


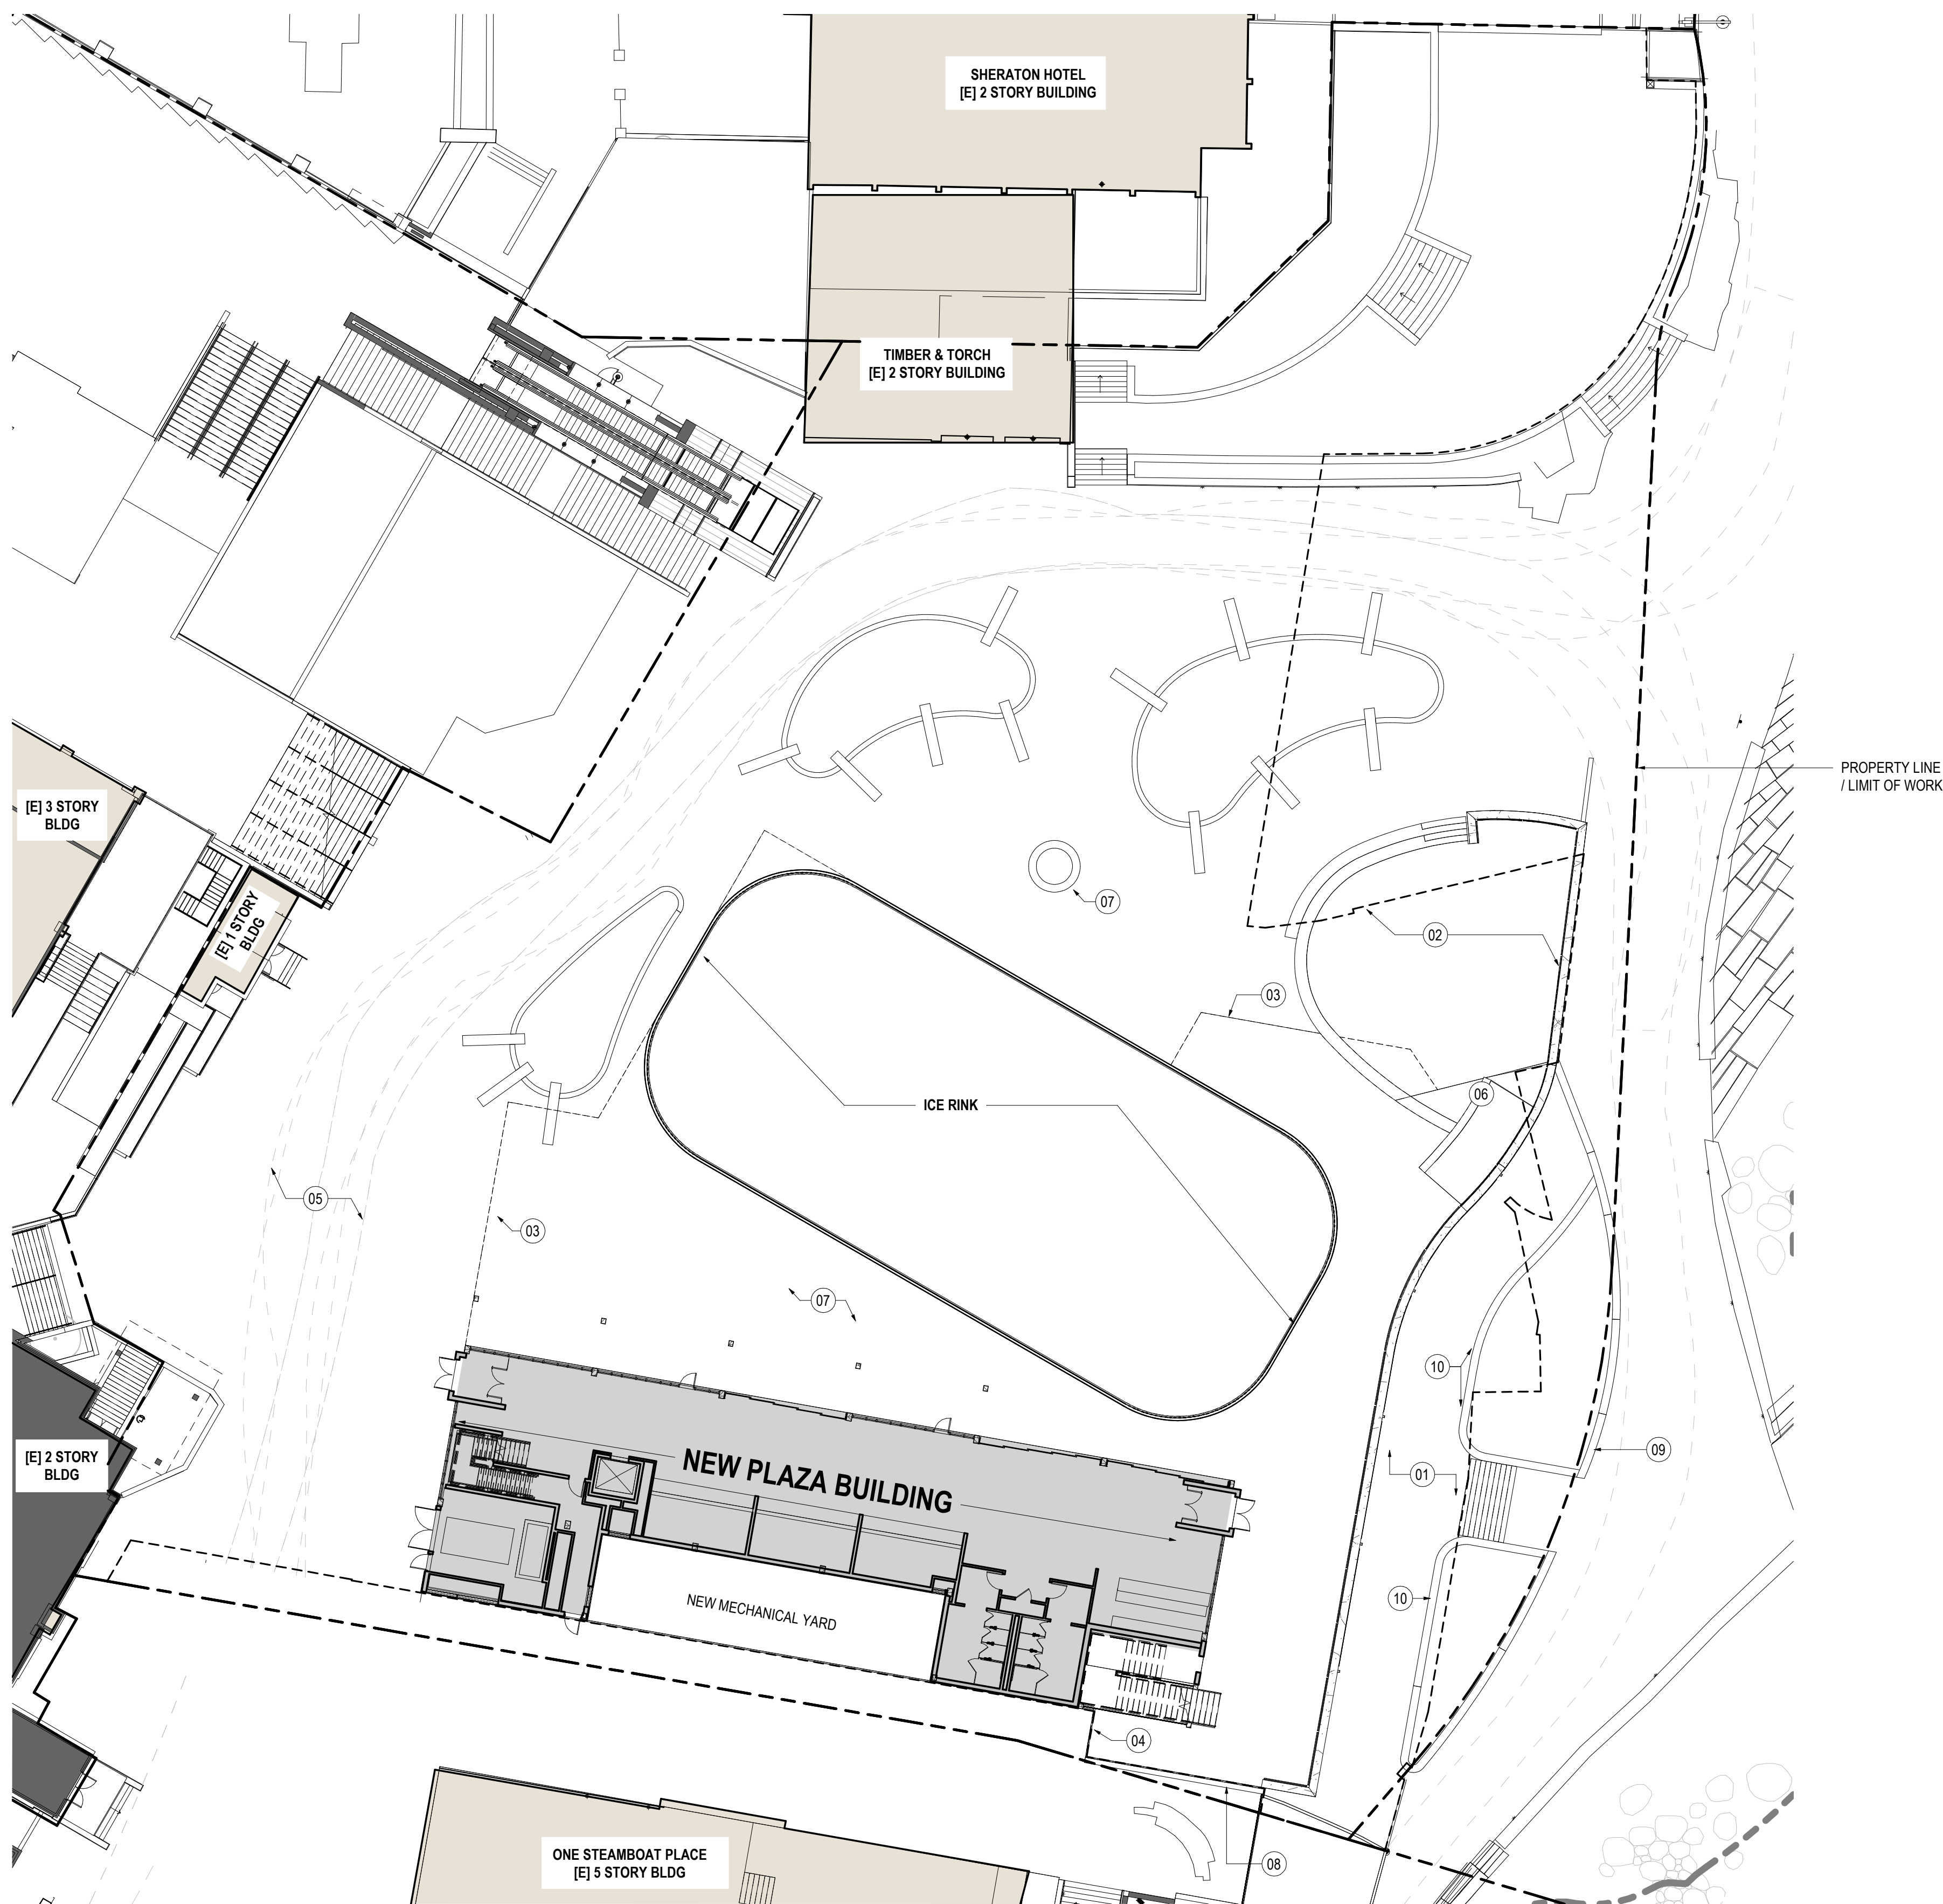

SHEET NOTES

- 01 REDEVELOPED LOWER LEVEL OUTDOOR PATIO PER LANDSCAPE PLAN
- 02 [E] PUBLIC RESTROOMS ON LOWER LEVEL TO REMAIN, NOT IN PROJECT SCOPE
- 03 [N] PROMENADE BUILDING BELOW PLAZA LEVEL, 24,212 GROSS SF
- 04 RE: C.300 FOR CONNECTION TO EXISTING GRADE @ EXISTING BUILDING
- 05 FIRE LANE VEHICULAR ACCESS, RE: C.700
- 06 RE: LANDSCAPE PLAN FOR PLANTER, BENCH AND SITE WALL INFORMATION
- 07 [N] OUTDOOR AMENITY PLAZA, RE: L.01 FOR SEATING, LANDSCAPE FEATURES AND OUTDOOR USE DETAILS
- 08 LOADING AND SERVICE ACCESS ON LOWER LEVEL BELOW, SEE DP 100
- 09 [E] RETAINING WALL BEYOND PROPERTY LINE TO REMAIN AS IS
- 10 NEW PLANTER WALL WITHIN PROJECT PROPERTY LINE, RE: CIVILLANDSCAPE

GENERAL NOTES



ALTRERRA east west partners  
MOUNTAIN COMPANY

2305 Mount Werner Circle  
Steamboat Springs, CO 80487

Gensler

1225 17th Street  
Suite 150  
Denver, CO 80202  
United States  
Tel 303.595.8586  
Fax 303.825.6823



141 9th Street  
PO Box 774943  
Steamboat Springs, CO 80477  
Tel 970.871.9494

DESIGNWORKSHOP

1390 Lawrence Street  
Suite 100  
Denver, CO 80204  
Tel 303.623.5186



12499 West Colfax Ave.  
Lakewood, CO 80215  
United States  
Tel 303.431.6100



14143 Denver West Pkwy  
Suite 300  
Golden, CO  
United States  
Tel 303.421.6655

| △ Date       | Description                               |
|--------------|-------------------------------------------|
| - 2021.05.19 | BP3: PROMENADE - ISSUE FOR BID AND PERMIT |

Seal / Signature



Project Name

SSRC | BASE AREA IMPROVEMENTS

Project Number

003.7835.000


Description

PROMENADE - ARCHITECTURAL SITE PLAN

Scale


1" = 20'-0"

Ref North

 

1A-A1.100



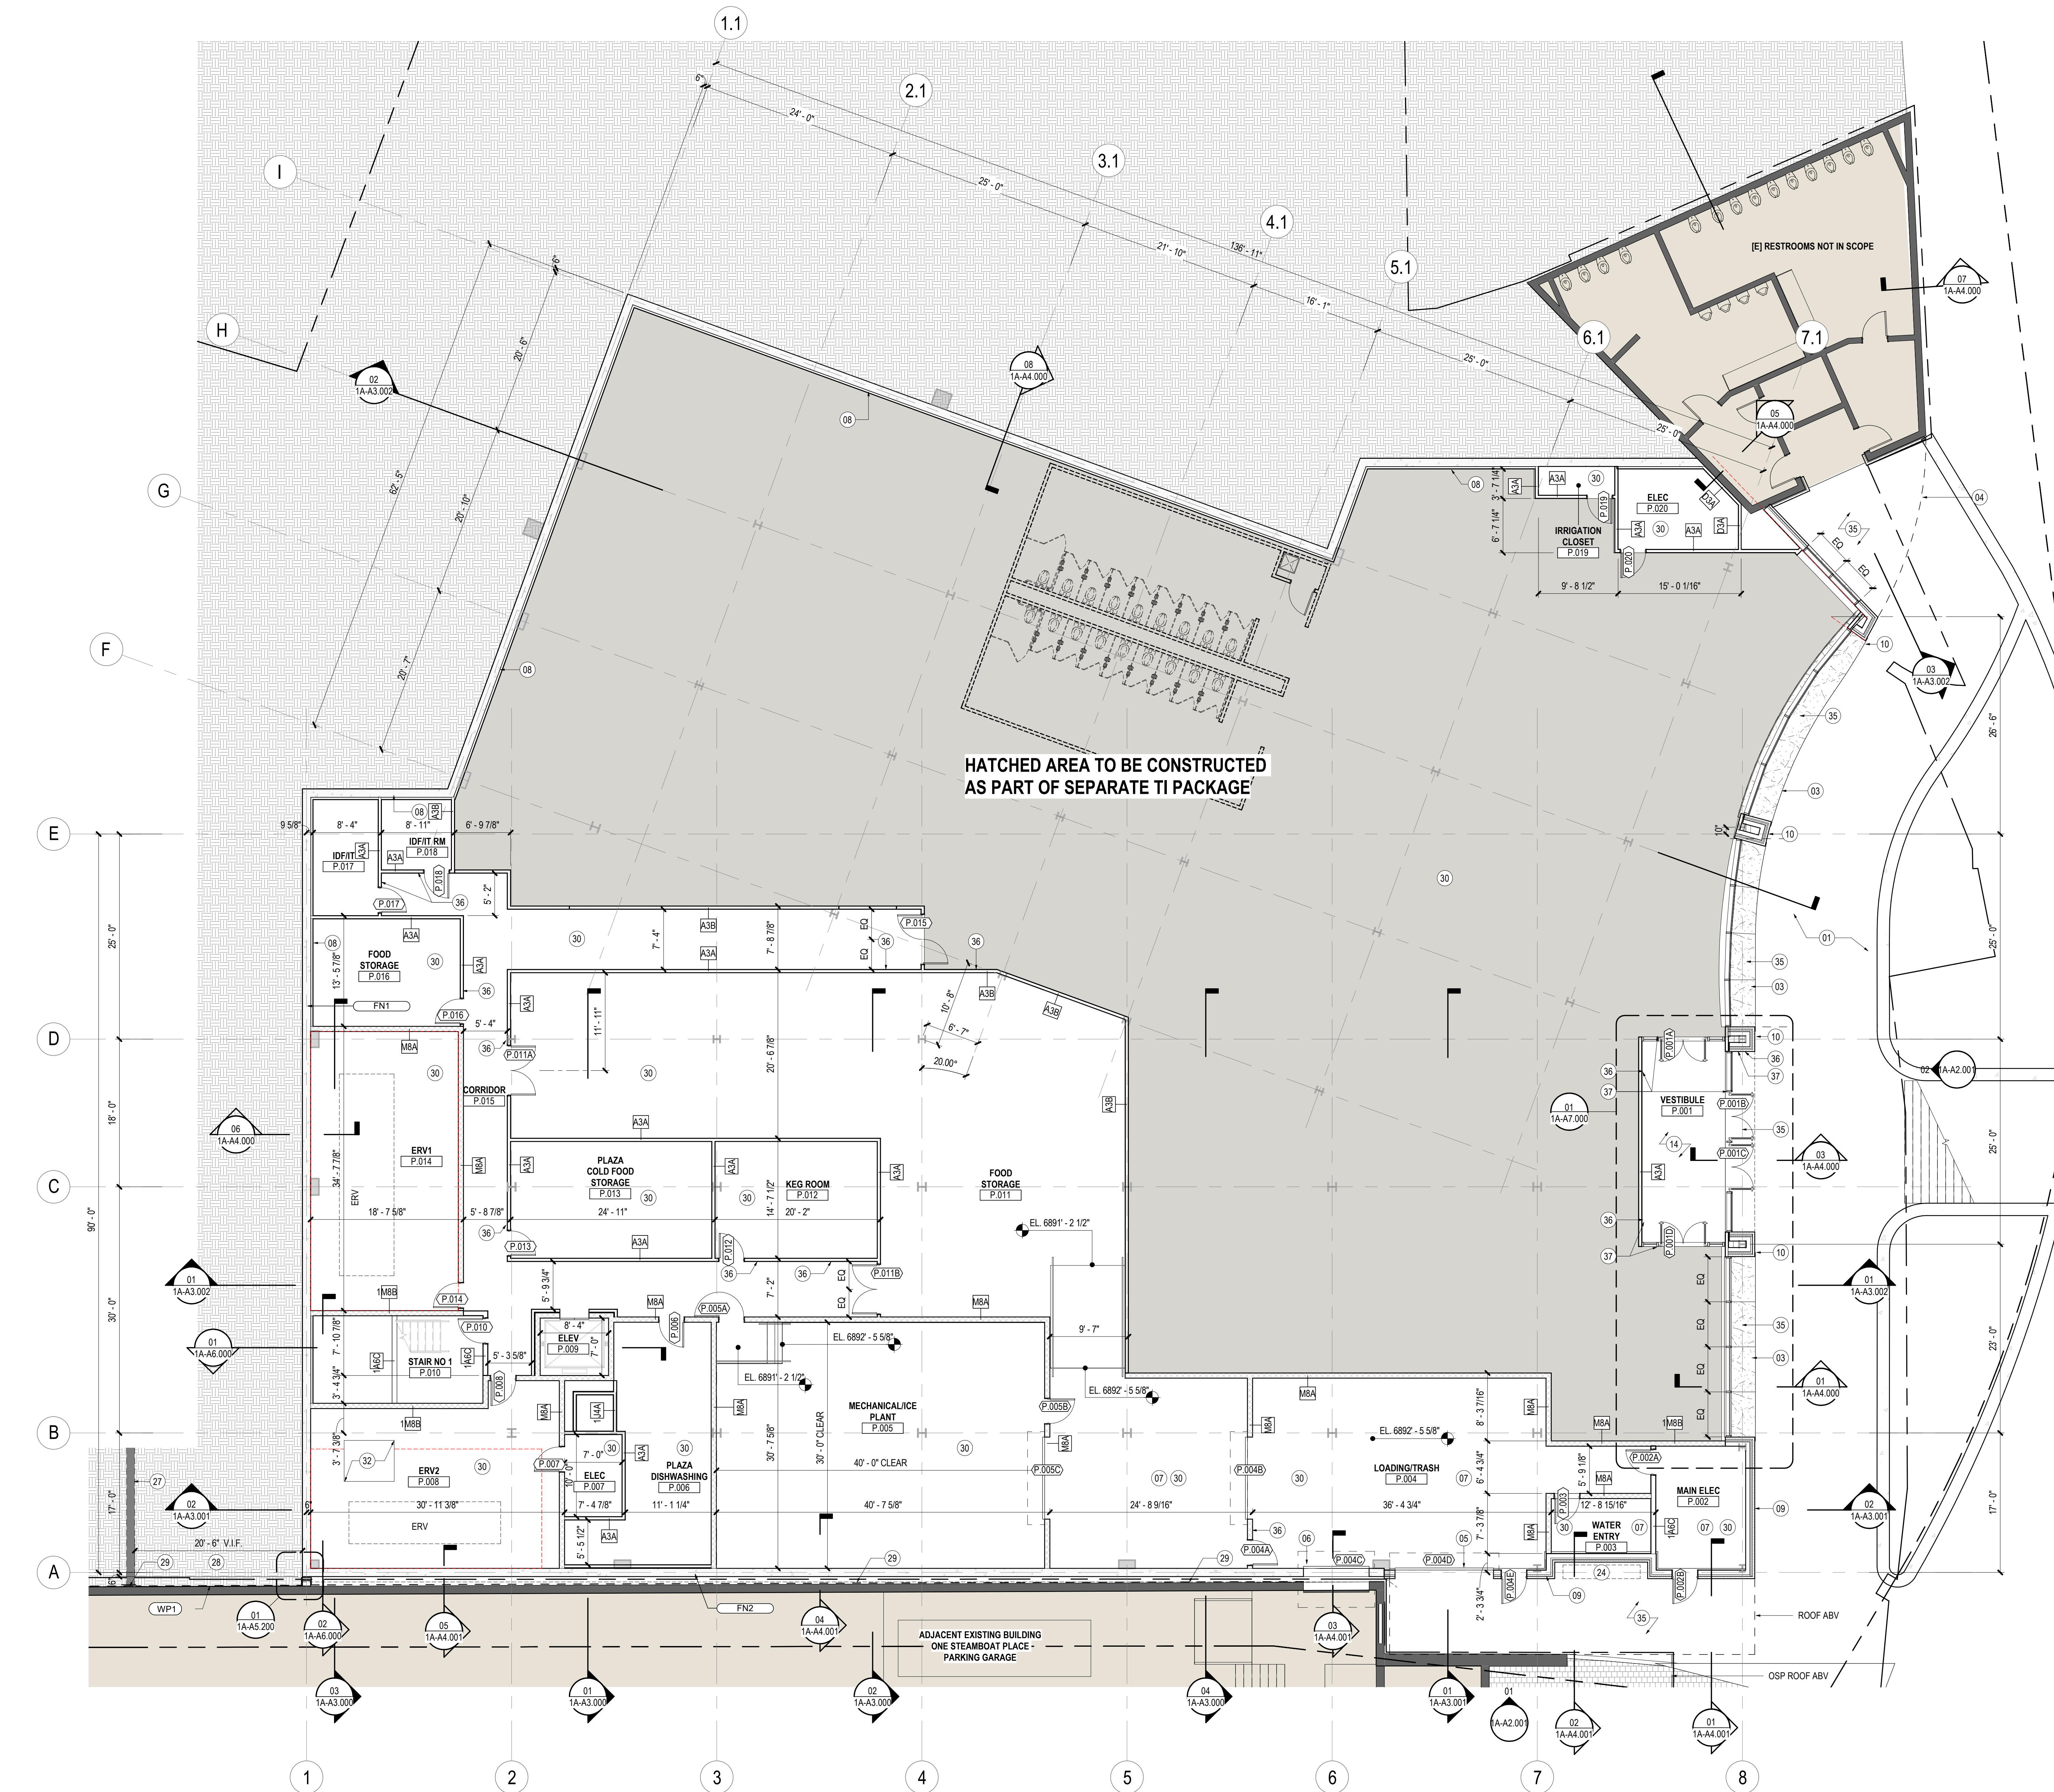

01 CONSTRUCTION PLAN - LOWER LEVEL 00 PROMENADE

SCALE: 1/8" = 1'-0"


SHEET NOTES

- REDEVELOPED OUTDOOR PATIO ADJACENT TO ENTRANCE. RE: CIVIL & LANDSCAPE PLANS
- MT01 ACCENT PANEL AT ENTRY OVERHANG. RE: ELEVATION/3D VIEWS
- ST2 @ WINDOW SILL LOCATION
- EXTENT OF SOFFIT OVERHANG ABOVE
- PT2 FIRE RATED ROLLUP OVERHEAD DOOR FOR SERVICE ACCESS TO PROMENADE
- PT2 FIRE RATED ROLLUP OVERHEAD DOOR ADJACENT TO EXISTING SERVICE ACCESS DOOR @ ADJACENT EXISTING BUILDING (ONE STEAMBOAT PLACE) TO PROVIDE SERVICE FUNCTION BETWEEN BUILDINGS
- BOH FFE TO MATCH EXISTING EXTERIOR GRADING FOR SERVICE TO EXTERIOR. BOH FFE TO RAMP TO DESIGNATED PUBLIC FFE IN FOOD STORAGE ROOM. RE: GRADING PLAN FOR EXTERIOR ELEVATIONS
- SUBGRADE CONCRETE RETAINING WALL @ PLAZA LEVEL. CONDITION W/ 2 1/2" MTL. STUD AND 56" GMB FINISH @ ALL OCCUPIED LOCATIONS
- ST01 STONE WALL @ EXPOSED EXTERIOR ELEVATIONS
- ST-01 CLAD COLUMNS @ EAST ELEVATION
- RECESSED WALK OFF MAT FLUSH TO T.O. FINISH
- PASSENGER ELEVATOR. BASIS OF DESIGN SCHINDLER 3100 LOW-RISE, LOAD CAPACITY 3,000 LB, 3 STOPS WITH 3 FRONT OPENINGS. DOOR WIDTH 42". DOOR HEIGHT 64". SPEED 100 FPM, STANDARD CAB FINISHES
- GAS METER. RE: MECHANICAL
- EXISTING RETAINING WALL TO BE DEMOLISHED. RE: BP2A
- NEW FILL AGAINST EXISTING OSP EXTERIOR WALL. RE: CIVIL
- APPLY WP1 TO THE FULL EXTENT OF OSP WALL. TIE WP1 INTO EXISTING BELOW GRADE OSP WP. GC TO FIELD VERIFY EXTENT OF EXISTING OSP WP
- ALL WALLS TO BE PAINTED WHITE. INSTALL 4" GRAY RUBBER BASE. FLOORS TO BE POLISHED CONCRETE. AND CEILING OPEN TO STRUCTURE ABOVE
- PREFABRICATED METAL PLATFORM OVER MECHANICAL DUCT FOR MAINTENANCE ACCESS
- GYP BOARD SOFFIT ABOVE, SKIM COAT AND PAINT PT3
- CARD READER
- ADA PUSH PLATE

GENERAL NOTES

| Date       | Description                               |
|------------|-------------------------------------------|
| 2021.05.19 | BP3: PROMENADE - ISSUE FOR BID AND PERMIT |

KEY PLAN

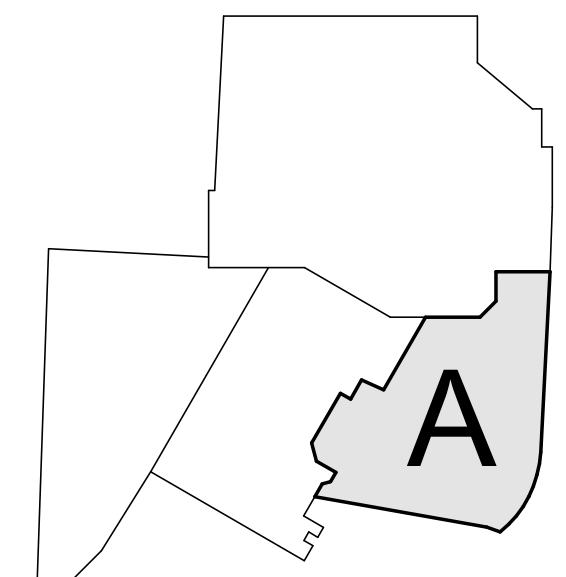

ALTRERA east west partners  
MOUNTAIN COMPANY

2305 Mount Werner Circle  
Steamboat Springs, CO 80487

**Gensler**

1225 17th Street  
Suite 150  
Denver, CO 80202  
United States

14139 Lawrence Street  
Suite 100  
Steamboat Springs, CO 80204  
Tel 303.623.5186

14143 Denver West Pkwy  
Suite 300  
Golden, CO  
United States  
Tel 303.421.6655

DESIGNWORKSHOP

1390 Lawrence Street  
Suite 100  
Steamboat Springs, CO 80204  
Tel 303.623.5186

14143 Denver West Pkwy  
Suite 300  
Golden, CO  
United States  
Tel 303.421.6655

me engineers

14143 Denver West Pkwy  
Suite 300  
Golden, CO  
United States  
Tel 303.421.6655

Seal / Signature

05.19.2021

Project Name  
SSRC | BASE AREA IMPROVEMENTS

Project Number  
003.7835.000


Description  
PROMENADE - CONSTRUCTION PLAN - LEVEL 00

Scale  
1/8" = 1'-0"

Ref North

1A-A1.200



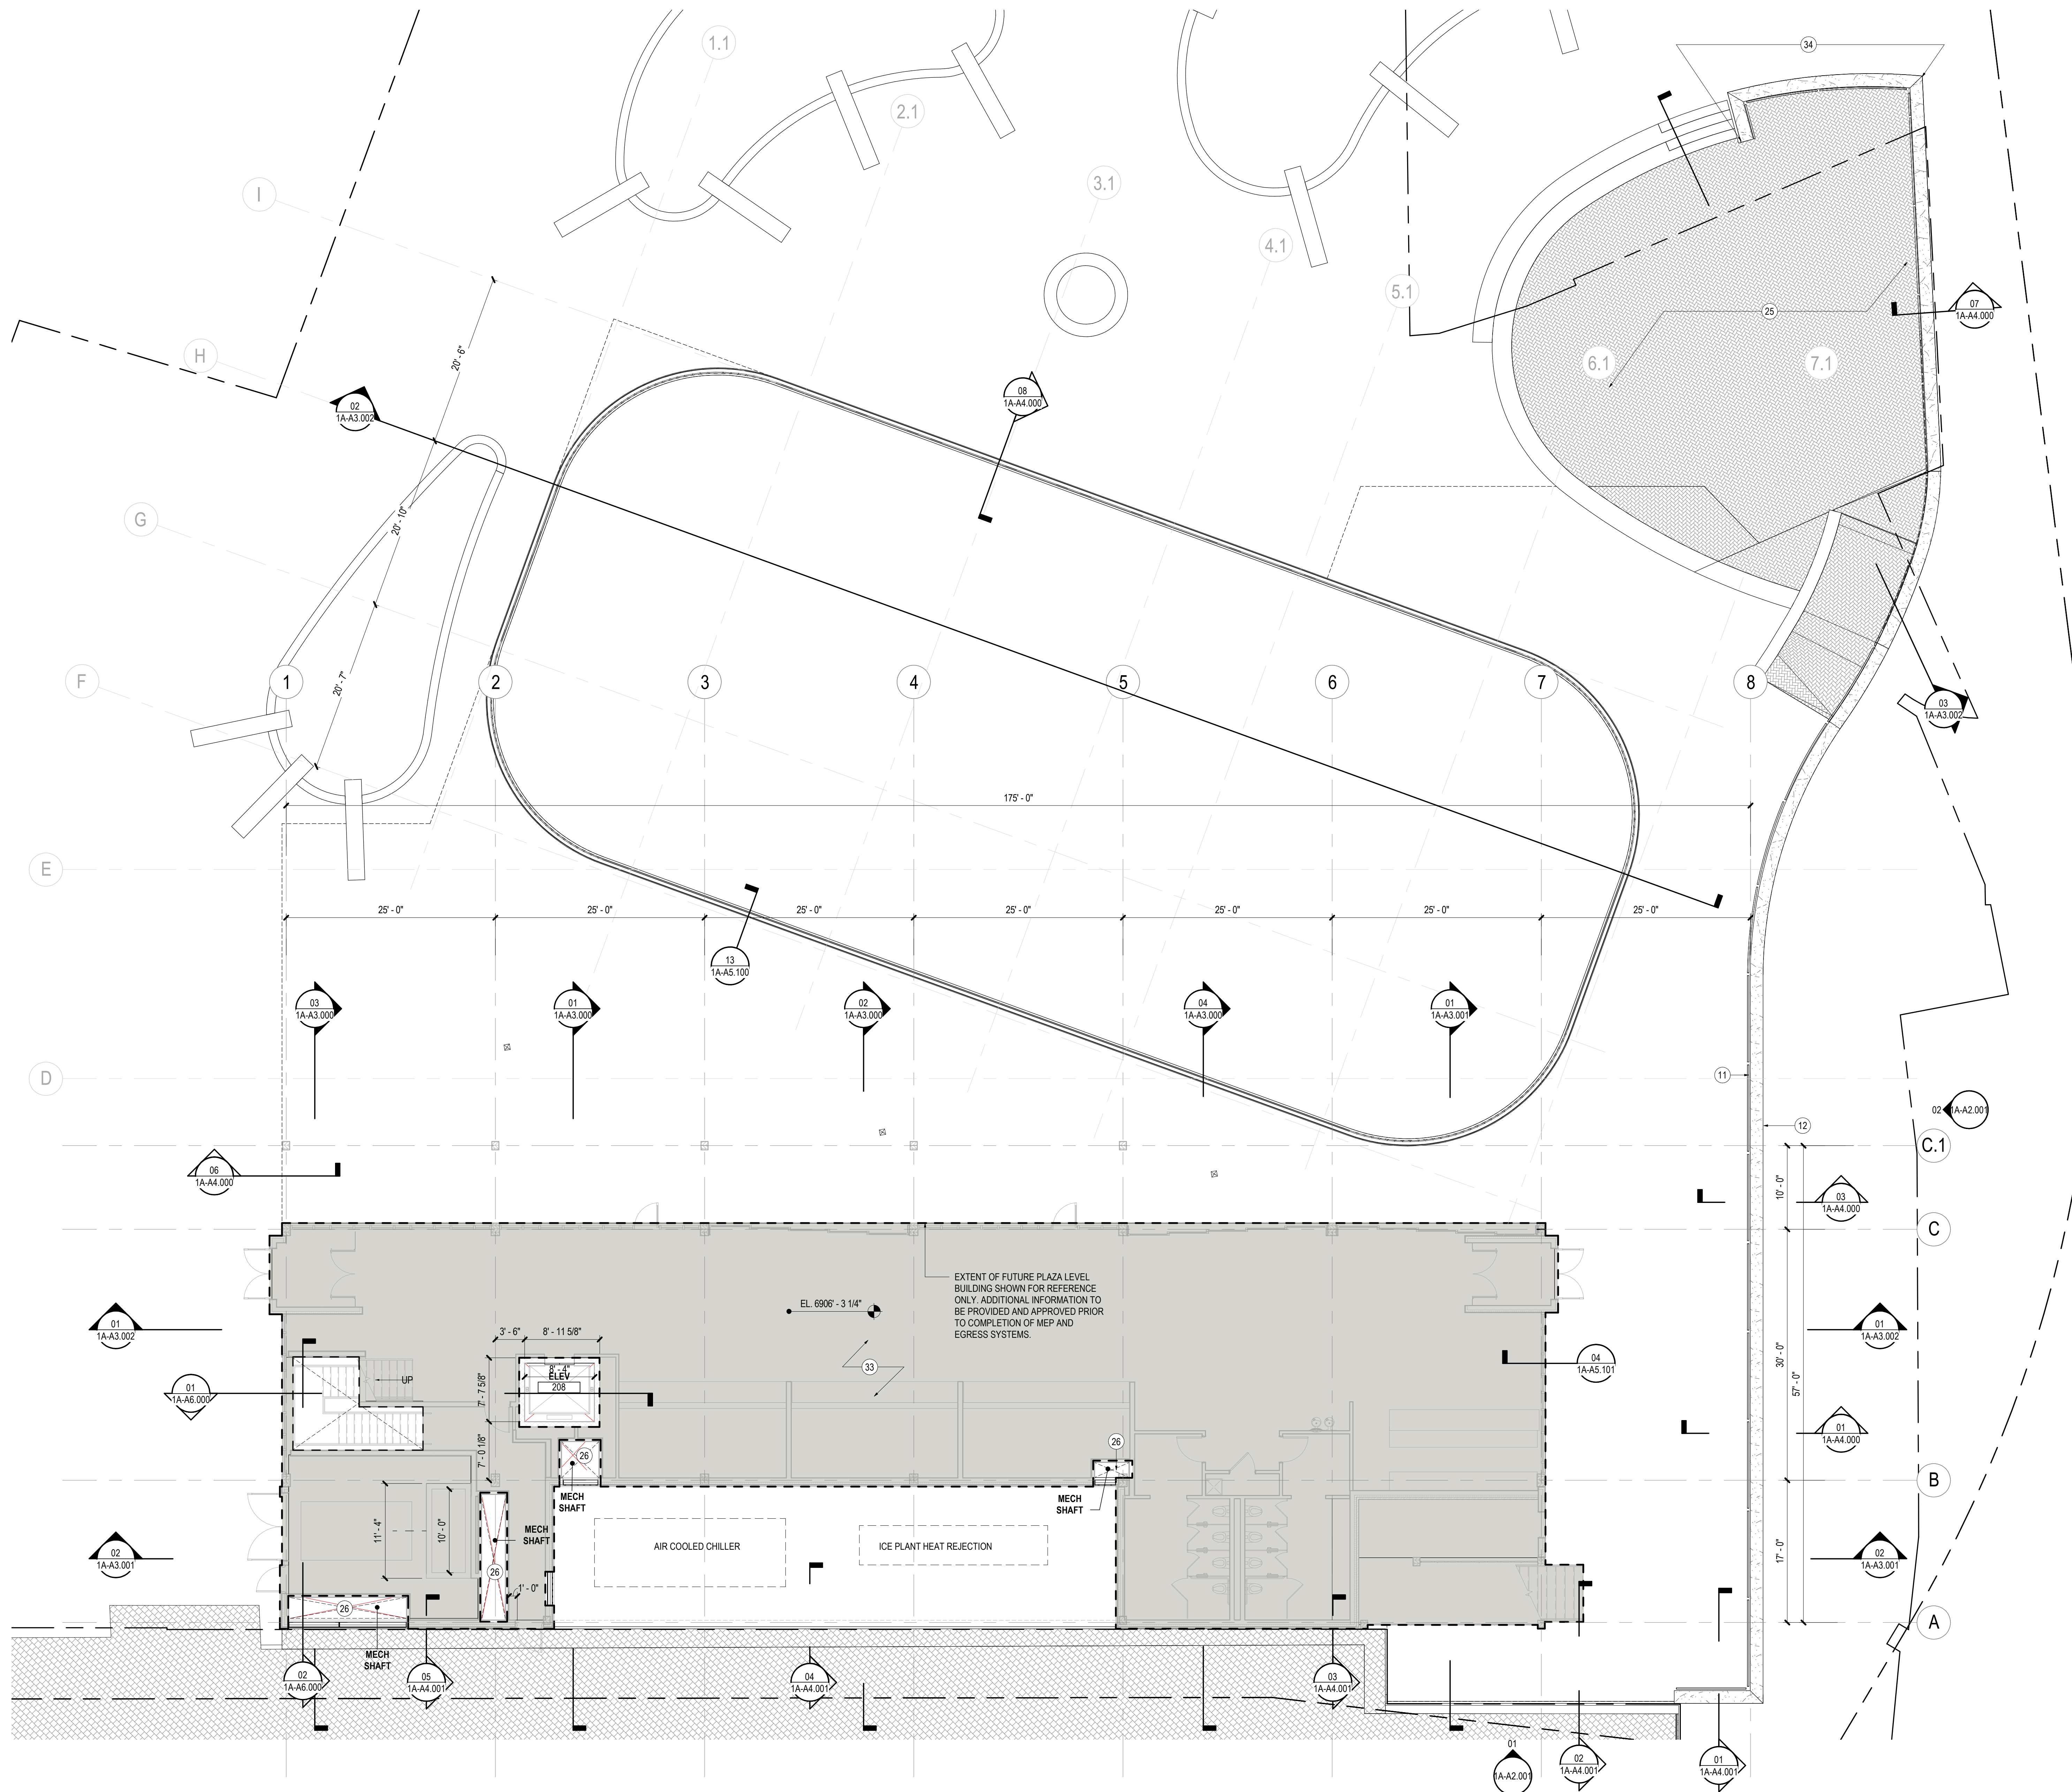

01 CONSTRUCTION PLAN - LEVEL 01 PLAZA  
SCALE: 1/8" = 1'-0"

#### SHEET NOTES

- 14 RECESSED WALK OFF MAT FLUSH TO T.O. FINISH
- 19 SEE SHEET 08.01 FOR DOOR 101A SPECIFICATIONS
- 25 EXISTING SNOW MELT TOPPING SLAB TO BE DEMOLISHED AND REPLACED WITH SNOW MELT PAVER SYSTEM, RE LANDSCAPE
- 26 OPENING IN SLAB FOR SHAFT CONNECTION TO FUTURE PLAZA BUILDING. GENERAL CONTRACTOR TO COORDINATE FINAL OPENING DIMENSIONS WITH ARCHITECT PRIOR TO INSTALL OF SLAB
- 33 GO TO PROVIDE TEMPORARY MEMBRANE AND SLOPE TO DRAIN AT EXPOSED SLAB
- 34 ST1, ST2, AND GR1 WRAP AROUND STAGE. PROVIDE ST1 ON BOTH SIDES OF WALL

#### GENERAL NOTES

**Steamboat**  
ALTRERA east west partners  
MOUNTAIN COMPANY

2305 Mount Werner Circle  
Steamboat Springs, CO 80487

**Gensler**  
1225 17th Street  
Suite 150  
Denver, CO 80202  
United States  
Tel 303.595.8586  
Fax 303.625.6823

**LANDMARK**  
CONSULTANTS, P.C.  
141 9th Street  
PO Box 774943  
Steamboat Springs, CO 80477  
Tel 970.871.9494

**DESIGNWORKSHOP**  
1390 Lawrence Street  
Suite 100  
Denver, CO 80204  
Tel 303.623.5186

**MARTIN/MARTIN**  
CONSULTING ENGINEERS  
12499 West Colfax Ave.  
Lakewood, CO 80215  
United States  
Tel 303.431.6100

**me**  
engineers  
14143 Denver West Pkwy  
Suite 300  
Golden, CO  
United States  
Tel 303.421.6655

| Date       | Description                               |
|------------|-------------------------------------------|
| 2021.05.19 | BP3: PROMENADE - ISSUE FOR BID AND PERMIT |

Seal / Signature




Project Name  
SSRC | BASE AREA IMPROVEMENTS  
Project Number  
003.7835.000  
Description  
PROMENADE - CONSTRUCTION PLAN - LEVEL 01

Scale  
1/8" = 1'-0"  
Ref North

1A-A1.201




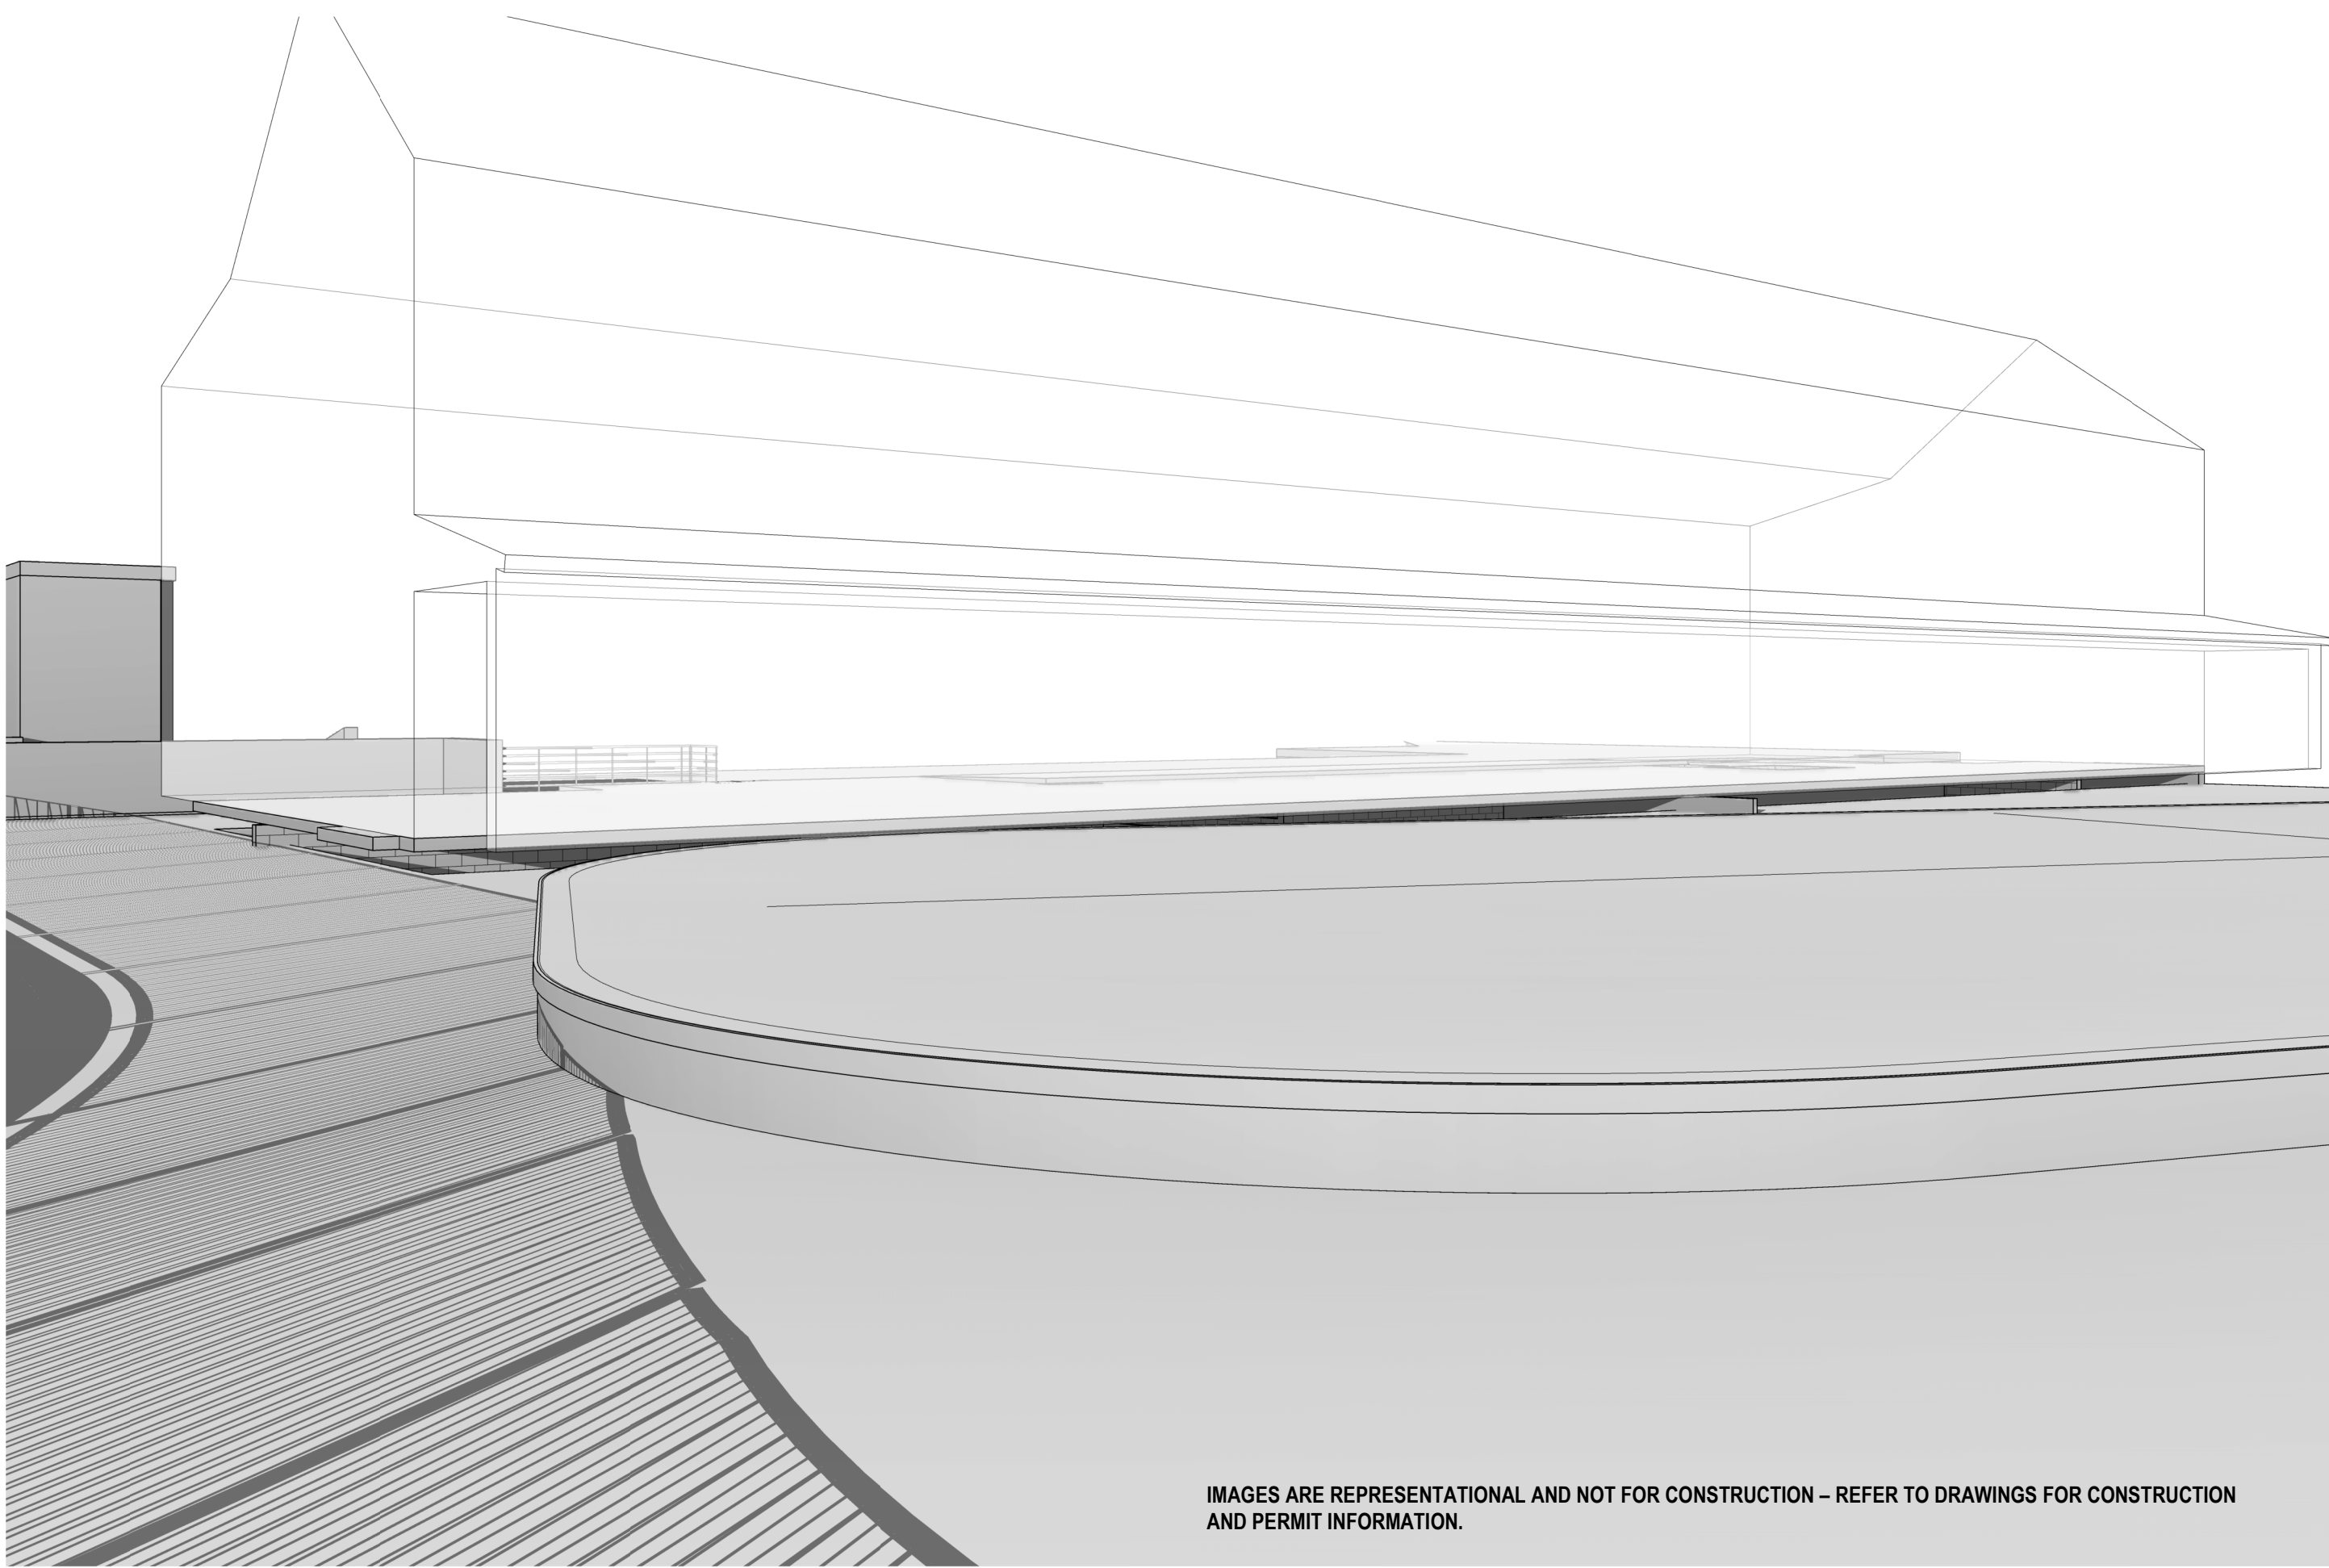

IMAGES ARE REPRESENTATIONAL AND NOT FOR CONSTRUCTION – REFER TO DRAWINGS FOR CONSTRUCTION AND PERMIT INFORMATION.

04 BUILDING PERSPECTIVE - NORTHEAST


SCALE:

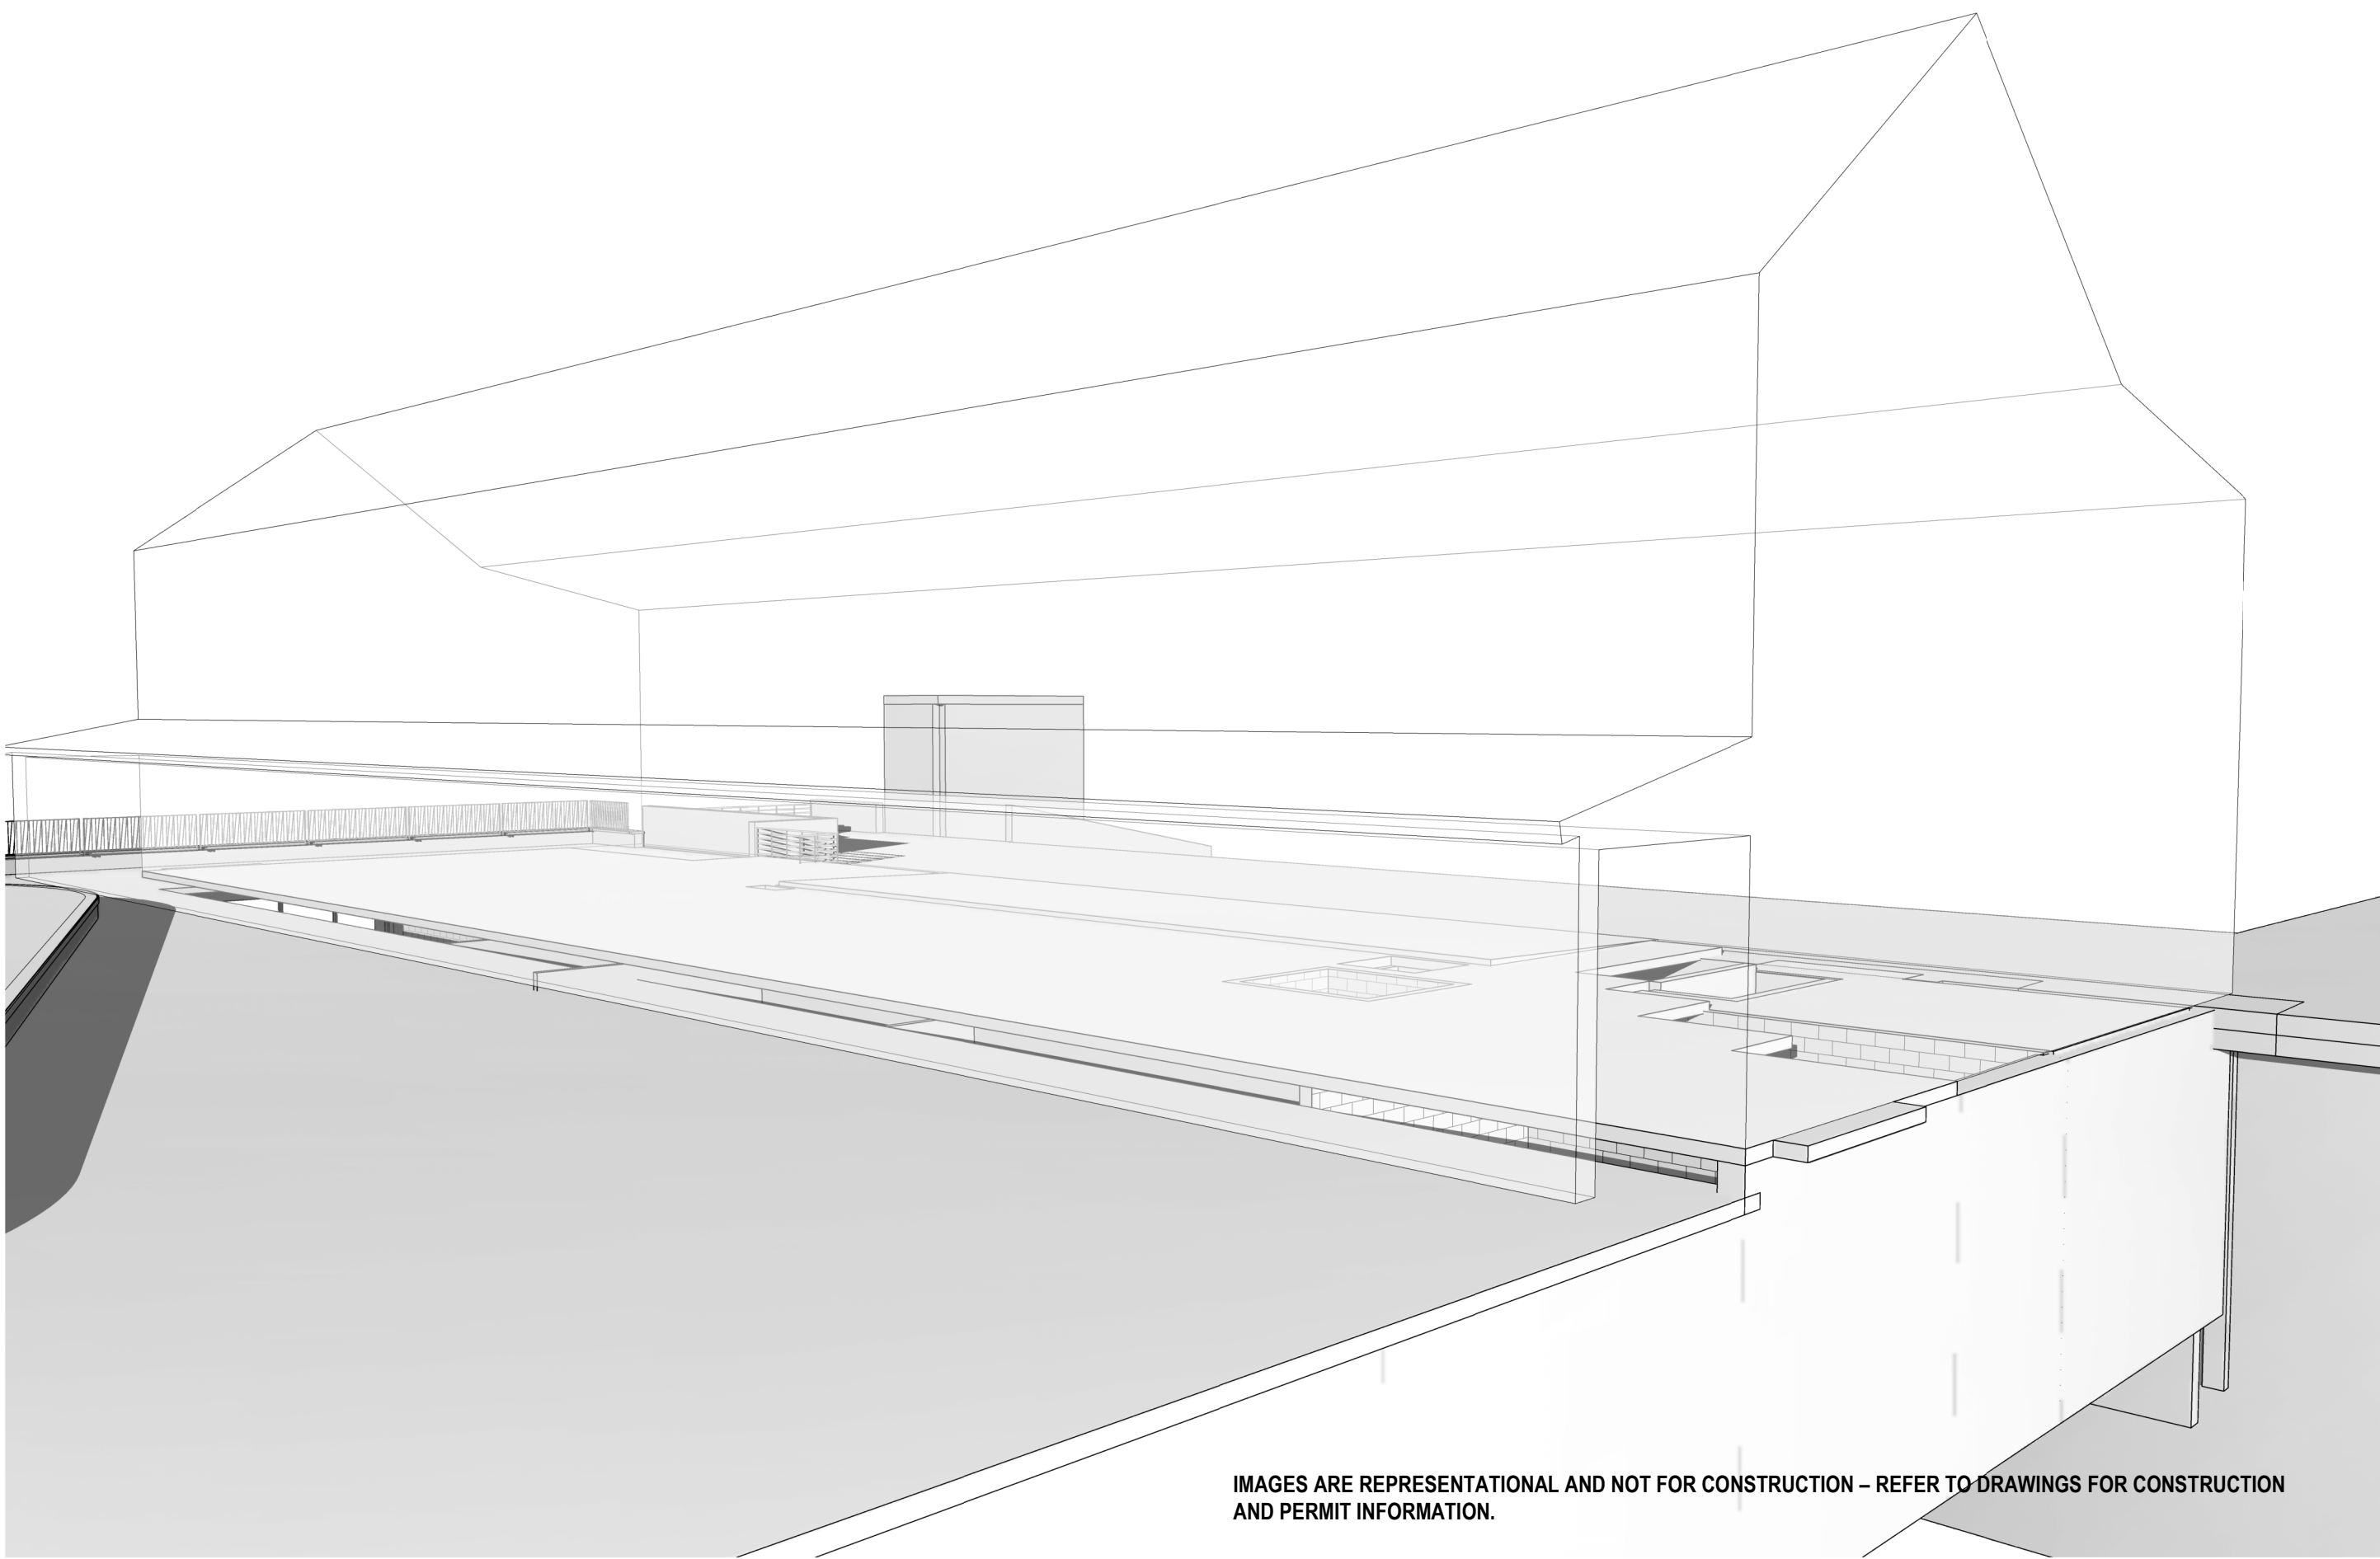

IMAGES ARE REPRESENTATIONAL AND NOT FOR CONSTRUCTION – REFER TO DRAWINGS FOR CONSTRUCTION AND PERMIT INFORMATION.

02 BUILDING PERSPECTIVE - NOTHWEST


SCALE:

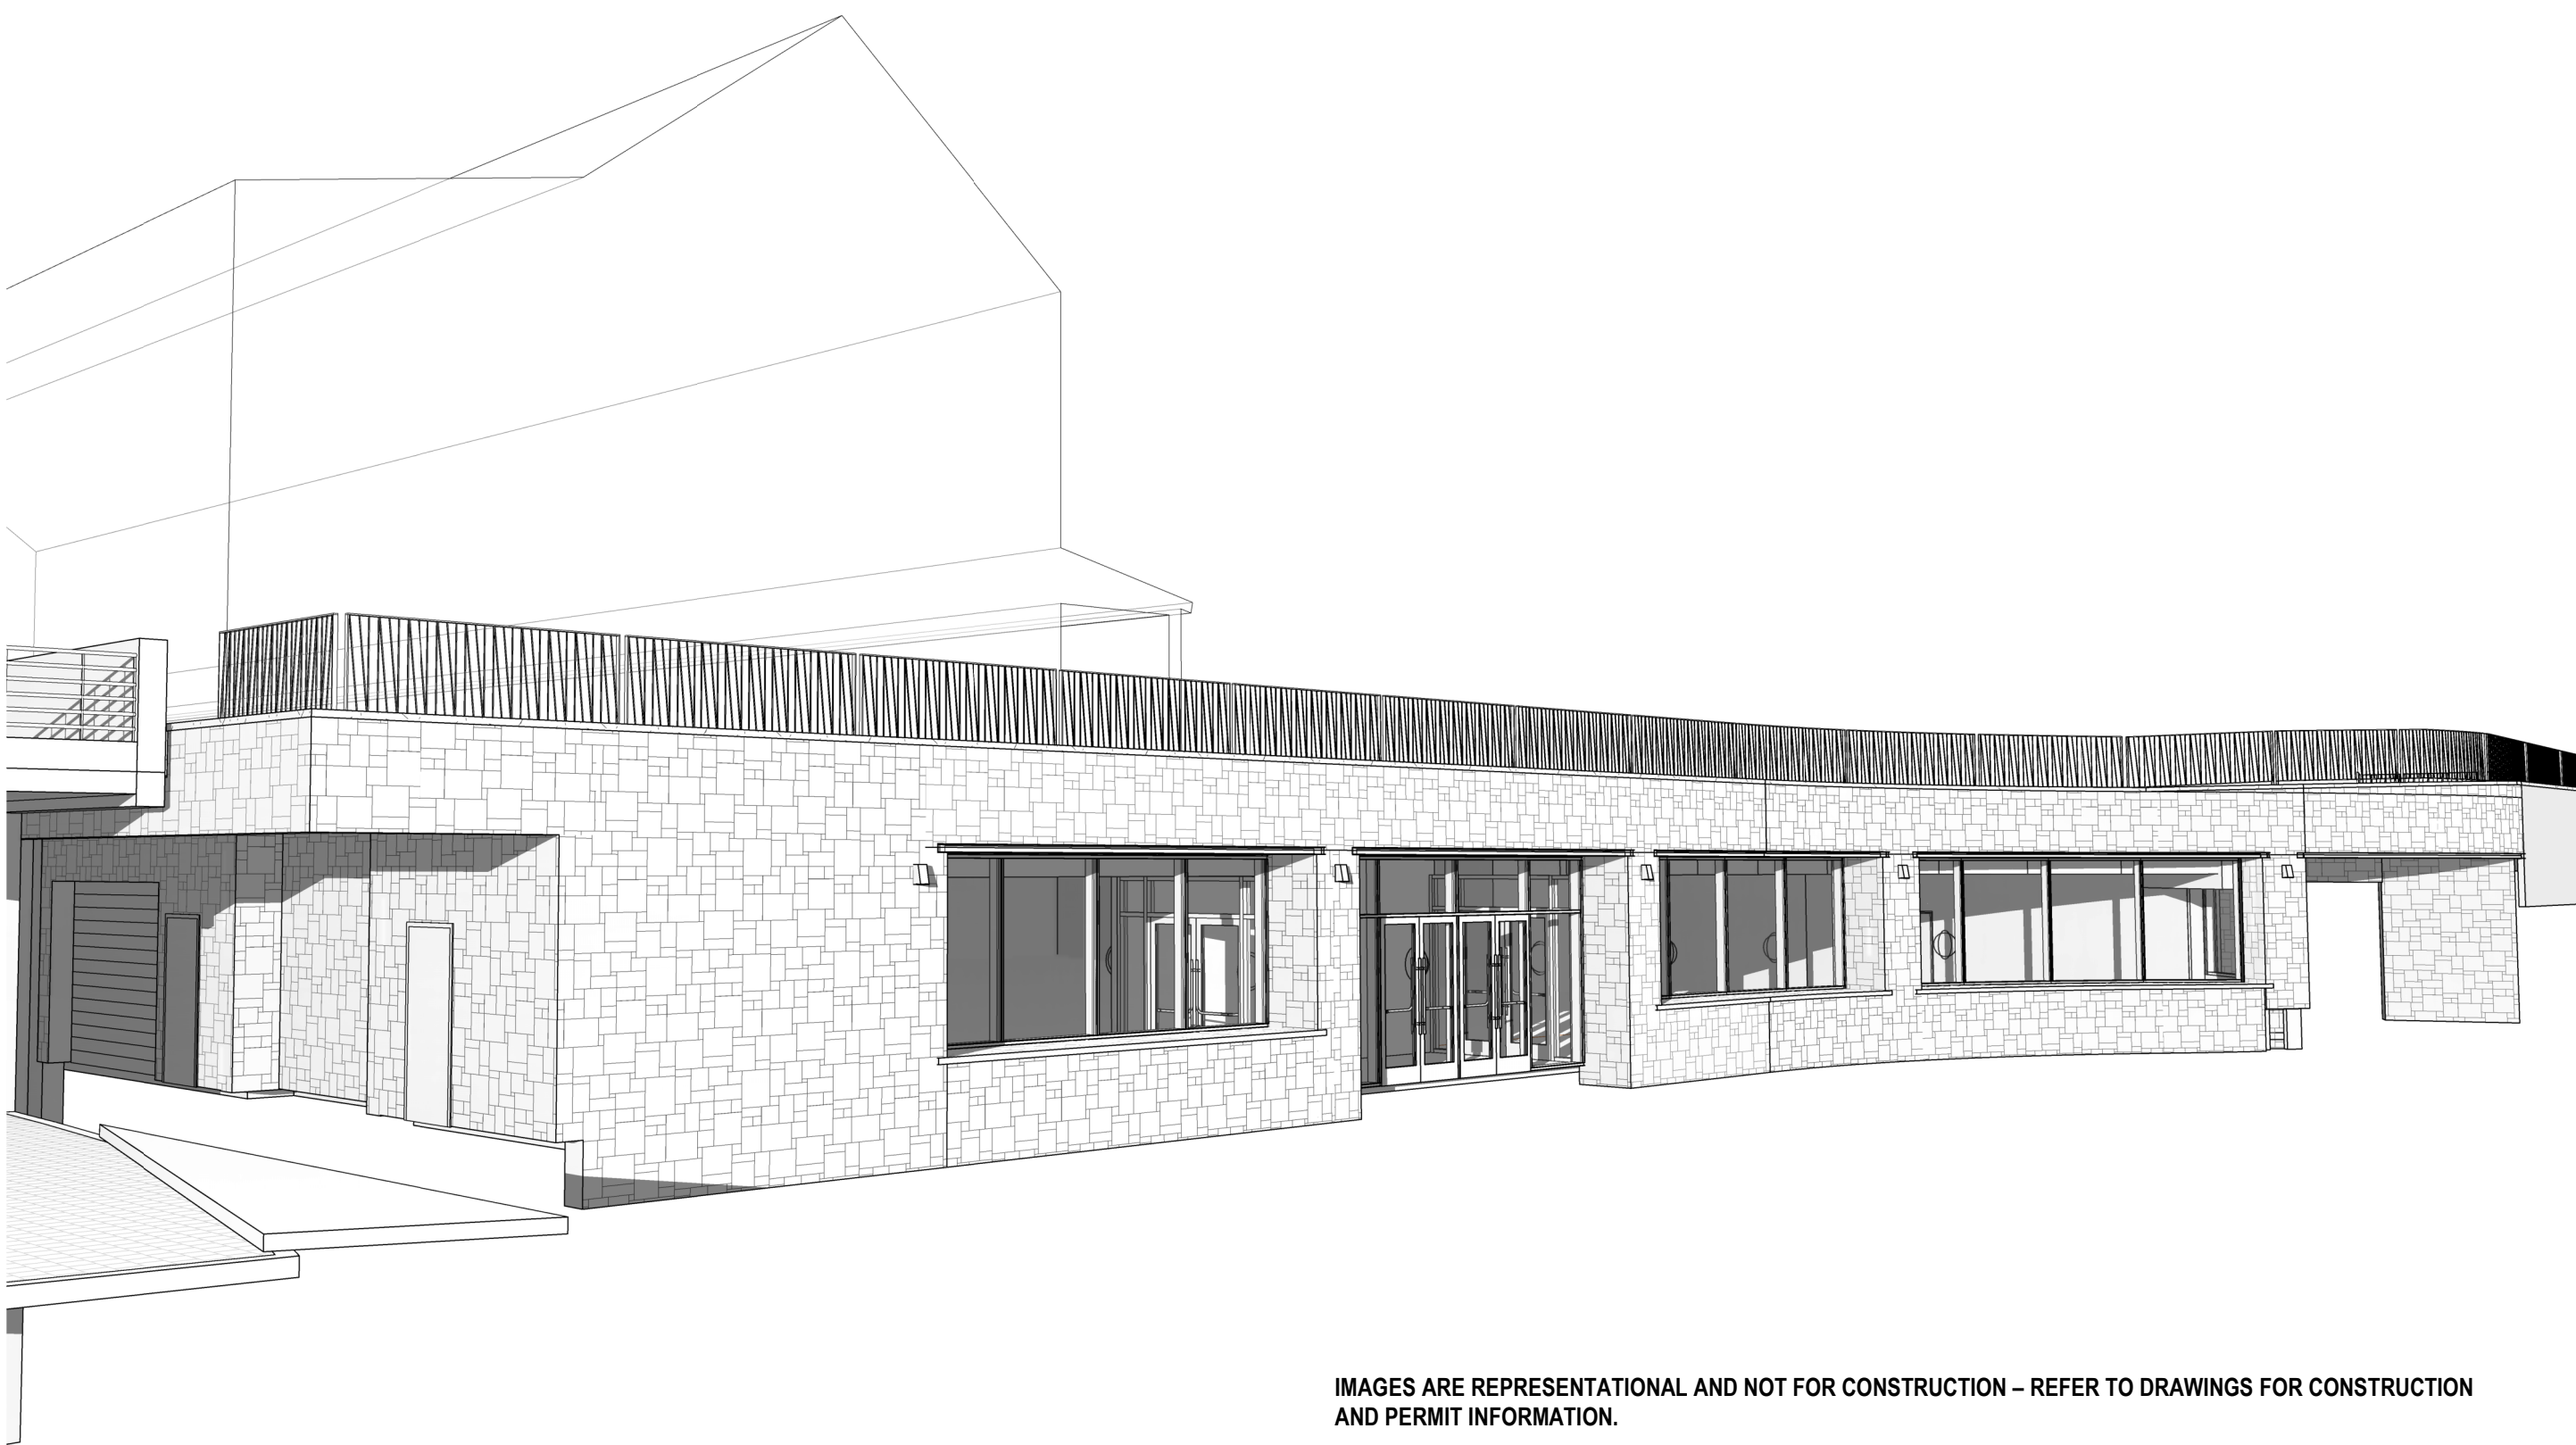

IMAGES ARE REPRESENTATIONAL AND NOT FOR CONSTRUCTION – REFER TO DRAWINGS FOR CONSTRUCTION AND PERMIT INFORMATION.

03 BUILDING PERSPECTIVE - SOUTHEAST

SCALE:

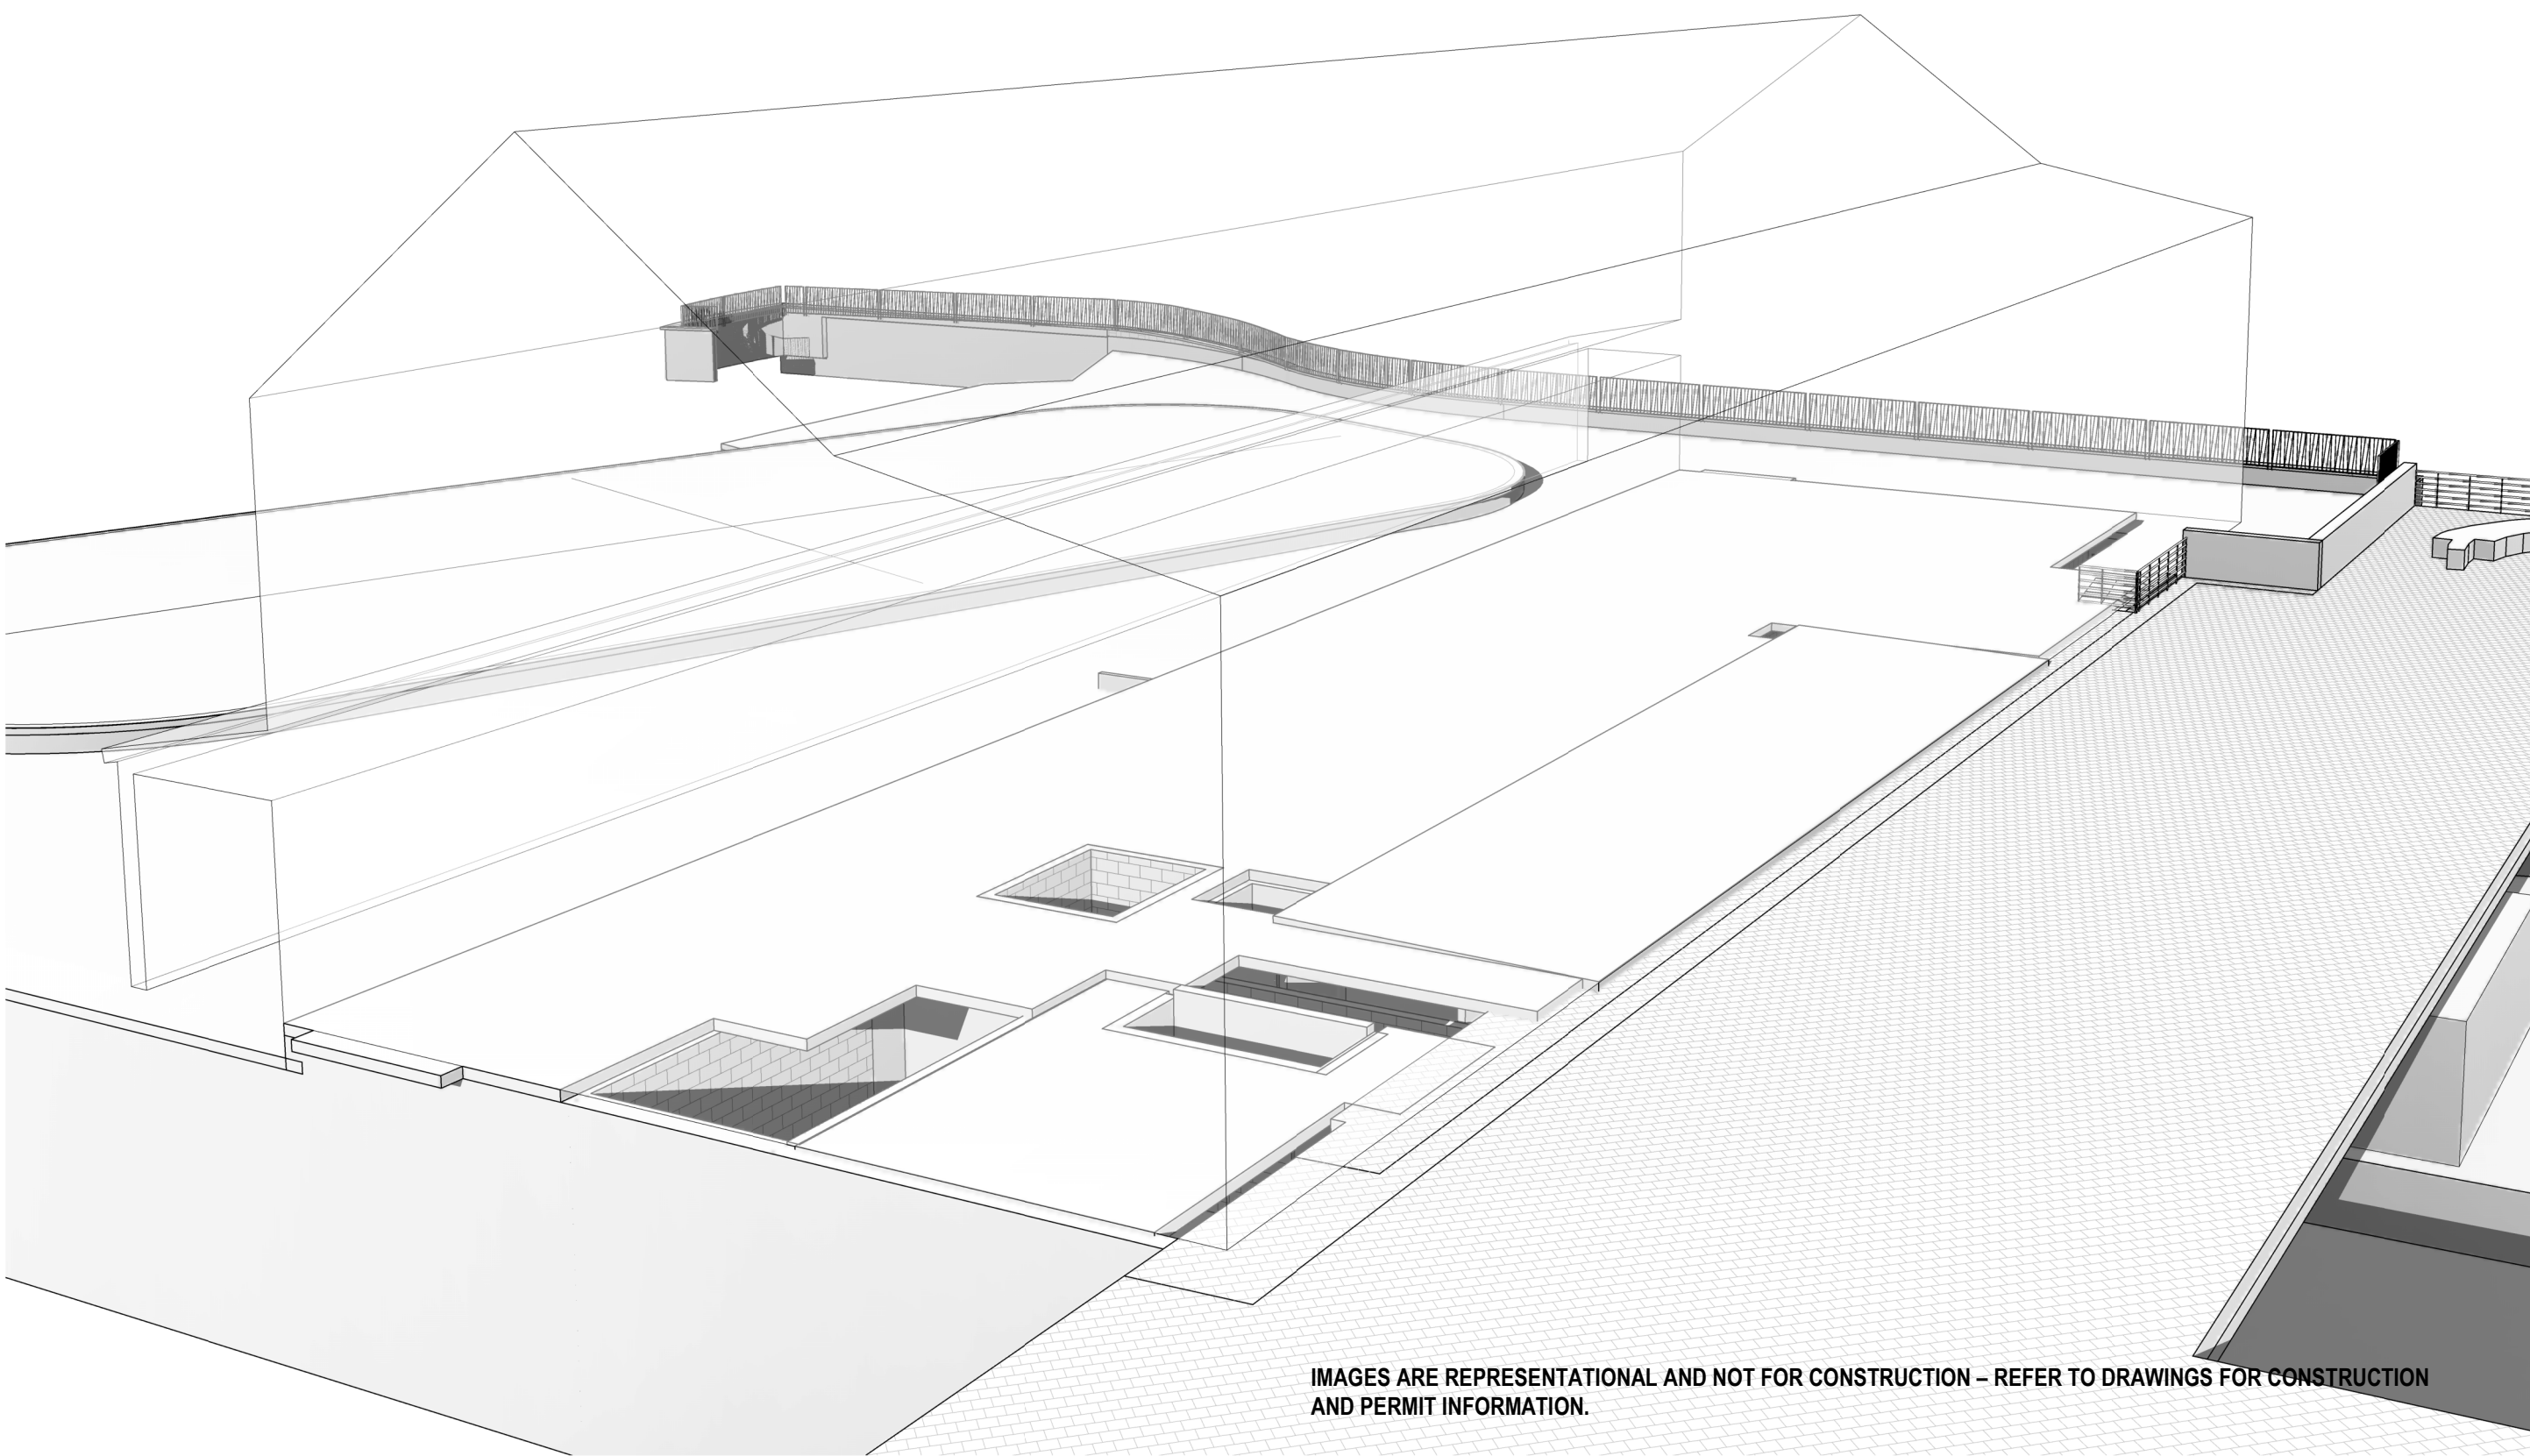

IMAGES ARE REPRESENTATIONAL AND NOT FOR CONSTRUCTION – REFER TO DRAWINGS FOR CONSTRUCTION AND PERMIT INFORMATION.

01 BUILDING PERSPECTIVE - SOUTHWEST

SCALE:

SHEET NOTES



ALTERRA east west partners  
MOUNTAIN COMPANY

2305 Mount Werner Circle  
Steamboat Springs, CO 80487

Gensler

1225 17th Street  
Suite 150  
Denver, CO 80202  
United States  
Tel 303.595.8586  
Fax 303.825.6823



141 9th Street  
PO Box 774943  
Steamboat Springs, CO  
80477  
Tel 970.871.9494

DESIGNWORKSHOP

1390 Lawrence Street  
Suite 100  
Denver, CO 80204  
Tel 303.623.5186



12499 West Colfax Ave.  
Lakewood, CO 80215  
United States  
Tel 303.431.6100




14143 Denver West Pkwy  
Suite 300  
Golden, CO  
United States  
Tel 303.421.6655

GENERAL NOTES

| Date       | Description                               |
|------------|-------------------------------------------|
| 2021.05.19 | BP3: PROMENADE - ISSUE FOR BID AND PERMIT |

KEY PLAN

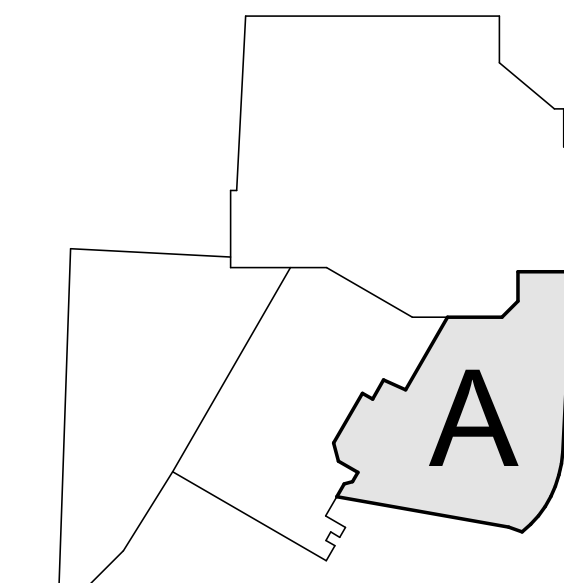

Seal / Signature



Project Name  
SSRC | BASE AREA  
IMPROVEMENTS


Project Number  
003.7835.000

Description  
PROMENADE - BUILDING 3D  
PERSPECTIVES


Scale

1A-A2.000



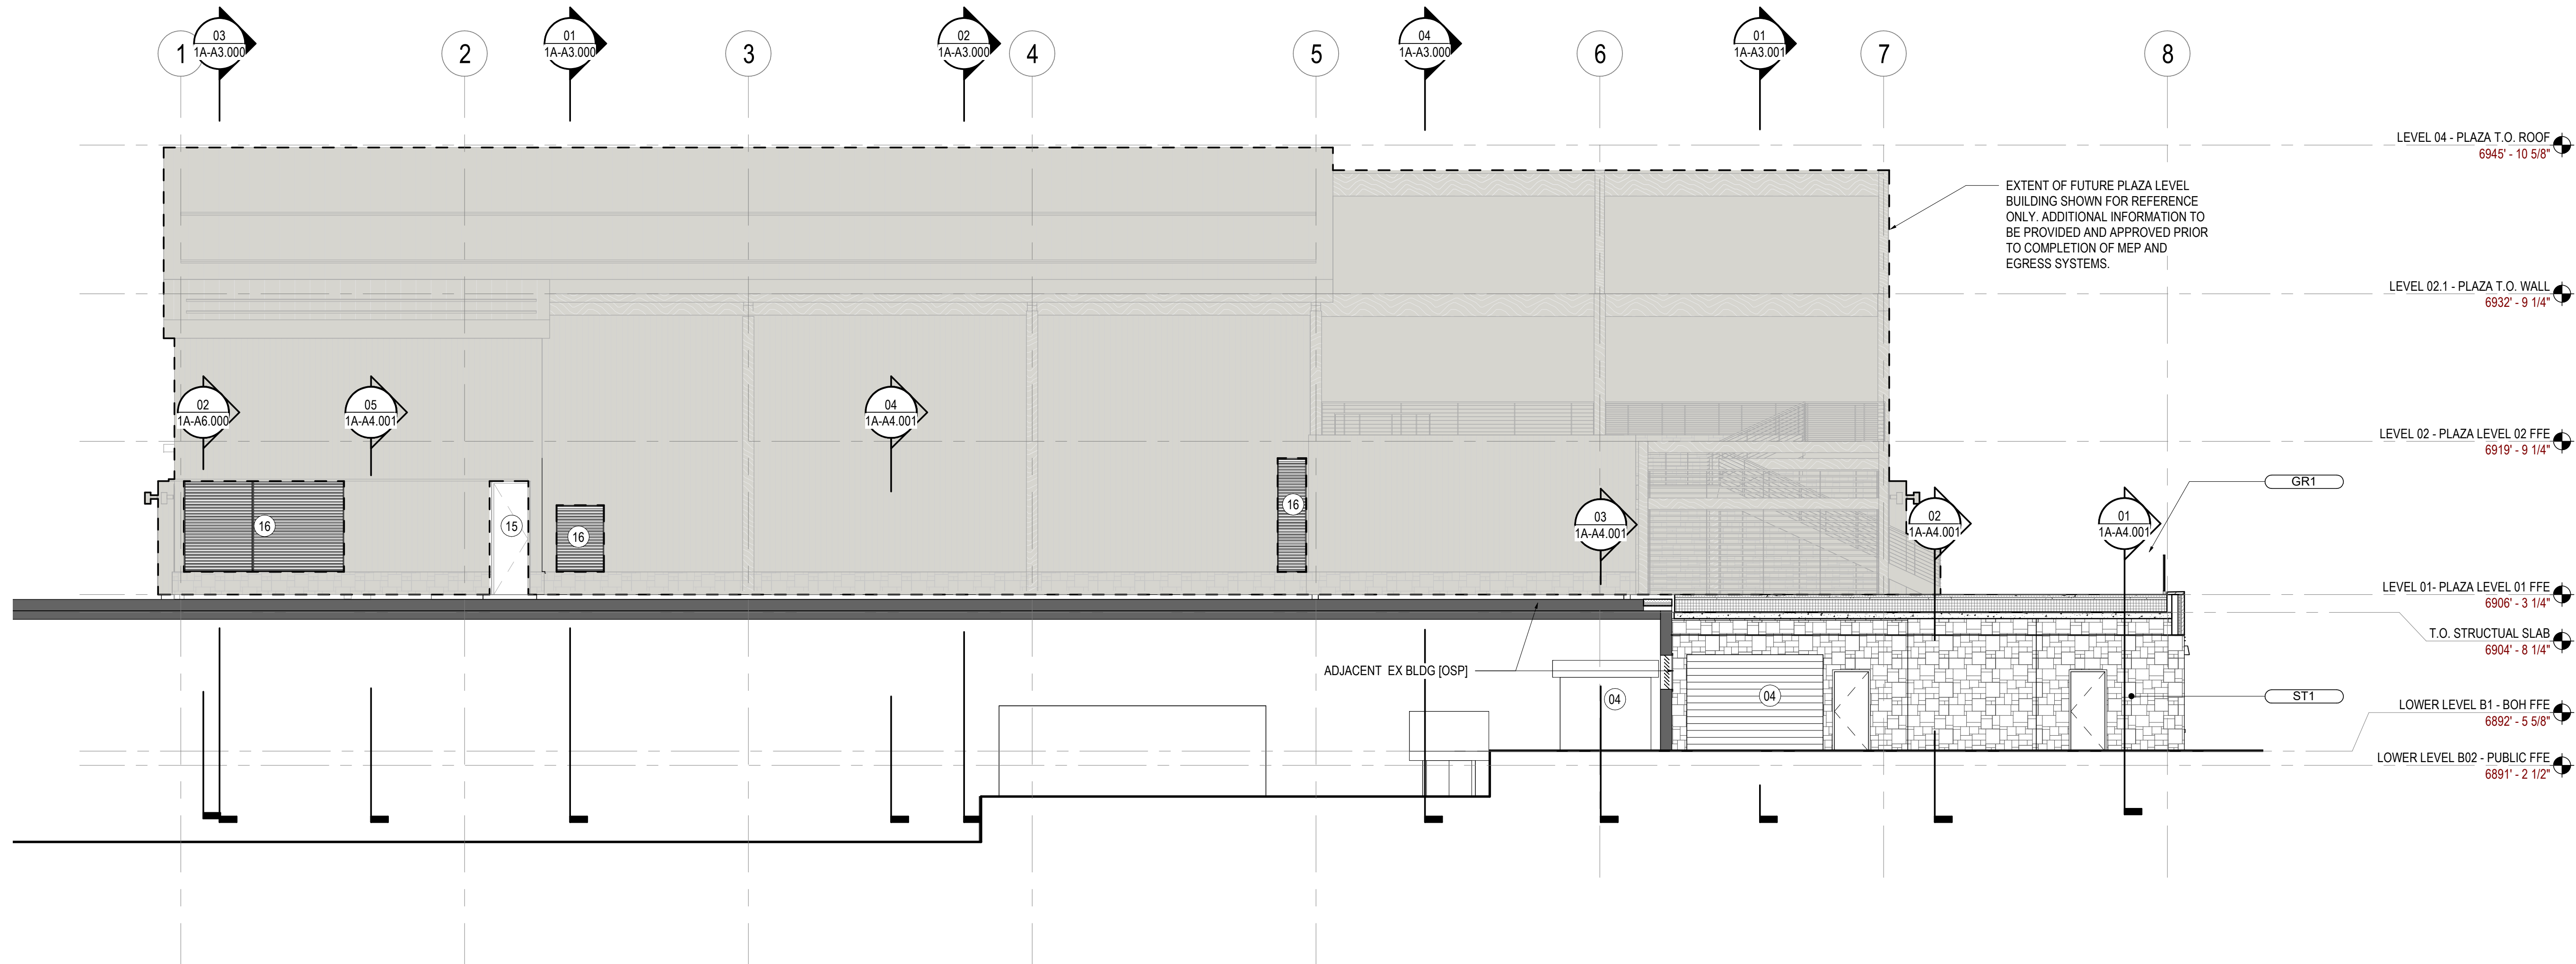

01 PROMENADE - SOUTH ELEVATION  
SCALE: 1/8" = 1'-0"

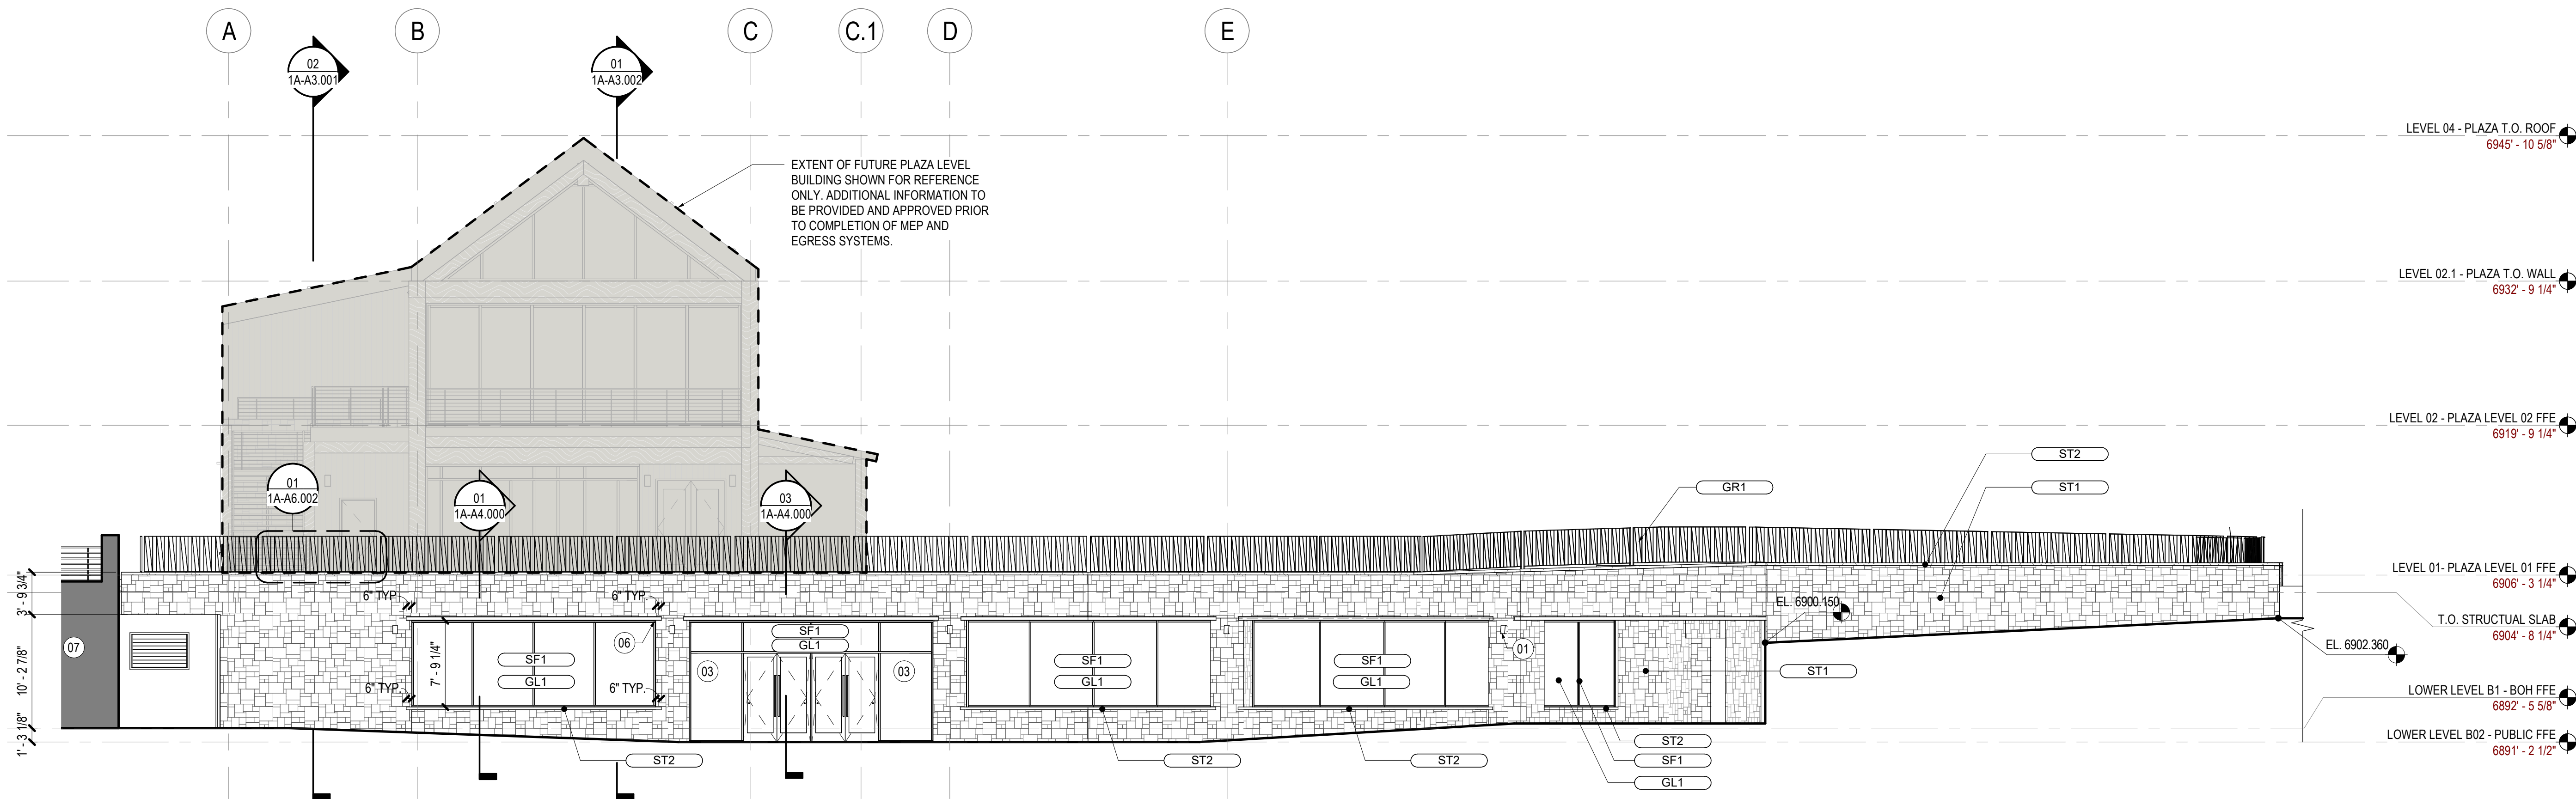

02 PROMENADE - EAST ELEVATION  
SCALE: 1/8" = 1'-0"

## SHEET NOTES

- F3 FIXTURE PER PHOTOMETRICS PLAN, MOUNTED AT 10'-0" AFF, TYP @ ALL LOCATIONS
- DISPLAY WINDOW
- PT01 INSULATED ROLLUP OVERHEAD DOOR FOR SERVICE ACCESS TO PROMENADE
- HORIZONTAL MULLION CAP EXTENDS TO OUTSIDE OF VERTICAL MULLION.
- FUTURE PLAZA BUILDING EGRESS DOOR
- FUTURE PLAZA BUILDING MECHANICAL LOUVER

2305 Mount Werner Circle  
Steamboat Springs, CO 80487

## Gensler

1225 17th Street  
Suite 150  
Denver, CO 80202  
United States  
Tel 303.595.8585  
Fax 303.825.6823

141 9th Street  
PO Box 774943  
Steamboat Springs, CO 80477  
Tel 970.871.9494

## DESIGNWORKSHOP

1390 Lawrence Street  
Suite 100  
Denver, CO 80204  
Tel 303.623.5186


12499 West Colfax Ave.  
Lakewood, CO 80215  
United States  
Tel 303.431.6100

14143 Denver West Pkwy  
Suite 300  
Golden, CO 80204  
United States  
Tel 303.421.6655

## GENERAL NOTES

| Date       | Description                               |
|------------|-------------------------------------------|
| 2021.05.19 | BP3: PROMENADE - ISSUE FOR BID AND PERMIT |

## KEY PLAN

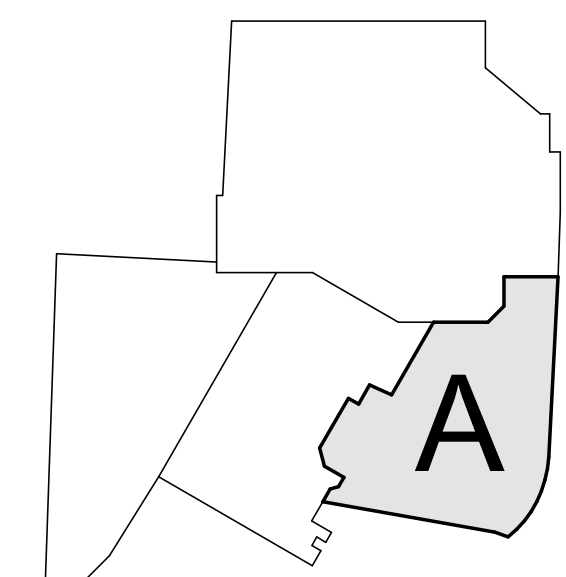

Seal / Signature



Project Name  
**SSRC | BASE AREA IMPROVEMENTS**


Project Number  
**003.7835.000**

Description  
**PROMENADE - BUILDING ELEVATIONS**


Scale  
1/8" = 1'-0"

**1A-A2.001**




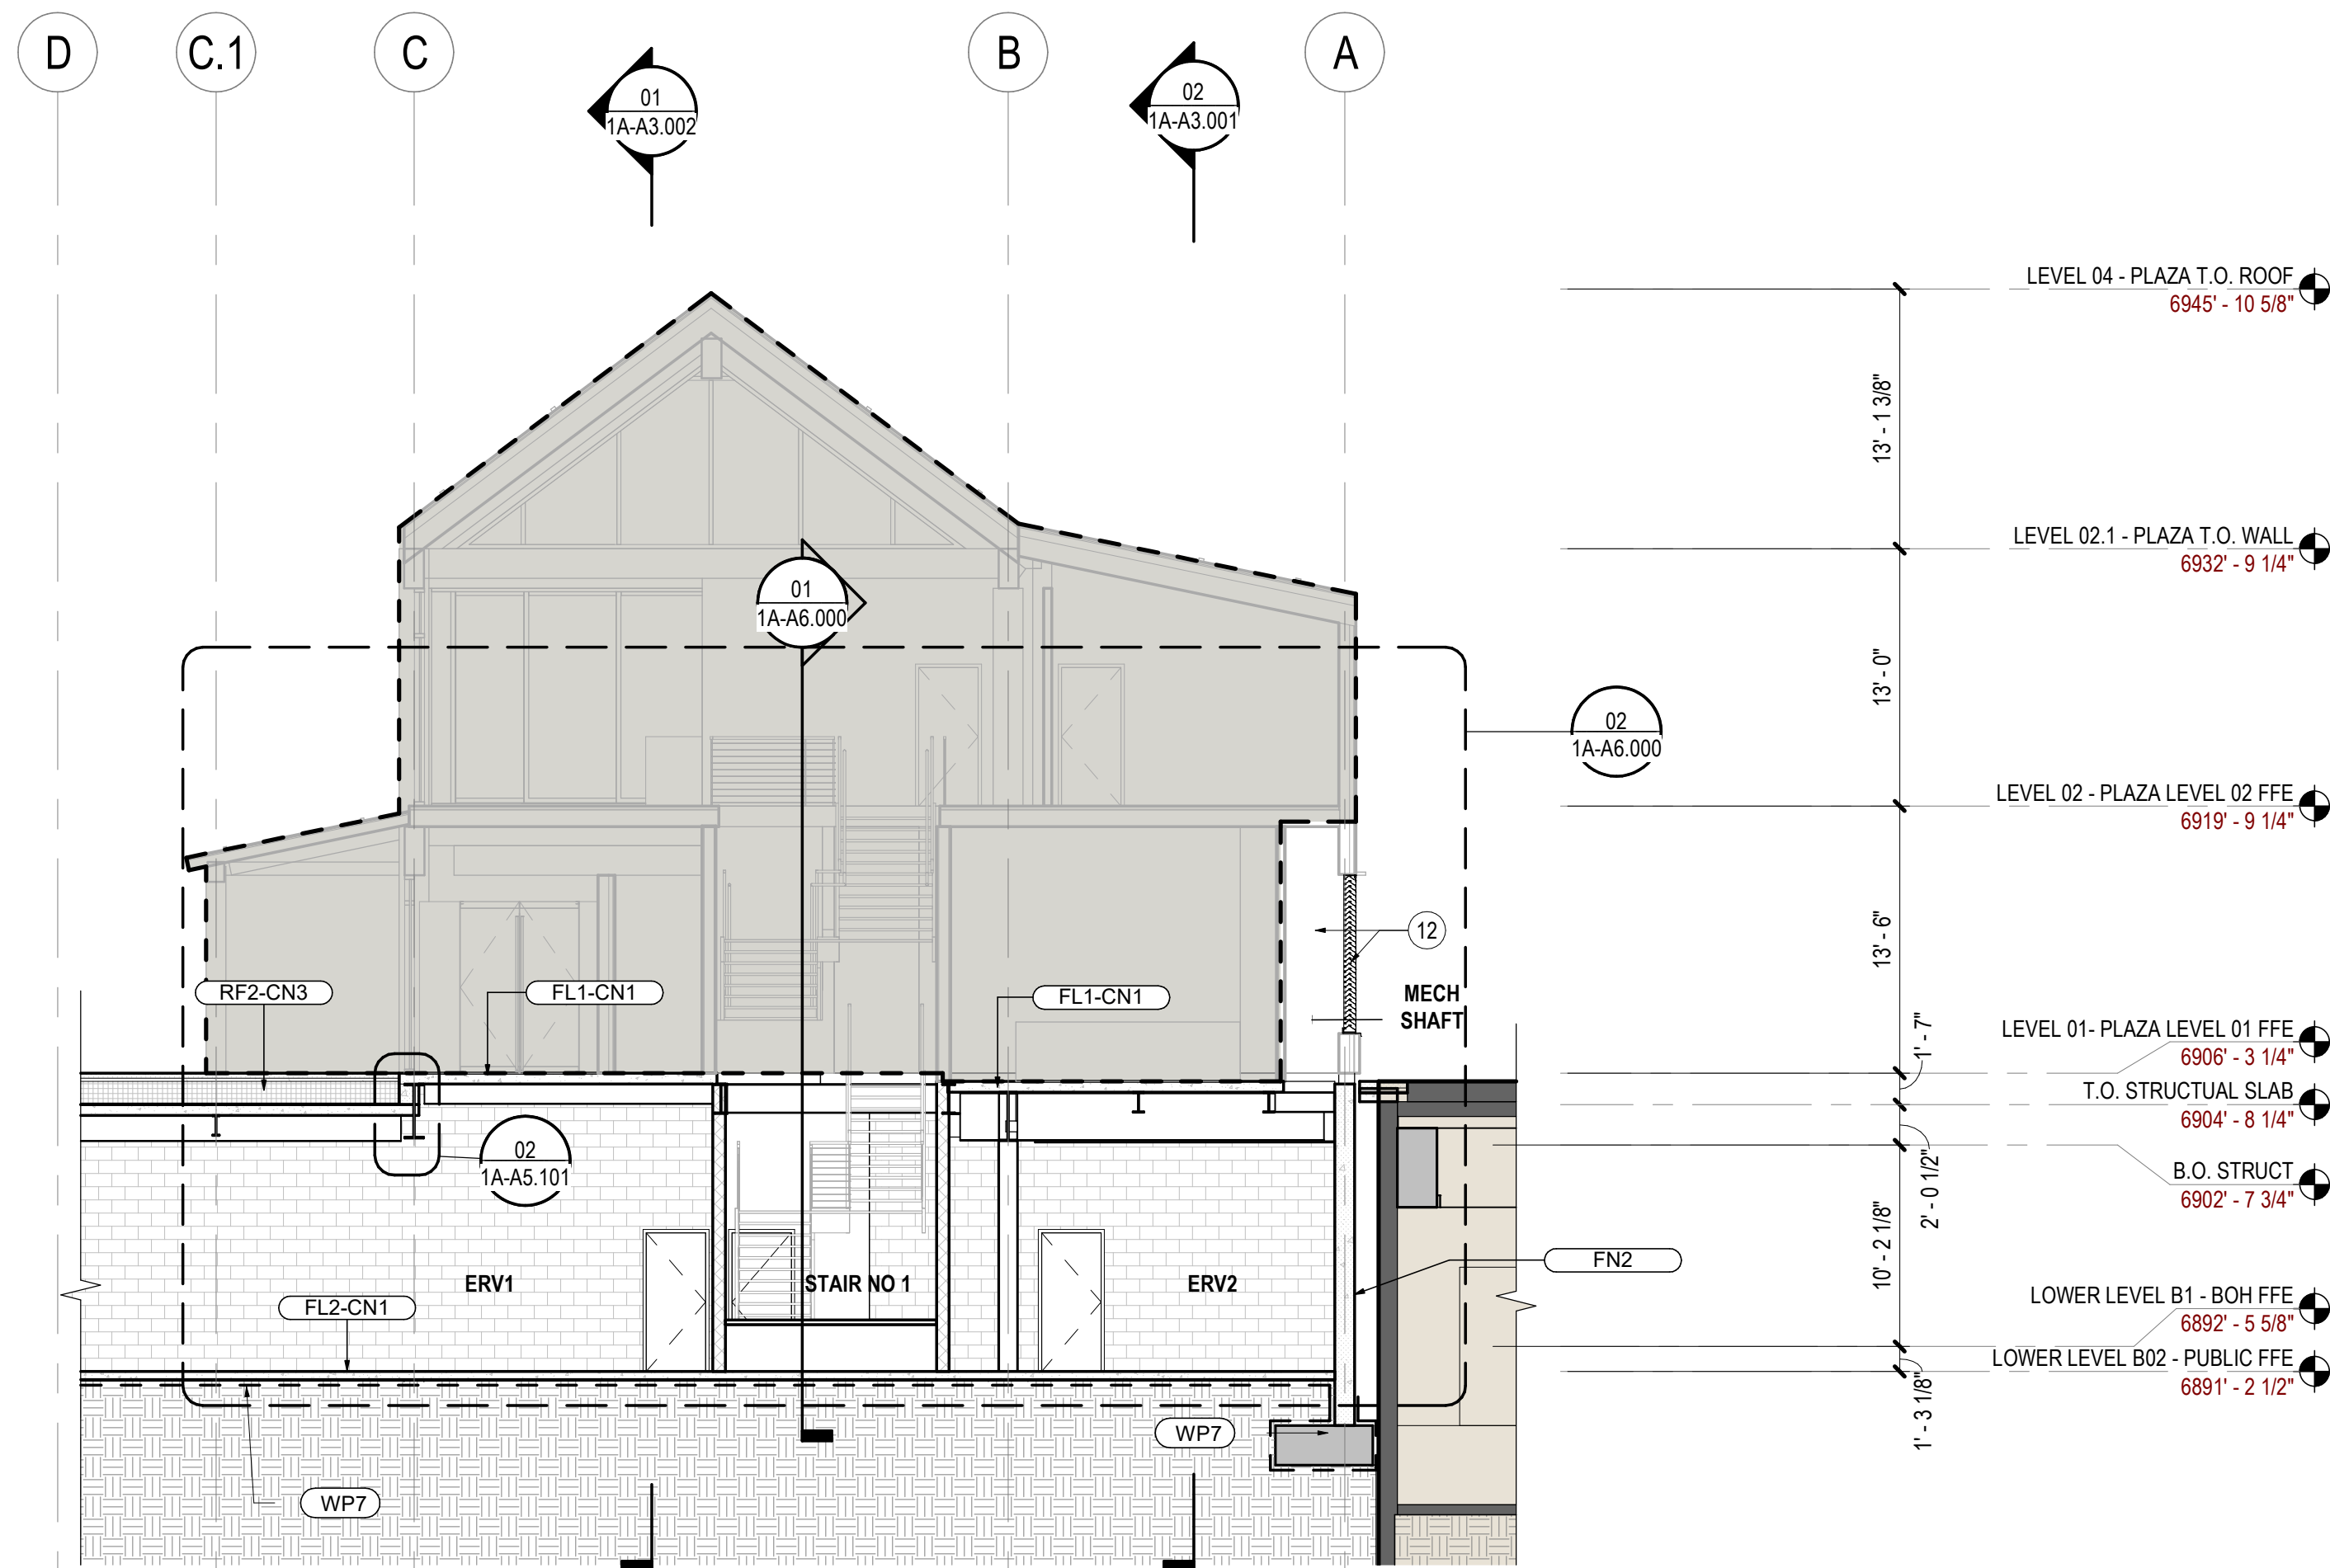


03 BUILDING CROSS SECTION @ INTERIOR STAIR  
SCALE: 1/8" = 1'-0"

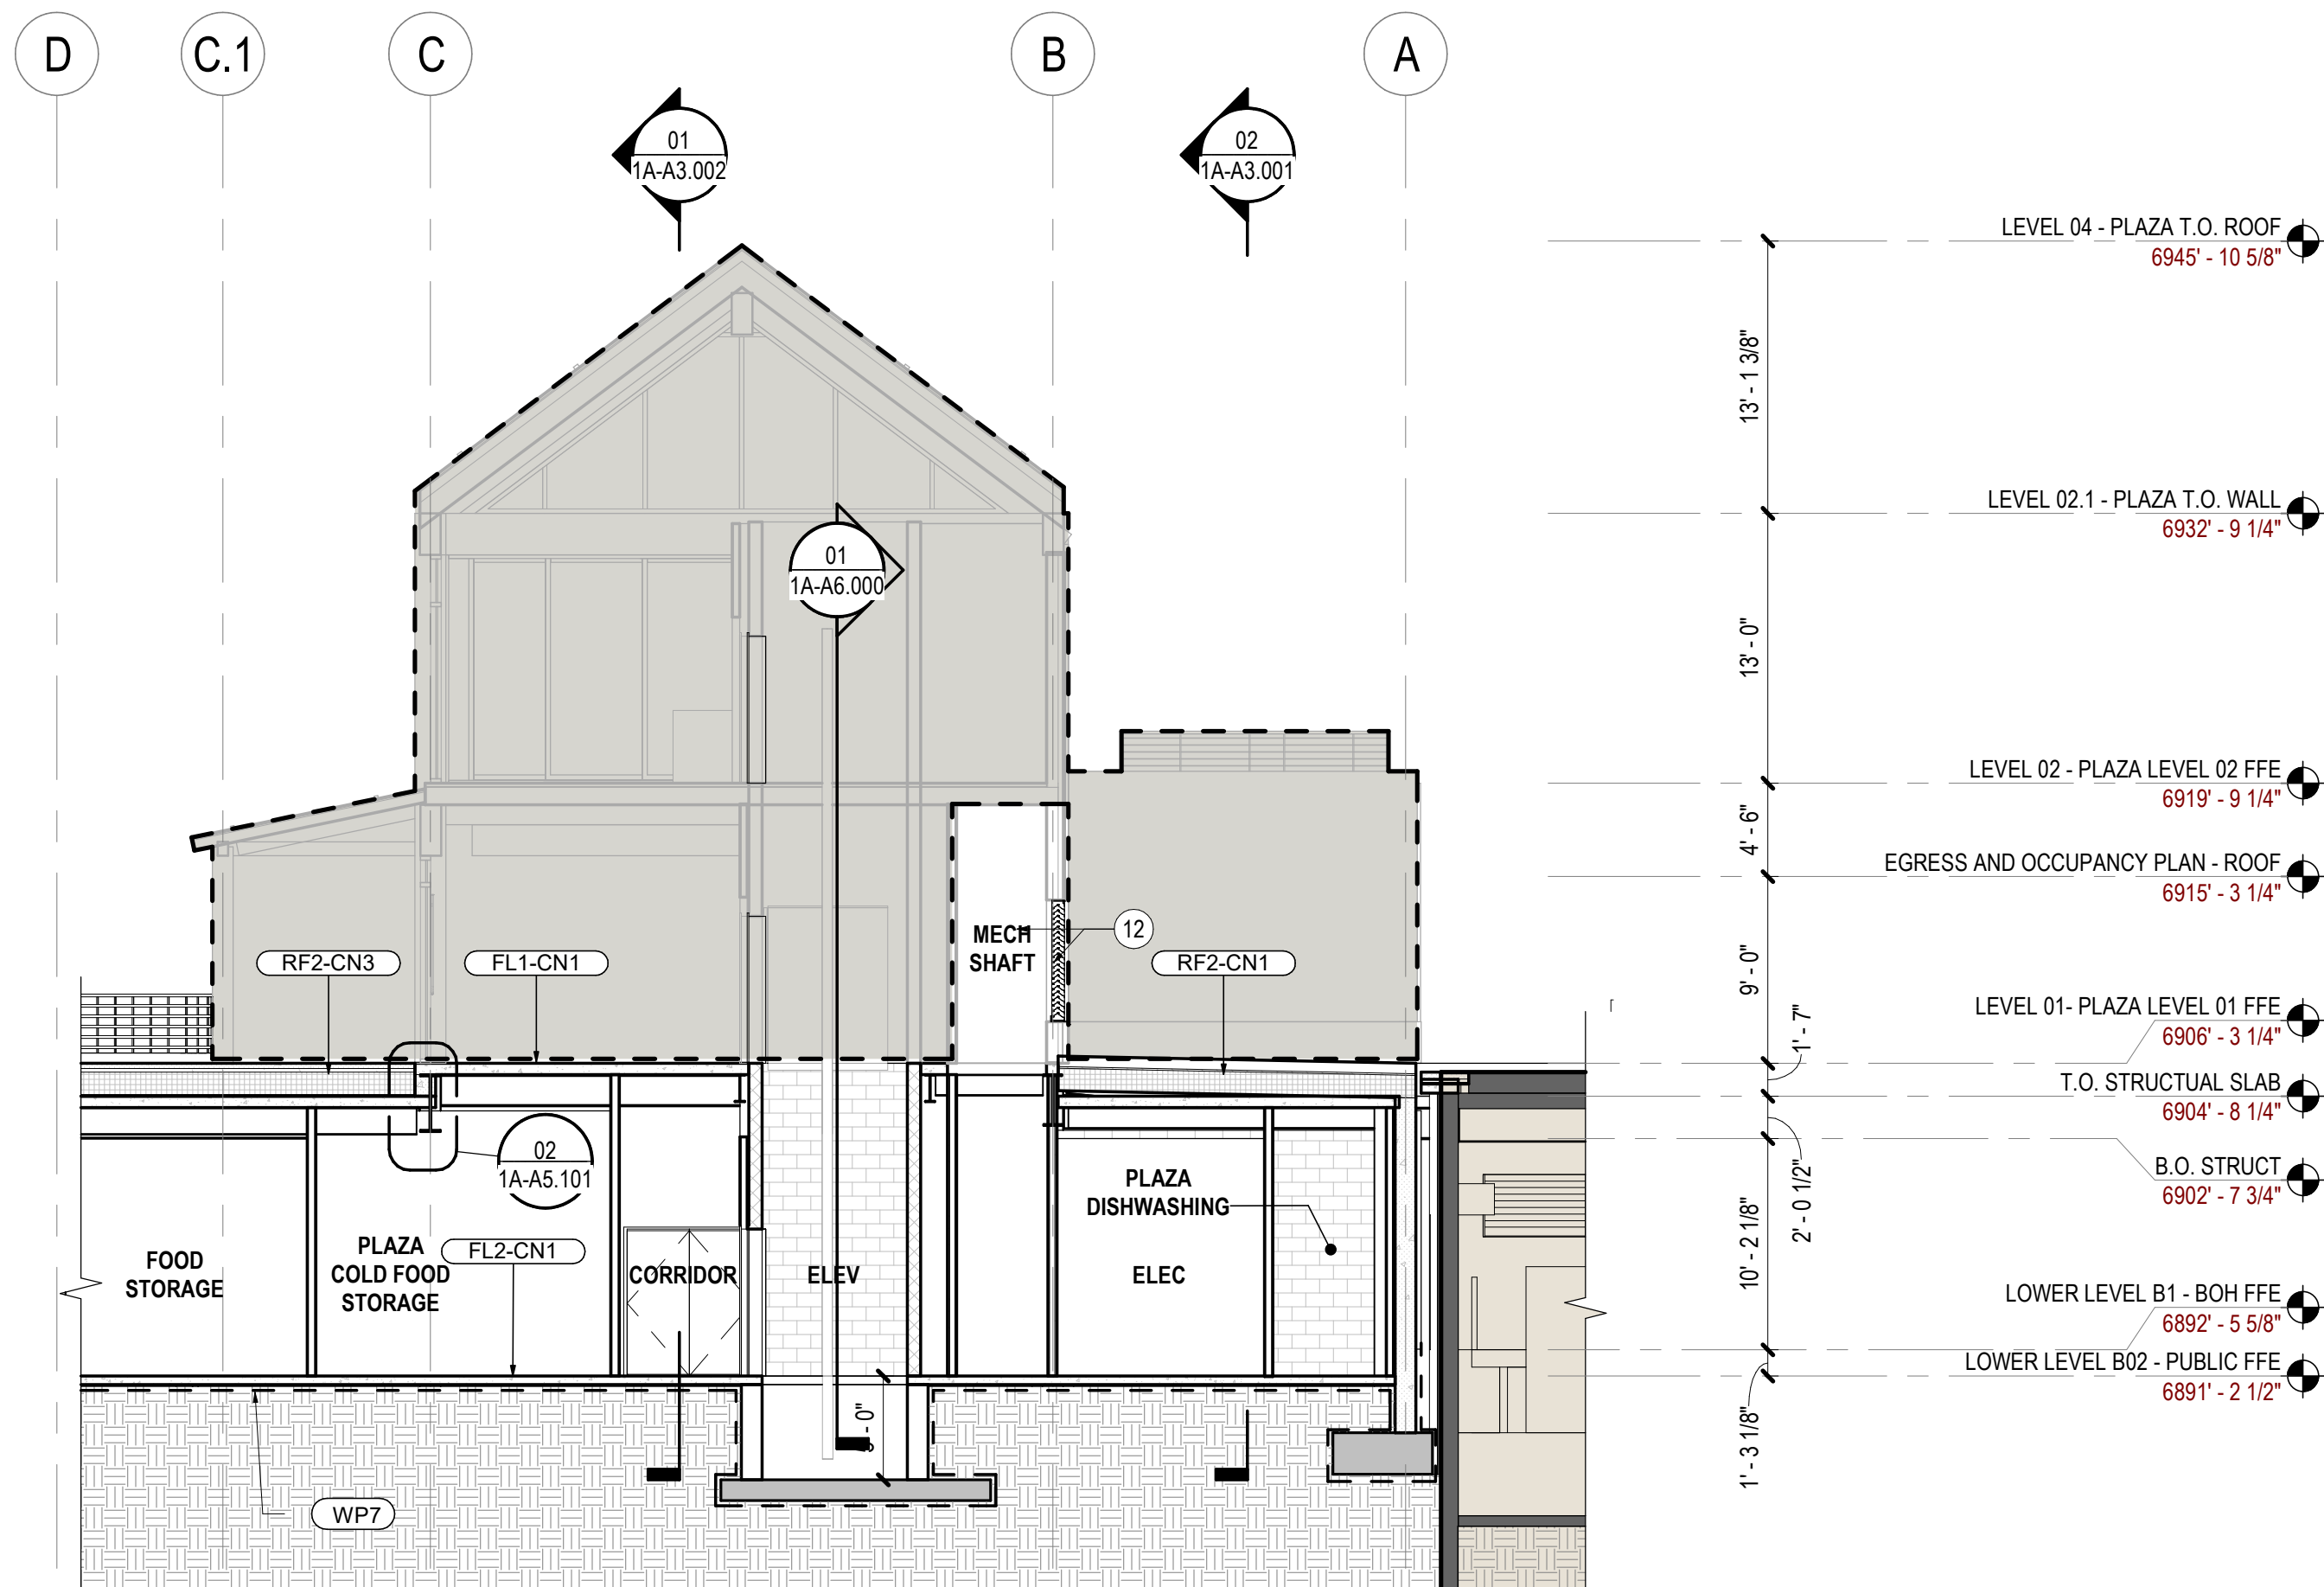

01 BUILDING CROSS SECTION @ ELEVATOR  
SCALE: 1/8" = 1'-0"

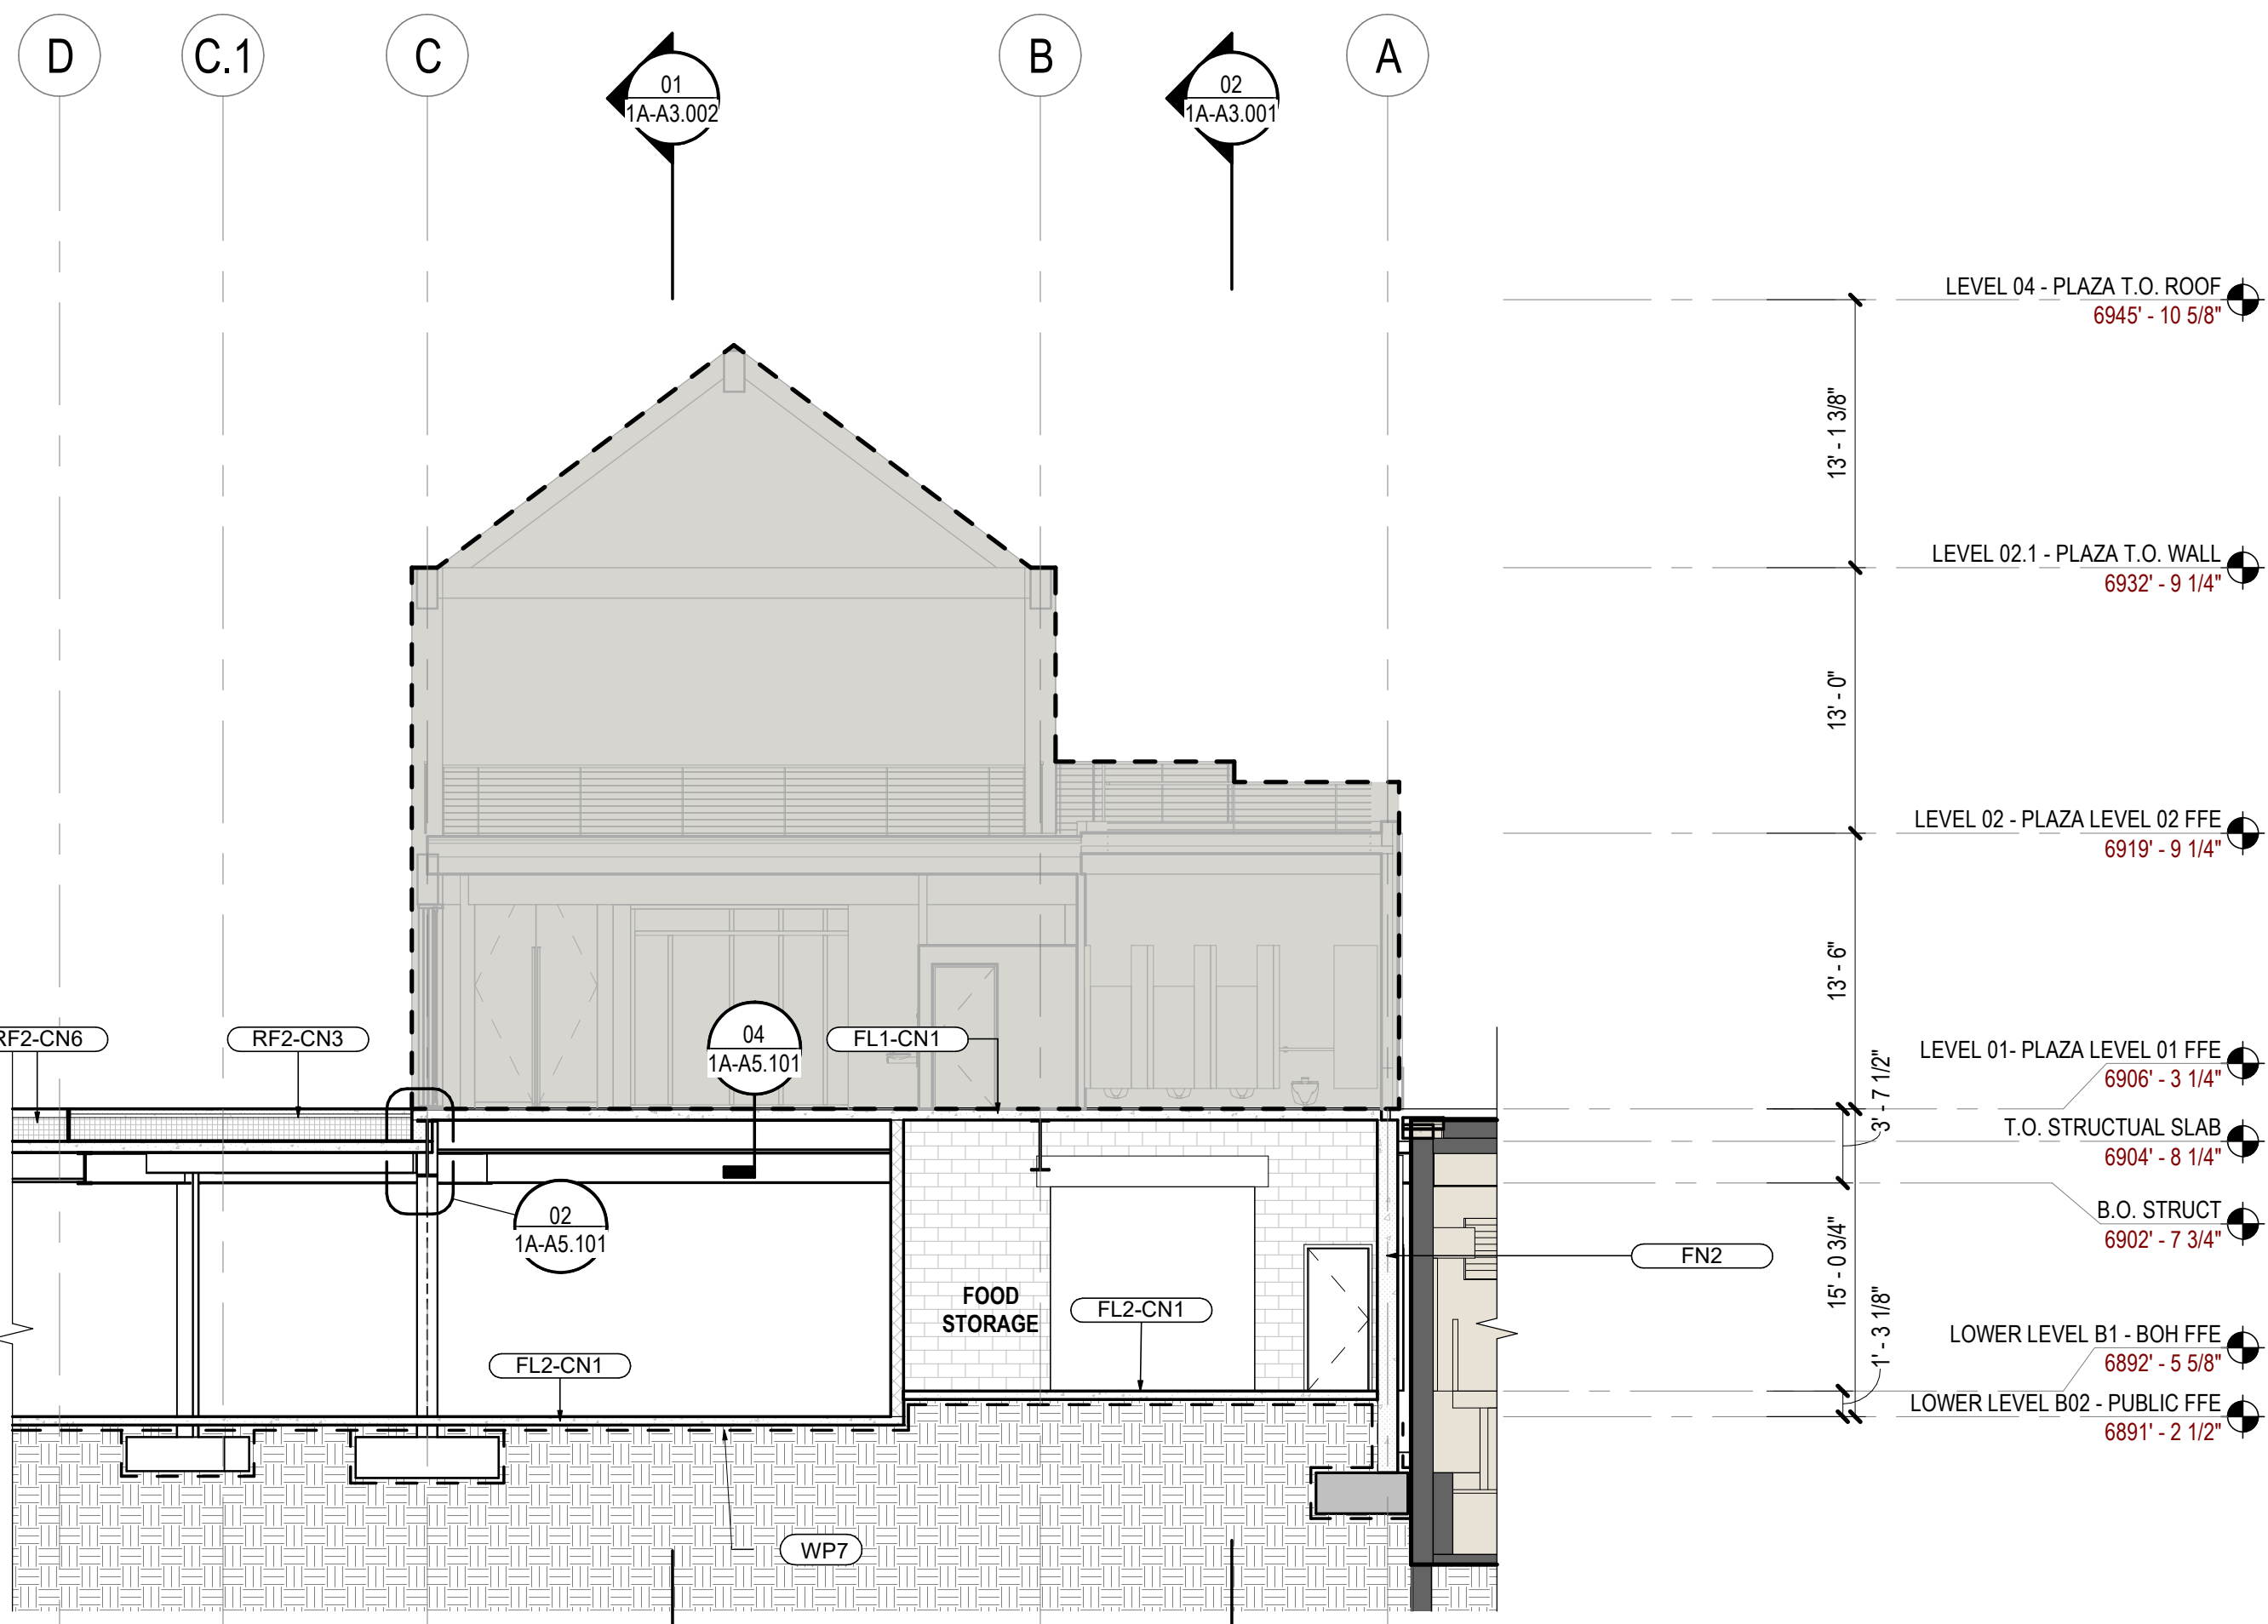

04 BUILDING CROSS SECTION @ DECK  
SCALE: 1/8" = 1'-0"

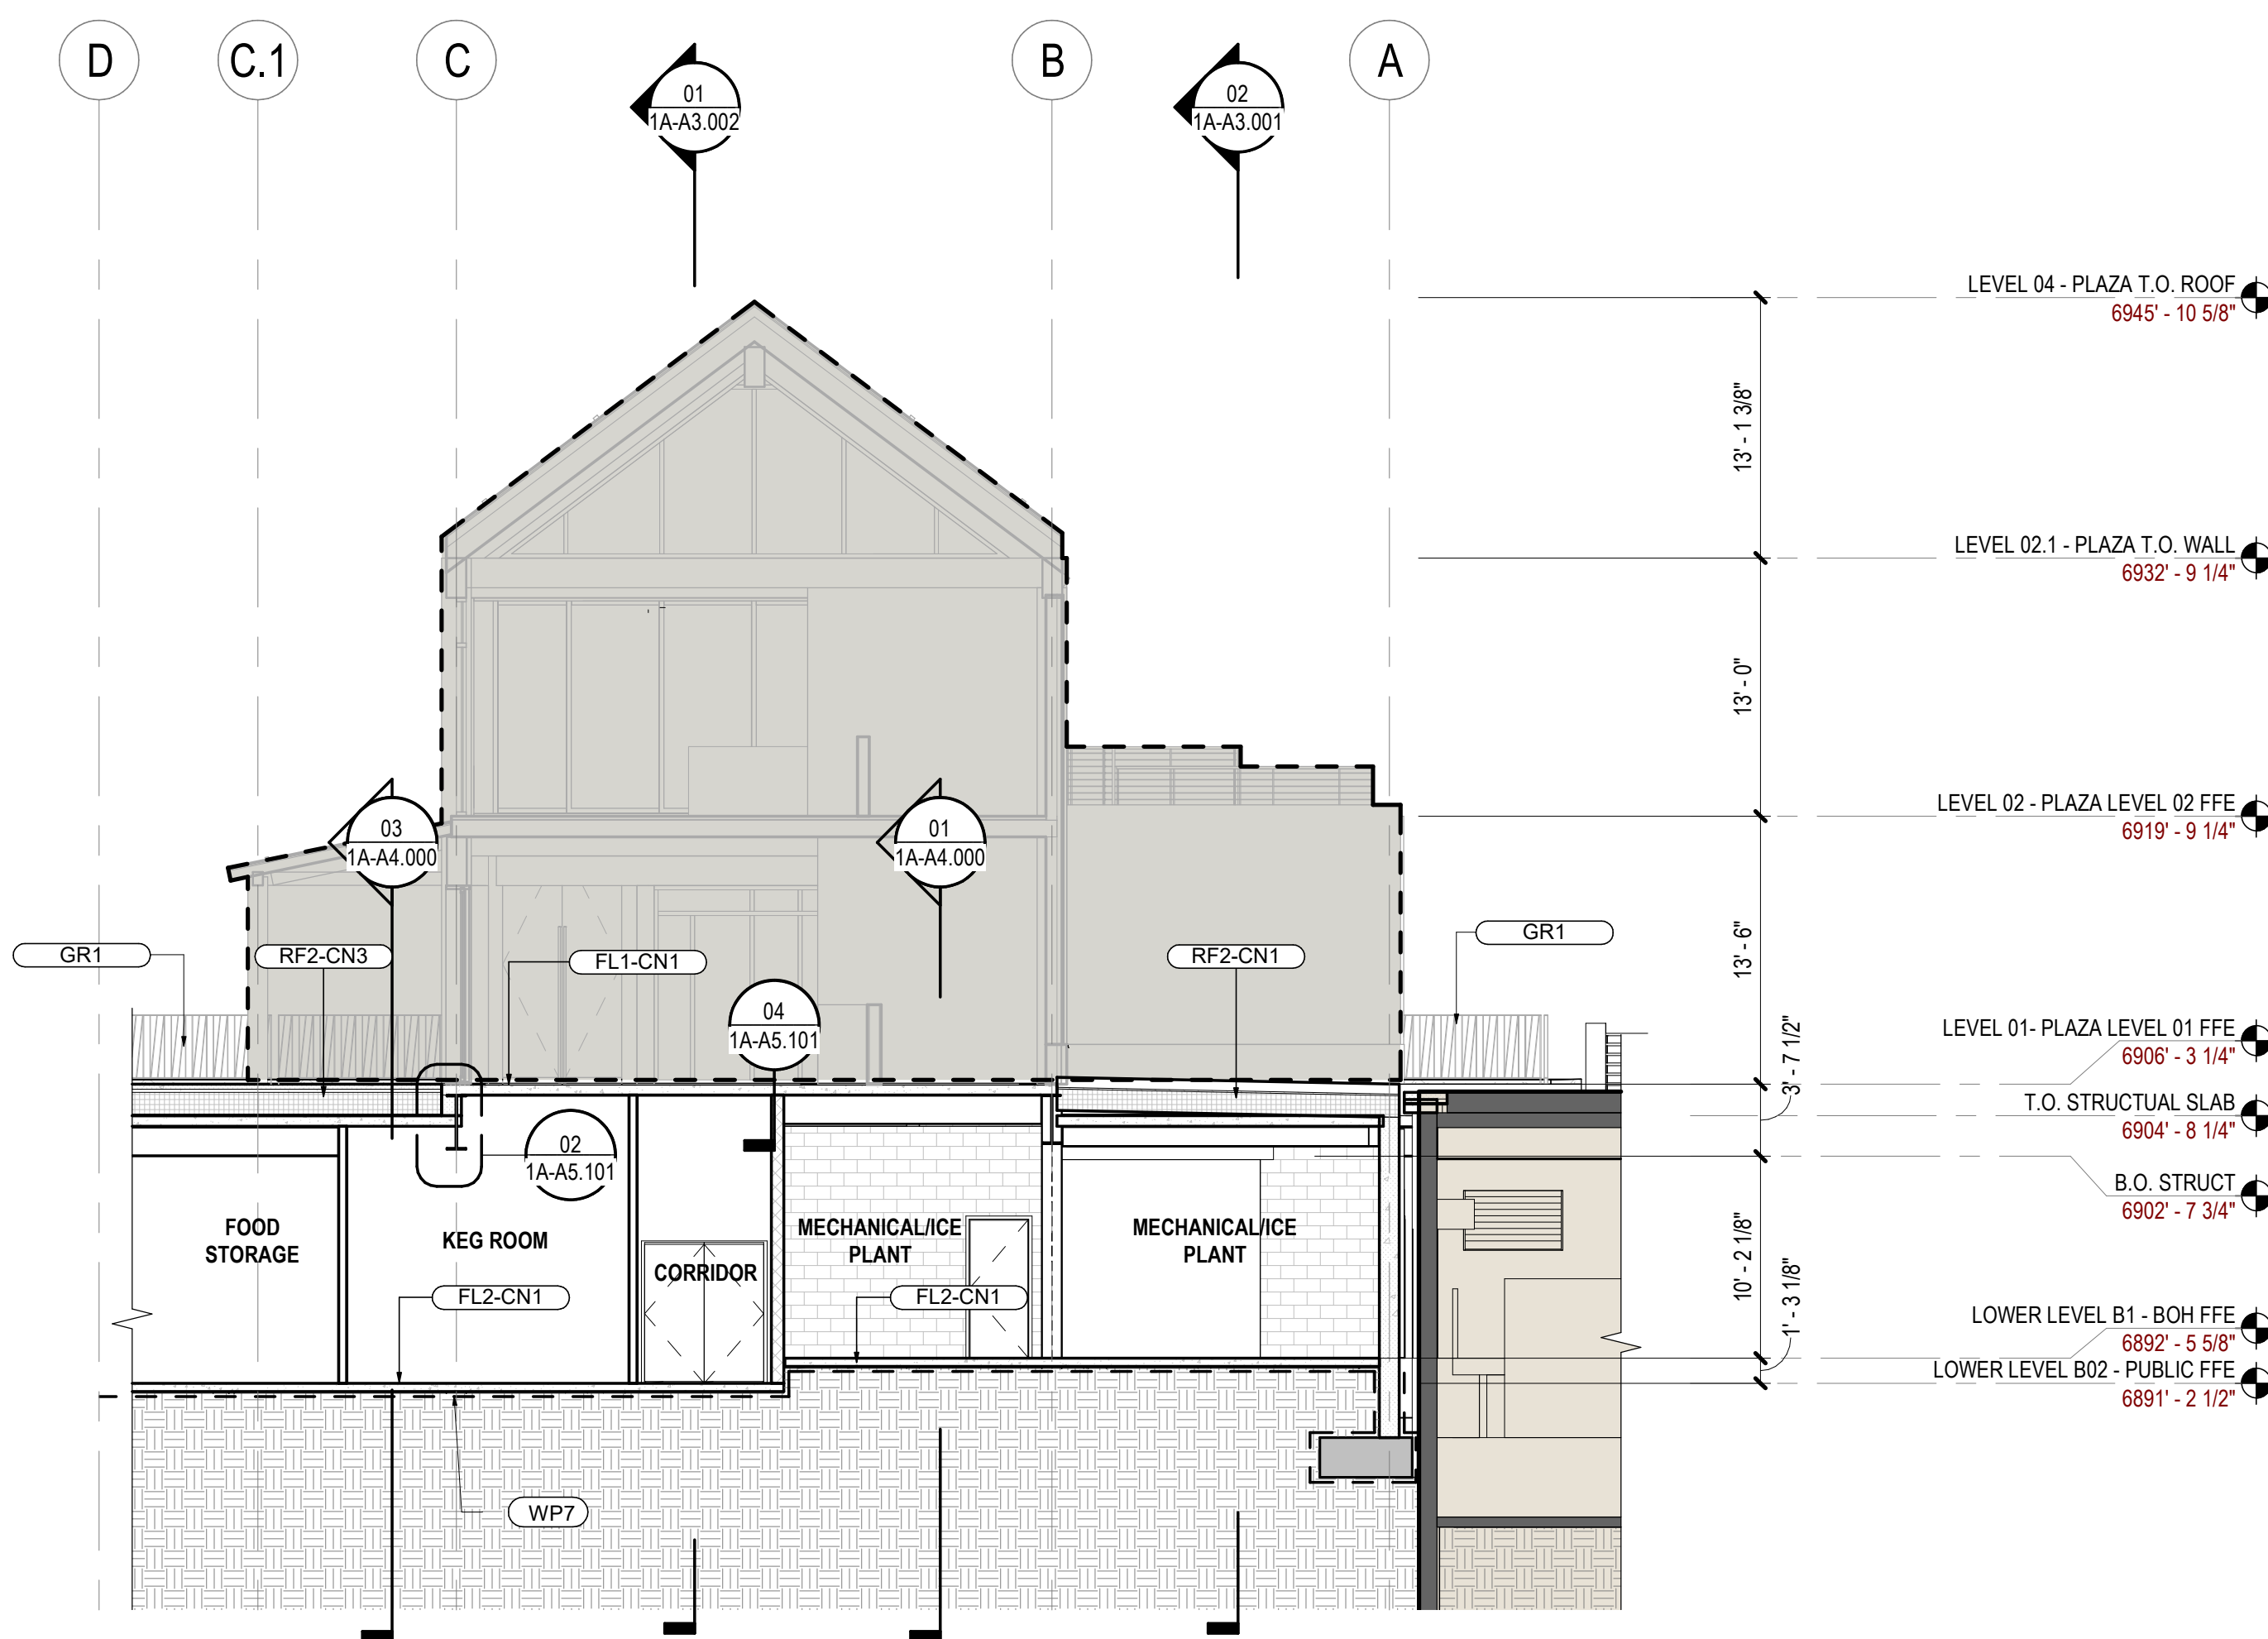

02 BUILDING CROSS SECTION @ INTERIOR  
SCALE: 1/8" = 1'-0"

## SHEET NOTES

12 FUTURE PLAZA BUILDING SHAFT AND MECHANICAL LOUVER



ALTERRA east west partners  
MOUNTAIN COMPANY

2305 Mount Werner Circle  
Steamboat Springs, CO 80487

## Gensler

1225 17th Street  
Suite 150  
Denver, CO 80202  
United States  
Tel 303.595.8586  
Fax 303.825.6823



141 9th Street  
PO Box 774943  
Steamboat Springs, CO  
80477  
Tel 970.871.9494

## DESIGNWORKSHOP

1390 Lawrence Street  
Suite 100  
Denver, CO 80204  
Tel 303.623.5186



12499 West Colfax Ave.  
Lakewood, CO 80215  
United States  
Tel 303.431.6100




14143 Denver West Pkwy  
Suite 300  
Golden, CO  
United States  
Tel 303.421.6655

| Date       | Description                               |
|------------|-------------------------------------------|
| 2021.05.19 | BP3: PROMENADE - ISSUE FOR BID AND PERMIT |

## GENERAL NOTES

## KEY PLAN

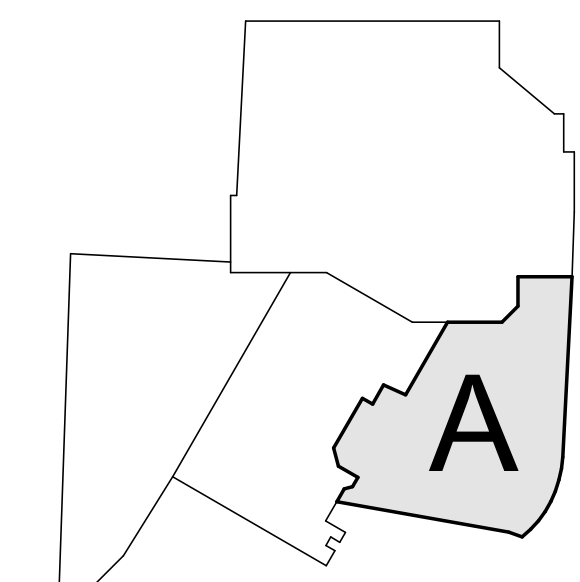

Seal / Signature




Project Name  
SSRC | BASE AREA IMPROVEMENTS  
Project Number  
003.7835.000  
Description  
PROMENADE - BUILDING SECTIONS


Scale  
1/8" = 1'-0"

1A-A3.000



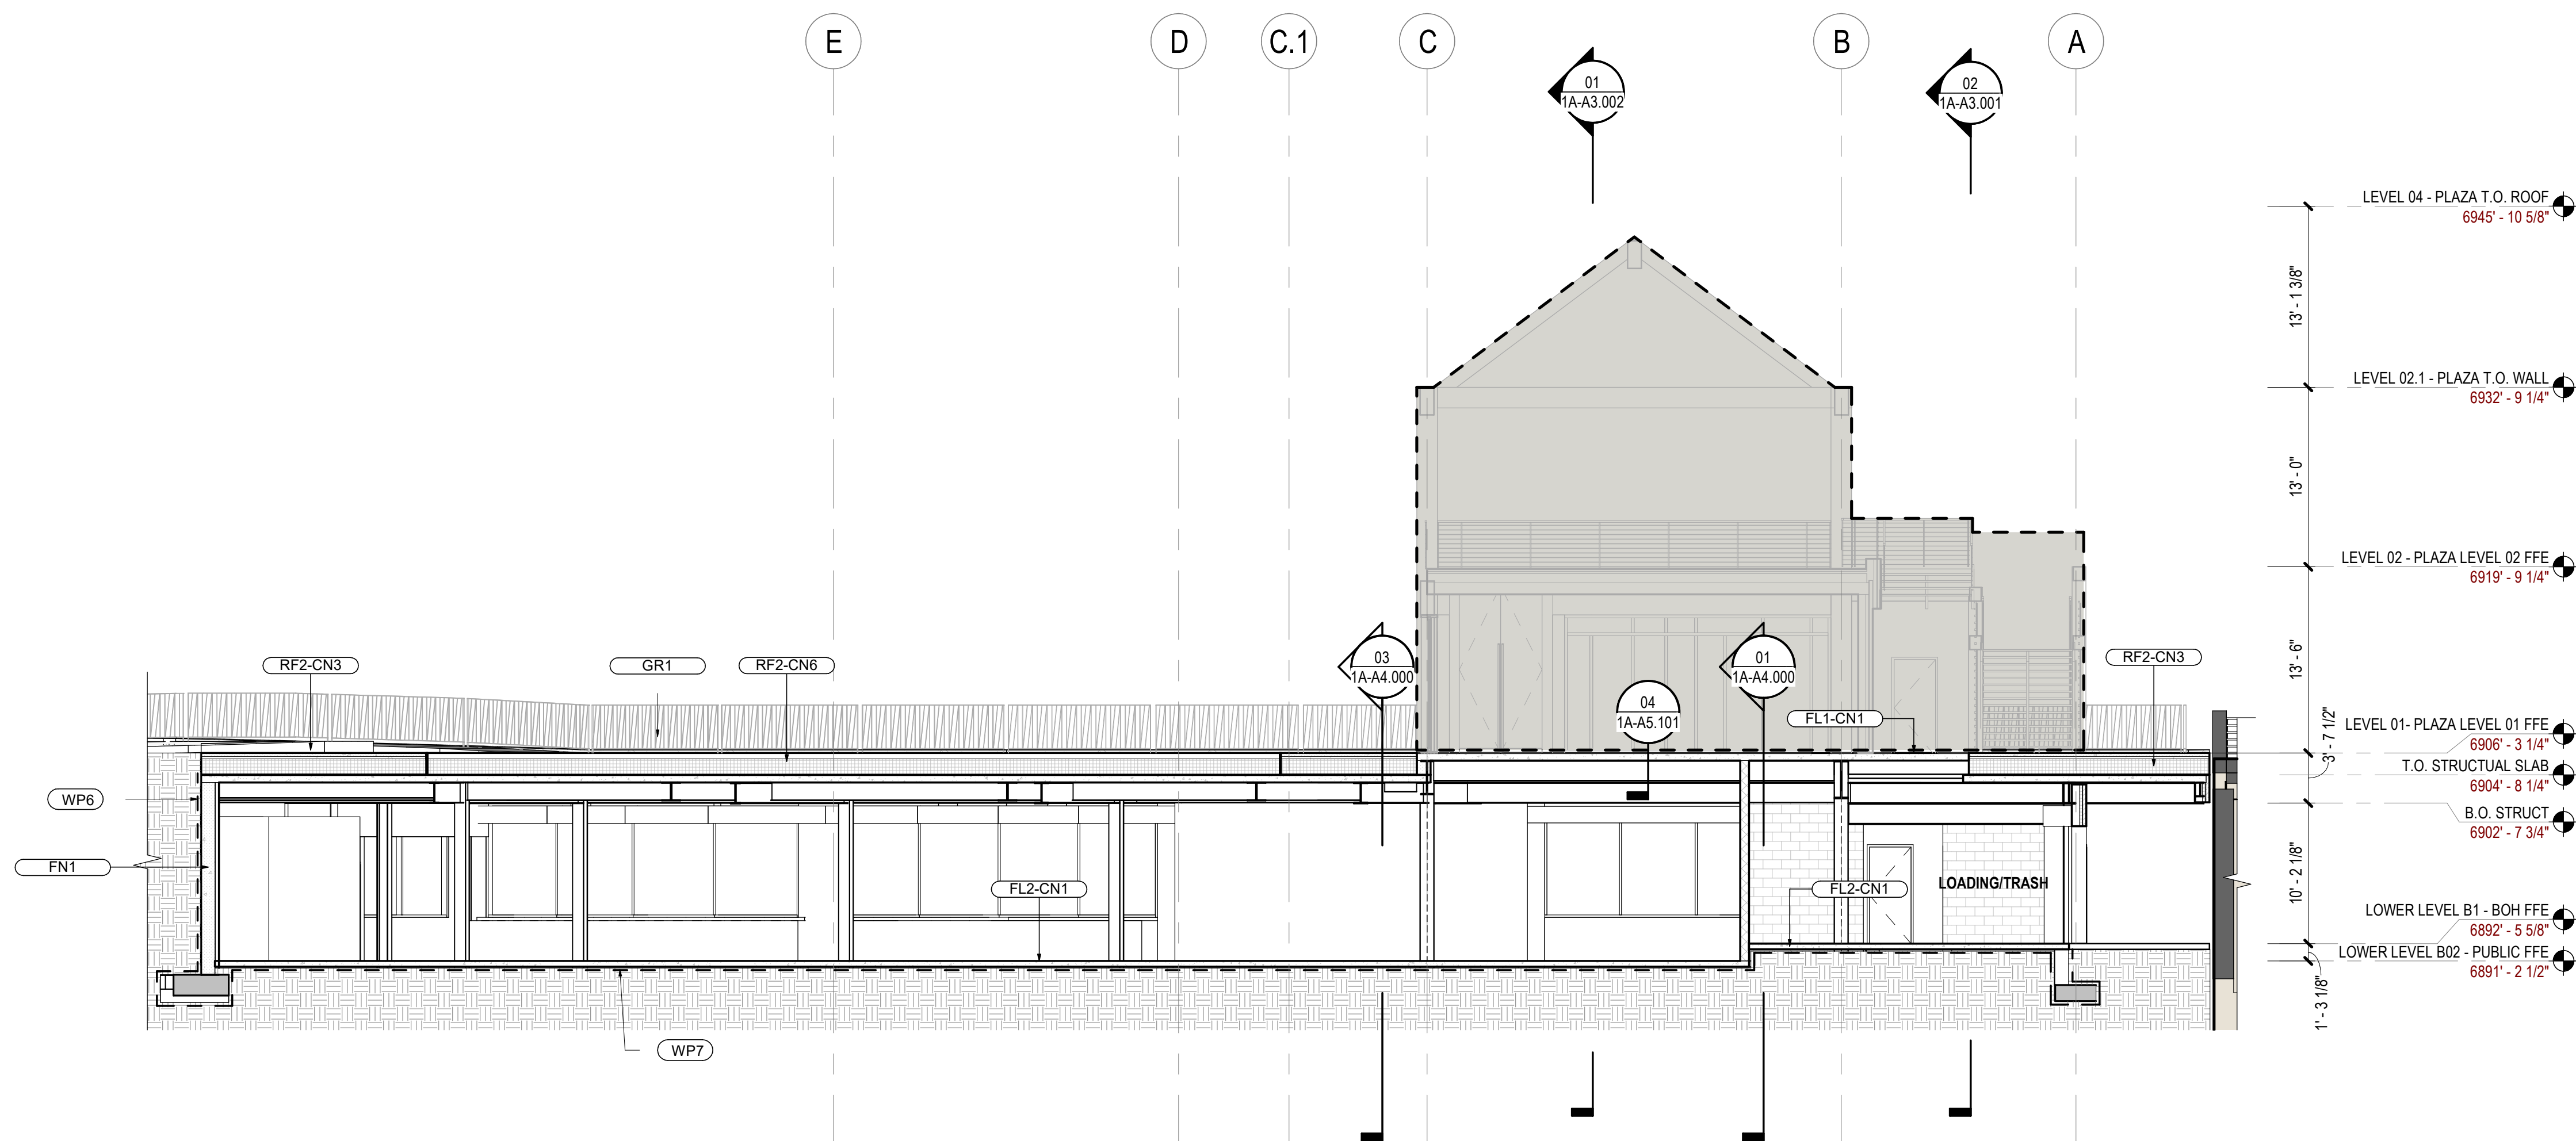

01 BUILDING CROSS SECTION @ EXTERIOR STAIR  
SCALE: 1/8" = 1'-0"

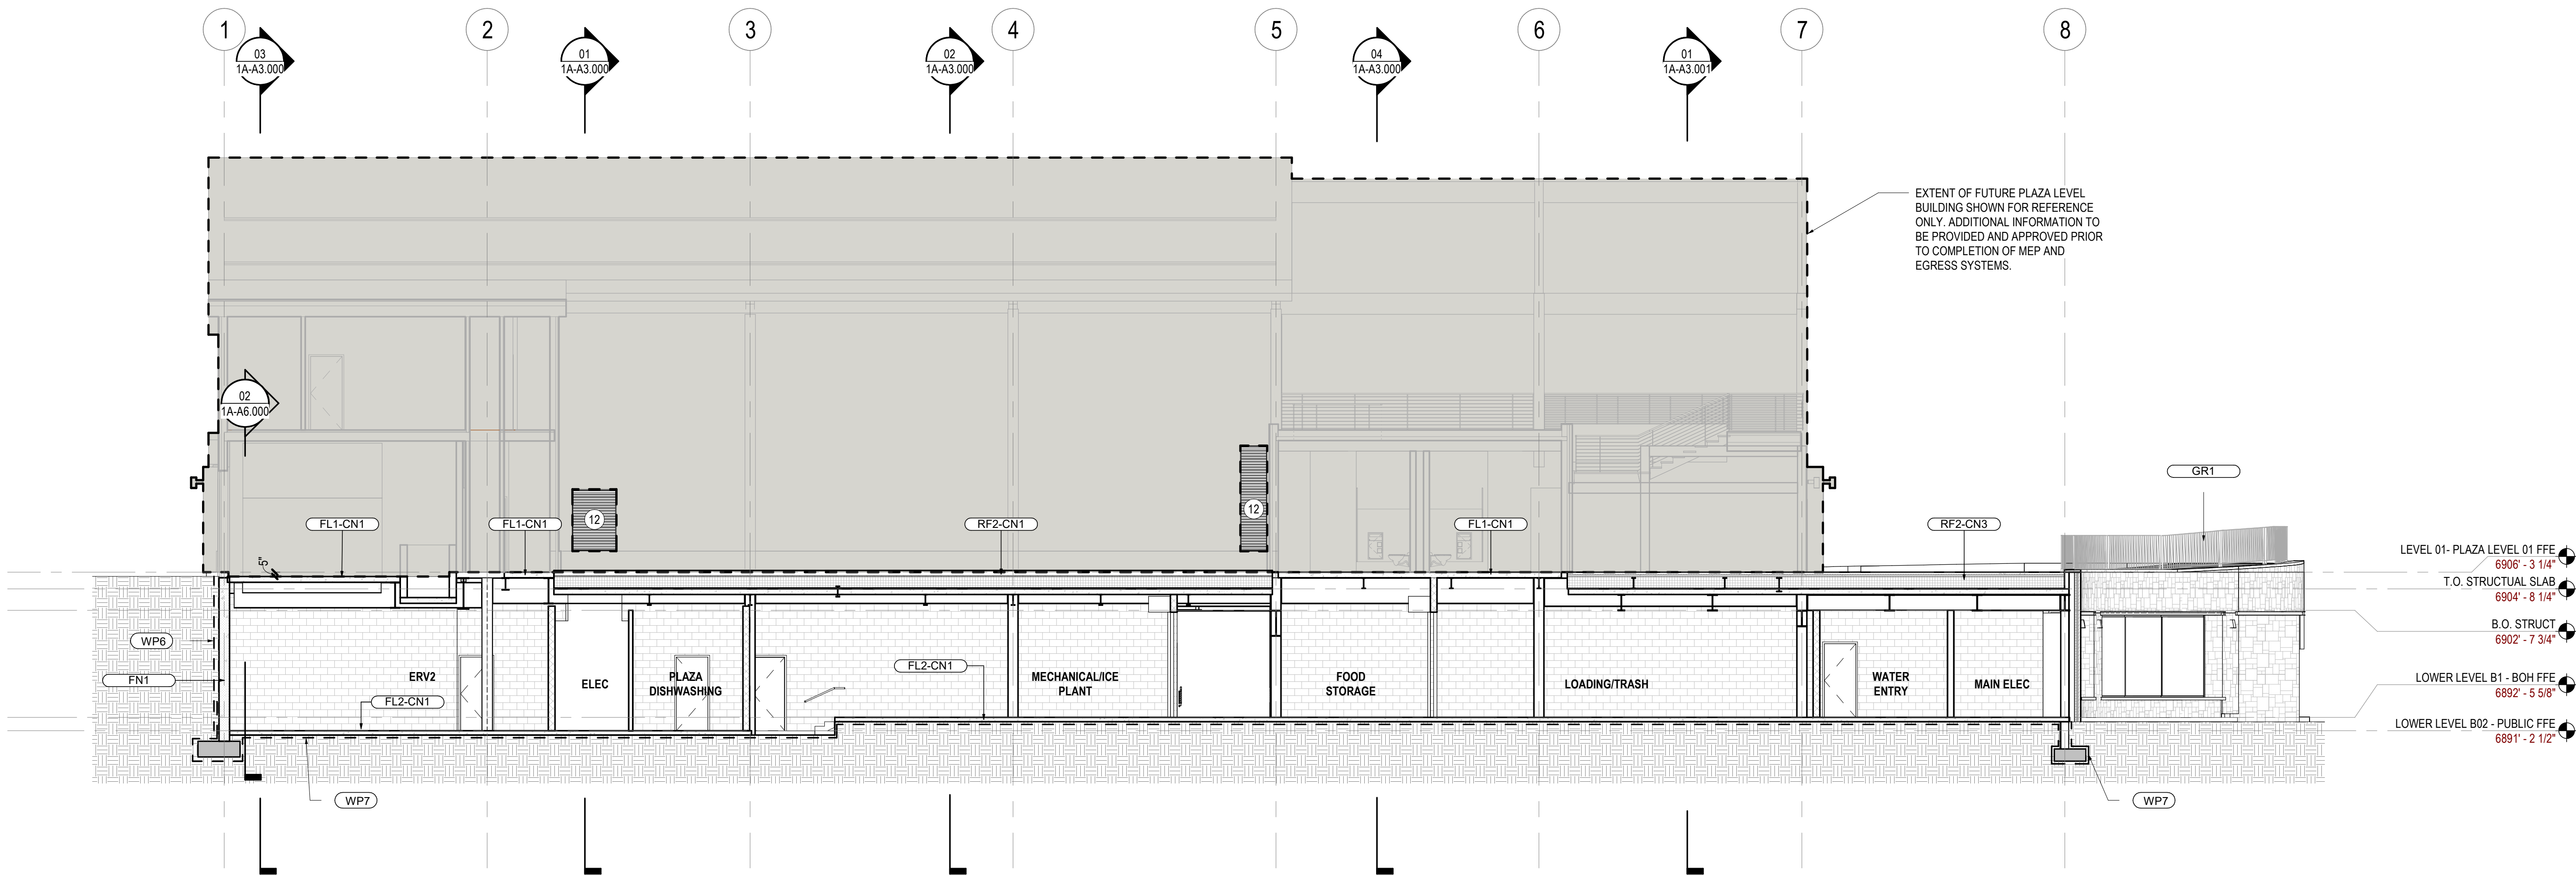

02 BUILDING SECTION - SOUTH  
SCALE: 1/8" = 1'-0"

## SHEET NOTES

12 FUTURE PLAZA BUILDING SHAFT AND MECHANICAL LOUVER



ALTRERRA east west partners  
MOUNTAIN COMPANY

2305 Mount Werner Circle  
Steamboat Springs, CO 80487

## Gensler

1225 17th Street  
Suite 150  
Denver, CO 80202  
United States

Tel 303.595.8586  
Fax 303.825.6823



141 9th Street  
PO Box 774943  
Steamboat Springs, CO  
80477  
Tel 970.871.9494

## DESIGNWORKSHOP

1390 Lawrence Street  
Suite 100  
Denver, CO 80204  
Tel 303.623.5186



12499 West Colfax Ave.  
Lakewood, CO 80215  
United States  
Tel 303.431.6100



14143 Denver West Pkwy  
Suite 300  
Golden, CO  
United States  
Tel 303.421.6655

| Date       | Description                               |
|------------|-------------------------------------------|
| 2021.05.19 | BP3: PROMENADE - ISSUE FOR BID AND PERMIT |

## GENERAL NOTES

Seal / Signature



Project Name

SSRC | BASE AREA  
IMPROVEMENTS

Project Number

003.7835.000

Description


PROMENADE - BUILDING SECTIONS

Scale


1/8" = 1'-0"

1A-A3.001




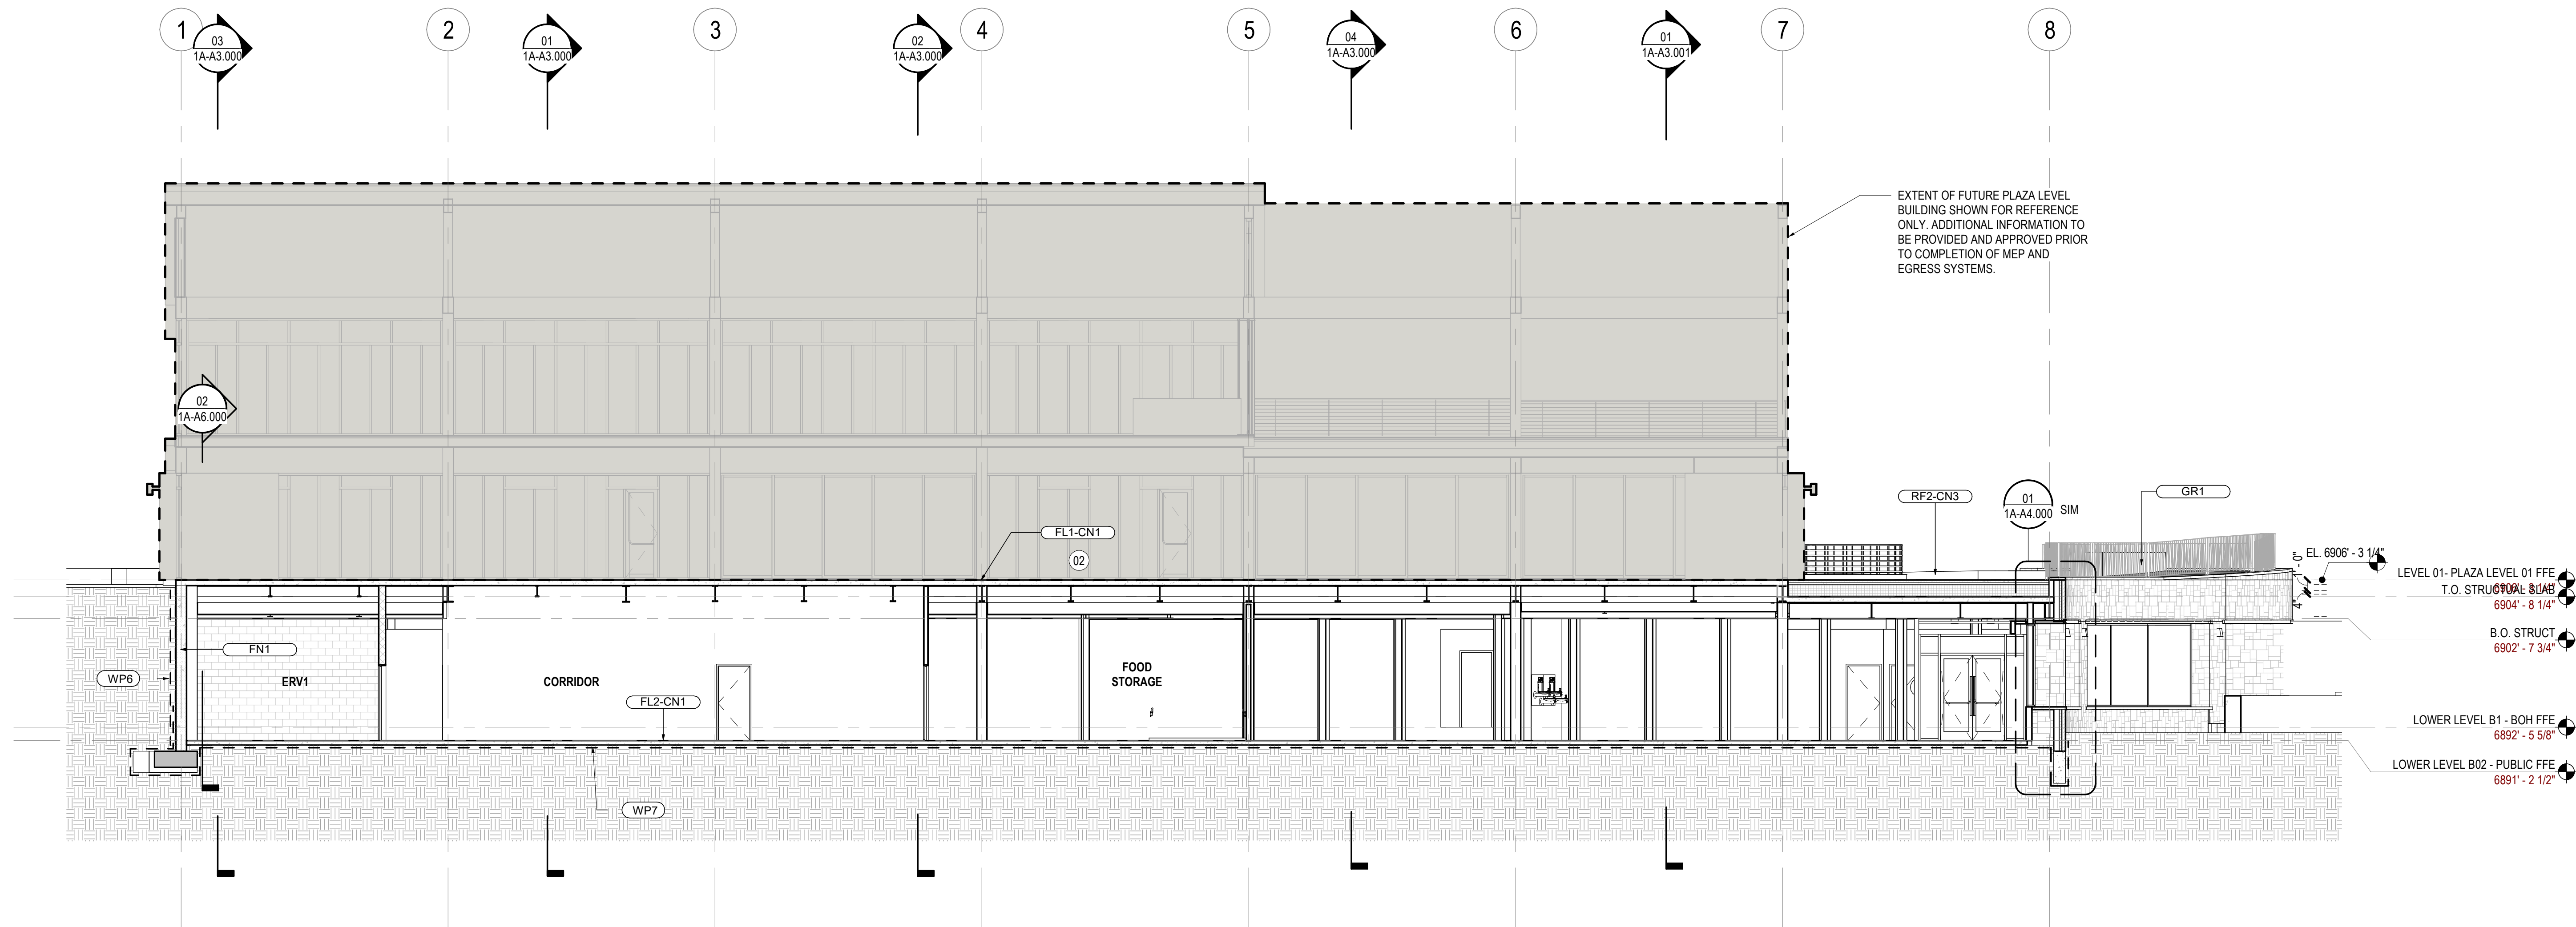

01 BUILDING SECTION - NORTH  
SCALE: 1/8" = 1'-0"

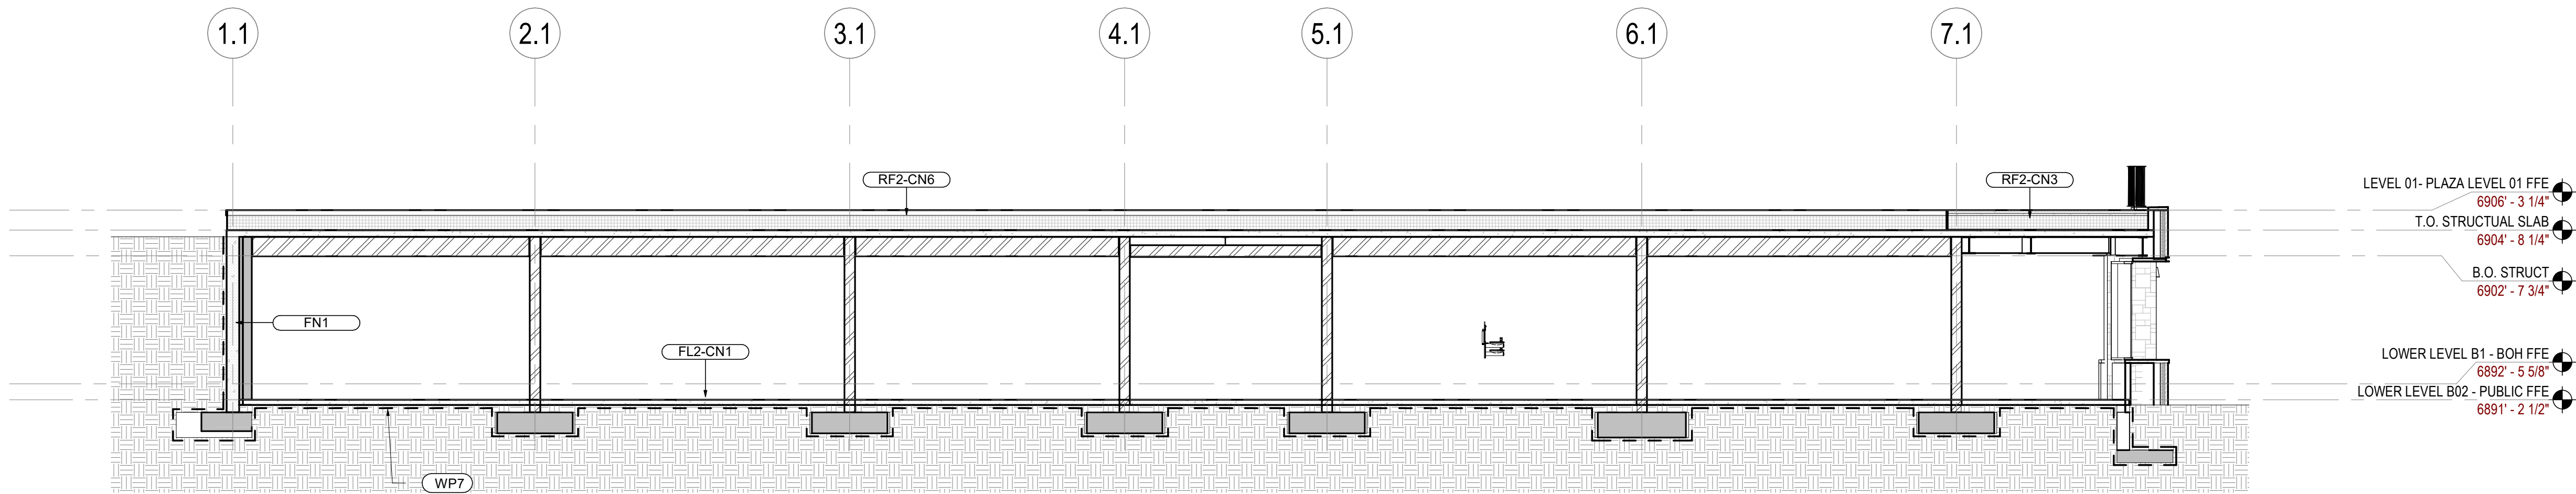

02 BUILDING SECTION @ ICE RINK  
SCALE: 1/8" = 1'-0"

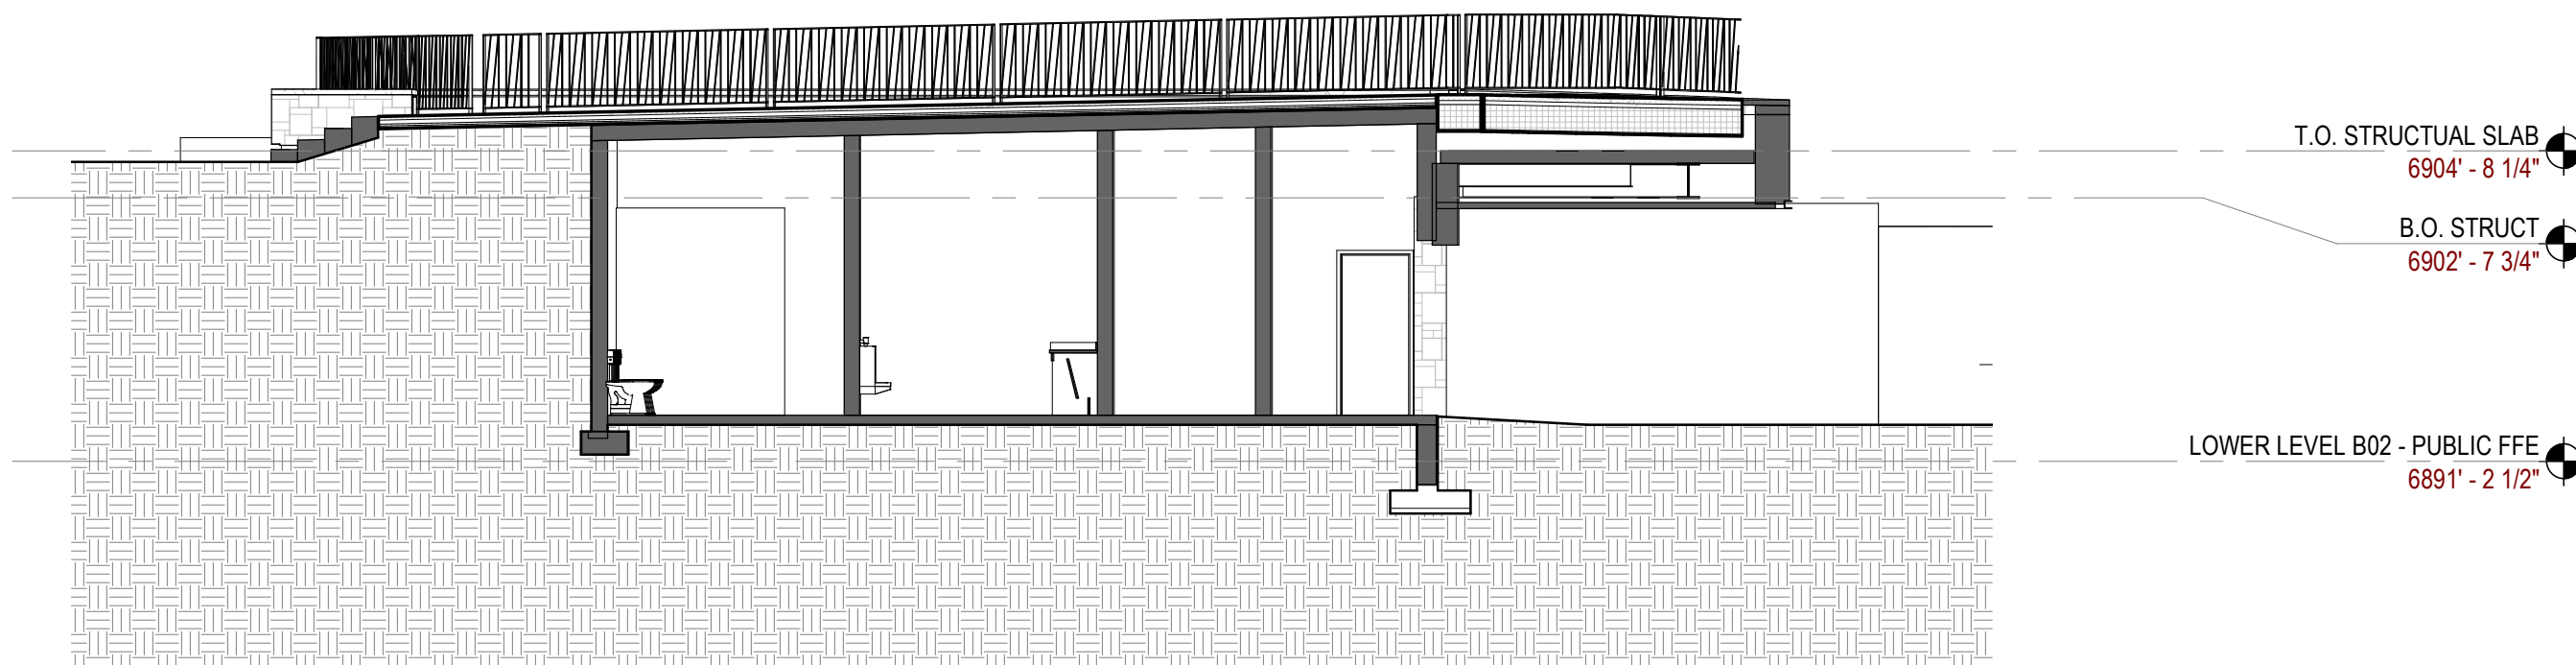

03 BUILDING SECTION @ STAGE  
SCALE: 1/8" = 1'-0"

SHEET NOTES

02 PROVIDE 2 HR FRR FLOOR AND STRUCTURE AT PLAZA BUILDING

**Steamboat**  
ALTRERA east west partners  
2305 Mount Werner Circle  
Steamboat Springs, CO 80487

Gensler

1225 17th Street  
Suite 150  
Denver, CO 80202  
United States  
Tel 303.595.8586  
Fax 303.825.6823

**LANDMARK**  
CONSULTANTS, INC.

141 9th Street  
PO Box 774943  
Steamboat Springs, CO  
80477  
Tel 970.871.9494

DESIGNWORKSHOP

1390 Lawrence Street  
Suite 100  
Denver, CO 80204  
Tel 303.623.5186

**MARTIN/MARTIN**  
CONSULTING ENGINEERS

12499 West Colfax Ave.  
Lakewood, CO 80215  
United States  
Tel 303.431.6100

**me**  
engineers

14143 Denver West Pkwy  
Suite 300  
Golden, CO  
United States  
Tel 303.421.6655

GENERAL NOTES

| Date       | Description                               |
|------------|-------------------------------------------|
| 2021.05.19 | BP3: PROMENADE - ISSUE FOR BID AND PERMIT |

Seal / Signature

*Charles Gambrell*  
STATE OF COLORADO  
203617  
05.19.2021  
LICENSED ARCHITECT

Project Name  
SSRC | BASE AREA  
IMPROVEMENTS


Project Number  
003.7835.000

Description  
PROMENADE - BUILDING SECTIONS


Scale  
1/8" = 1'-0"

1A-A3.002




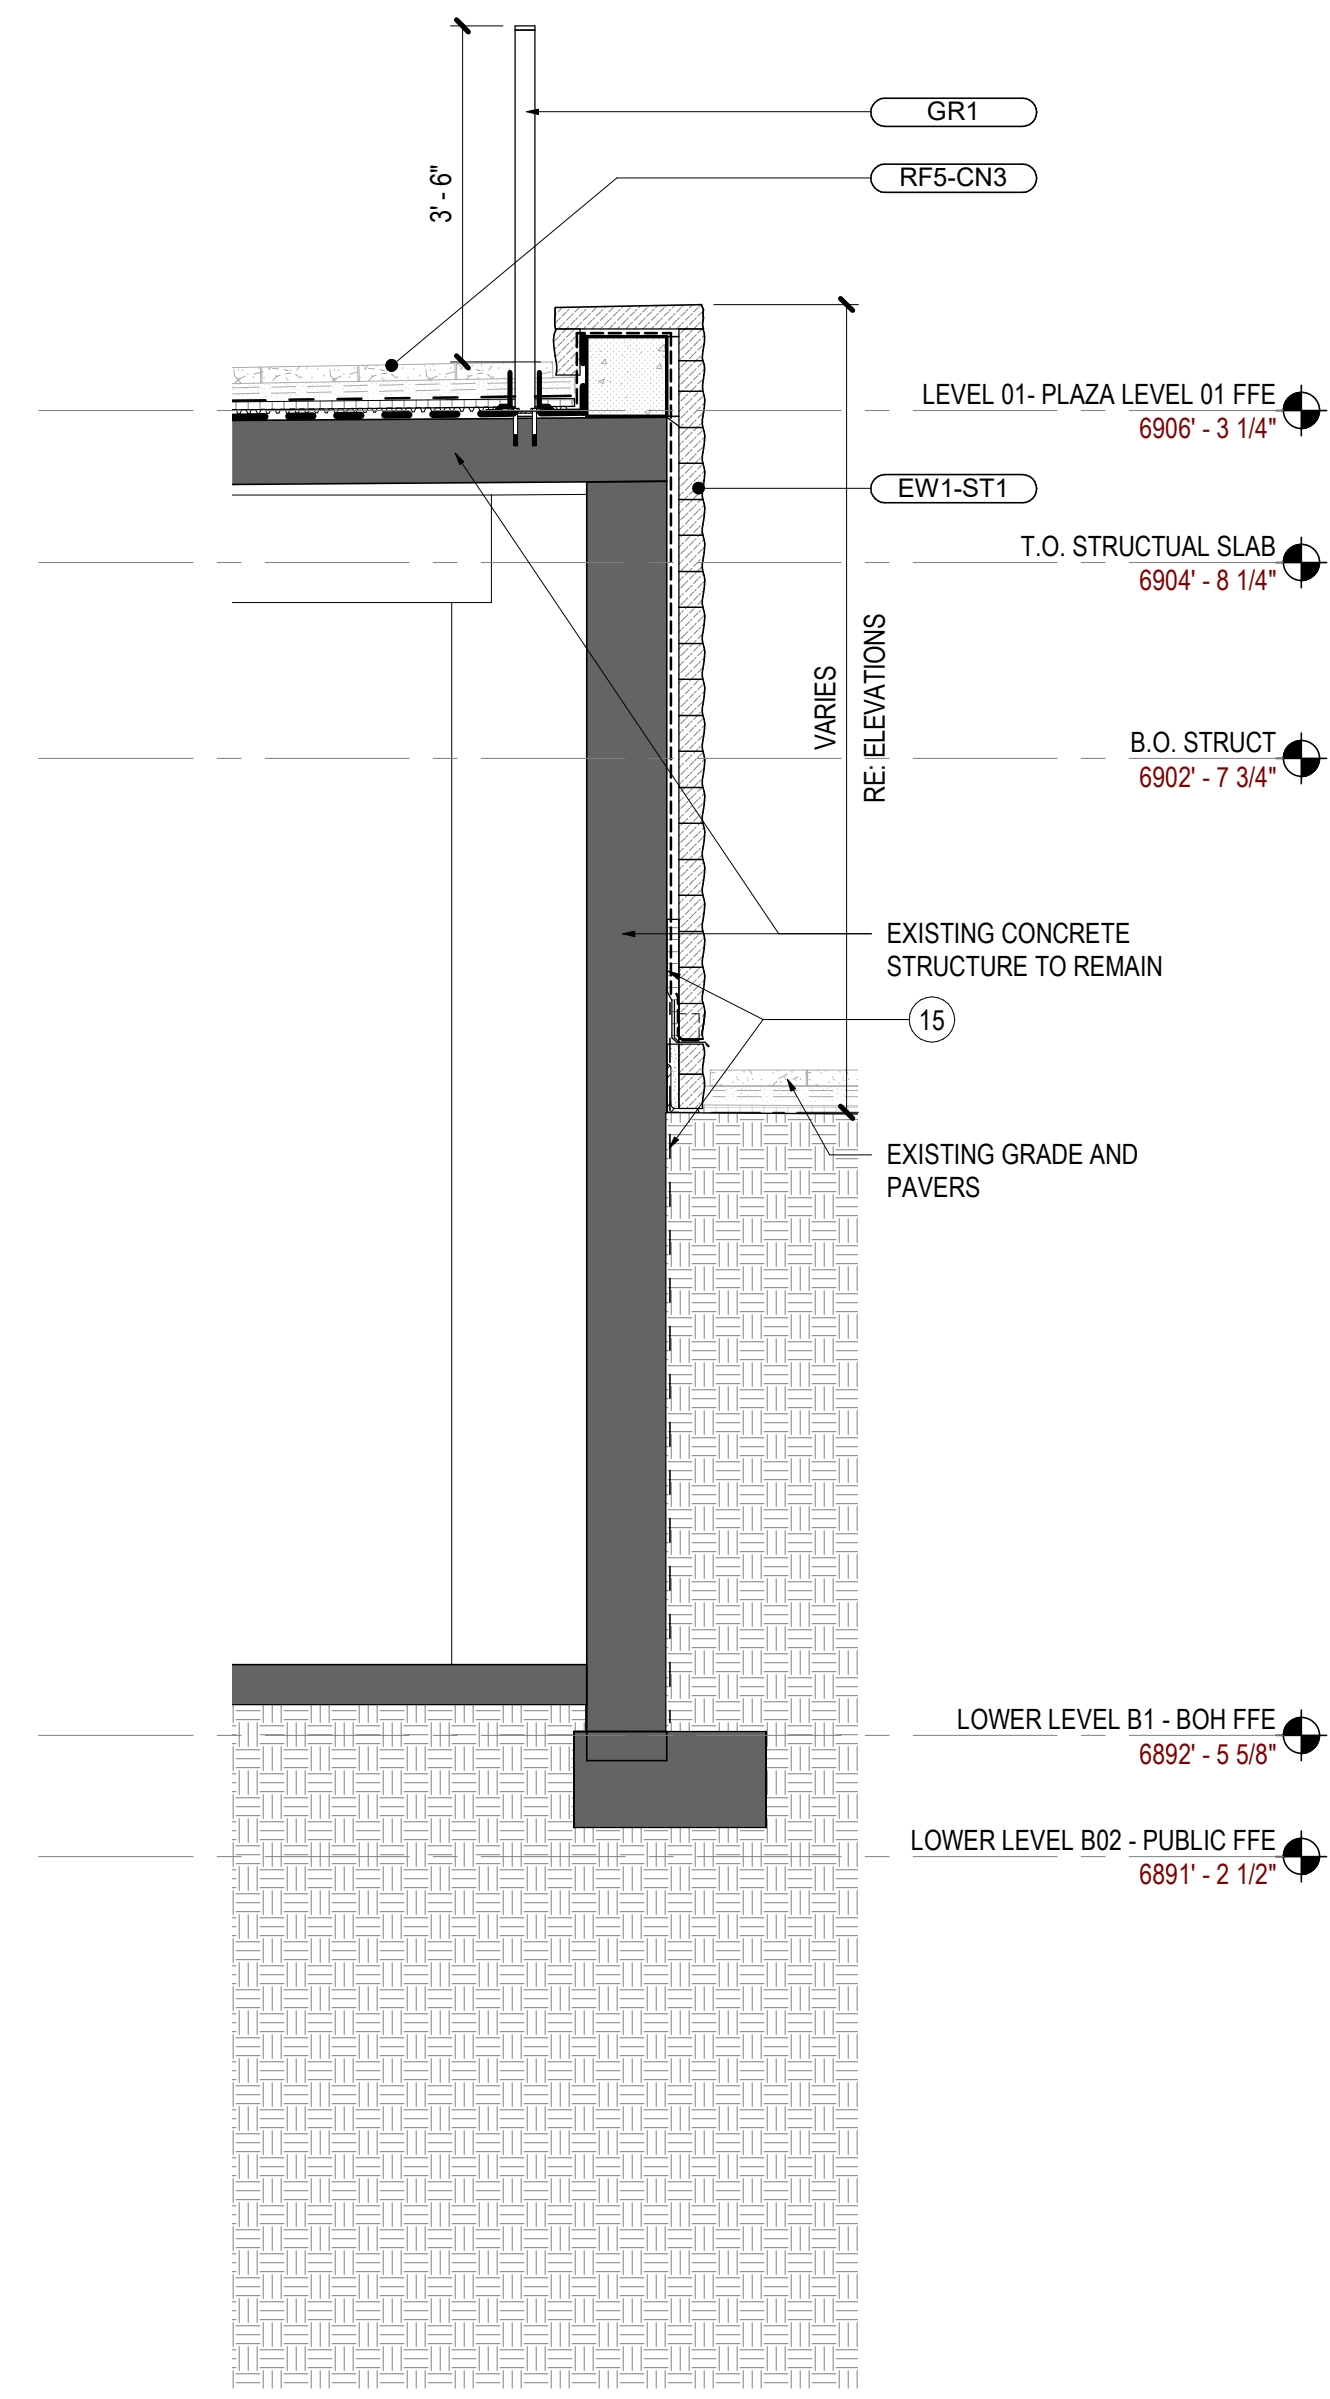


**07 SECTION @ EXISTING RESTROOM EXTERIOR**  
SCALE: 1/2" = 1'-0"

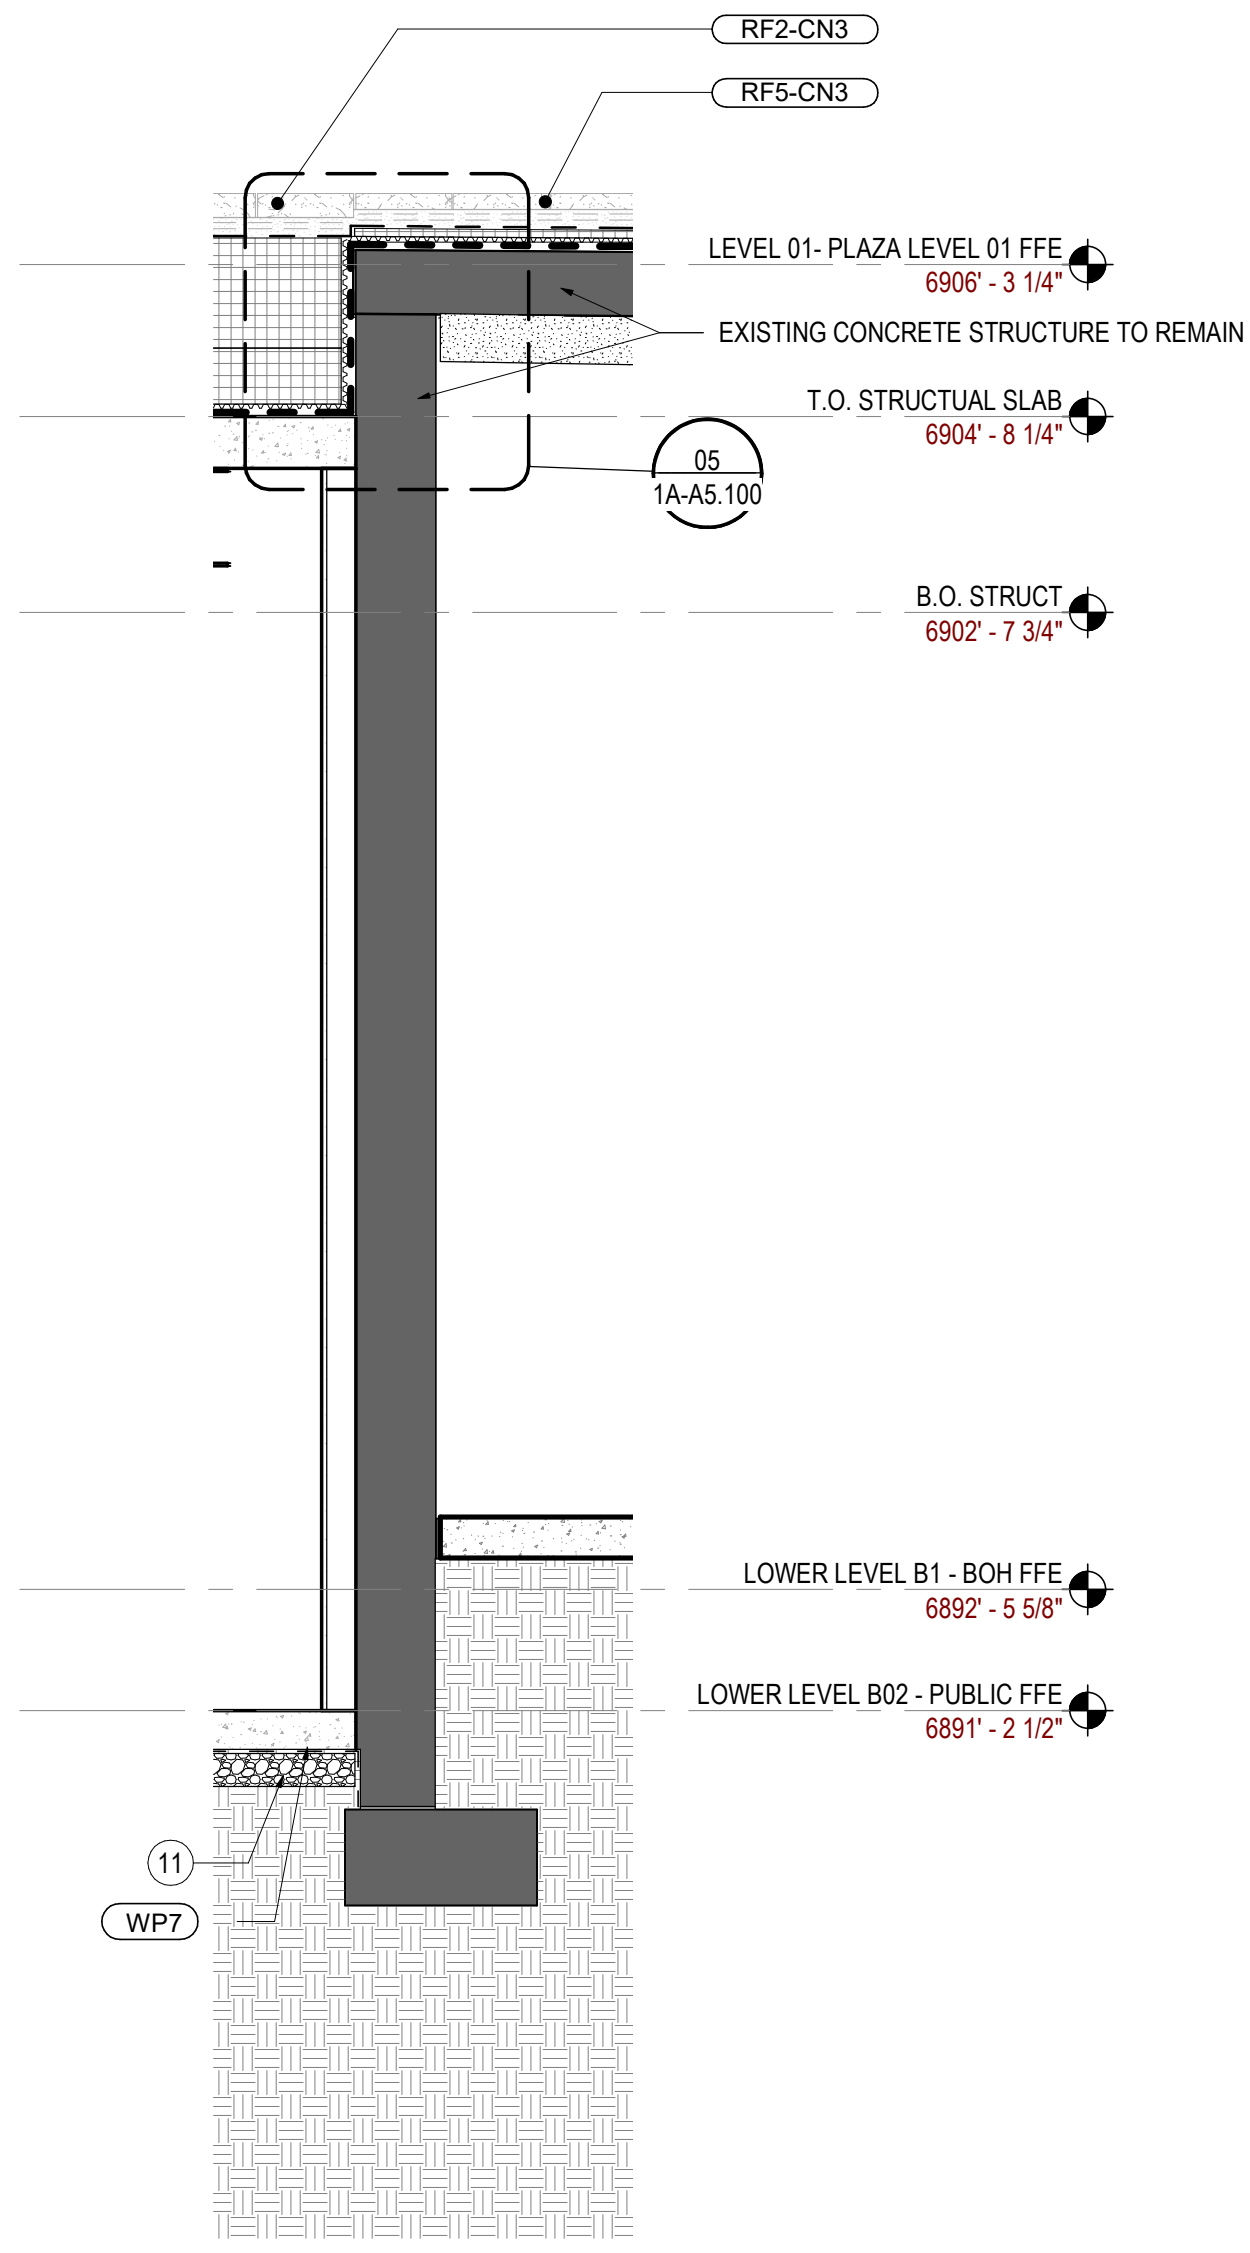


**05 SECTION @ EXISTING RESTROOMS**  
SCALE: 1/2" = 1'-0"

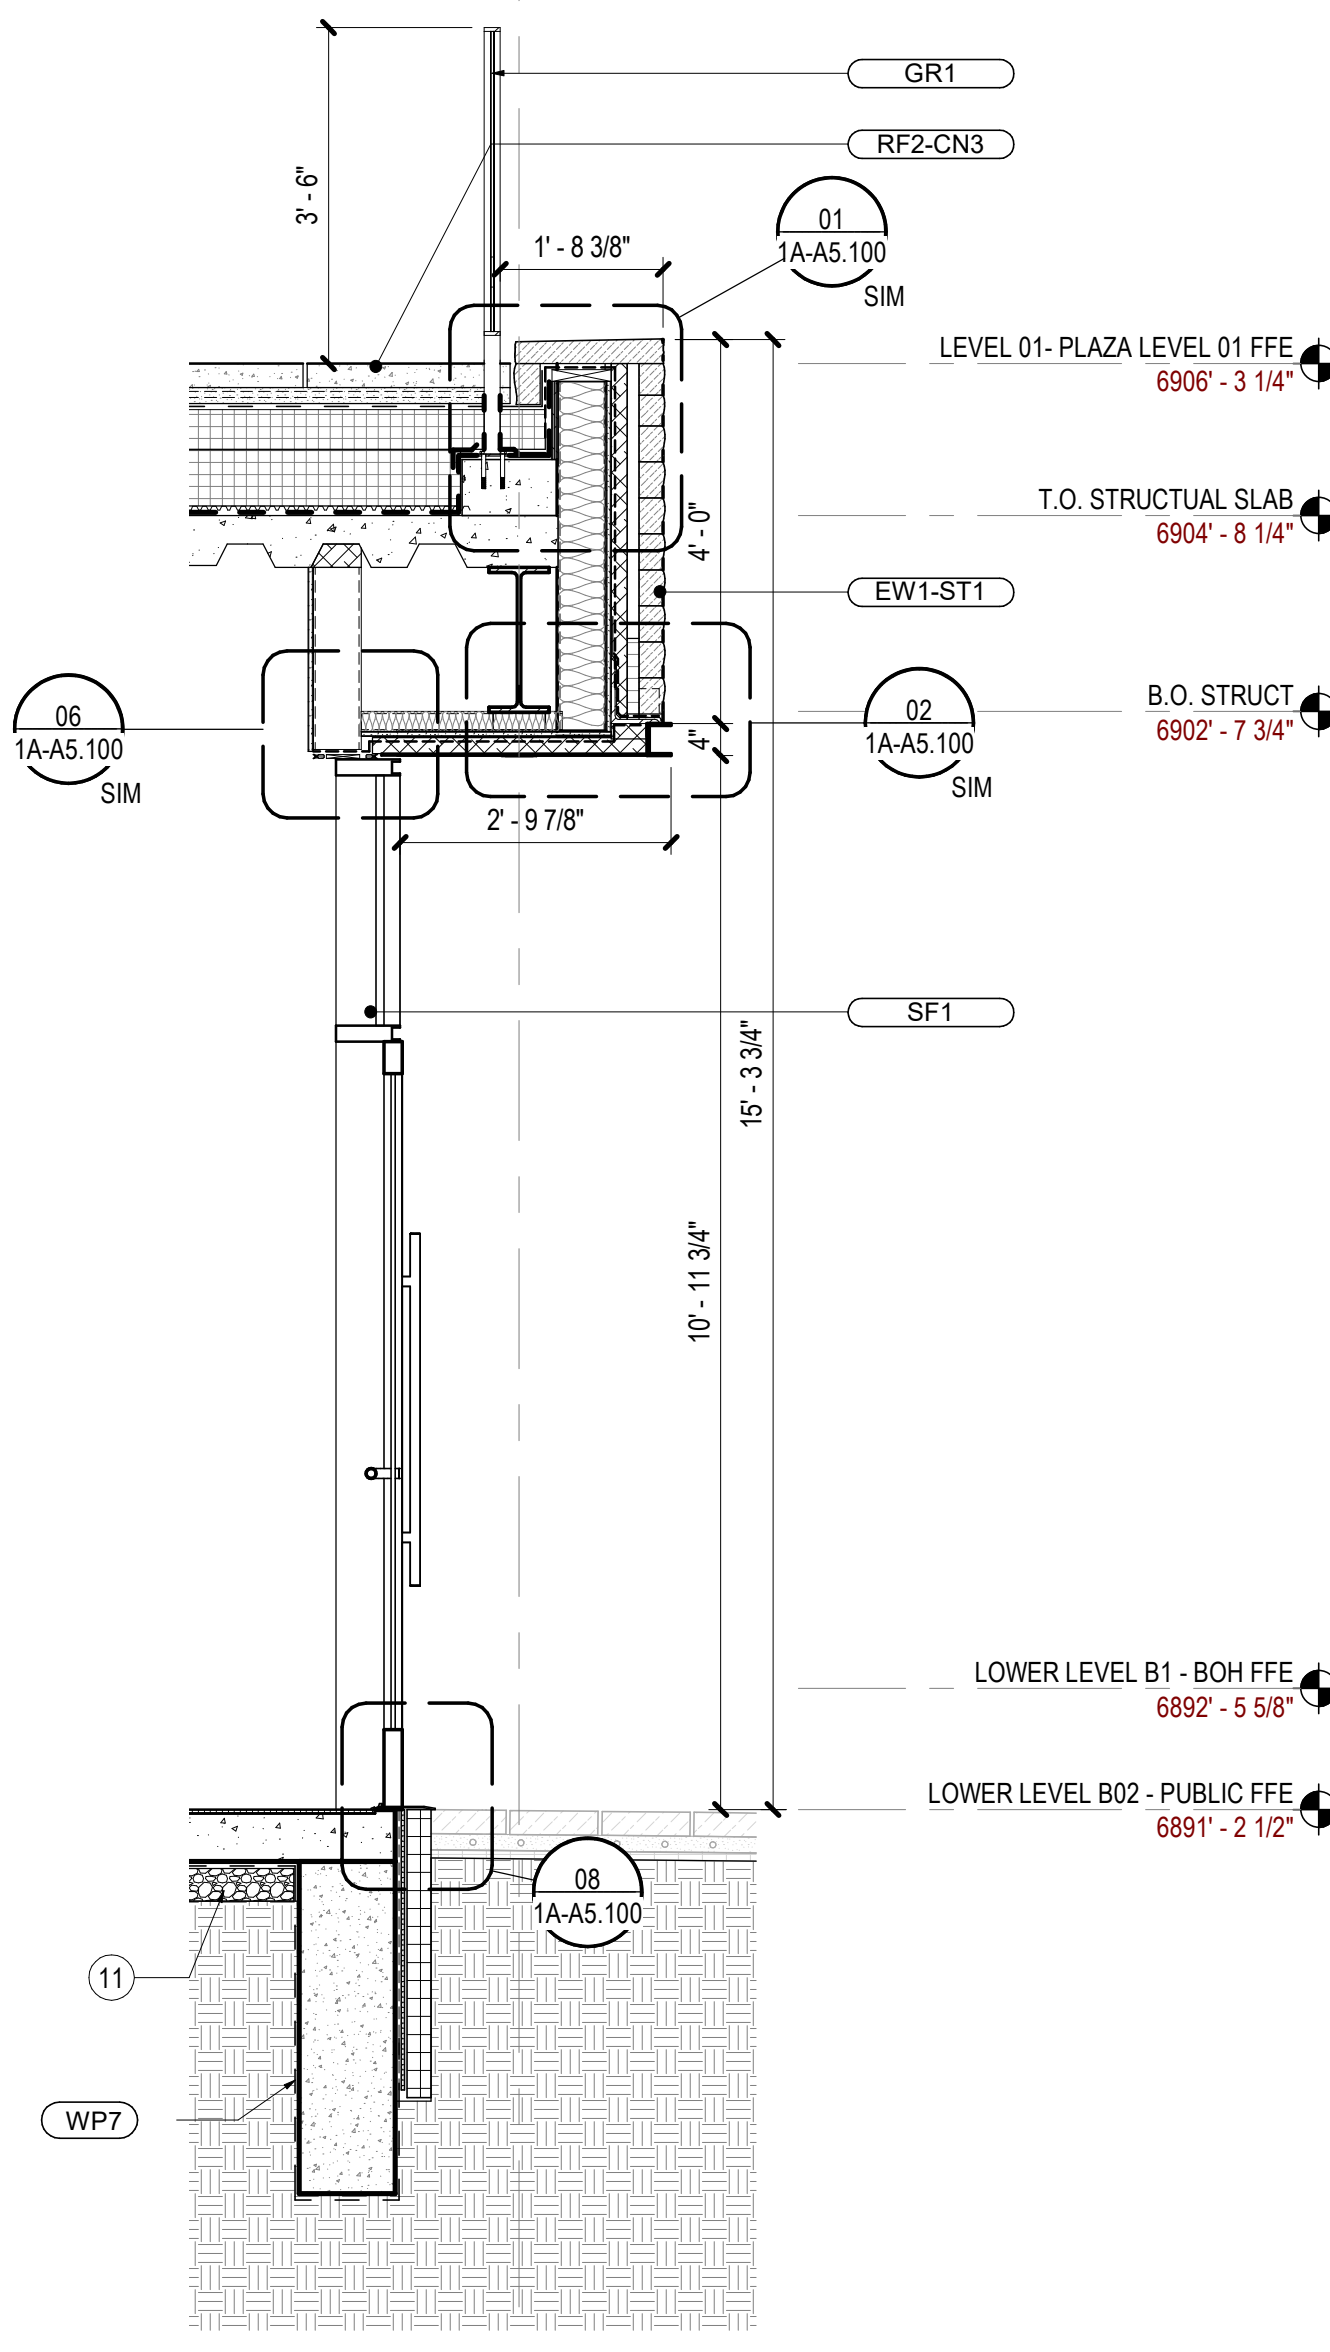


**03 PROMENADE EAST WALL SECTION**  
SCALE: 1/2" = 1'-0"

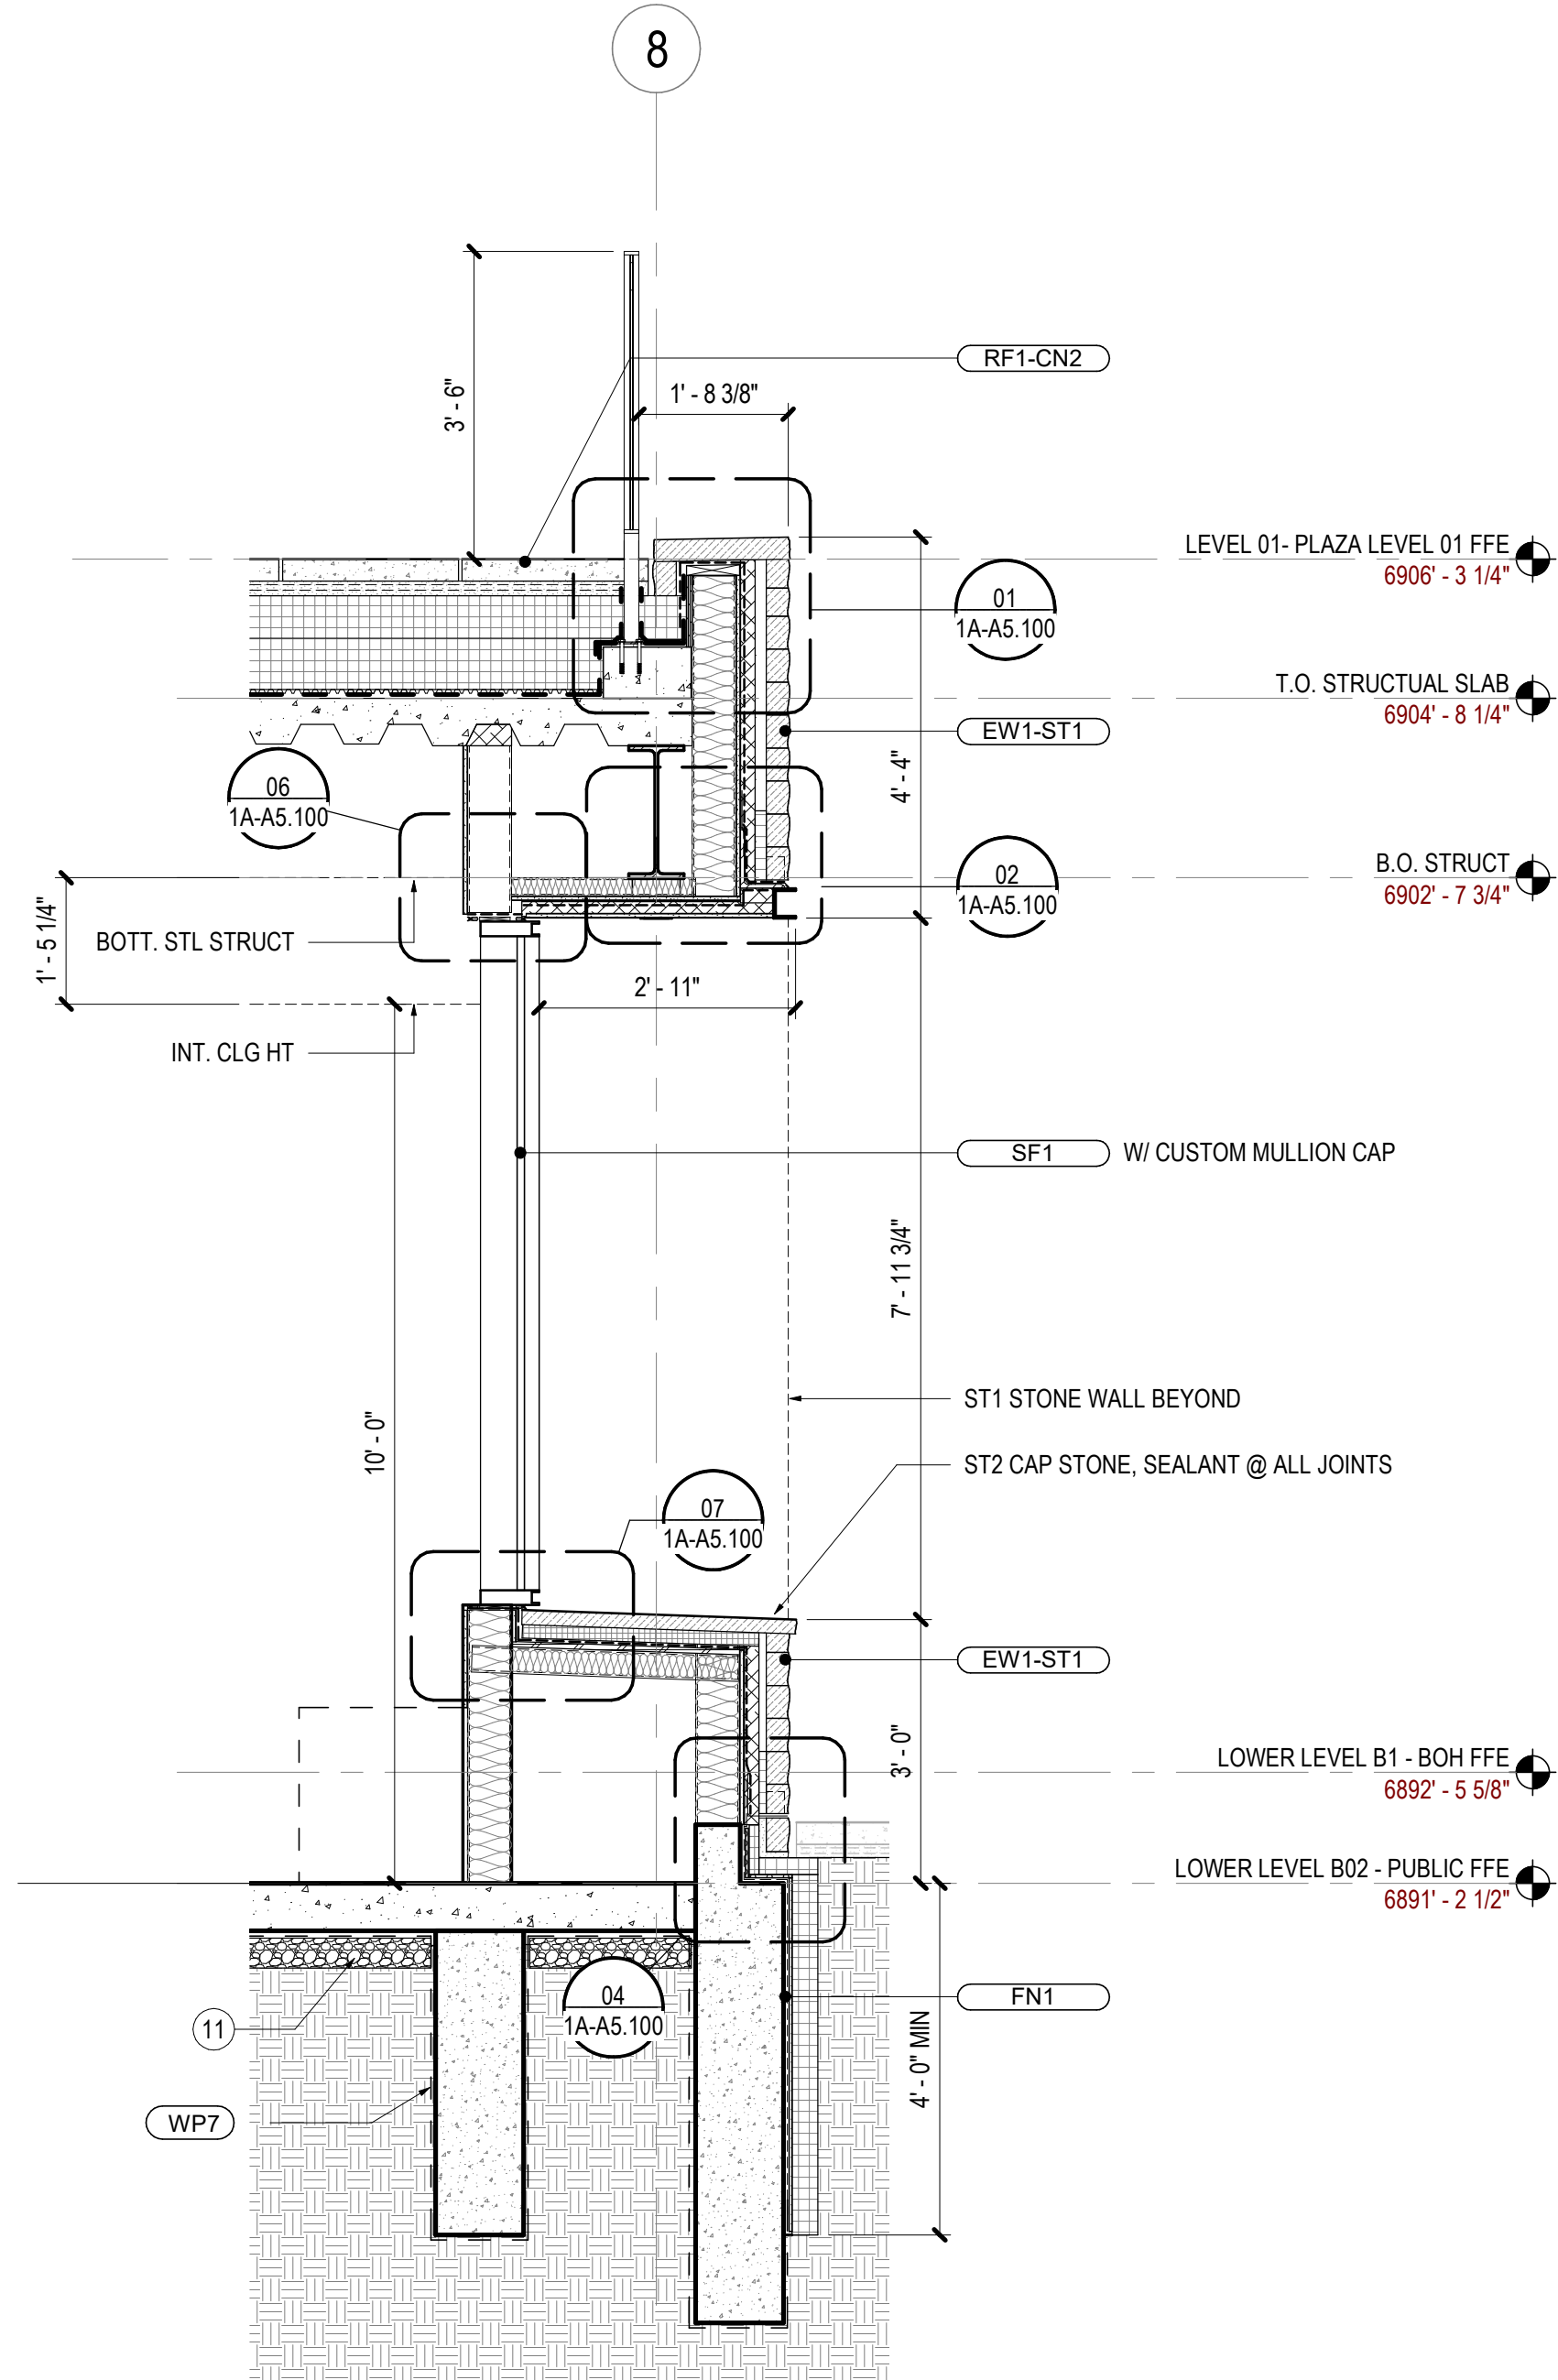

**01 PROMENADE EAST WALL SECTION**  
SCALE: 1/2" = 1'-0"

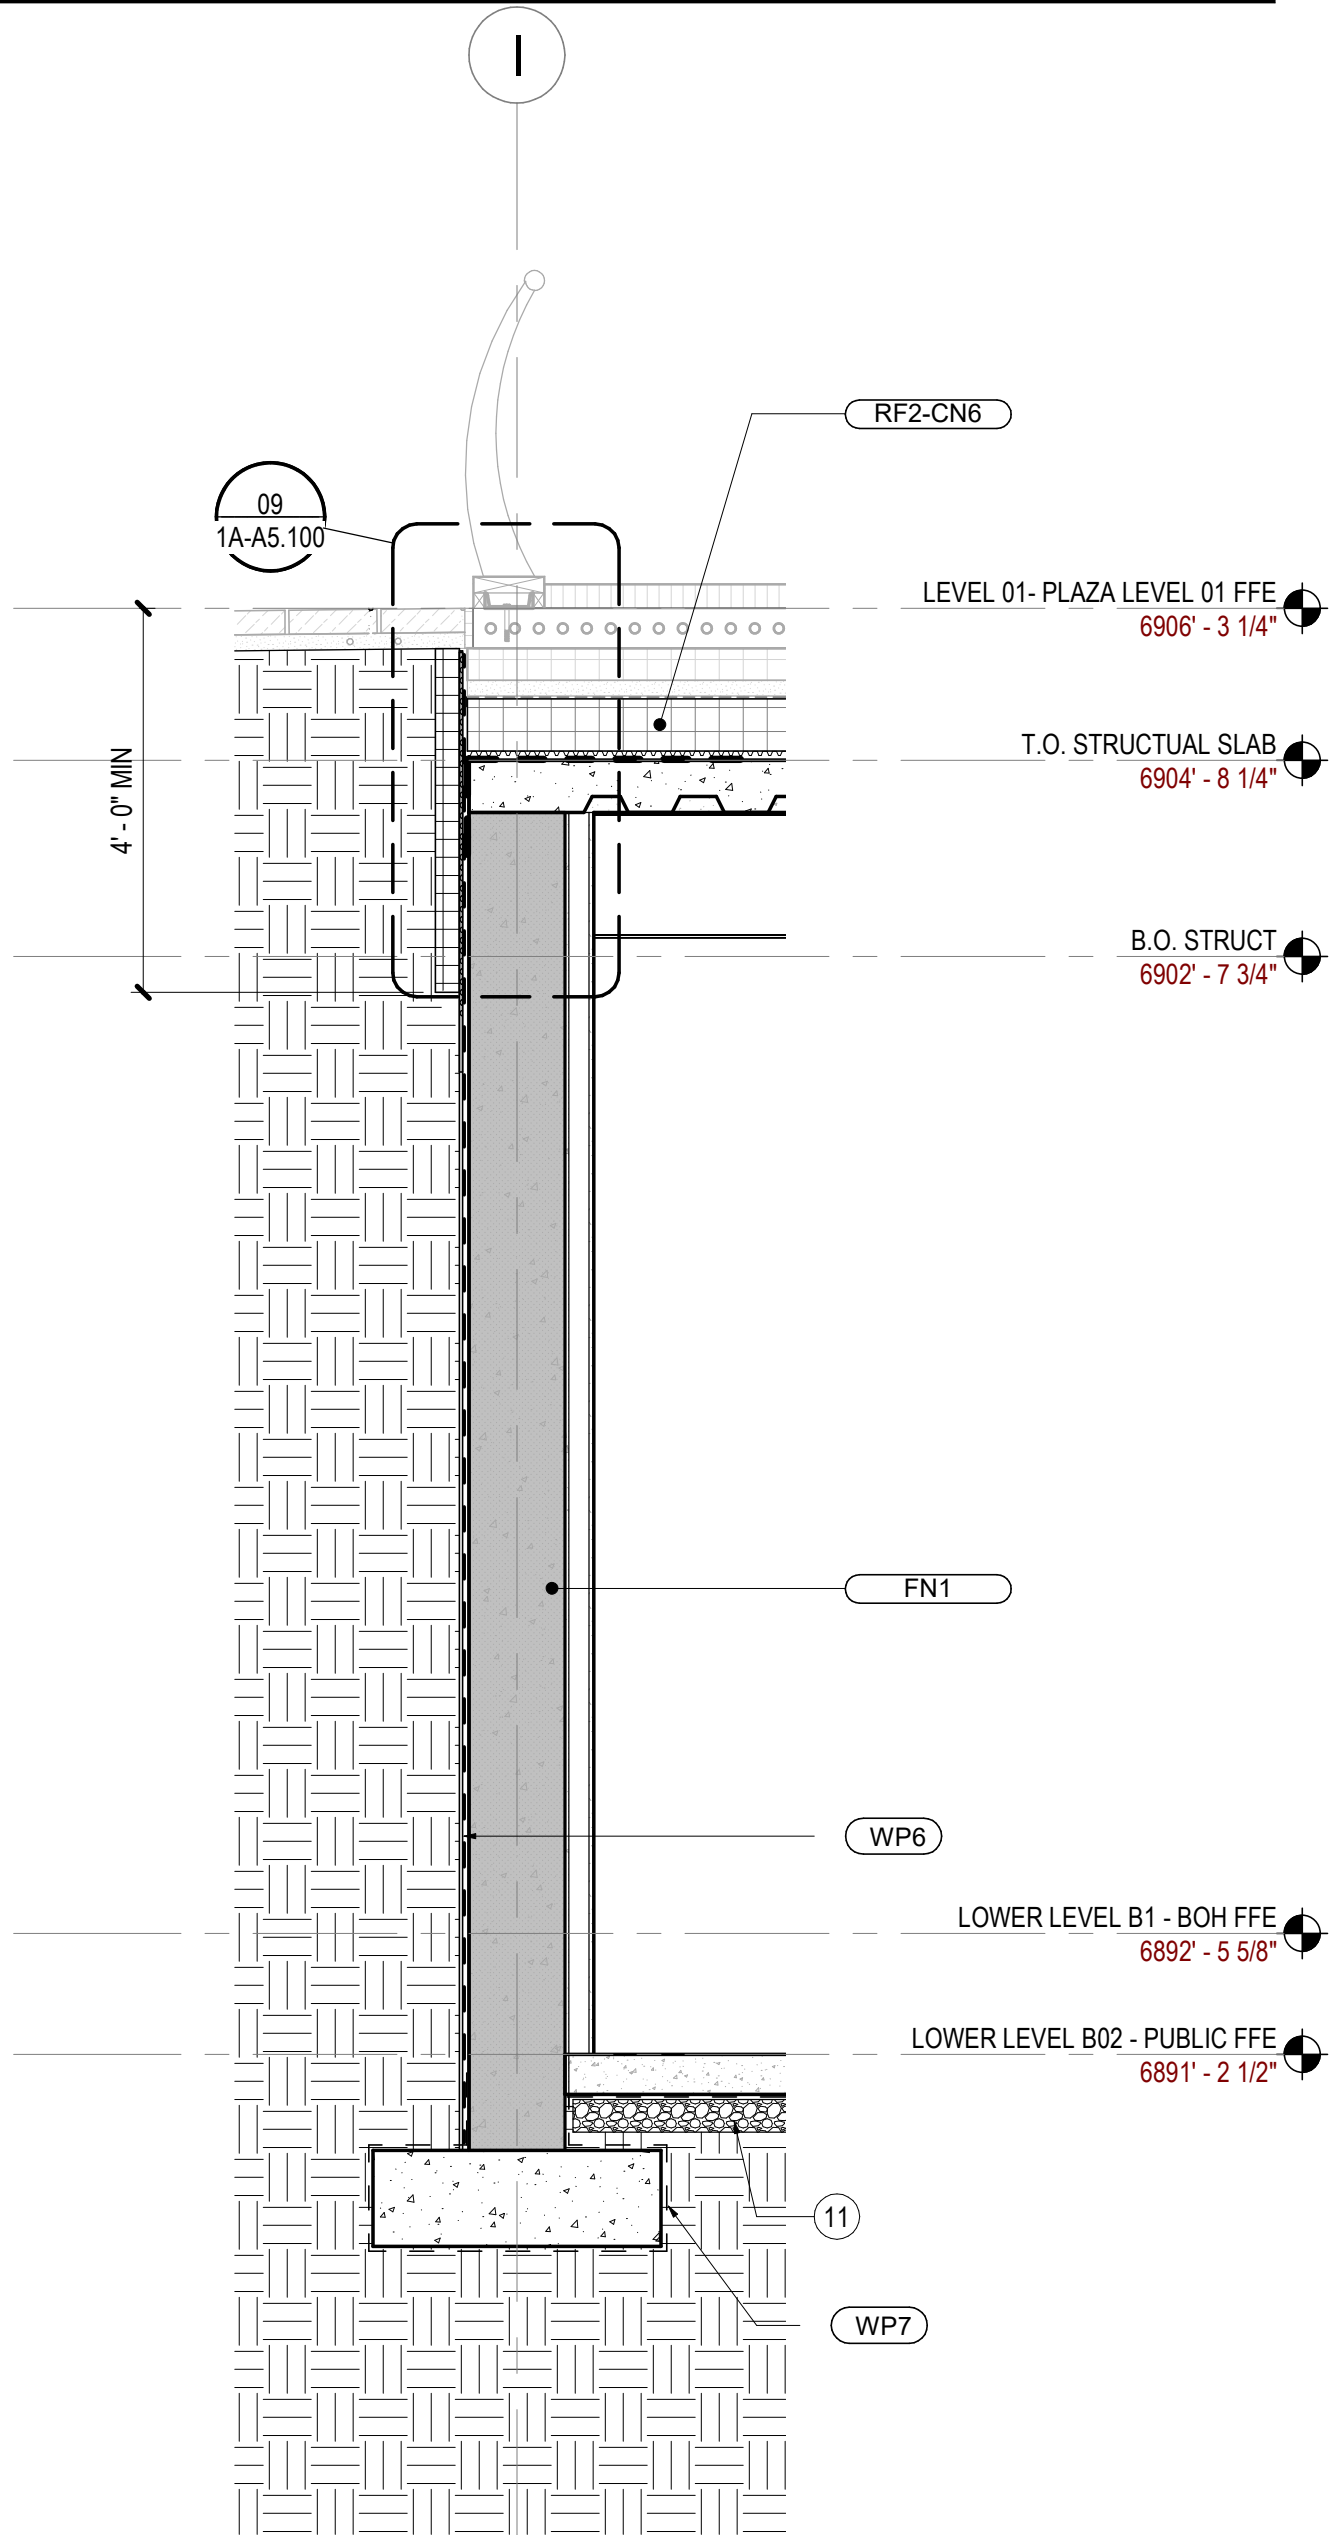

**08 SECTION @ NORTH FOUNDATION**  
SCALE: 1/2" = 1'-0"

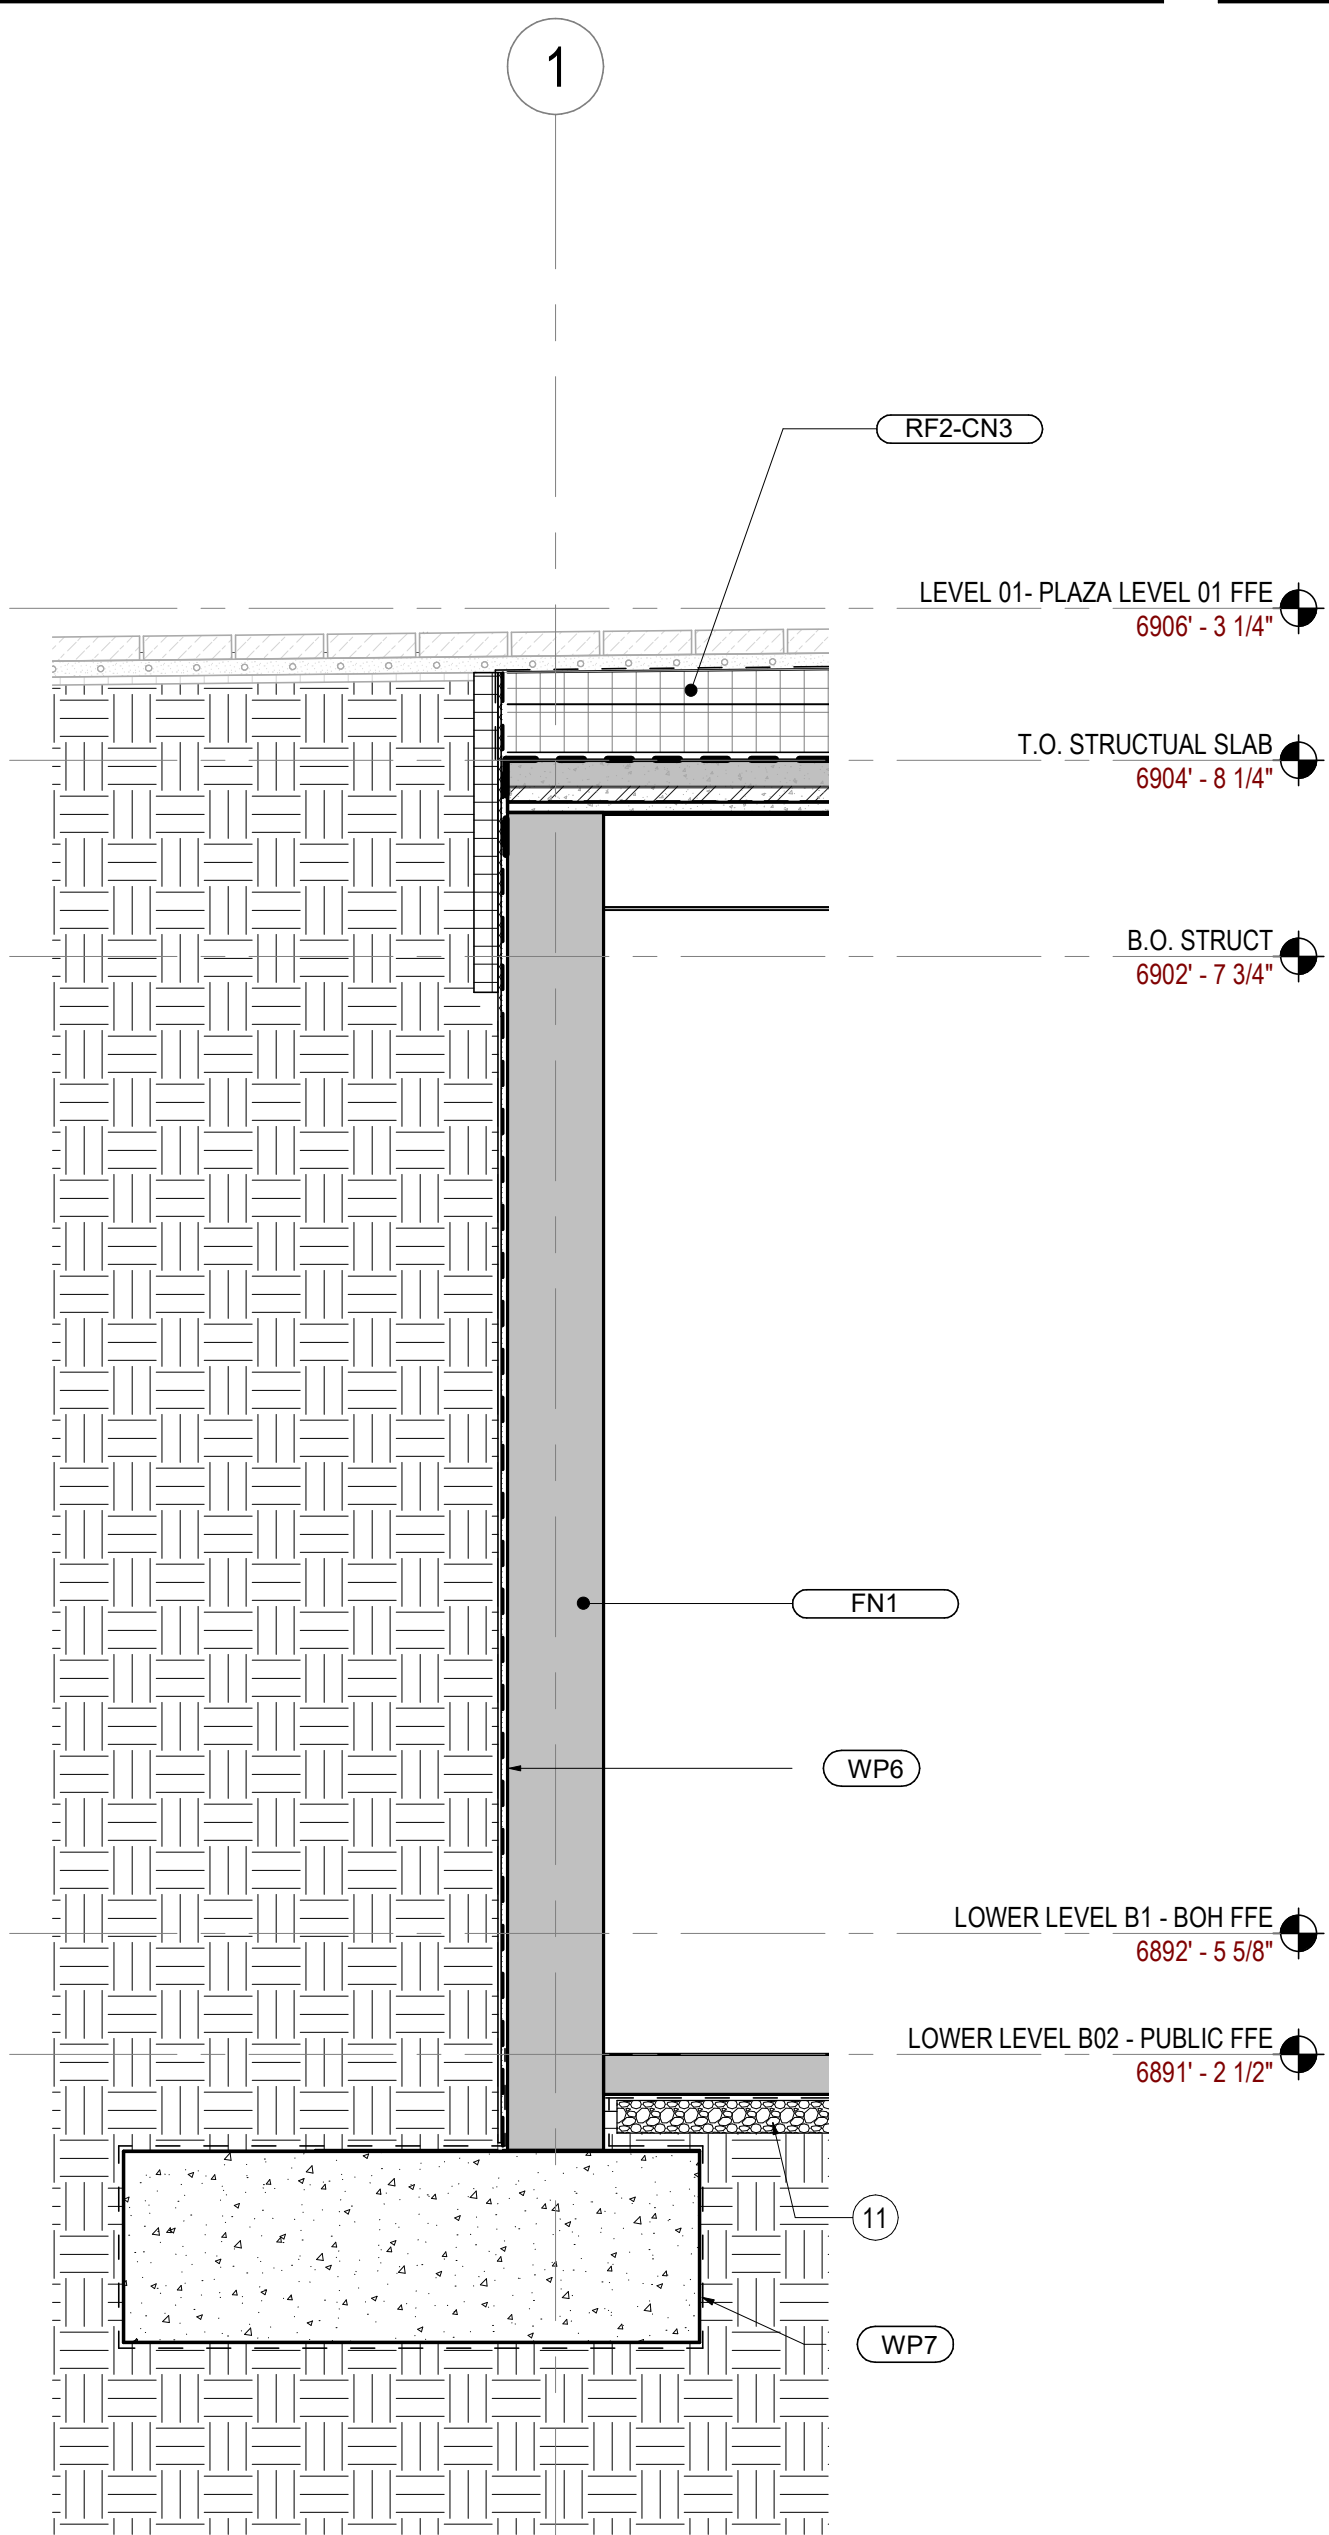

**06 SECTION @ FN1**  
SCALE: 1/2" = 1'-0"

## SHEET NOTES

- 03 [E] ADJACENT BLDG. OSP. RE- STRUCT
- 04 RE- STRUCTURAL FOR FOUNDATION DETAILS @
- 05 CONDITION ADJACENT TO EXISTING BLDG
- 06 PT01 INSULATED ROLLUP OVERHEAD DOOR FOR
- 07 SERVICE
- 08 ACCESS TO PROMENADE
- 09 SNOW FENCE, TYPICAL
- 10 PRE-FINISHED MTL GLUTTER TO MATCH MT2
- 11 3" EXPANSION JOINT
- 12 FLEX FLASHING, TIE TO EXISTING OSP
- 13 WATERPROOFING AND PLAZA BUILDING AWB.
- 14 PORTION OF EXISTING CONCRETE OVERHANG TO
- 15 REMAIN
- 16 UNDER SLAB DRAINAGE SYSTEM
- 17 TIE AWB1 INTO EXISTING WATERPROOFING. GC TO
- 18 VERIFY ENTENT OF EXISTING WATERPROOFING
- 19 AND PATCH/ REPAIR AS NEEDED

2305 Mount Werner Circle  
Steamboat Springs, CO 80487

## Gensler

1225 17th Street  
Suite 150  
Denver, CO 80202  
United States  
Tel 303.595.8585  
Fax 303.825.6823



## DESIGNWORKSHOP

141 9th Street  
PO Box 774943  
Steamboat Springs, CO  
80477  
Tel 970.871.9494

1390 Lawrence Street  
Suite 100  
Denver, CO 80204  
Tel 303.623.5186



12499 West Colfax Ave.  
Lakewood, CO 80215  
United States  
Tel 303.431.6100



14143 Denver West Pkwy  
Suite 300  
Golden, CO  
United States  
Tel 303.421.6655

| Date       | Description                               |
|------------|-------------------------------------------|
| 2021.05.19 | BP3: PROMENADE - ISSUE FOR BID AND PERMIT |

## GENERAL NOTES

Seal / Signature



Project Name  
**SSRC | BASE AREA IMPROVEMENTS**


Project Number  
**003.7835.000**

Description  
**PROMENADE - EXTERIOR ENCLOSURE WALL SECTIONS**

Scale  
**1/2" = 1'-0"**

**1A-A4.000**

## KEY PLAN

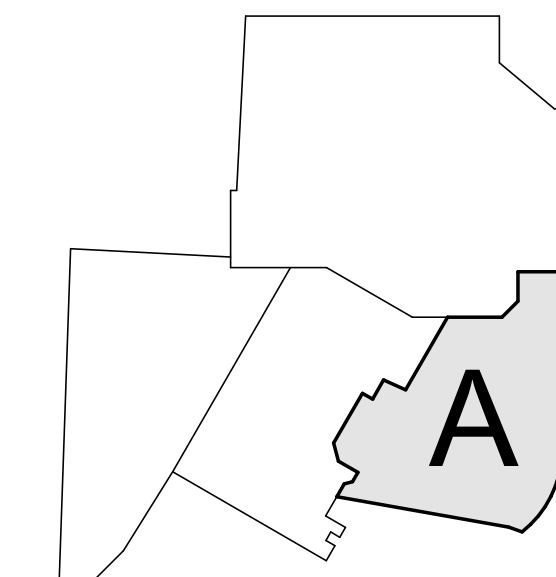




## SHEET NOTES

- 03 [E] ADJACENT BLDG. OSP. RE: STRUCT.
- 04 RE: STRUCTURAL FOR FOUNDATION DETAILS @
- 05 CONDITION ADJACENT TO EXISTING BLDG
- 06 PT01 INSULATED ROLLUP OVERHEAD DOOR
- 07 FOR SERVICE
- 08 ACCESS TO PROMENADE
- 09 UNDER SLAB DRAINAGE SYSTEM
- 10 REPLACE OSP PAVERS TO MATCH ADJACENT,
- 11 RESTORE SNOW MELT SYSTEMS
- 12 CONCRETE CURB, RE: STRUCTURAL
- 13 GYP BOARD SOFFIT, SKIM COAT AND PAINT PT3

| Date       | Description                               |
|------------|-------------------------------------------|
| 2021.05.19 | BP3: PROMENADE - ISSUE FOR BID AND PERMIT |

## GENERAL NOTES

## KEY PLAN

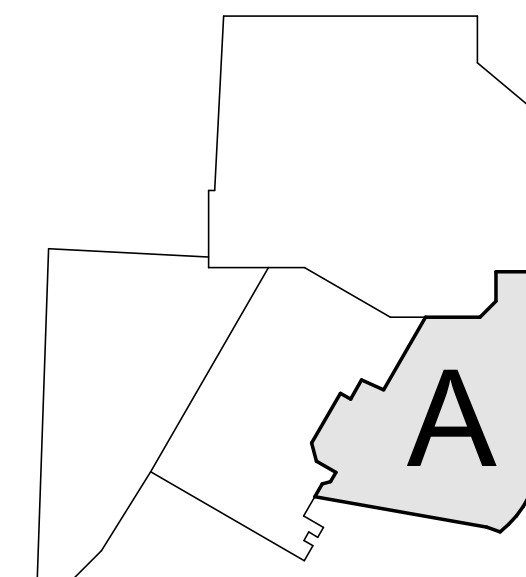

Seal / Signature




Project Name  
SSRC | BASE AREA  
IMPROVEMENTS

Project Number  
003.7835.000


Description  
PROMENADE - EXTERIOR  
ENCLOSURE WALL SECTIONS

Scale  
1/2" = 1'-0"


**1A-A4.001**

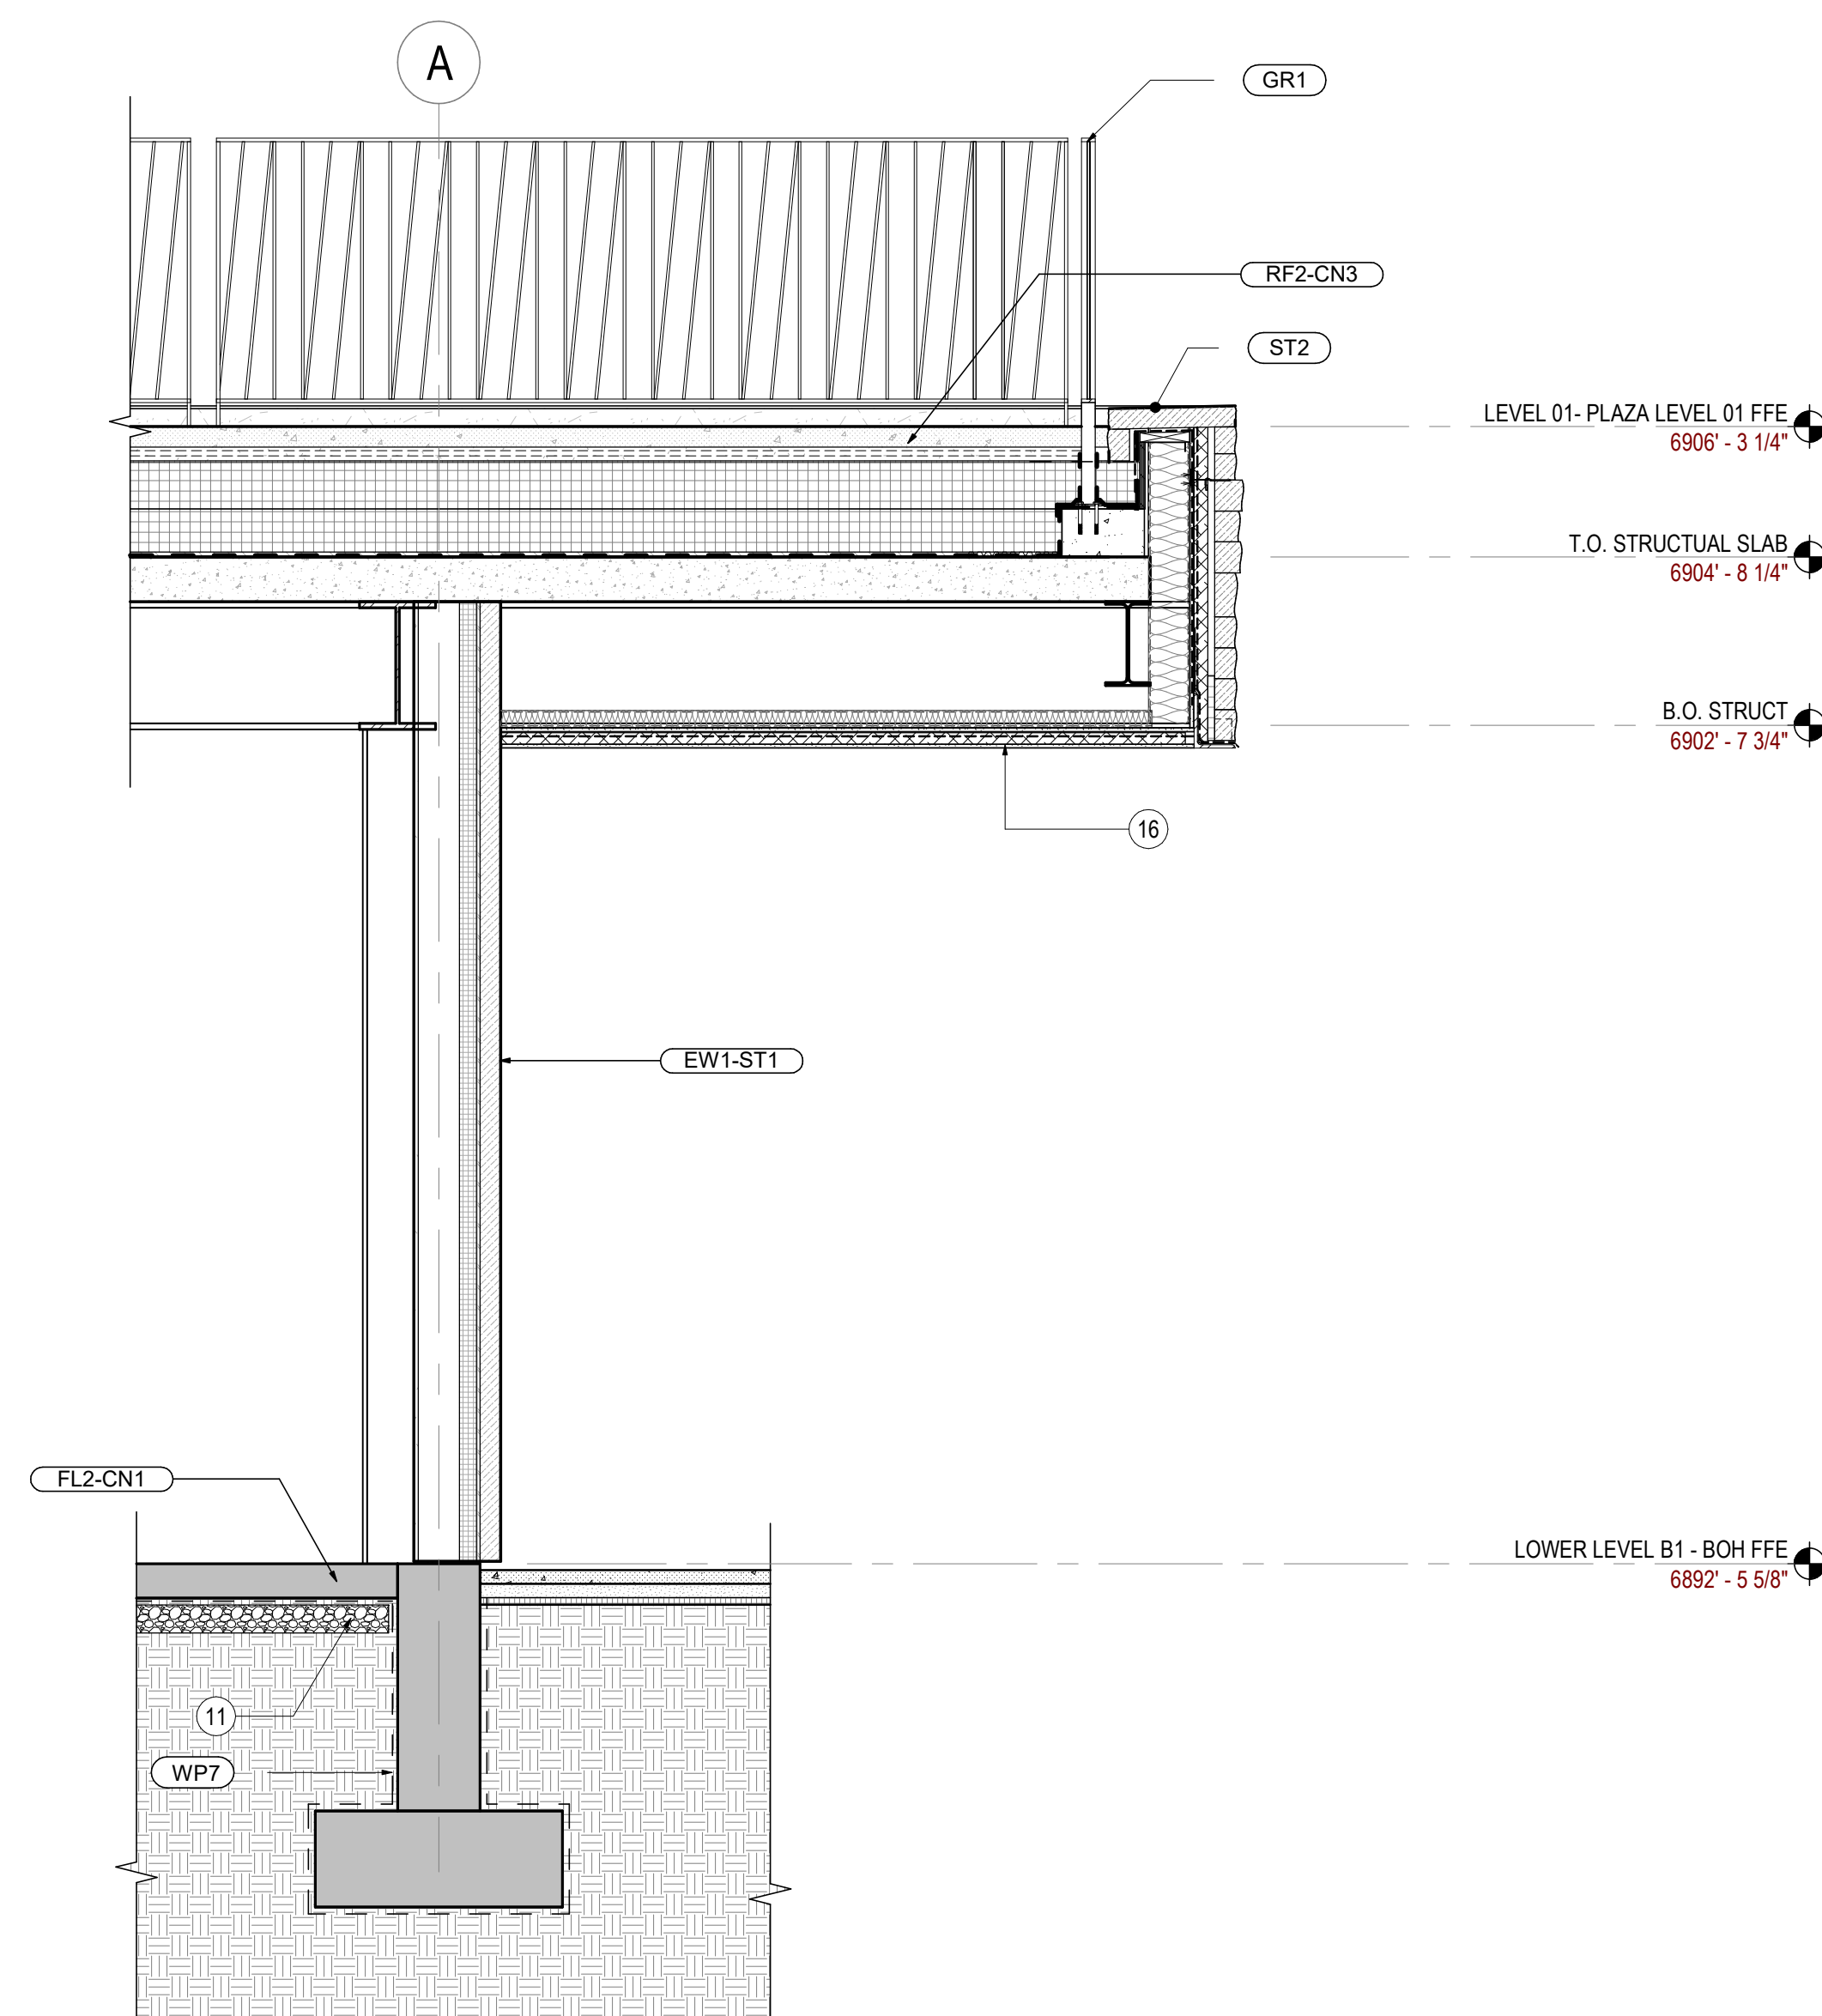


**01 SECTION @ PLAZA CANTILEVER**  
SCALE: 1/2" = 1'-0"

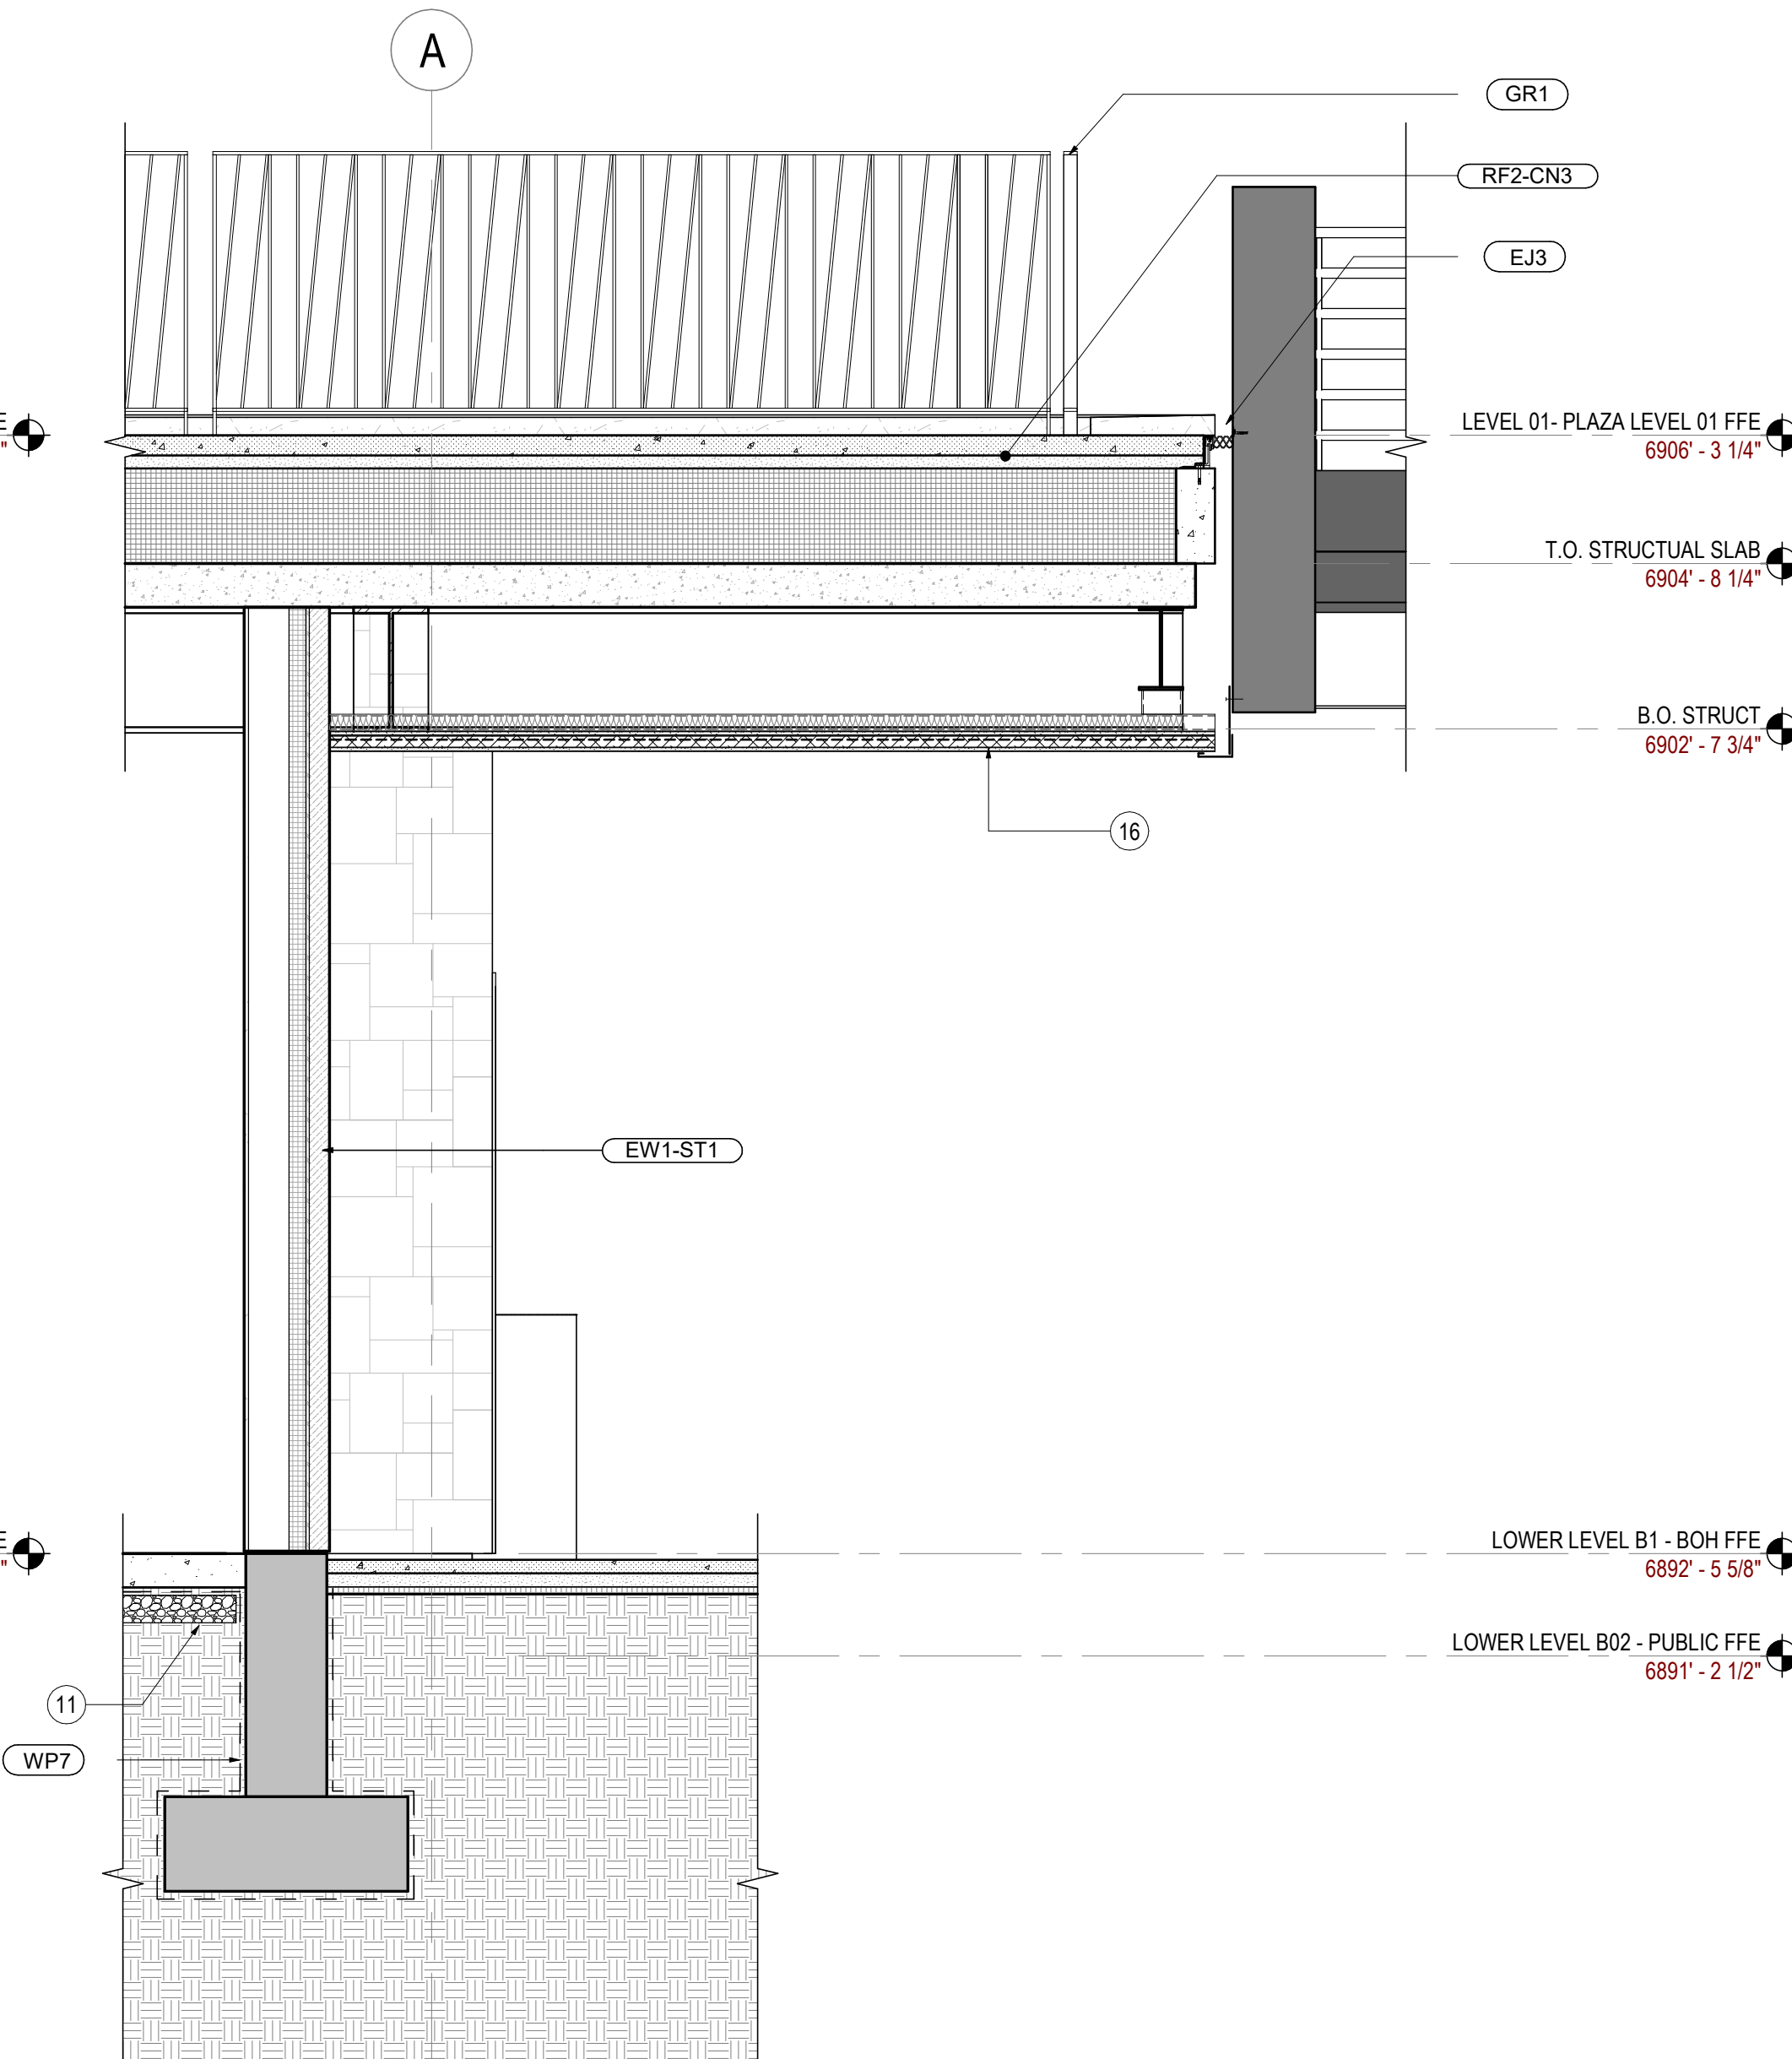


**02 SECTION @ GAS METER**  
SCALE: 1/2" = 1'-0"

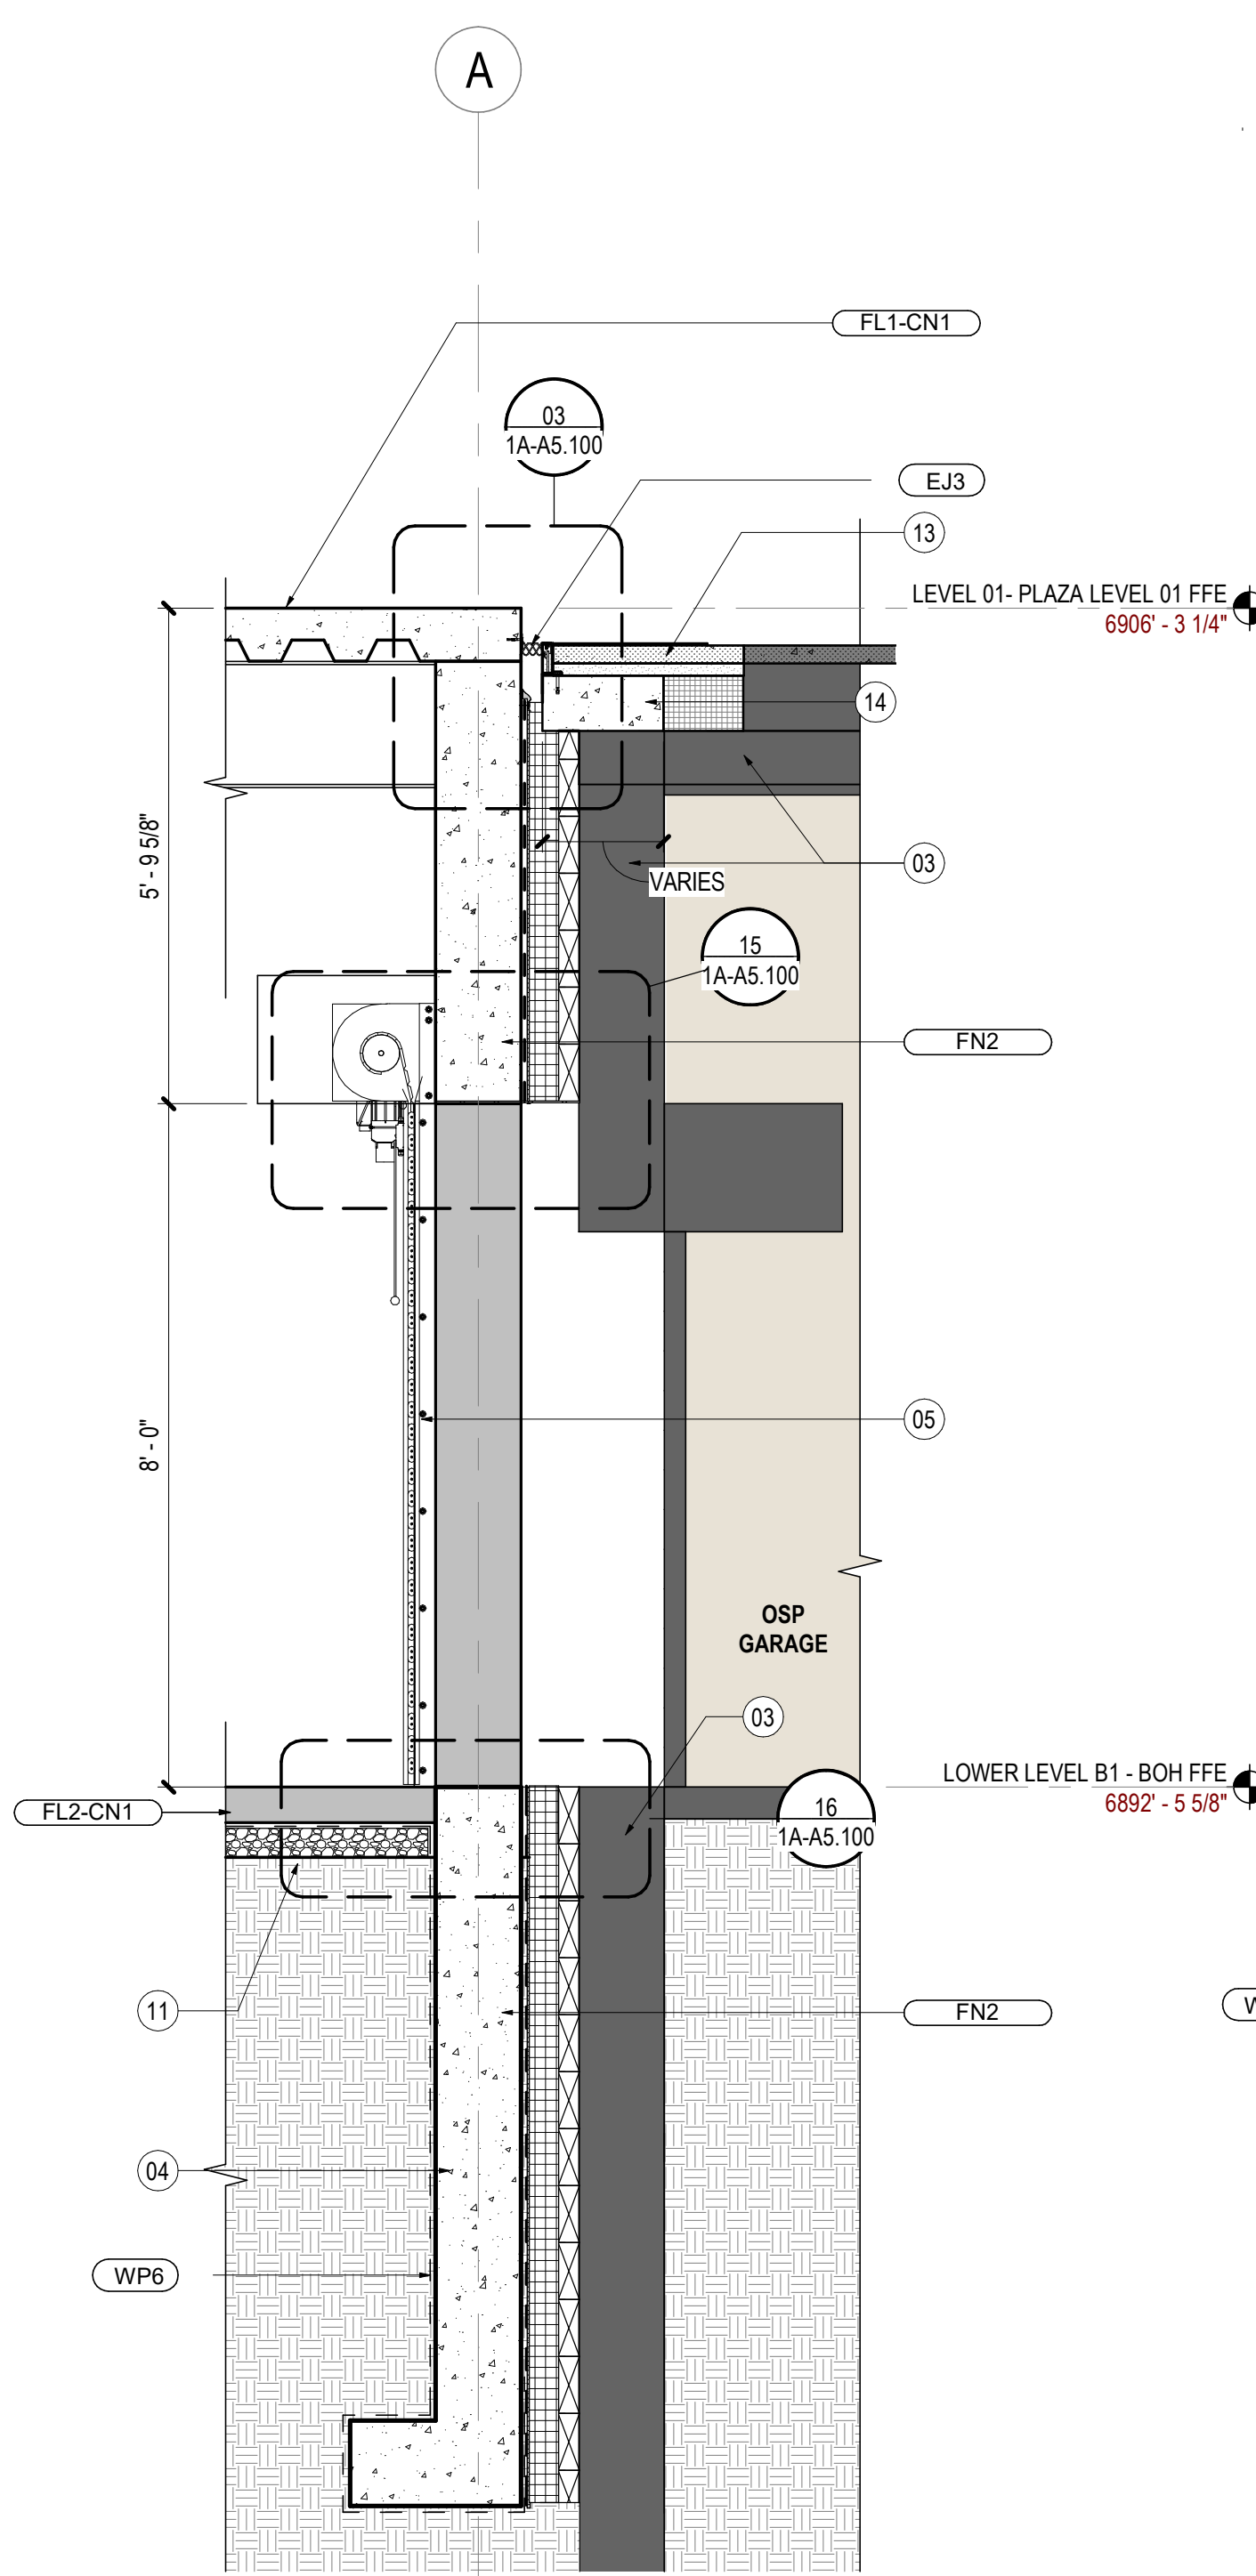

**03 SOUTH WALL SECTION @ RESTROOM**  
SCALE: 1/2" = 1'-0"

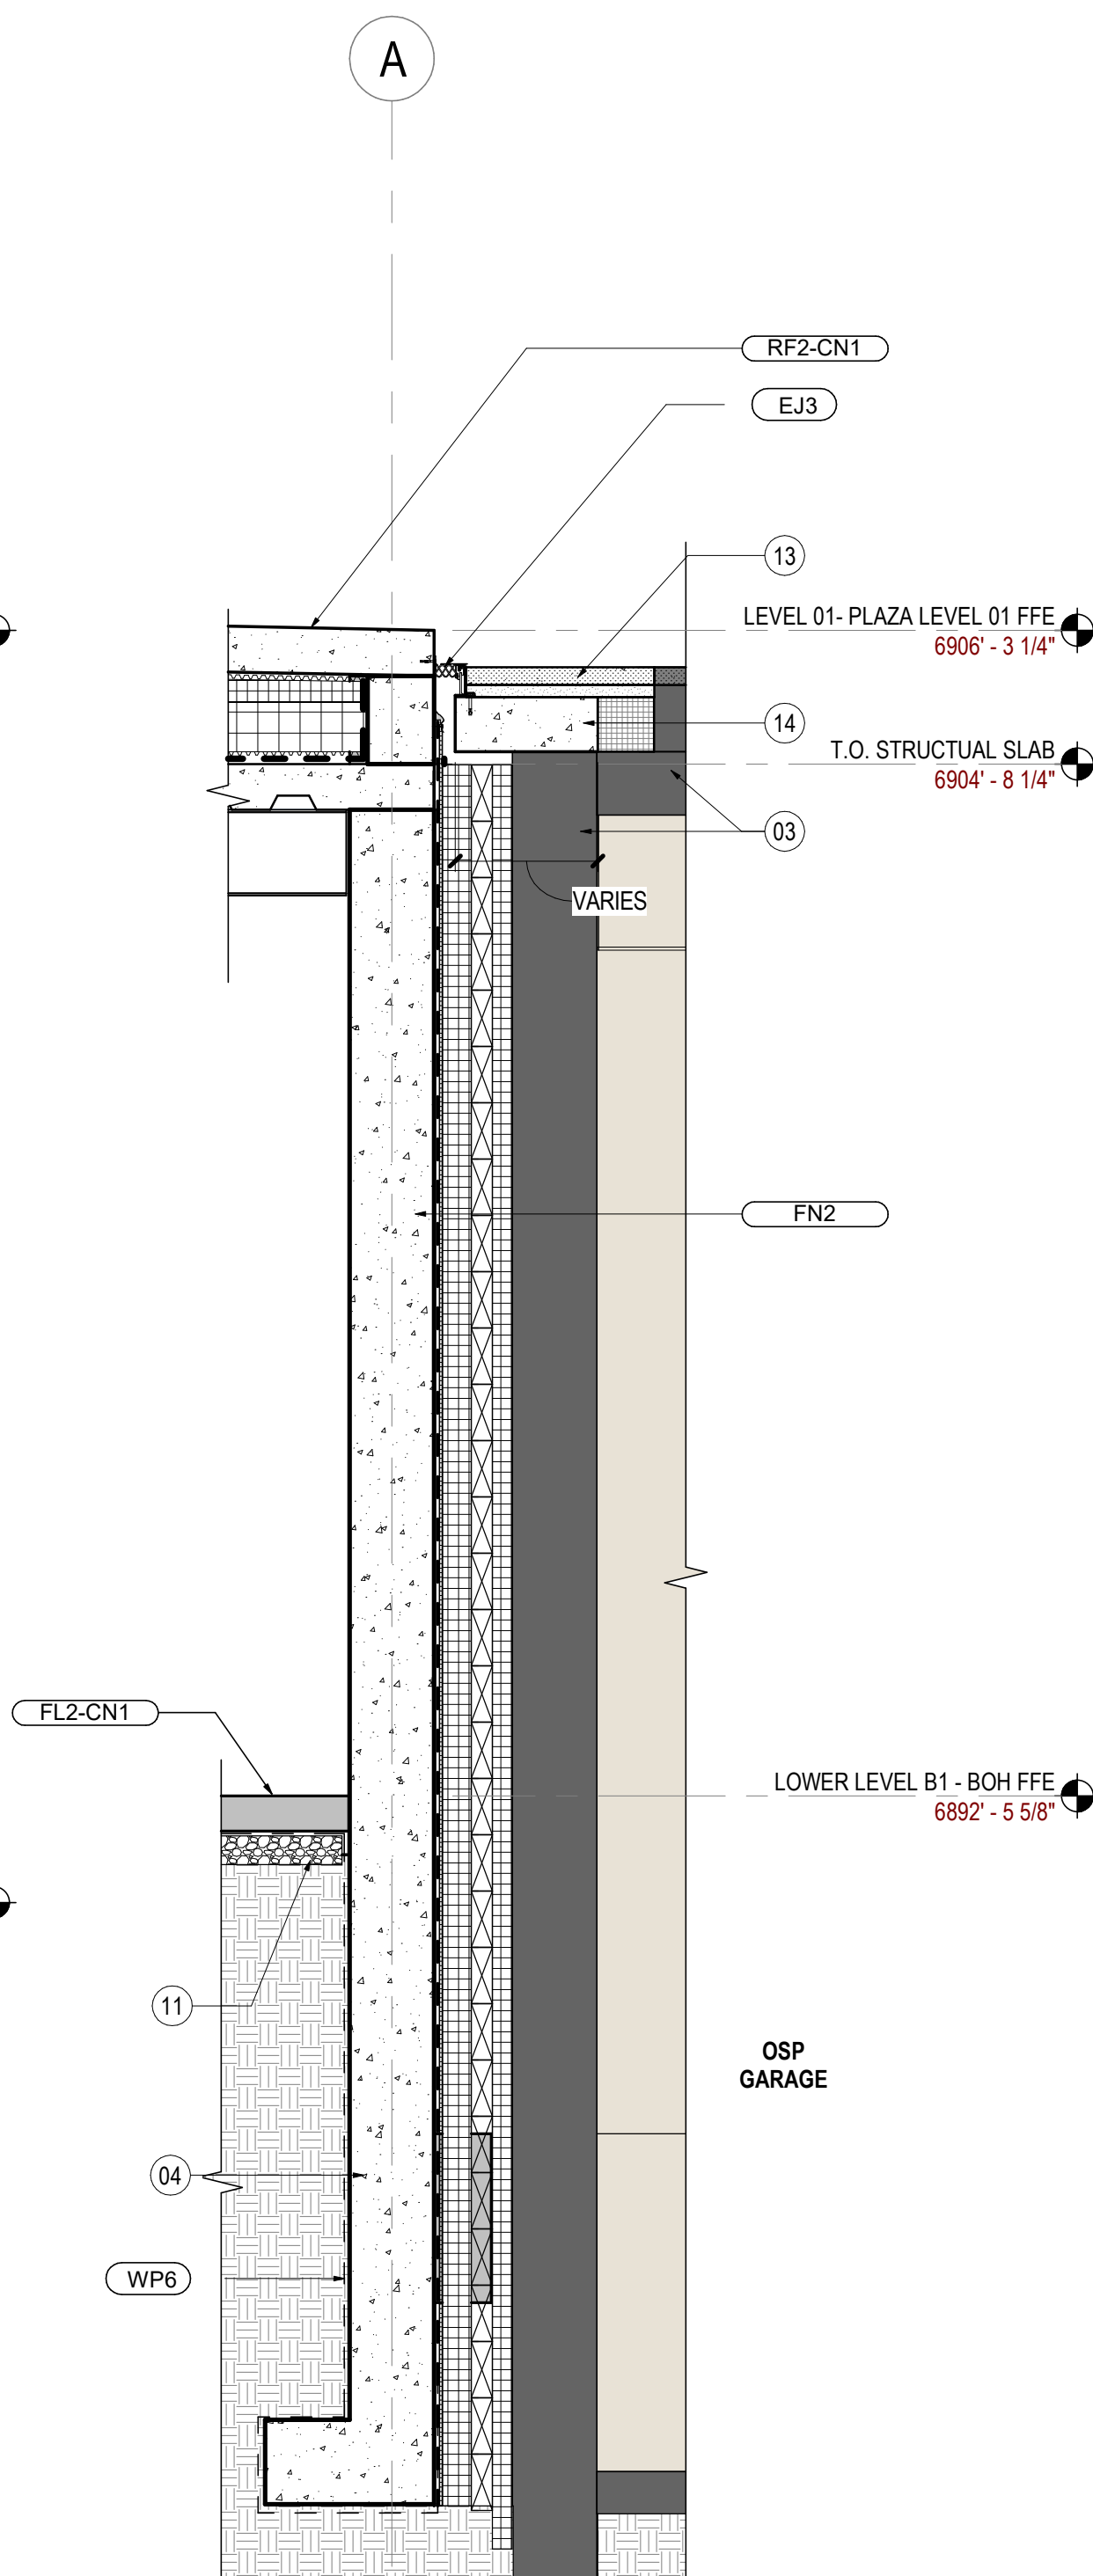


**04 SOUTH WALL SECTION @ MECH SCREEN**  
SCALE: 1/2" = 1'-0"

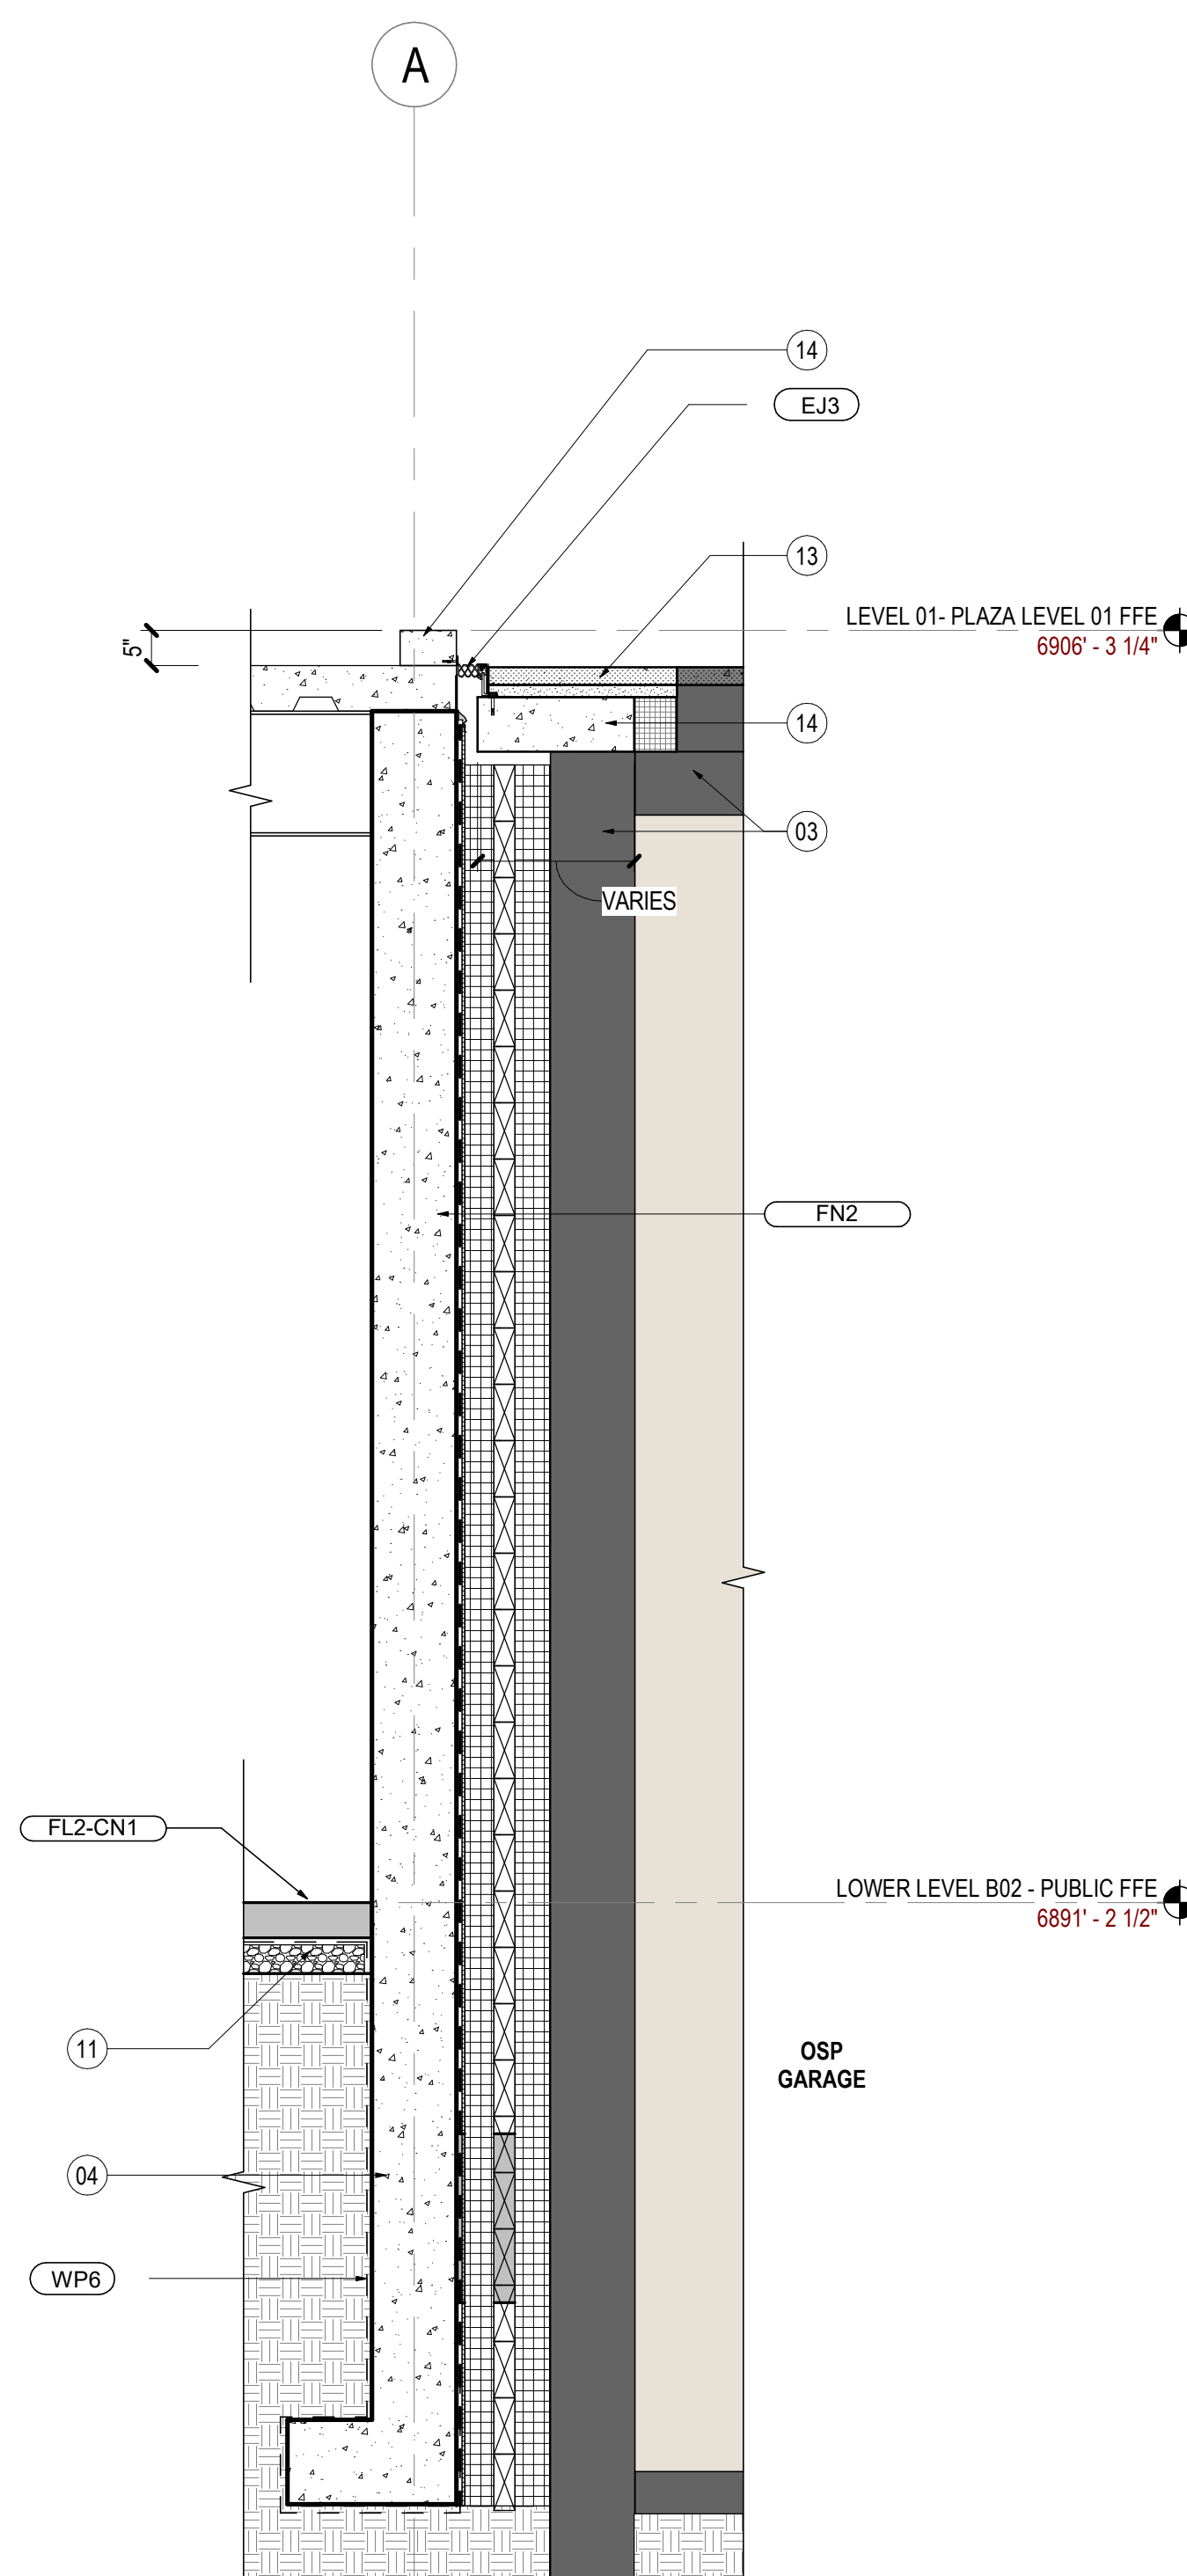


**05 SOUTH WALL SECTION @ ZAMBONI GARAGE**  
SCALE: 1/2" = 1'-0"



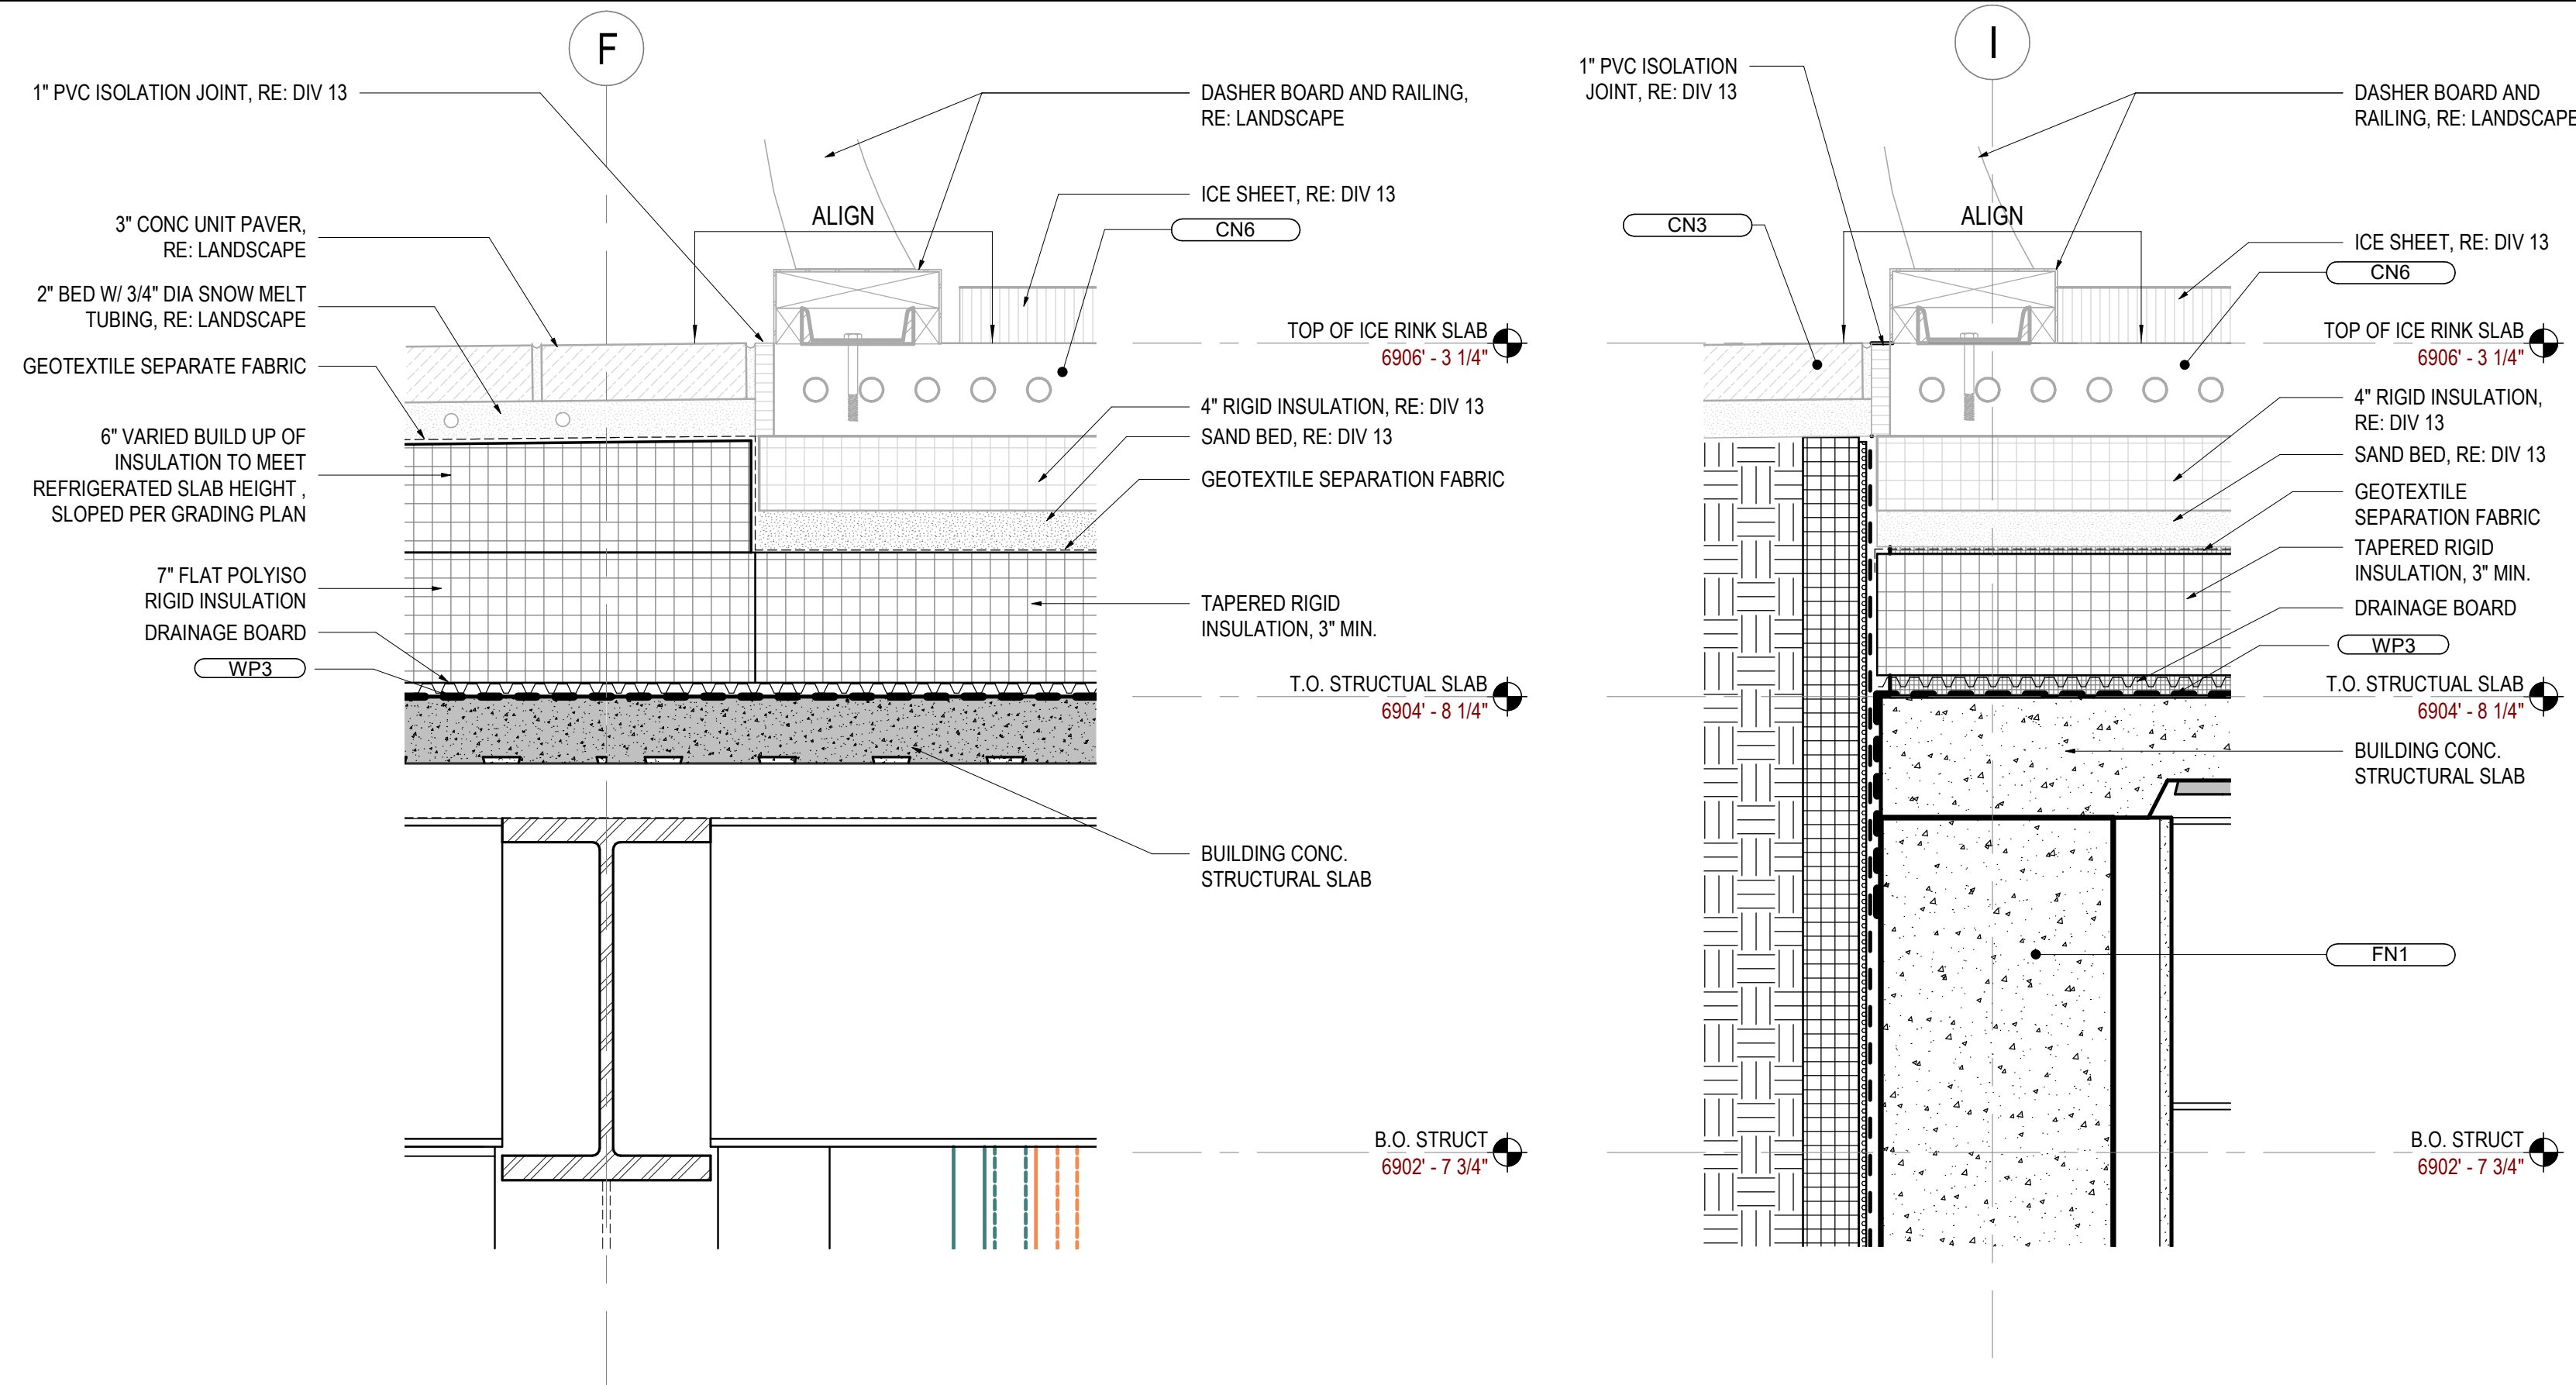


**13 DETAIL @ ICE RINK**  
SCALE: 1 1/2" = 1'-0"


**09 DETAIL @ ICE RINK / FN1 TRANSITION**  
SCALE: 1 1/2" = 1'-0"

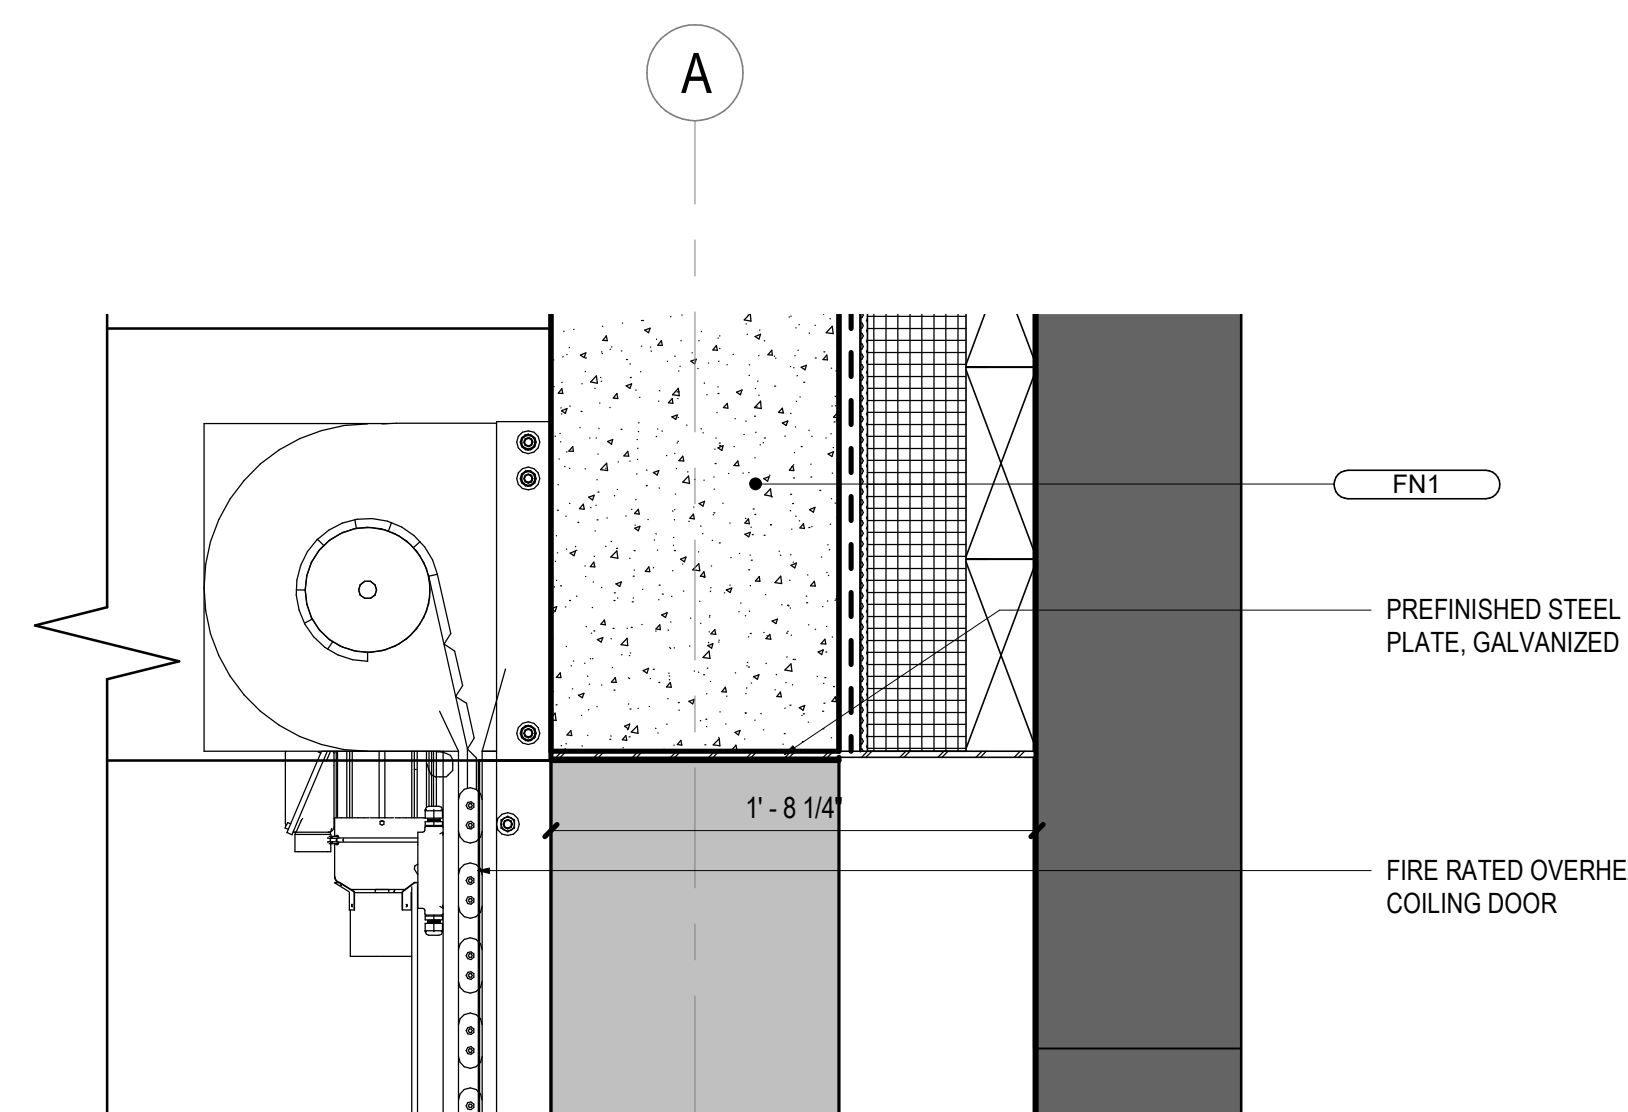

**15 DETAIL @ OSP OVERHEAD DOOR HEAD**  
SCALE: 1 1/2" = 1'-0"

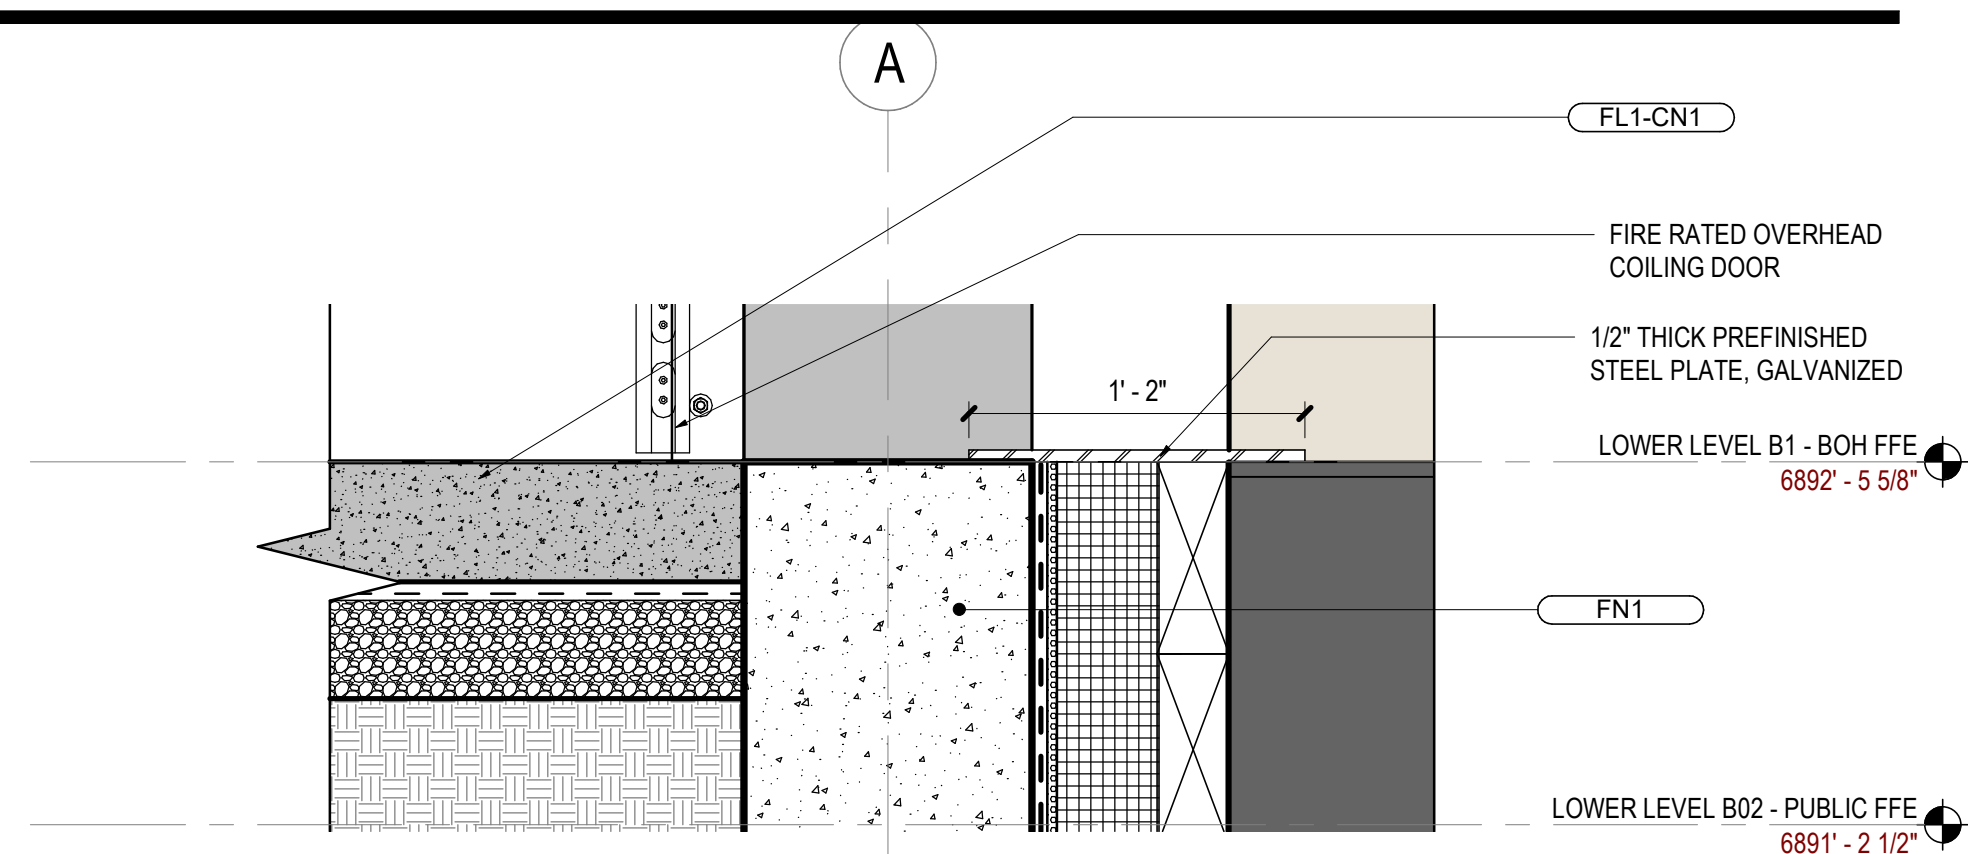


**16 DETAIL @ OSP OVERHEAD DOOR THRESHOLD**  
SCALE: 1 1/2" = 1'-0"

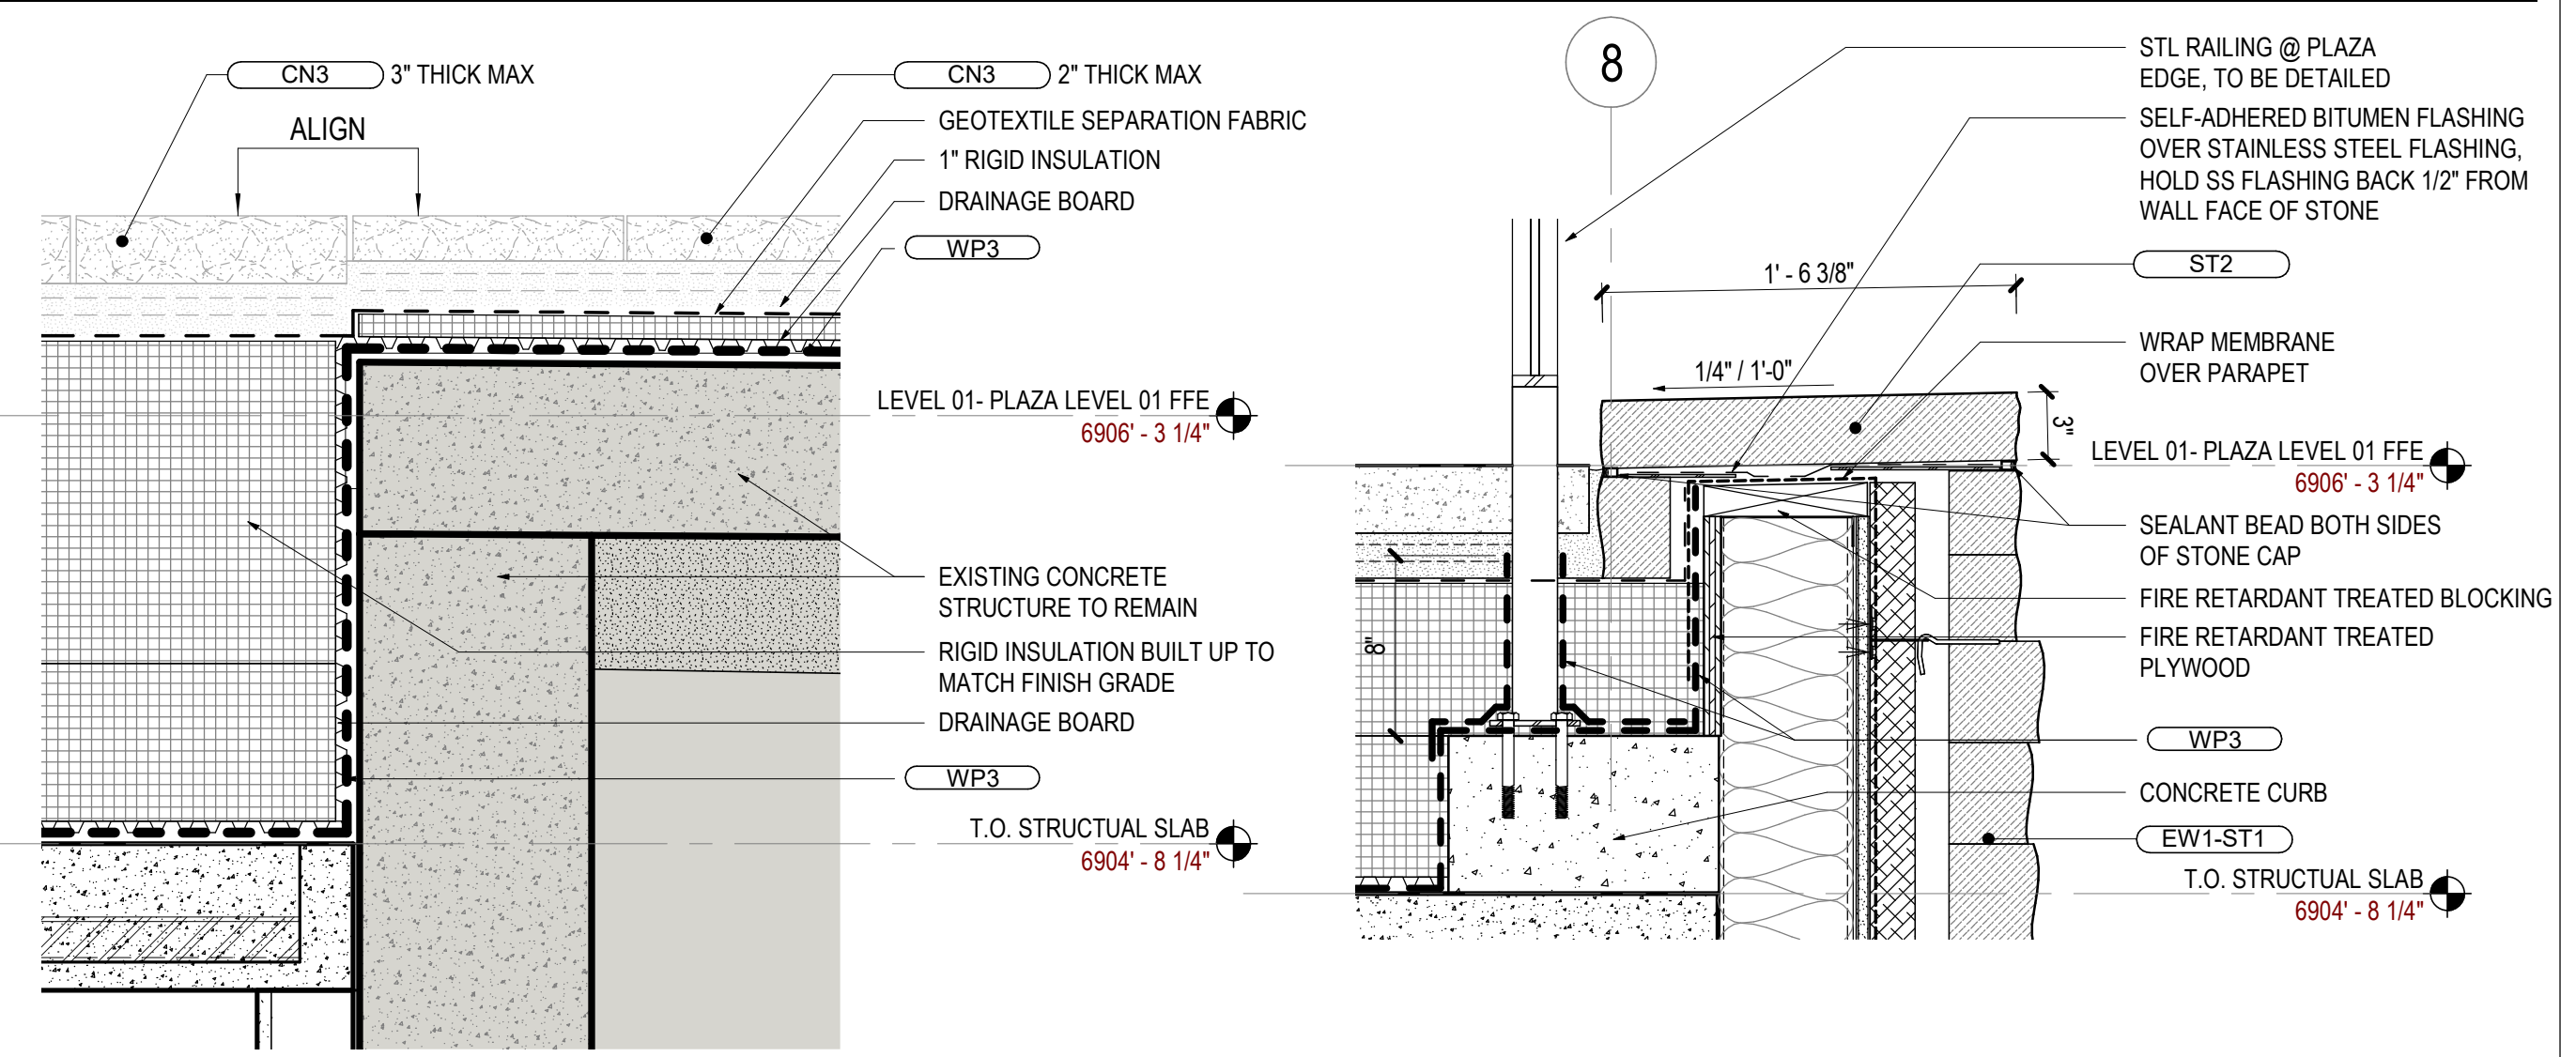


**05 DETAIL @ STAGE / RESTROOM TRANSITION**  
SCALE: 1 1/2" = 1'-0"

**01 DETAIL @ STONE CAP**  
SCALE: 1 1/2" = 1'-0"

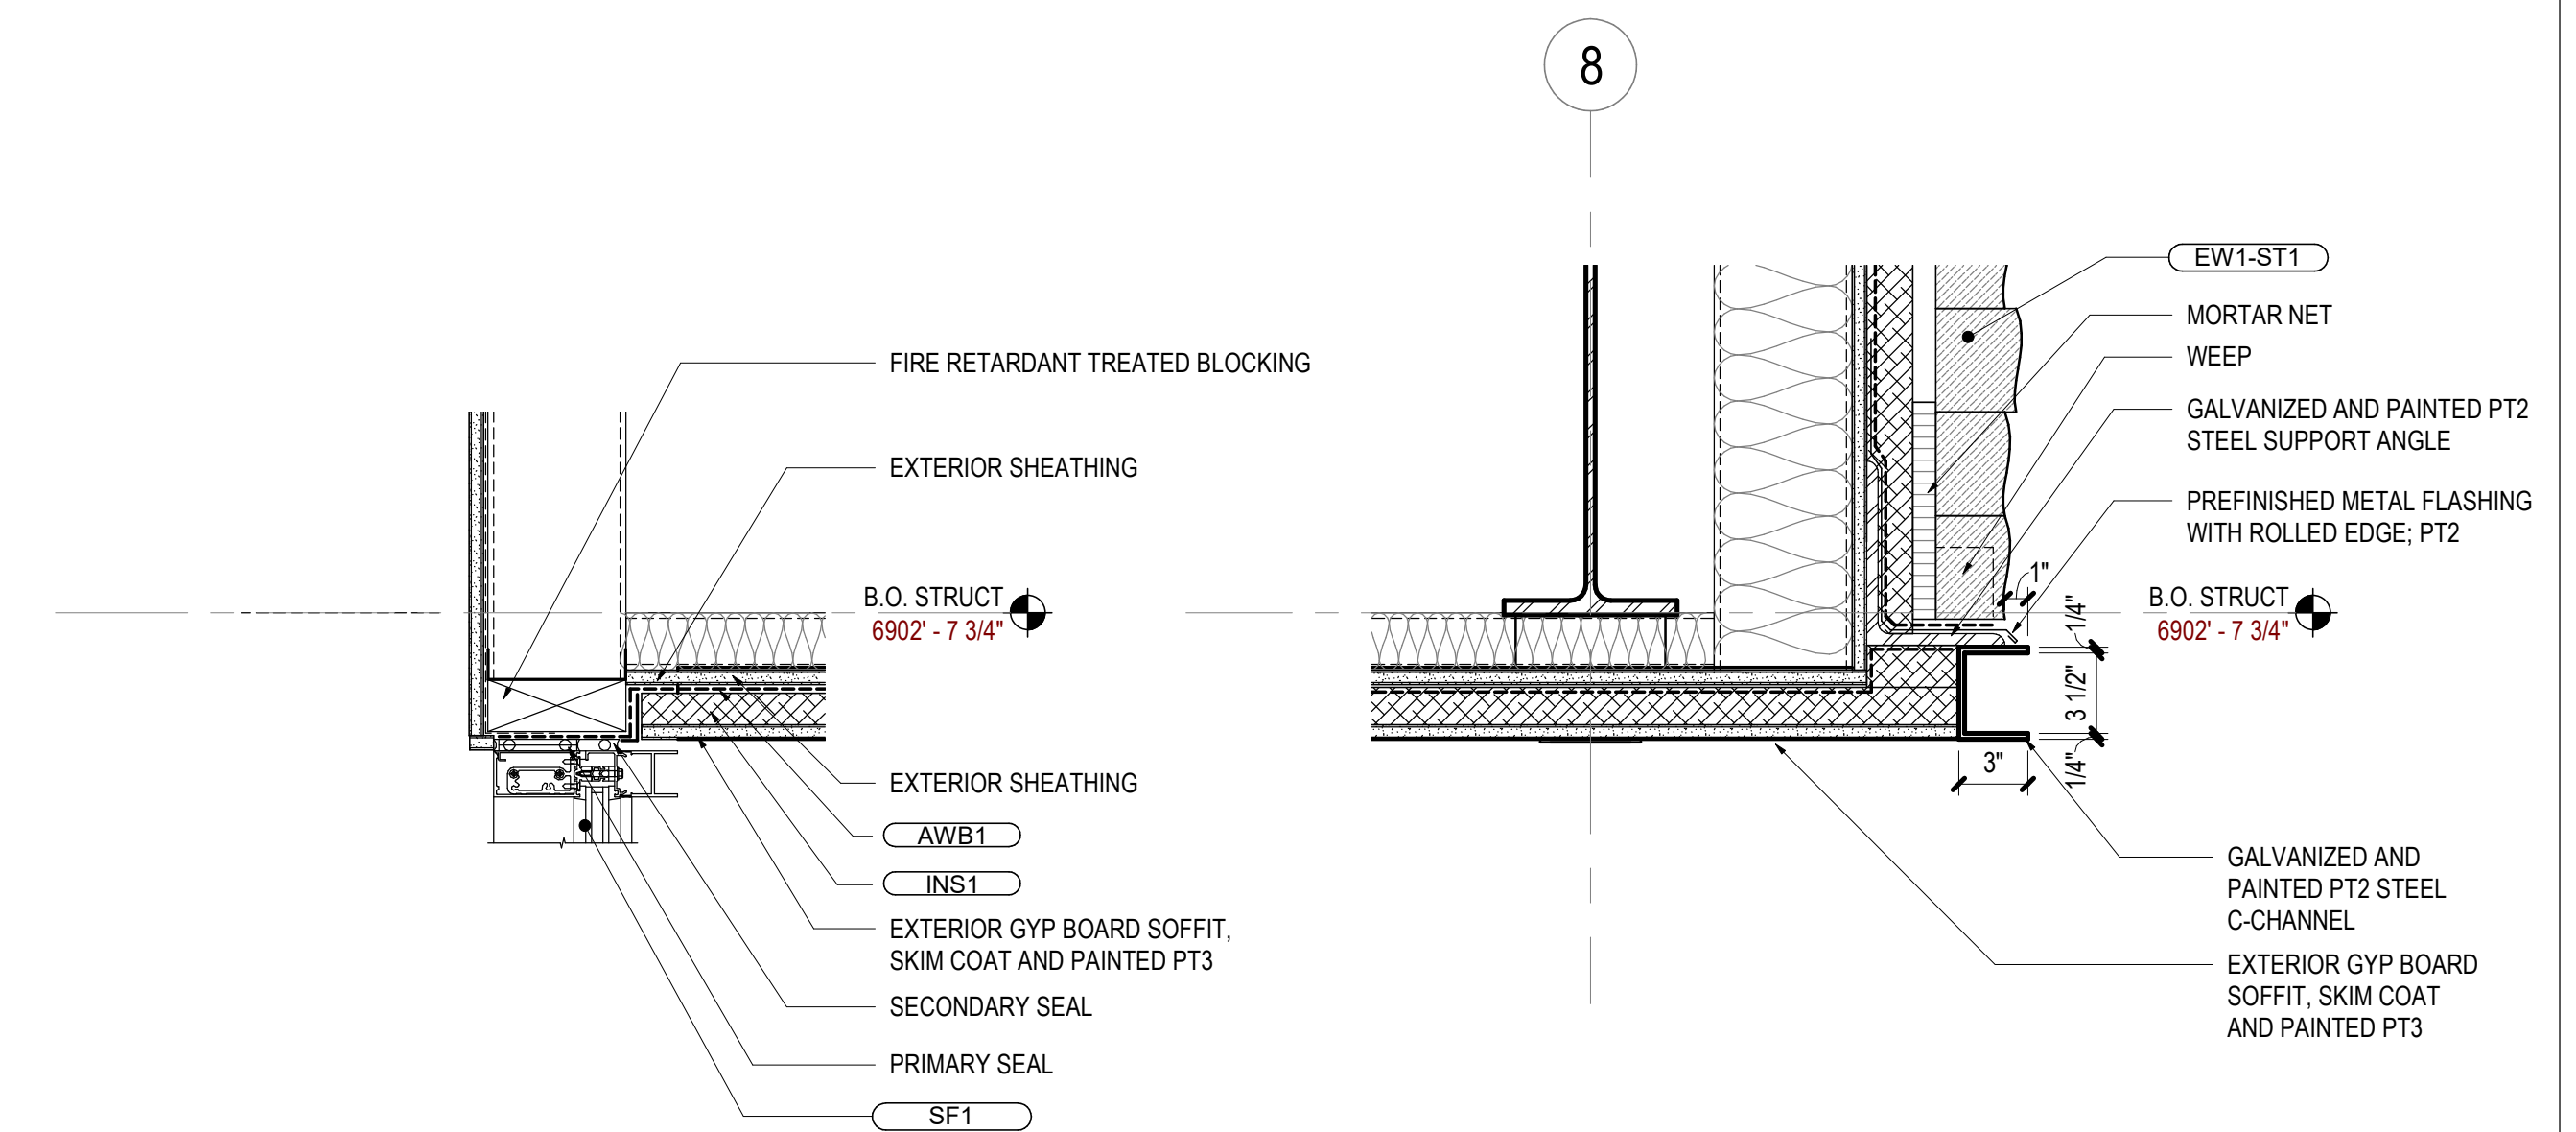


**06 DETAIL @ STOREFRONT HEAD**  
SCALE: 1 1/2" = 1'-0"


**02 DETAIL @ STONE LINTEL**  
SCALE: 1 1/2" = 1'-0"

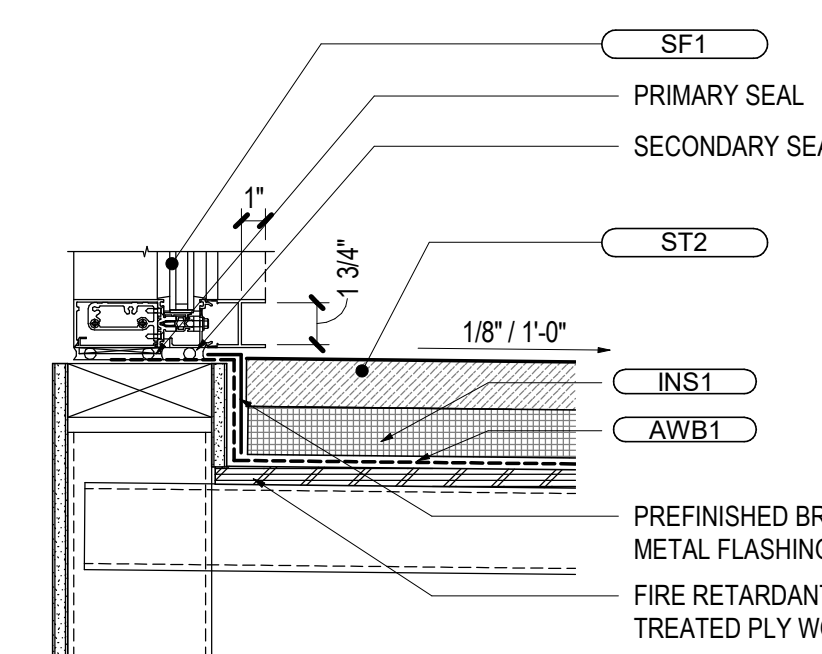


**07 DETAIL @ STOREFRONT SILL**  
SCALE: 1 1/2" = 1'-0"

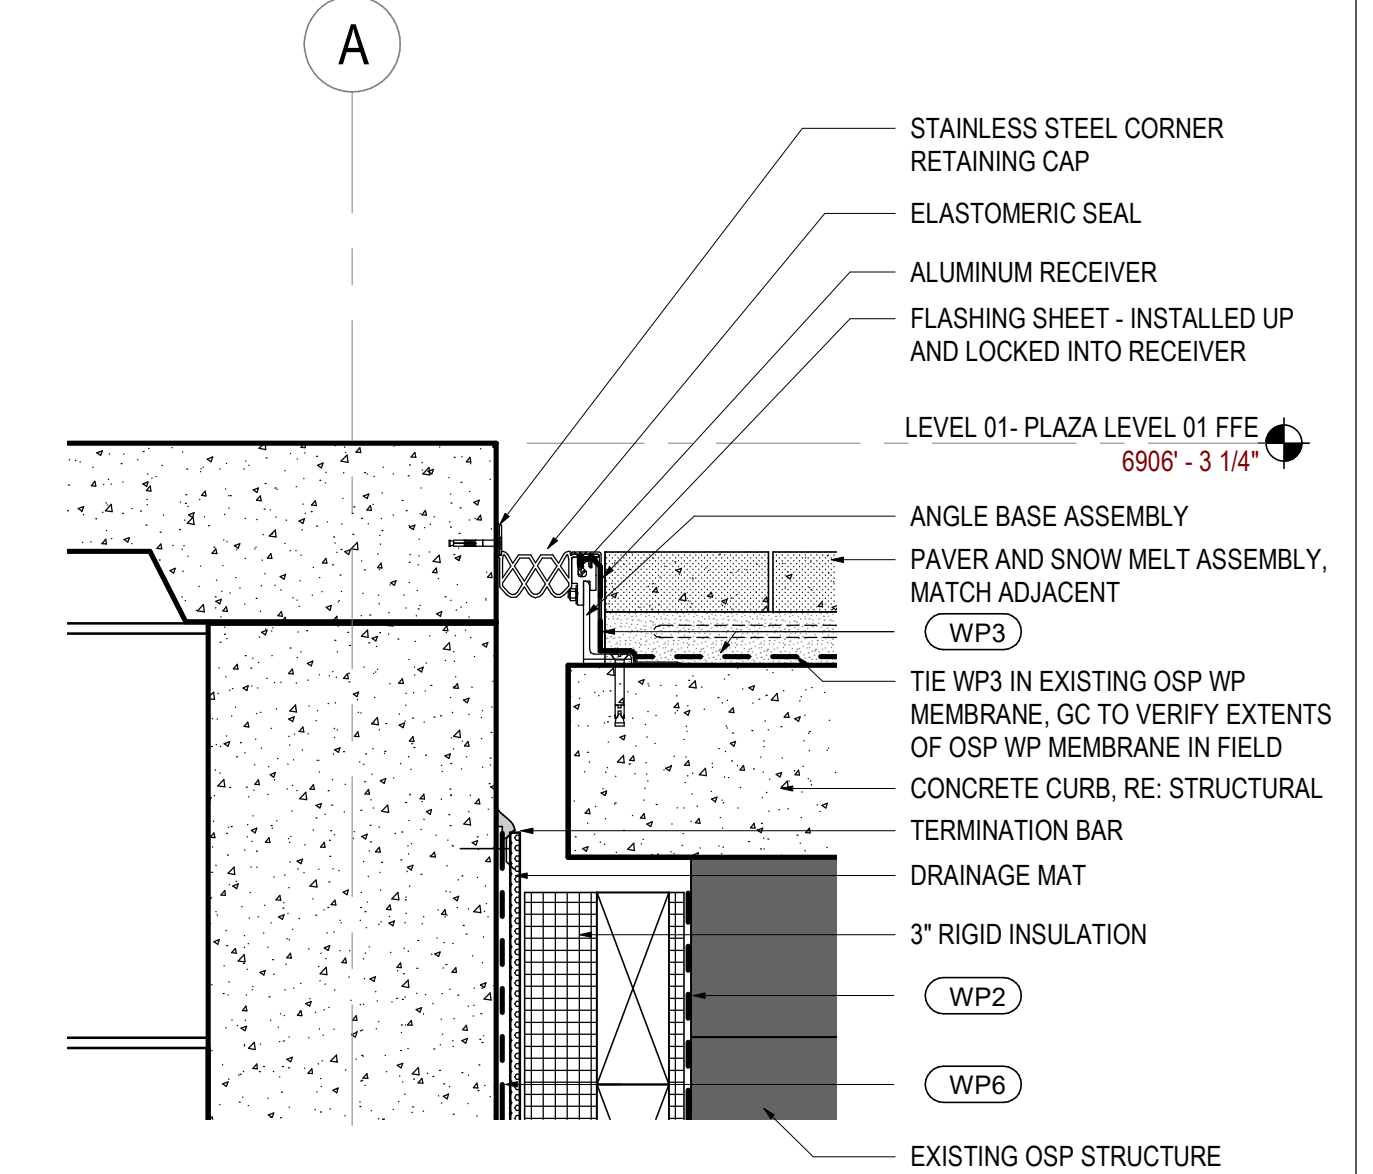

**03 DETAIL @ OSP EXPANSION JOINT**  
SCALE: 1 1/2" = 1'-0"

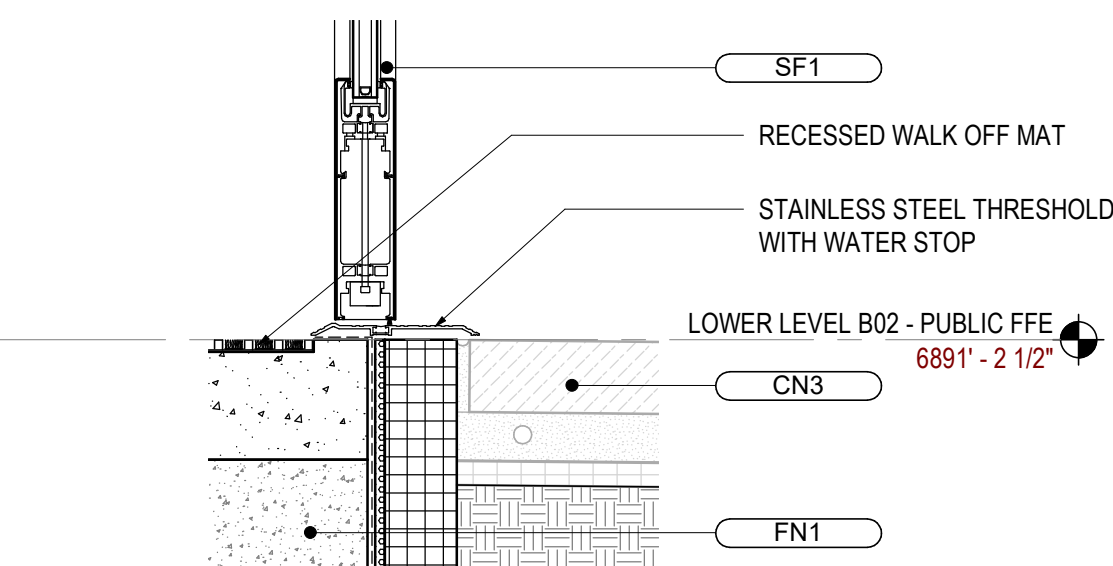

**08 DETAIL @ ENTRY THRESHOLD**  
SCALE: 1 1/2" = 1'-0"

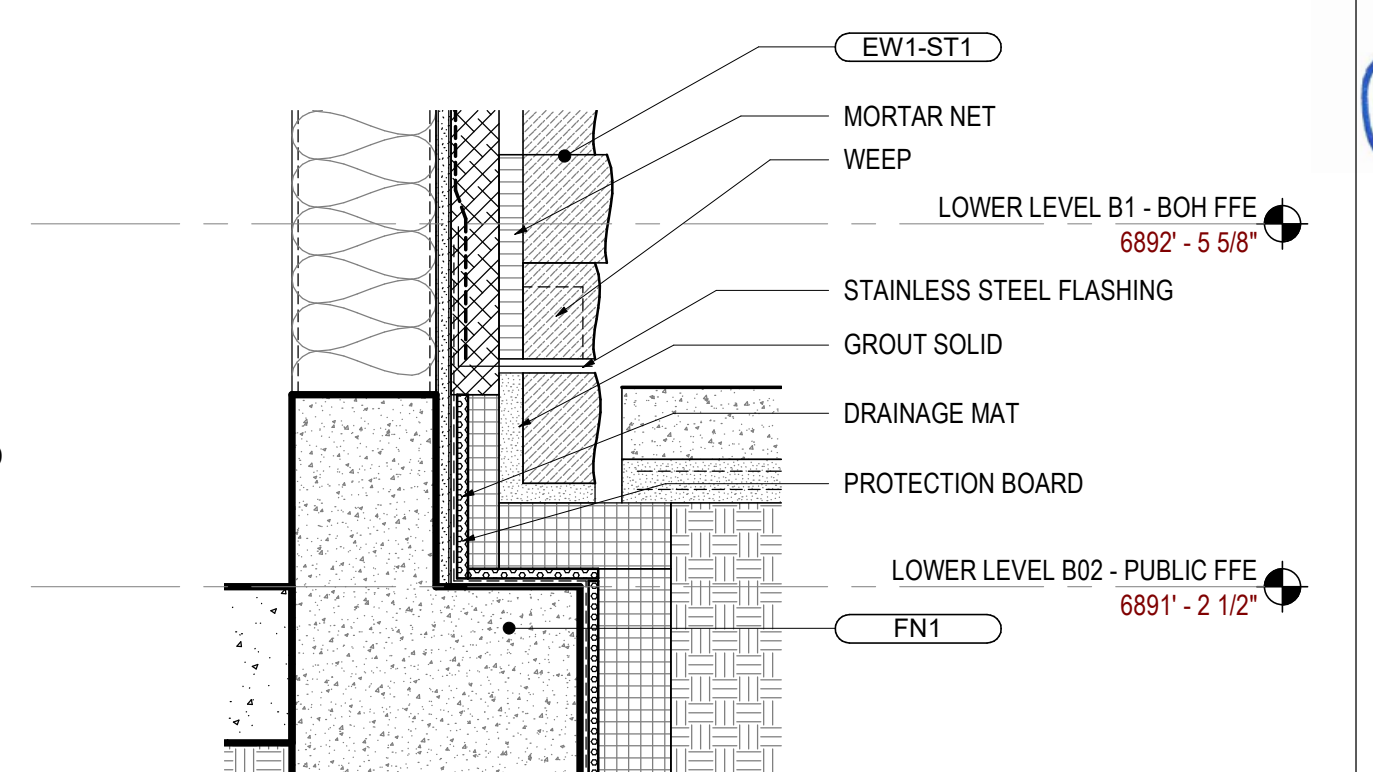

**04 DETAIL @ STONE FOUNDATION**  
SCALE: 1 1/2" = 1'-0"

**Steamboat**  
ALTRERRA east west partners  
MOUNTAIN COMPANY

2305 Mount Werner Circle  
Steamboat Springs, CO 80487

**Gensler**  
1225 17th Street  
Suite 150  
Denver, CO 80202  
United States  
Tel 303.595.8586  
Fax 303.825.6823

**LANDMARK**  
141 9th Street  
PO Box 774943  
Steamboat Springs, CO 80477  
Tel 970.871.9494

**DESIGNWORKSHOP**  
1390 Lawrence Street  
Suite 100  
Denver, CO 80204  
Tel 303.623.5186

**MARTIN/MARTIN**  
12499 West Colfax Ave.  
Lakewood, CO 80215  
United States  
Tel 303.431.6100

**me engineers**  
14143 Denver West Pkwy  
Suite 300  
Golden, CO  
United States  
Tel 303.421.6655

| Date       | Description                               |
|------------|-------------------------------------------|
| 2021.05.19 | BP3: PROMENADE - ISSUE FOR BID AND PERMIT |

Seal / Signature



Project Name  
**SSRC | BASE AREA IMPROVEMENTS**


Project Number  
**003.7835.000**

Description  
**WALL DETAILS**


Scale  
1 1/2" = 1'-0"

**1A-A5.100**




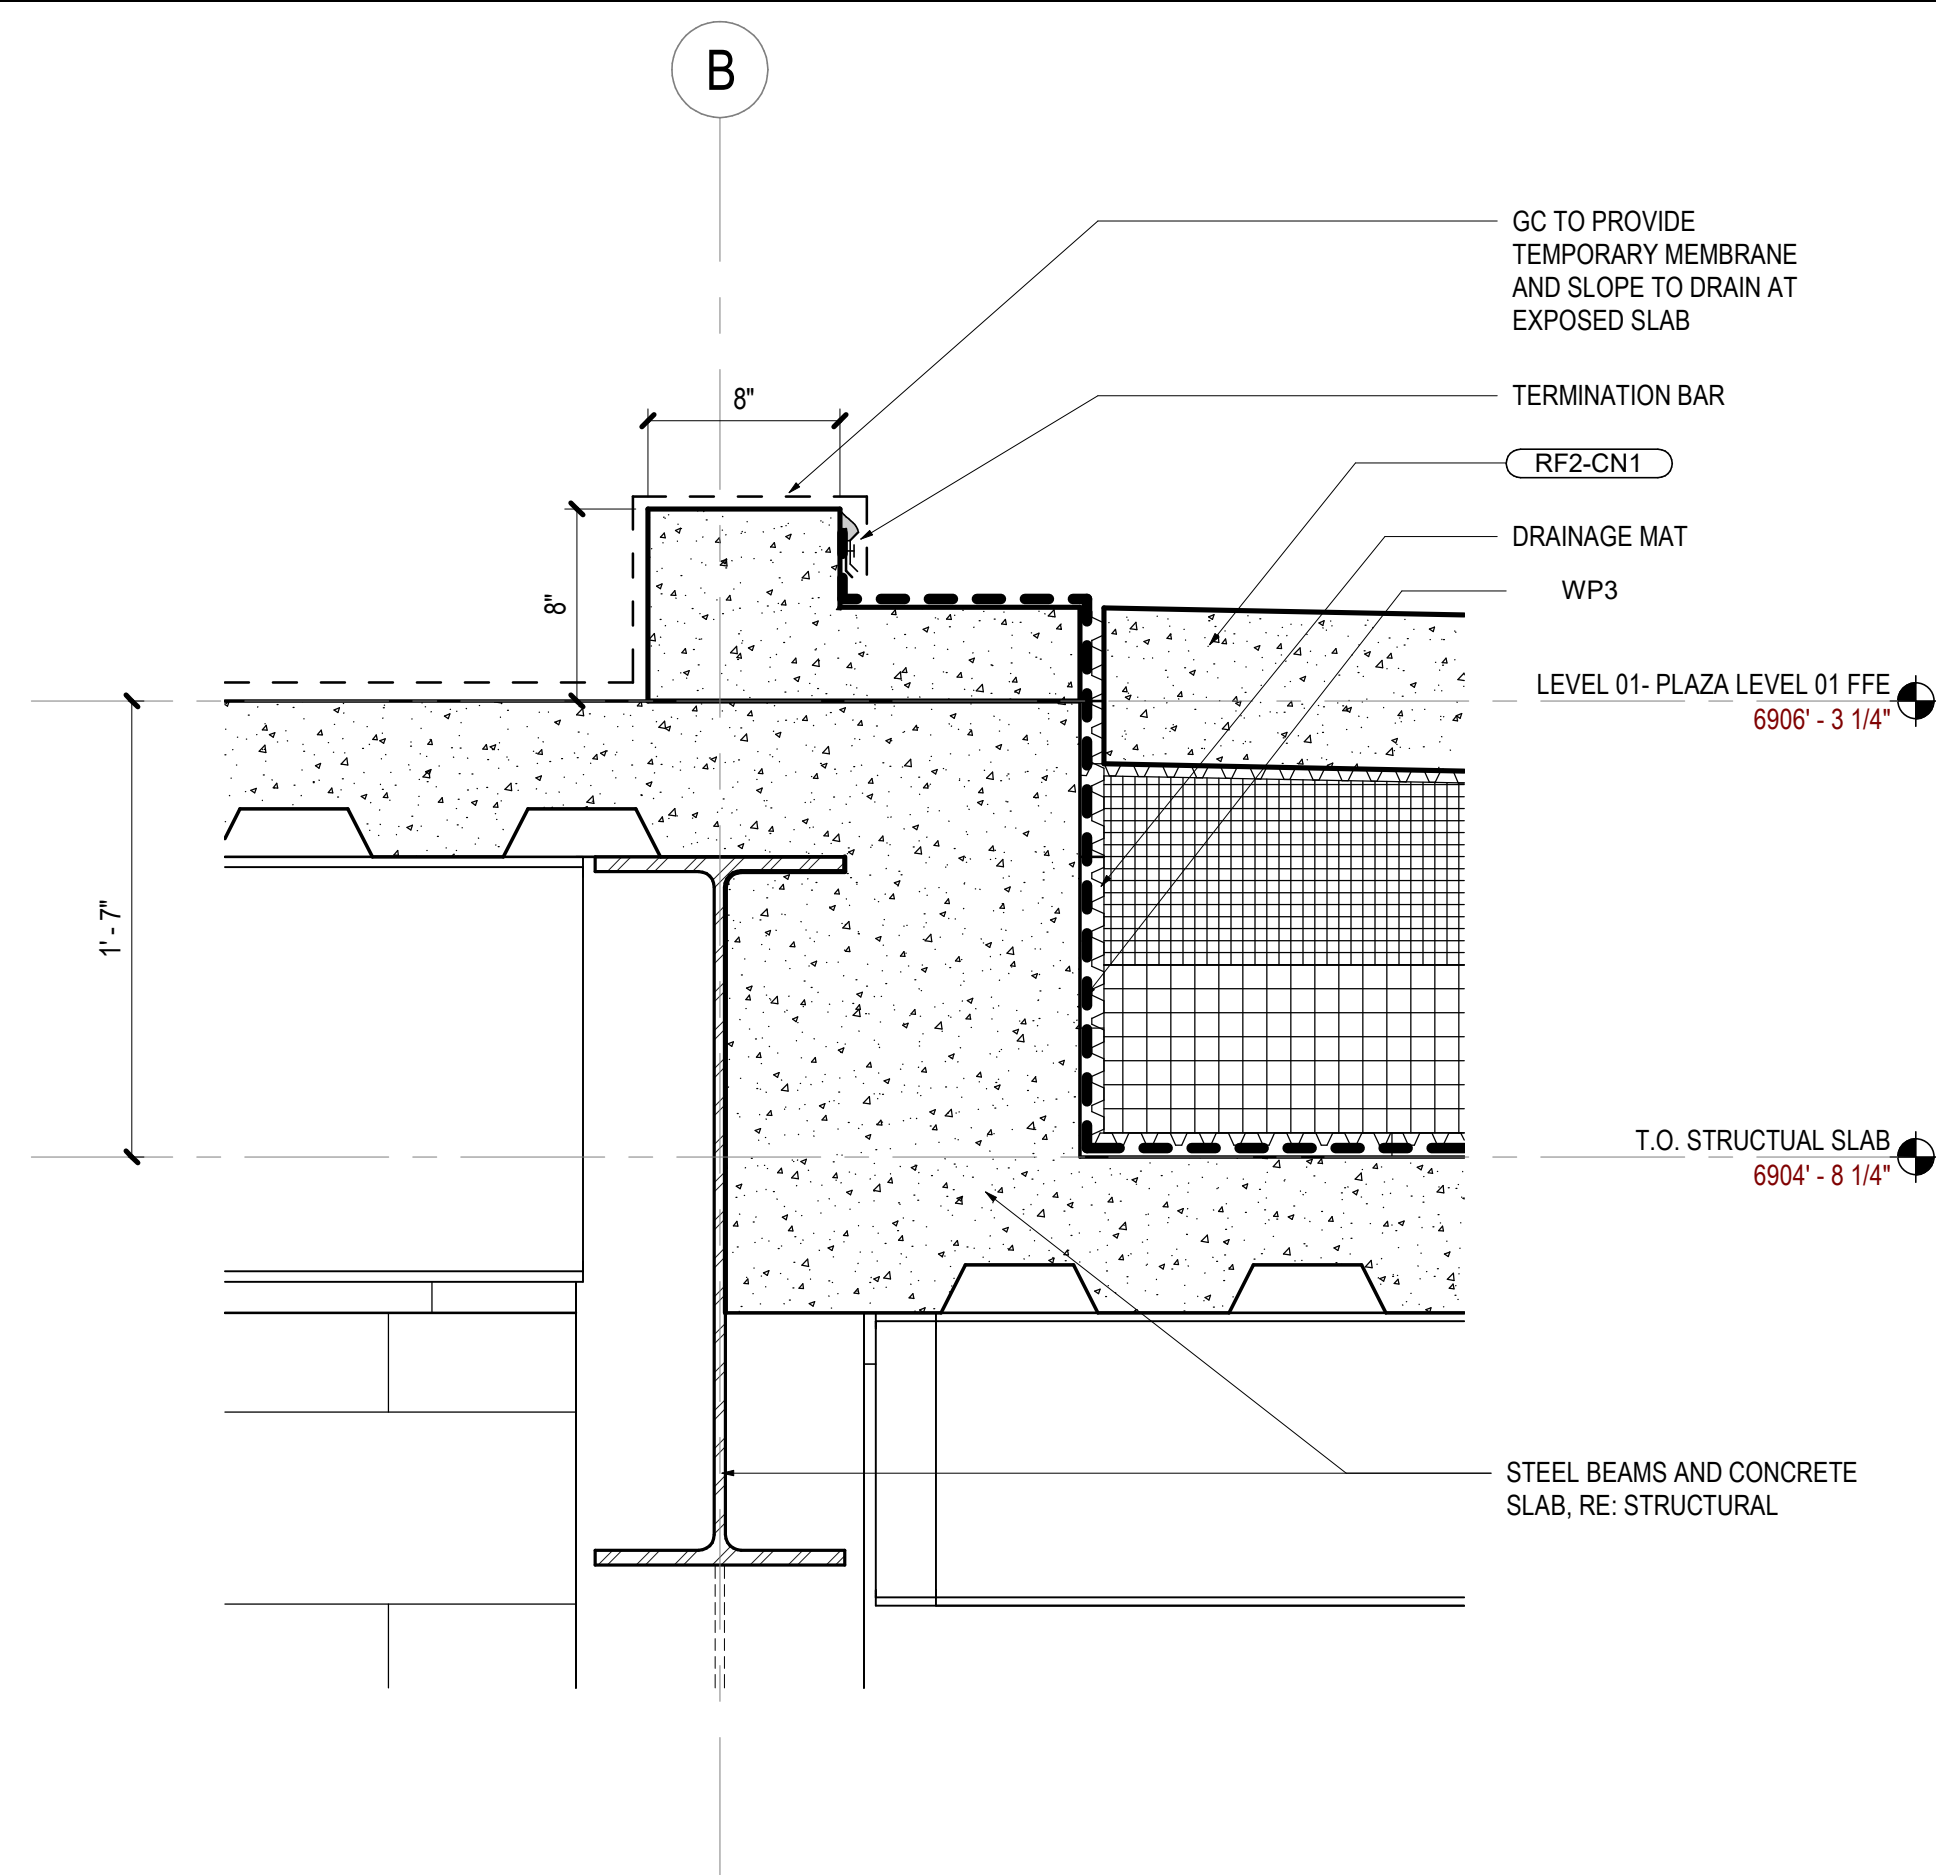


**05** DETAIL @ MECH YARD SLAB STEP  
SCALE: 1 1/2" = 1'-0"

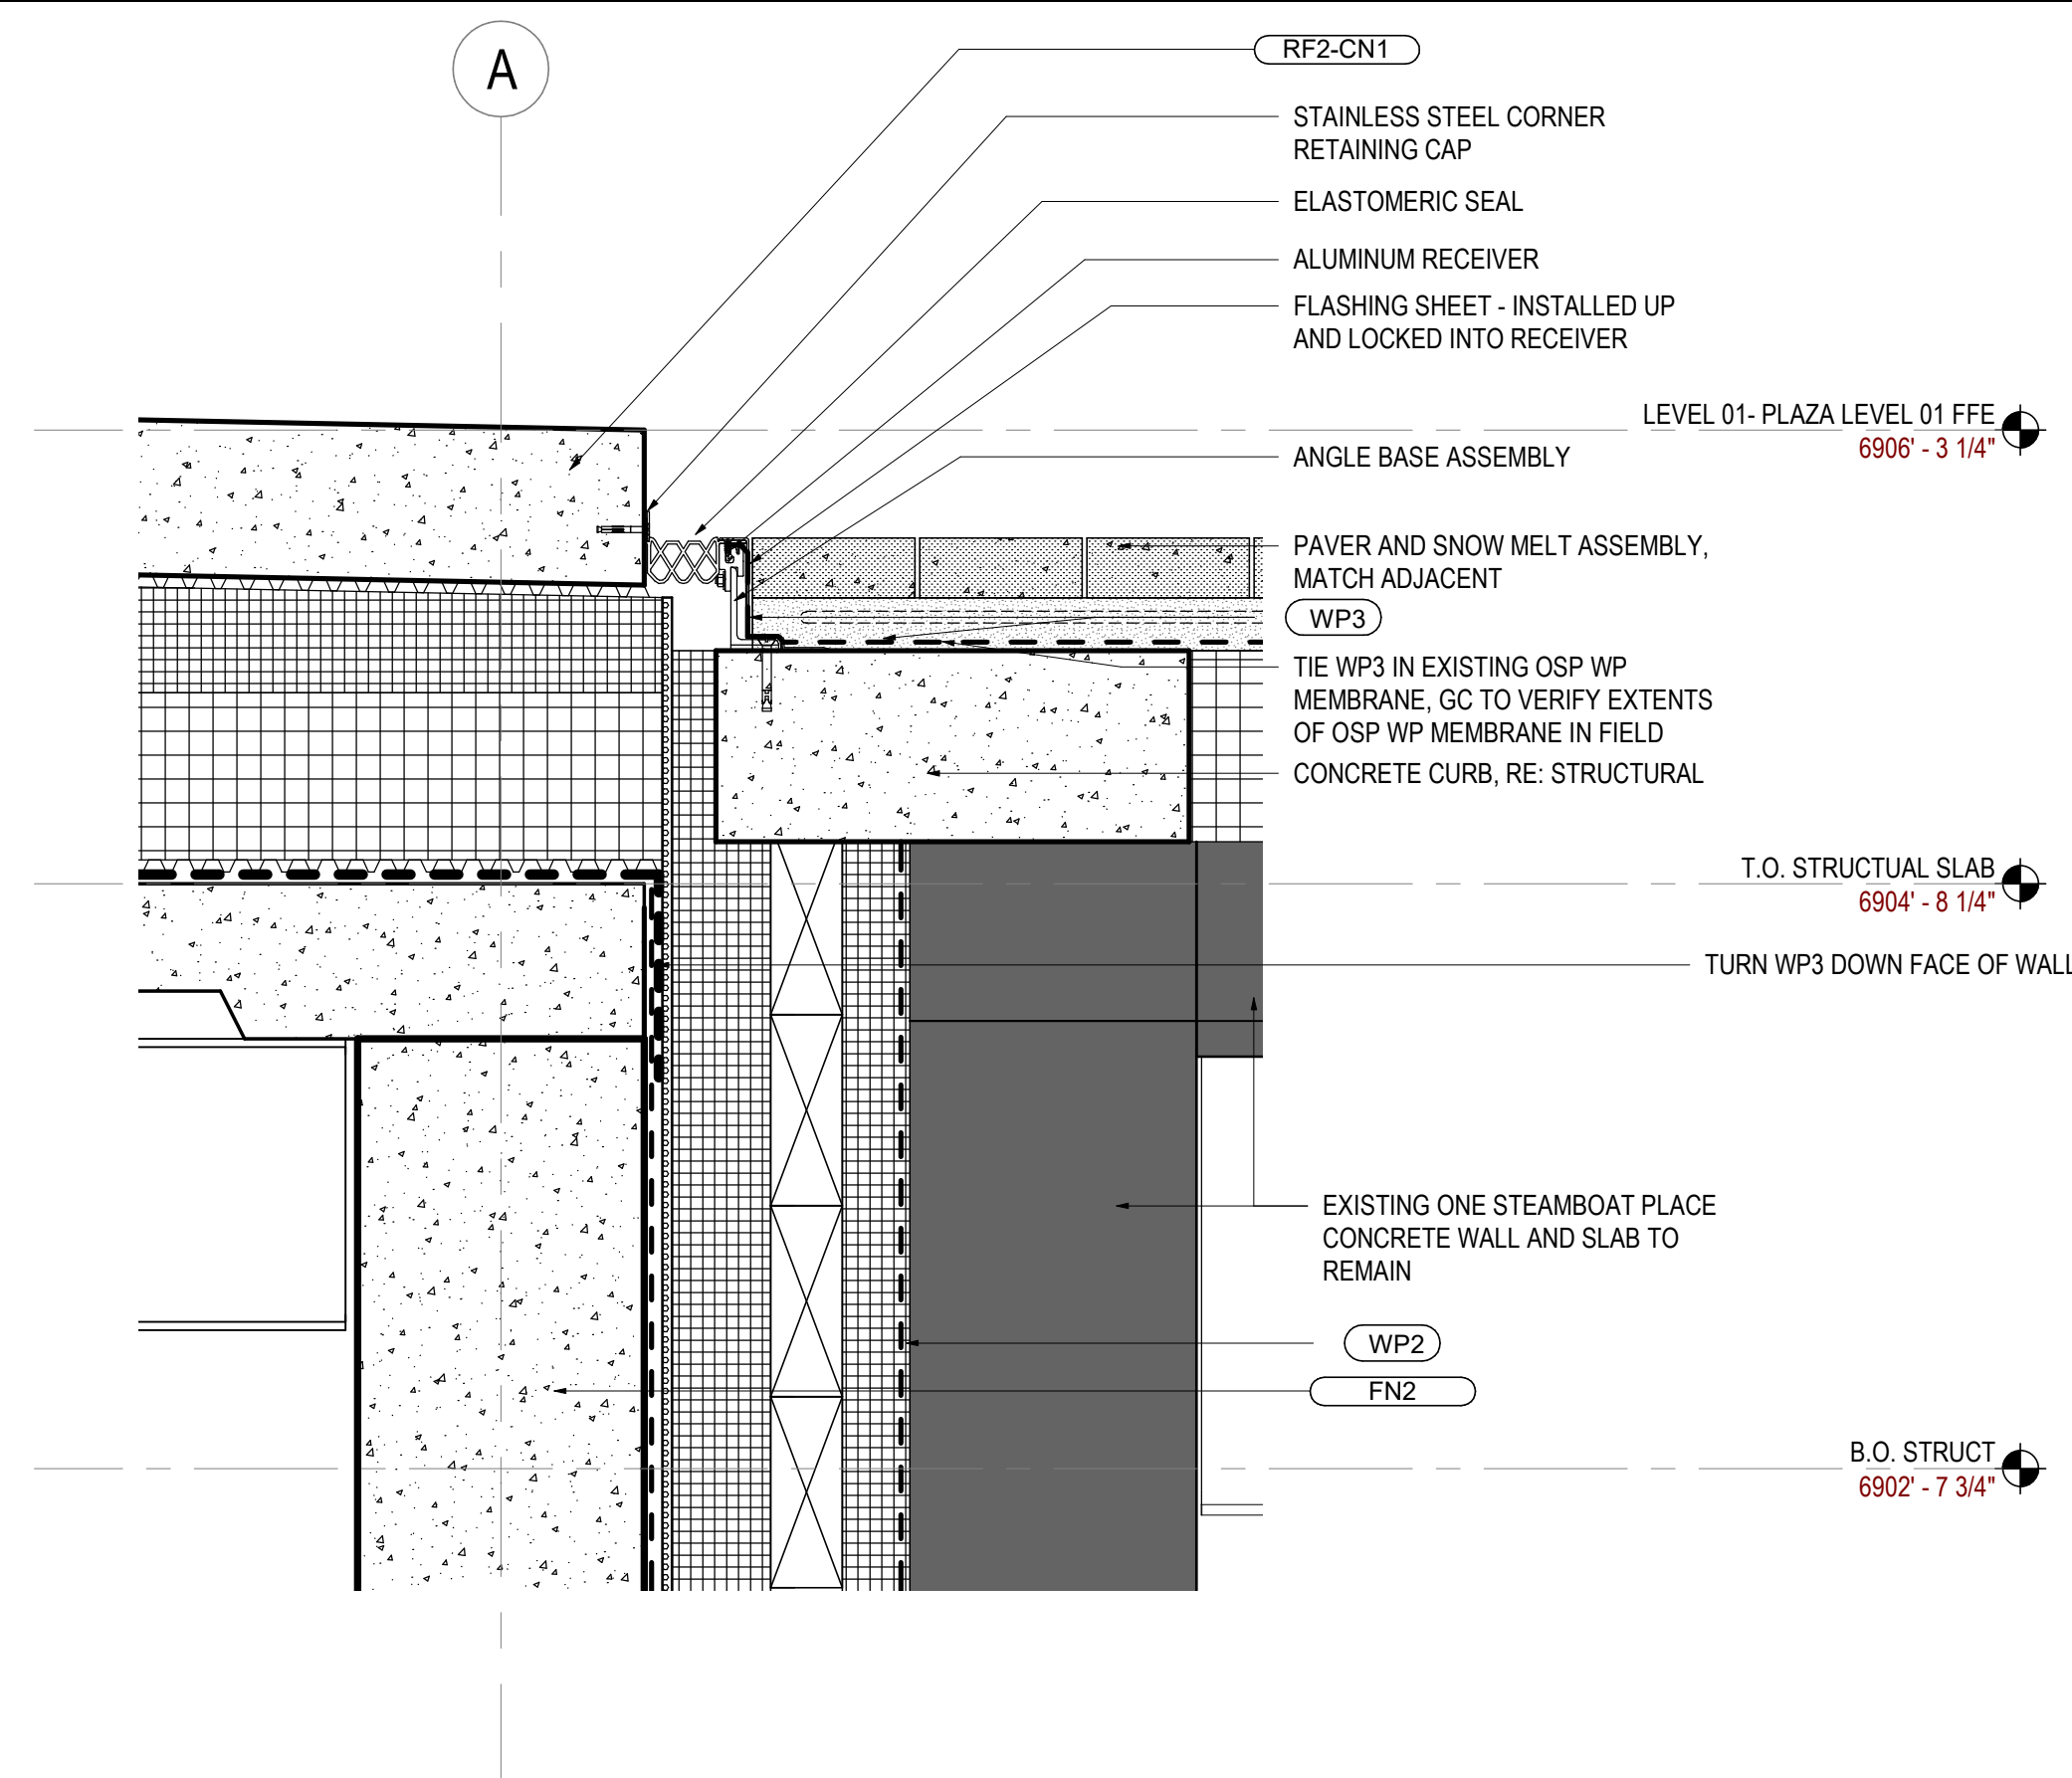

**03** DETAIL @ MECH YARD / OSP EXPANSION JOINT  
SCALE: 1 1/2" = 1'-0"

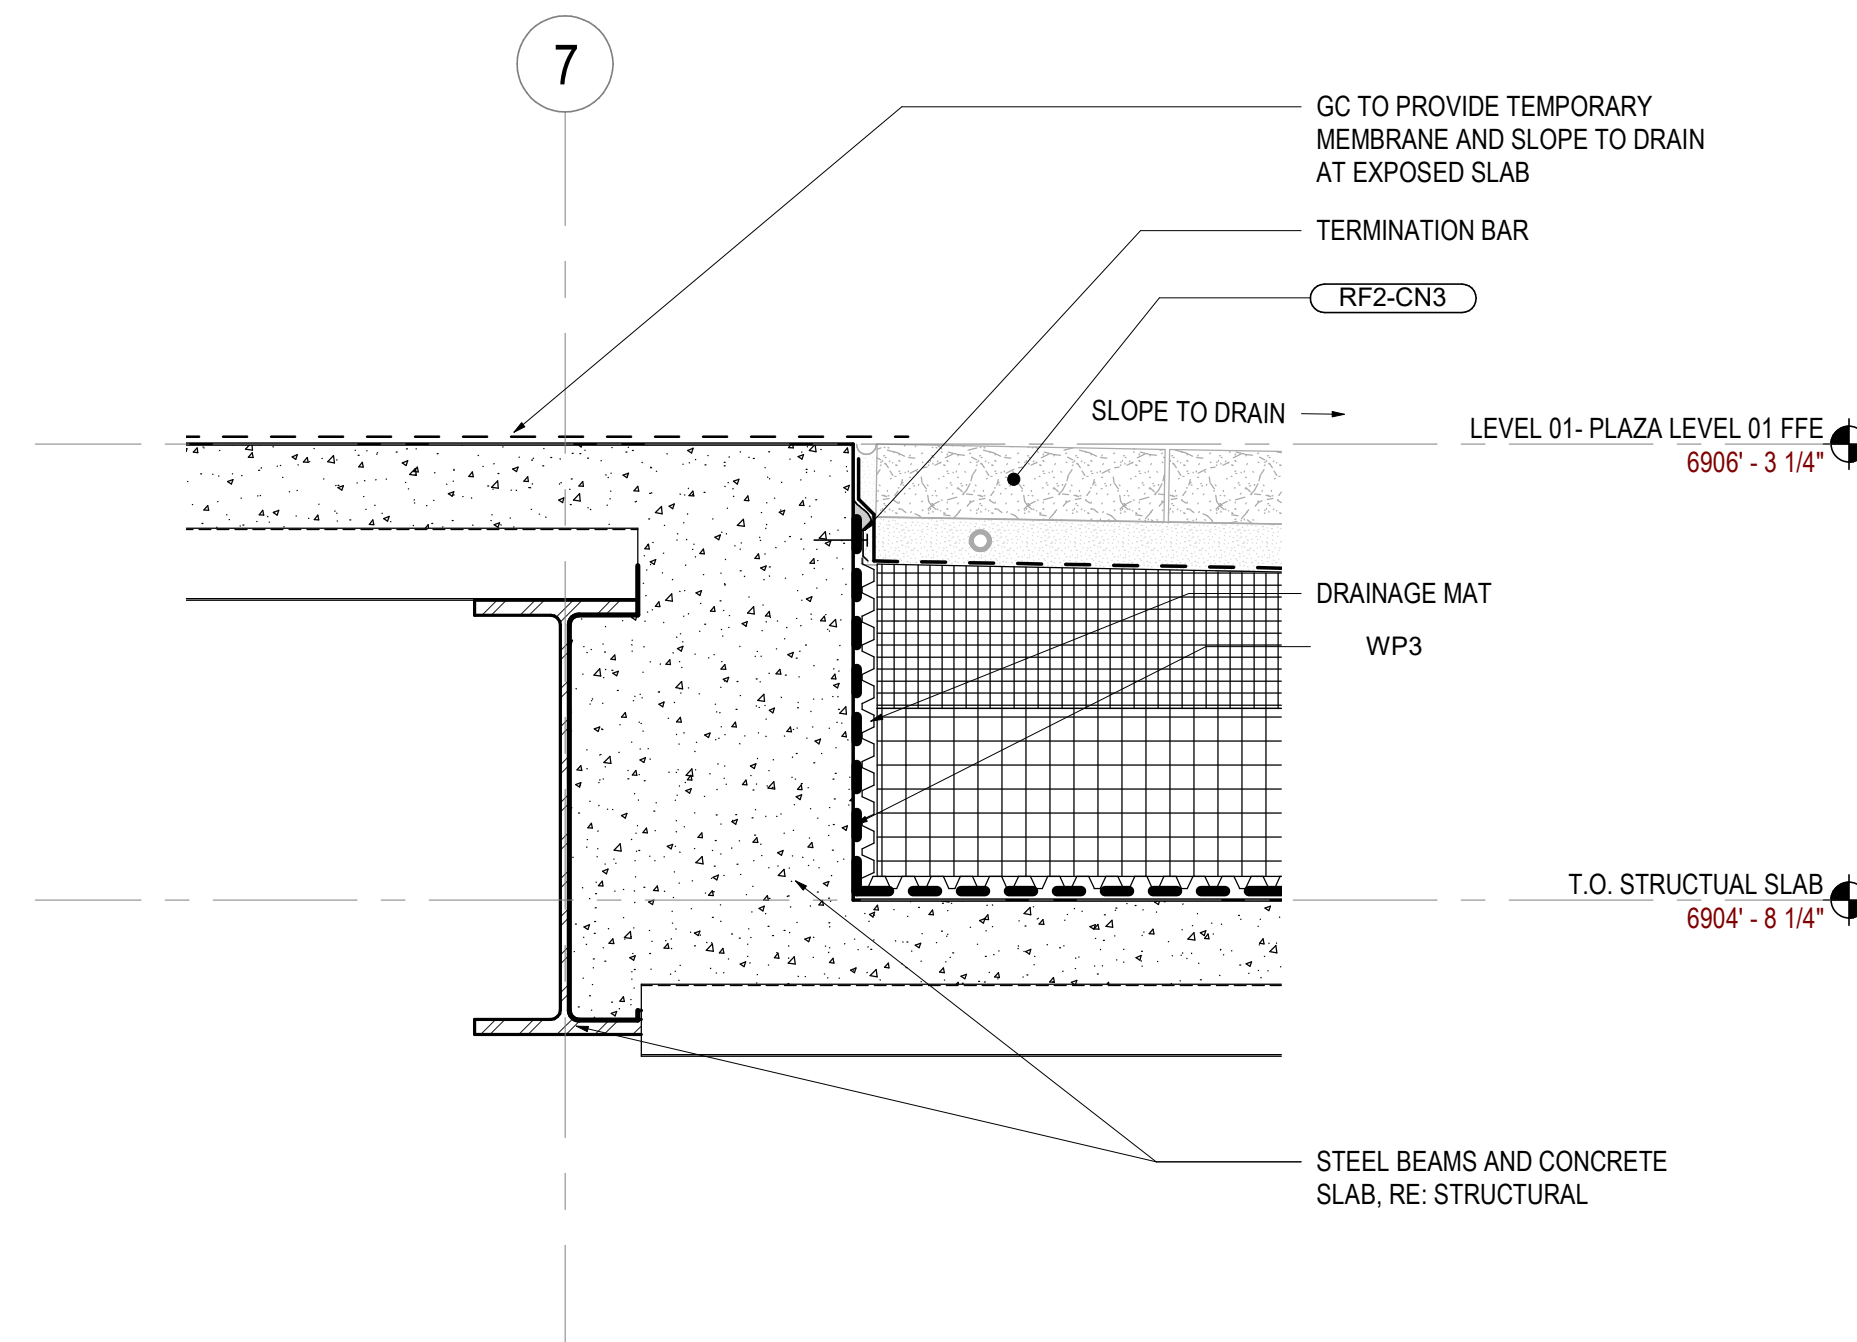

**04** DETAIL @ EAST PLAZA SLAB STEP  
SCALE: 1 1/2" = 1'-0"

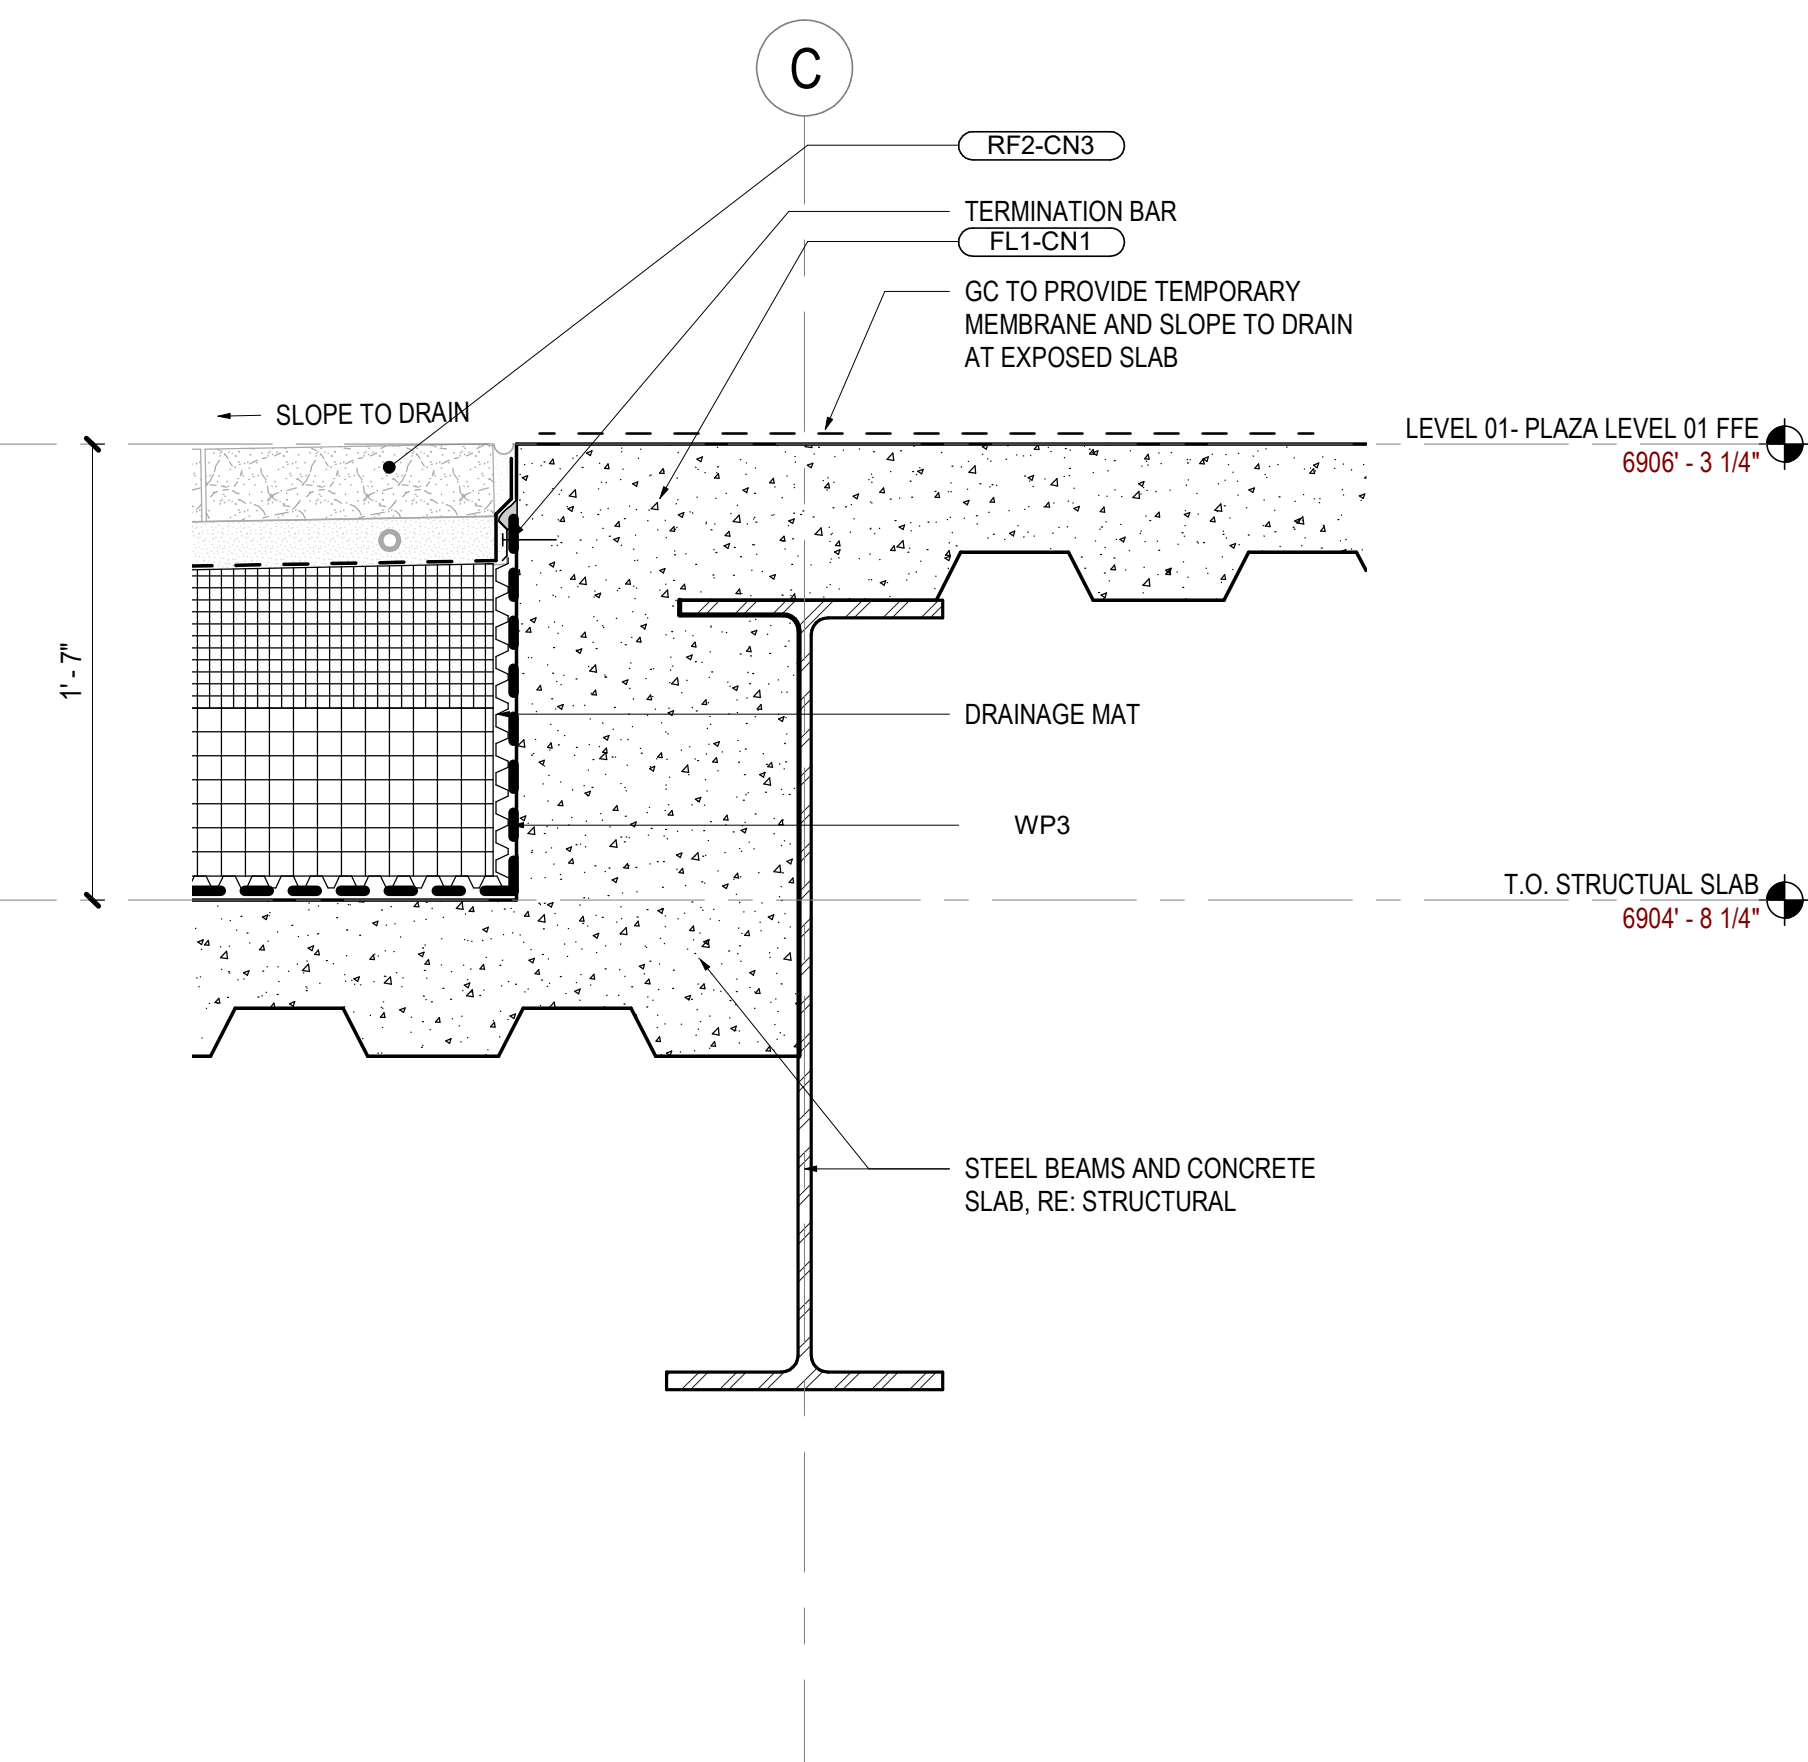

**02** DETAIL @ NORTH PLAZA SLAB STEP  
SCALE: 1 1/2" = 1'-0"

| △ Date     | Description                               |
|------------|-------------------------------------------|
| 2021.05.19 | BP3: PROMENADE - ISSUE FOR BID AND PERMIT |

Seal / Signature



Project Name

SSRC | BASE AREA  
IMPROVEMENTS

Project Number

003.7835.000

Description


WALL DETAILS

Scale

1 1/2" = 1'-0"

**1A-A5.101**



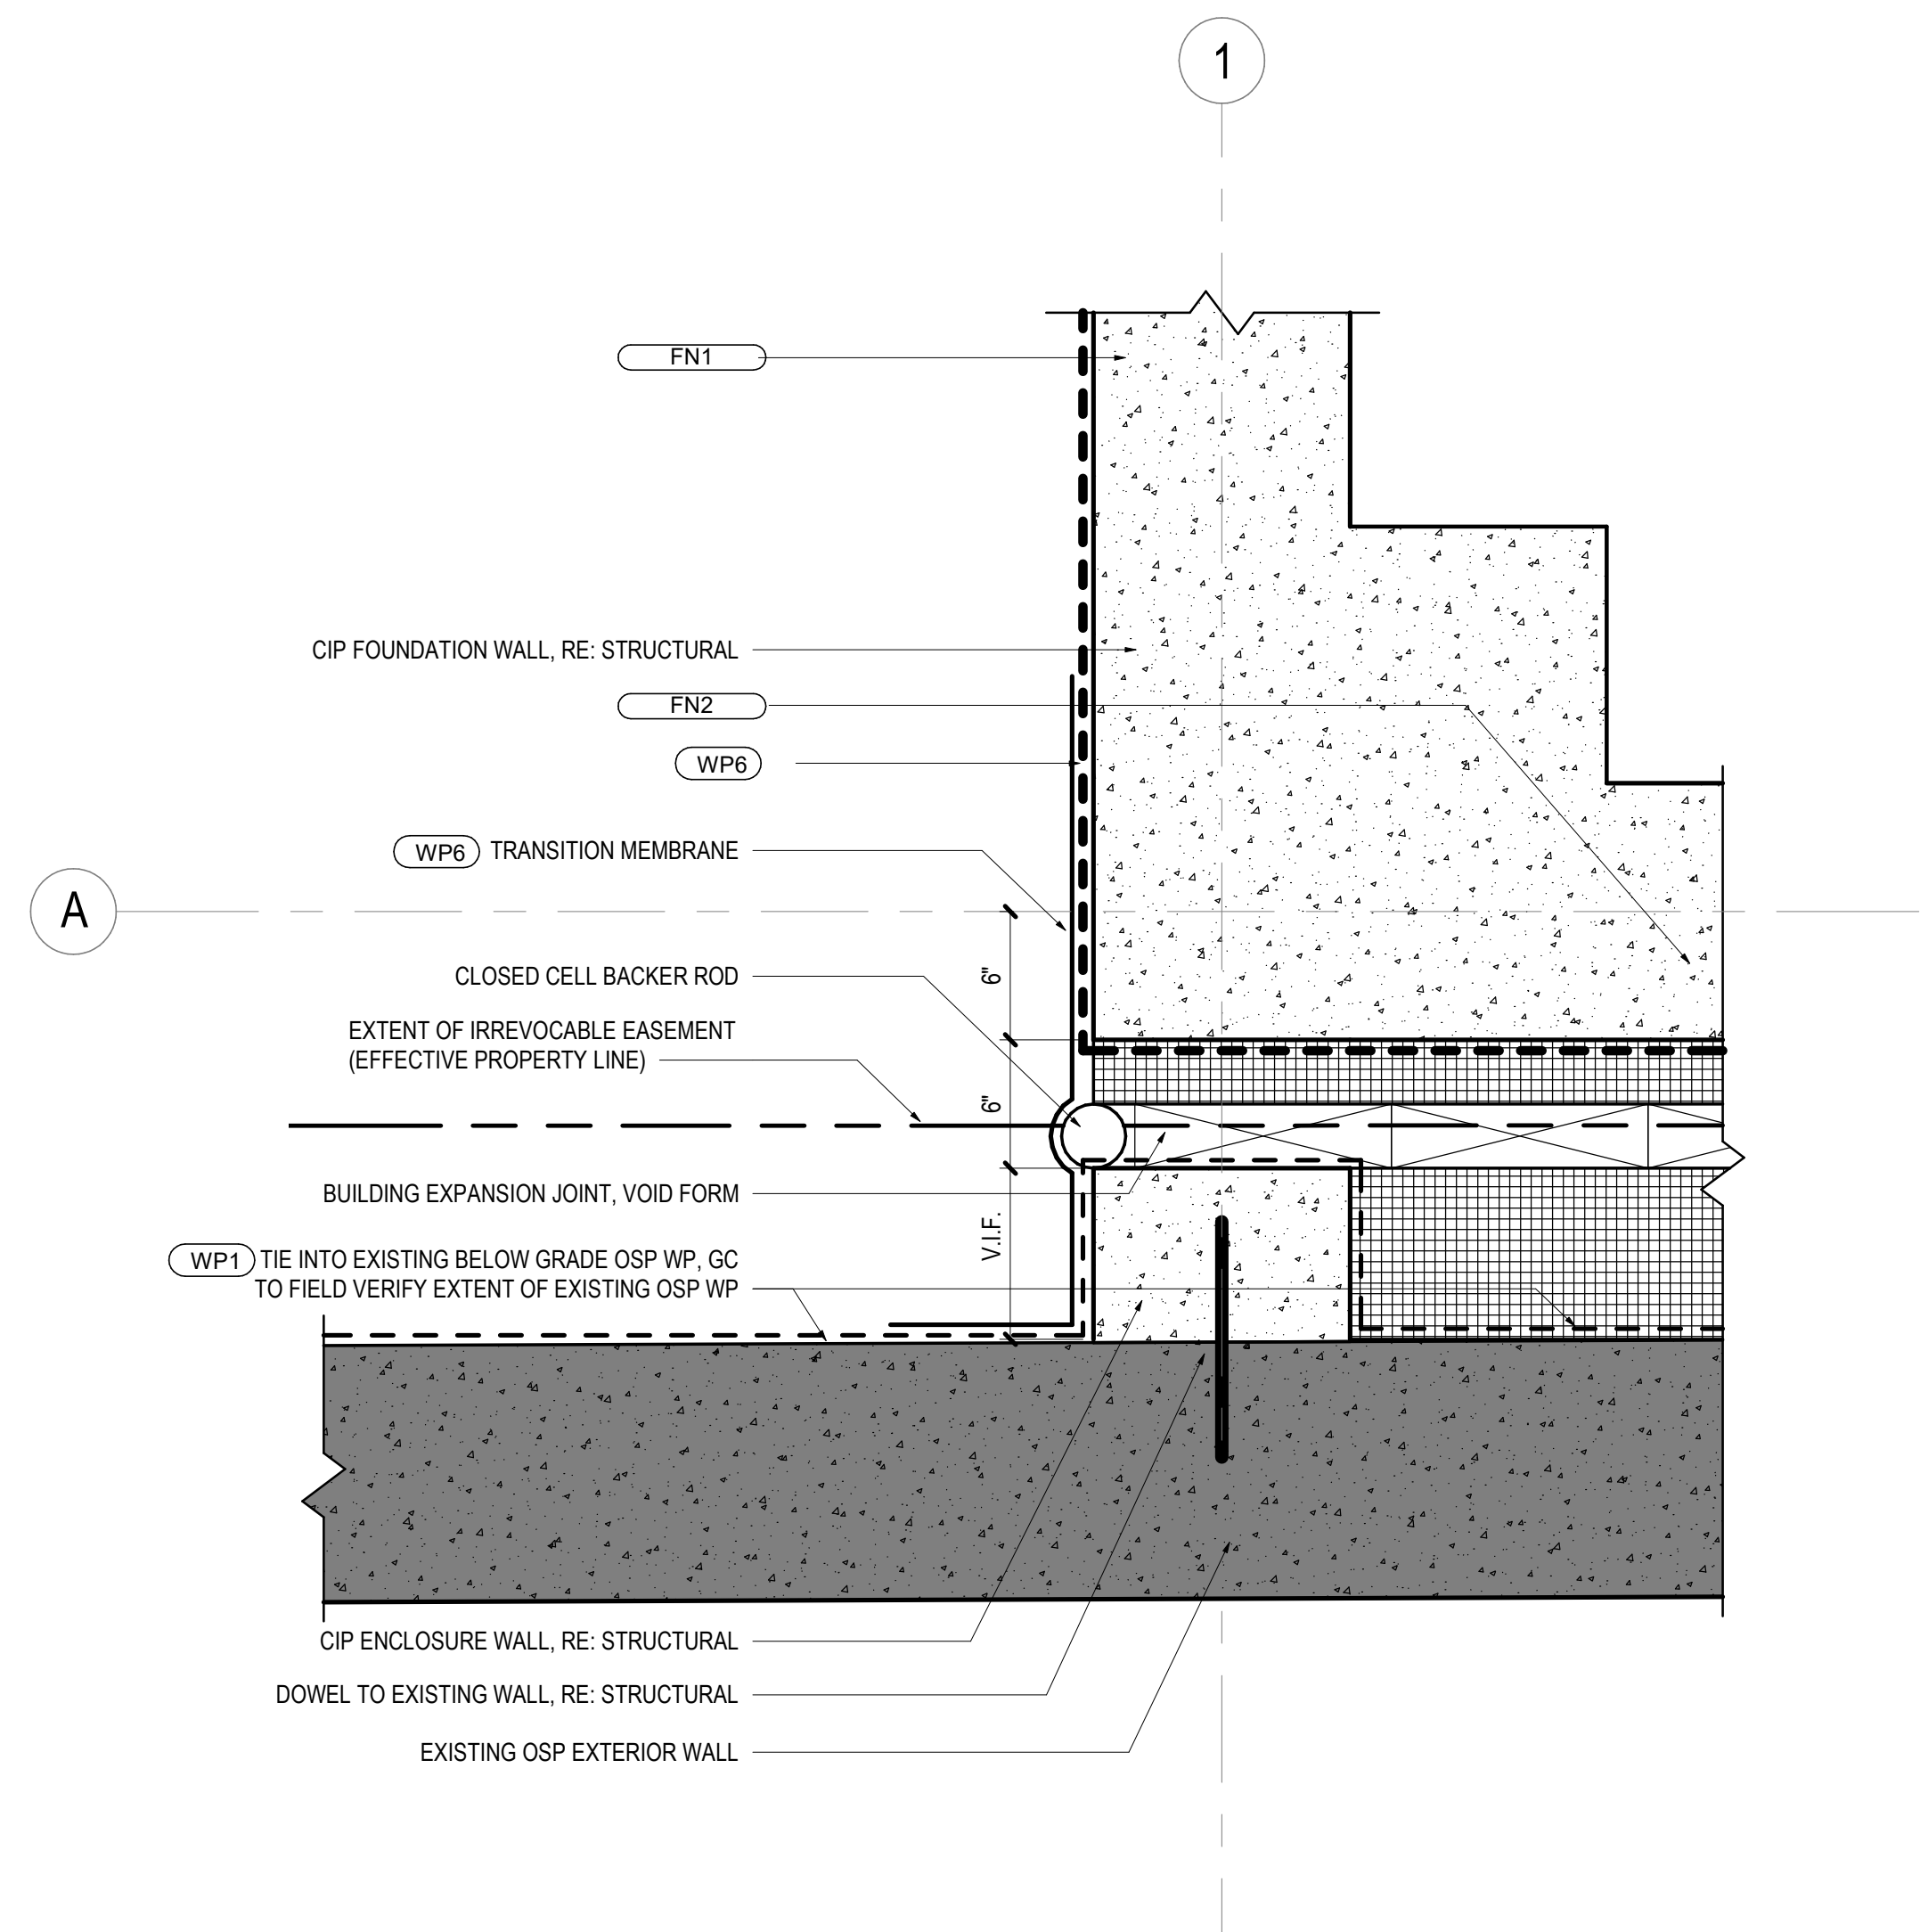

01 PLAN DETAIL - PROMENADE SOUTH WEST CORNER  
SCALE: 1 1/2" = 1'-0"



**ALTEERRA** east west partners  
MOUNTAIN COMPANY

2305 Mount Werner Circle  
Steamboat Springs, CO 80487

**Gensler**

1225 17th Street  
Suite 150  
Denver, CO 80202  
United States

Tel 303.595.8586  
Fax 303.825.6823



141 9th Street  
PO Box 774943  
Steamboat Springs, CO 80477  
Tel 970.871.9494

**DESIGNWORKSHOP**

1390 Lawrence Street  
Suite 100  
Denver, CO 80204  
Tel 303.623.5186



12499 West Colfax Ave.  
Lakewood, CO 80215  
United States  
Tel 303.431.6100



14143 Denver West Pkwy  
Suite 300  
Golden, CO  
United States  
Tel 303.421.6655

| △ | Date       | Description                               |
|---|------------|-------------------------------------------|
| - | 2021.05.19 | BP3: PROMENADE - ISSUE FOR BID AND PERMIT |

Seal / Signature



05.19.2021

Project Name

SSRC | BASE AREA IMPROVEMENTS

Project Number

003.7835.000

Description


PLAN DETAILS

Scale


1 1/2" = 1'-0"

1A-A5.200



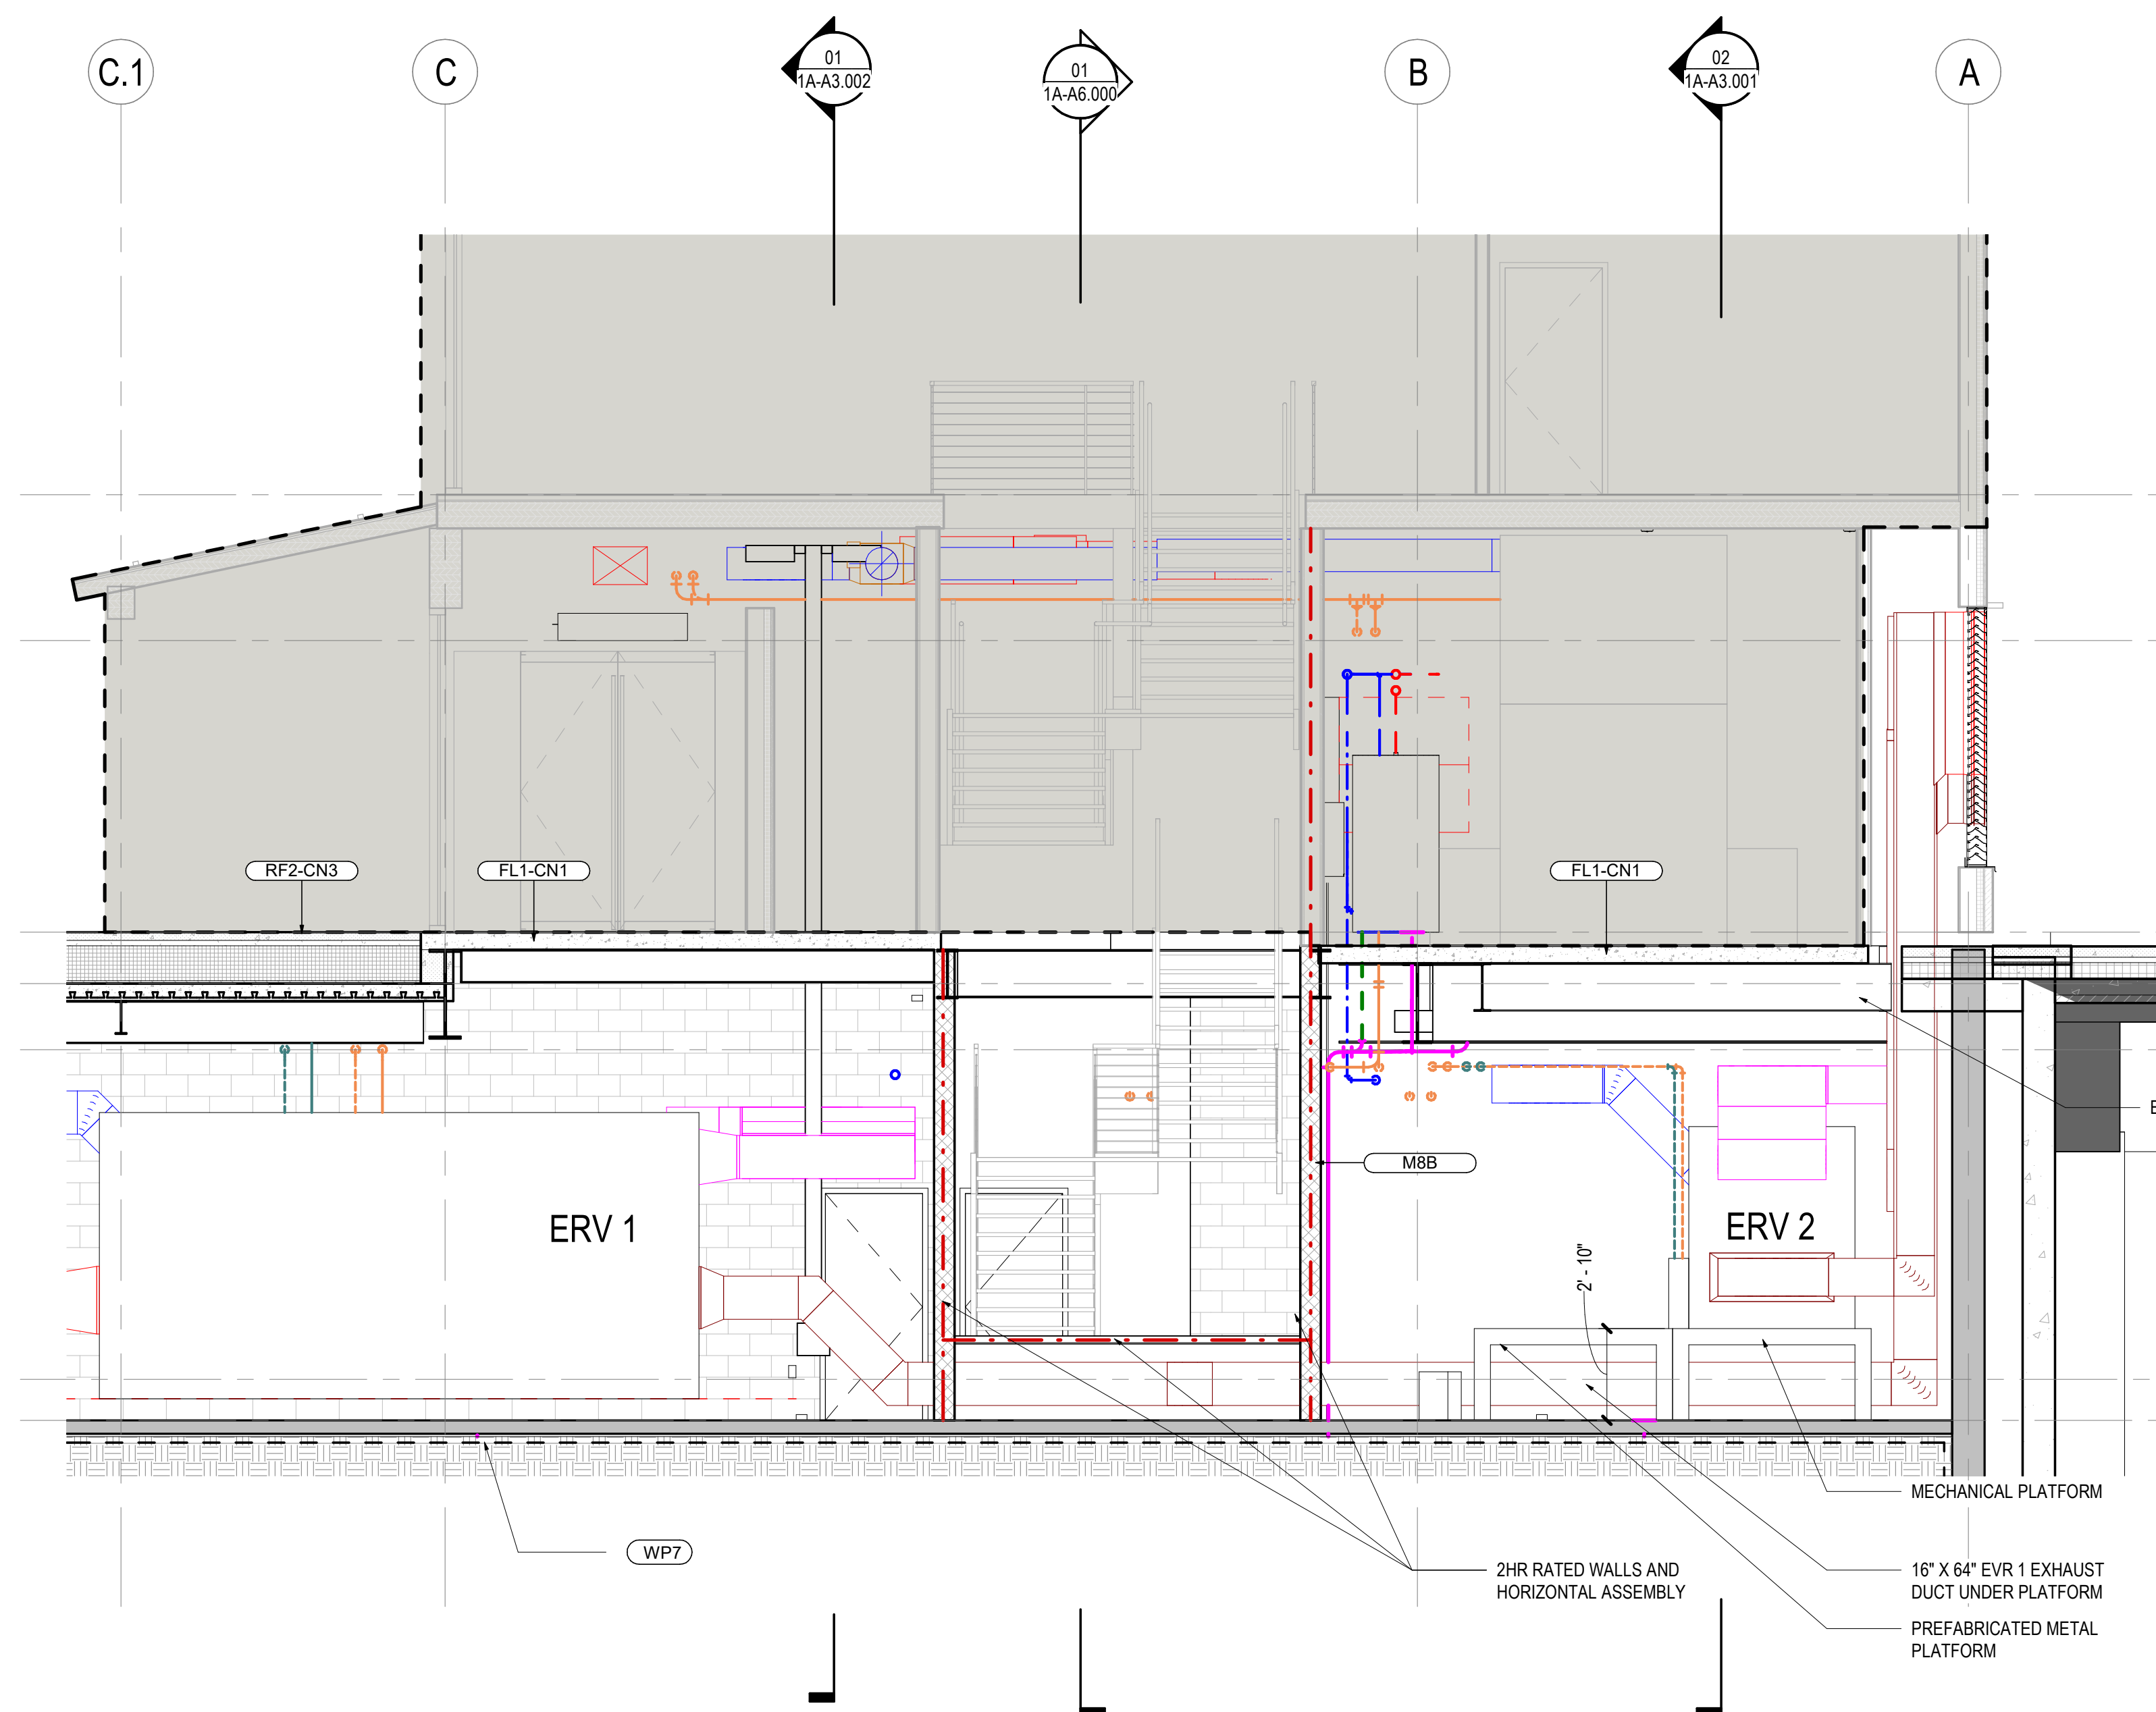

**02 SECTION AT STAIR NS**  
SCALE: 1/4" = 1'-0"

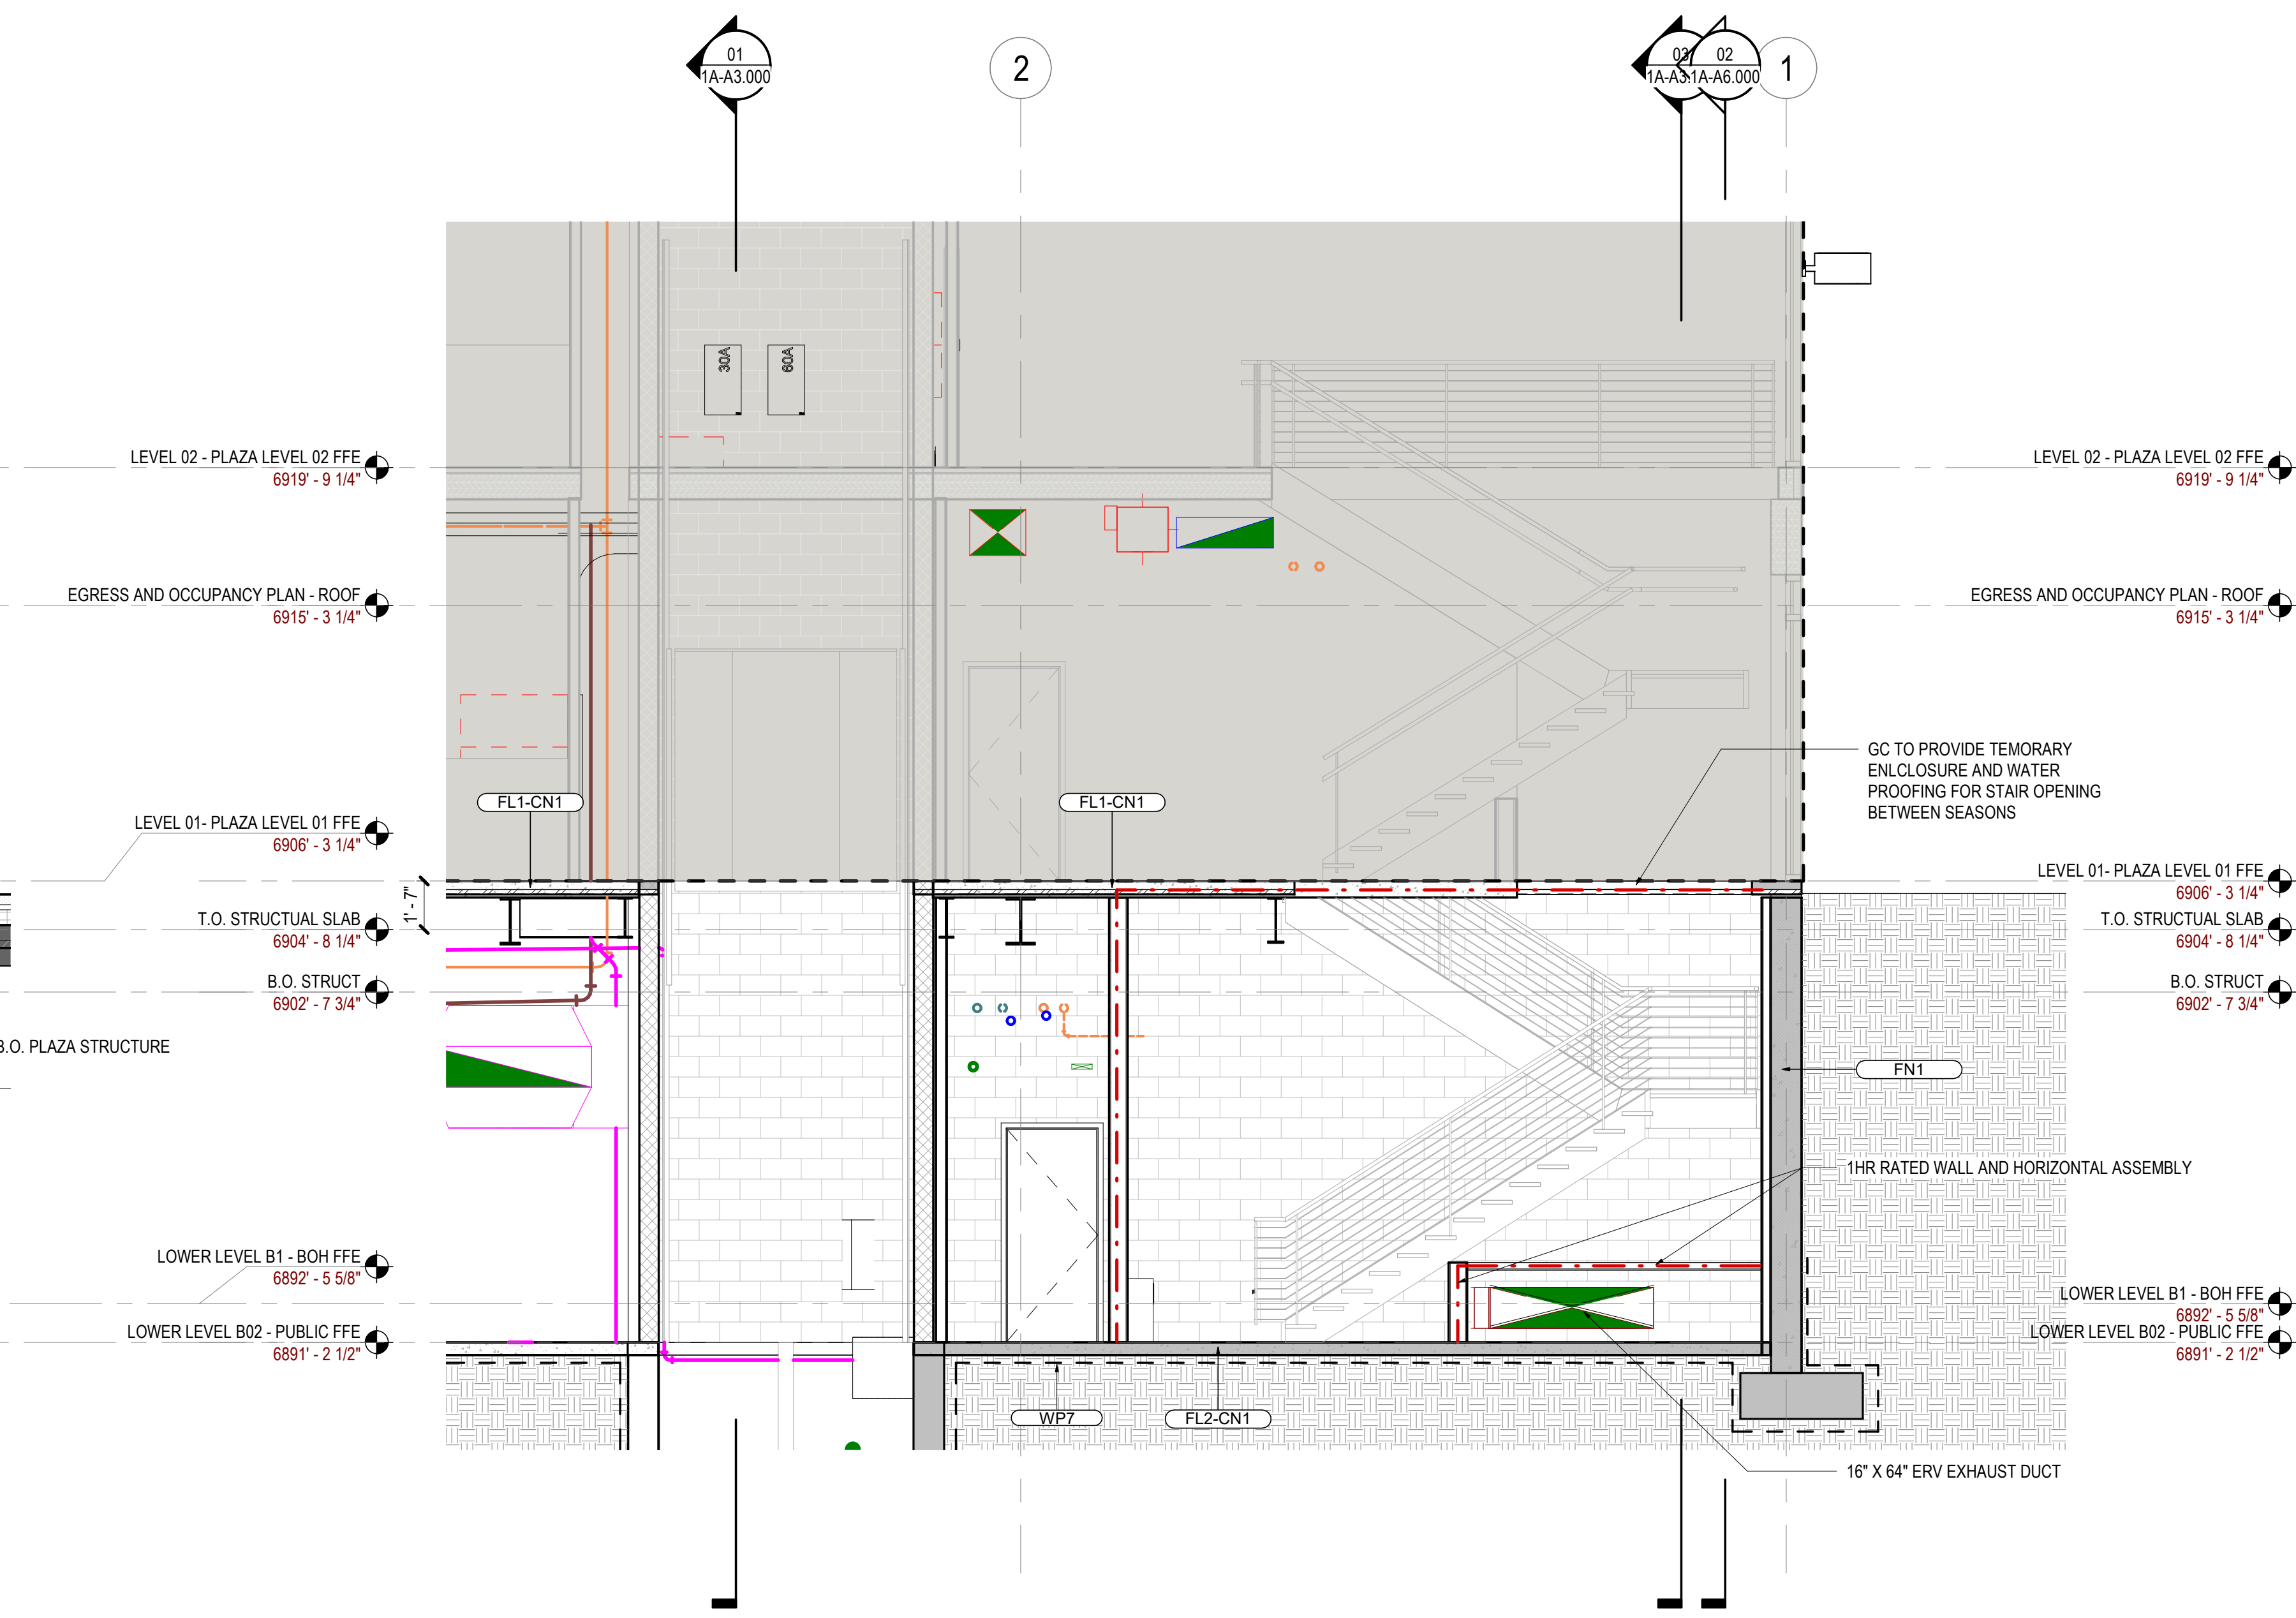

**01 SECTION AT STAIR EW**  
SCALE: 1/4" = 1'-0"

| Date       | Description                               |
|------------|-------------------------------------------|
| 2021.05.19 | BP3: PROMENADE - ISSUE FOR BID AND PERMIT |

Seal / Signature



Project Name

**SSRC | BASE AREA  
IMPROVEMENTS**

Project Number

**003.7835.000**

Description

**STAIR PLANS & SECTIONS**

Scale

1/4" = 1'-0"

**1A-A6.000**



EQ EQ

TOP RAIL  
2" X 1/2" STEEL FLAT BAR STOCK

VERTICAL POST  
2" X 1/2" STEEL FLAT BAR STOCK

BALLUSTERS  
3/8" X 3/8" STEEL SQUARE BAR STOCK

HANDRAIL LOCATION WHERE APPLICABLE. SEE PLANS

2" x 1/2" STEEL FLAT BAR HANDRAIL, EDGES RADIUS TO BE 0.01 INCH

3/8" STEEL SQUARE HANDRAIL BRACKET WELDED TO HANDRAIL AND POST.

3' - 6" MIN

3' - 1 1/2"

3' - 0"

3 1/2"

BOTTOM RAIL  
2" X 1/2" STEEL FLAT BAR STOCK

FINISHED FLOOR PER PLANS

6 1/4" VARIES

ANCHORED CONCRETE SLAB BELOW FINISHED FLOOR

[illegible]

**Steamboat.**  
**ALTERRA** east west partners  
MOUNTAIN COMPANY

2305 Mount Werner Circle  
Steamboat Springs, CO 80487

225 17th Street  
Suite 150  
Denver, CO 80202  
United States

Tel 303.595.8585  
Fax 303.825.6823



90 Lawrence Street  
Suite 100  
Denver, CO 80204  
Tel 303.623.5186



143 Denver West Pkwy  
Suite 300  
Golden, CO  
United States  
Tel 303.421.6655

SCALE: 1 1/2" = 1'-0"

| △ Date       | Description                               |
|--------------|-------------------------------------------|
| - 2021.05.19 | BP3: PROMENADE - ISSUE FOR BID AND PERMIT |

05.19.2021

Project Number

003.7835.000

**Description**


**Scale**

---


1 1/2" = 1'-0"

**1A-A6.002**




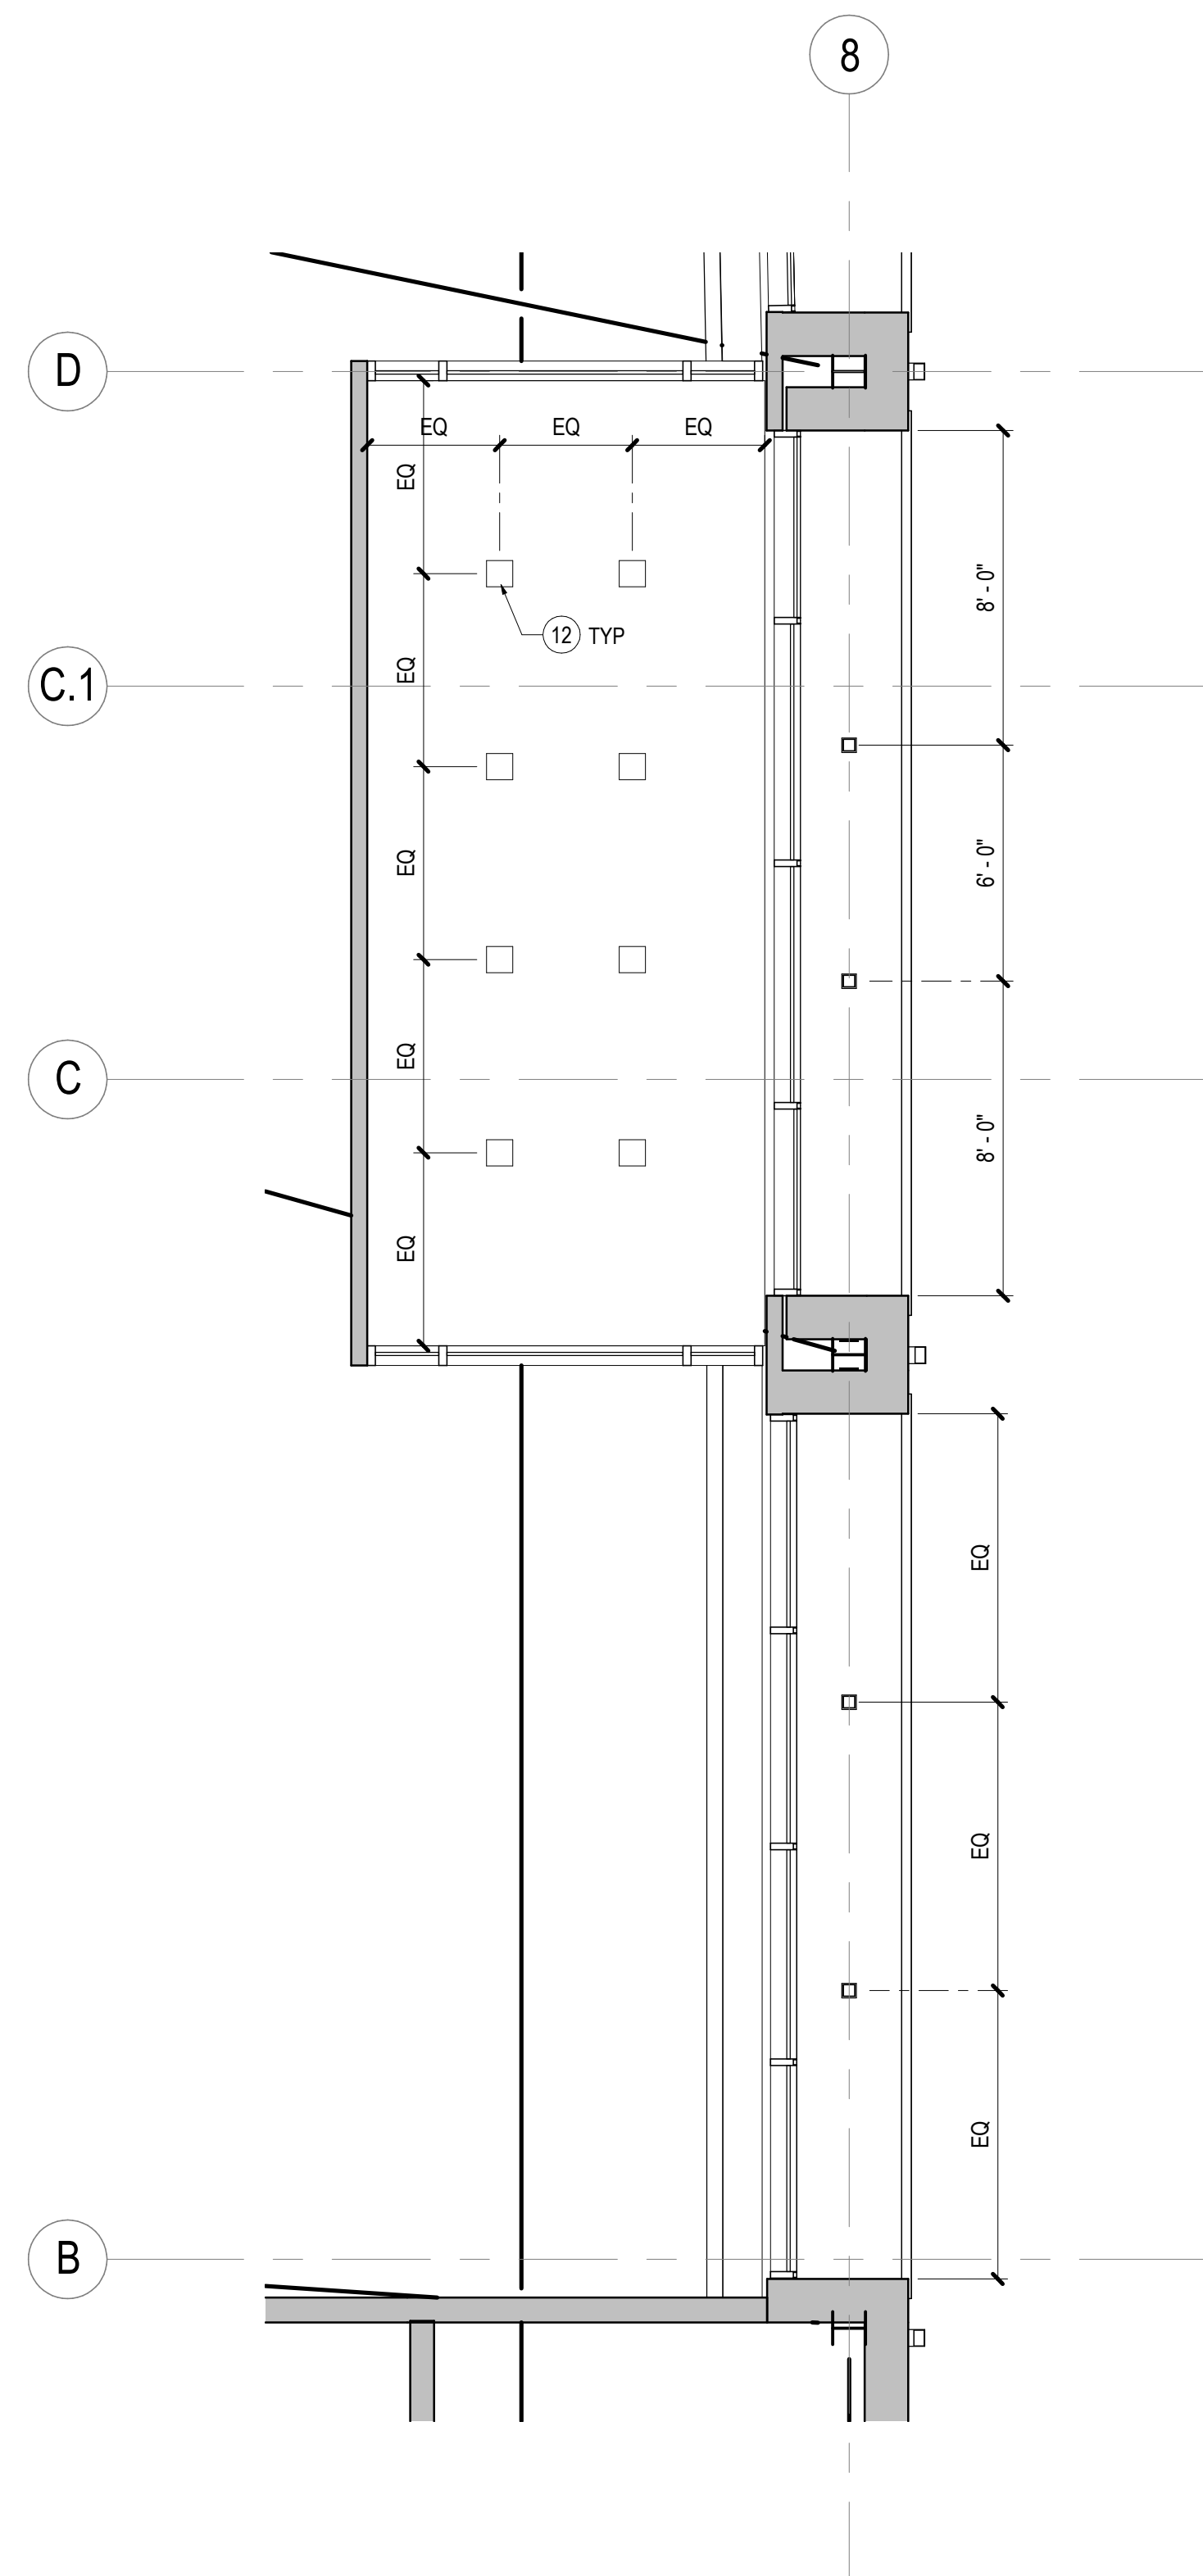

**03 ENLARGED RCP - LEVEL 00 - ENTRY VESTIBULE**  
SCALE: 1/4" = 1'-0"

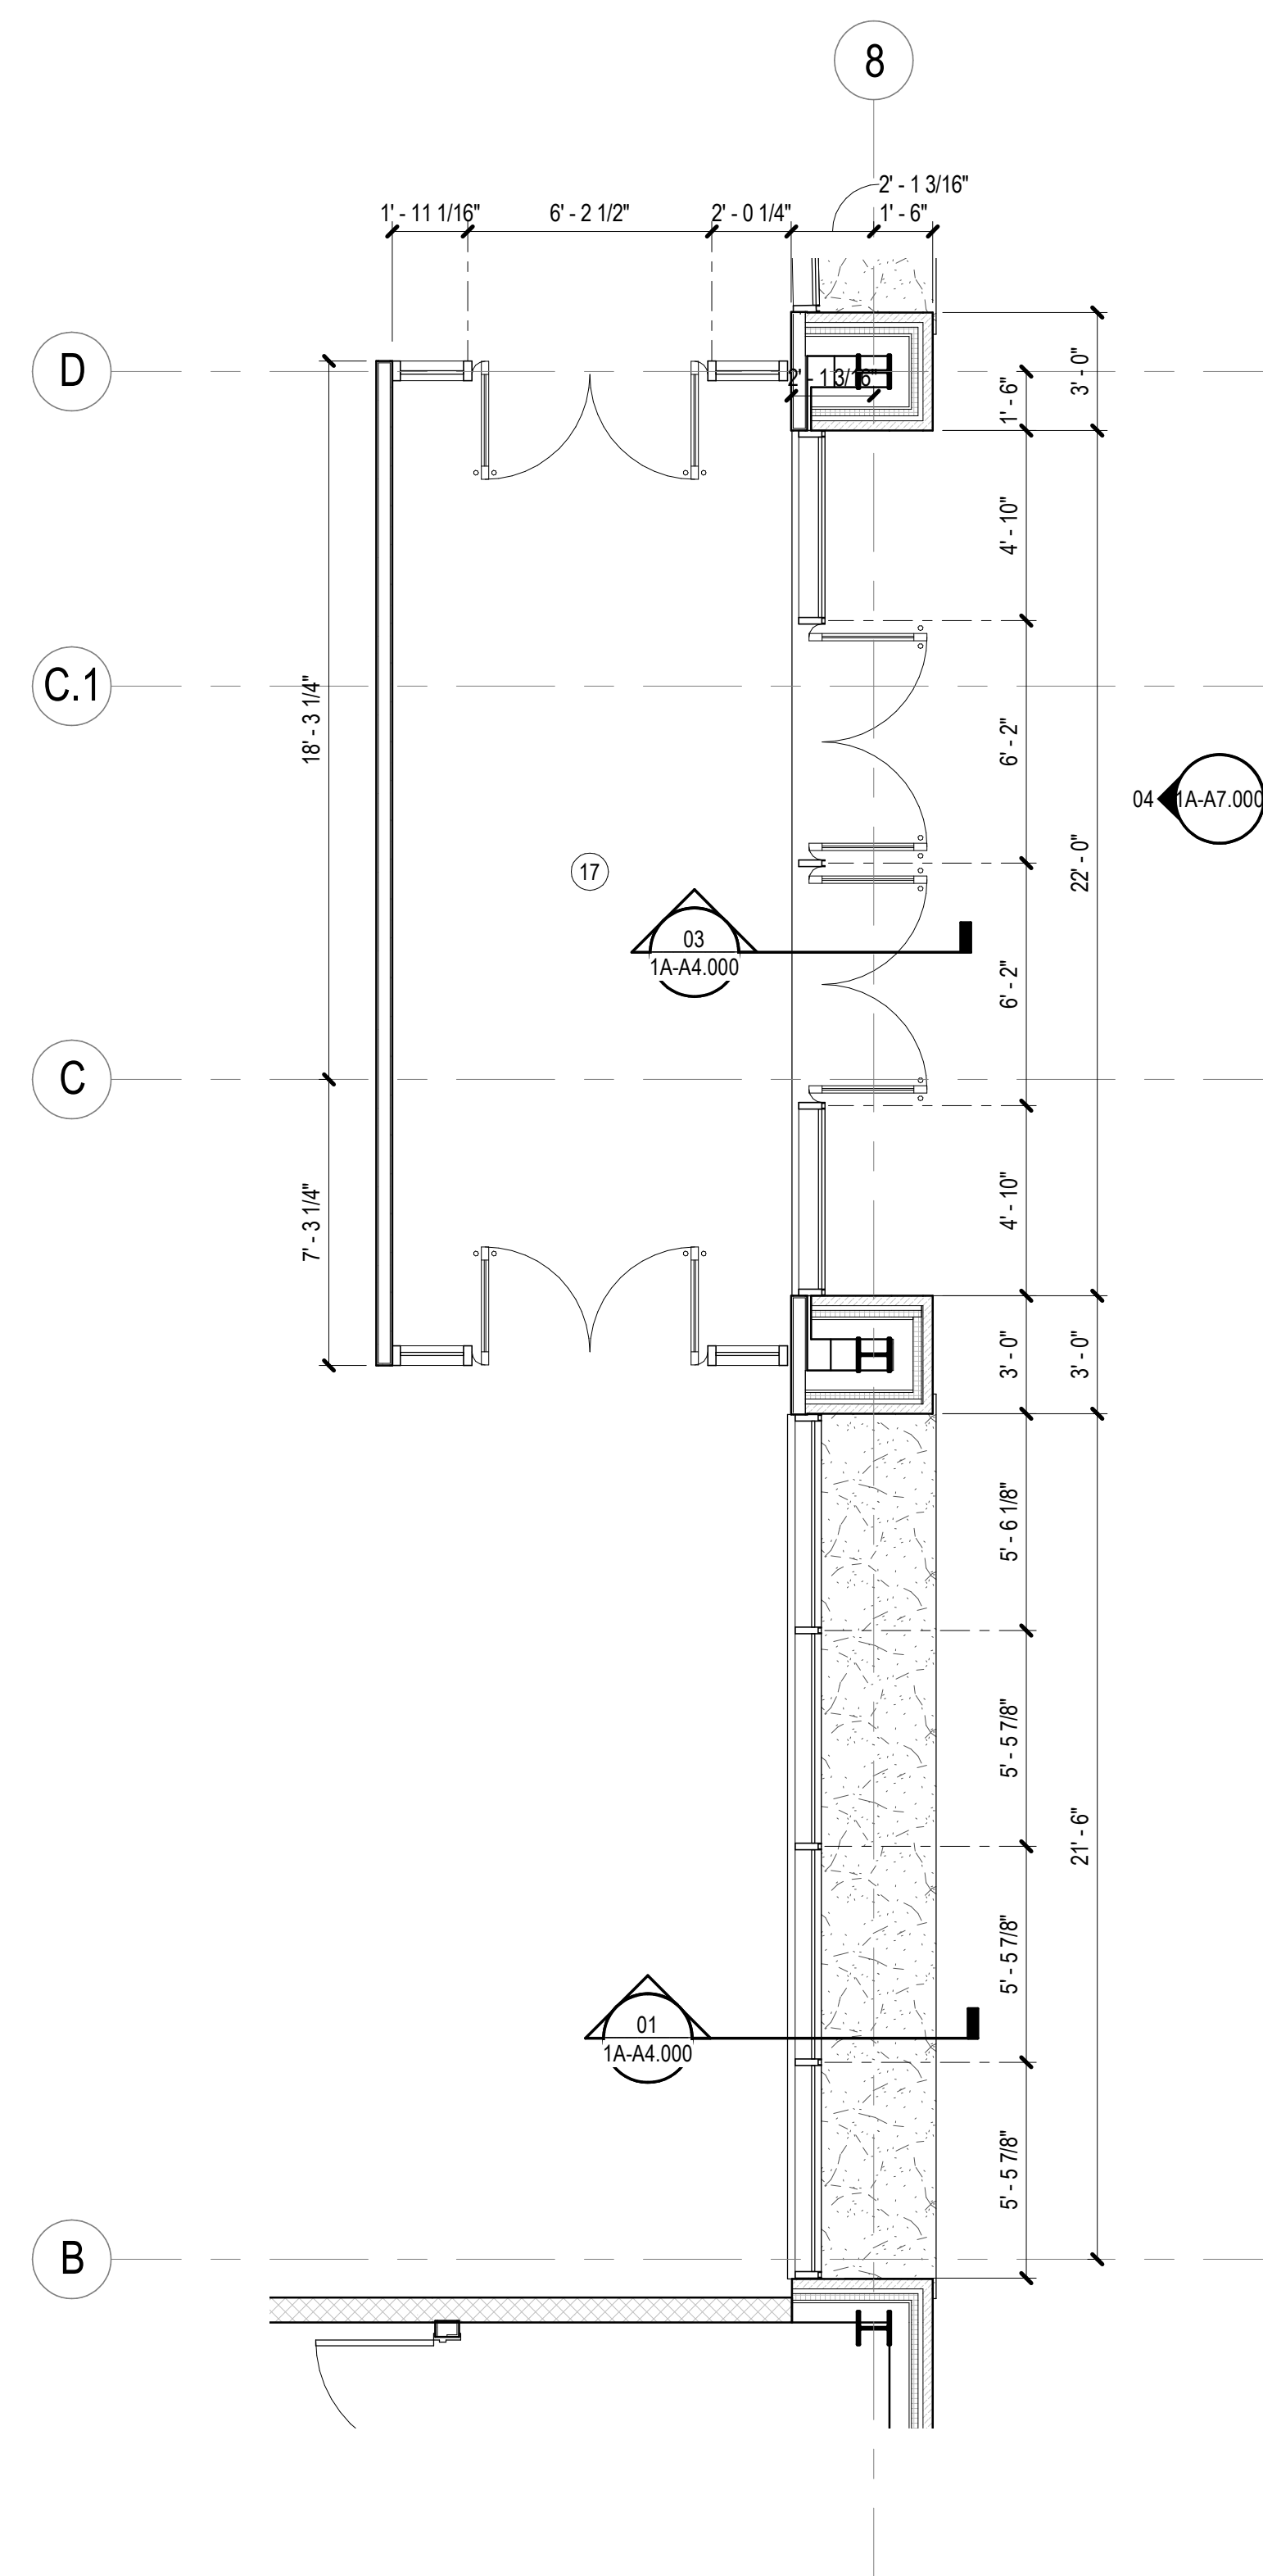

**01 ENLARGED PLAN - LEVEL 00 - ENTRY VESTIBULE**  
SCALE: 1/4" = 1'-0"

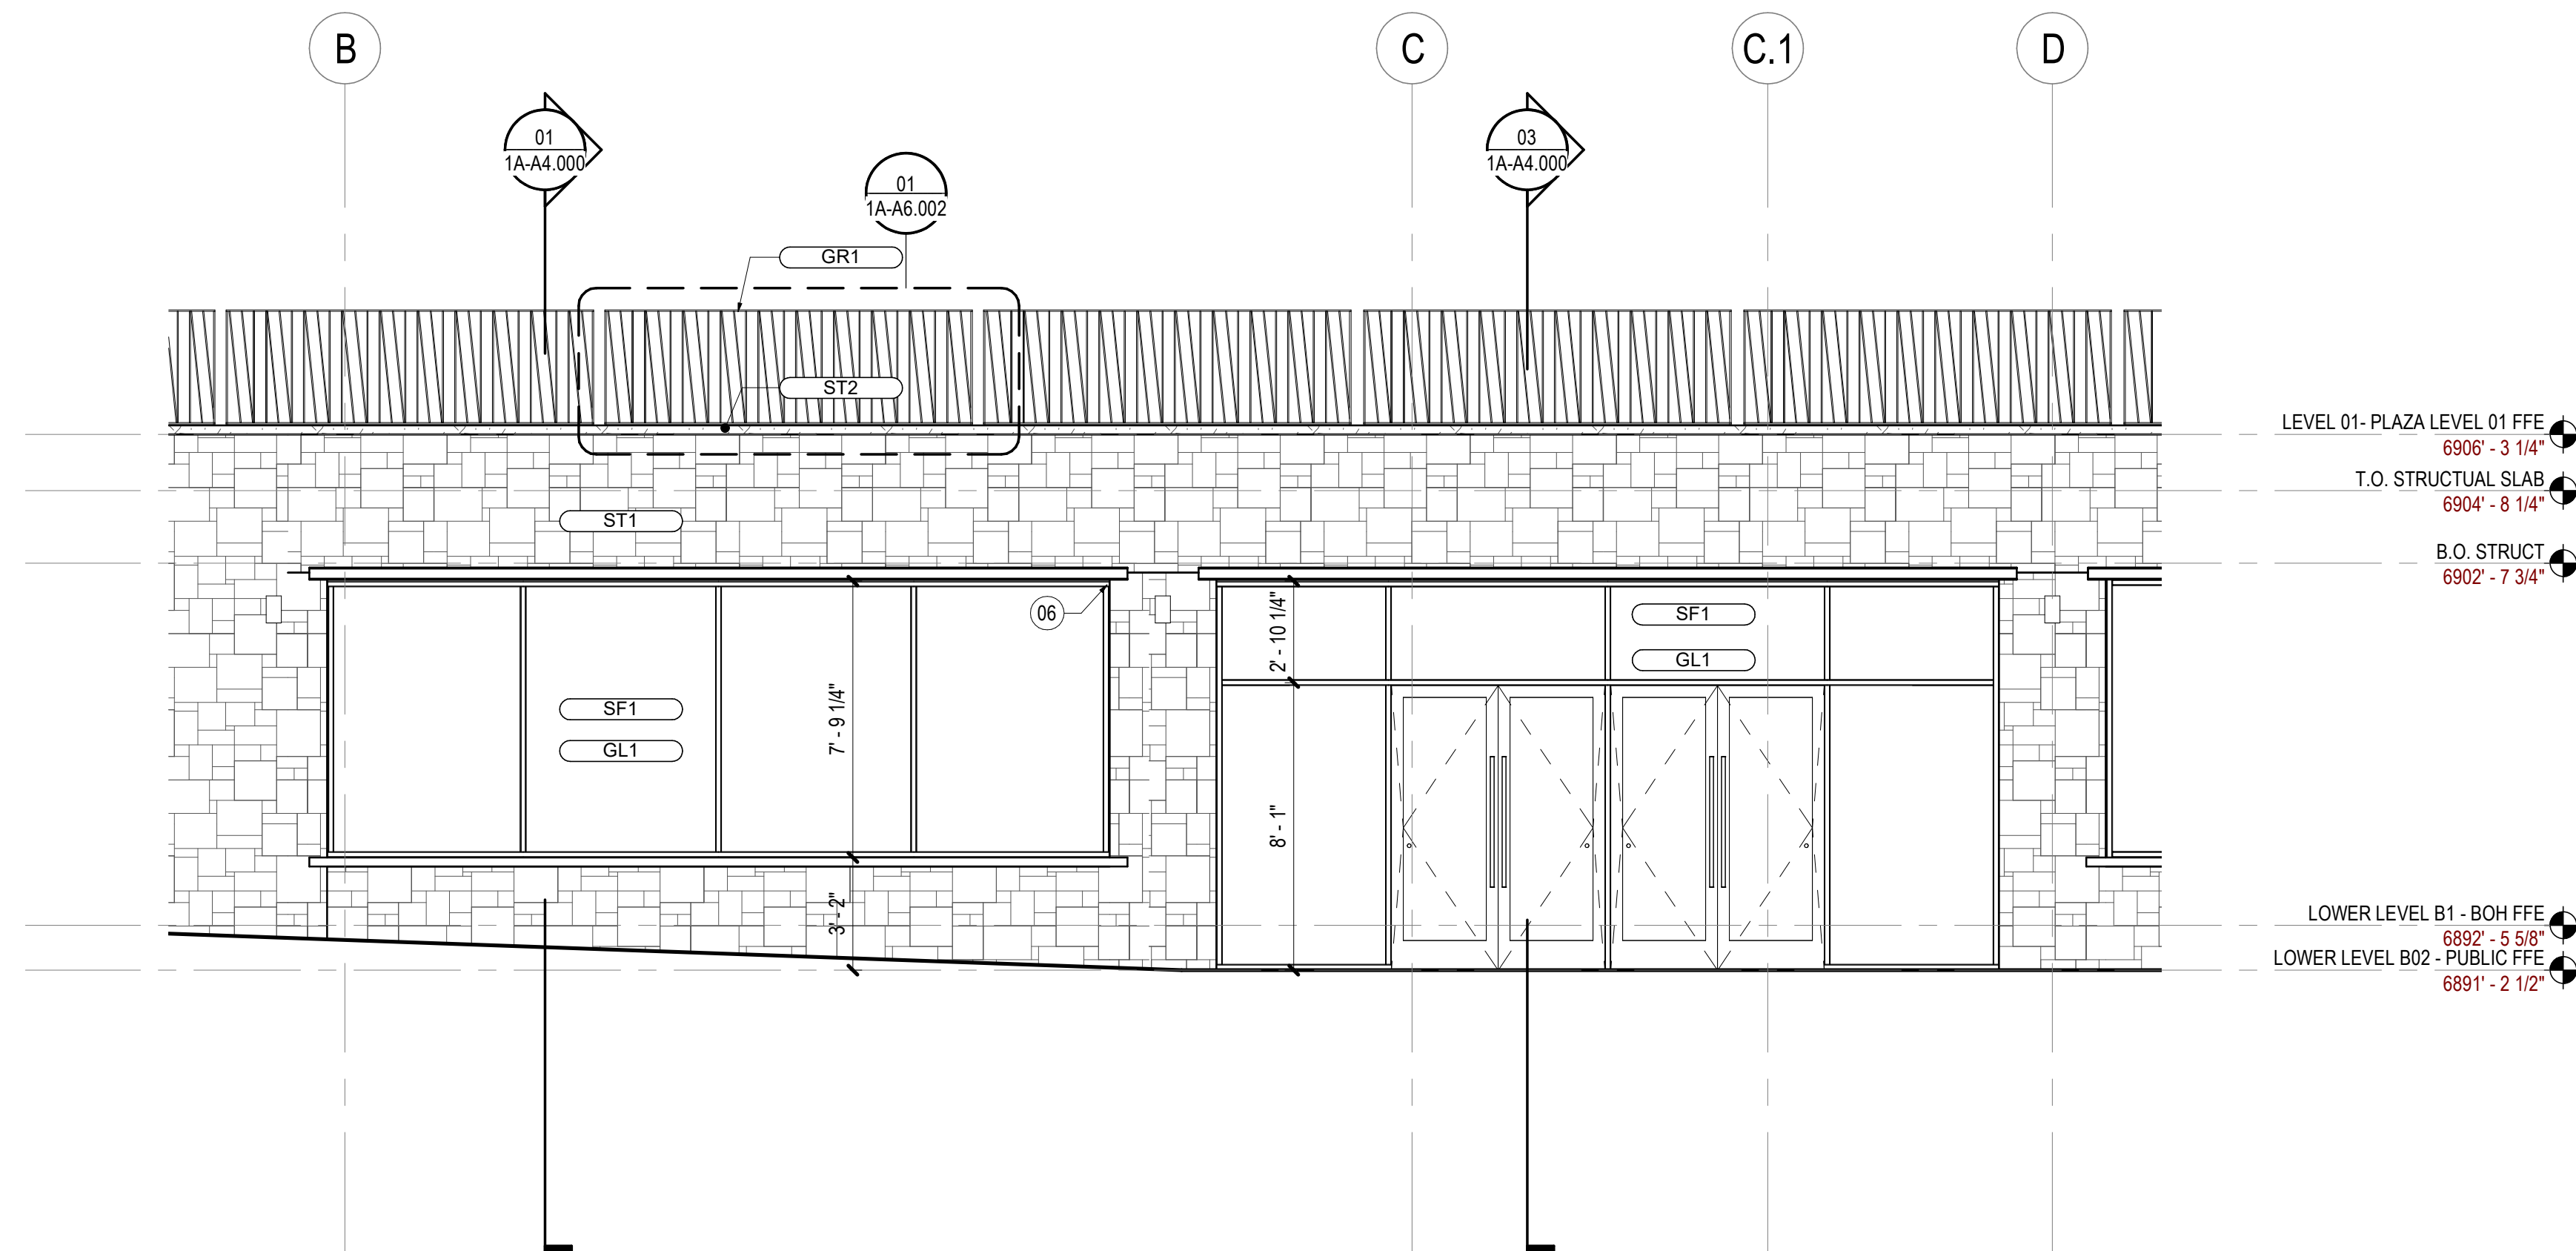

**04 ENLARGED ELEVATION - ENTRY VESTIBULE**  
SCALE: 1/4" = 1'-0"

## SHEET NOTES

- 06 HORIZONTAL MULLION CAP EXTENDS TO OUTSIDE OF VERTICAL MULLION.
- 12 LIGHT FIXTURE TBD
- 17 RECESSED WALK OFF MAT FULL LENGTH AND WIDTH OF VESTIBULE

## GENERAL NOTES

**Steamboat**  
ALTRERRA east west partners  
MOUNTAIN COMPANY

2305 Mount Werner Circle  
Steamboat Springs, CO 80487

**Gensler**  
1225 17th Street  
Suite 150  
Denver, CO 80202  
United States  
Tel 303.595.8586  
Fax 303.825.6823

**LANDMARK**  
CONSULTANTS, P.C.  
141 9th Street  
PO Box 774943  
Steamboat Springs, CO 80477  
Tel 970.871.9494

**DESIGNWORKSHOP**  
1390 Lawrence Street  
Suite 100  
Denver, CO 80204  
Tel 303.623.5186

**me**  
engineers  
12499 West Colfax Ave.  
Lakewood, CO 80215  
United States  
Tel 303.431.6100

14143 Denver West Pkwy  
Suite 300  
Golden, CO  
United States  
Tel 303.421.6655

| Date       | Description                               |
|------------|-------------------------------------------|
| 2021.05.19 | BP3: PROMENADE - ISSUE FOR BID AND PERMIT |

Seal / Signature



Project Name  
**SSRC | BASE AREA IMPROVEMENTS**

Project Number  
**003.7835.000**

Description  
**ENLARGED PLANS & ELEVATIONS - ENTRY VESTIBULE**

Scale  
**1/4" = 1'-0"**

**1A-A7.000**