


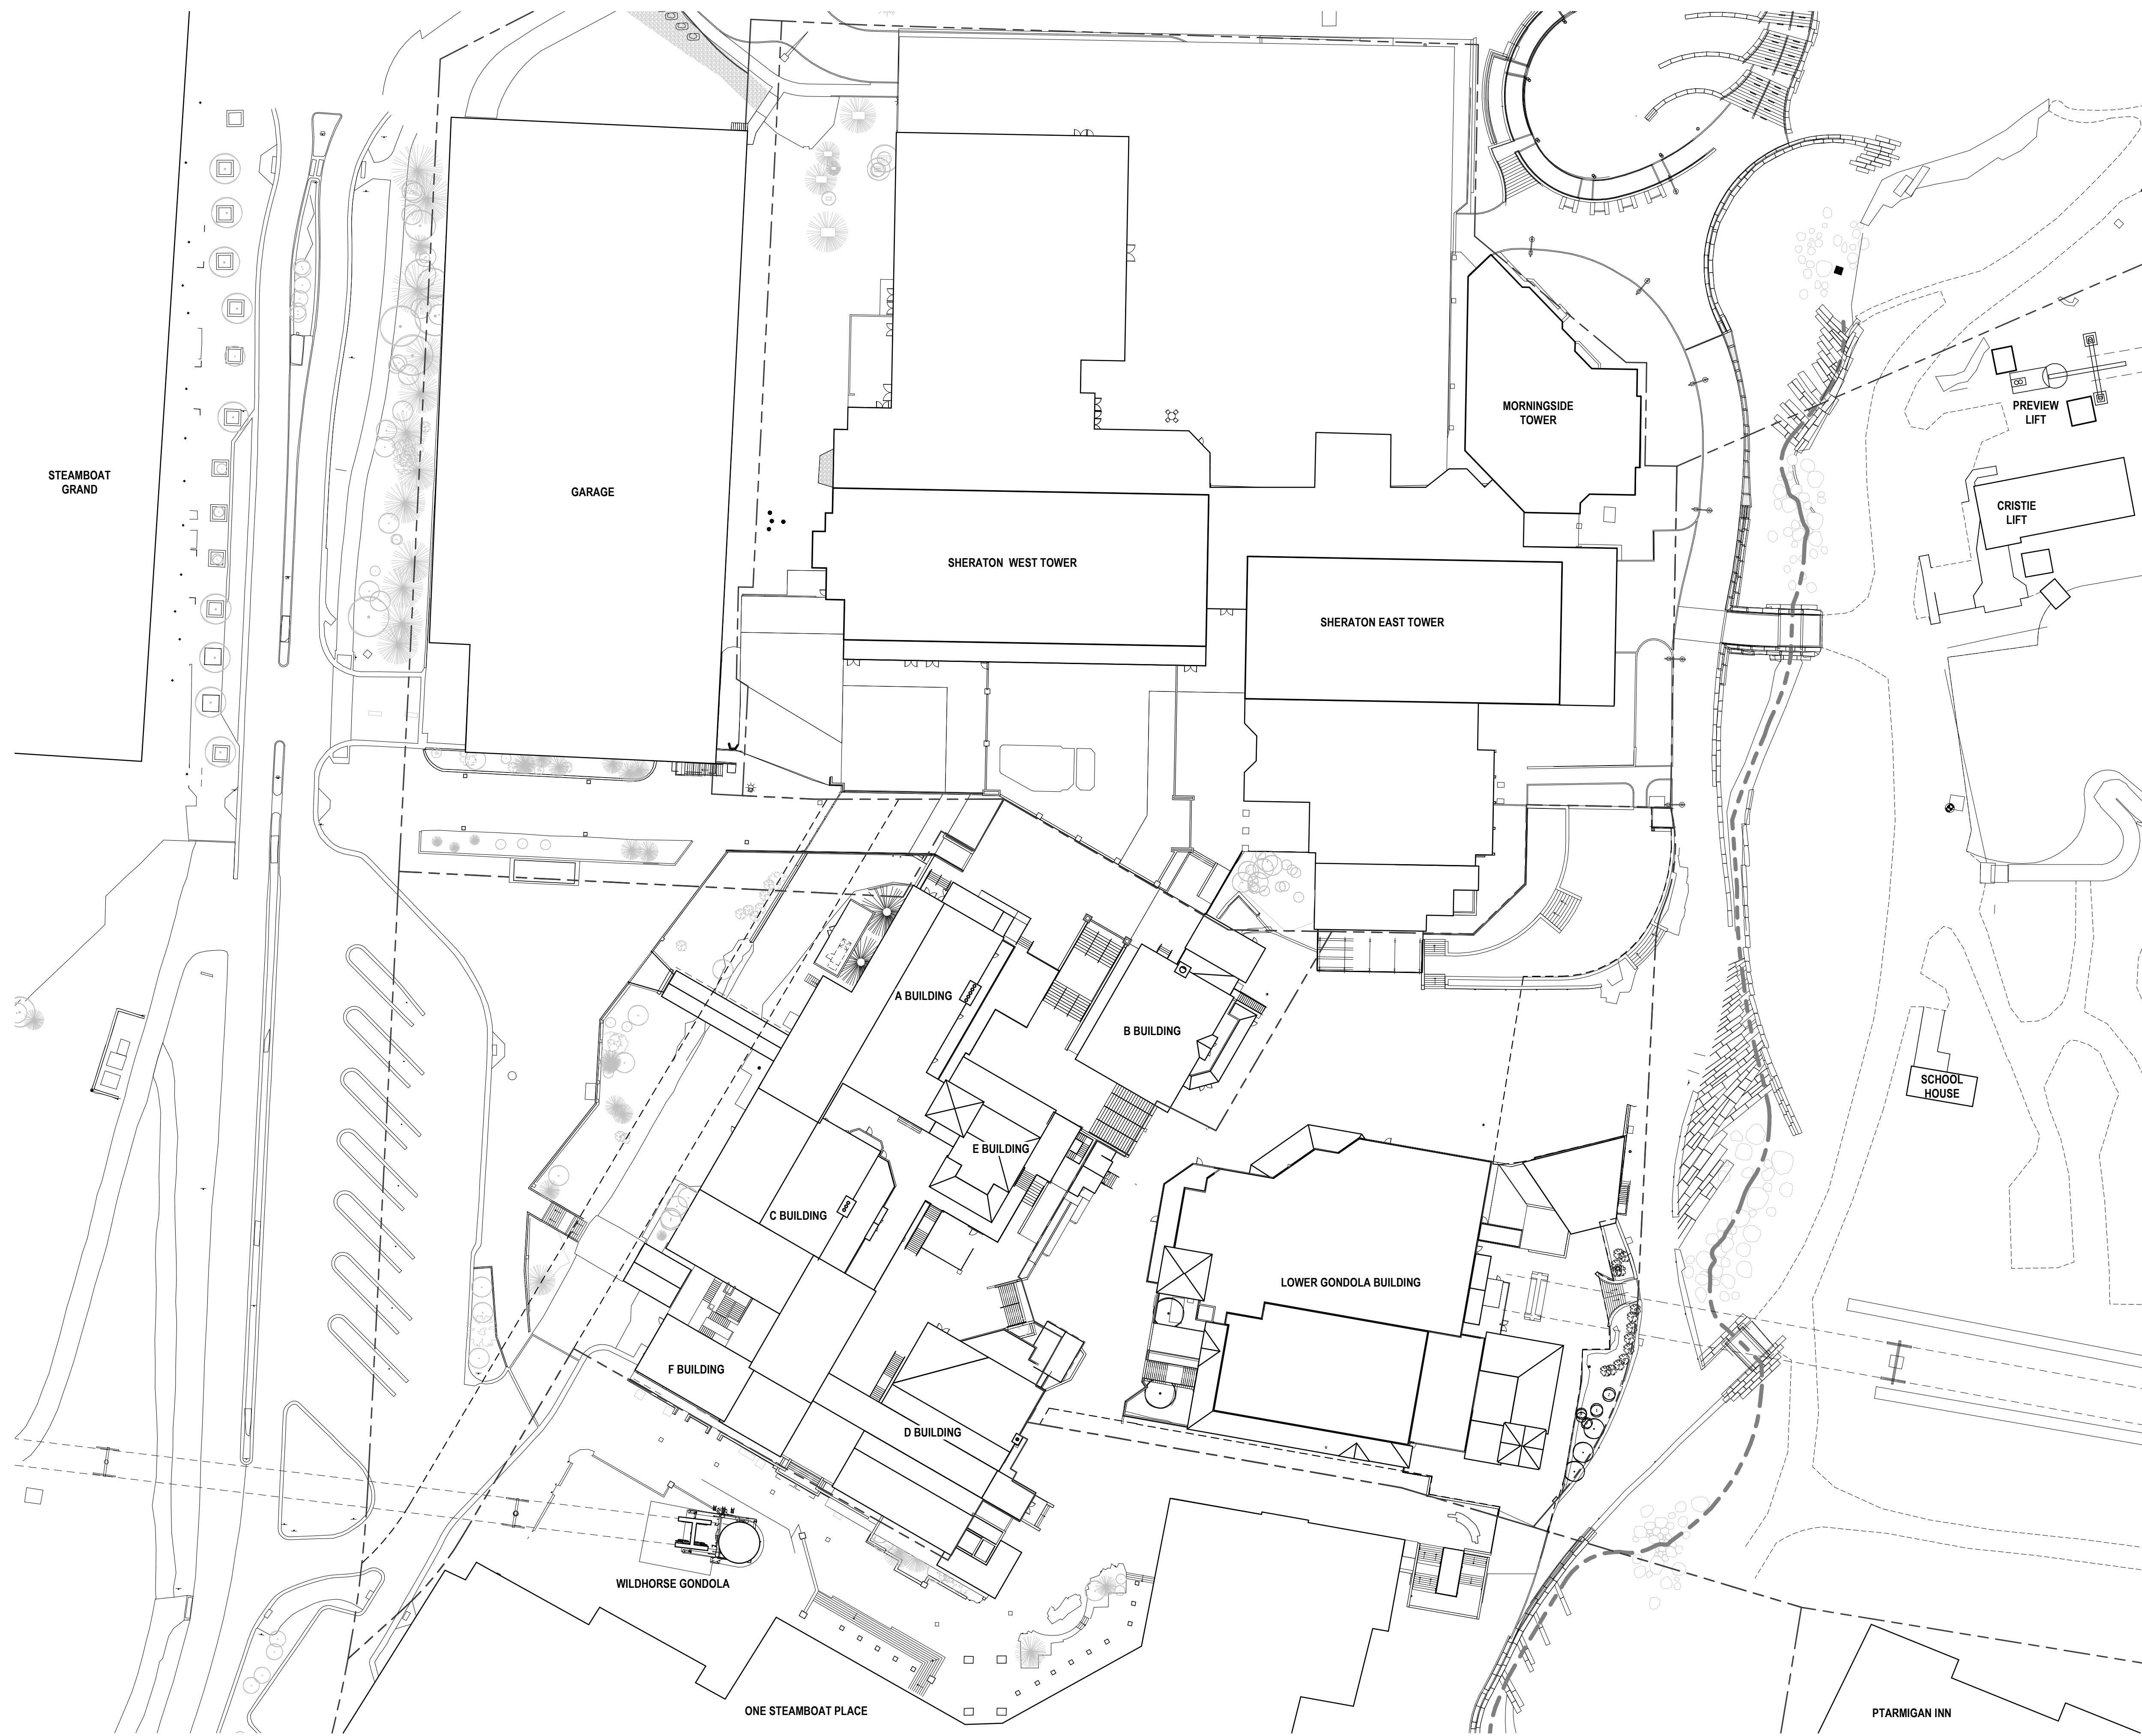

GENERAL NOTES



ALTEERRA east west partners
MOUNTAIN COMPANY

2305 Mount Werner Circle
Steamboat Springs, CO 80487

Gensler

1225 17th Street
Suite 150
Denver, CO 80202
United States

Tel 303.595.8586
Fax 303.625.6823



141 9th Street
PO Box 774943
Steamboat Springs, CO 80477
Tel 970.871.9494

DESIGNWORKSHOP

1390 Lawrence Street
Suite 100
Denver, CO 80204
Tel 303.623.5186



12499 West Colfax Ave.
Lakewood, CO 80215
United States
Tel 303.431.6100

me
engineers

14143 Denver West Pkwy
Suite 300
Golden, CO
United States
Tel 303.421.6655

△	Date	Description
-	2021.05.19	BP3: GOLDWALK - ISSUE FOR RECORD AND PERMIT

RCRBD
Record Set
TC
06/29/2021

Seal / Signature




05.19.2021

Project Name
SSRC | BASE AREA IMPROVEMENTS

Project Number
003.7835.000


Description
ARCHITECTURAL SITE PLAN - EXISTING CONDITIONS

Scale
1" = 40'-0"

 Ref North


AS1.000

KEY PLAN

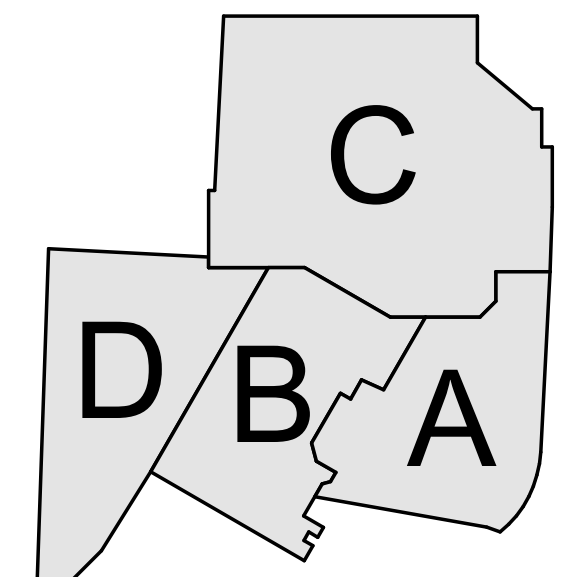



01 COMPOSITE PLAN - LOWER LEVEL B1 (PHASE 1)

SCALE: 1" = 40'-0"

GENERAL NOTES



ALTERRA east west partners
MOUNTAIN COMPANY

2305 Mount Werner Circle
Steamboat Springs, CO 80487

Gensler

1225 17th Street
Suite 150
Denver, CO 80202
United States
Tel 303.595.8586
Fax 303.625.6823



141 9th Street
PO Box 774943
Steamboat Springs, CO
80477
Tel 970.871.9494

DESIGNWORKSHOP

1390 Lawrence Street
Suite 100
Denver, CO 80204
Tel 303.623.5186



12499 West Colfax Ave.
Lakewood, CO 80215
United States
Tel 303.431.6100



14143 Denver West Pkwy
Suite 300
Golden, CO
United States
Tel 303.421.6655

△	Date	Description
-	2021.05.19	BP3: GOLDWALK - ISSUE FOR PERMIT

RCRBD
Record Set
TC
06/29/2021

Seal / Signature



Project Name

SSRC | BASE AREA
IMPROVEMENTS

Project Number

003.7835.000


Description

COMPOSITE PLAN - LOWER LEVEL B1
(PHASE 1)

Scale

1" = 40'-0"

Ref North

 

1-A1.100



01 SITE PLAN

SCALE: 1" = 20'-0"

SHEET NOTES



ALTERRA east west partners
MOUNTAIN COMPANY

2305 Mount Werner Circle
Steamboat Springs, CO 80487

Gensler

1225 17th Street
Suite 150
Denver, CO 80202
United States
Tel 303.595.8585
Fax 303.625.6823



141 9th Street
PO Box 774943
Steamboat Springs, CO
80477
Tel 970.871.9494

DESIGNWORKSHOP

1390 Lawrence Street
Suite 100
Denver, CO 80204
Tel 303.623.5186



12499 West Colfax Ave.
Lakewood, CO 80215
United States
Tel 303.431.6100



14143 Denver West Pkwy
Suite 300
Golden, CO
United States
Tel 303.421.6655

GENERAL NOTES

Date	Description
1 2021.07.01	BP3: GOLDWALK - BULLETIN OF PERMIT RESPONSES

RCRBD
Record Set
TC
07/13/2021

Seal / Signature




Project Name
SSRC | BASE AREA
IMPROVEMENTS

Project Number
003.7835.000

Description
ARCHITECTURAL SITE PLAN

KEY PLAN

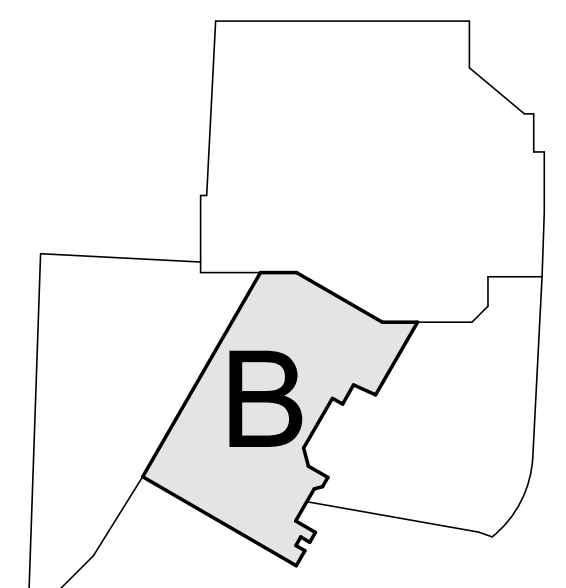

Scale
1" = 20'-0"

1B-A1.000



01 COMPOSITE PLAN - LEVEL 01 (PHASE 1)

SCALE: 1" = 40'-0"

GENERAL NOTES



2305 Mount Werner Circle
Steamboat Springs, CO 80487

Gensler

1225 17th Street
Suite 150
Denver, CO 80202
United States
Tel 303.595.8586
Fax 303.825.6823



141 9th Street
PO Box 774943
Steamboat Springs, CO
80477
Tel 970.871.9494

DESIGNWORKSHOP

1390 Lawrence Street
Suite 100
Denver, CO 80204
Tel 303.623.5186



12499 West Colfax Ave.
Lakewood, CO 80215
United States
Tel 303.431.6100



14143 Denver West Pkwy
Suite 300
Golden, CO
United States
Tel 303.421.6655

Date	Description
2021.05.19	BP3: GOLDWALK - ISSUE FOR RECORD AND PERMIT

RCRBD
Record Set
TC
06/29/2021

Seal / Signature



Project Name

SSRC | BASE AREA
IMPROVEMENTS

Project Number

003.7835.000


Description

COMPOSITE PLAN - LEVEL 01 (PHASE 1)

Scale

1" = 40'-0" Ref North

1-A1.101

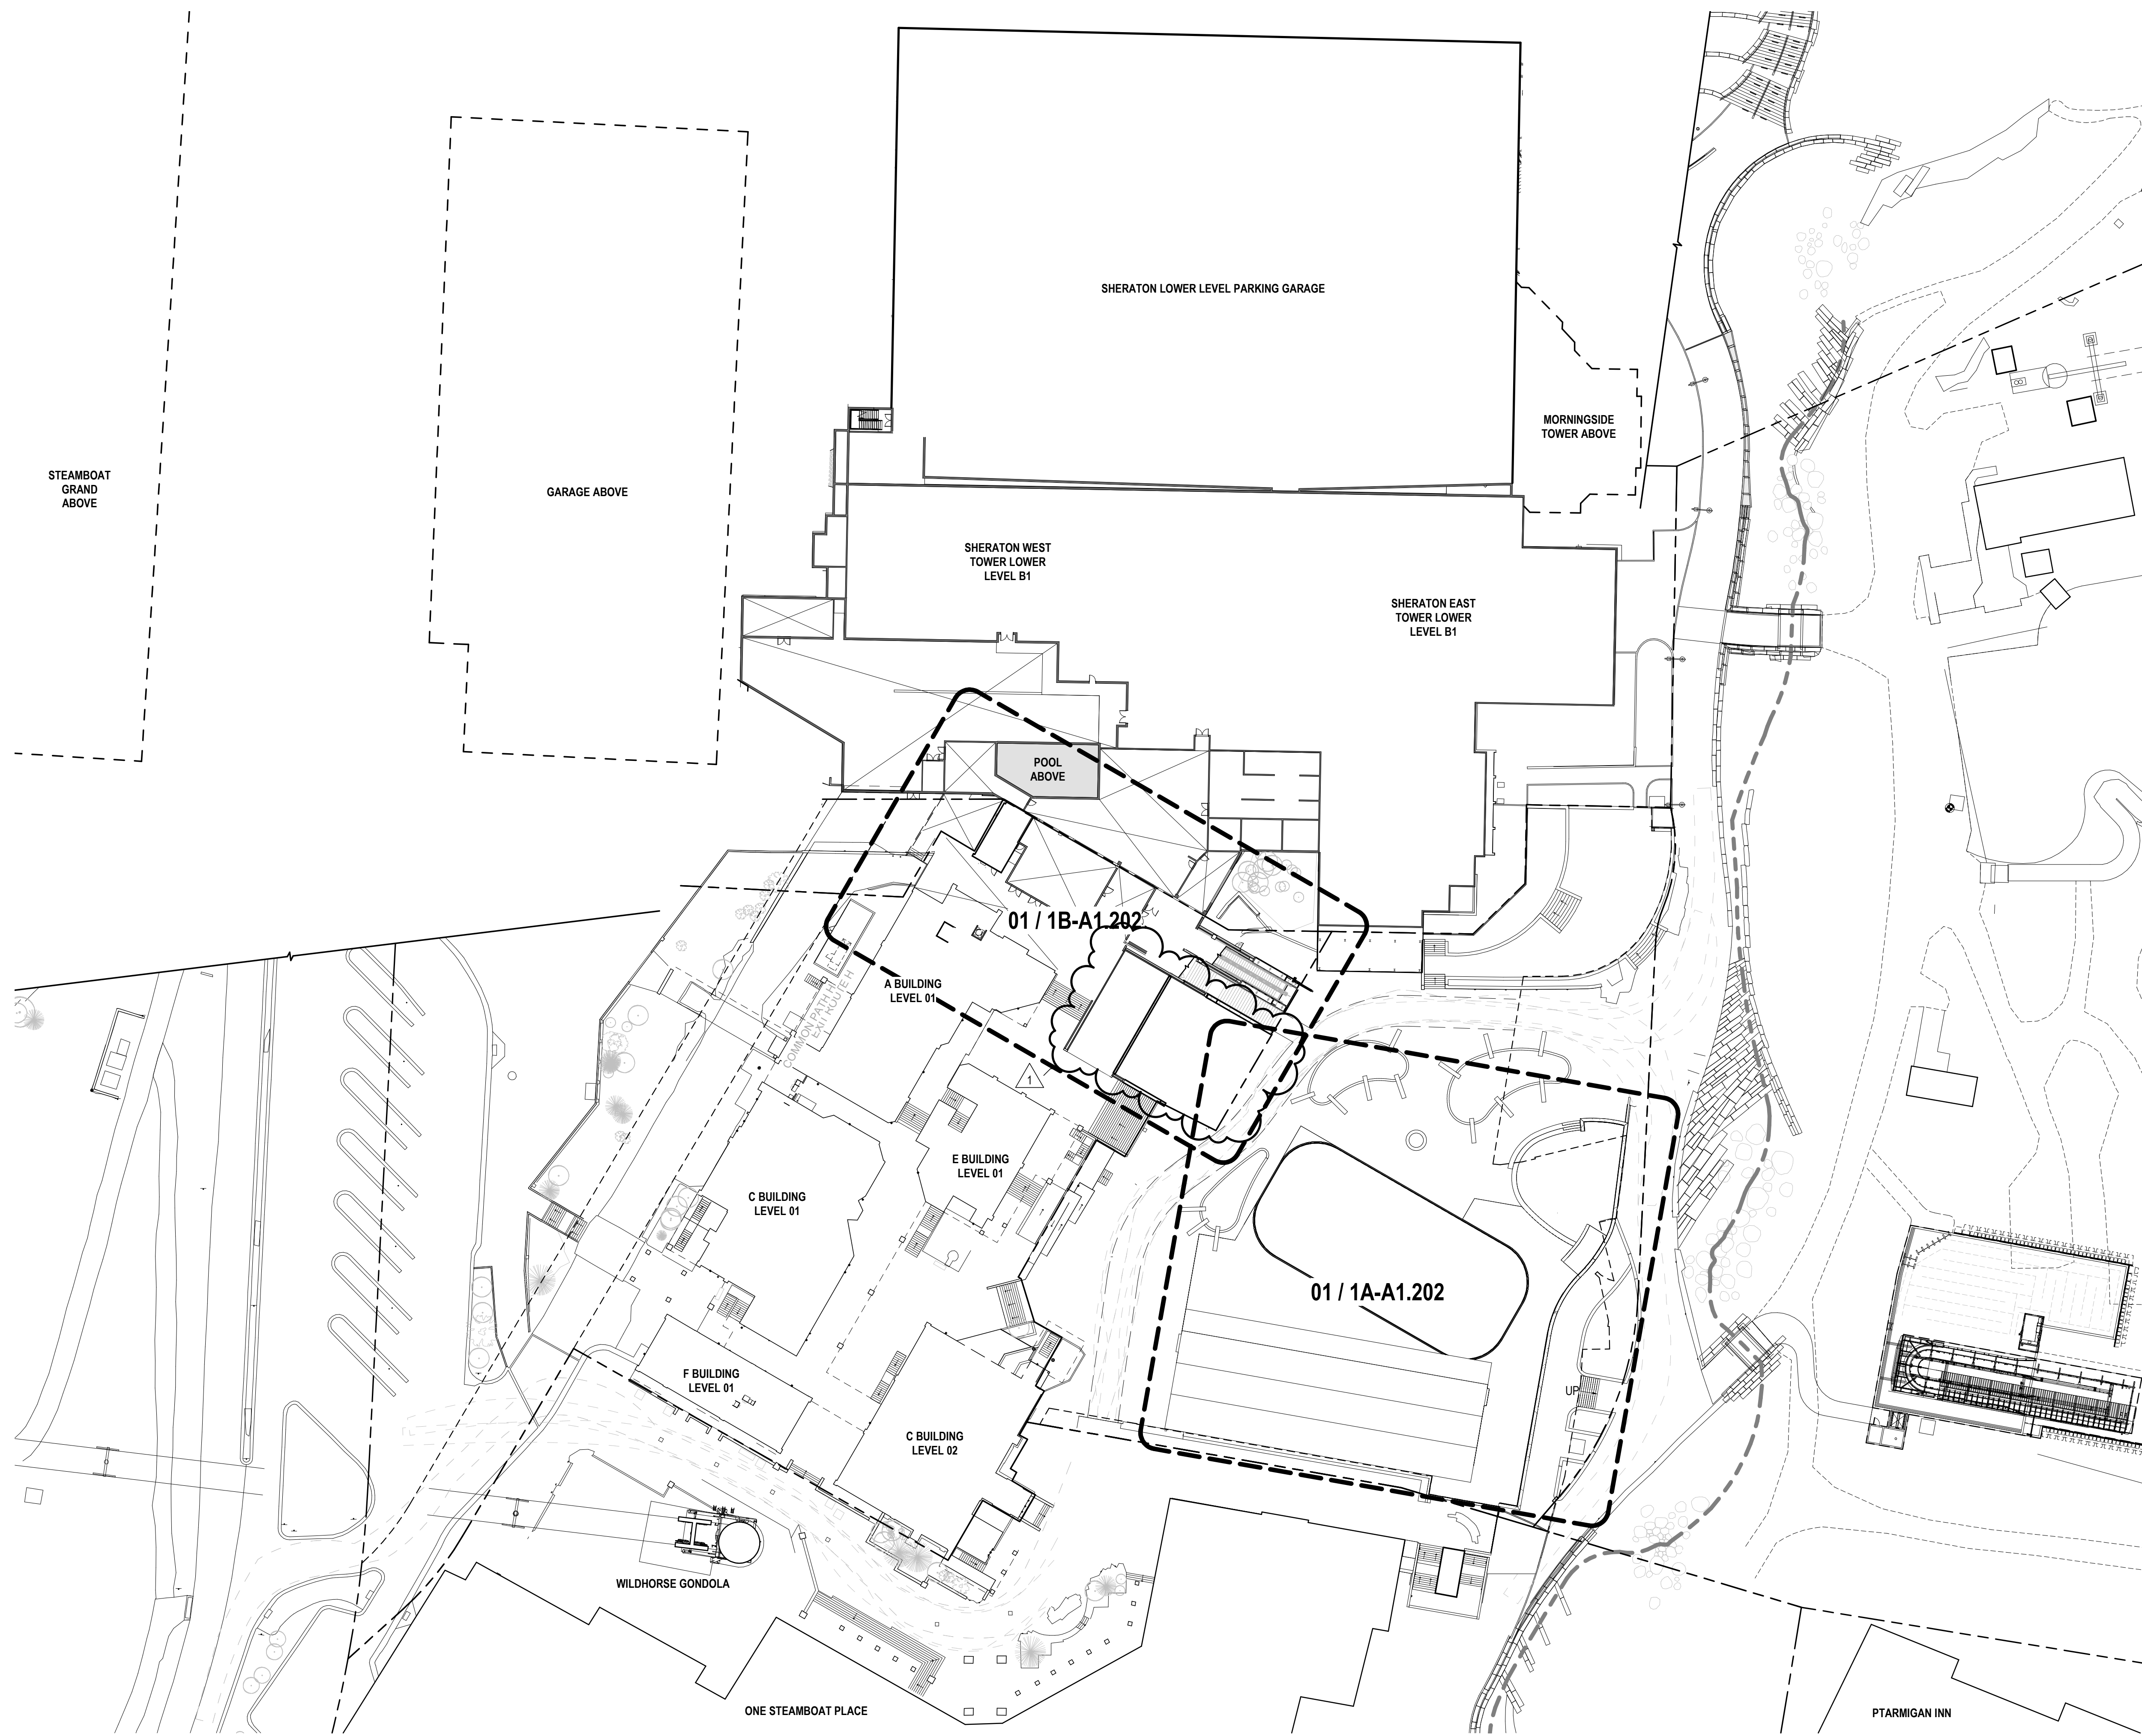

01 COMPOSITE PLAN - LEVEL 02 (PHASE 1)

SCALE: 1" = 40'-0"

GENERAL NOTES



ALTEERRA east west partners
MOUNTAIN COMPANY

2305 Mount Werner Circle
Steamboat Springs, CO 80487

Gensler

1225 17th Street
Suite 150
Denver, CO 80202
United States
Tel 303.595.8586
Fax 303.625.6623



141 9th Street
PO Box 774943
Steamboat Springs, CO
80477
Tel 970.871.9494

DESIGNWORKSHOP

1390 Lawrence Street
Suite 100
Denver, CO 80204
Tel 303.623.5186



12499 West Colfax Ave.
Lakewood, CO 80215
United States
Tel 303.431.6100



14143 Denver West Pkwy
Suite 300
Golden, CO
United States
Tel 303.421.6655

Date	Description
2021.06.19	BP3: GOLDWALK - ISSUE FOR PERMIT
2021.07.01	BP3: GOLDWALK - BULLETIN 03 - PERMIT RESPONSES

RCRBD
Record Set
TC
07/13/2021

Seal / Signature



Project Name

SSRC | BASE AREA
IMPROVEMENTS

Project Number

003.7835.000

Description

COMPOSITE PLAN - LEVEL 02 (PHASE 1)


Scale

1" = 40'-0"

Ref North



1-A1.102

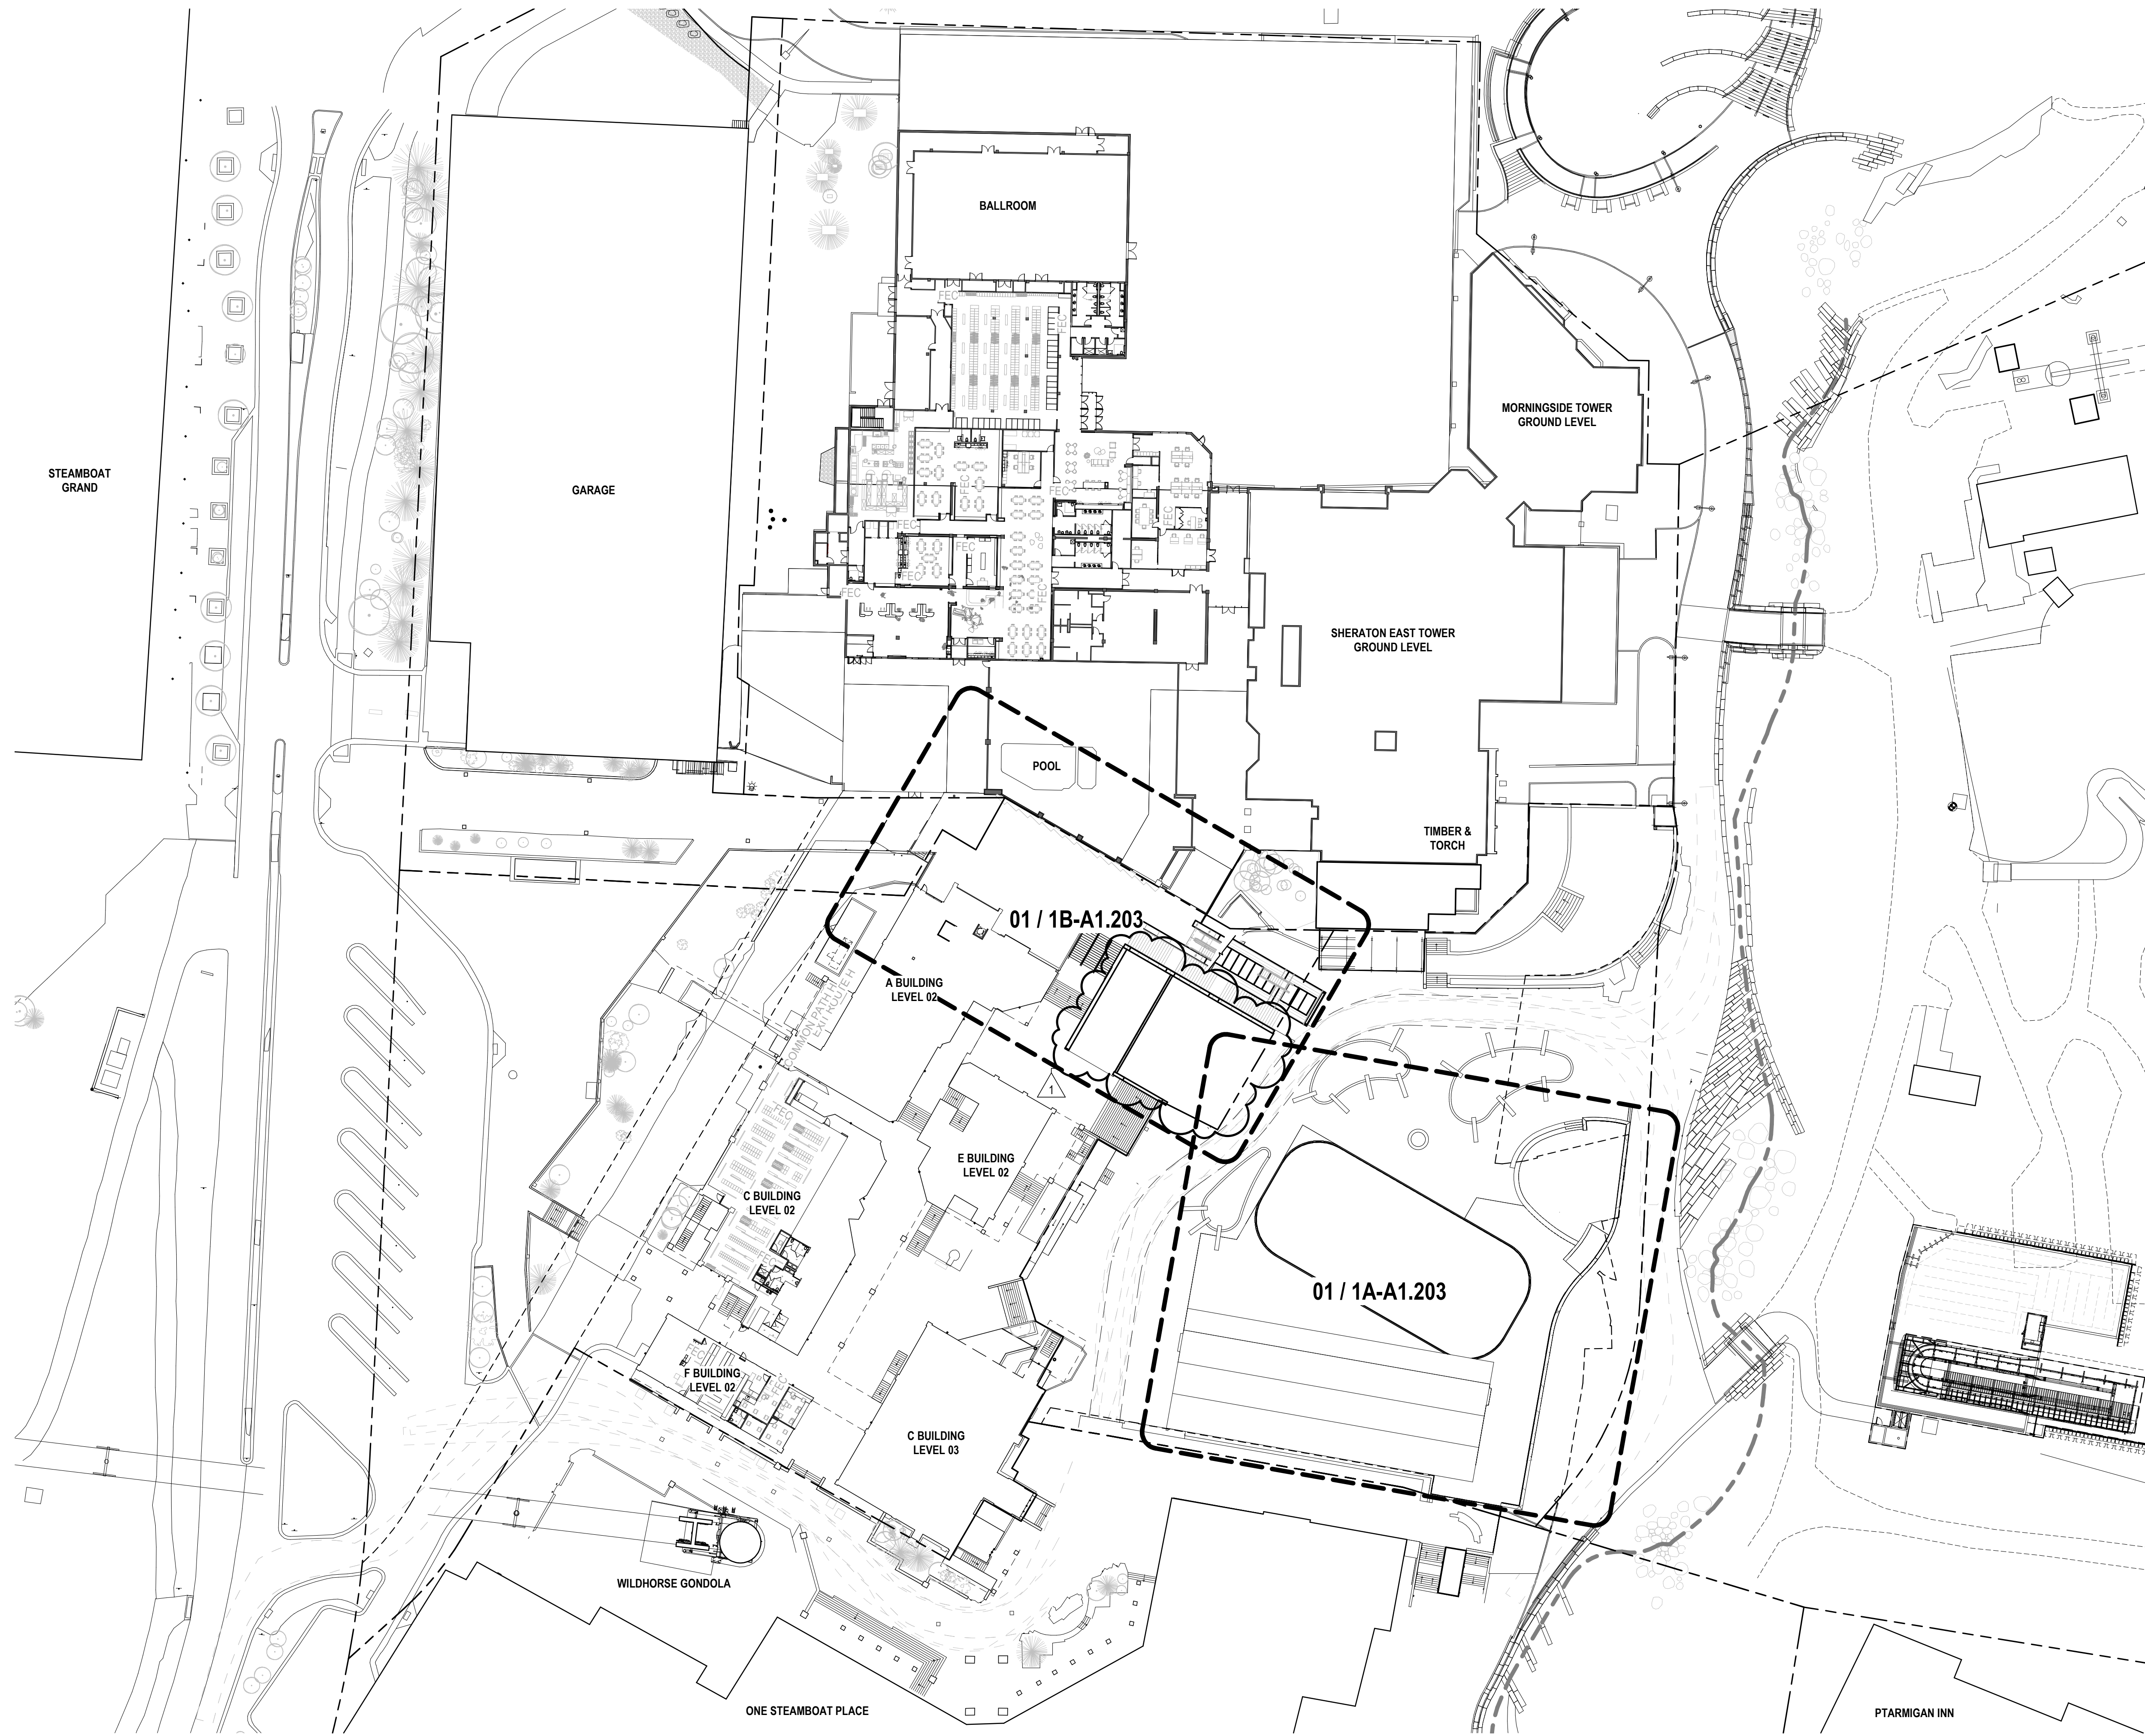

GENERAL NOTES

1. SEE 'SCHEMATIC DESIGN - KIDS VACATION CLUB' PACKAGE FOR REFERENCED INTERIOR WORK IN 1C SECTOR.
2. SEE 'SCHEMATIC DESIGN - GONDOLA SQUARE INTERIORS' PACKAGE FOR REFERENCED INTERIOR WORK IN 1B SECTOR



2305 Mount Werner Circle
Steamboat Springs, CO 80487

Gensler

1225 17th Street
Suite 150
Denver, CO 80202
United States
Tel 303.595.8586
Fax 303.825.6823



141 9th Street
PO Box 774943
Steamboat Springs, CO
80477
Tel 970.871.9494

DESIGNWORKSHOP

1390 Lawrence Street
Suite 100
Denver, CO 80204
Tel 303.623.5186



12499 West Colfax Ave.
Lakewood, CO 80215
United States
Tel 303.431.6100



14143 Denver West Pkwy
Suite 300
Golden, CO
United States
Tel 303.421.6655

Date	Description
2021.05.19	BP3: GOLDWALK - ISSUE FOR PERMIT
2021.07.01	BP3: GOLDWALK - BULLETIN 03 - PERMIT RESPONSES

RCRBD
Record Set
TC
07/13/2021

Seal / Signature




Project Name
SSRC | BASE AREA
IMPROVEMENTS


Project Number
003.7835.000

Description
COMPOSITE PLAN - LEVEL 03 (PHASE 1)

Scale
1" = 40'-0"

 

1-A1.103

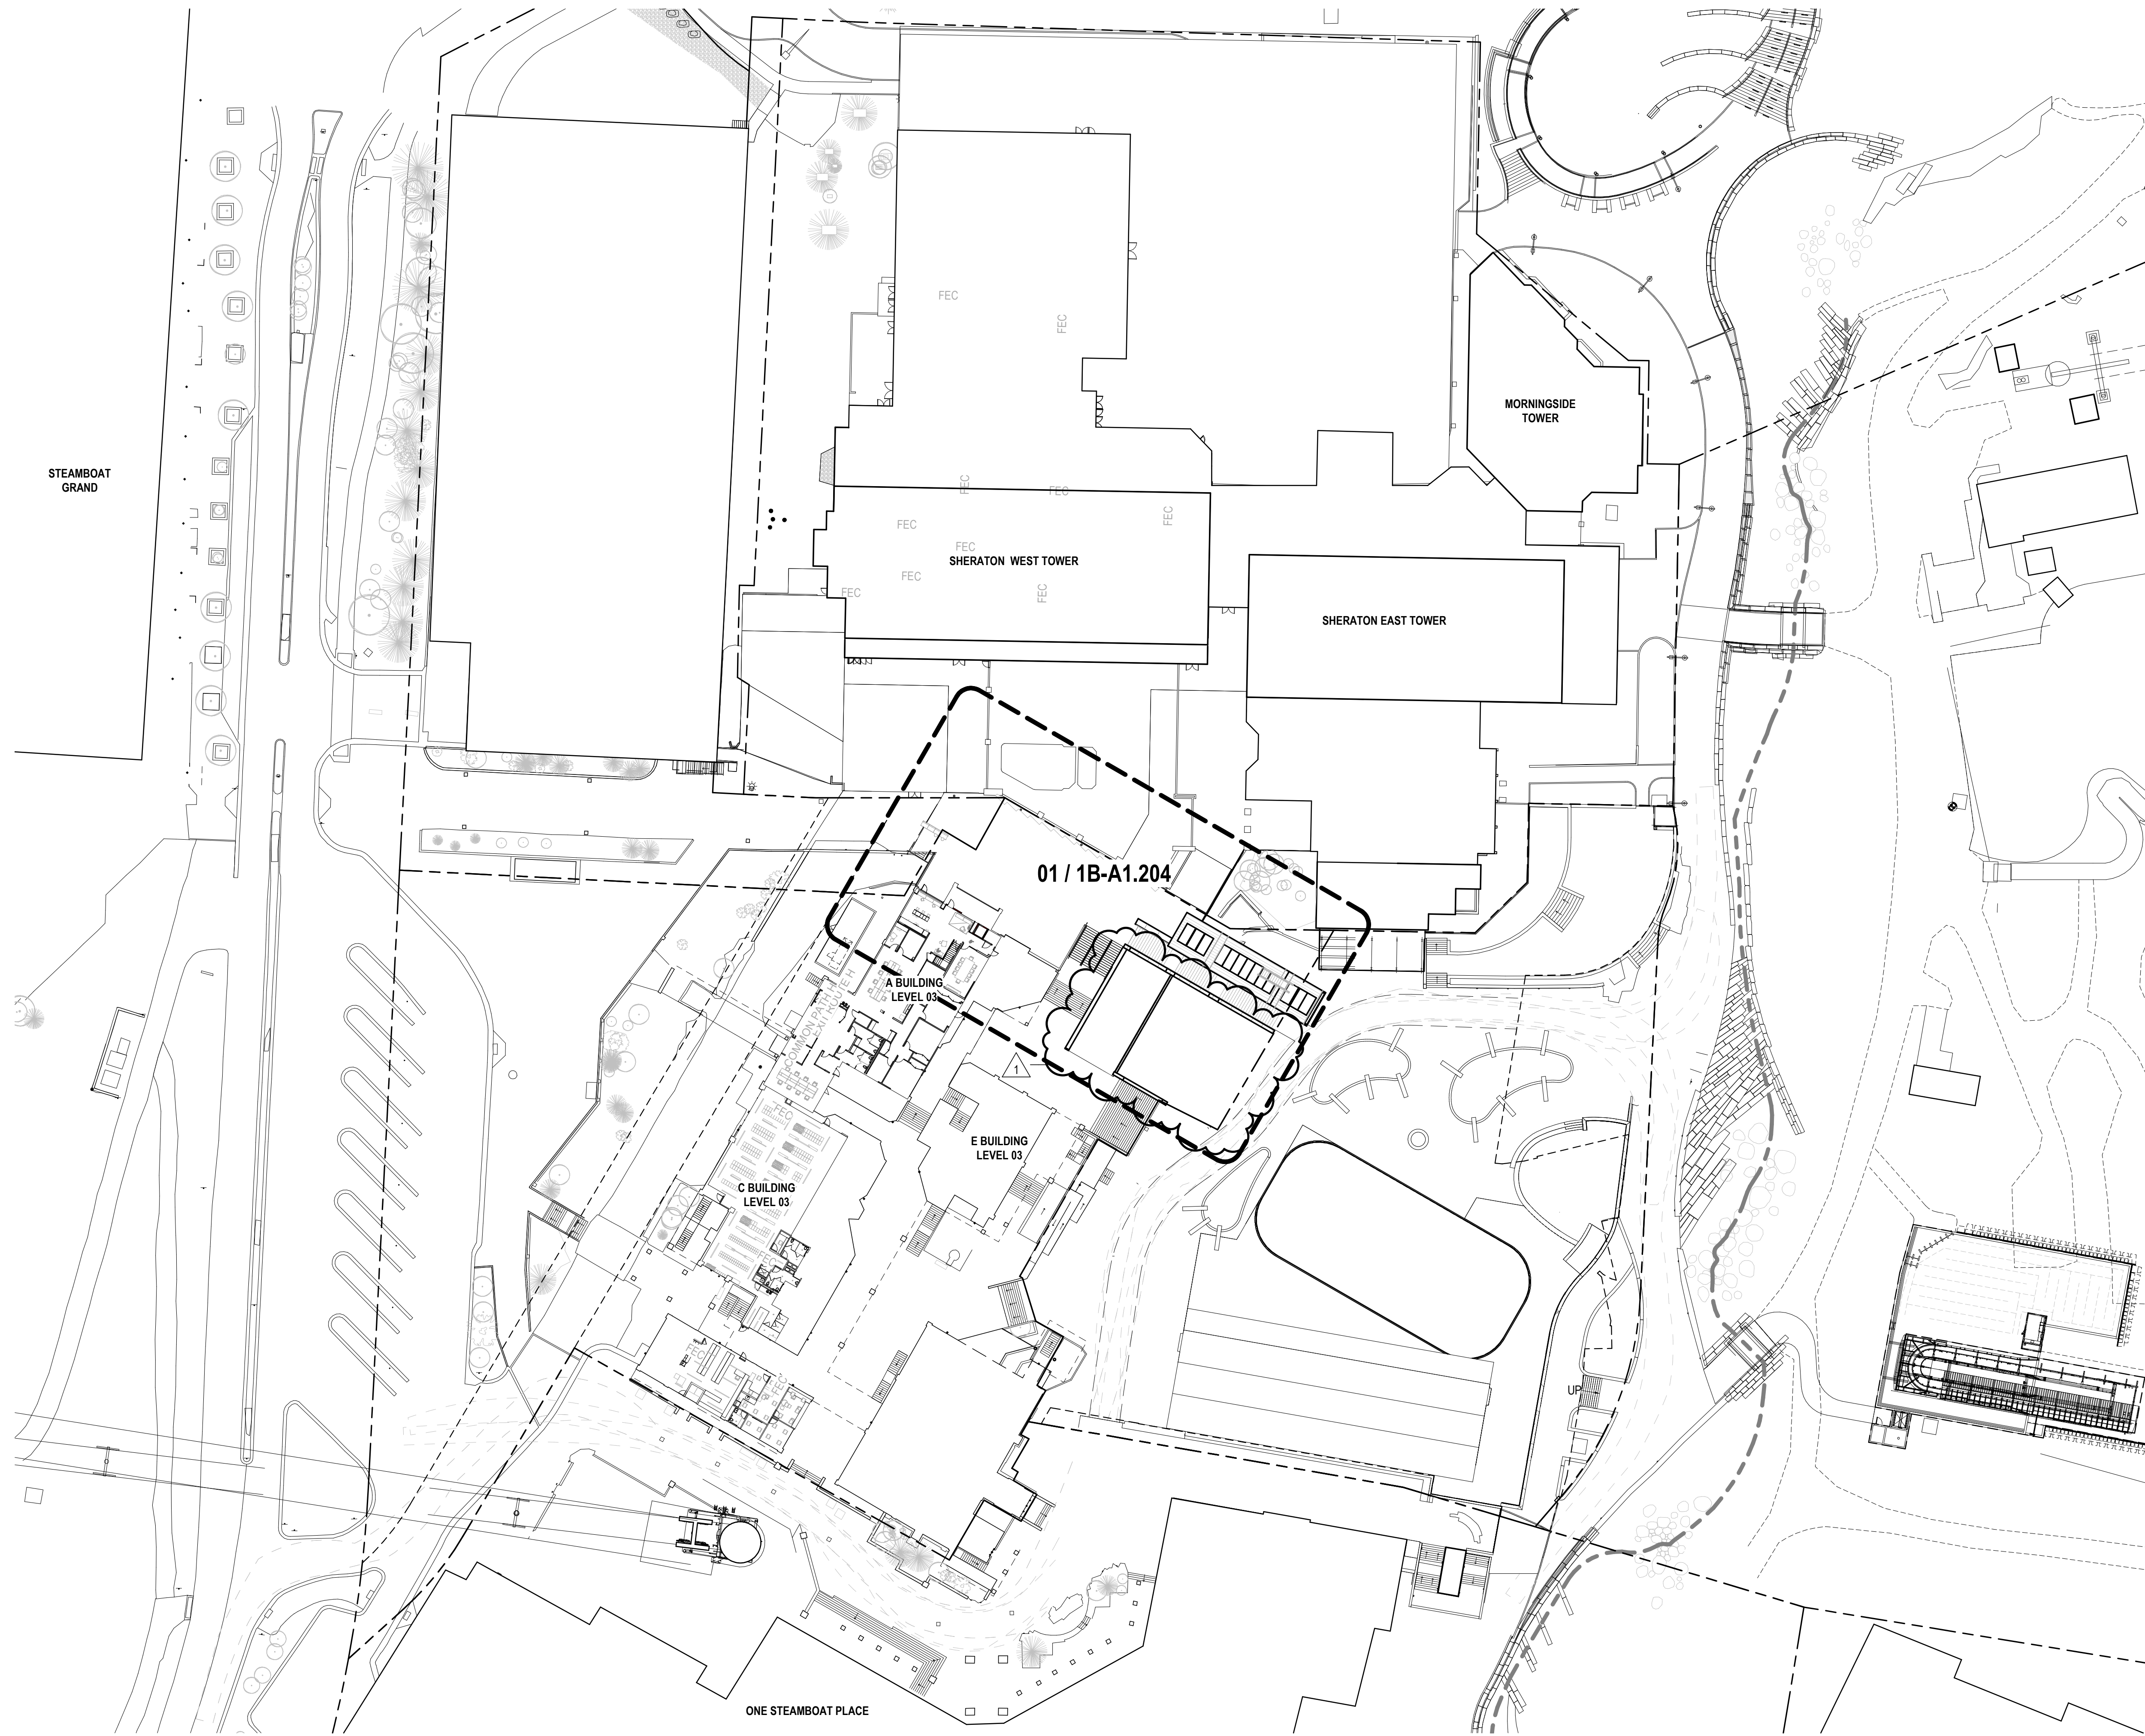

GENERAL NOTES

1. SEE 'SCHEMATIC DESIGN - KIDS VACATION CLUB' PACKAGE FOR REFERENCED INTERIOR WORK IN 1C SECTOR.
2. SEE 'SCHEMATIC DESIGN - GONDOLA SQUARE INTERIORS' PACKAGE FOR REFERENCED INTERIOR WORK IN 1B SECTOR



2305 Mount Werner Circle
Steamboat Springs, CO 80487

Gensler

1225 17th Street
Suite 150
Denver, CO 80202
United States
Tel 303.595.8586
Fax 303.825.6823



141 9th Street
PO Box 774943
Steamboat Springs, CO
80477
Tel 970.871.9494

DESIGNWORKSHOP

1390 Lawrence Street
Suite 100
Denver, CO 80204
Tel 303.623.5186



12499 West Colfax Ave.
Lakewood, CO 80215
United States
Tel 303.431.6100



14143 Denver West Pkwy
Suite 300
Golden, CO
United States
Tel 303.421.6655

Date	Description
2021.05.19	BP3: GOLDWALK - ISSUE FOR PERMIT
2021.07.01	BP3: GOLDWALK - BULLETIN OF RESPONSES

RCRBD
Record Set
TC
07/13/2021

Seal / Signature




Project Name
SSRC | BASE AREA
IMPROVEMENTS


Project Number
003.7835.000

Description
COMPOSITE PLAN - LEVEL 04 (PHASE 1)

Scale
1" = 40'-0"

 

1-A1.104

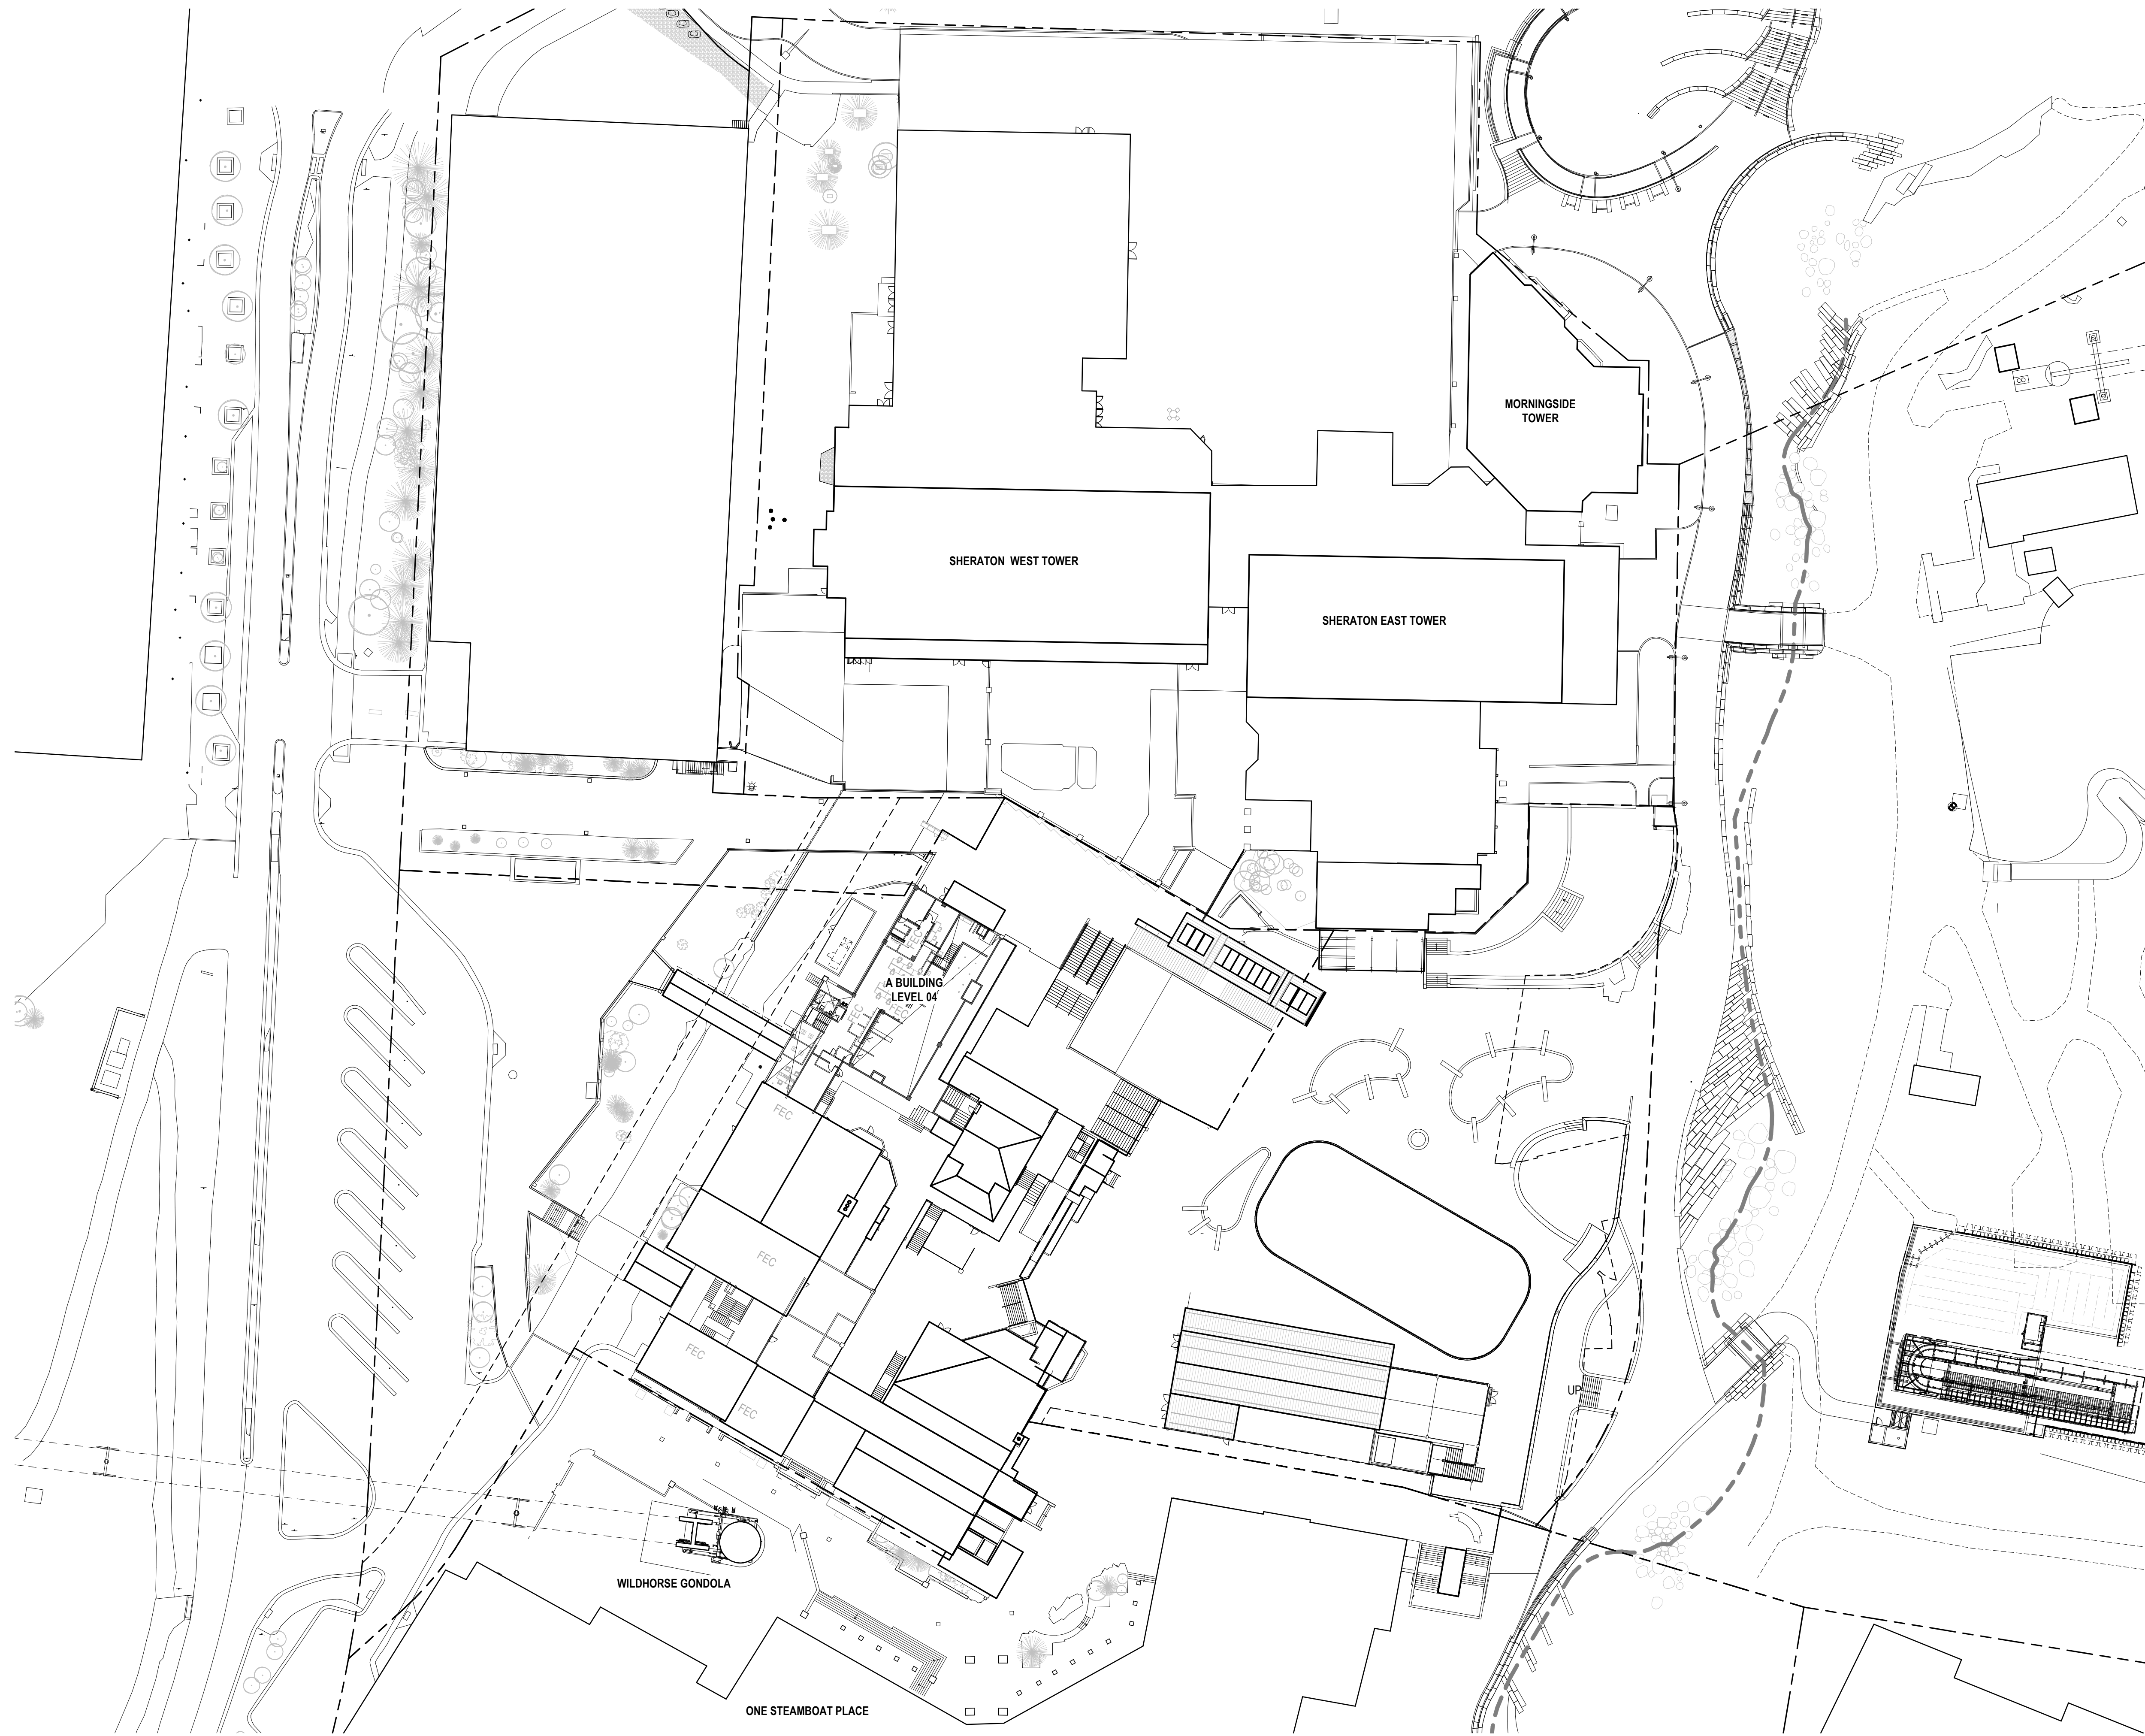

GENERAL NOTES

1. SEE 'SCHEMATIC DESIGN - KIDS VACATION CLUB' PACKAGE FOR REFERENCED INTERIOR WORK IN 1C SECTOR.
2. SEE 'SCHEMATIC DESIGN - GONDOLA SQUARE INTERIORS' PACKAGE FOR REFERENCED INTERIOR WORK IN 1B SECTOR



ALTEERRA east west partners
MOUNTAIN COMPANY

2305 Mount Werner Circle
Steamboat Springs, CO 80487

Gensler

1225 17th Street
Suite 150
Denver, CO 80202
United States
Tel 303.595.8586
Fax 303.825.6823



141 9th Street
PO Box 774943
Steamboat Springs, CO
80477
Tel 970.871.9494

DESIGNWORKSHOP

1390 Lawrence Street
Suite 100
Denver, CO 80204
Tel 303.623.5186



12499 West Colfax Ave.
Lakewood, CO 80215
United States
Tel 303.431.6100



14143 Denver West Pkwy
Suite 300
Golden, CO
United States
Tel 303.421.6655

△ Date	Description
2021.05.19	BP3: GOLDWALK - ISSUE FOR PERMIT

RCRBD
Record Set
TC
06/29/2021

Seal / Signature




Project Name
SSRC | BASE AREA IMPROVEMENTS


Project Number
003.7835.000

Description
COMPOSITE PLAN - LEVEL 05 (PHASE 1)

Scale
1" = 40'-0"

 Ref North


1-A1.105

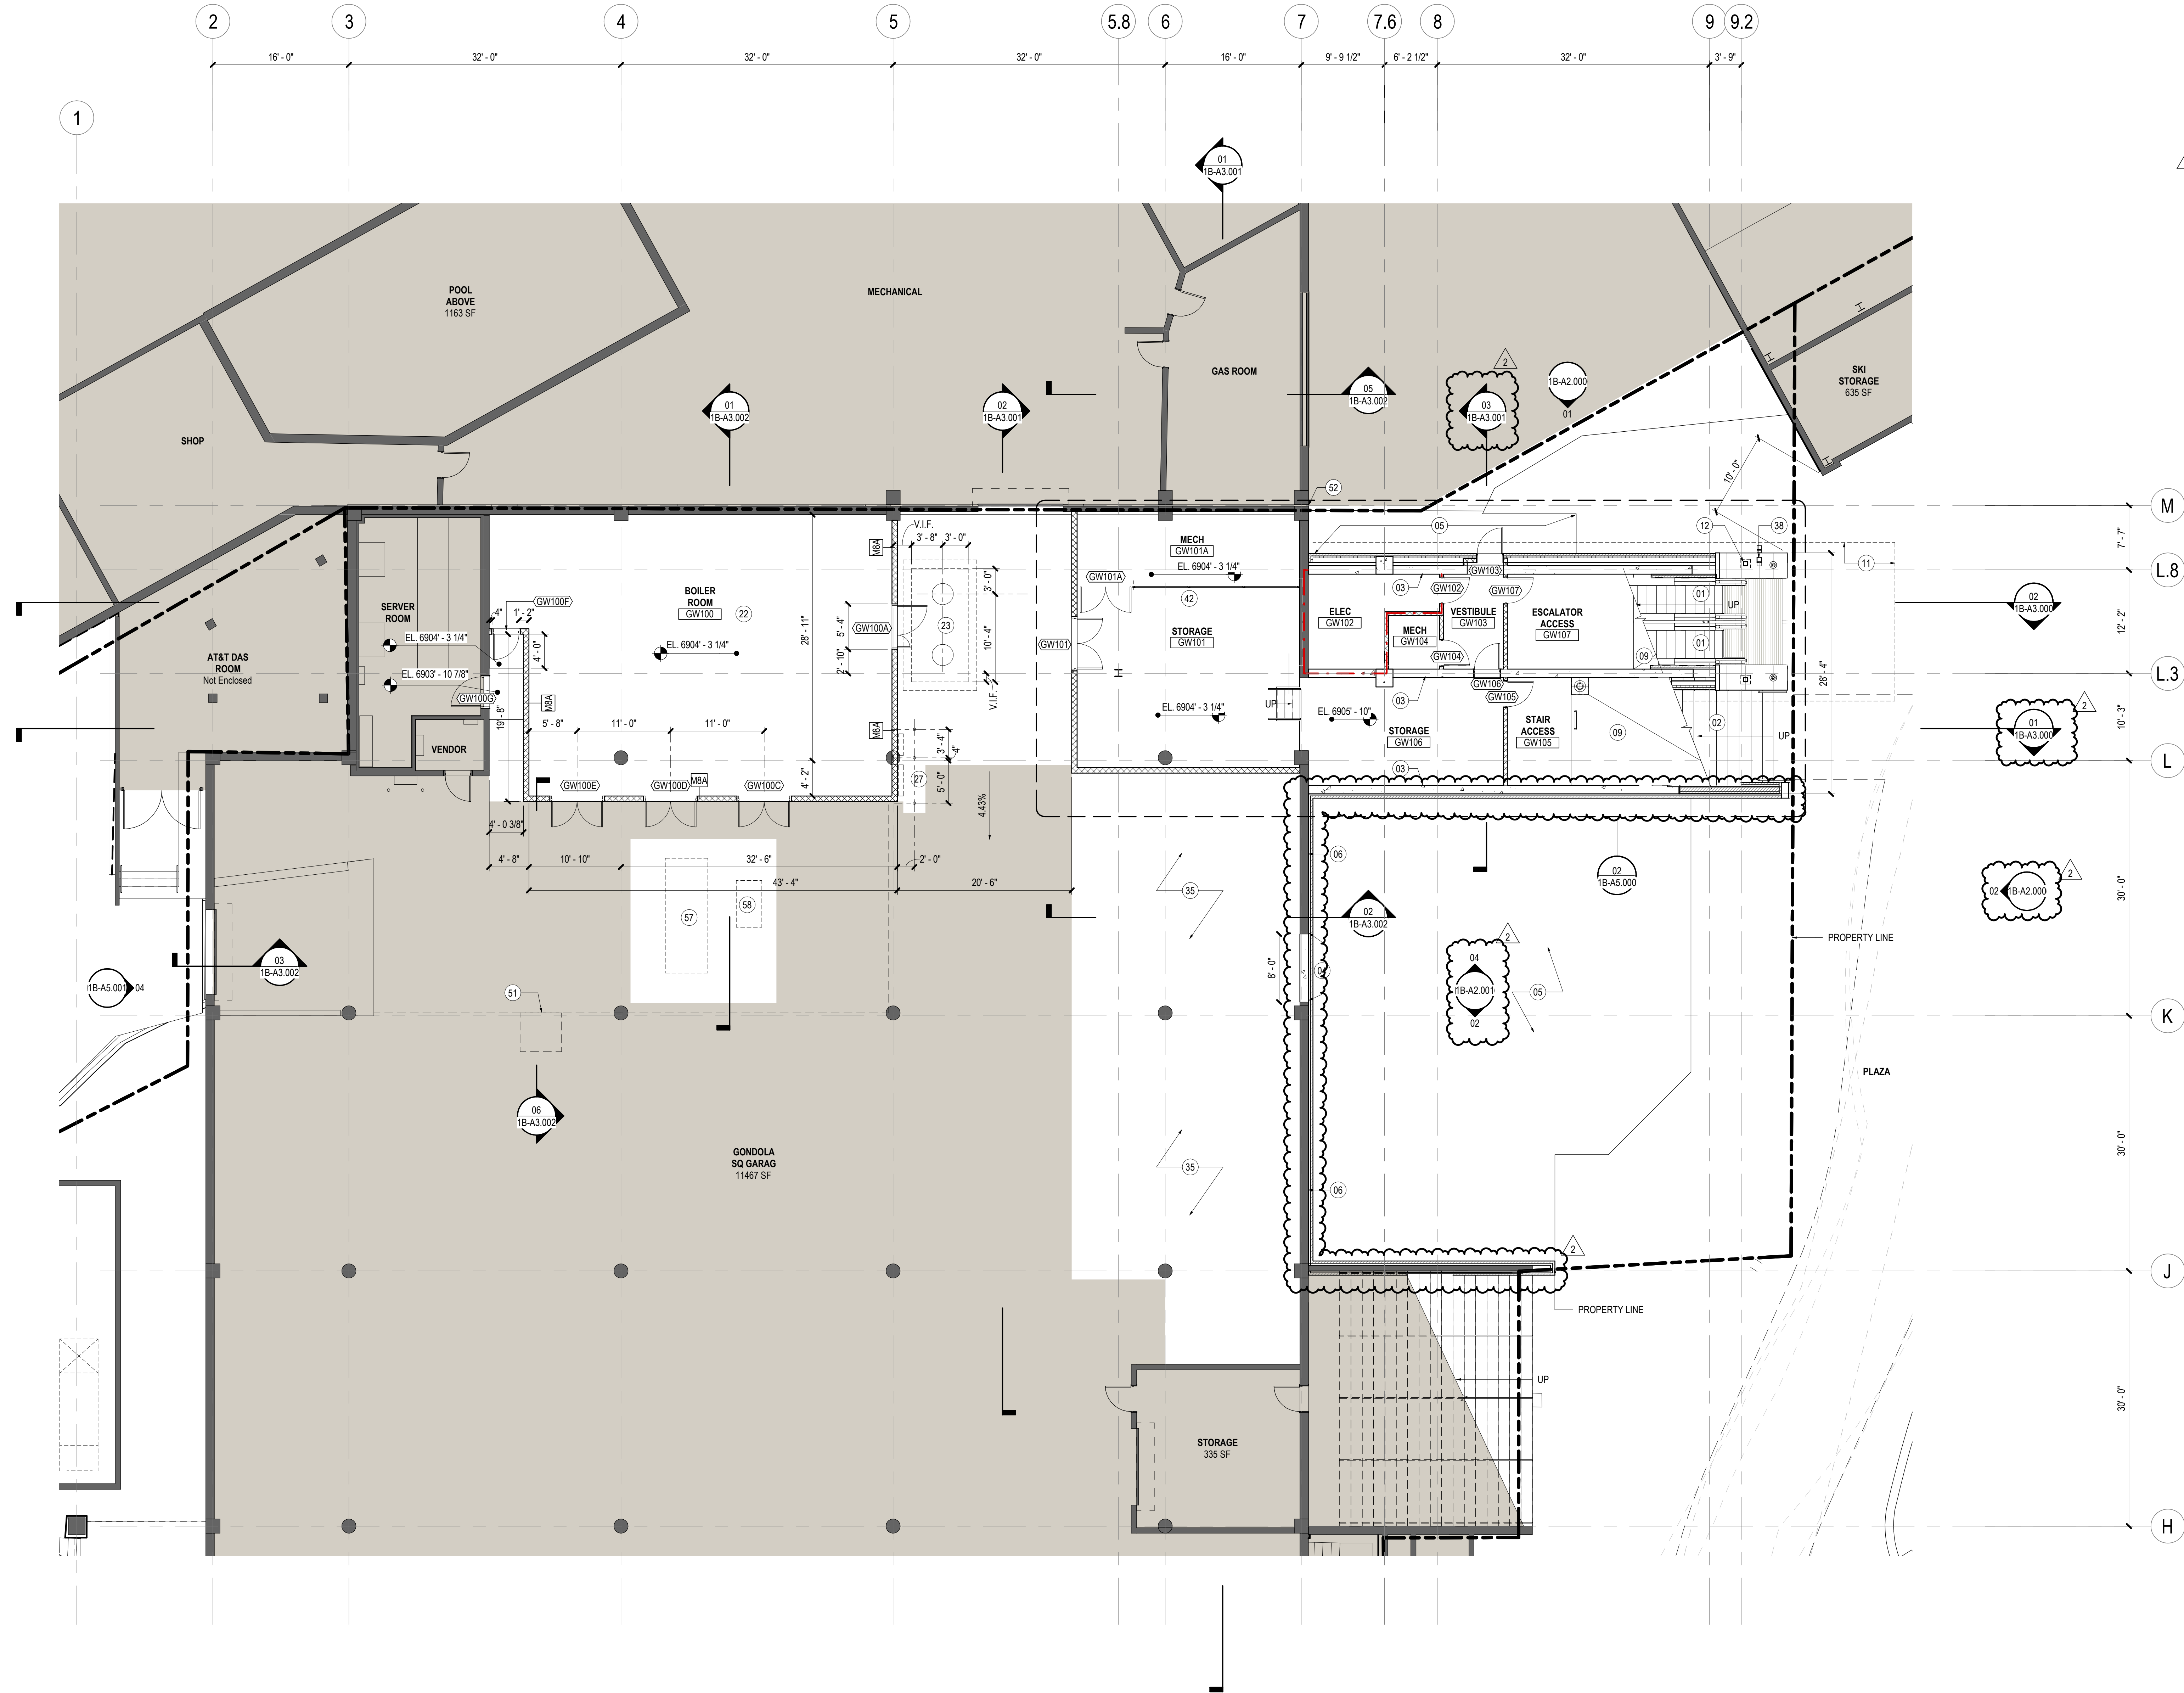

01 CONSTRUCTION PLAN - LEVEL 01
SCALE: 1/8" = 1'-0"


SHEET NOTES

- [N] SET OF 2 EXTERIOR GRADE ESCALATORS. NOMINAL STEP WIDTH TO BE 40". 3 STEP LANDING. INTEGRATED SKIRT LIGHTING AND STAINLESS STEEL BALLUSTRADES.
- [N] CONCRETE STAIR CWS WITH SNOWMELT SYSTEM
- STRUCTURAL CONCRETE WALL. RE: STRUCTURAL
- CONTRACTOR TO PROVIDE INFILL WALL AT WALL OPENING. PROVIDE WEATHERPROOF ENCLOSURE TIE TO SURROUNDING WALL AND SLAB WEATHERPROOFING MEMBRANE
- NEW PLASTER OVER EXISTING
- [E] WALL AND SLAB TO REMAIN. PROVIDE WEATHER PROOF MEMBRANE OVER WALL. TIE TO WEATHERPROOFING MEMBRANE AT SLAB. ENTIRE ASSEMBLY TO PROVIDE WEATHER-TIGHT BARRIER FROM EXTERIOR TO INTERIOR PARKING GARAGE. WEATHERPROOFING MEMBRANE TO SLOPE TO EXTERIOR SIDE OF SLAB
- STAIR AND ESCALATOR PIT, RE: ENLARGED PLAN AND STRUCTURAL
- OUTLINE OF ESCALATOR CANOPY ABOVE. RE: ROOF PLAN
- ESCALATOR CANOPY STRUCTURE. RE: ELEVATIONS AND STRUCTURAL
- [N] BOILER PLANT AND ASSOCIATED EQUIPMENT, FLUE, AND AIR INTAKE. RE: STEAMBOAT BASE VILLAGE REDEVELOPMENT PACKAGE - LANDSCAPE ARCHITECTURE. 100% DESIGN DEVELOPMENT PACKAGE, ISSUED: MARCH 9, 2021, SITE MECHANICAL SERIES FOR MORE INFORMATION
- [E] TELECOM VAULT UNDER GARAGE SLAB TO REMAIN IN SERVICE DURING CONSTRUCTION
- ELECTRICAL EQUIPMENT. PROVIDE 4" DIAMETER ROUND BOLLARDS TO PROTECT EQUIPMENT FROM VEHICLES. RE ELECTRICAL. COORDINATE FINAL LOCATION WITH ELECTRICAL EQUIPMENT ELEVATIONS, WALL SECTIONS, AND DETAILS
- PATCH AND REPAIR ANY DAMAGES TO SLAB, WALLS, AND CEILINGS BY DEMOLITION WHERE REQUIRED FOR TEMPORARY PARKING AND OPEN STORAGE USE. CONTRACTOR TO PROVIDE TEMPORARY LIGHTING AS REQUIRED BY OWNER
- DOWNSPOUT TO FOLLOW COLUMN GEOMETRY. DOWNSPOUT TO BE ROUTED INSIDE WALL CAVITY WITH DOWNSPOUT TO PIPE ADAPTER AND DRAIN TO THE EXTERIOR THROUGH NOZZLE. RE: PLANS, ELEVATIONS, WALL SECTIONS, AND DETAILS
- (2) 3'-0" X 7'-0" CHAIN LINK DOORS WITH STORAGE ROOM LOCK AND CHAIN LINK FENCE
- OUTLINE OF BOILER FLUE VENT LOCATION ABOVE AND STRUCTURE
- VERTICAL EXPANSION JOINT. BOB WABO SEISMIC WEATHER SEAL (SWS)
- NEW GREASE INTERCEPTOR BELOW GARAGE SLAB. RE: PLUMBING
- NEW SAND AND OIL INTERCEPTOR BELOW GARAGE SLAB. RE: PLUMBING

GENERAL NOTES

Date	Description
2021.05.19	BP3: GOLDWALK - ISSUE FOR PERMIT
2021.06.25	BP3: GOLDWALK - BULLETIN 02
2021.07.01	BP3: GOLDWALK - BULLETIN 03 - RCRBD RECORD SET TC 07/13/2021

KEY PLAN

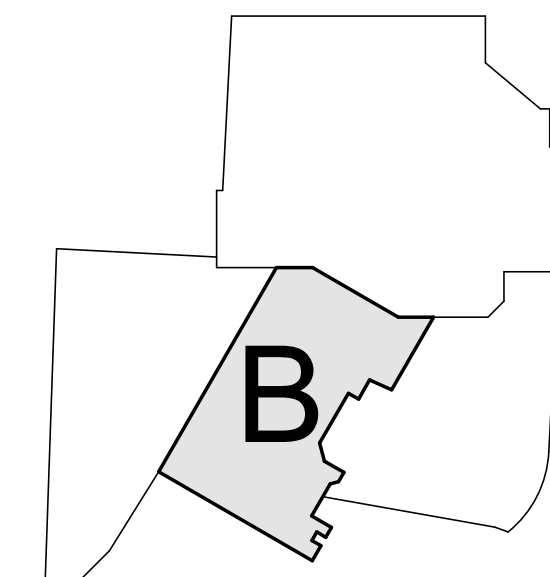


Seal / Signature



Project Name
SSRC | BASE AREA IMPROVEMENTS
Project Number
003.7835.000
Description
GOLD WALK - CONSTRUCTION PLAN - LEVEL 01

Scale
1/8" = 1'-0"

1B-A1.101

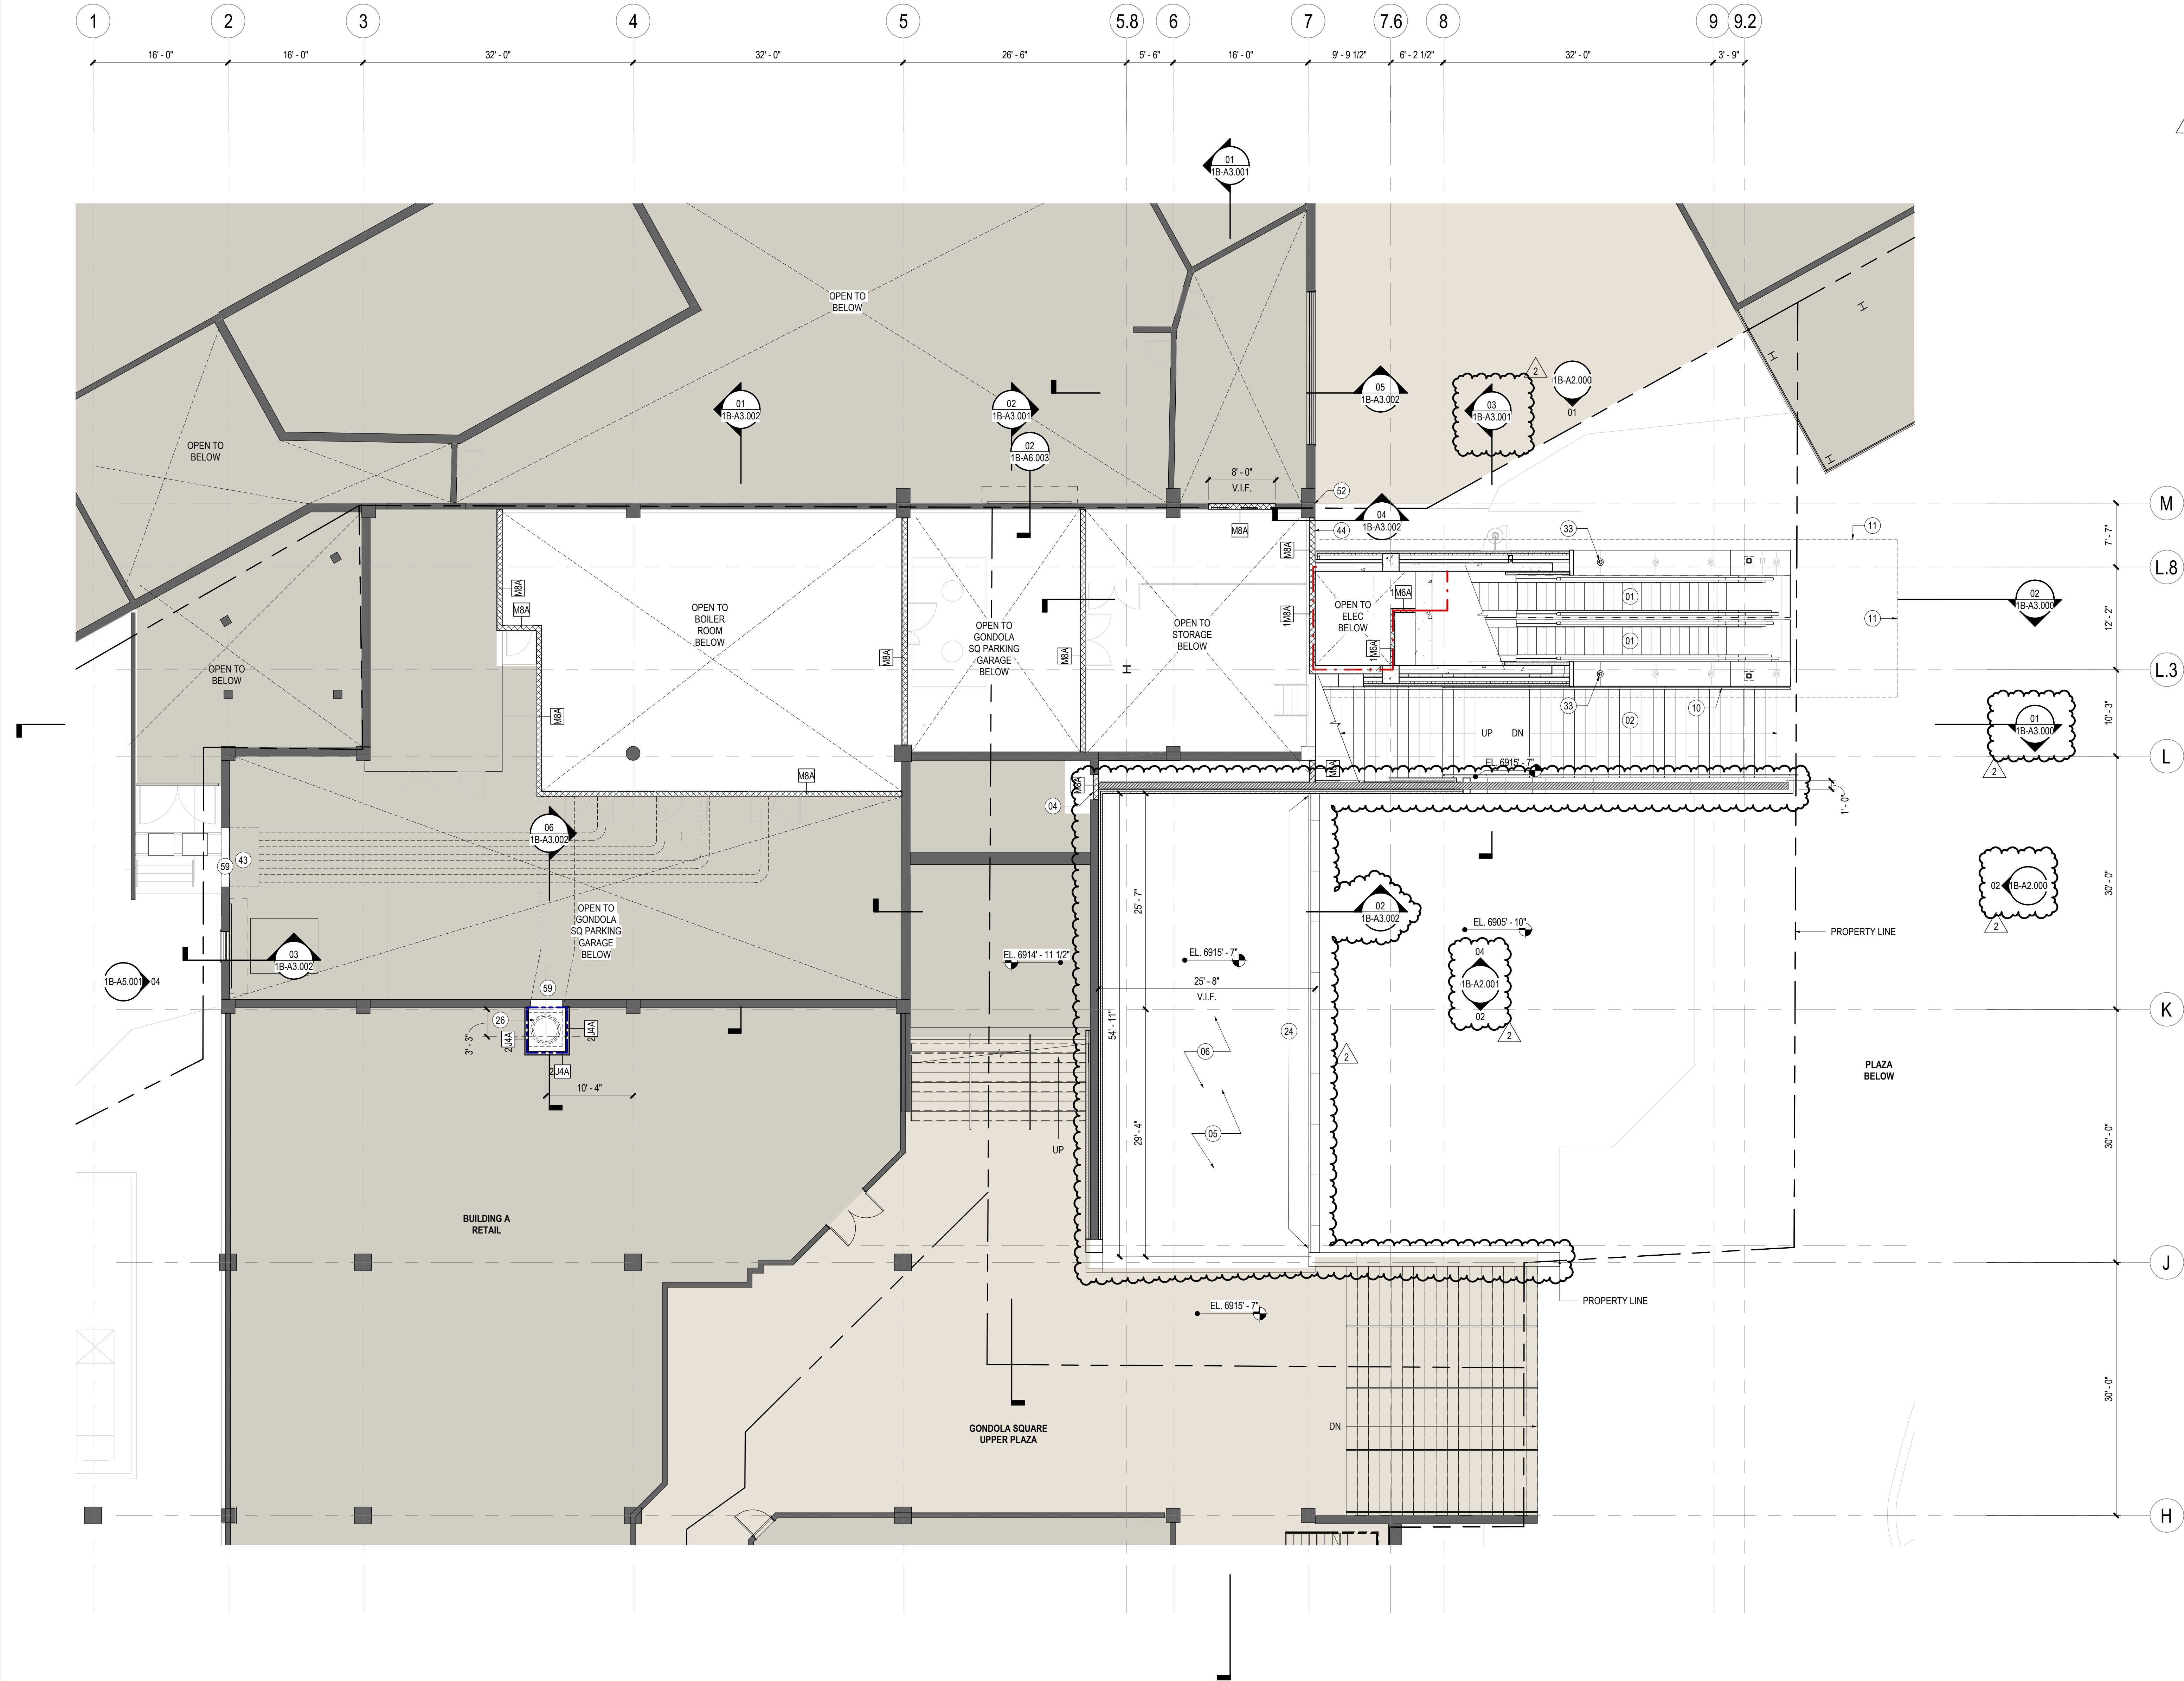

01 CONSTRUCTION PLAN - LEVEL 02
SCALE: 1/8" = 1'-0"

SHEET NOTES

- [N] SET OF 2 EXTERIOR GRADE ESCALATORS. NOMINAL STEP WIDTH TO BE 40". 3 STEP LANDING. INTEGRATED SKIRT LIGHTING AND STAINLESS STEEL BALUSTRADES.
- [N] CONCRETE STAIR CWS WITH SNOWMELT SYSTEM
- CONTRACTOR TO PROVIDE INFILL WALL AT WALL OPENING. PROVIDE WEATHER-PROOF ENCLOSURE TIE TO SURROUNDING WALL AND SLAB WEATHERPROOFING MEMBRANE
- [E] WALL AND SLAB TO REMAIN. PROVIDE WEATHER-PROOF MEMBRANE OVER WALL. TIE TO WEATHERPROOFING MEMBRANE AT SLAB. ENTIRE ASSEMBLY TO PROVIDE WEATHER-TIGHT BARRIER FROM EXTERIOR TO INTERIOR PARKING GARAGE. WEATHERPROOFING MEMBRANE TO SLOPE TO DRAIN AT HORIZONTAL SLAB
- STAIR INFILL ATTACHED TO WALL. RE: RAIL DETAILS
- OUTLINE OF ESCALATOR CANOPY ABOVE. RE: ROOF PLAN
- [N] GUARDRAIL GR01, RE: EXTERIOR MATERIAL SCHEDULE AND RAIL DETAILS
- [N] BOILER FLUE VENT. RE: MECHANICAL
- F10 LIGHT FIXTURE. [N] INGROUND CANOPY UPLIGHTING FIXTURES. FIXTURES TO BE RECESSED ON THE TOP SURFACE OF EACH OF THE ESCALATOR SIDE WALLS. RE: SECTION AND ELEVATIONS. BASIS OF DESIGN WE-EF INGROUND LUMINAIRE ETC30-FS TW LED, 19W, WITH LINEAR LOUVER 185-7172. POWER AND LIGHTING CONTROLS TO BE INCLUDED IN FUTURE ELECTRICAL DELIVERABLES REFER TO ELECTRICAL DRAWINGS FOR MORE INFORMATION
- NEW OPENING FOR BOILER INTAKE LOUVER. RE: MECHANICAL, STRUCTURAL
- PARGE COAT AND PAINT TO MATCH ADJACENT
- VERTICAL EXPANSION JOINT. BOD WABO SEISMIC WEATHER SEAL (SVS)
- NEW OPENING IN CIP WALL. RE: STRUCTURAL

GENERAL NOTES

Date	Description
2021.05.19	BP3: GOLDWALK - ISSUE FOR PERMIT
2021.06.25	BP3: GOLDWALK - BULLETIN 02
2021.07.01	BP3: GOLDWALK - BULLETIN 03 - RCRBD Record Set TC 07/13/2021

Seal / Signature



Project Name

SSRC | BASE AREA IMPROVEMENTS

Project Number

003.7835.000


Description

GOLD WALK - CONSTRUCTION PLAN - LEVEL 02

Scale

1/8" = 1'-0"

1B-A1.102

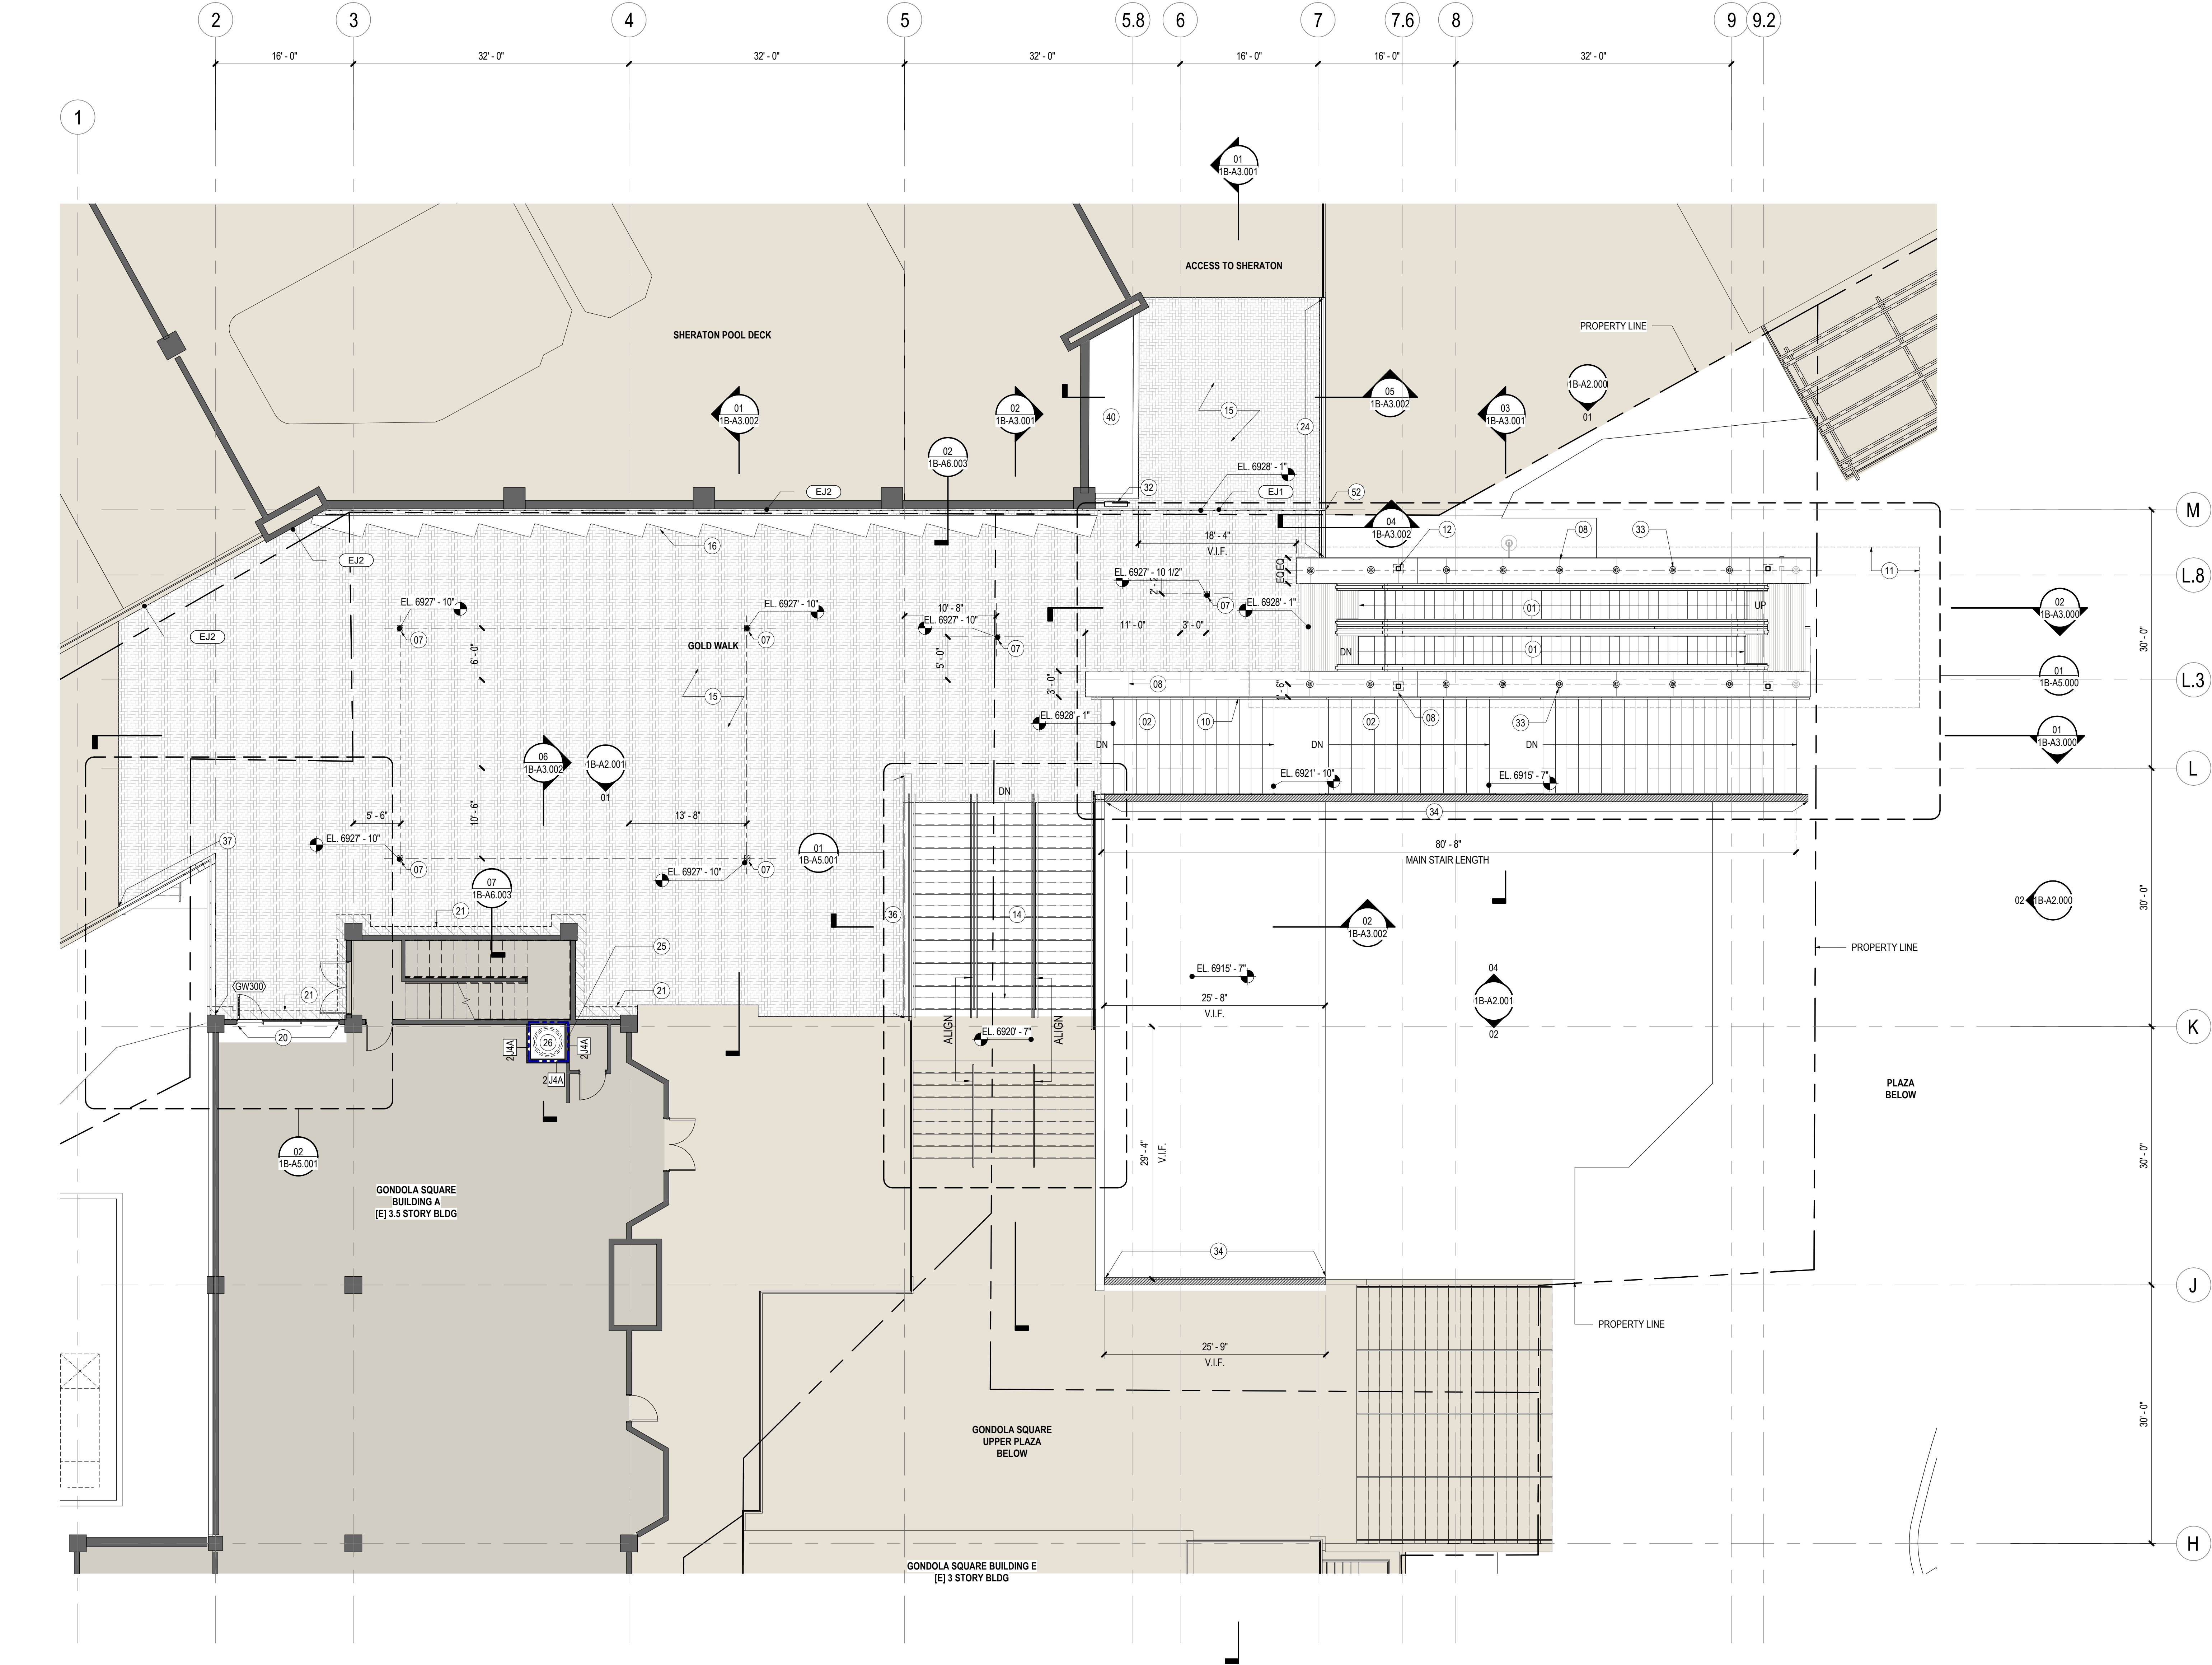


01 CONSTRUCTION PLAN - LEVEL 03
SCALE: 1/8" = 1'-0"

SHEET NOTES

- [N] SET OF 2 EXTERIOR GRADE ESCALATORS. NOMINAL STEP WIDTH TO BE 40". 3 STEP LANDING. INTEGRATED SKIRT LIGHTING AND STAINLESS STEEL BALUSTRADES.
- [N] CONCRETE STAIR CWS WITH SNOWMELT SYSTEM
- BI-LEVEL AREA DRAIN. RE: PLUMBING. SLOPE PAVERS TO DRAIN. RE: CIVIL
- ST2 STONE CAP JOINT. TYP
- STAIR HANDRAIL ATTACHED TO WALL. RE: RAIL DETAILS
- OUTLINE OF ESCALATOR CANOPY ABOVE. RE: ROOF PLAN
- ESCALATOR CANOPY STRUCTURE. RE: ELEVATIONS AND STRUCTURAL
- CONTRACTOR TO PROVIDE TEMPORARY METAL GRATE STAIR TO MATCH [E] STAIR TREAD RISE / RUN AND RAILINGS. RE: ENLARGED AND SECTION DETAILS
- [N] RAISED FLOORING AT GOLDWALK BY OTHERS. RE: LANDSCAPE & STRUCTURAL
- [N] ART WALL. RE: LANDSCAPE
- [N] 9FT DOOR AND STOREFRONT SYSTEM SF1. STRUCTURAL MODIFICATIONS AS REQUIRED TO SUPPORT NEW OPENINGS
- MODIFICATIONS OF EXISTING FACADE AT INTERACTION WITH NEW GOLD WALK FINISH ELEVATION REQUIRED. EXACT ASSEMBLY TBD. LIKELY SCOPE: REMOVAL OF EXISTING EXTERIOR MATERIAL TO 6" ABOVE NEW FINISH GRADE. NEW SHEATHING MATERIAL ON EXISTING STRUCTURE. NEW INSULATION. WATERPROOFING MEMBRANE TO EXTEND UP NEW SHEATHING MATERIAL. FLASHING TRANSITION BETWEEN NEW MEMBRANE AND REMAINING EXISTING FACE MATERIALS ABOVE.
- [N] GUARDRAIL GR01. RE: EXTERIOR MATERIAL SCHEDULE AND RAIL DETAILS
- [N] BOILER FLUE VENT ENCLOSURE SHAFTWALL BELOW ROOF. WALL ASSEMBLY TO BE METAL STUD, SHEATHING, WB, T-11 SIDING.
- [N] BOILER FLUE VENT. RE: MECHANICAL
- EXISTING SHERATON SIGN TO BE REPLACED IN SAME LOCATION AT NEW ELEVATION. PROVIDE POWER. RE: ELECTRICAL
- F10 LIGHT FIXTURE. [N] INGROUND CANOPY UPLIGHTING FIXTURES. FIXTURES TO BE RECESSED ON THE TOP SURFACE OF EACH OF THE ESCALATOR SIDE WALLS. RE: SECTION AND ELEVATIONS. BASIS OF DESIGN WE-EF INGROUND LUMINAIRE ETC330-FS TW LED, 19W, WITH LINEAR LOUVER 185-7172. POWER AND LIGHTING CONTROLS TO BE INCLUDED IN FUTURE. ELECTRICAL DELIVERABLES REFER TO ELECTRICAL DRAWINGS FOR MORE INFORMATION
- CONTRACTOR TO PROVIDE CODE COMPLIANT TEMPORARY GUARDRAIL AND HANDRAIL AT STAIR AND WHERE TEMPORARY CONDITIONS EXIST. PROVIDE WEATHERPROOF ENCLOSURE TIE TO SURROUNDING WALL
- [N] GUARDRAIL GR4 RE: ENLARGED PLANS AND DETAILS
- [N] GUARDRAIL GR3 RE: ENLARGED PLANS AND DETAILS
- EXISTING PLANTER TO REMAIN. EXTEND PLANTER WALLS AND WATERPROOFING UP TO NEW GOLD WALK ELEVATION. RESTORE PLANTING AND IRRIGATION SYSTEMS AT NEW GOLD WALK ELEVATION. RE: LANDSCAPE
- VERTICAL EXPANSION JOINT, BOB WABO SEISMIC WEATHER SEAL. (SWS)

GENERAL NOTES

KEY PLAN

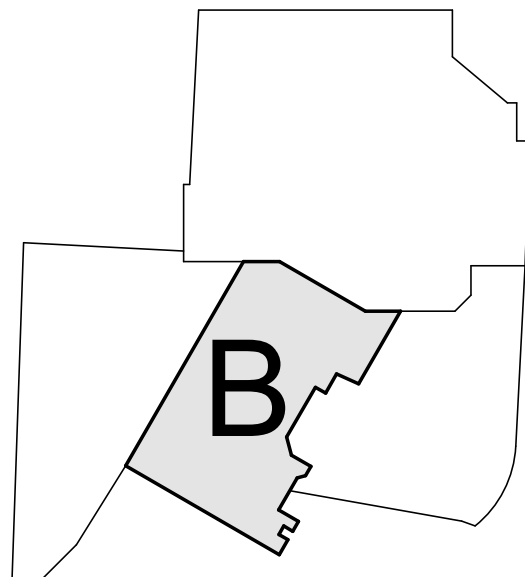

2305 Mount Werner Circle
Steamboat Springs, CO 80487

Gensler

1225 17th Street
Suite 150
Denver, CO 80202
United States
Tel 303.595.8586
Fax 303.825.6823



141 9th Street
PO Box 774943
Steamboat Springs, CO
80477
Tel 970.871.9494

DESIGNWORKSHOP

1390 Lawrence Street
Suite 100
Denver, CO 80204
Tel 303.623.5186



12499 West Colfax Ave.
Lakewood, CO 80215
United States
Tel 303.431.6100



14143 Denver West Pkwy
Suite 300
Golden, CO
United States
Tel 303.421.6655

Date	Description
2021.05.19	BP3: GOLDWALK - ISSUE FOR PERMIT

RCRBD
Record Set
TC
06/29/2021

Seal / Signature



Project Name 05.19.2021

SSRC | BASE AREA
IMPROVEMENTS

Project Number

003.7835.000


Description

GOLD WALK - CONSTRUCTION PLAN -
LEVEL 03

Scale

1/8" = 1'-0"

1B-A1.103

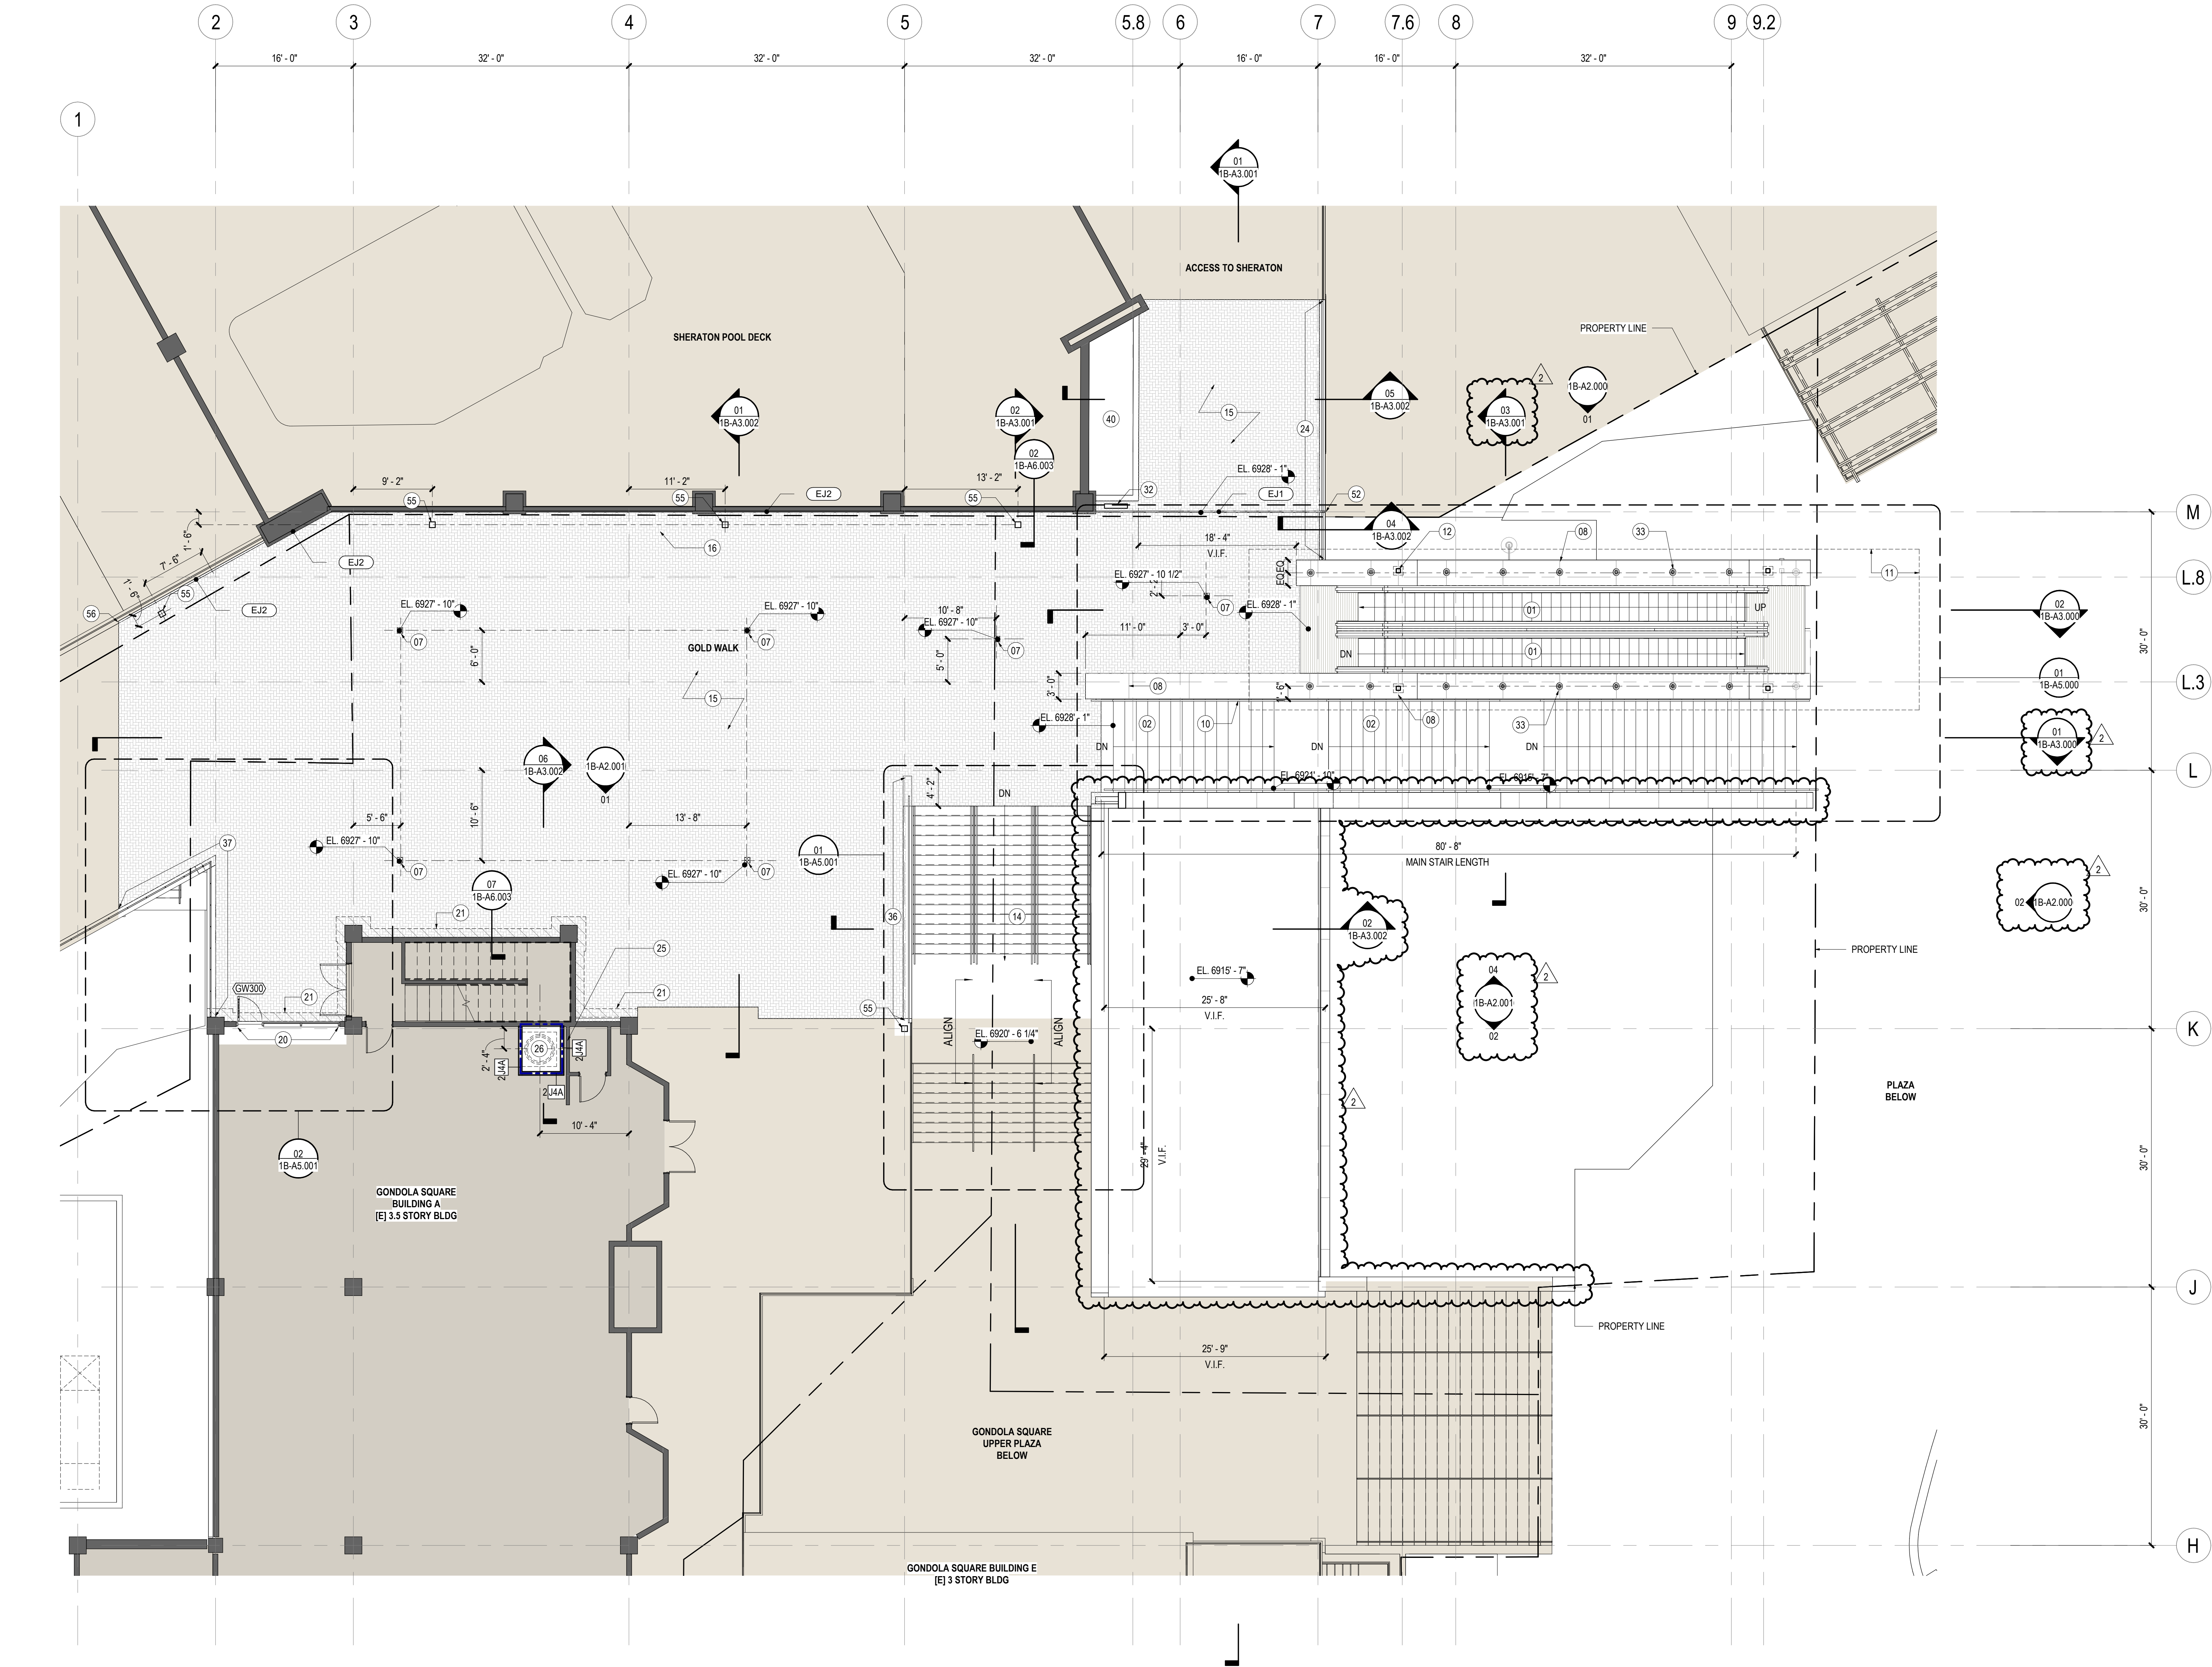


01 CONSTRUCTION PLAN - LEVEL 03
SCALE: 1/8" = 1'-0"

SHEET NOTES

- 01 [N] SET OF 2 EXTERIOR GRADE ESCALATORS. NOMINAL STEP WIDTH TO BE 40". 3 STEP LANDING. INTEGRATED SKIRT LIGHTING AND STAINLESS STEEL BALUSTRADES.
- 02 [N] CONCRETE STAIR CWS WITH SNOWMELT SYSTEM
- 07 BI-LEVEL AREA DRAIN. RE: PLUMBING. SLOPE PAVERS TO DRAIN. RE: CIVIL
- 08 ST2 STONE CAP JOINT. TYP
- 10 STAIR HANDRAIL ATTACHED TO WALL. RE: RAIL DETAILS
- 11 OUTLINE OF ESCALATOR CANOPY ABOVE. RE: ROOF PLAN
- 12 ESCALATOR CANOPY STRUCTURE. RE: ELEVATIONS AND STRUCTURAL
- 14 CONTRACTOR TO PROVIDE TEMPORARY METAL GRATE STAIR TO MATCH [E] STAIR TREAD RISE / RUN AND RAILINGS. RE: ENLARGED AND SECTION DETAILS
- 15 [N] RAISED FLOORING AT GOLDWALK BY OTHERS. RE: LANDSCAPE & STRUCTURAL
- 16 [N] ART WALL. RE: LANDSCAPE
- 20 [N] 9FT DOOR AND STOREFRONT SYSTEM SF1. STRUCTURAL MODIFICATIONS AS REQUIRED TO SUPPORT NEW OPENINGS.
- 21 MODIFICATIONS OF EXISTING FACADE AT INTERACTION WITH NEW GOLD WALK FINISH ELEVATION REQUIRED. EXACT ASSEMBLY TBD. LIKELY SCOPE: REMOVAL OF EXISTING EXTERIOR MATERIAL TO 6" ABOVE NEW FINISH GRADE. NEW SHEATHING MATERIAL ON EXISTING STRUCTURE. NEW INSULATION. WATERPROOFING MEMBRANE TO EXTEND UP NEW SHEATHING MATERIAL. FLASHING TRANSITION BETWEEN NEW MEMBRANE AND REMAINING EXISTING FACE MATERIALS ABOVE.
- 24 [N] GUARDRAIL GR01. RE: EXTERIOR MATERIAL SCHEDULE AND RAIL DETAILS
- 25 [N] BOILER FLUE VENT ENCLOSURE SHAFTWALL BELOW ROOF. WALL ASSEMBLY TO BE METAL STUD. SHEATHING, WB, T-11 SIDING.
- 26 [N] BOILER FLUE VENT. RE: MECHANICAL
- 32 EXISTING SHERATON SIGN TO BE REPLACED IN SAME LOCATION AT NEW ELEVATION. PROVIDE POWER. RE: ELECTRICAL
- 33 F10 LIGHT FIXTURE. [N] INGROUND CANOPY UPLIGHTING FIXTURES. FIXTURES TO BE RECESSED ON THE TOP SURFACE OF EACH OF THE ESCALATOR SIDE WALLS. RE: SECTION AND ELEVATIONS. BASIS OF DESIGN WE-EF INGROUND LUMINAIRE ETC330-FS TW LED, 19W, WITH LINEAR LOUVER 185-112Z. POWER AND LIGHTING CONTROLS TO BE INCLUDED IN FUTURE. ELECTRICAL DELIVERABLES REFER TO ELECTRICAL DRAWINGS FOR MORE INFORMATION
- 36 [N] GUARDRAIL GR4 RE: ENLARGED PLANS AND DETAILS
- 37 [N] GUARDRAIL GR3 RE: ENLARGED PLANS AND DETAILS
- 40 EXISTING PLANTER TO REMAIN. EXTEND PLANTER WALLS AND WATERPROOFING UP TO NEW GOLD WALK ELEVATION. RESTORE PLANTING AND IRRIGATION SYSTEMS AT NEW GOLD WALK ELEVATION. RE: LANDSCAPE
- 52 VERTICAL EXPANSION JOINT. BOB WABO SEISMIC WEATHER SEAL (SWS)
- 55 HSS LIGHT POST. RE: STRUCTURAL
- 56 TERMINATE EJ2 AT EXISTING EXPANSION JOINT

GENERAL NOTES

KEY PLAN

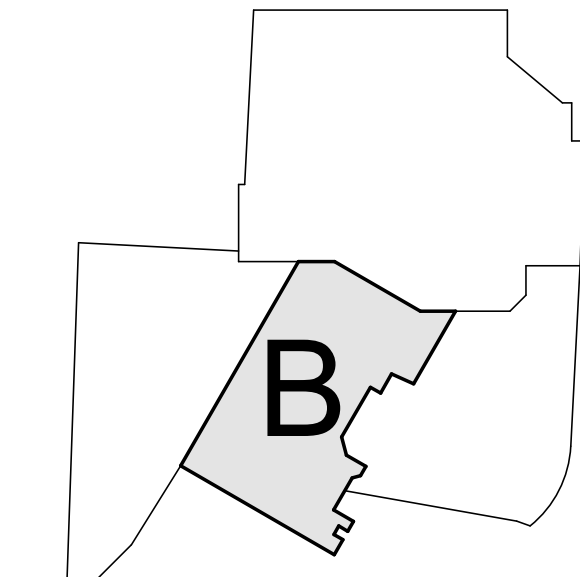

ALTRERA east west partners
MOUNTAIN COMPANY

2305 Mount Werner Circle
Steamboat Springs, CO 80487

Gensler

1225 17th Street
Suite 150
Denver, CO 80202
United States

Tel 303.595.8586
Fax 303.625.6823

LANDMARK
CONSTRUCTION, INC.

141 9th Street
PO Box 774943
Steamboat Springs, CO 80477
Tel 970.871.9494

DESIGNWORKSHOP

1390 Lawrence Street
Suite 100
Denver, CO 80204
Tel 303.623.5186

MARTIN/MARTIN
ARCHITECTS

12499 West Colfax Ave.
Lakewood, CO 80215
United States
Tel 303.431.6100

me
engineers

14143 Denver West Pkwy
Suite 300
Golden, CO
United States
Tel 303.421.6655

Date	Description
2021.05.19	BP3: GOLDWALK - ISSUE FOR PERMIT
2021.06.25	BP3: GOLDWALK - BULLETIN 01
2021.07.01	BP3: GOLDWALK - BULLETIN 02 - REVISED RESPONSES

RCRBD
Record Set
TC
07/13/2021

Seal / Signature

Project Name

SSRC | BASE AREA IMPROVEMENTS

Project Number


003.7835.000

Description


GOLD WALK - CONSTRUCTION PLAN - LEVEL 03

Scale
1/8" = 1'-0"

1B-A1.103

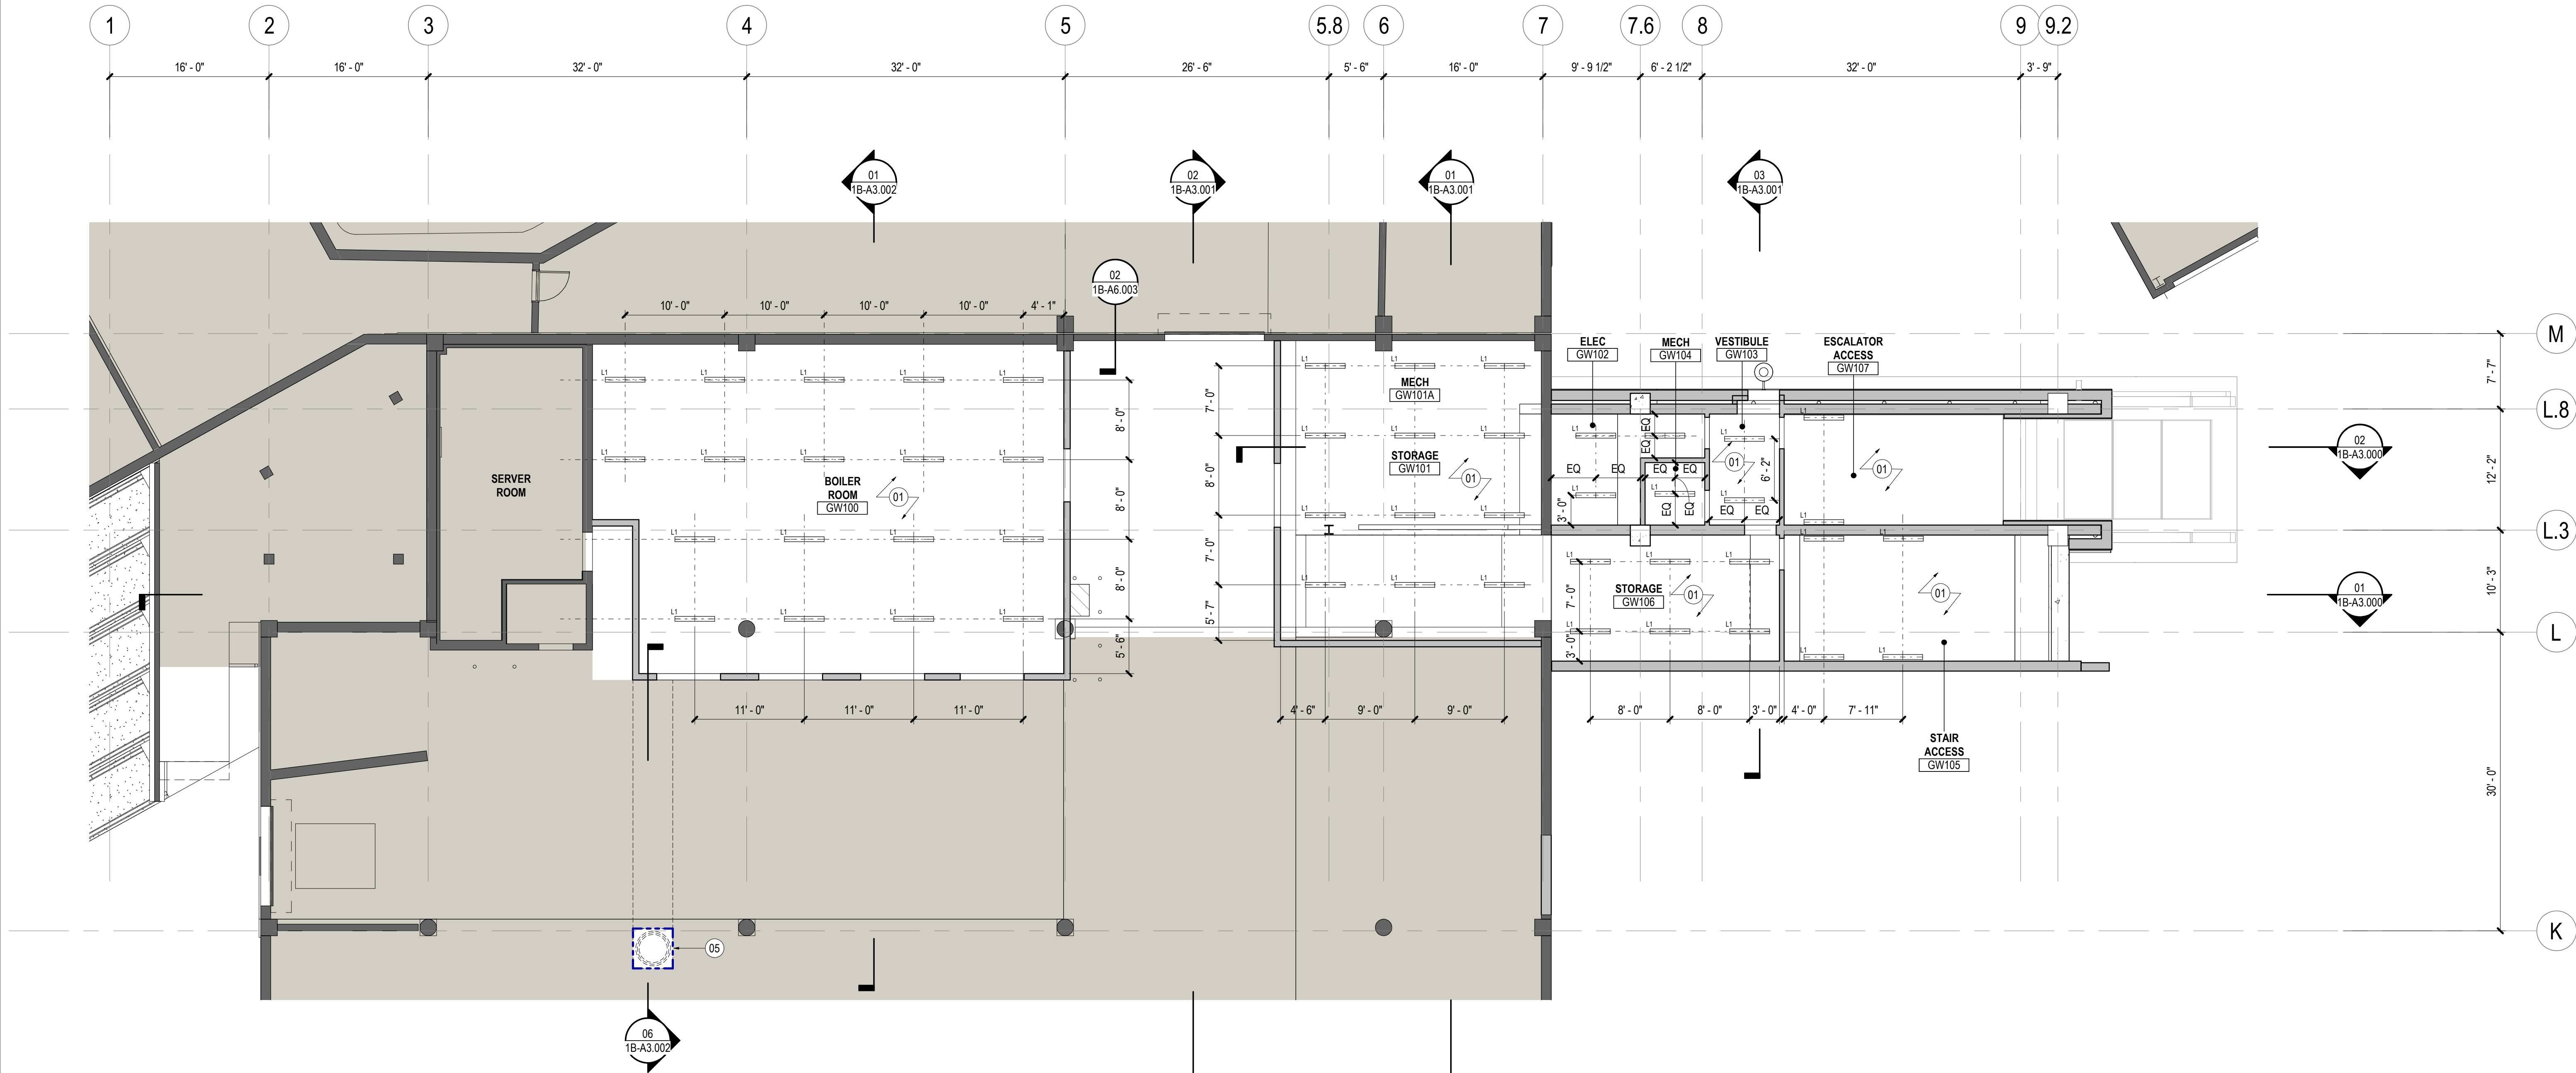

02 REFLECTED CEILING PLAN - LEVEL 01
SCALE: 1/8" = 1'-0"

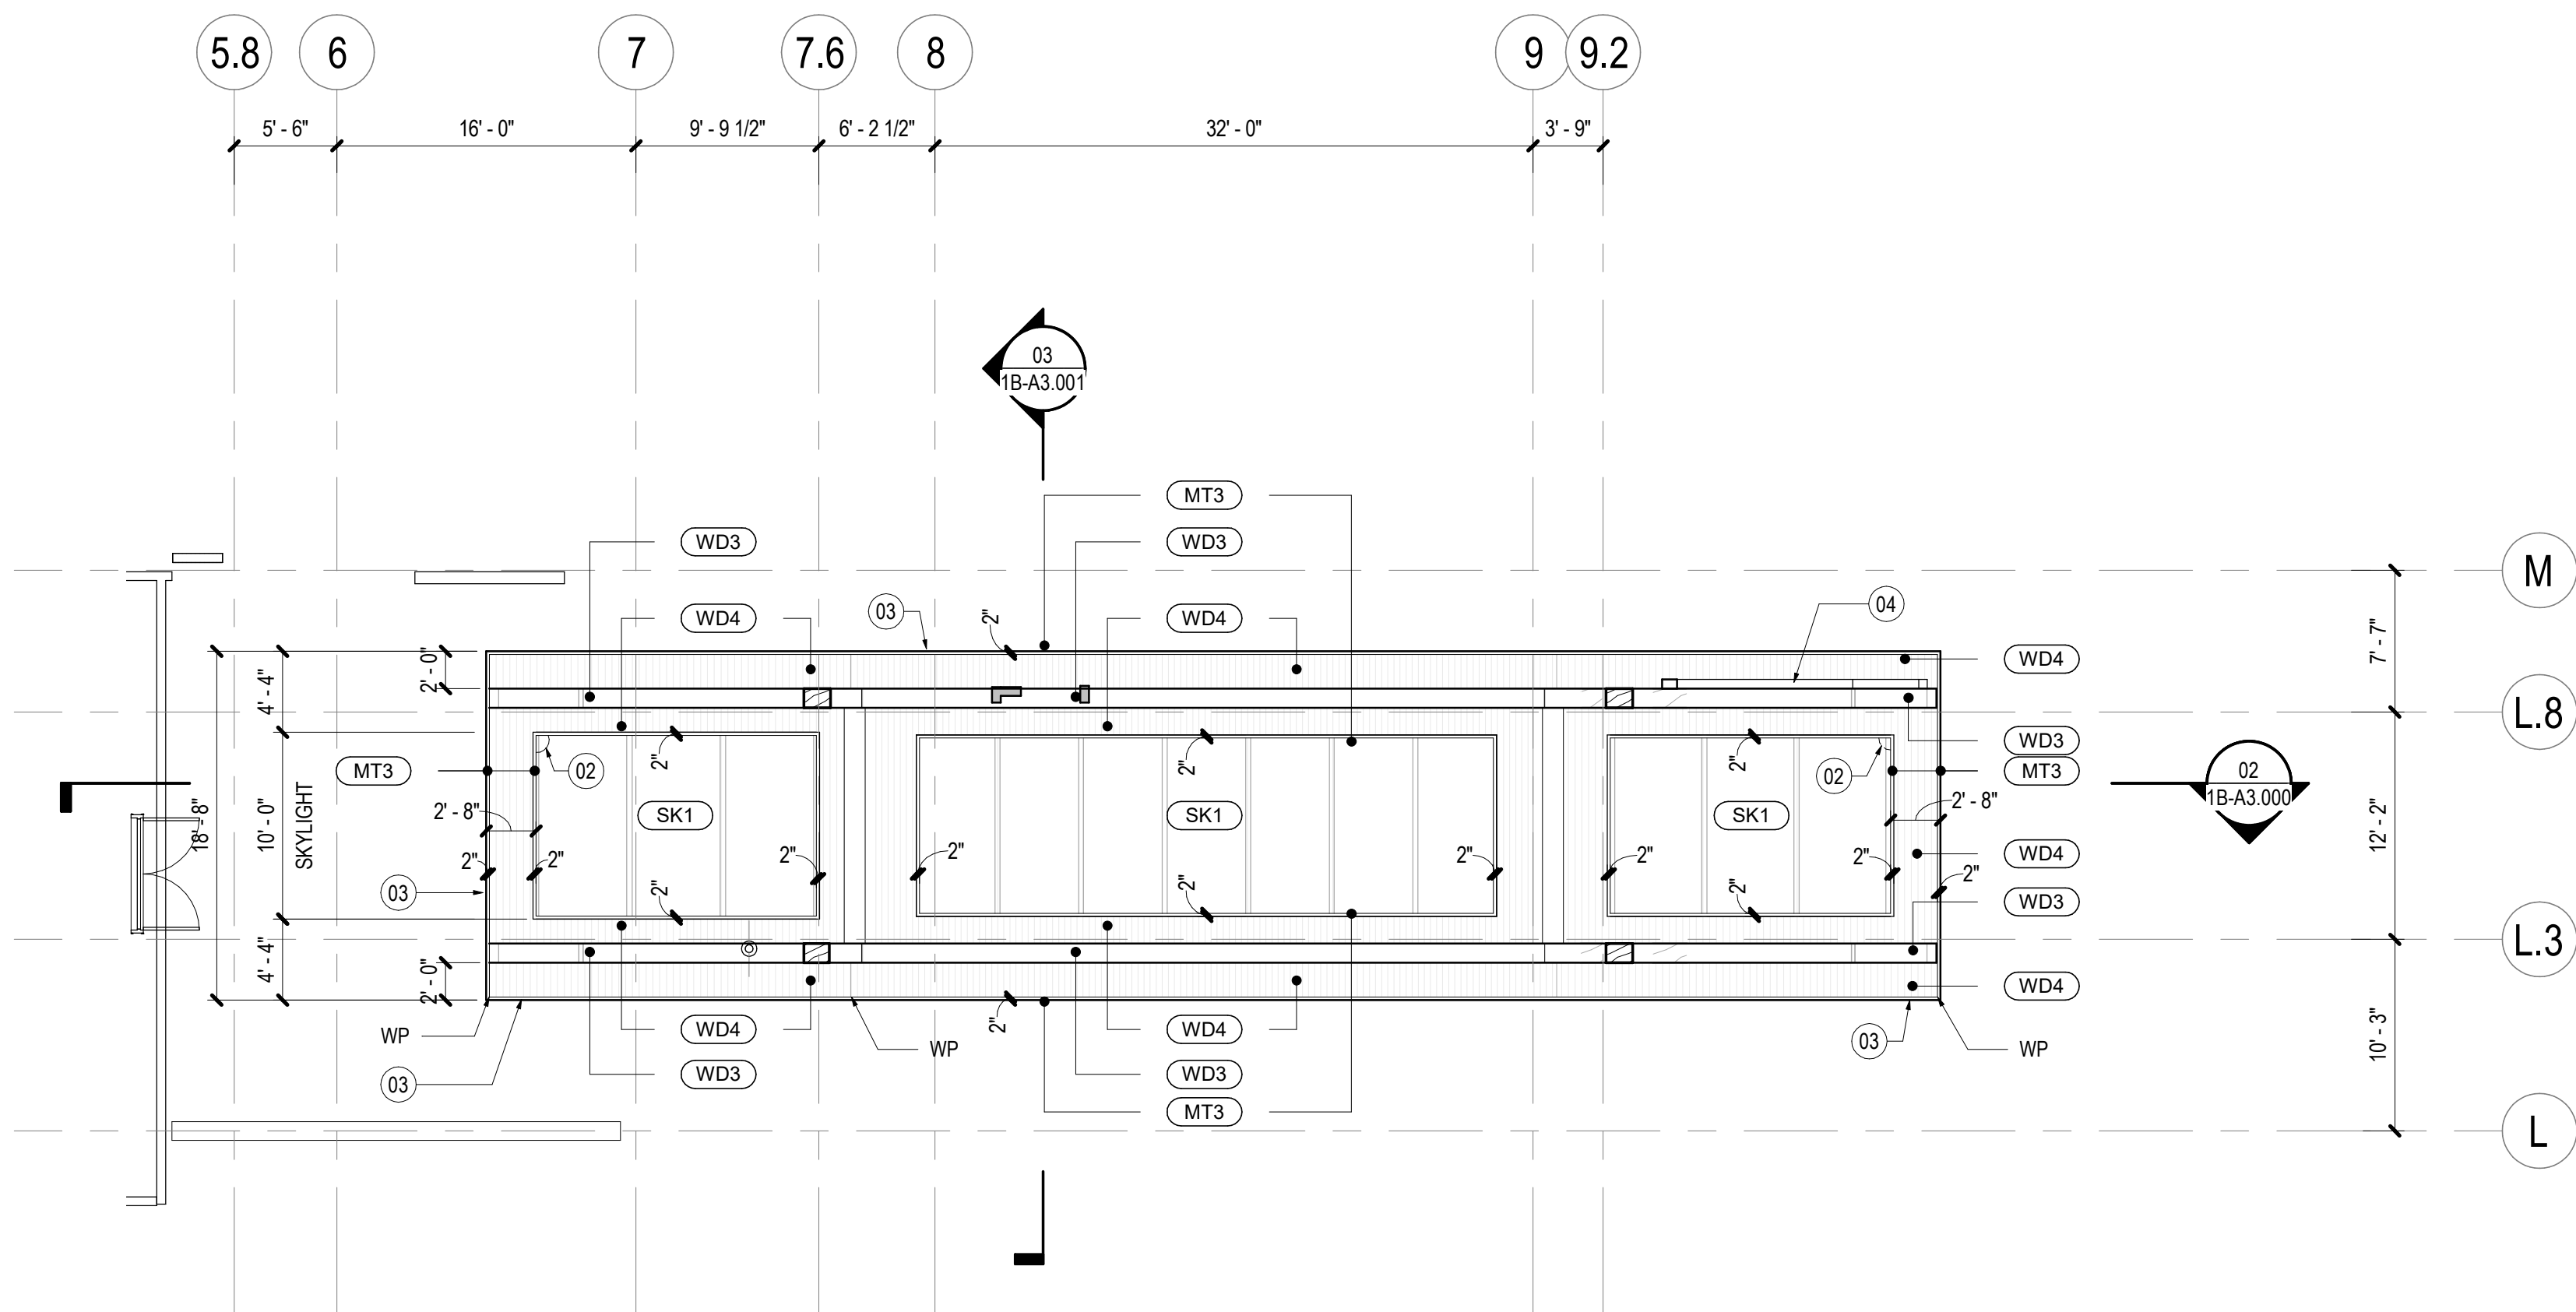

01 REFLECTED CEILING PLAN - CANOPY
SCALE: 1/8" = 1'-0"

SHEET NOTES

- 01 EXPOSED CEILING
- 02 SECURITY CAMERA LOCATION, RE: TECHNOLOGY
- 03 MT3 FASCIA WITH PRE-FORMED CORNER PIECE, TYPICAL ALL CORNERS. RE: ELEVATIONS AND CANOPY DETAILS
- 04 DOWNSPOUT TO FOLLOW COLUMN GEOMETRY. DOWNSPOUT TO BE ROUTED INSIDE WALL CAVITY WITH DOWNSPOUT TO PIPE ADAPTER AND DRAIN TO THE EXTERIOR THROUGH NOZZLE. RE: PLANS, ELEVATIONS, WALL SECTIONS, AND DETAILS.
- 05 [N] BOILER FLUE VENT, RE: MECHANICAL



ALTRERRA east west partners
MOUNTAIN COMPANY

2305 Mount Werner Circle
Steamboat Springs, CO 80487

Gensler

1225 17th Street
Suite 150
Denver, CO 80202
United States
Tel 303.595.8585
Fax 303.825.6823



141 9th Street
PO Box 774943
Steamboat Springs, CO
80477
Tel 970.871.9494

DESIGNWORKSHOP

1390 Lawrence Street
Suite 100
Denver, CO 80204
Tel 303.623.5186



12499 West Colfax Ave.
Lakewood, CO 80215
United States
Tel 303.431.6100



14143 Denver West Pkwy
Suite 300
Golden, CO
United States
Tel 303.421.6655


GENERAL NOTES

1. REFER TO ELECTRICAL DRAWINGS FOR LIGHT FIXTURE INFORMATION.
2. ALL L1 FIXTURES TO BE MOUNTED TO 10FT AFF

Date	Description
2021.05.19	BP3: GOLDWALK - ISSUE FOR PERMIT

RCRBD
Record Set
TC
06/29/2021

KEY PLAN

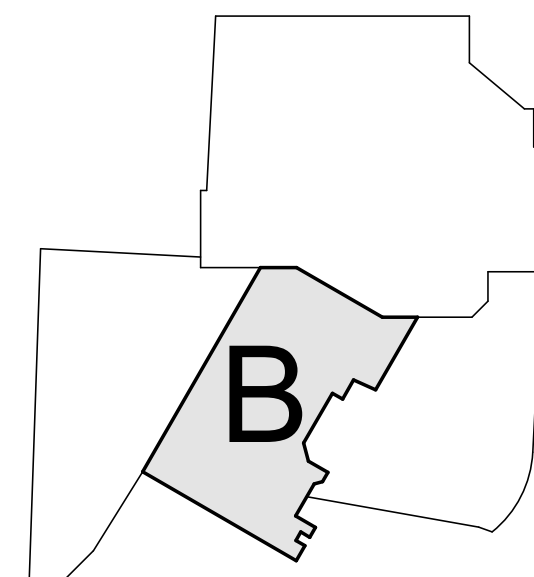

Seal / Signature



Project Name 05.19.2021

SSRC | BASE AREA
IMPROVEMENTS

Project Number

003.7835.000





Description

GOLD WALK - REFLECTED CEILING
PLANS

Scale

1/8" = 1'-0"

1B-A1.201

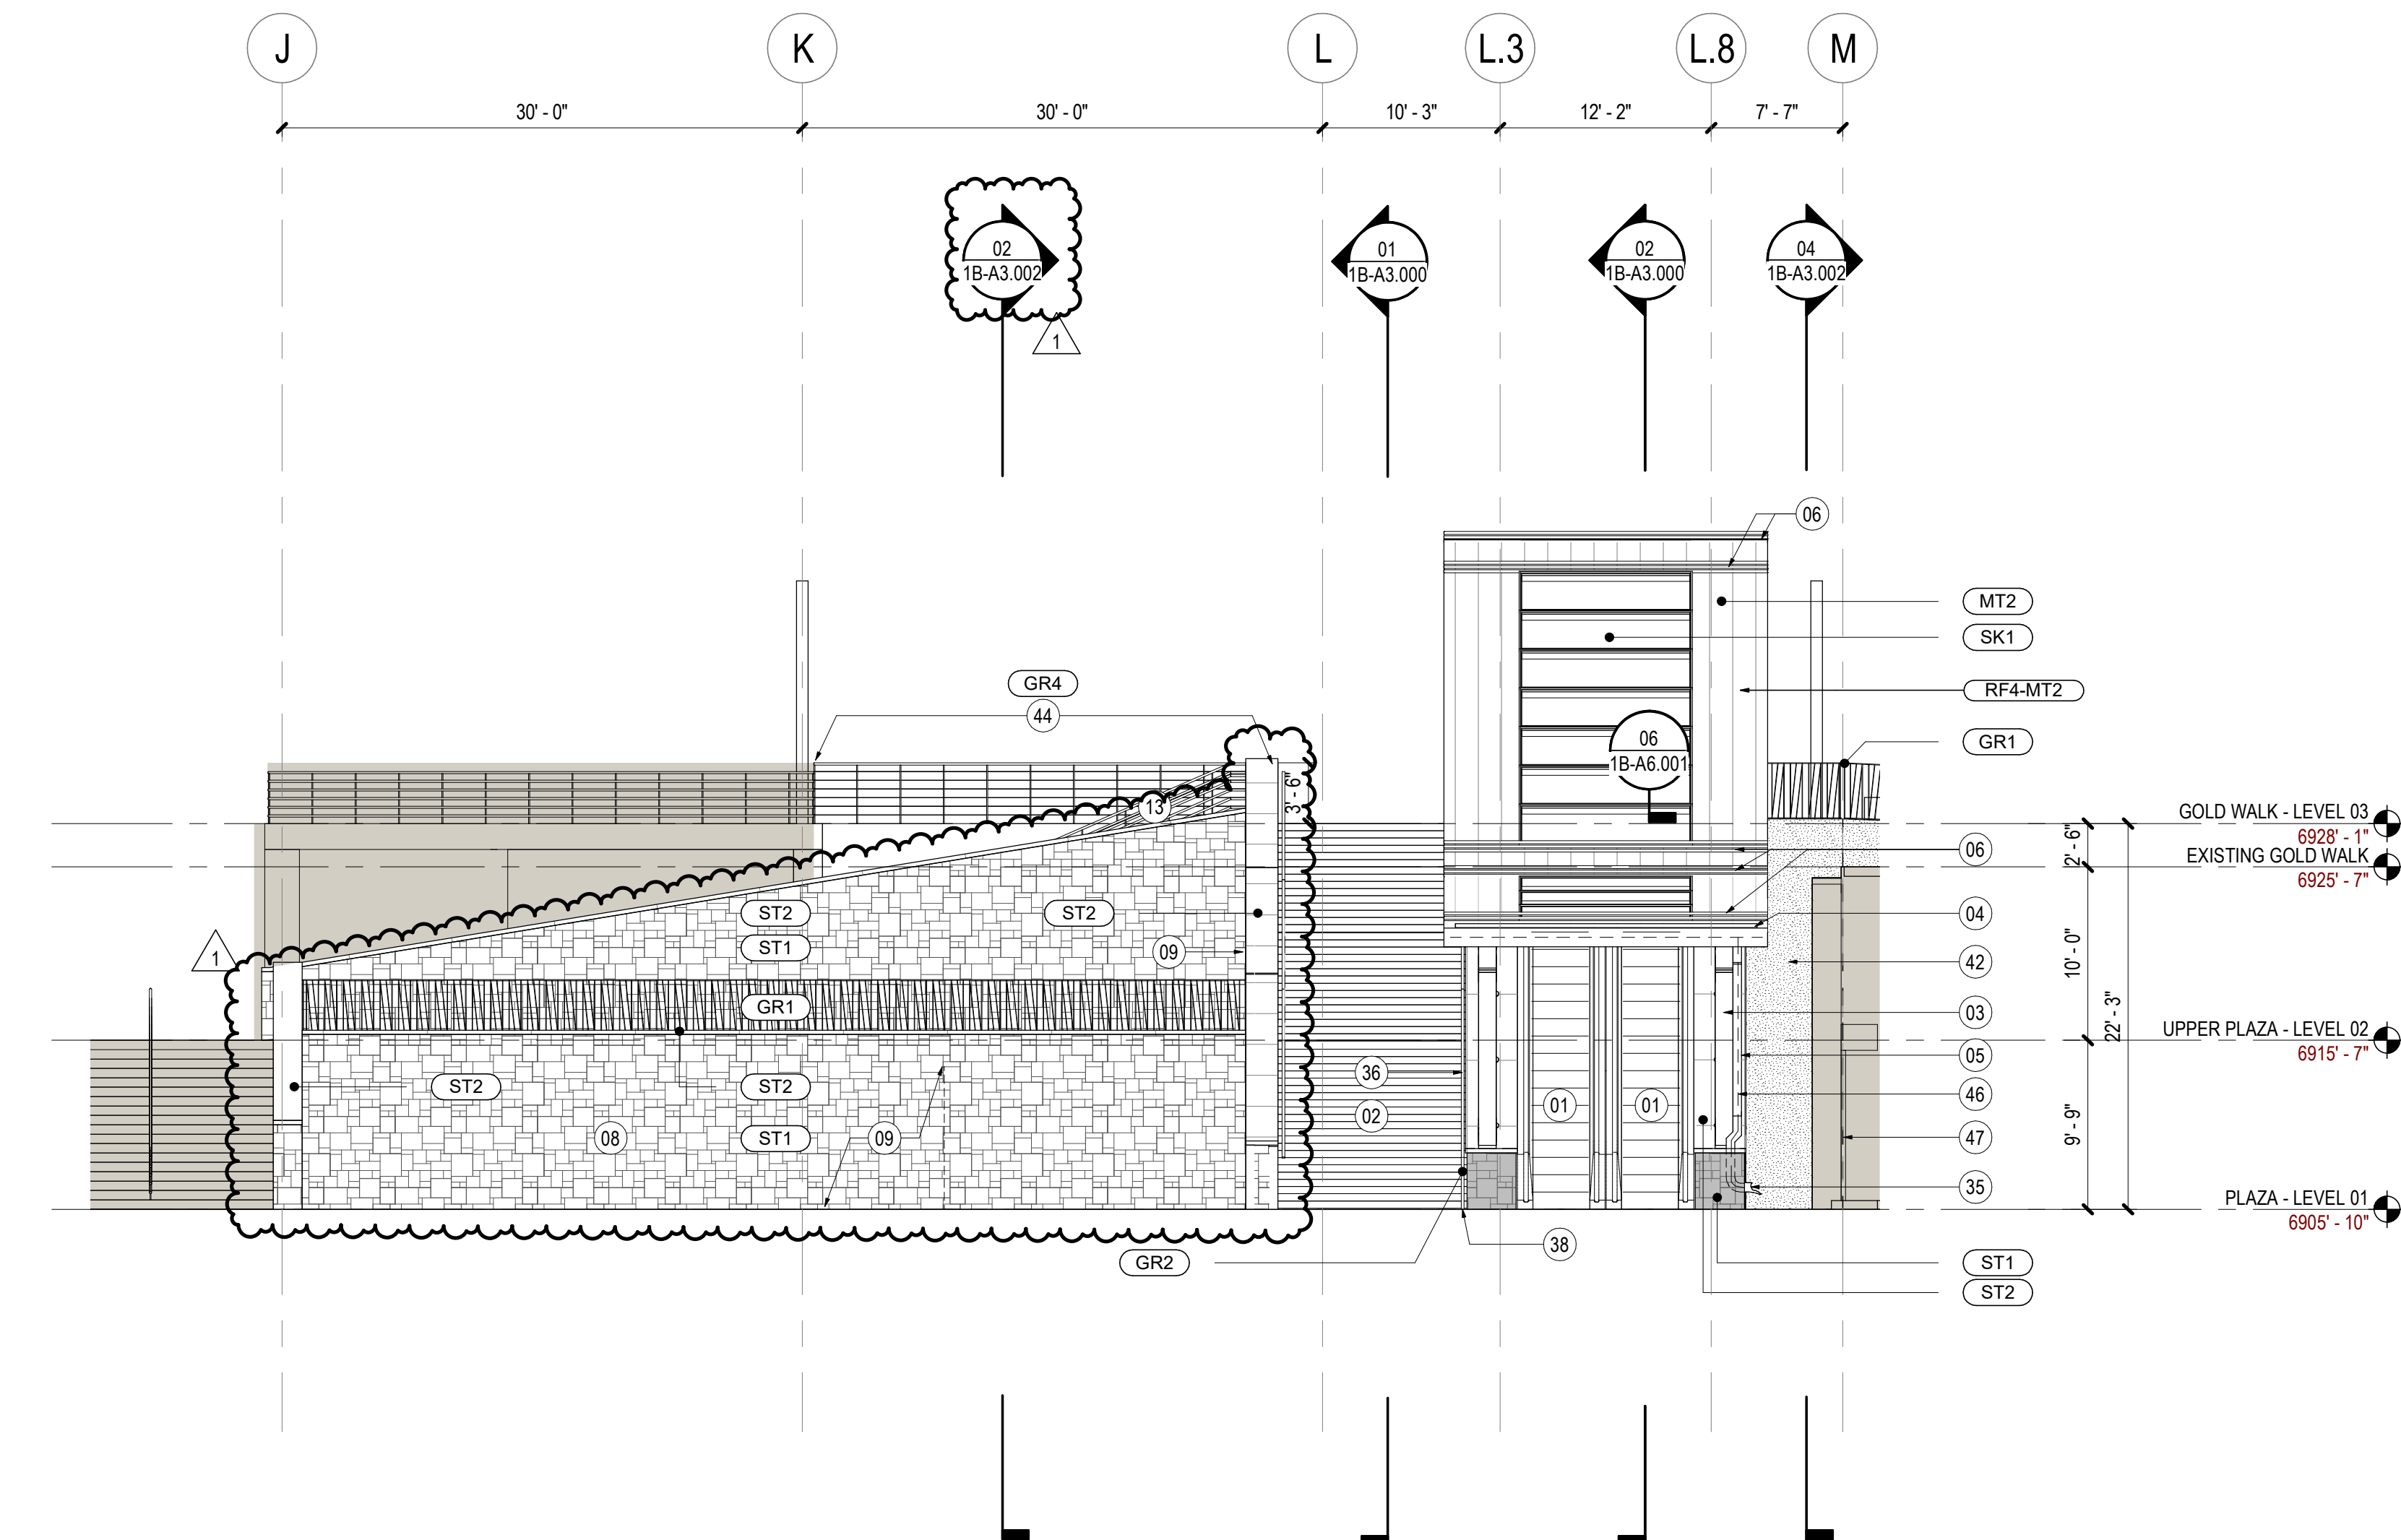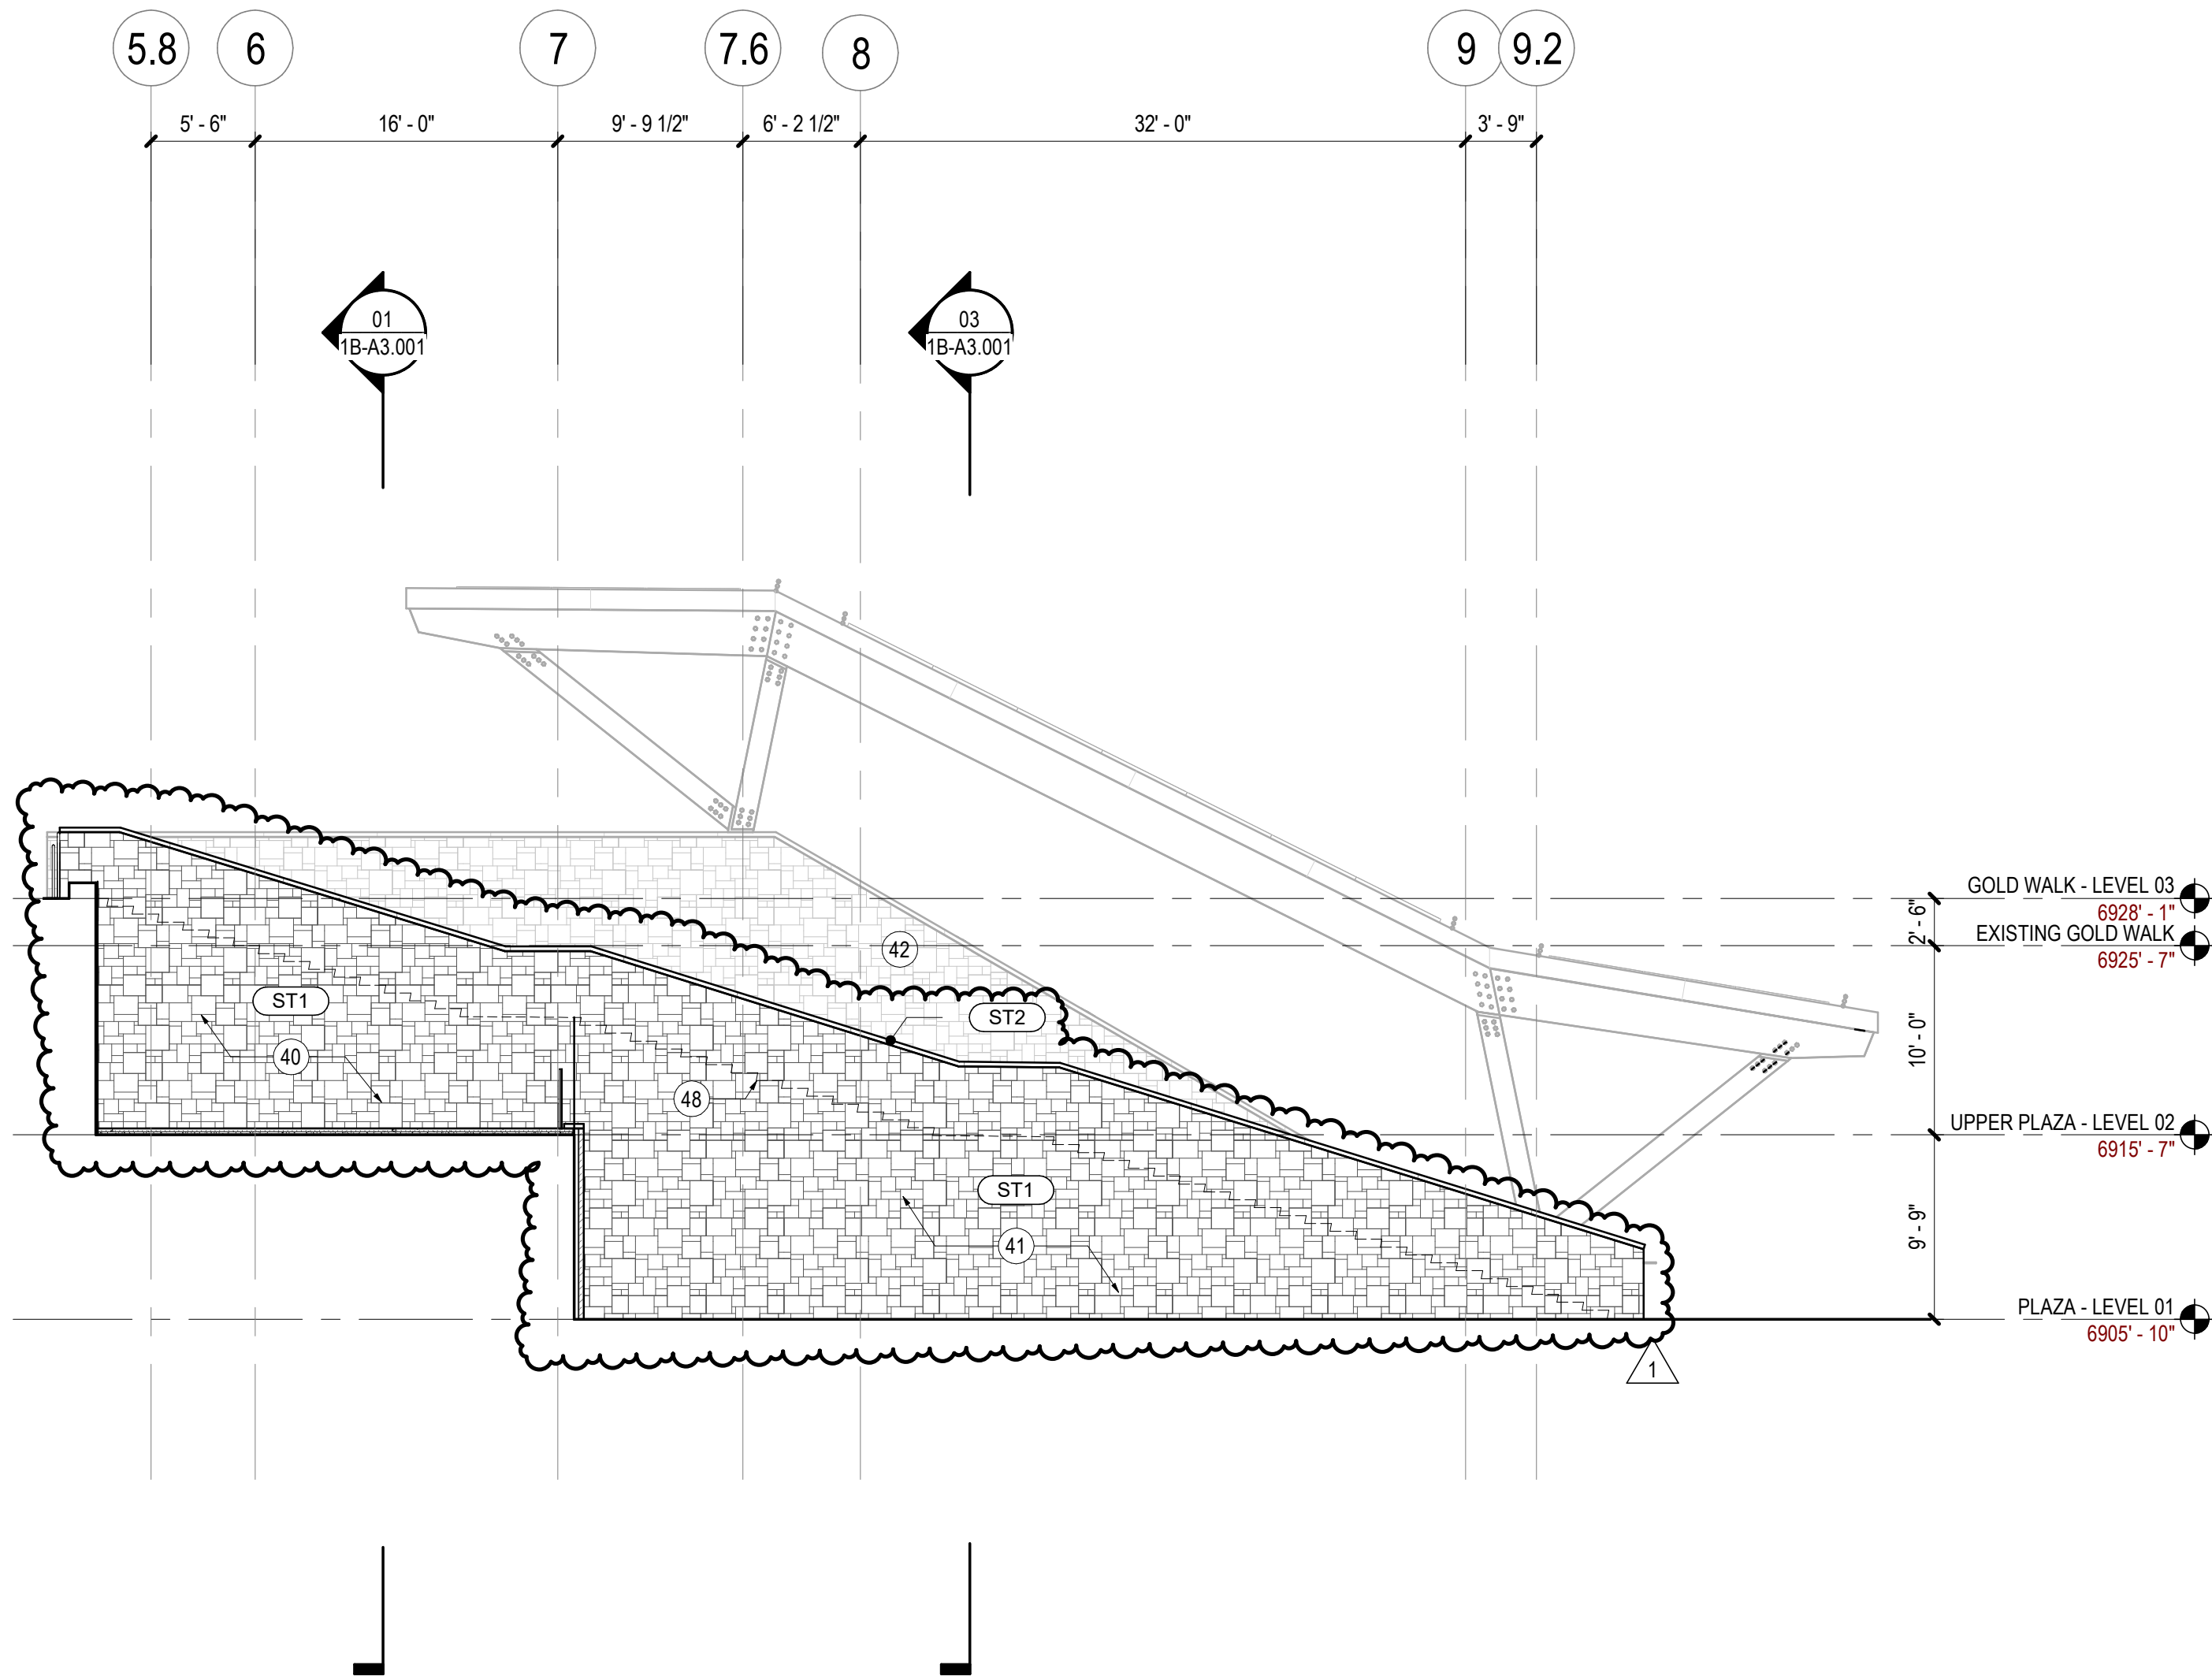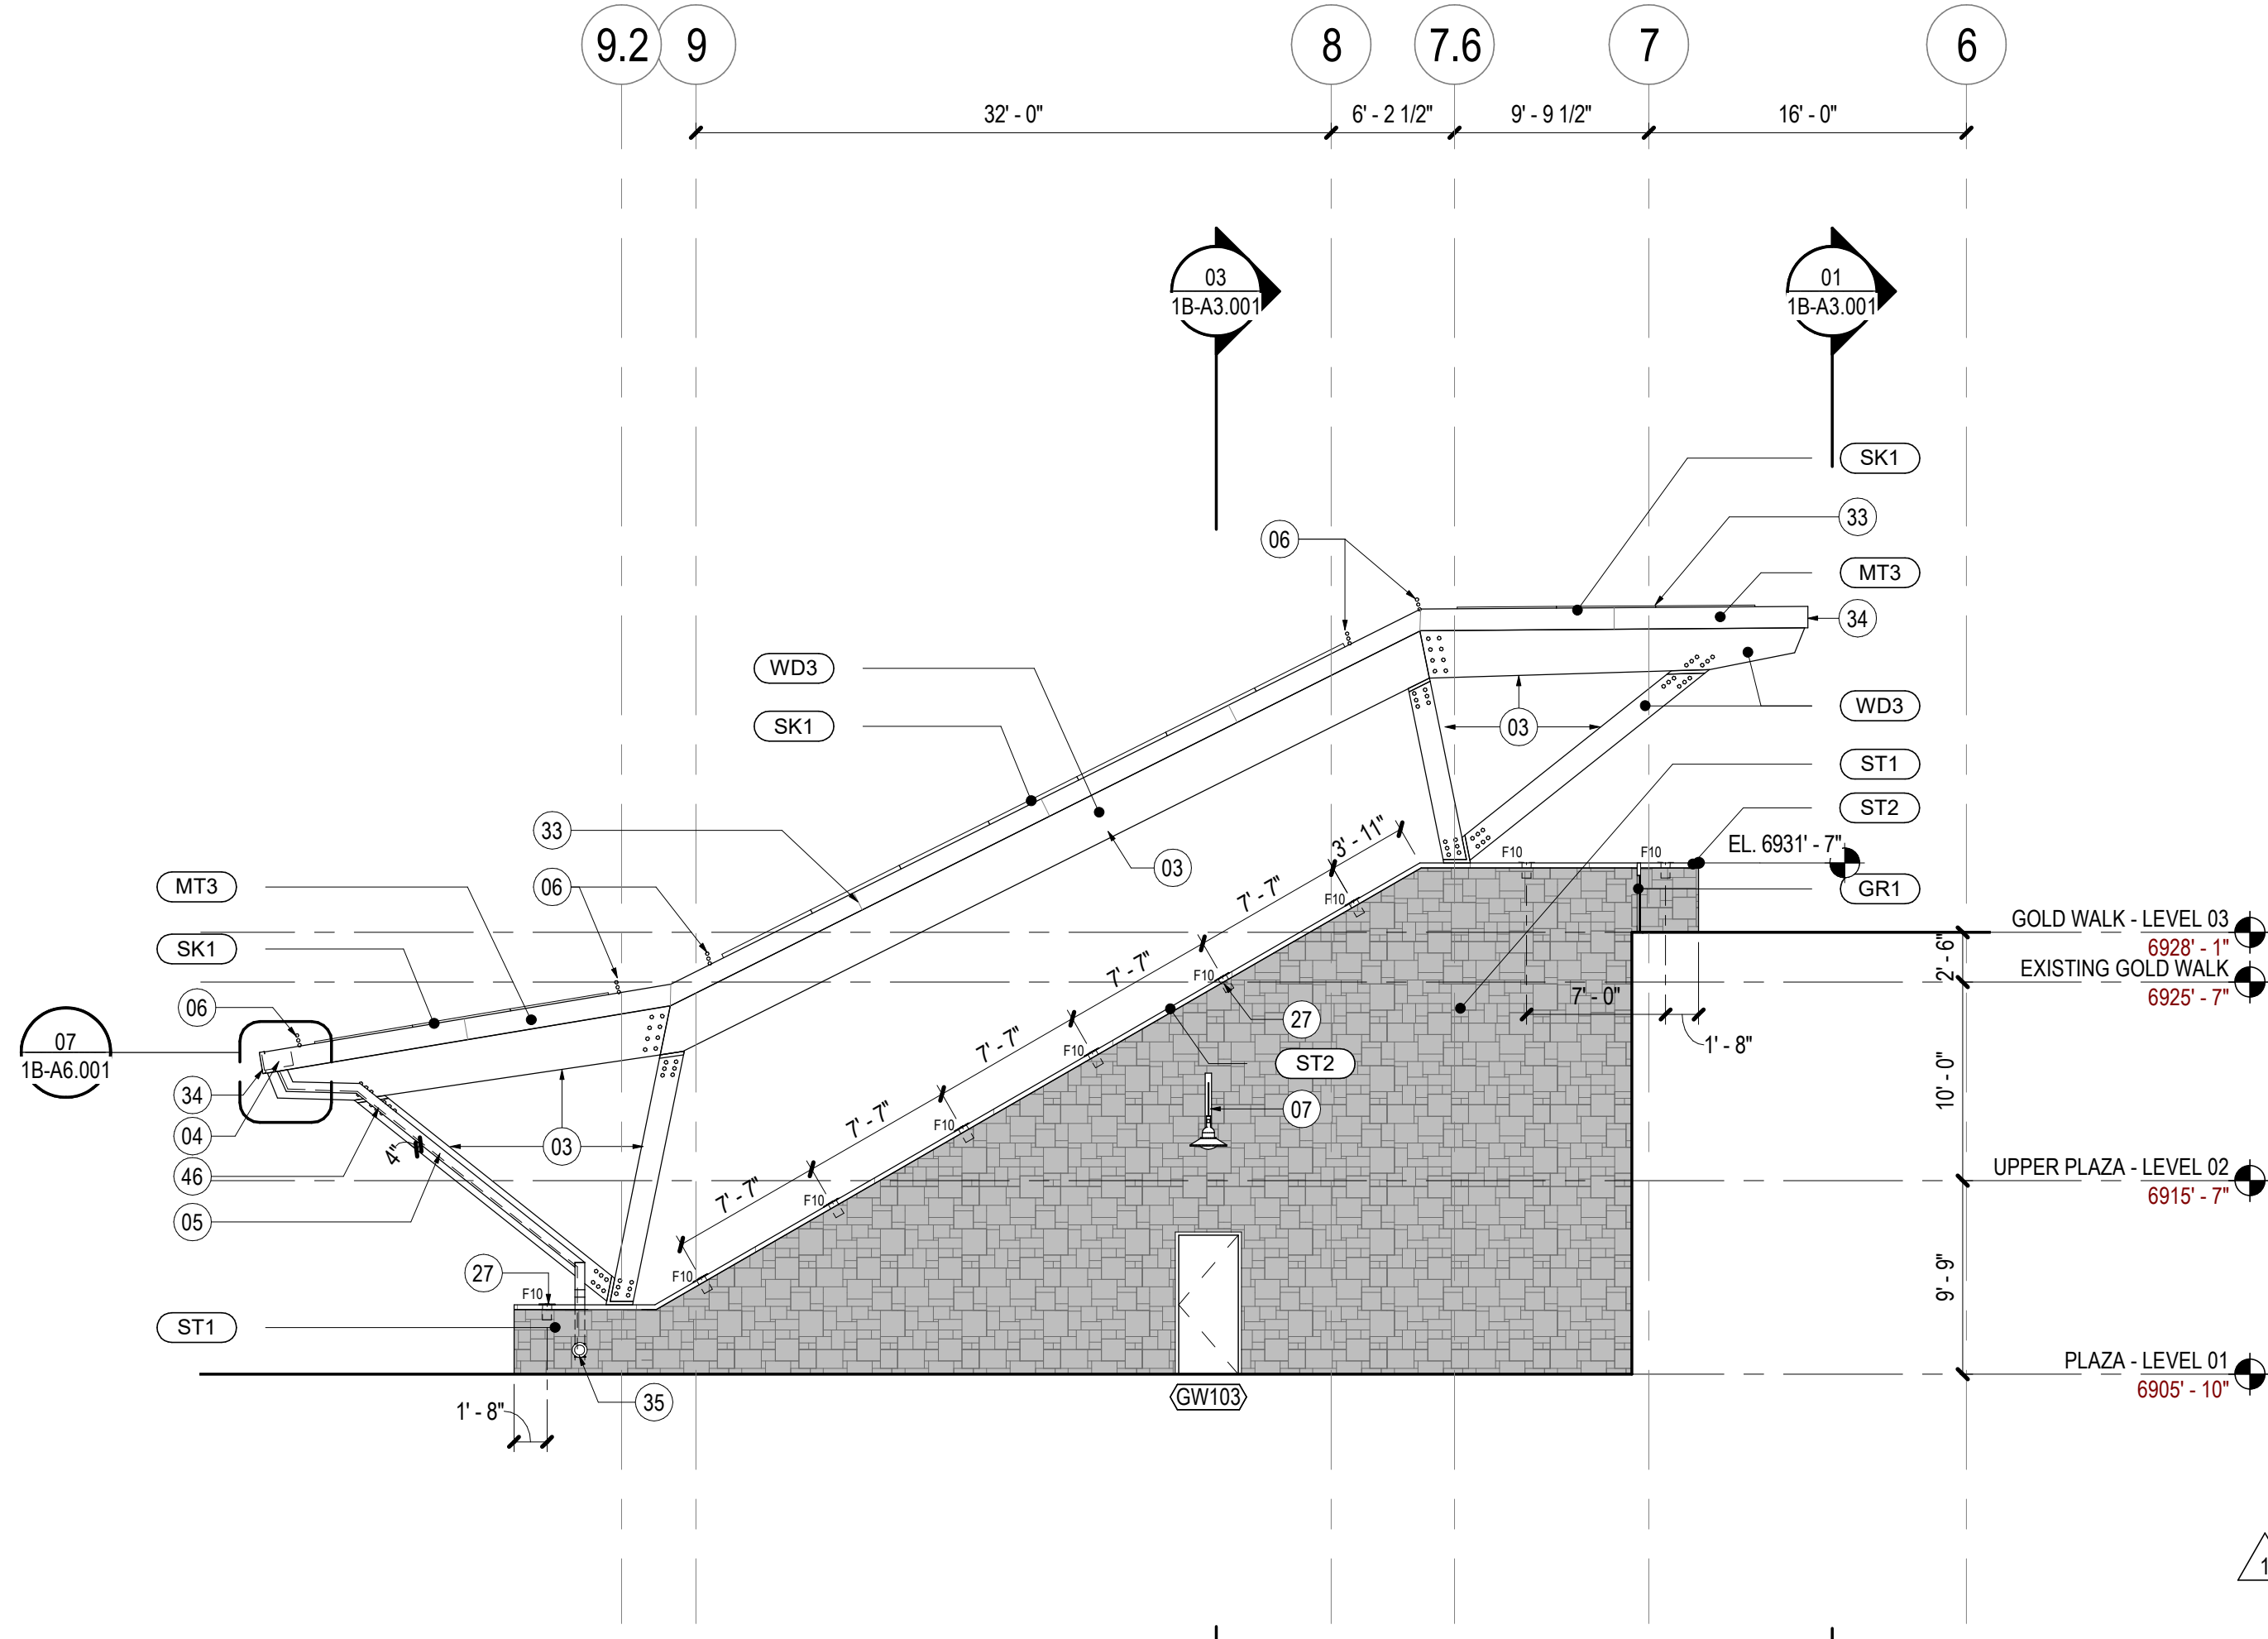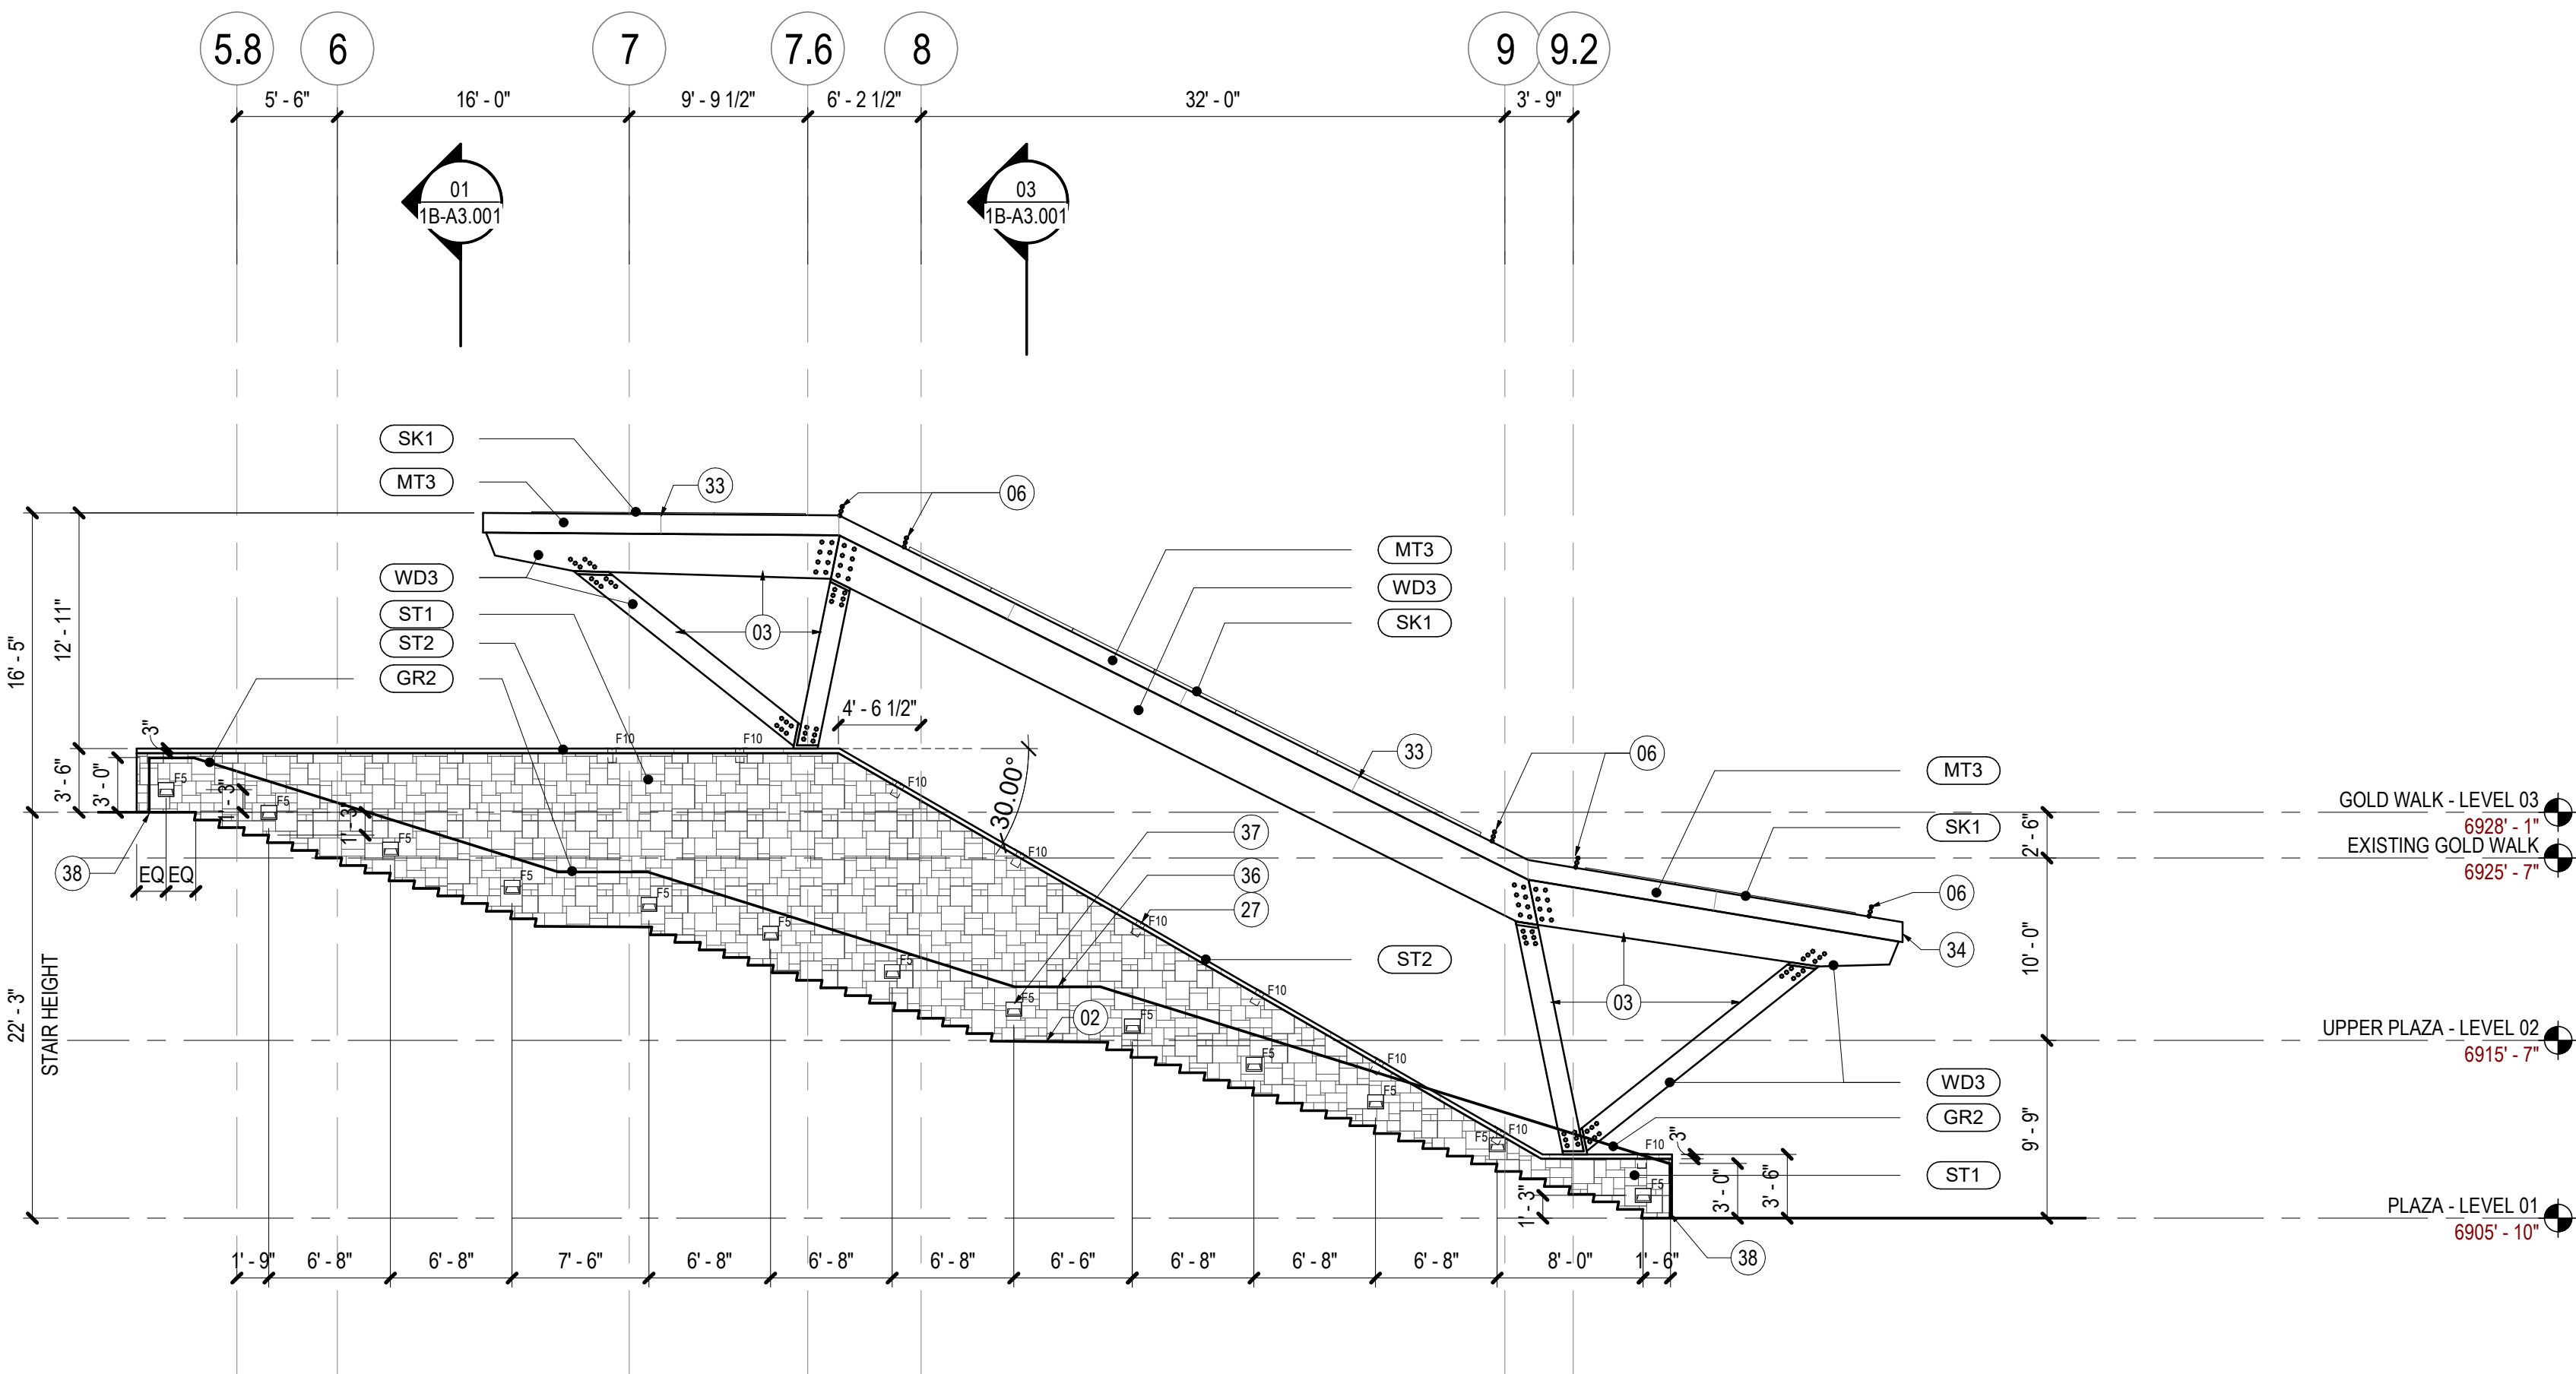


SHEET NOTES

- [N] SET OF 2 EXTERIOR GRADE ESCALATORS. NOMINAL STEP WIDTH TO BE 40". 3 STEP LANDING. INTEGRATED SKIRT LIGHTING AND STAINLESS STEEL BALLUSTRADES.
- [N] CONCRETE STAIR C/S WITH SNOWMELT SYSTEM
- CANOPY STRUCTURE, RE: STRUCTURE
- TROUGH DRAIN SLOPED AT 1% TO DOWNSPOUT. RE: PLANS, ELEVATIONS, WALL SECTIONS, AND DETAILS
- DOWNSPOUT TO FOLLOW COLUMN GEOMETRY. DOWNSPOUT TO BE ROUTED INSIDE WALL CAVITY WITH DOWNSPOUT TO PIPE ADAPTER AND DRAIN TO THE EXTERIOR THROUGH NOZZLE. RE: PLANS, ELEVATIONS, WALL SECTIONS, AND DETAILS
- SNOW FENCE
- LIGHT FIXTURE, RE: ELECTRICAL
- [E] WALL AND SLAB TO REMAIN. PROVIDE WEATHER PROOF MEMBRANE OVER WALL. TIE TO WEATHERPROOFING MEMBRANE AT SLAB. ENTIRE ASSEMBLY TO PROVIDE WEATHER-TIGHT BARRIER FROM EXTERIOR TO INTERIOR PARKING GARAGE. WEATHERPROOFING MEMBRANE TO SLOPE TO DRAIN AT HORIZONTAL SLAB.
- CONTRACTOR TO PROVIDE INFILL WALL AT WALL OPENING. PROVIDE WEATHERPROOF ENCLOSURE TIE TO SURROUNDING WALL AND SLAB WEATHERPROOFING MEMBRANE
- CONTRACTOR TO PROVIDE METAL GRATE STAIR TO MATCH [E] STAIR TREAD RISE / RUN AND RAILINGS. RE: ENLARGED PLANS AND DETAILS
- F10 LIGHT FIXTURE. [N] INGROUND CANOPY UPLIGHTING FIXTURES. FIXTURES TO BE RECESSED ON THE TOP SURFACE OF EACH OF THE ESCALATOR SIDE WALLS. RE SECTION AND ELEVATIONS. BASIS OF DESIGN WE-EF INGROUND LUMINAIRE ETC330-FS TW LED, 19W, WITH LINEAR LOUVER 185-T122. POWER AND LIGHTING CONTROLS TO BE INCLUDED IN FUTURE ELECTRICAL DELIVERABLES. REFER TO ELECTRICAL DRAWINGS FOR MORE INFORMATION
- MT3 FASCIA JOINTS, TYP
- MT3 FASCIA WITH PRE-FORMED CORNER PIECE. TYPICAL ALL CORNERS. RE: ELEVATIONS AND CANOPY DETAILS
- 6" DOWNSPOUT NOZZLE, BOD RECTORSEAL #62705 BRONZE
- [N] HANDRAIL GR2, RE: RAIL DETAILS
- LIGHT FIXTURE FS, RE: ELECTRICAL DRAWINGS FOR MORE INFORMATION
- HANDRAIL GR2 TO ATTACH TO NEW PAVES FLOOR AT TOP AND BOTTOM. ANCHOR TO SLAB.
- PROVIDE WEATHERPROOF ENCLOSURE TIE TO SURROUNDING WALL AND SLAB WEATHERPROOFING MEMBRANE
- AWB OVER CONCRETE WALL BY G.C.
- IN WALL WITH PERSONAL AND PAINT TO MATCH ADJACENT STAIRWELL WALL
- [N] GUARDRAIL GR4 RE: ENLARGED PLANS AND DETAILS
- RAYCHEM ROOF ICE MELT SYSTEM AND HEAT TRACE AT ROOF EDGE, TROUGH, AND DOWNSPOUT
- VERTICAL EXPANSION JOINT, BOD WABO SEISMIC WEATHER SEAL (SWS)
- OUTLINE OF C/S CONCRETE STAIR BEHIND

GENERAL NOTES

- REFER TO ELECTRICAL DRAWINGS FOR LIGHT FIXTURE INFORMATION

KEY PLAN

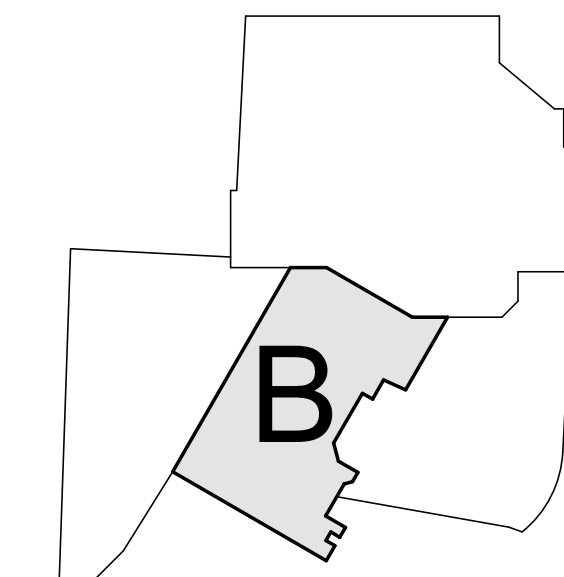

Steamboat
ALTRERA east west partners
MOUNTAIN COMPANY

2305 Mount Werner Circle
Steamboat Springs, CO 80487

Gensler
1225 17th Street
Suite 150
Denver, CO 80202
United States
Tel 303.595.8586
Fax 303.625.6623

LANDMARK
141 9th Street
PO Box 774943
Steamboat Springs, CO 80477
Tel 970.871.9494

DESIGNWORKSHOP
1390 Lawrence Street
Suite 100
Denver, CO 80204
Tel 303.623.5186

MARTIN/MARTIN
12499 West Colfax Ave.
Lakewood, CO 80215
United States
Tel 303.431.6100

me
14143 Denver West Pkwy
Suite 300
Golden, CO
United States
Tel 303.421.6655

Date	Description
2021.05.19	BP3: GOLDWALK - ISSUE FOR PERMIT
2021.07.01	BP3: GOLDWALK - BULLETIN 03 - PERMIT RESPONSES

RCRBD
Record Set
TC
07/13/2021

Seal / Signature




Project Name
SSRC | BASE AREA IMPROVEMENTS

Project Number
003.7835.000


Description
GOLD WALK - BUILDING ELEVATIONS - STAIR & ESCALATOR

Scale
1/8" = 1'-0"

1B-A2.000

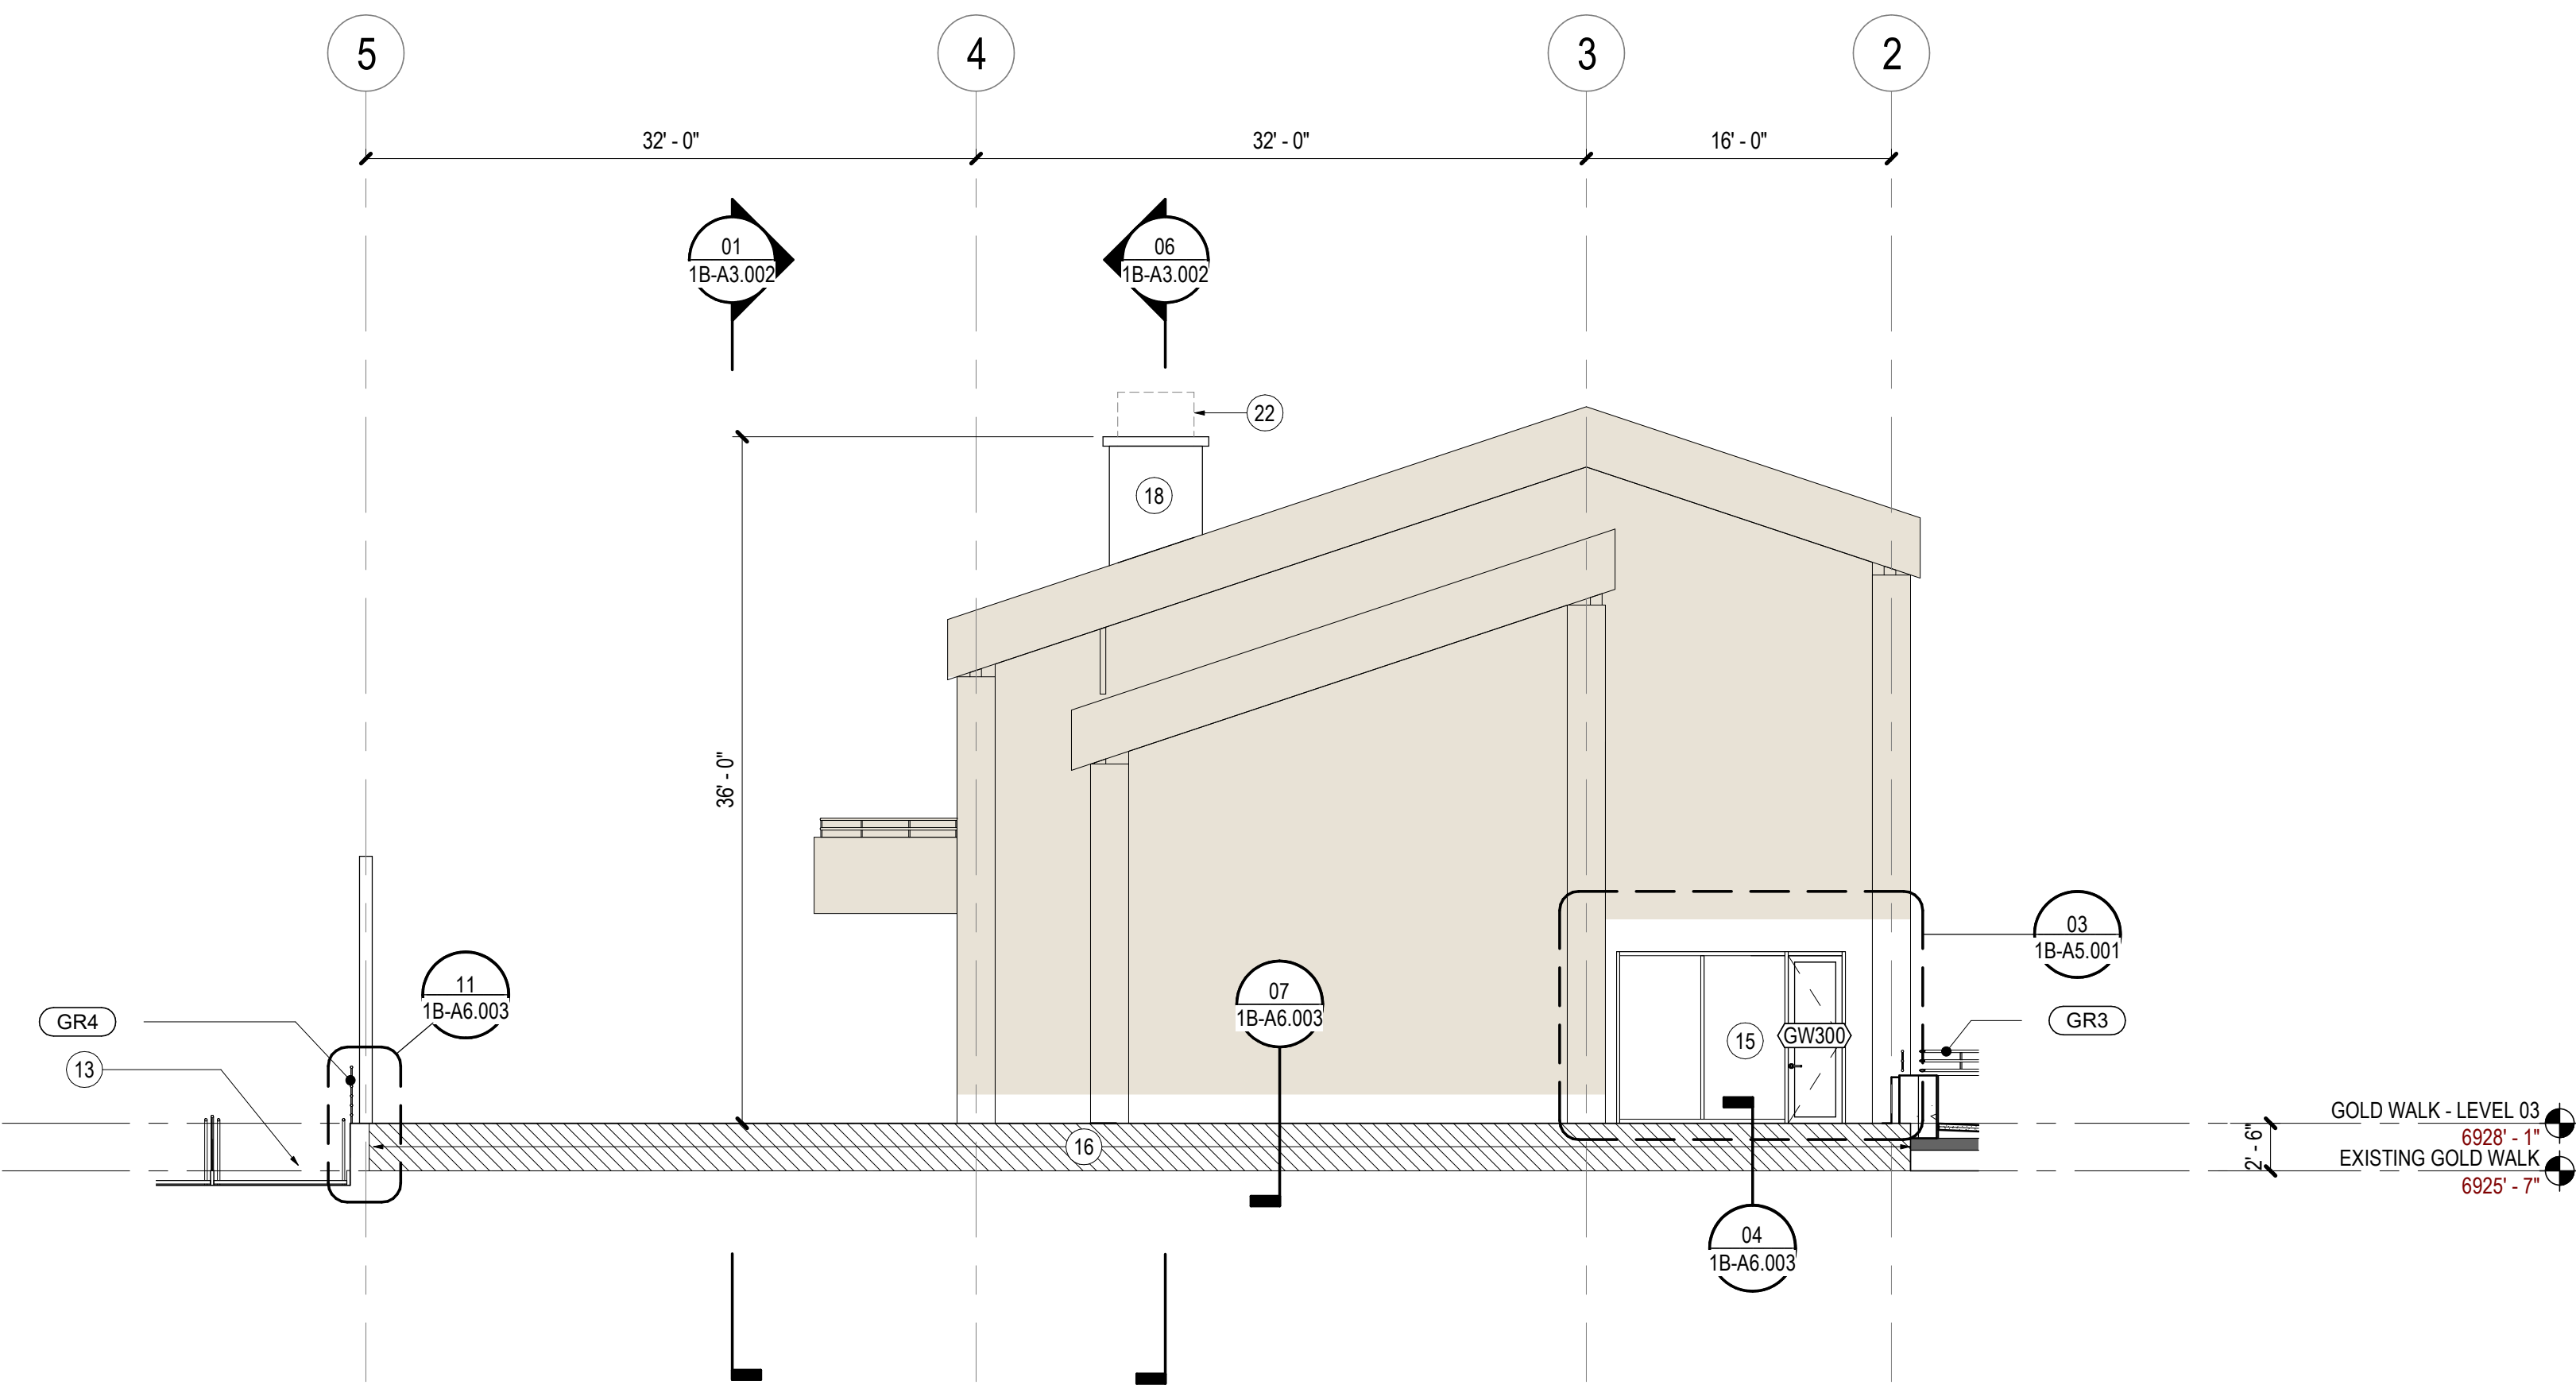

01 ELEVATION - BUILDING A NORTH
SCALE: 1/8" = 1'-0"

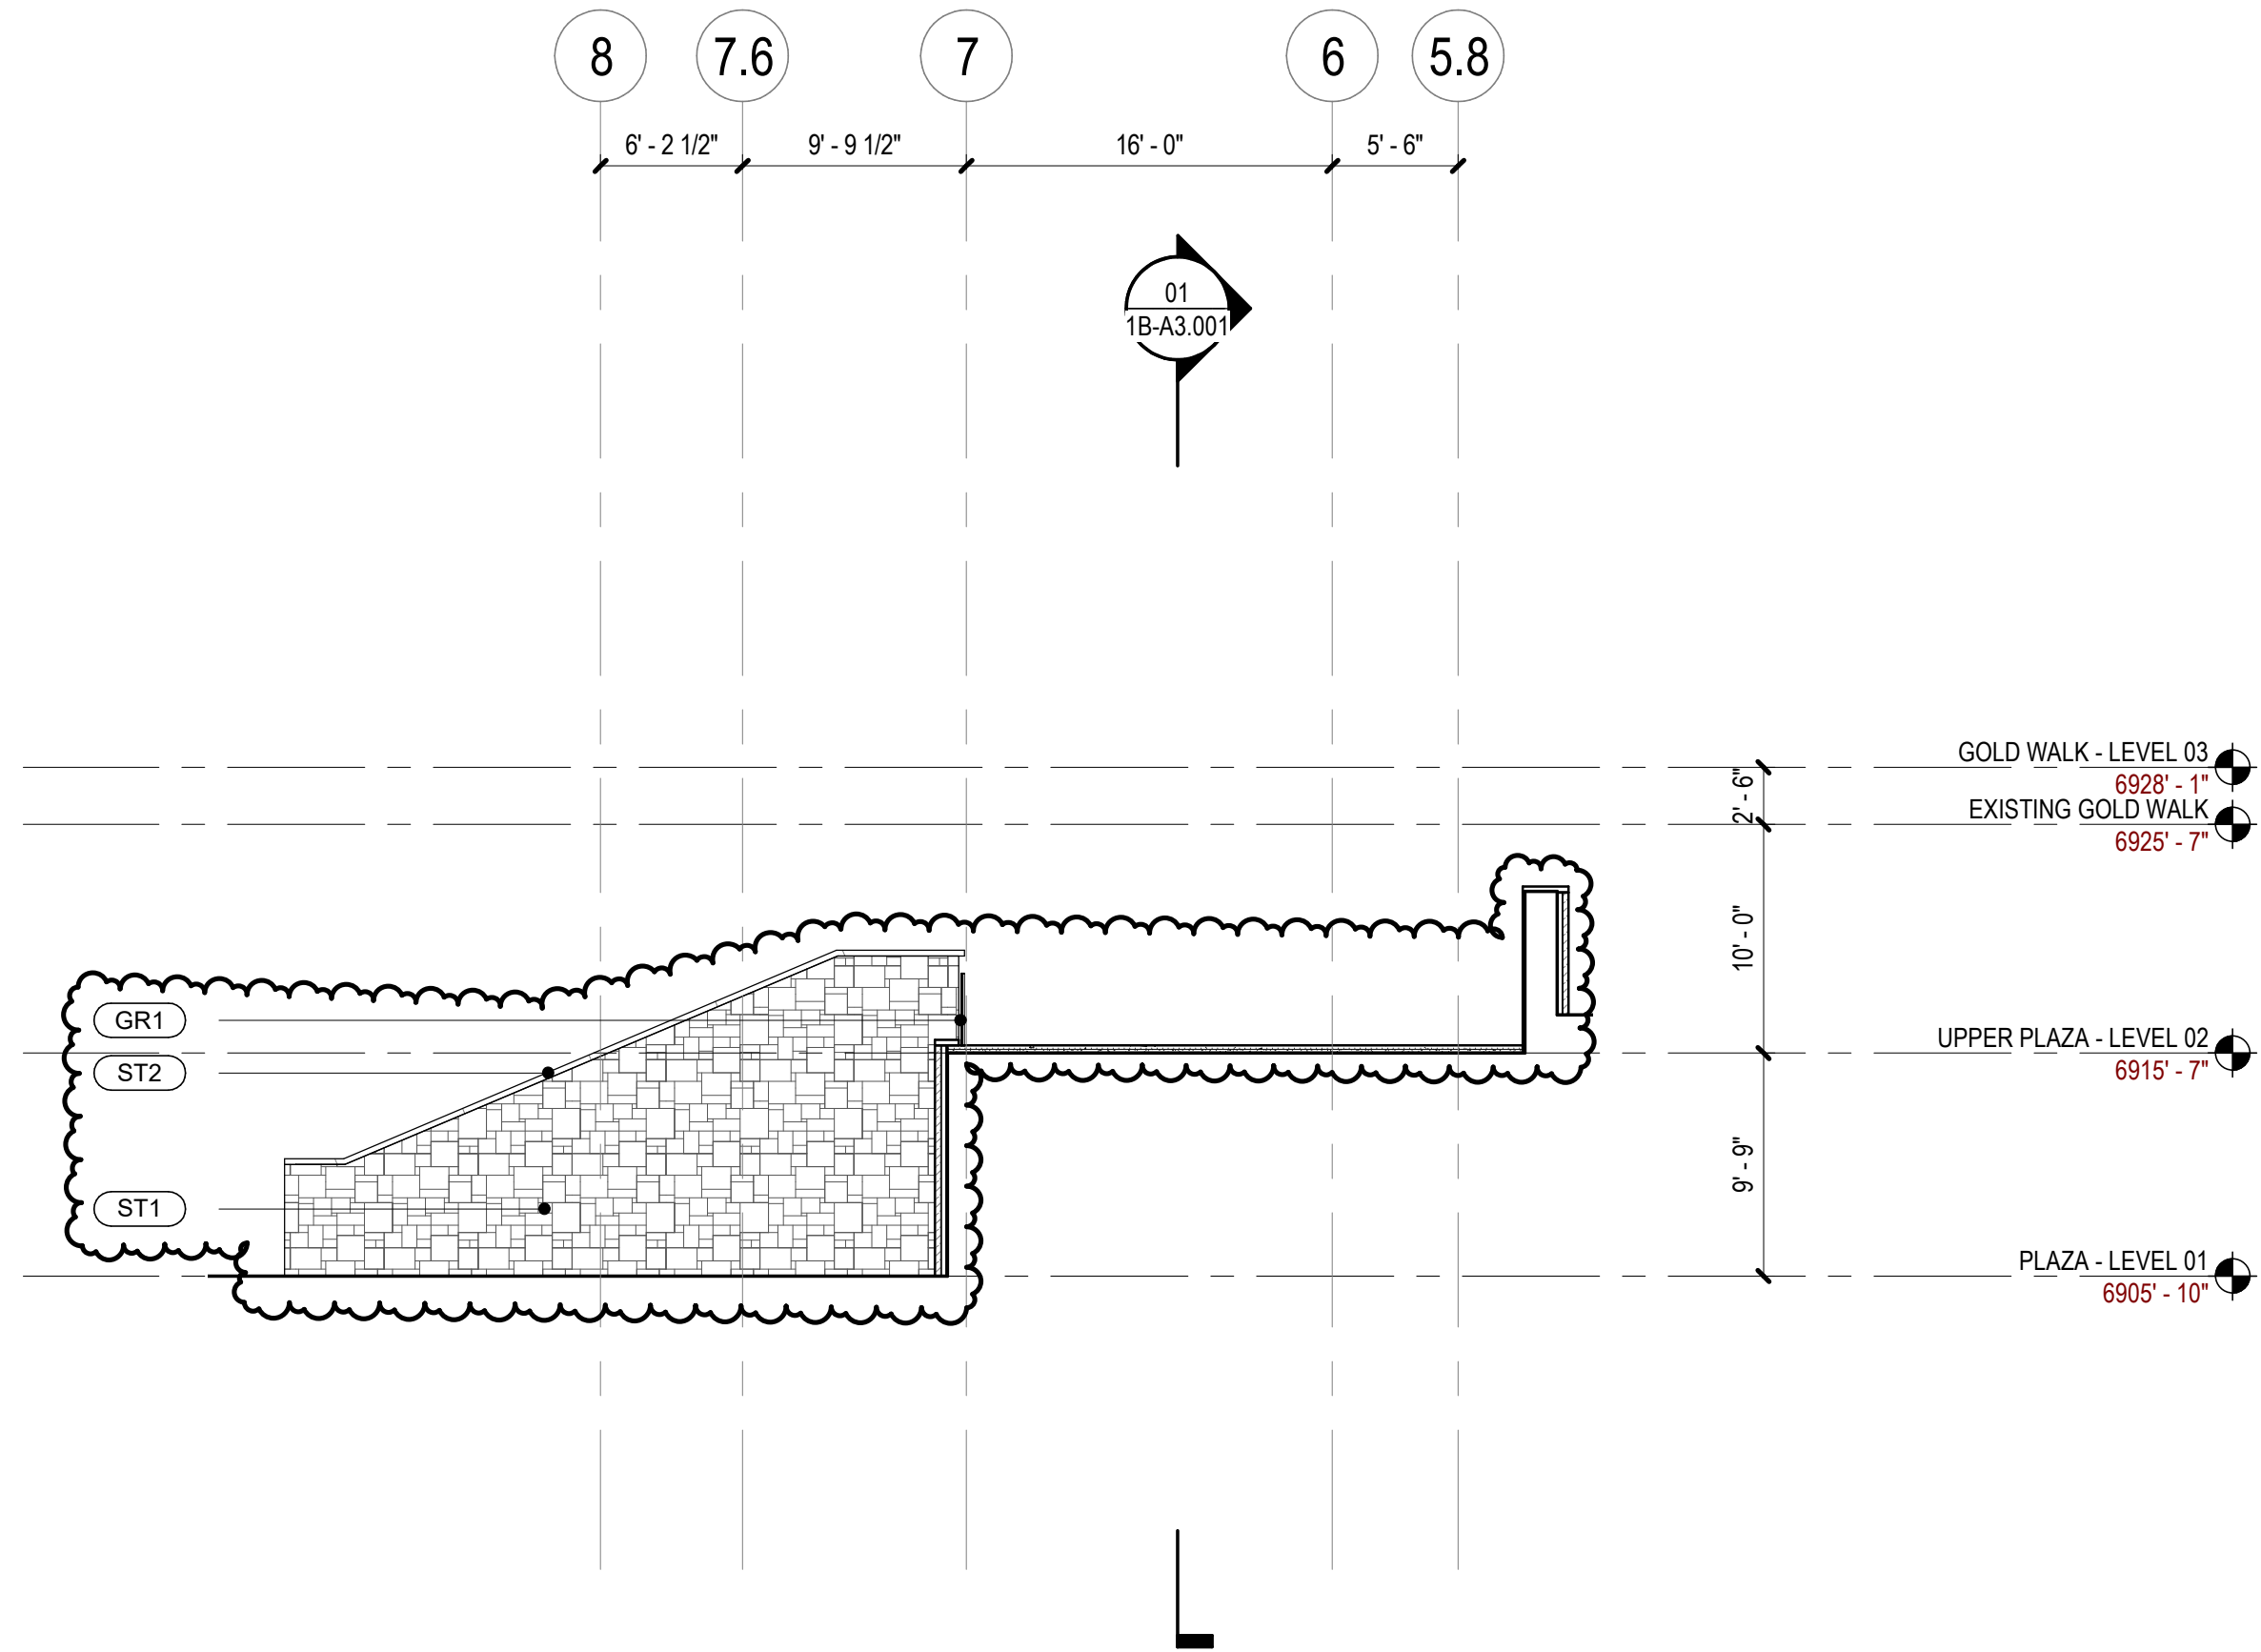


02 ELEVATION - PLAZA SOUTH TEMPORARY WALL
SCALE: 1/8" = 1'-0"

SHEET NOTES

GENERAL NOTES

KEY PLAN

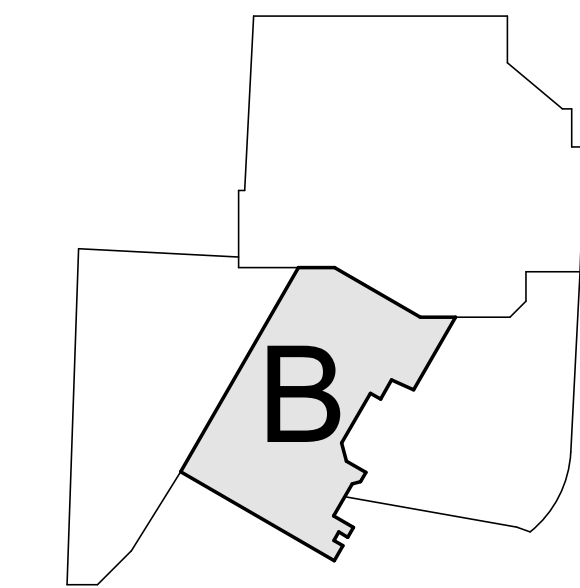

Steamboat
ALTERRA east west partners
MOUNTAIN COMPANY

2305 Mount Werner Circle
Steamboat Springs, CO 80487

Gensler
1225 17th Street
Suite 150
Denver, CO 80202
United States
Tel 303.595.8586
Fax 303.825.6823

LANDMARK
CONSULTANTS, INC.
141 9th Street
PO Box 774943
Steamboat Springs, CO
80477
Tel 970.871.9494

DESIGNWORKSHOP
1390 Lawrence Street
Suite 100
Denver, CO 80204
Tel 303.623.5186

me
engineers
14143 Denver West Pkwy
Suite 300
Golden, CO
United States
Tel 303.421.6655

Date	Description
2021.05.19	BP3: GOLDWALK - ISSUE FOR PERMIT
2021.07.01	BP3: GOLDWALK - BULLETIN 03 - PERMIT RESPONSES

RCRBD
Record Set
TC
07/13/2021

Seal / Signature




Project Name
SSRC | BASE AREA IMPROVEMENTS

Project Number
003.7835.000


Description
GOLD WALK - BUILDING ELEVATIONS
- GOLD WALK & PLAZA

Scale
1/8" = 1'-0"


1B-A2.001

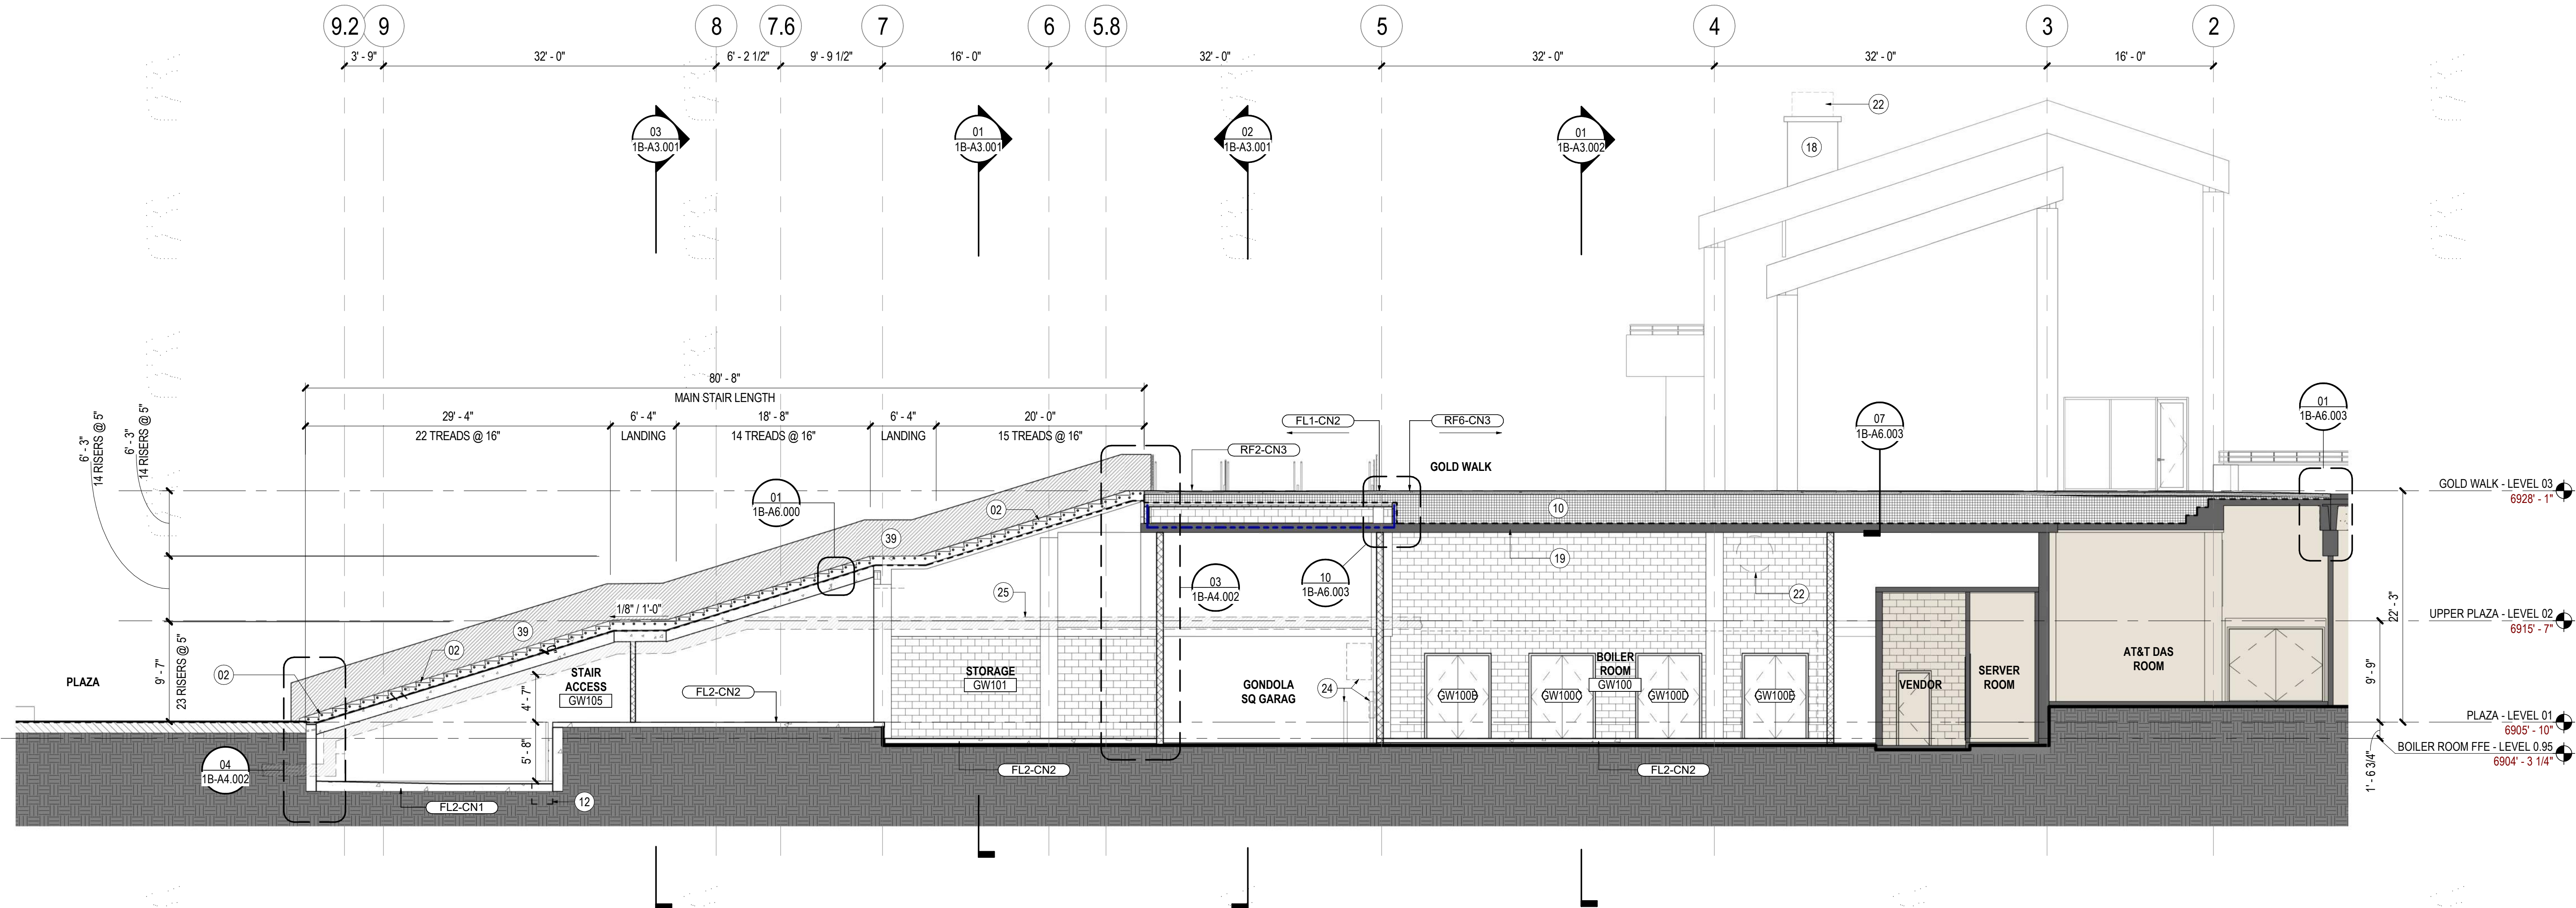

01 1B-SECTION-MAIN STAIR
SCALE: 1/8" = 1'-0"

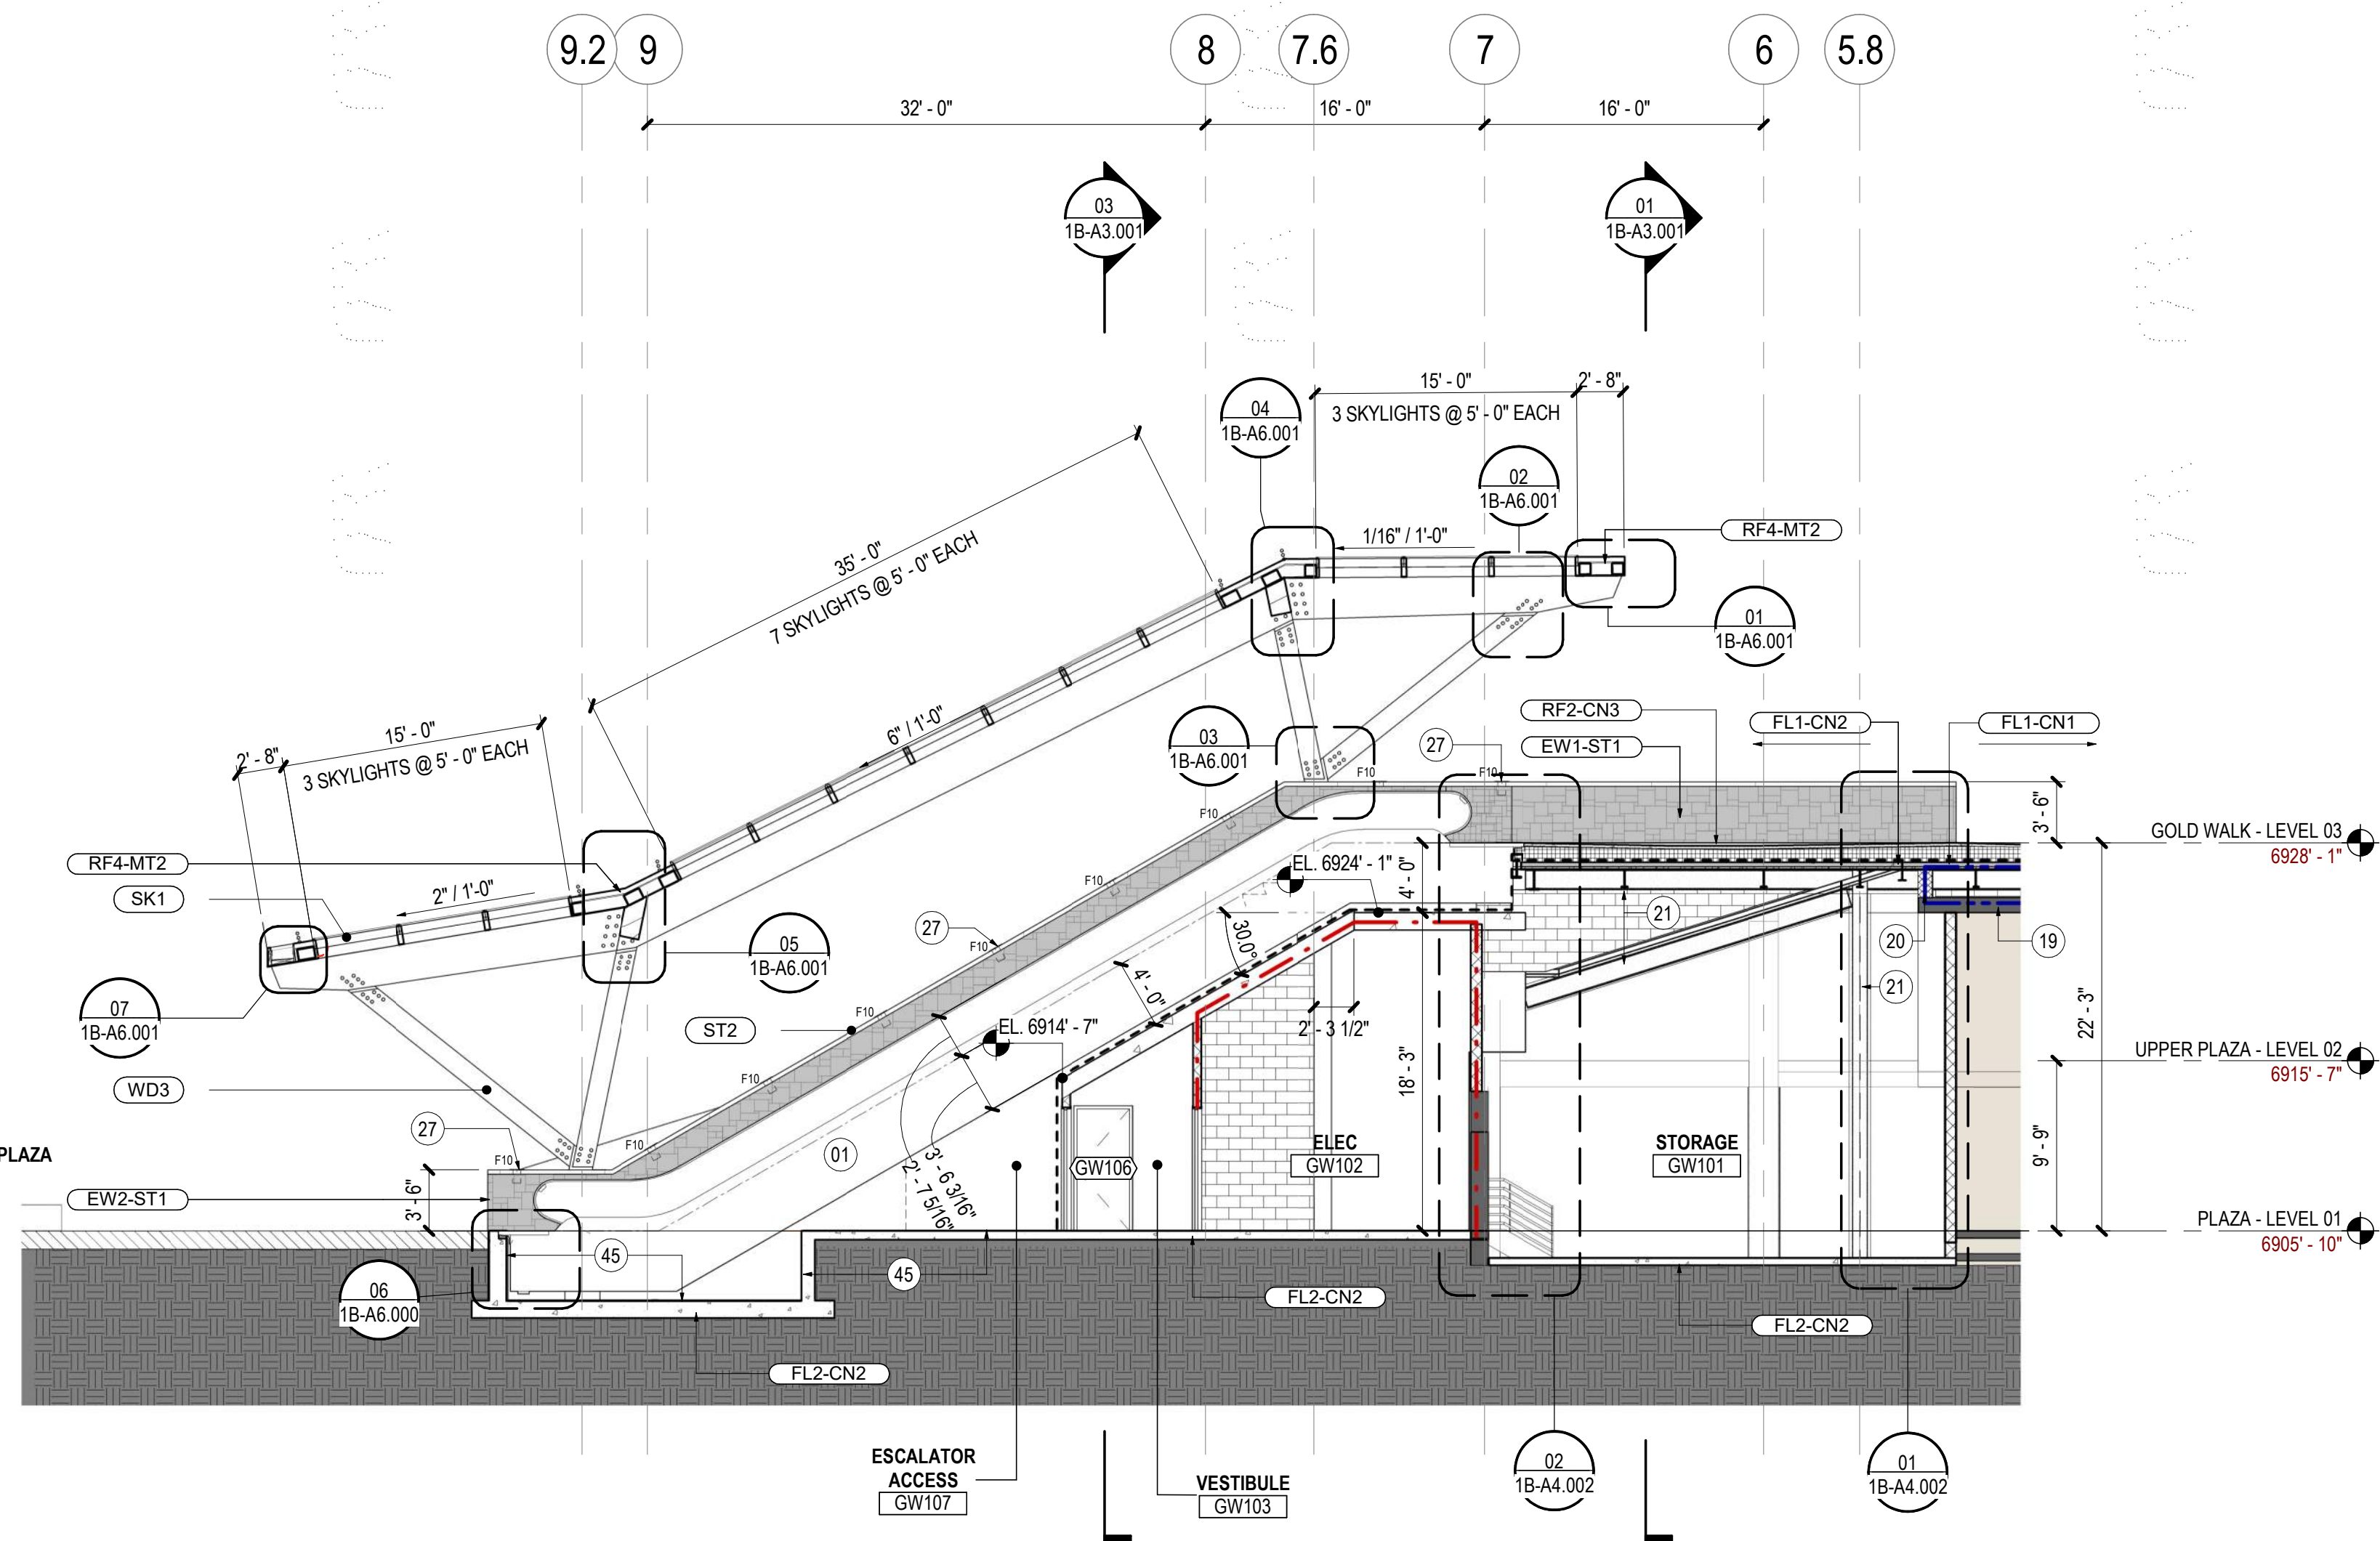

03 1B-SECTION-ESCALATOR
SCALE: 1/8" = 1'-0"

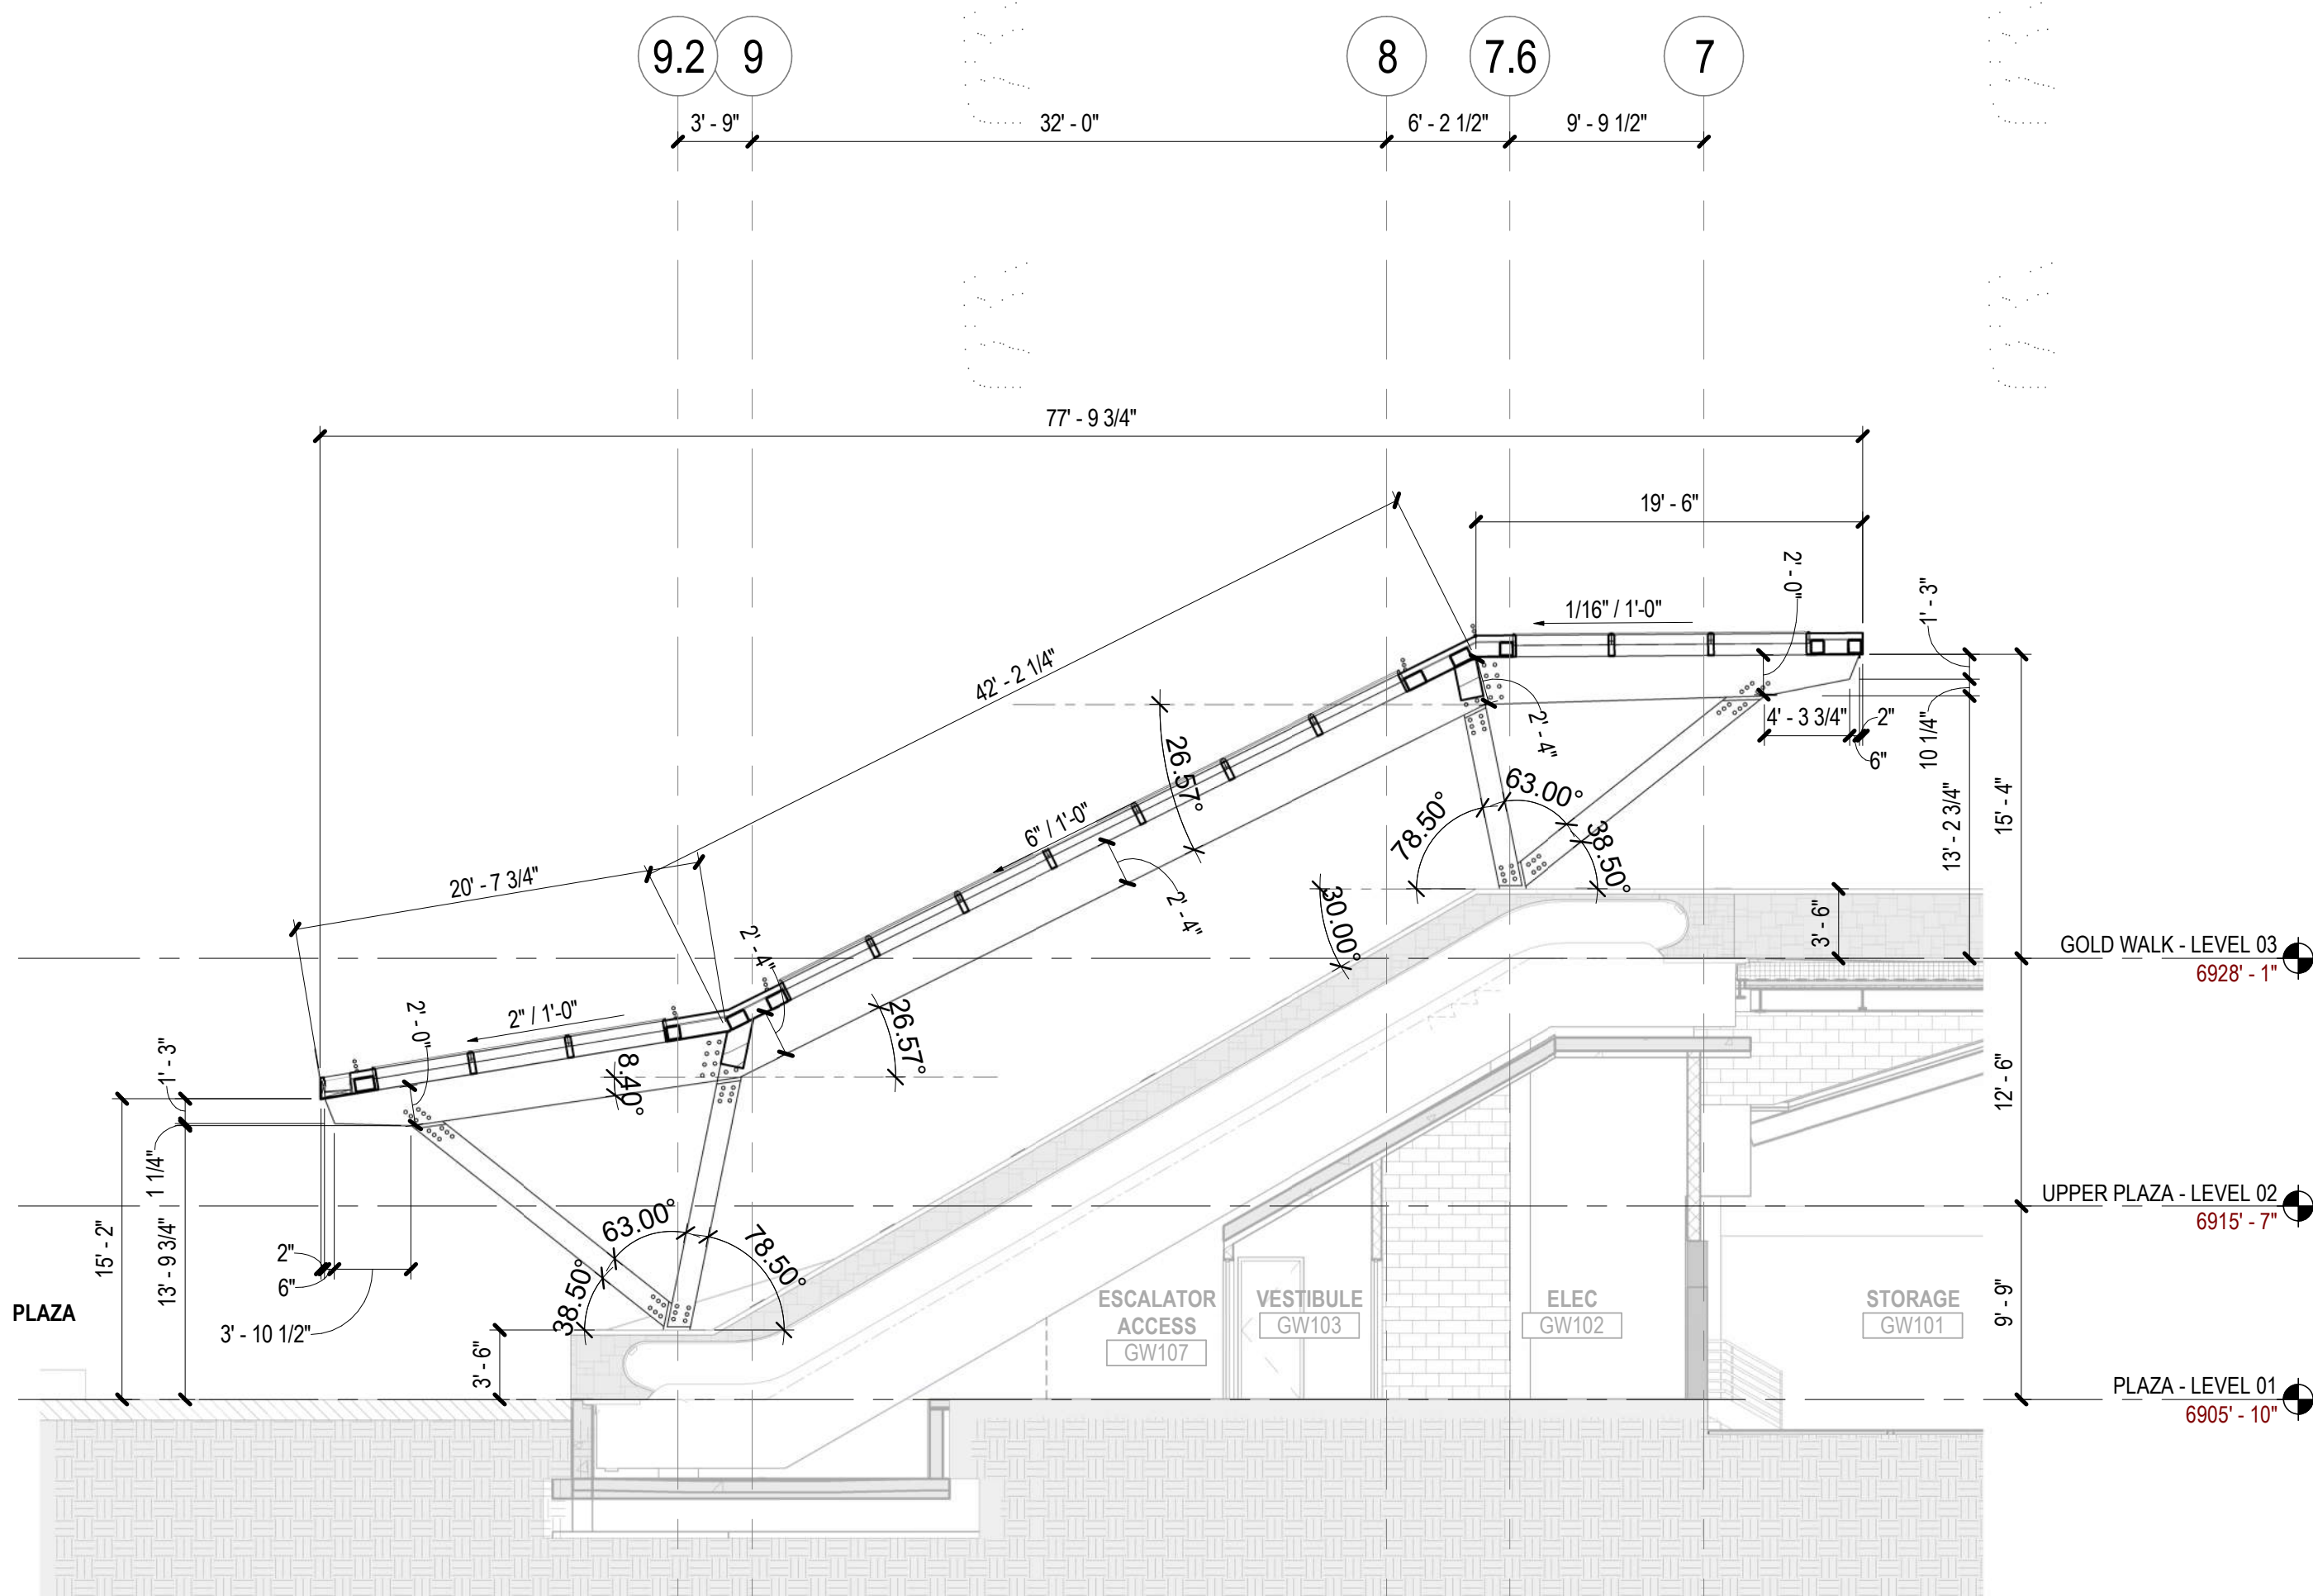

02 1B-SECTION-CANOPY GEOMETRY
SCALE: 1/8" = 1'-0"

SHEET NOTES

- [N] SET OF 2 EXTERIOR GRADE ESCALATORS. NOMINAL STEP WIDTH TO BE 40". 3 STEP LANDING. INTEGRATED SKIRT LIGHTING AND STAINLESS STEEL BALUSTRADES.
- [N] CONCRETE STAIR C/S WITH SNOWMELT SYSTEM
- [N] ELEVATED PLAZA AT GOLDWALK
- SUMP PUMP. RE: MECHANICAL
- [N] BOILER FLUE VENT ENCLOSURE SHAFTWALL. BELOW ROOF. WALL ASSEMBLY TO BE METAL STUD. SHEATHING. WB. WDS SIDING.
- 7" CIP CONCRETE PT SLAB, EQUIVALENT 4HR RATING. NOTE: 2HR RATING REQUIRED FOR TYPE 1A CONSTRUCTION
- 6" CMU ENCLOSURE WALL. 2 HR RATED
- SPRAY APPLIED FIREPROOFING
- [N] BOILER FLUE VENT. ROUTE OVERHEAD THROUGH GARAGE TO [N] FLUE ENCLOSURE. RE: MECHANICAL
- ELECTRICAL EQUIPMENT. PROVIDE 4" DIAMETER ROUND BOLLARDS TO PROTECT EQUIPMENT FROM VEHICLES. RE ELECTRICAL
- SNOWMELT PIPING AND PLUMBING. RE: MEP DRAWINGS
- F10 LIGHT FIXTURE. [N] INGROUND CANOPY UPLIGHTING FIXTURES. FIXTURES TO BE RECESSED ON THE TOP SURFACE OF EACH OF THE ESCALATOR SIDE WALLS. RE SECTION AND ELEVATIONS. BASIS OF DESIGN WE-EF INGROUND LUMINAIRE ETC330-FS TYP LED. 15W. WITH LINEAR LOUVER 185-7172. POWER AND LIGHTING CONTROLS TO BE INCLUDED IN FUTURE ELECTRICAL DELIVERABLES REFER TO ELECTRICAL DRAWINGS FOR MORE INFORMATION
- CONTRACTOR TO PROVIDE CODE COMPLIANT TEMPORARY GUARDRAIL AND HANDRAIL AT STAIR AND WHERE TEMPORARY CONDITIONS EXIST. PROVIDE WEATHERPROOF ENCLOSURE TIE TO SURROUNDING WALL
- PROVIDE SEALED CONCRETE

GENERAL NOTES

Steamboat
ALTRERRA east west partners
MOUNTAIN COMPANY

2305 Mount Werner Circle
Steamboat Springs, CO 80487

Gensler
1225 17th Street
Suite 150
Denver, CO 80202
United States
Tel 303.595.8585
Fax 303.625.6823

LANDMARK
CONSULTANTS, P.C.
141 9th Street
PO Box 774943
Steamboat Springs, CO 80477
Tel 970.871.9494

DESIGNWORKSHOP
1390 Lawrence Street
Suite 100
Denver, CO 80204
Tel 303.623.5186

me
engineers
14143 Denver West Pkwy
Suite 300
Golden, CO 80623
United States
Tel 303.421.6655

Date	Description
2021.05.19	BP3: GOLDWALK - ISSUE FOR PERMIT

RCRBD
Record Set
TC
06/29/2021

Seal / Signature


STATE OF COLORADO
JAMES CAMPBELL
203617
05.19.2021

SSRC | BASE AREA
IMPROVEMENTS


Project Number
003.7835.000
Description
GOLD WALK - BUILDING SECTIONS -
STAIR & ESCALATOR

Scale
1/8" = 1'-0"


1B-A3.000

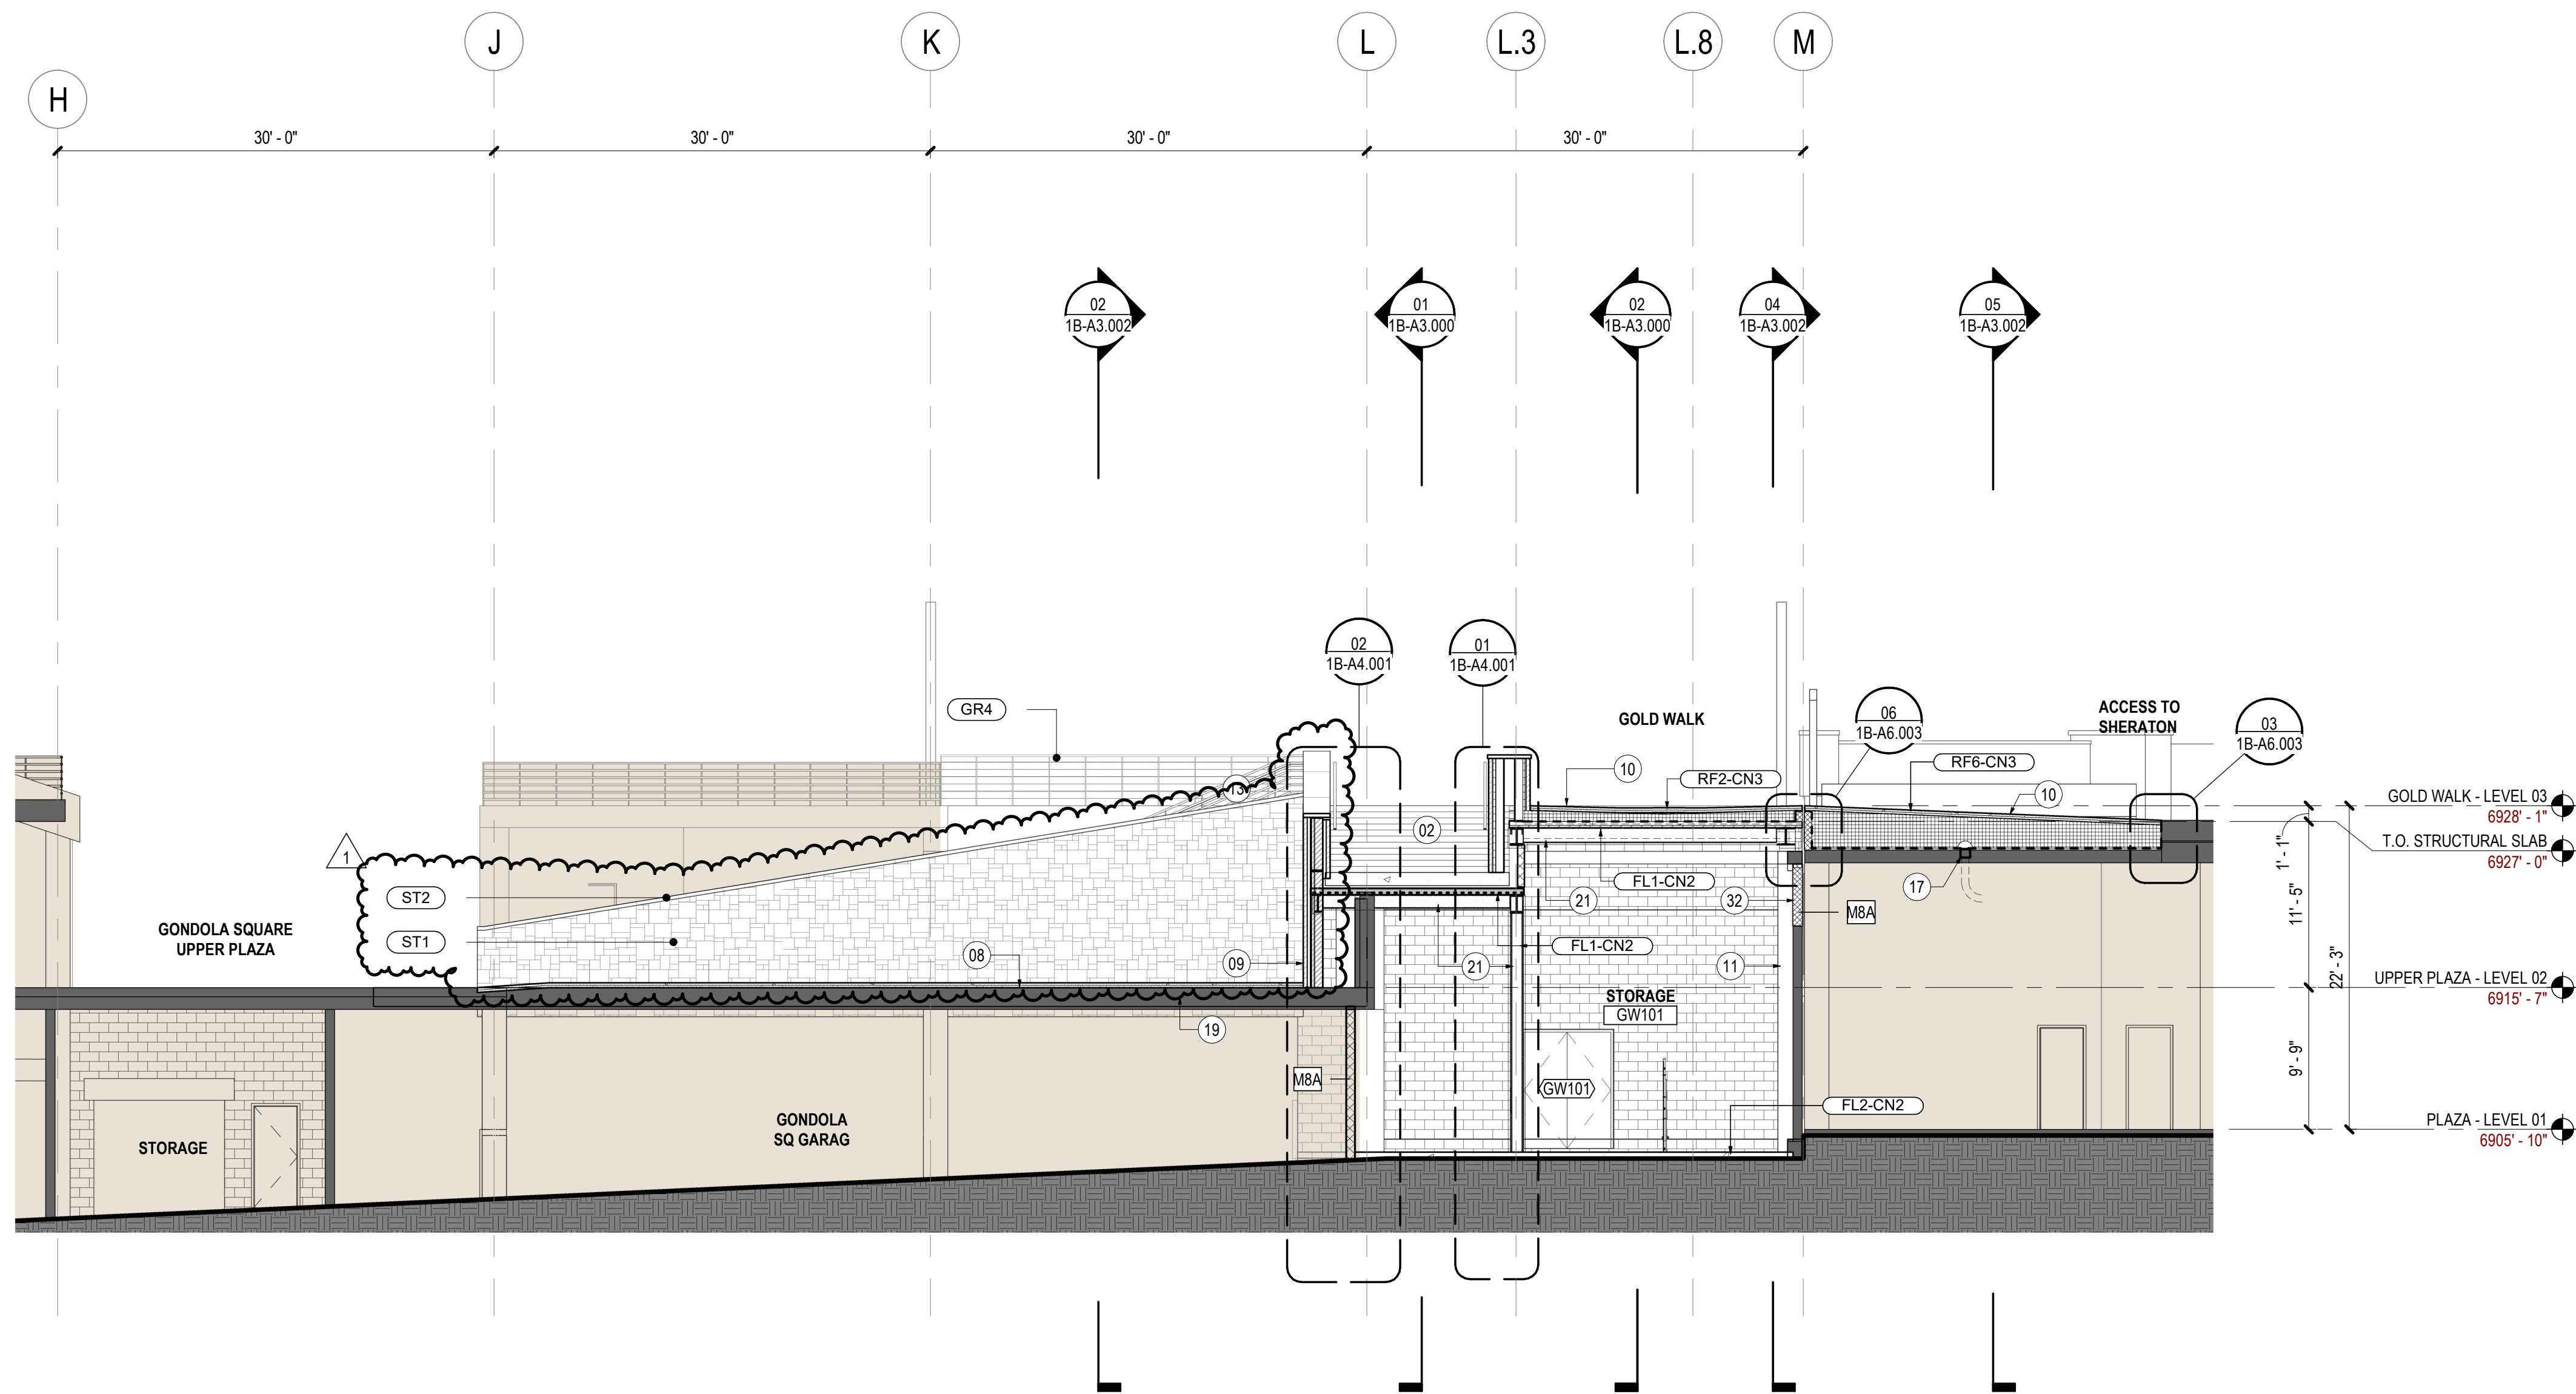

01 1B-SECTION-MAIN STAIR @ SHERATON ACCESS
SCALE: 1/8" = 1'-0"

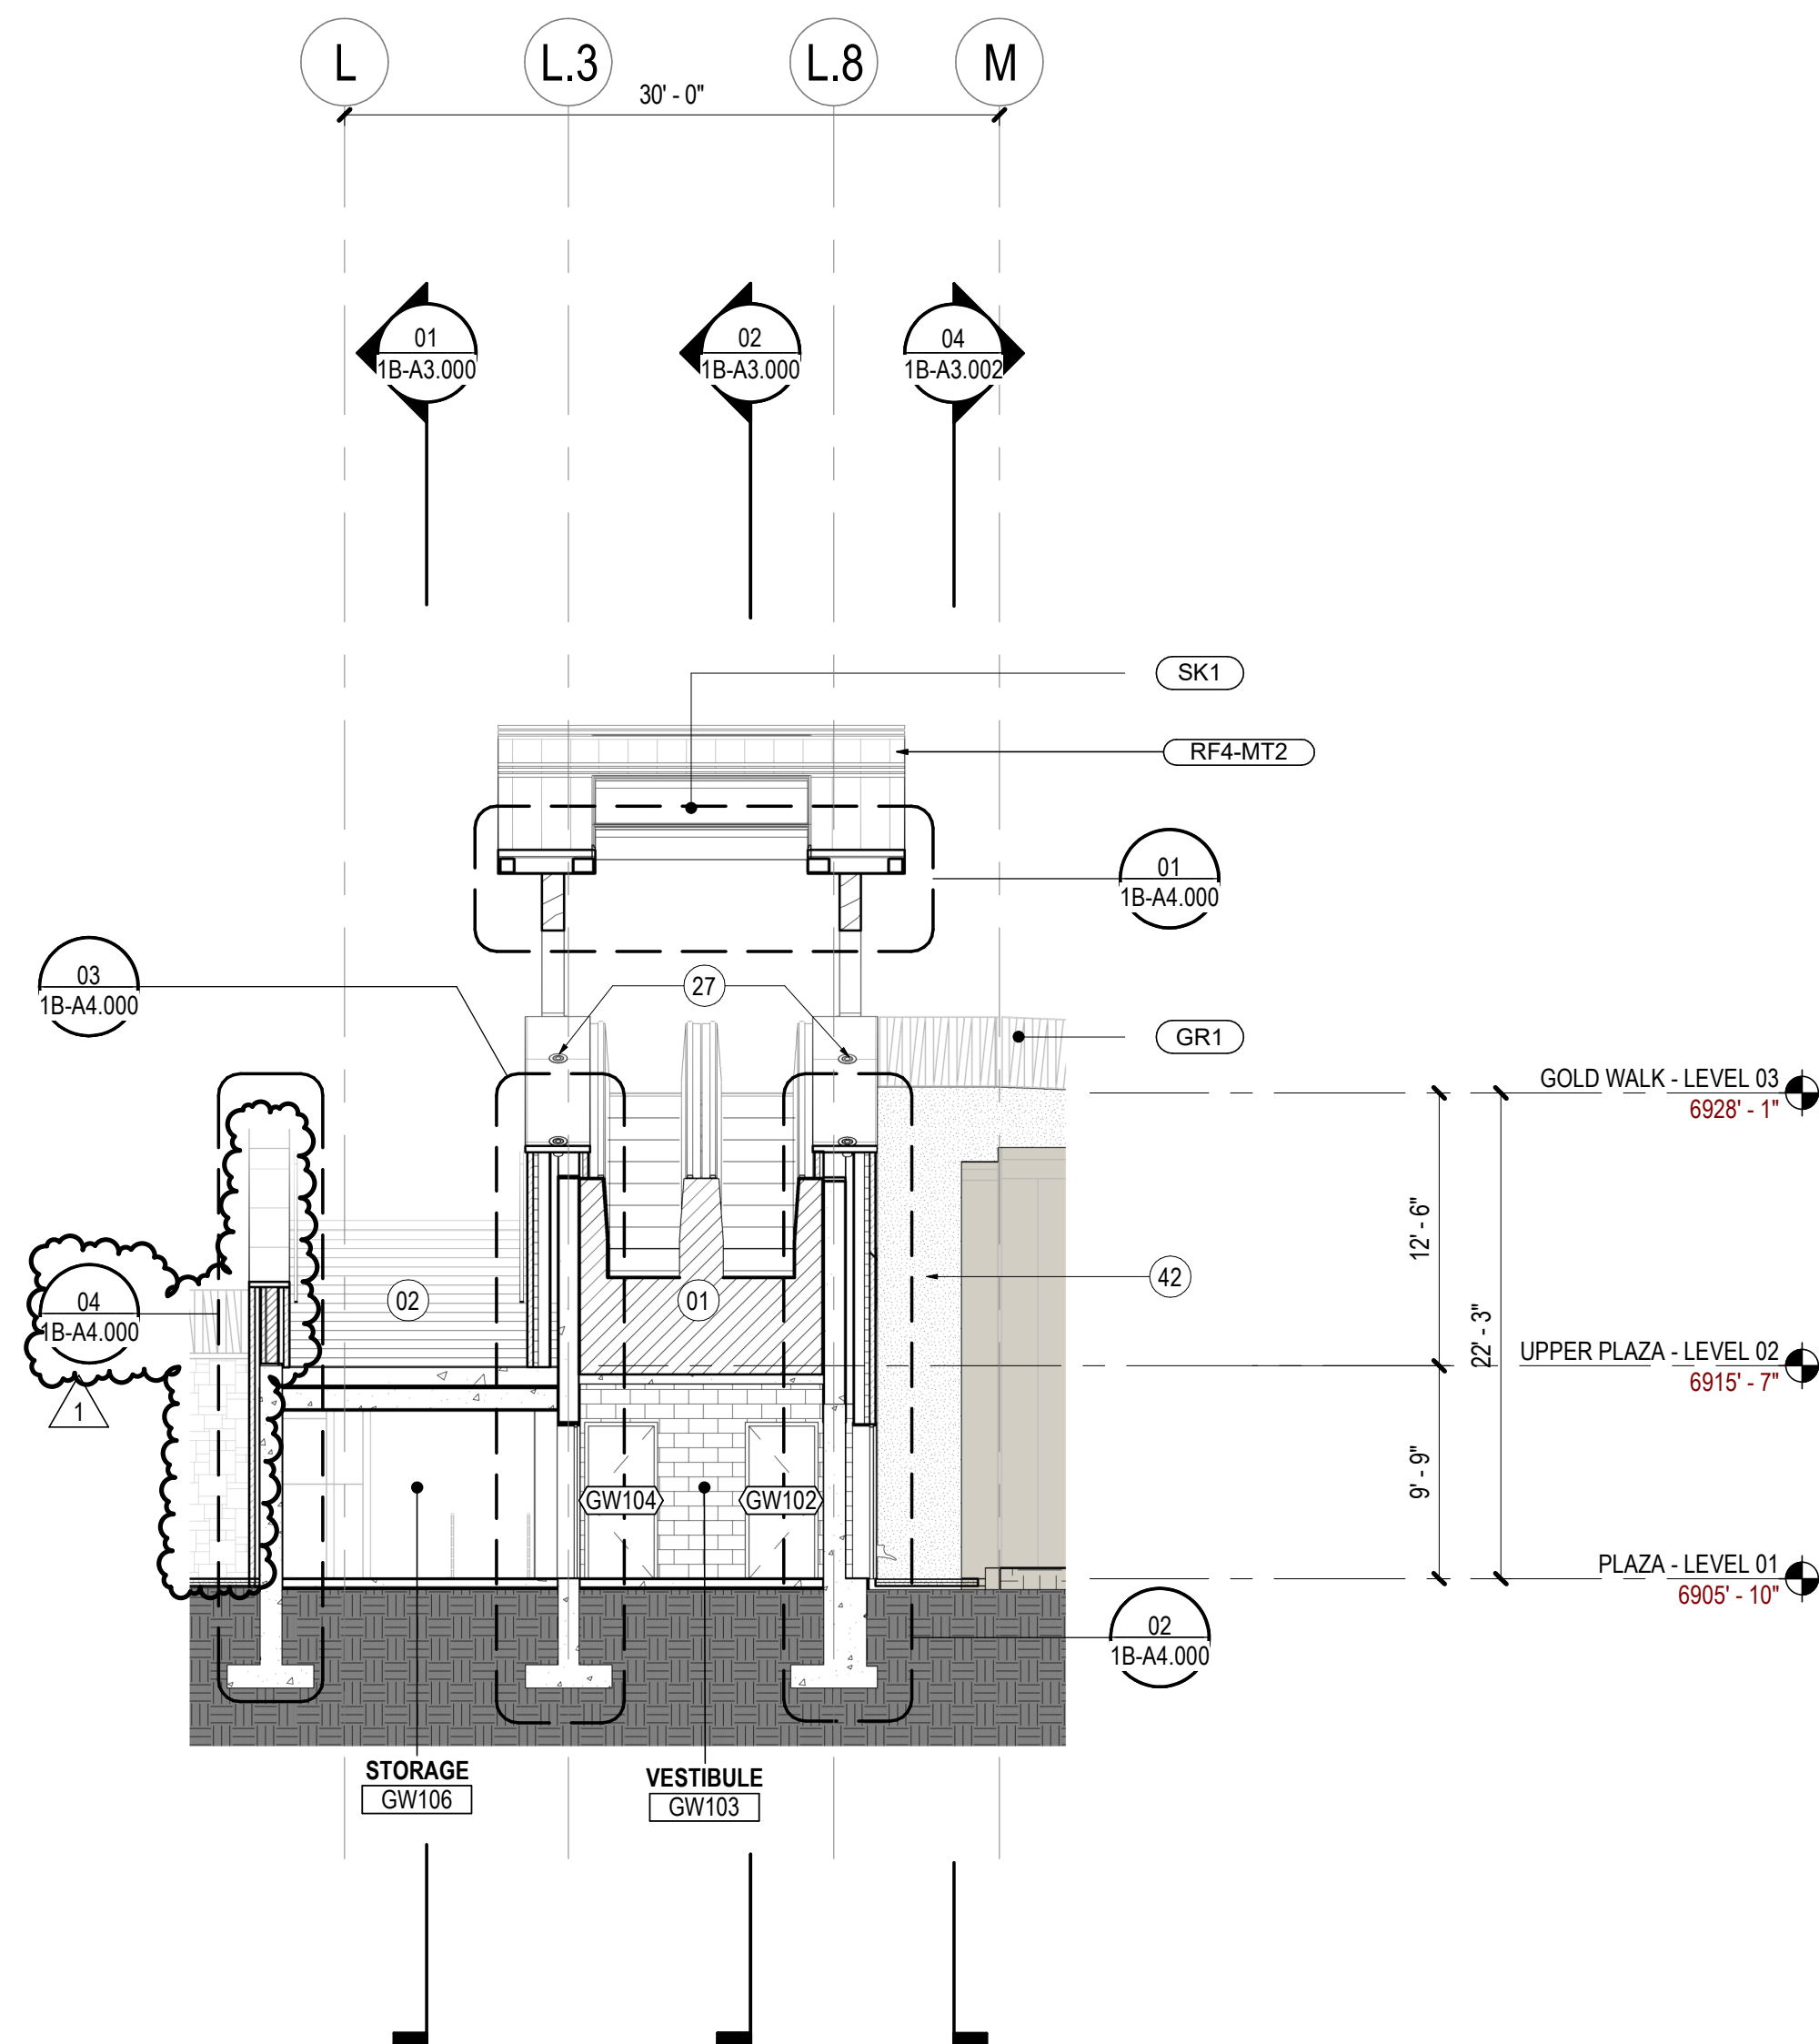

03 1B-SECTION-STAIR & ESCALATOR
SCALE: 1/8" = 1'-0"

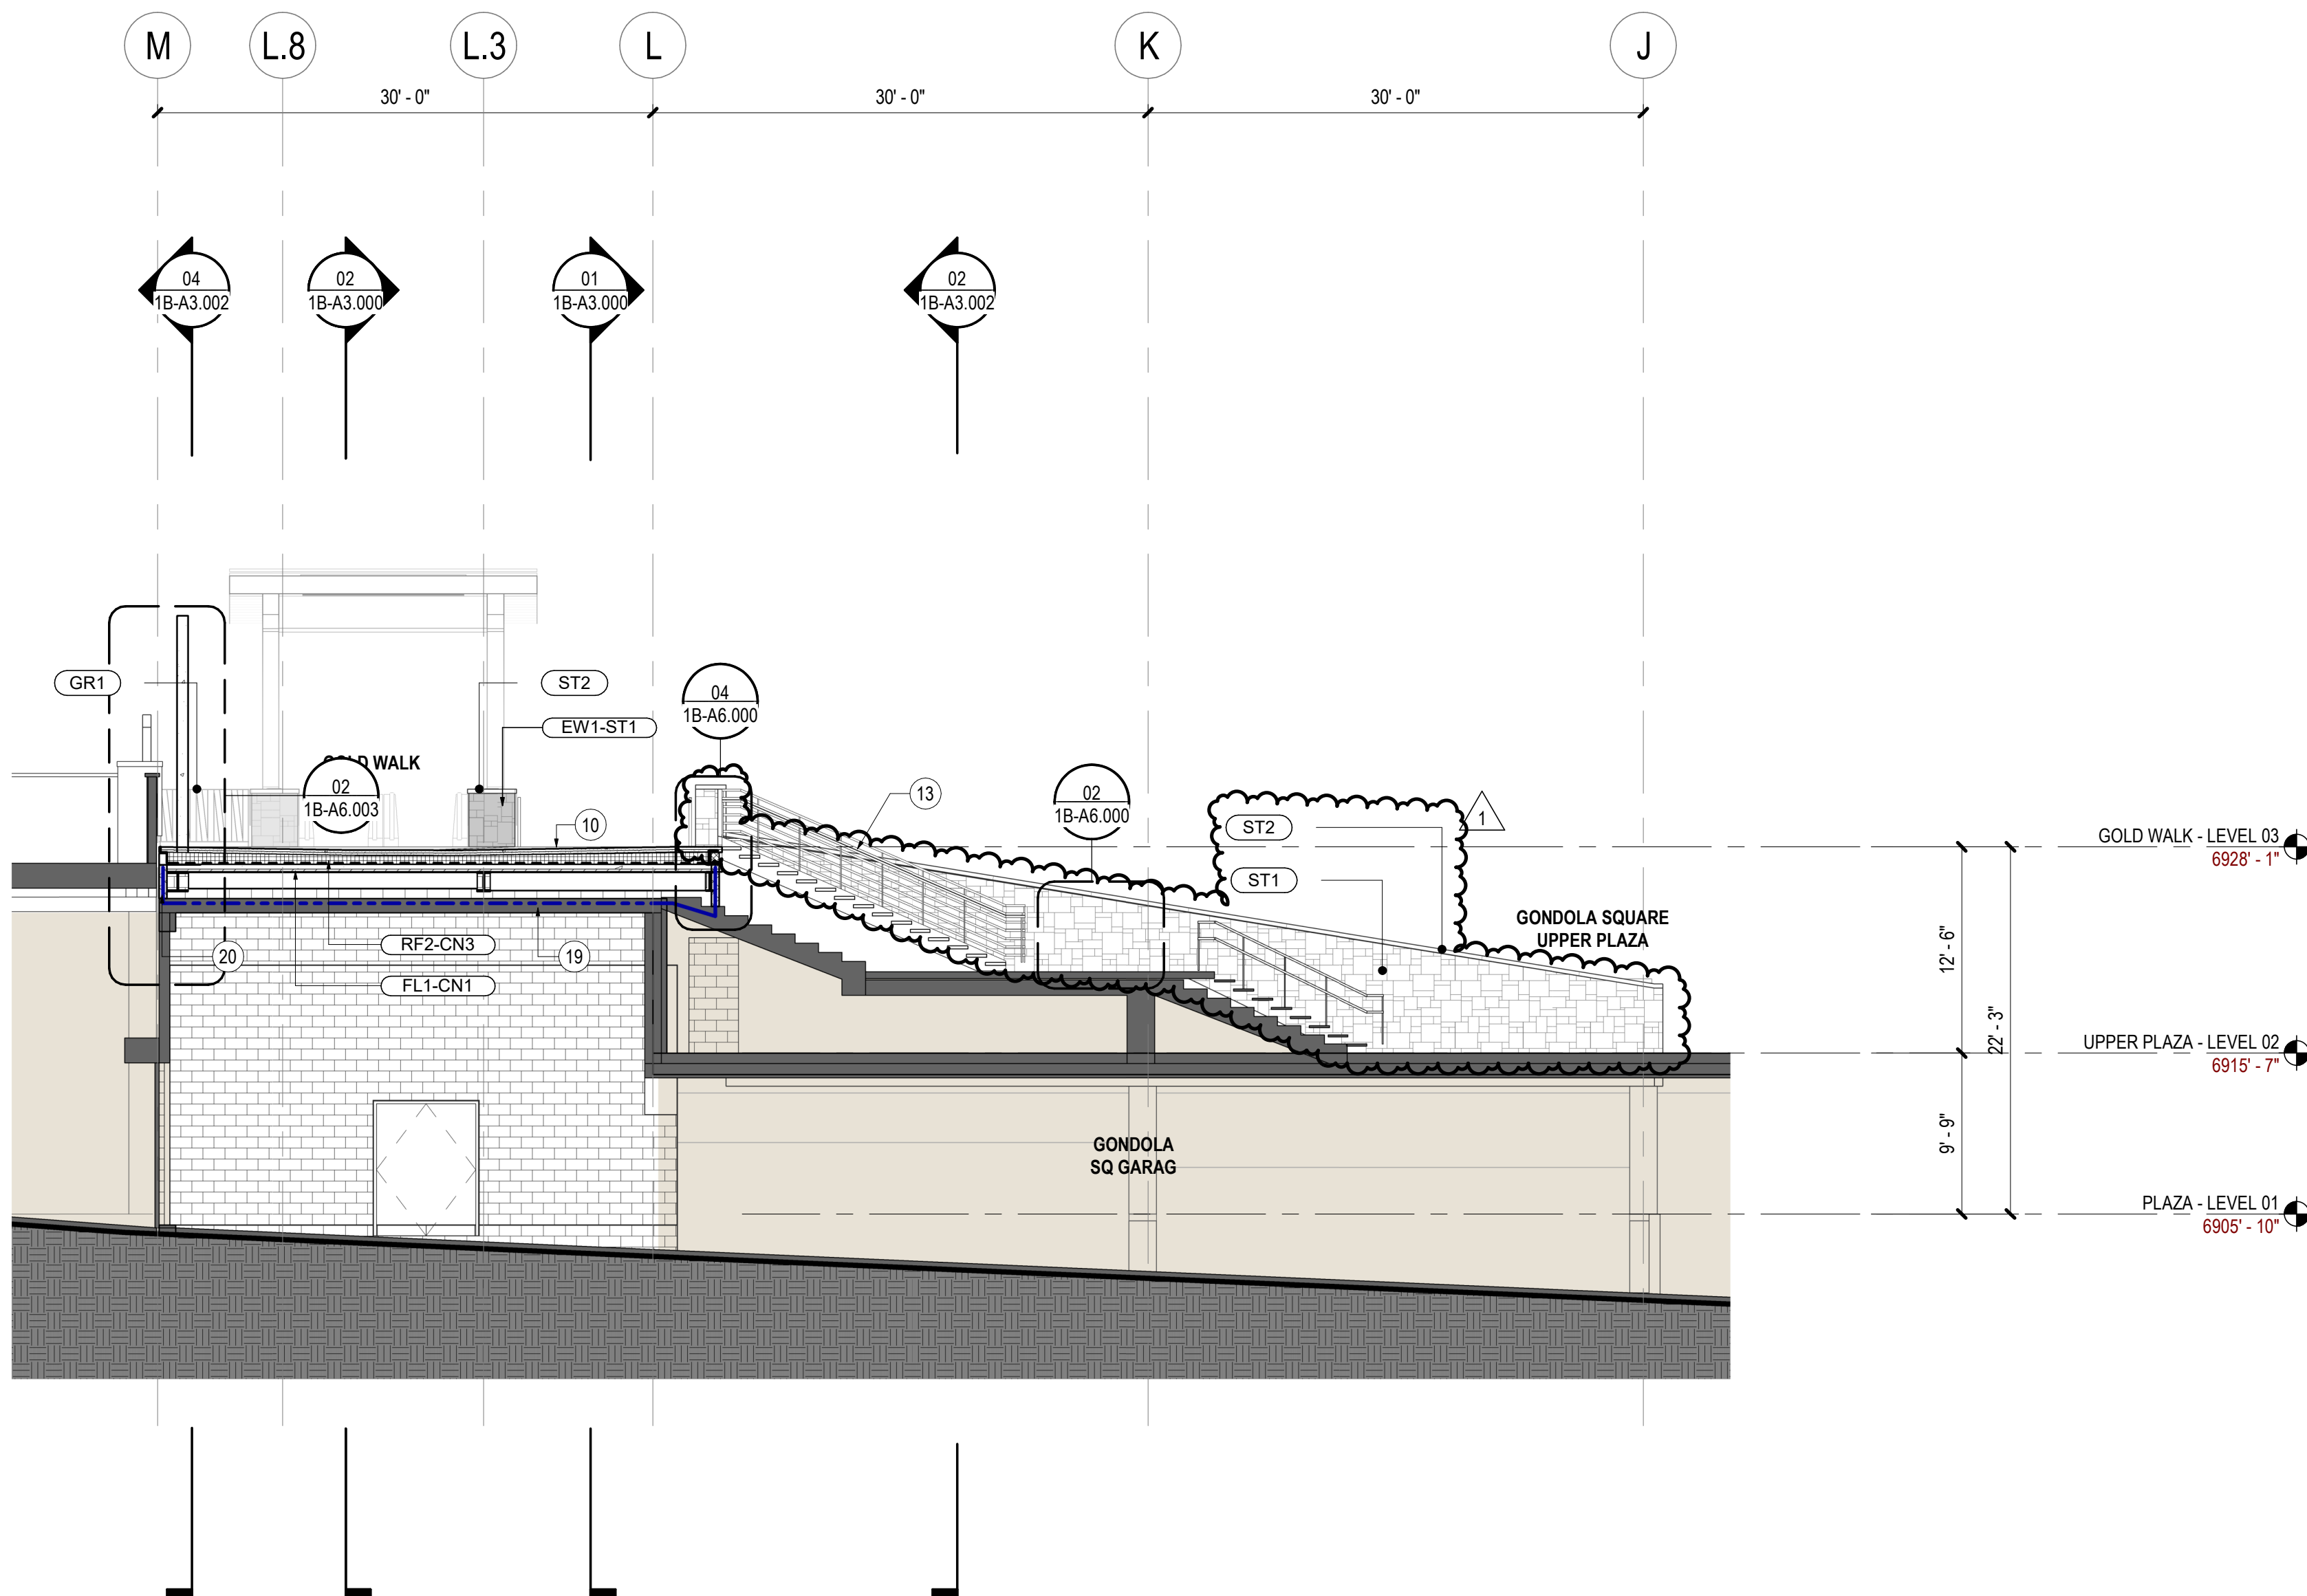

02 1B-SECTION-WEST STAIRS
SCALE: 1/8" = 1'-0"

SHEET NOTES

- [N] SET OF 2 EXTERIOR GRADE ESCALATORS. NOMINAL STEP WIDTH TO BE 40". 3 STEP LANDING. INTEGRATED SKIRT LIGHTING AND STAINLESS STEEL BALLUSTRADES.
- [N] CONCRETE STAIR C/S WITH SNOWMELT SYSTEM
- [E] WALL AND SLAB TO REMAIN. PROVIDE WEATHER PROOF MEMBRANE OVER WALL. TIE TO WEATHERPROOFING MEMBRANE AT SLAB. ENTIRE ASSEMBLY TO PROVIDE WEATHER-TIGHT BARRIER FROM EXTERIOR TO INTERIOR PARKING GARAGE. WEATHERPROOFING MEMBRANE TO SLOPE TO DRAIN AT HORIZONTAL SLAB.
- CONTRACTOR TO PROVIDE INFILL WALL AT WALL OPENING. PROVIDE WEATHERPROOF ENCLOSURE TIE TO SURROUNDING WALL AND SLAB WEATHERPROOFING MEMBRANE
- [N] ELEVATED PLAZA AT GOLDWALK
- STRUCTURAL CONCRETE WALL. RE: STRUCTURAL
- CONTRACTOR TO PROVIDE METAL GRATE STAIR TO MATCH [E] STAIR TREAD RISE / RUN AND RAILINGS. RE: ENLARGED PLANS AND DETAILS
- NEW DRAIN. TIE IN TO NEW WATER PROOFING MEMBRANE. RE: PLUMBING
- 7" CIP CONCRETE PT SLAB. EQUIVALENT 4HR RATING. NOTE: 2HR RATING REQUIRED FOR TYPE 1A CONSTRUCTION
- 6" CMU ENCLOSURE WALL. 2 HR RATED
- SPRAY APPLIED FIREPROOFING
- F10 LIGHT FIXTURE. [N] INGROUND CANOPY UPLIGHTING FIXTURES. FIXTURES TO BE RECESSED ON THE TOP SURFACE OF EACH OF THE ESCALATOR SIDE WALLS. RE SECTION AND ELEVATIONS. BASIS OF DESIGN W/EF INGROUND LUMINAIRE ETC330-FS TW LED, 19W, WITH LINEAR LOUVER 185-7172. POWER AND LIGHTING CONTROLS TO BE INCLUDED IN FUTURE ELECTRICAL DELIVERABLES. REFER TO ELECTRICAL DRAWINGS FOR MORE INFORMATION
- NEW CMU INFIL WALL AT GARAGE MAU OPENING INTO SHERATON GAS ROOM. RE: BP2A
- [N] WALL WITH PARGE COAT AND PAINT TO MATCH ADJACENT SHERATON WALL

GENERAL NOTES

Date	Description
2021.05.19	BP3: GOLDWALK - ISSUE FOR PERMIT
2021.07.01	BP3: GOLDWALK - BULLETIN 03 - PERMIT RESPONSES

Seal / Signature




Project Name
SSRC | BASE AREA IMPROVEMENTS

Project Number
003.7835.000


Description
GOLD WALK - BUILDING SECTIONS - STAIR & ESCALATOR

Scale
1/8" = 1'-0"


1B-A3.001

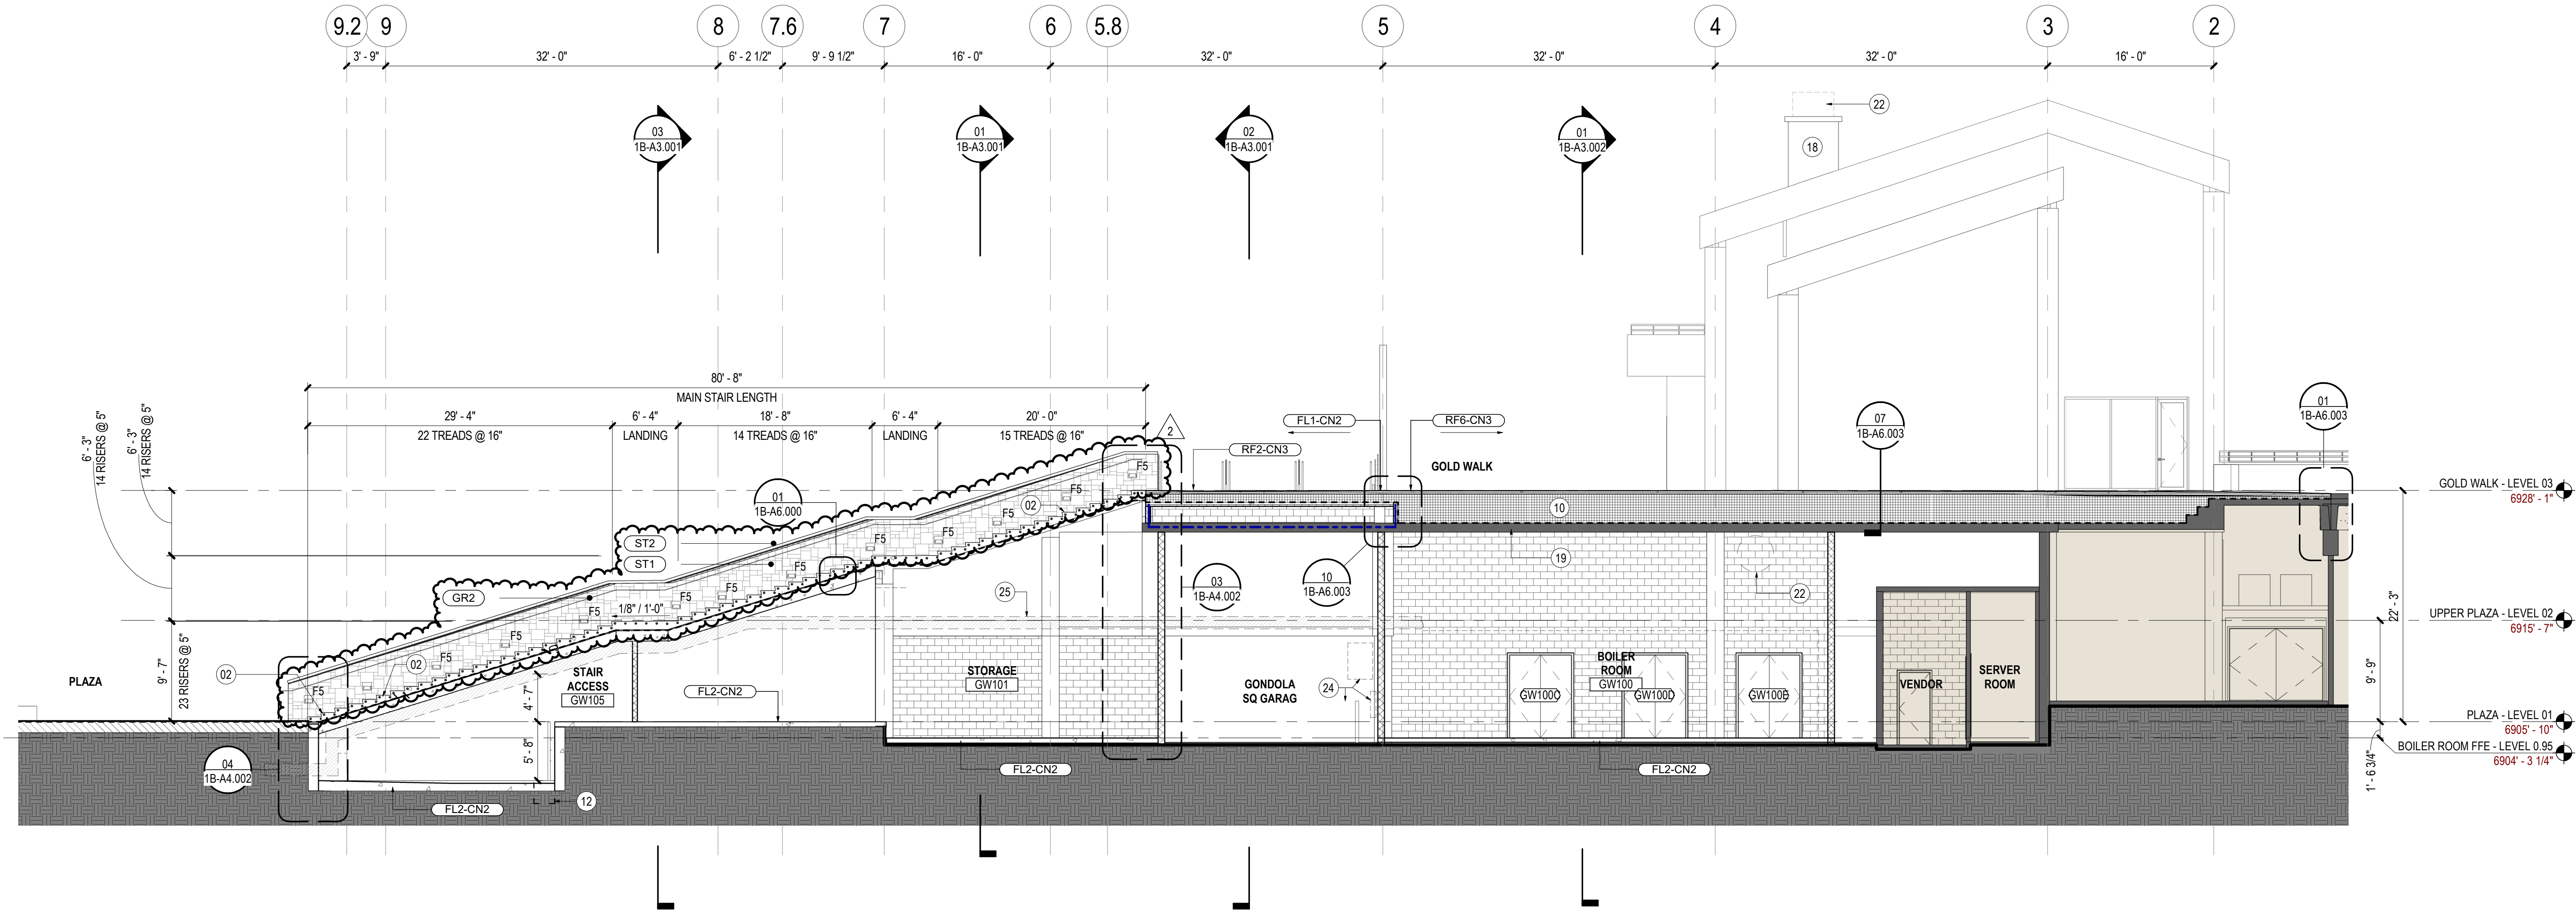

01 1B-SECTION-MAIN STAIR
SCALE: 1/8" = 1'-0"

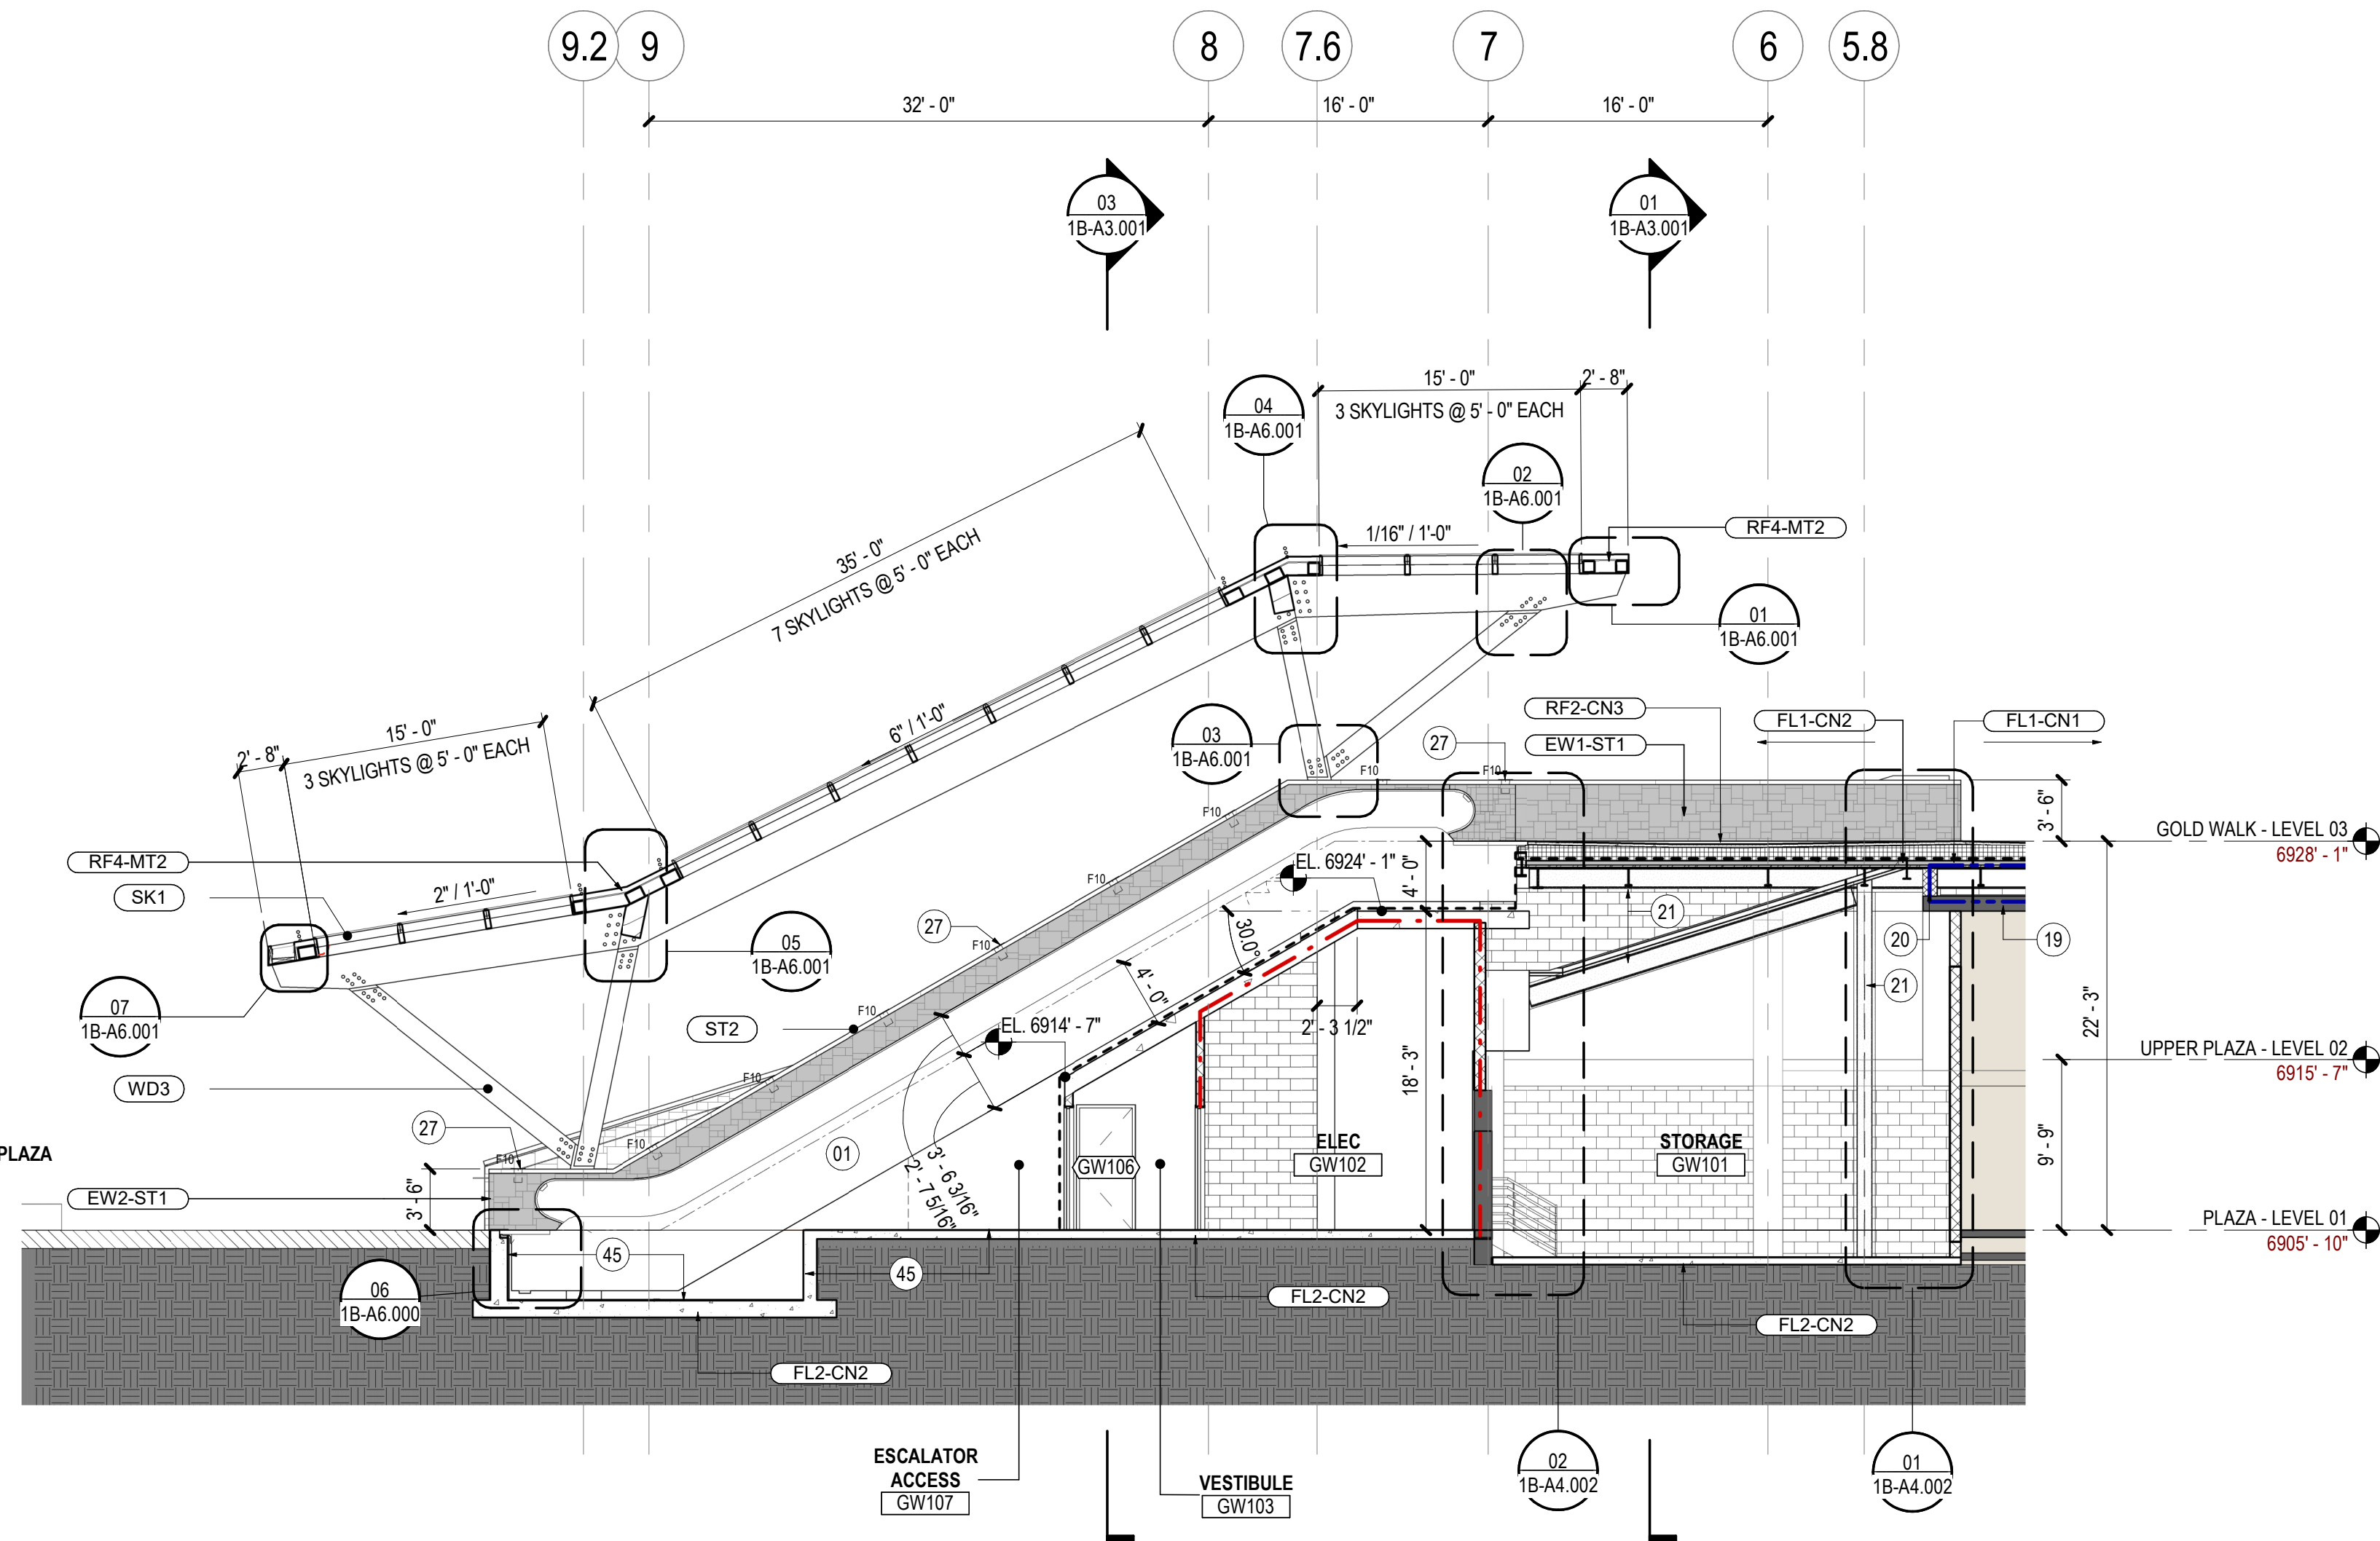

03 1B-SECTION-ESCALATOR
SCALE: 1/8" = 1'-0"

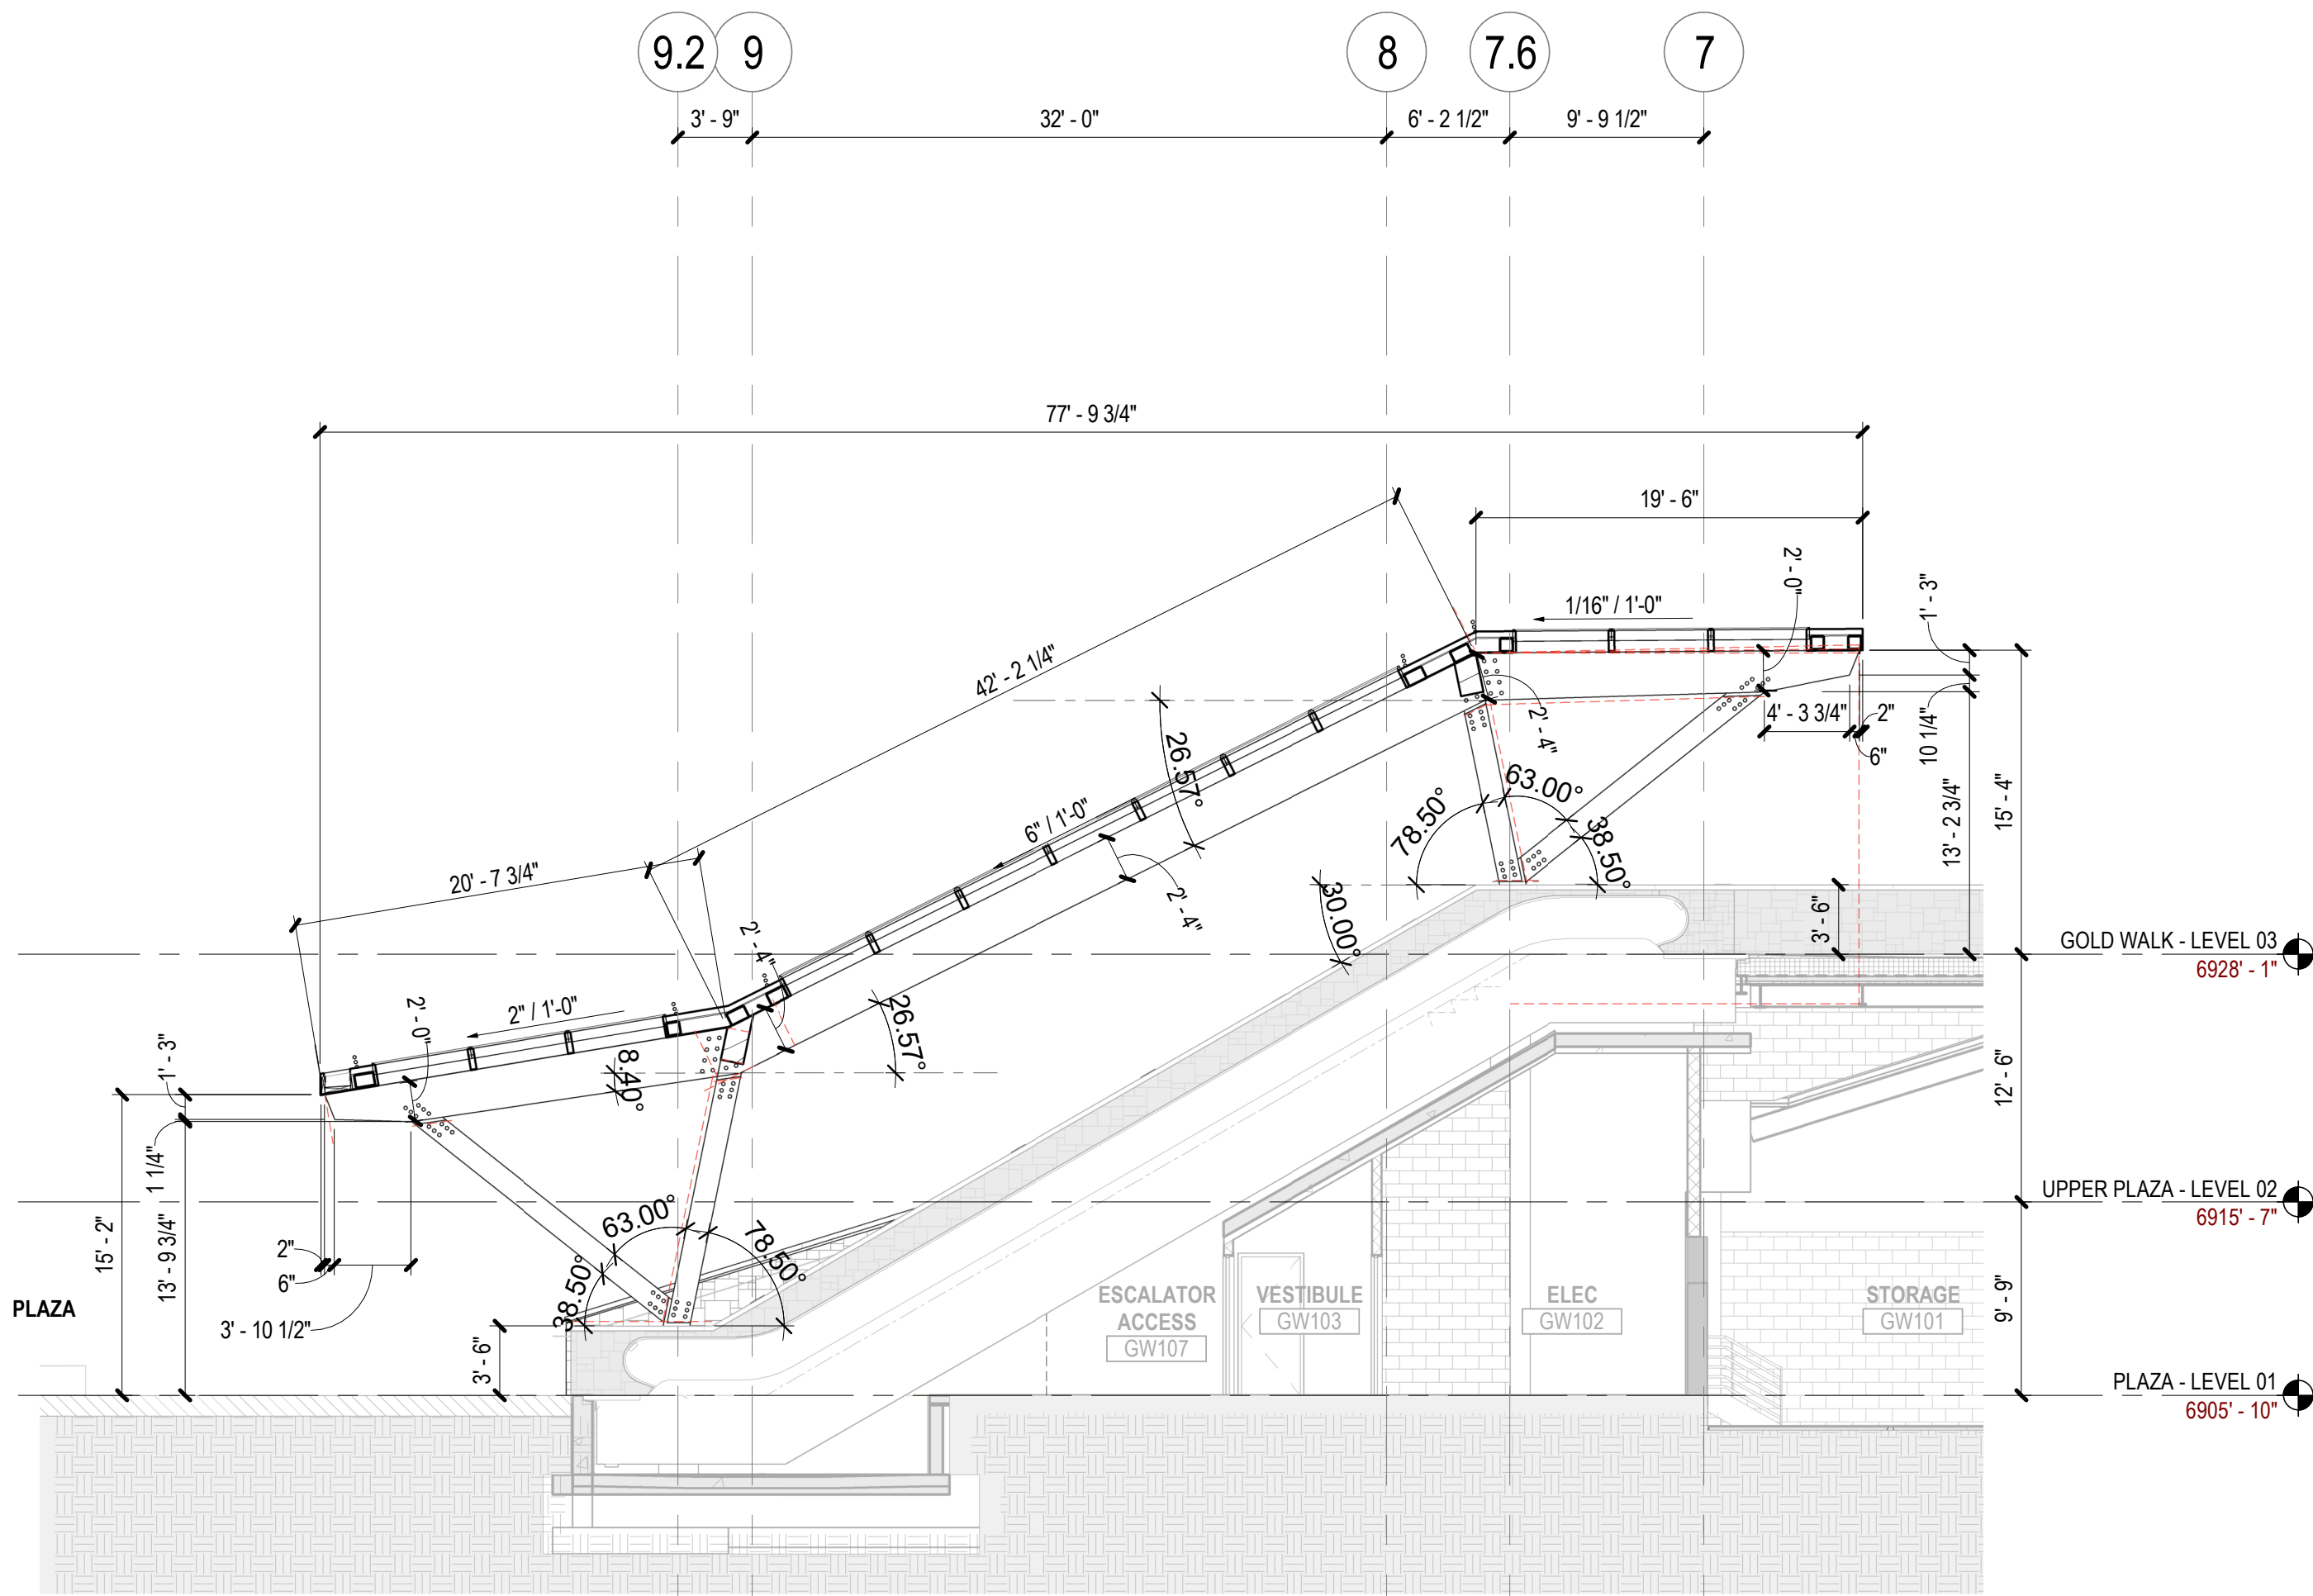

02 1B-SECTION-CANOPY GEOMETRY
SCALE: 1/8" = 1'-0"

SHEET NOTES

- [N] SET OF 2 EXTERIOR GRADE ESCALATORS. NOMINAL STEP WIDTH TO BE 40". 3 STEP LANDING. INTEGRATED SKIRT LIGHTING AND STAINLESS STEEL BALLUSTRADES.
- [N] CONCRETE STAIR C/S WITH SNOWMELT SYSTEM
- [N] ELEVATED PLAZA AT GOLDWALK
- SUMP PUMP. RE: MECHANICAL
- [N] BOILER FLUE VENT ENCLOSURE SHAFTWALL. BELOW ROOF. WALL ASSEMBLY TO BE METAL STUD. SHEATHING. WB. WDS SIDING.
- 7" CIP CONCRETE PT SLAB, EQUIVALENT 4HR RATING. NOTE: 2HR RATING REQUIRED FOR TYPE 1A CONSTRUCTION
- 6" CMU ENCLOSURE WALL. 2 HR RATED
- SPRAY APPLIED FIREPROOFING
- [N] BOILER FLUE VENT. ROUTE OVERHEAD THROUGH GARAGE TO [N] FLUE ENCLOSURE. RE: MECHANICAL
- ELECTRICAL EQUIPMENT. PROVIDE 4" DIAMETER ROUND BOLLARDS TO PROTECT EQUIPMENT FROM VEHICLES. RE ELECTRICAL
- SNOWMELT PIPING AND PLUMBING. RE: MEP DRAWINGS
- F10 LIGHT FIXTURE. [N] INGROUND CANOPY UPLIGHTING FIXTURES. FIXTURES TO BE RECESSED ON THE TOP SURFACE OF EACH OF THE ESCALATOR SIDE WALLS. RE SECTION AND ELEVATIONS. BASIS OF DESIGN WE-EP INGROUND LUMINAIRE ETC330-FS TWY LED. 15W. WITH LINEAR LOUVER 185-7172. POWER AND LIGHTING CONTROLS TO BE INCLUDED IN FUTURE ELECTRICAL DELIVERABLES REFER TO ELECTRICAL DRAWINGS FOR MORE INFORMATION
- PROVIDE SEALED CONCRETE

GENERAL NOTES

Steamboat
ALTErra east west partners
2305 Mount Werner Circle
Steamboat Springs, CO 80487

Gensler
1225 17th Street
Suite 150
Denver, CO 80202
United States
Tel 303.595.8585
Fax 303.825.6823

LANDMARK
141 9th Street
PO Box 774943
Steamboat Springs, CO 80477
Tel 970.871.9494

DESIGNWORKSHOP
1390 Lawrence Street
Suite 100
Denver, CO 80204
Tel 303.623.5186

me
14143 Denver West Pkwy
Suite 300
Golden, CO
United States
Tel 303.421.6655

MARTIN/MARTIN
12499 West Colfax Ave.
Lakewood, CO 80215
United States
Tel 303.431.6100

Date	Description
2021.05.19	BP3: GOLDWALK - ISSUE FOR PERMIT
2021.06.25	BP3: GOLDWALK - BULLETIN 02
2021.07.01	BP3: GOLDWALK - BULLETIN 03 - RESPONSES

RCRBD
Record Set
TC
07/13/2021

Seal / Signature

Project Name
SSRC | BASE AREA IMPROVEMENTS


Project Number
003.7835.000


Description
GOLD WALK - BUILDING SECTIONS - STAIR & ESCALATOR

Scale
1/8" = 1'-0"


1B-A3.000

KEY PLAN

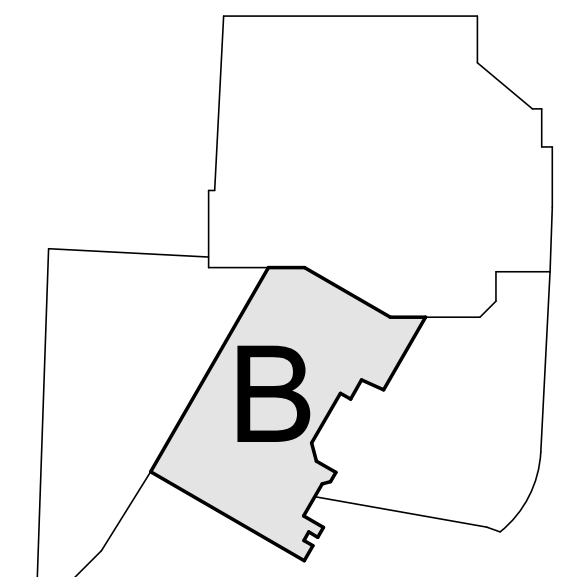


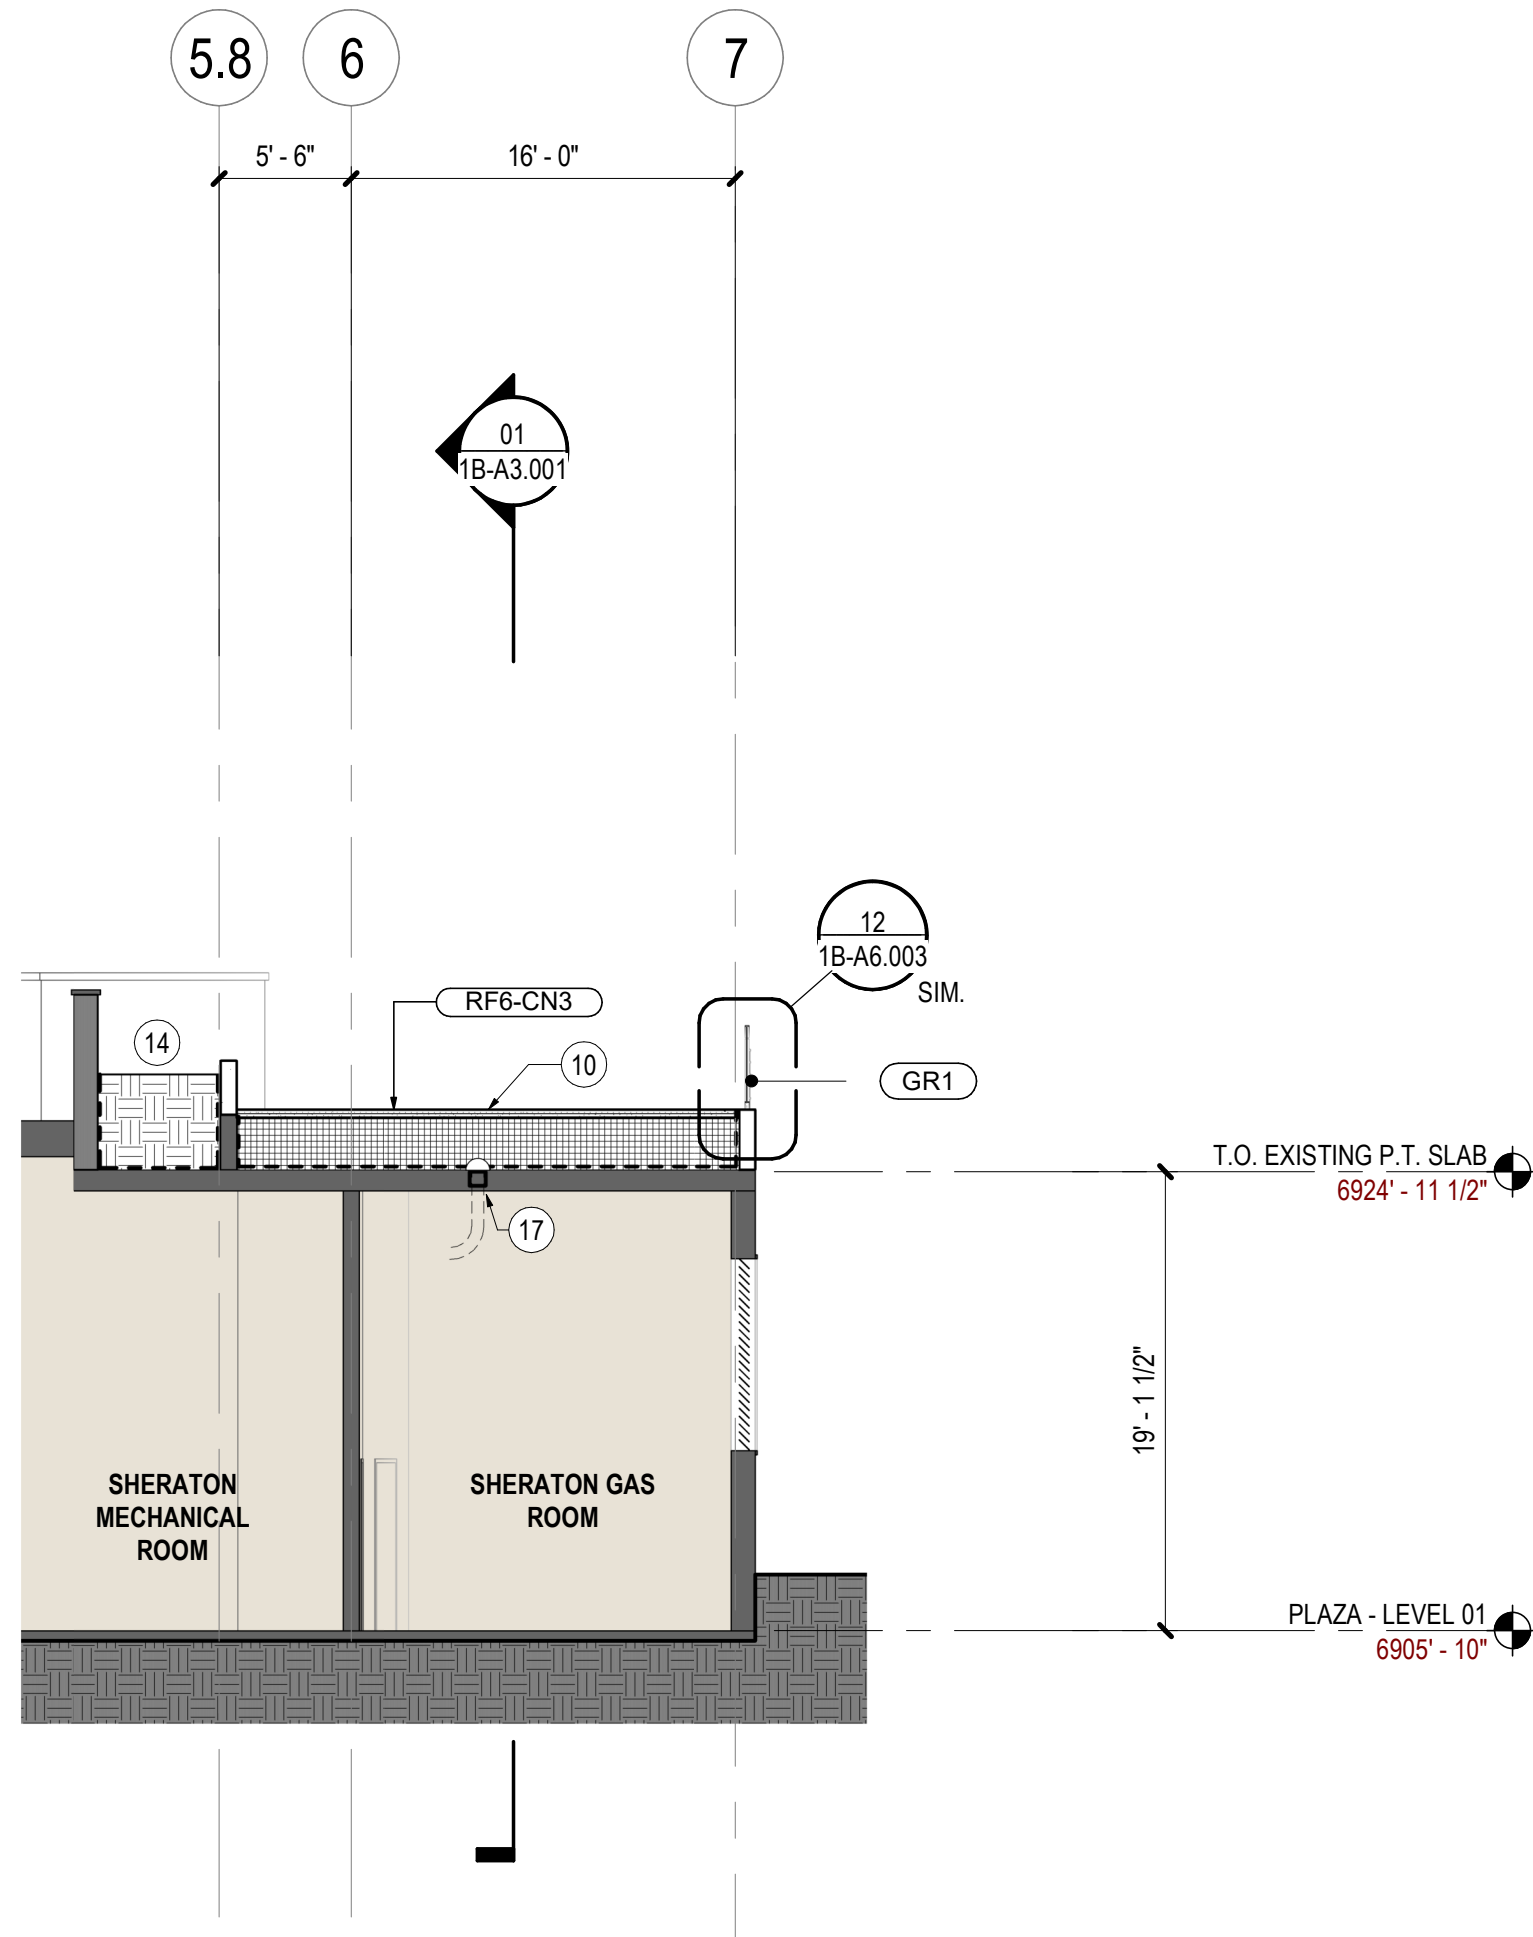


05 SECTION - SHERATON ACCESS @ PLANTER
SCALE: 1/8" = 1'-0"

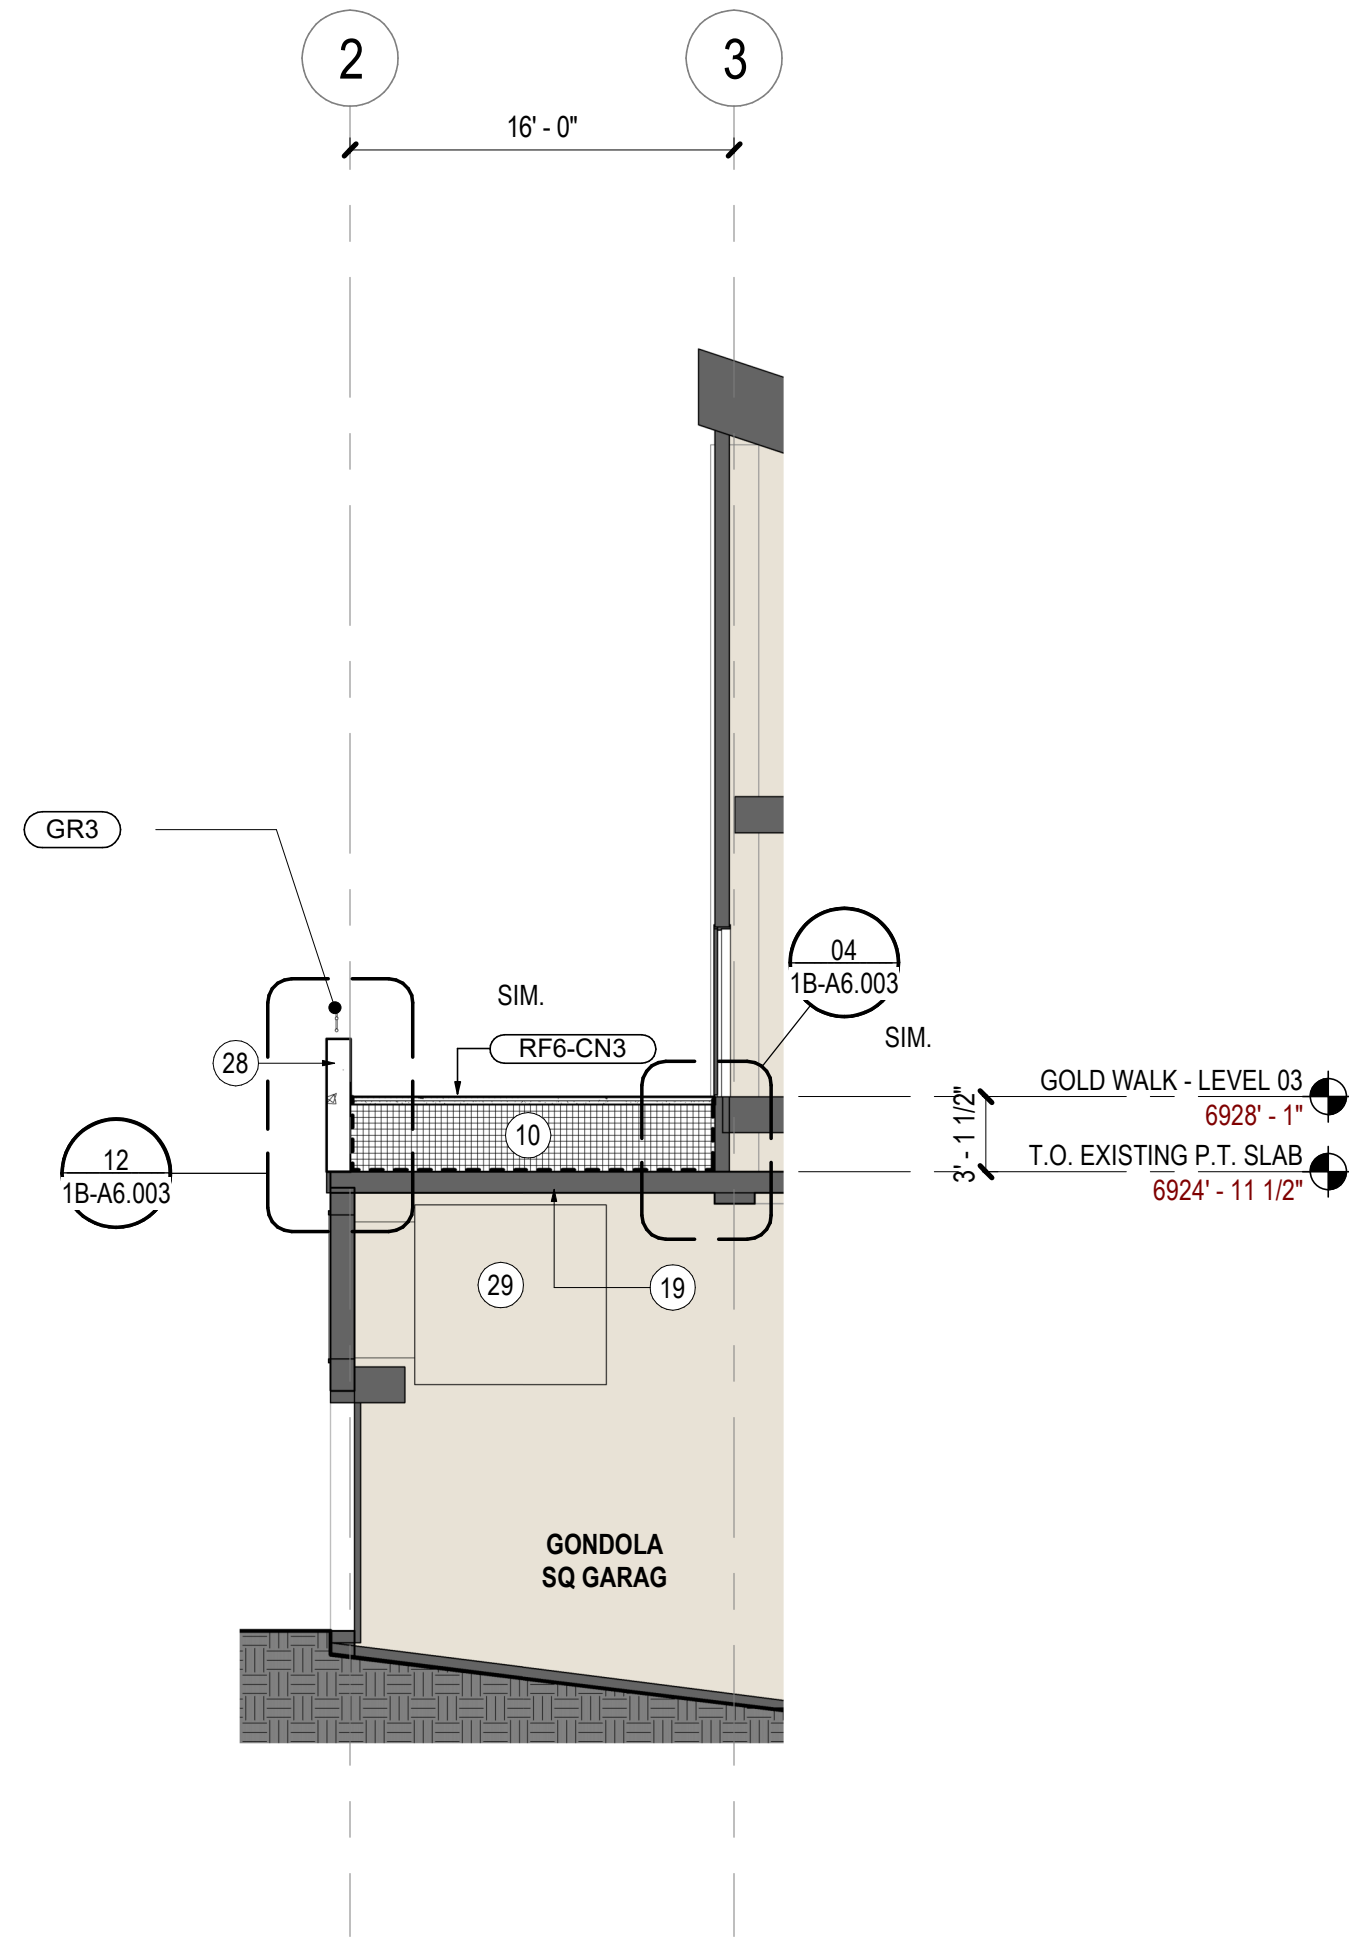


03 SECTION - BUILDING A ENTRY
SCALE: 1/8" = 1'-0"

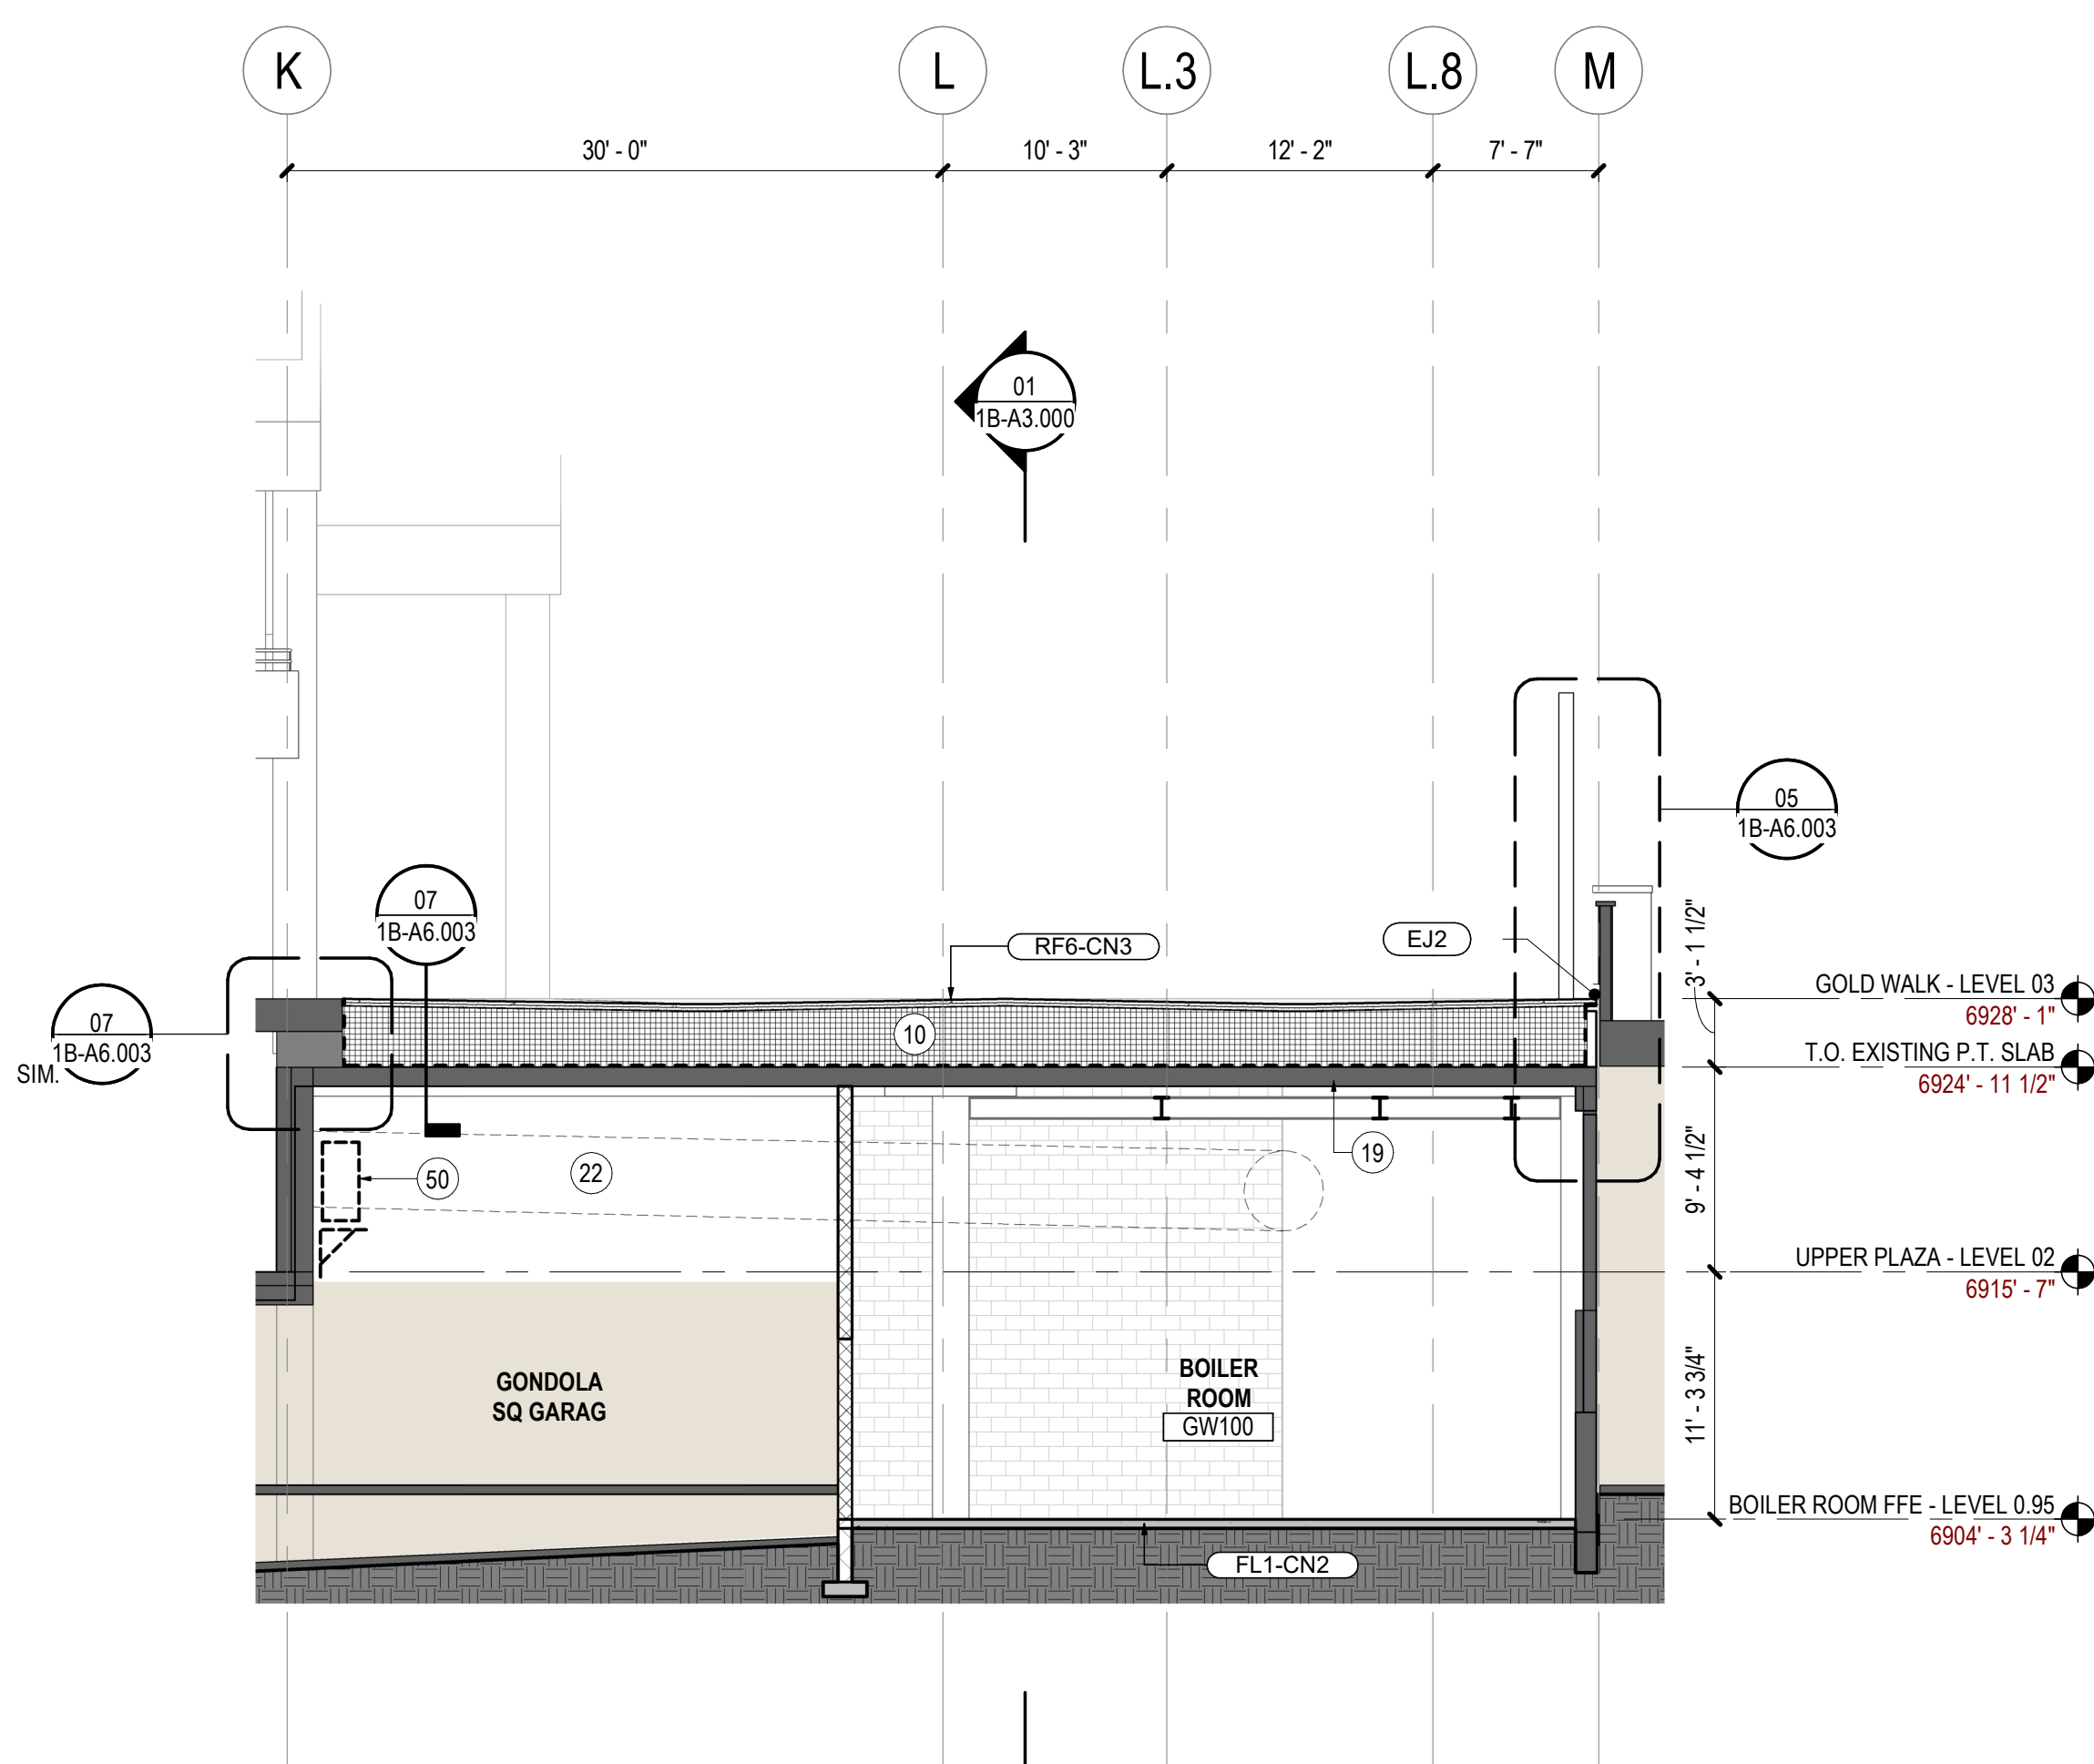


01 SECTION - BOILER ROOM
SCALE: 1/8" = 1'-0"

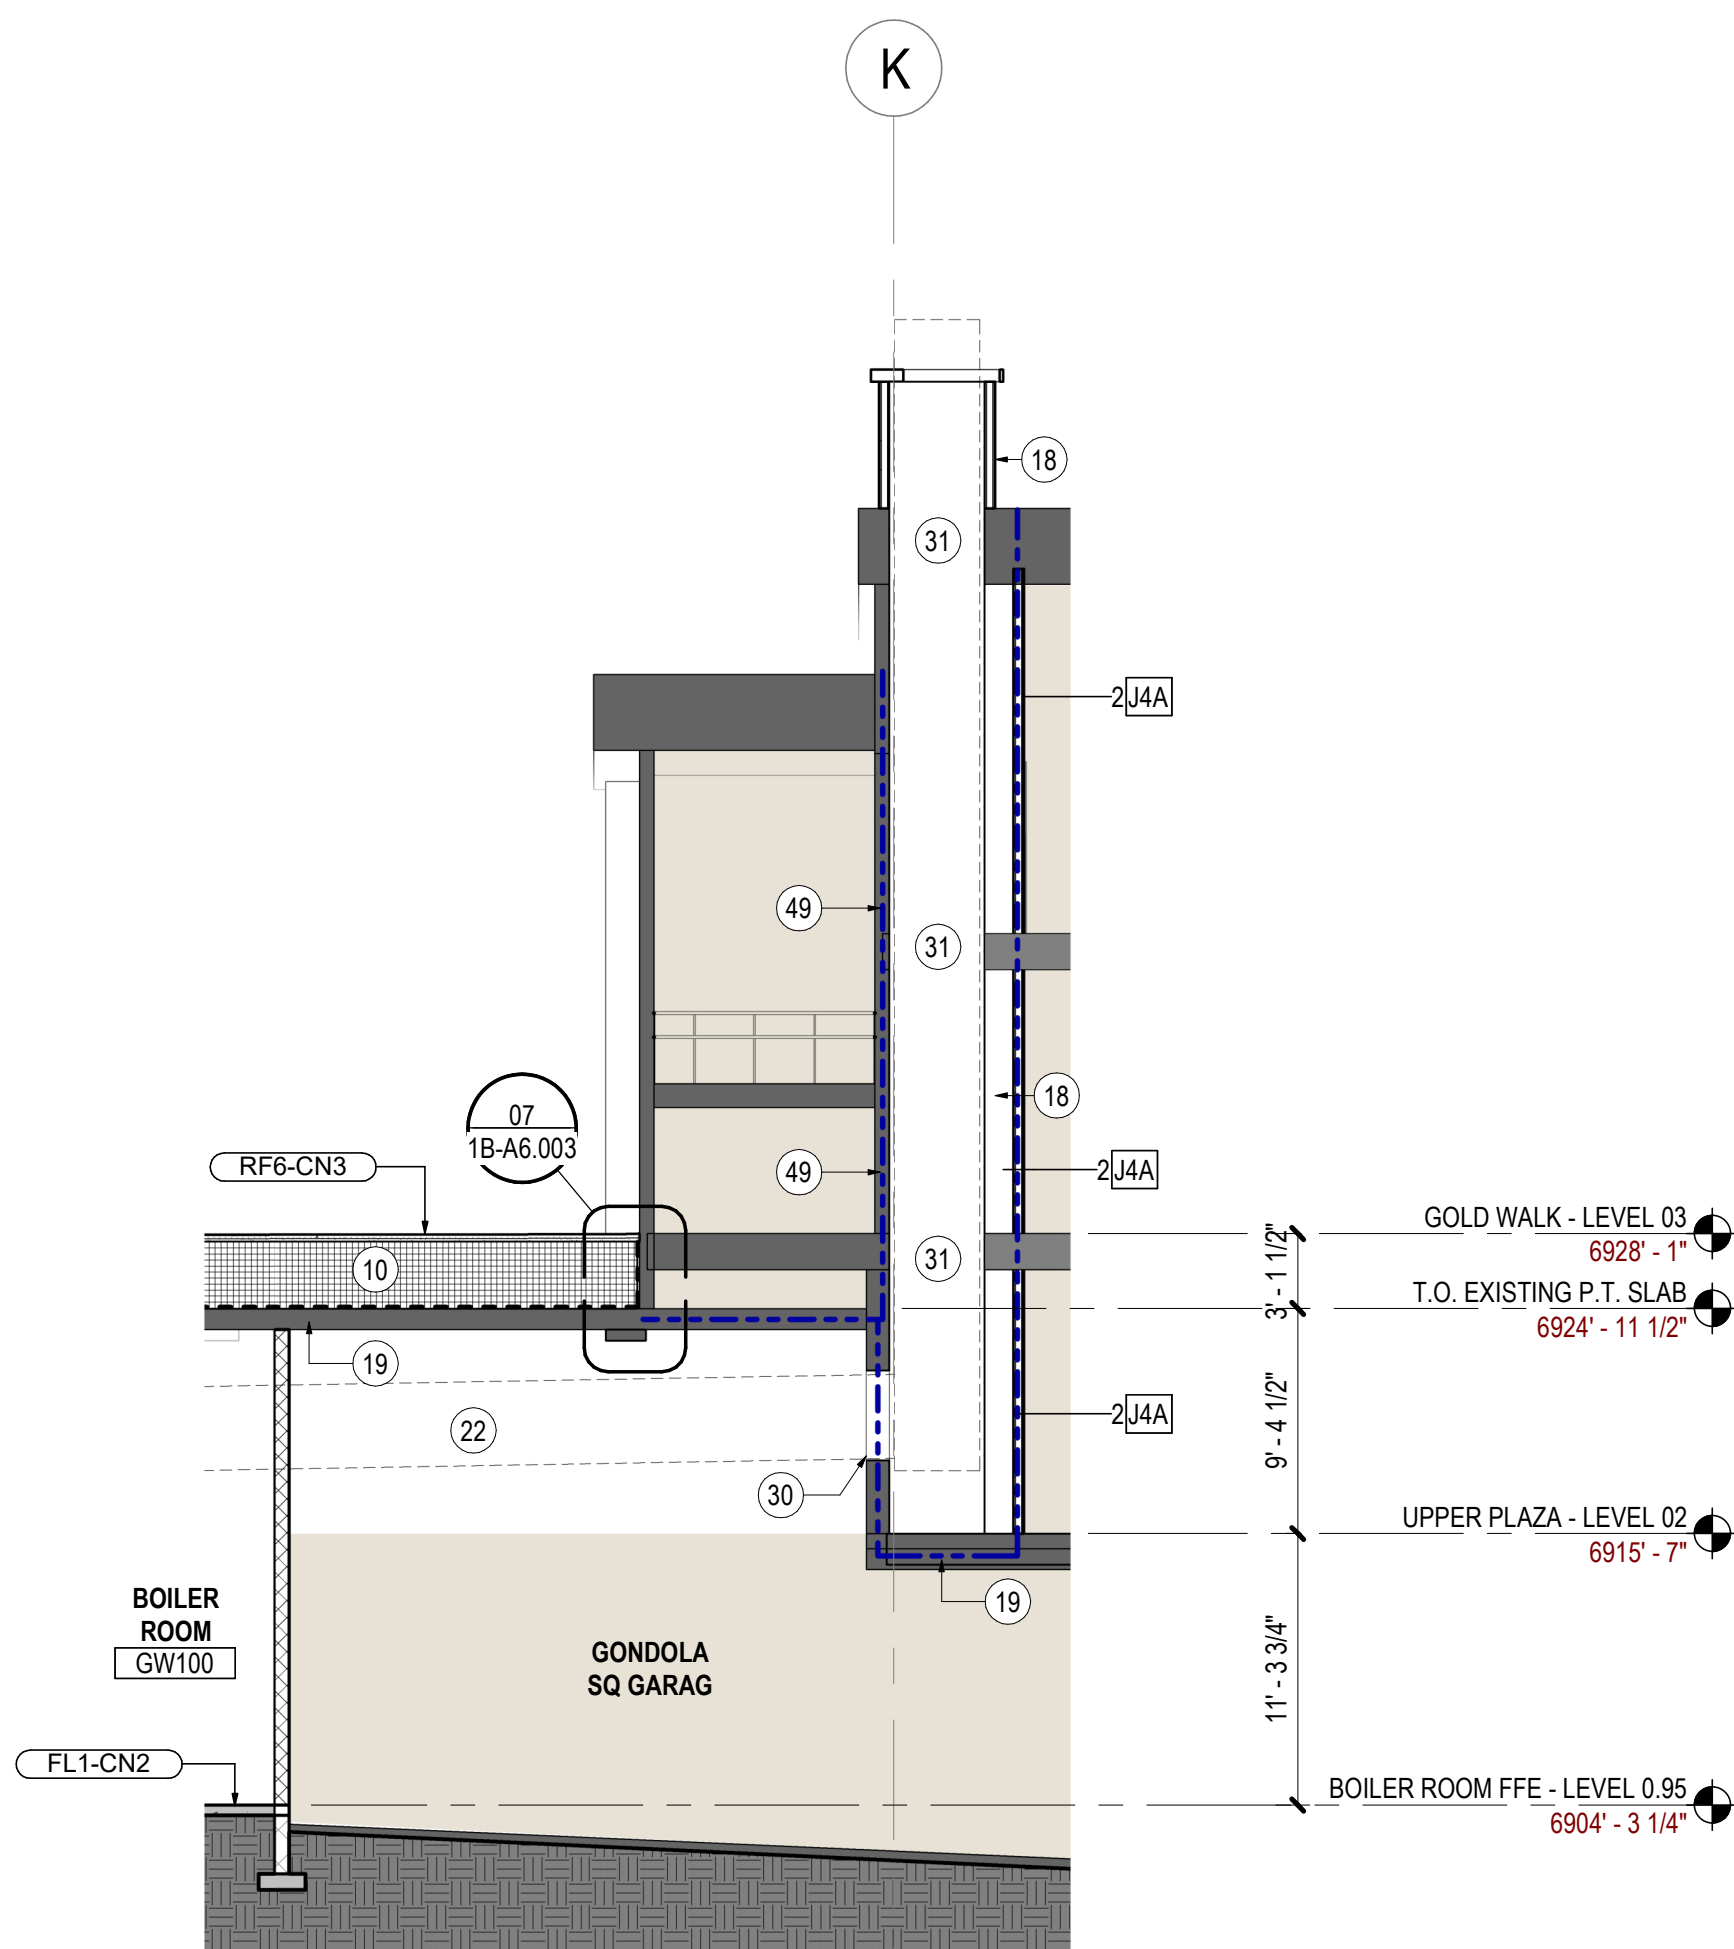

06 SECTION - BOILER VENT FLUE
SCALE: 1/8" = 1'-0"

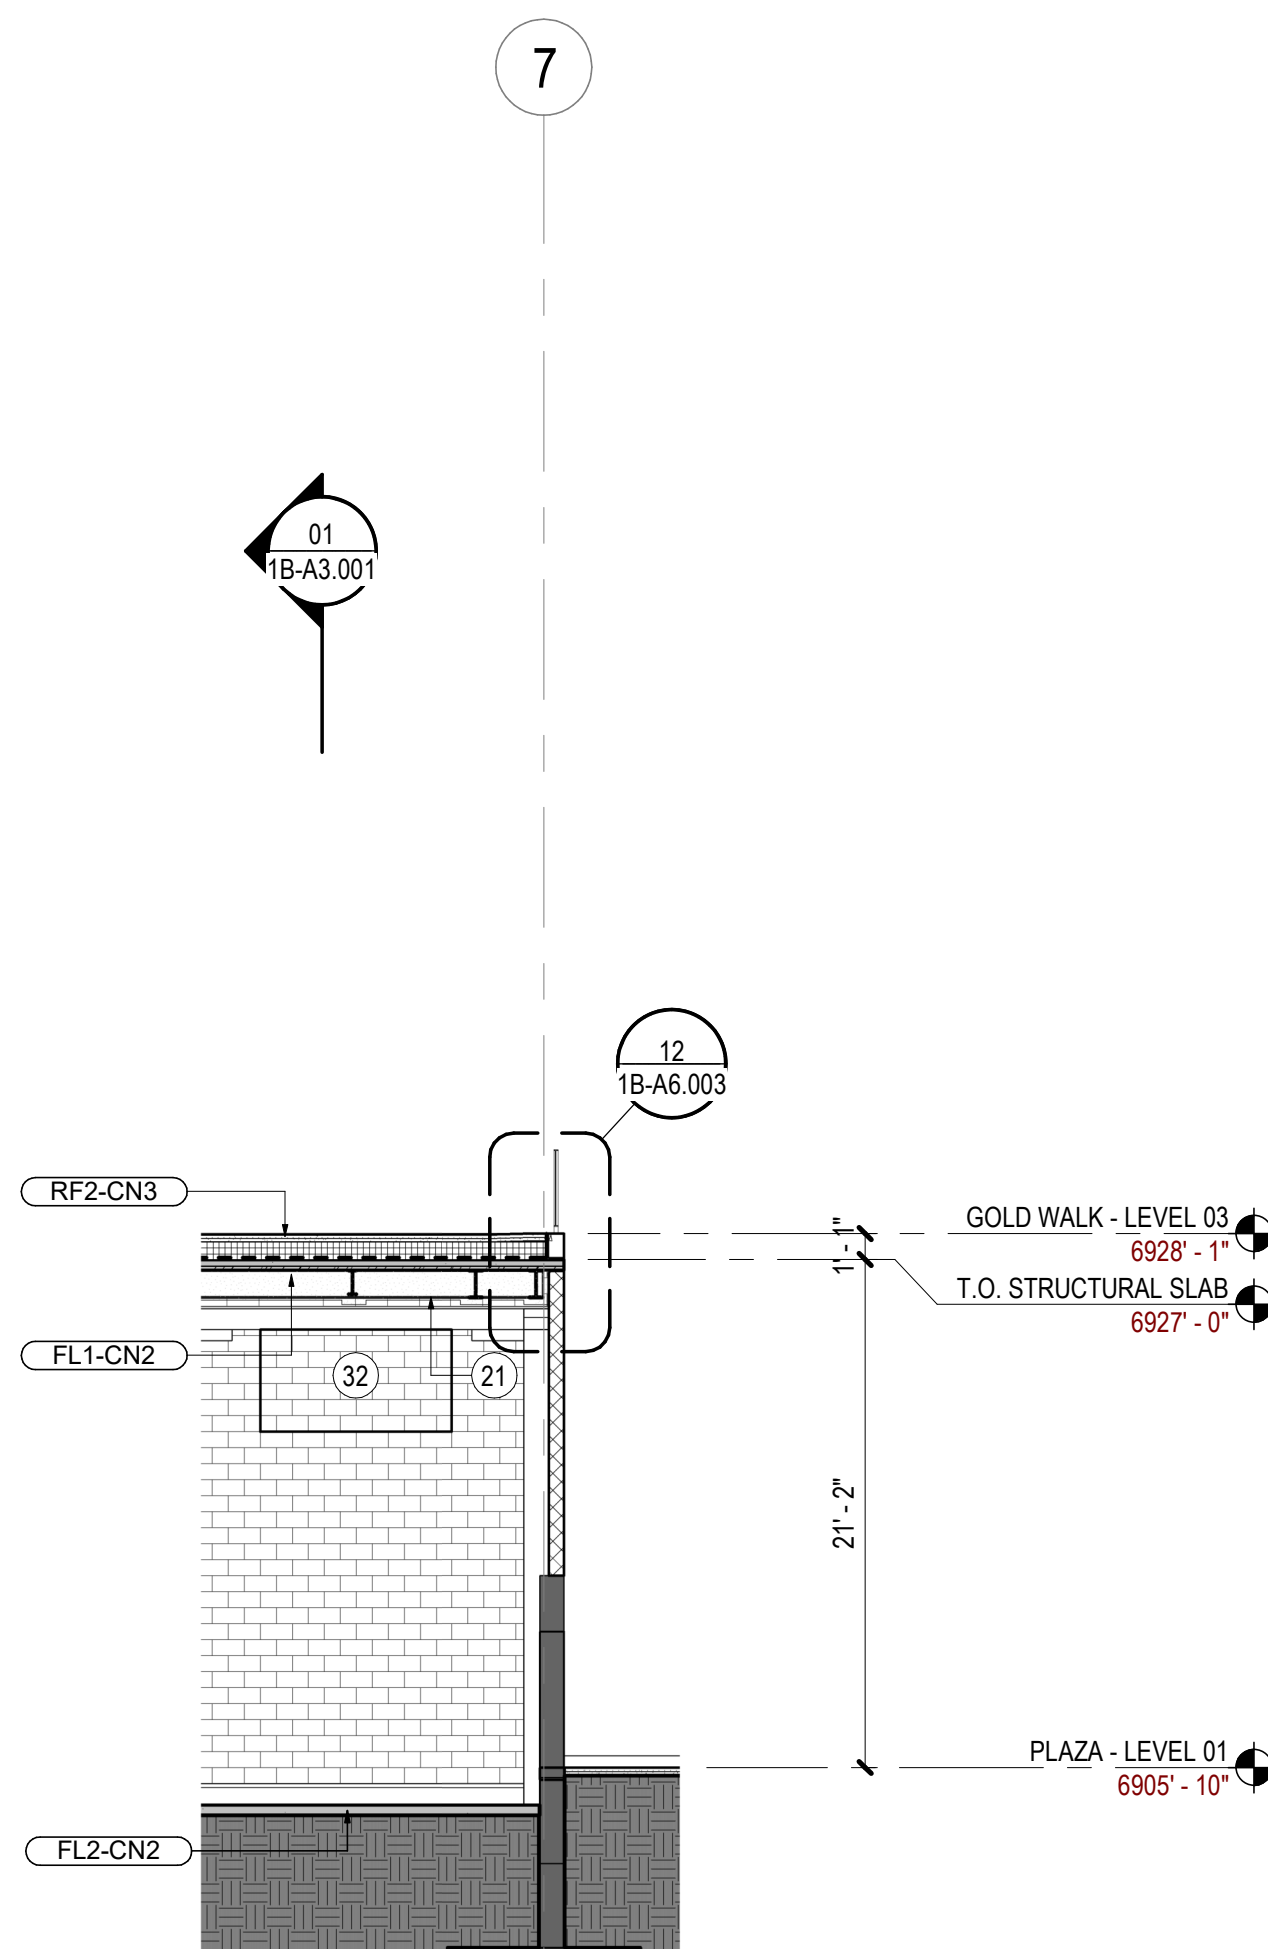

04 SECTION - NEW WALL @ STORAGE
SCALE: 1/8" = 1'-0"

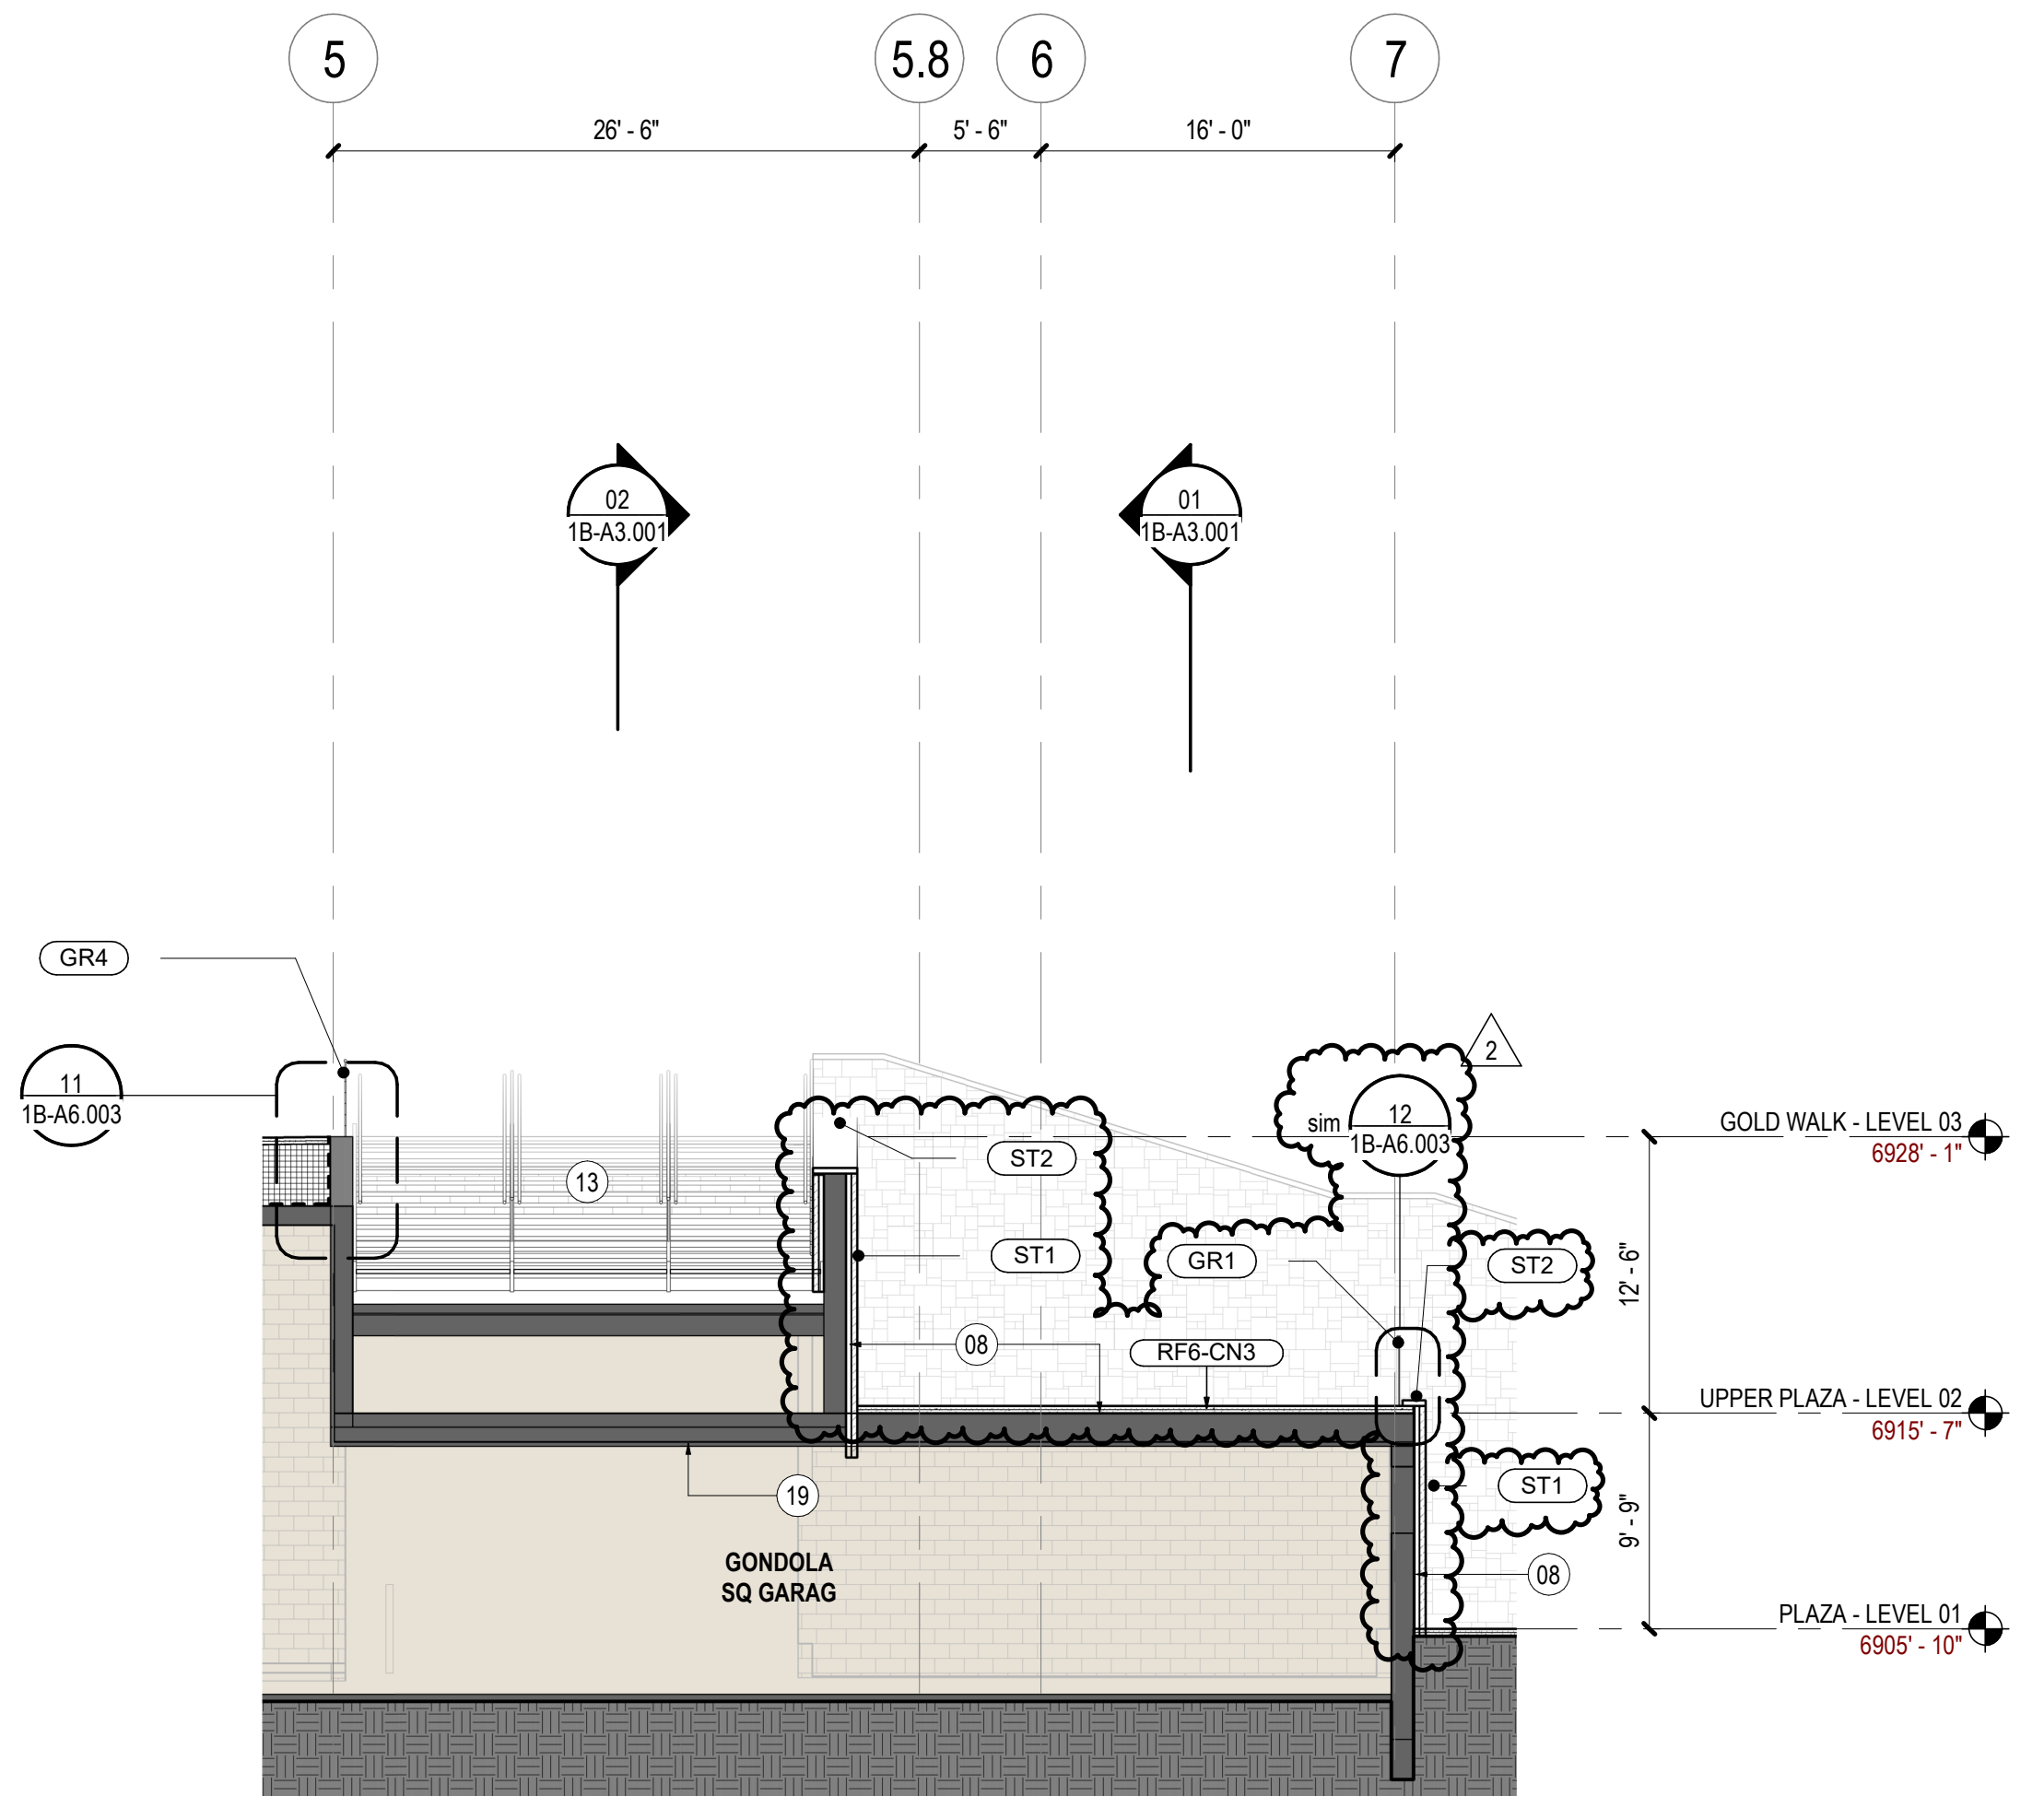

02 SECTION - TEMPORARY STAIR AND GARAGE LID
SCALE: 1/8" = 1'-0"

SHEET NOTES

- [E] WALL AND SLAB TO REMAIN. PROVIDE TWEATHER PROOF MEMBRANE OVER WALL. TIE TO WEATHERPROOFING MEMBRANE AT SLAB. ENTIRE ASSEMBLY TO PROVIDE WEATHER-TIGHT BARRIER FROM EXTERIOR TO INTERIOR PARKING GARAGE. WEATHERPROOFING MEMBRANE TO SLOPE TO DRAIN AT HORIZONTAL SLAB.
- [N] ELEVATED PLAZA AT GOLDWALK
- CONTRACTOR TO PROVIDE METAL GRATE STAIR TO MATCH [E] STAIR TREAD RISE / RUN AND RAILINGS. RE: ENLARGED PLANS AND DETAILS
- EXISTING PLANTER TO REMAIN. EXTEND PLANTER WALLS AND WATERPROOFING UP TO NEW GOLD WALK ELEVATION. MATCH EXISTING FINISHES. RESTORE PLANTING AND IRRIGATION SYSTEMS AT NEW GOLD WALK ELEVATION. RE: LANDSCAPE
- NEW DRAIN. TIE IN TO NEW WATER PROOFING MEMBRANE. RE: PLUMBING
- [N] BOILER FLUE VENT ENCLOSURE SHAFTWALL BELOW ROOF. WALL ASSEMBLY TO BE METAL STUD. SHEATHING. WB, WDS SIDING.
- 7" CIP CONCRETE PT SLAB, EQUIVALENT 4HR RATING. NOTE: 2HR RATING REQUIRED FOR TYPE 1A CONSTRUCTION
- SPRAY APPLIED FIREPROOFING
- [N] BOILER FLUE VENT. ROUTE OVERHEAD THROUGH GARAGE TO [N] FLUE ENCLOSURE. RE: MECHANICAL
- CONCRETE ENCLOSURE CURB AND HANDRAIL TO MATCH ADJACENT BRIDGE CURB AND HANDRAIL
- EXISTING GARAGE MAKE UP AIR UNIT
- OPENING IN CIP CONCRETE WALL. RE: STRUCTURAL
- NEW OPENING IN FLOOR AND ROOF FOR BOILER FLUE. RE: STRUCTURAL
- NEW CMU INFIL WALL AT GARAGE MAU OPENING INTO SHERATON GAS ROOM. RE: BP2A
- EXISTING WALL TO BE RETROFITTED TO ACHIEVE UL LISTED 2HR FFR
- SPLIT SYSTEM CONDENSING UNITS. GC TO PROVIDE NECESSARY STEEL BRACKETS FOR CONDENSING UNITS INSTALLATION. RE: MECHANICAL DRAWINGS FOR MORE INFORMATION.

GENERAL NOTES

Date	Description
2021.05.19	BP3: GOLDWALK - ISSUE FOR PERMIT
2021.06.25	BP3: GOLDWALK - BULLETIN 02
2021.07.01	BP3: GOLDWALK - BULLETIN 03 - RESPONSES

Seal / Signature



Project Name
SSRC | BASE AREA IMPROVEMENTS

Project Number
003.7835.000


Description
GOLD WALK - BUILDING SECTIONS - GOLD WALK

Scale
1/8" = 1'-0"

1B-A3.002

01 ROOF SECTION-ESCALATOR CANOPY

SCALE: 1/2" = 1'-0"

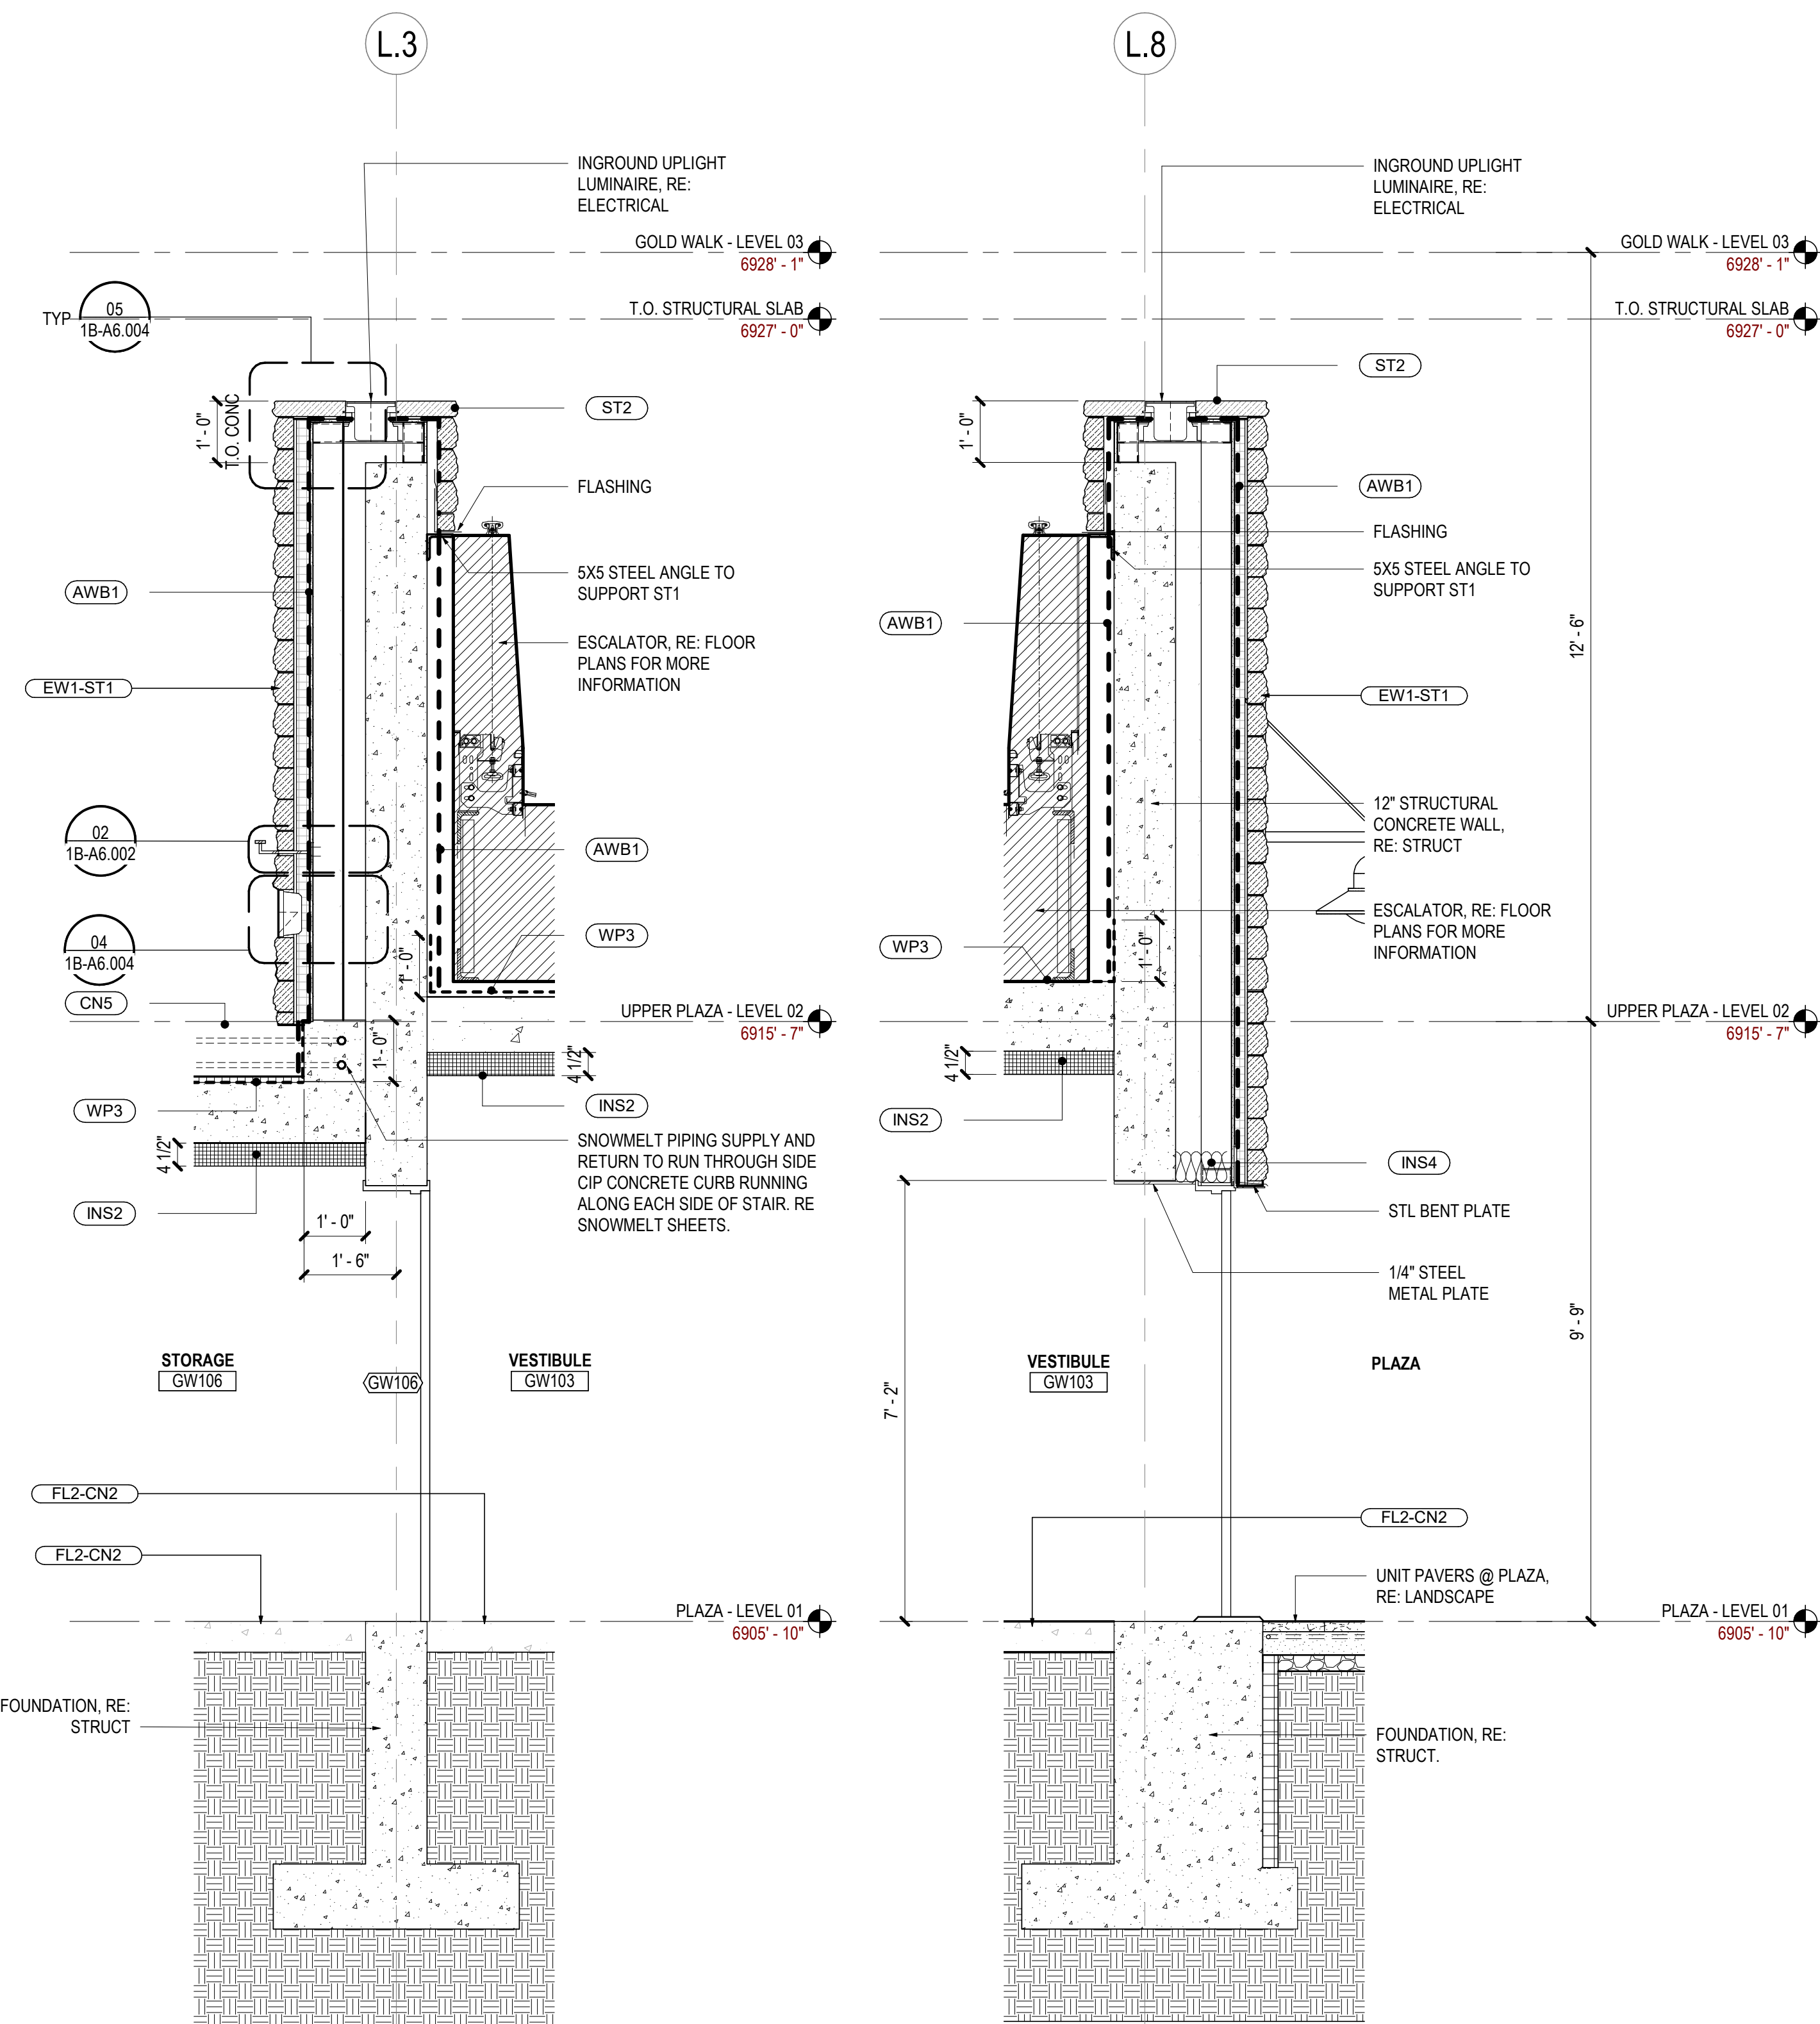


03 WALL SECTION- STAIR / ESCALATOR

SCALE: 1/2" = 1'-0"

04 WALL SECTION- STAIR SOUTH

SCALE: 1/2" = 1'-0"

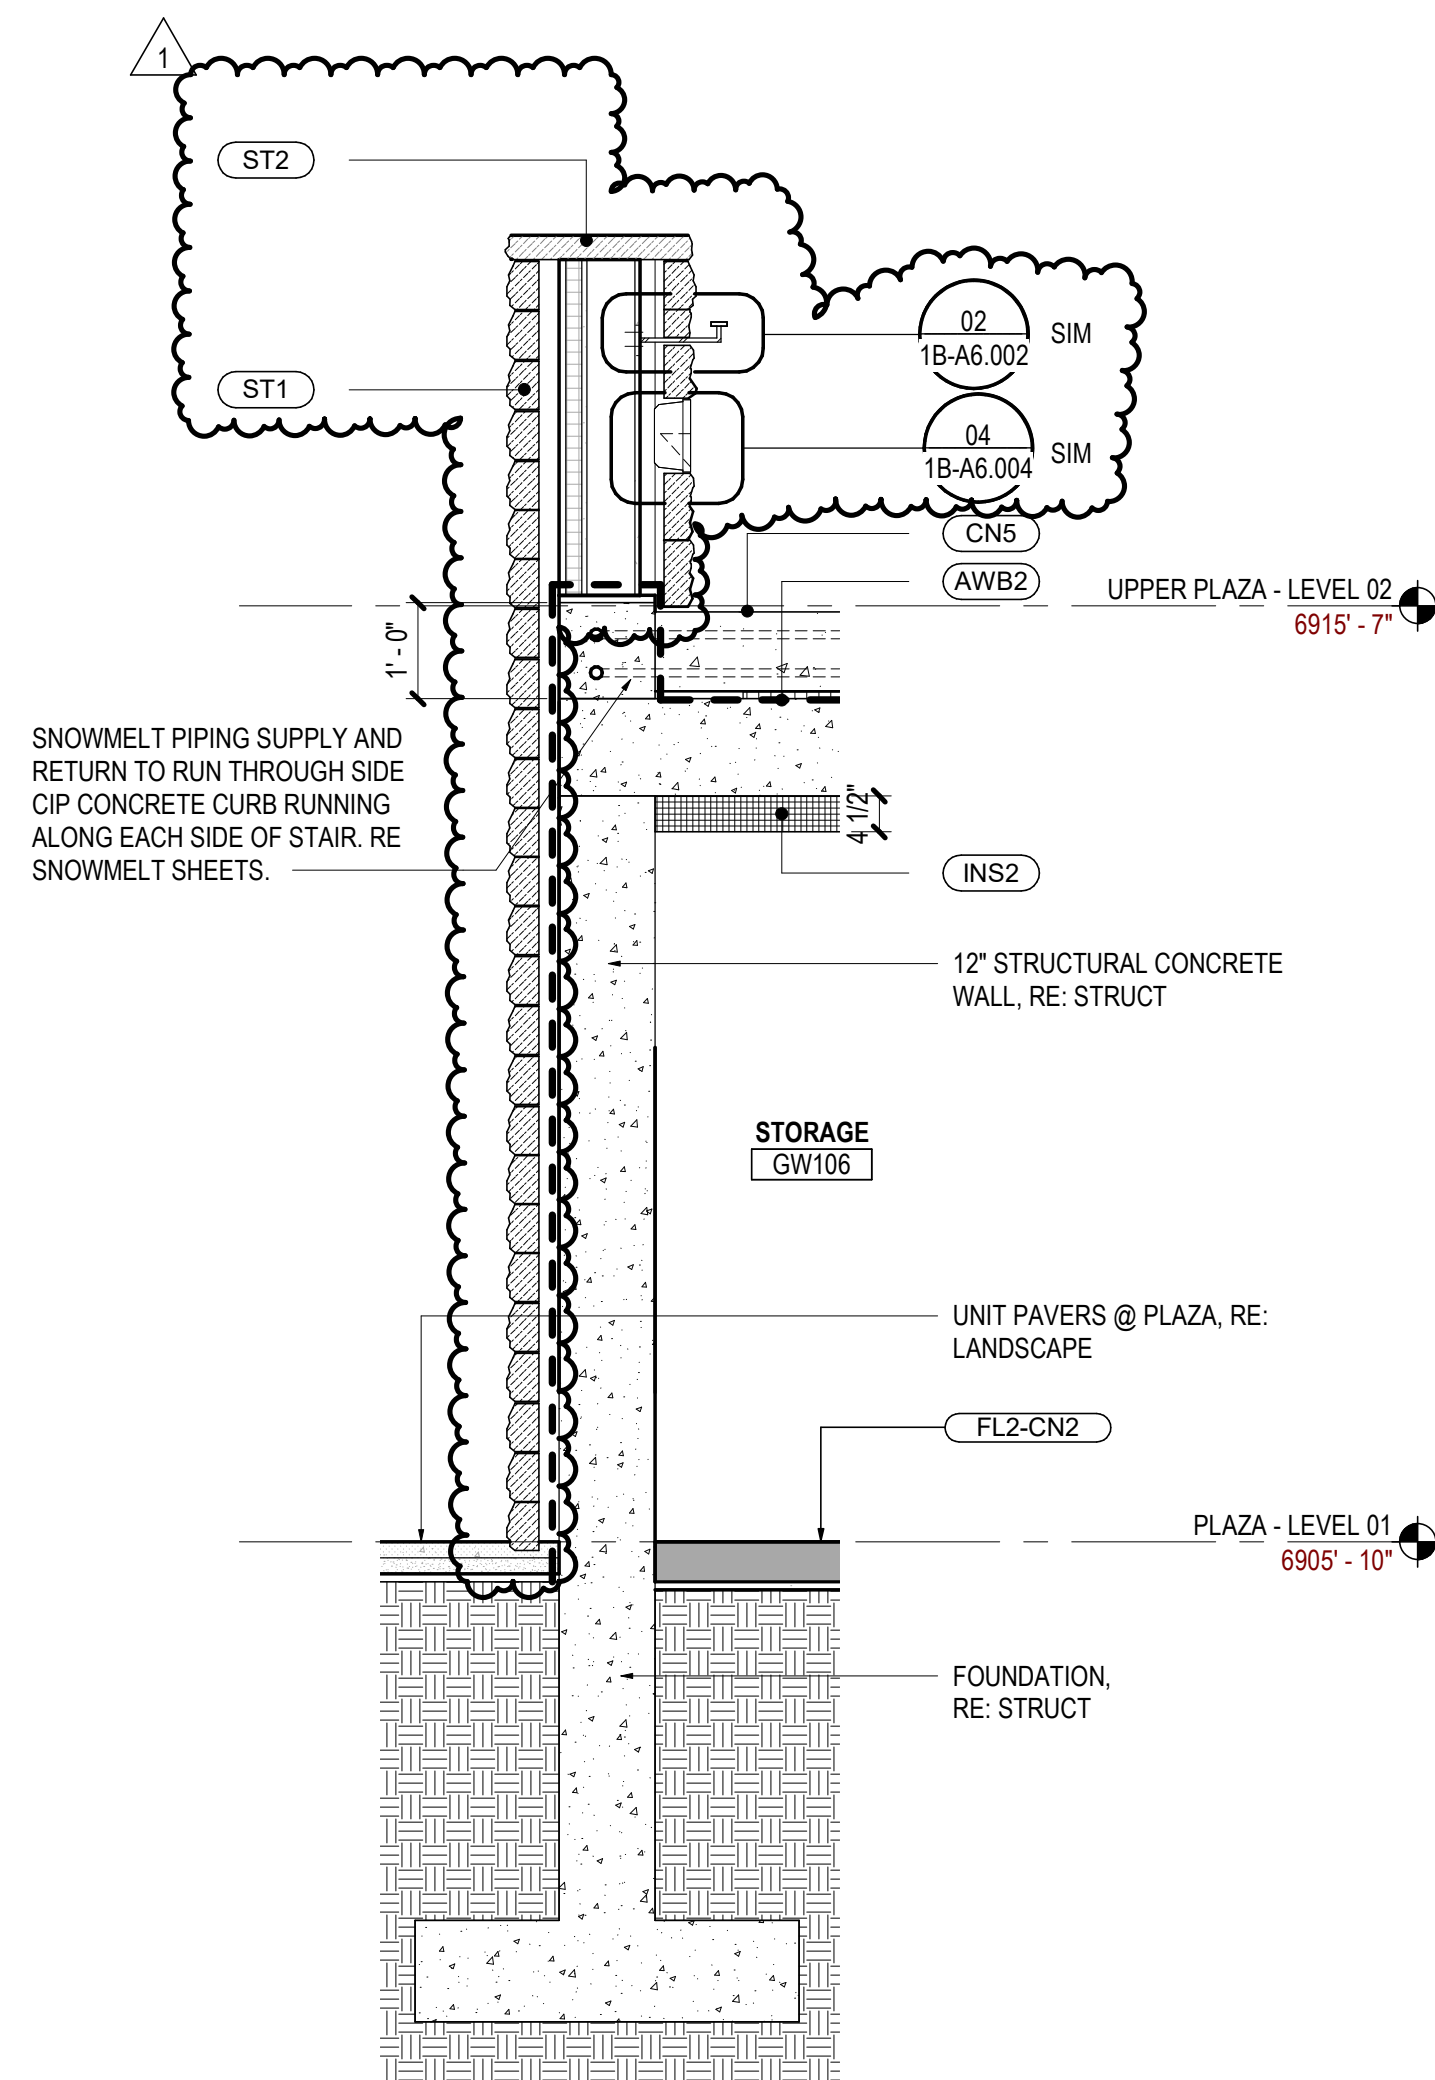

02 WALL SECTION - ESCALATOR NORTH

SCALE: 1/2" = 1'-0"

SHEET NOTES

Steamboat
ALTERRA east west partners
MOUNTAIN COMPANY

2305 Mount Werner Circle
Steamboat Springs, CO 80487

Gensler
1225 17th Street
Suite 150
Denver, CO 80202
United States
Tel 303.595.8586
Fax 303.825.6823

LANDMARK
CONSULTANTS, P.C.
141 9th Street
PO Box 774943
Steamboat Springs, CO 80477
Tel 970.871.9494

DESIGNWORKSHOP
1390 Lawrence Street
Suite 100
Denver, CO 80204
Tel 303.623.5186

me
engineers
14143 Denver West Pkwy
Suite 300
Golden, CO
United States
Tel 303.421.6655

MARTIN/MARTIN
CONSULTING ENGINEERS
12499 West Colfax Ave.
Lakewood, CO 80215
United States
Tel 303.431.6100

GENERAL NOTES

Date	Description
2021.05.19	BP3: GOLDWALK - ISSUE FOR PERMIT
2021.07.01	BP3: GOLDWALK - BULLETIN 03 - PERMIT RESPONSES

RCRBD
Record Set
TC
07/13/2021

Seal / Signature

Project Name
SSRC | BASE AREA IMPROVEMENTS

Project Number
003.7835.000


Description
GOLD WALK - WALL SECTIONS - STAIR & ESCALATOR


Scale
1/2" = 1'-0"

1B-A4.000


STATE OF COLORADO
JON CHARLES GAMBLE
203617
07.08.2021
LICENSED ARCHITECT

KEY PLAN

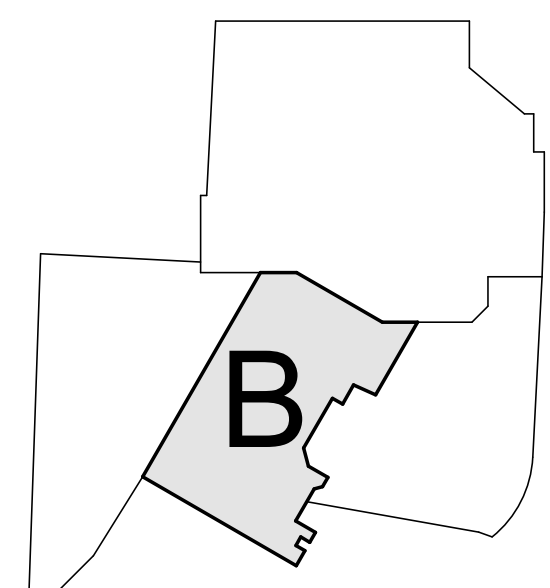

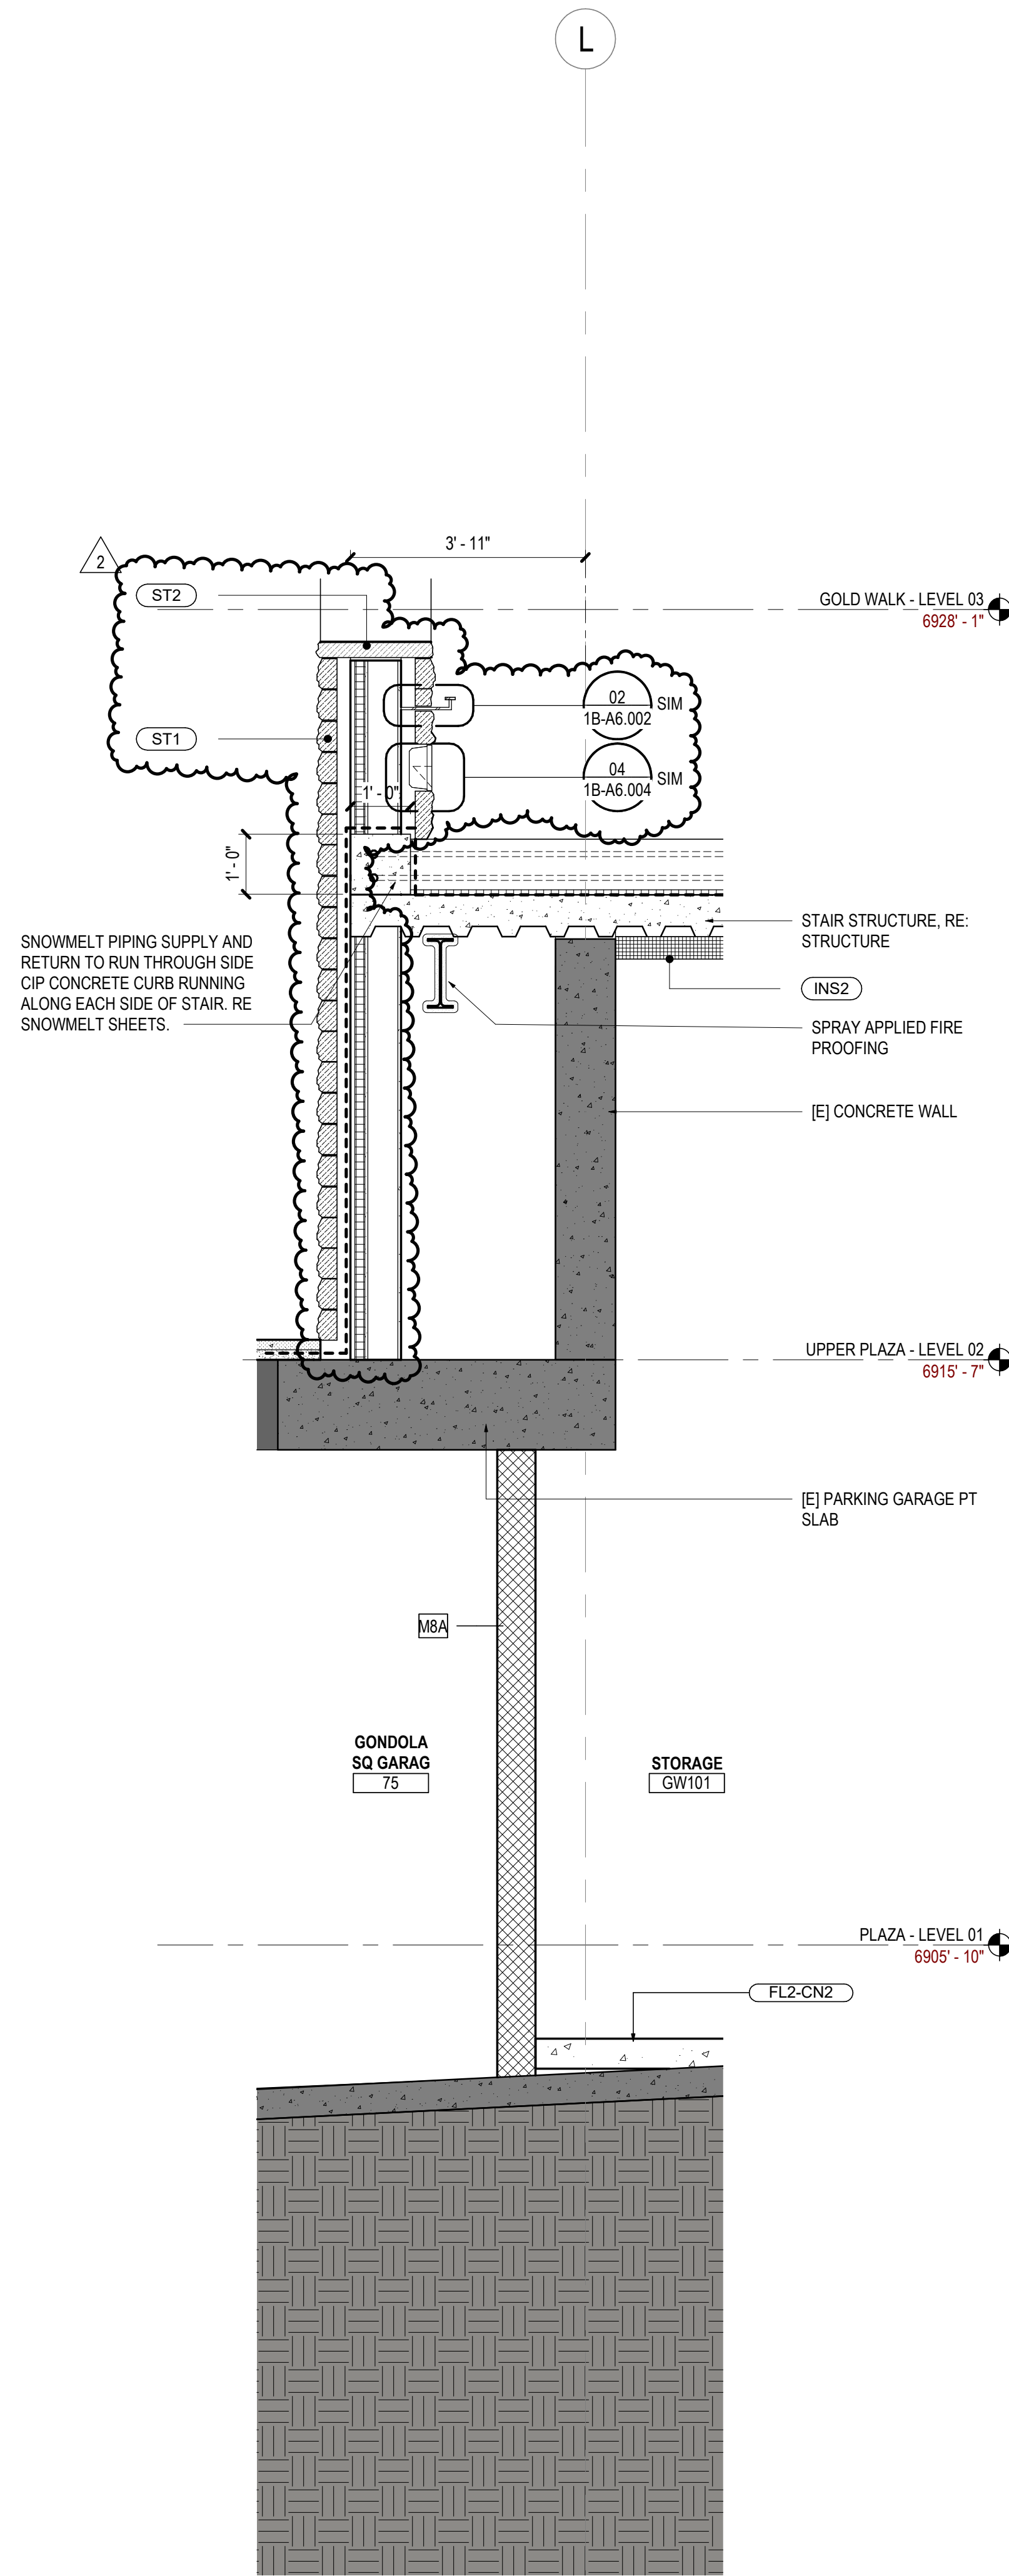

02 WALL SECTION - MAIN STAIR @ PT SLAB
SCALE: 1/2" = 1'-0"

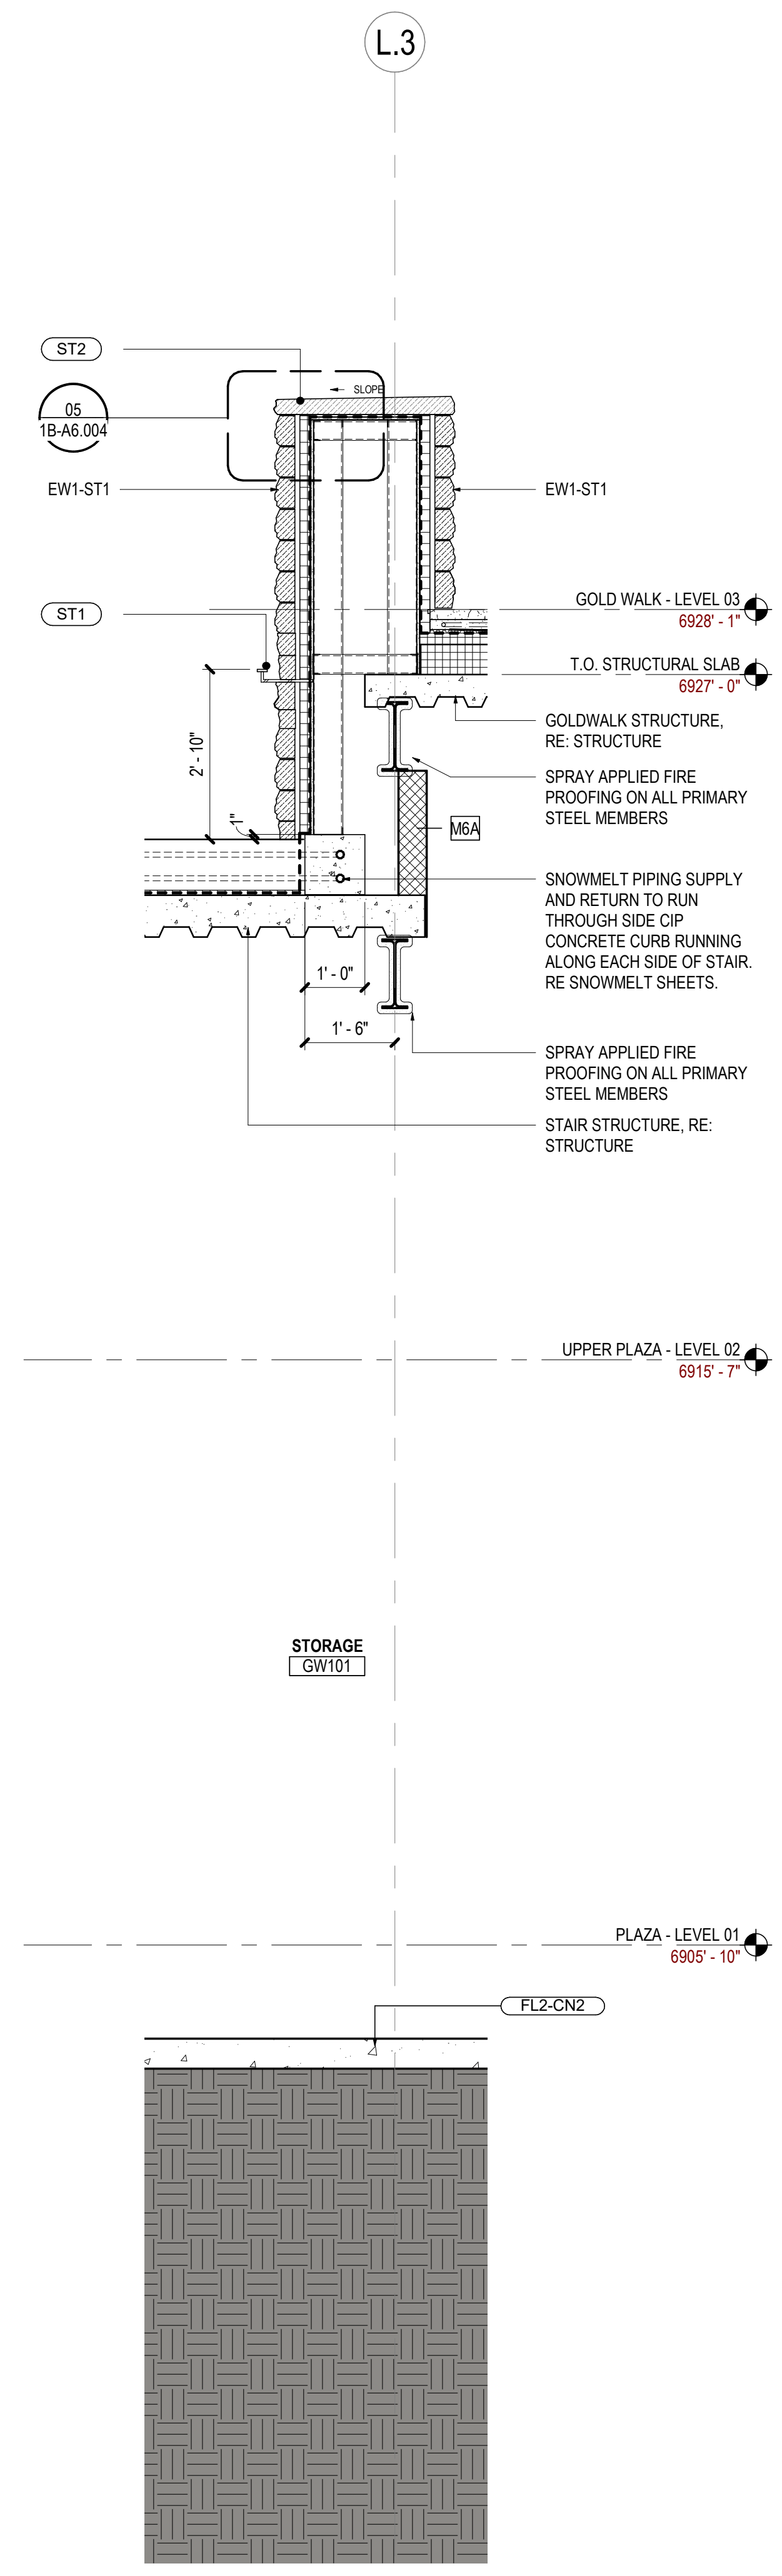

01 WALL SECTION - MAIN STAIR @ GOLDWALK
SCALE: 1/2" = 1'-0"

SHEET NOTES



ALTERRA east west partners
MOUNTAIN COMPANY

2305 Mount Werner Circle
Steamboat Springs, CO 80487

Gensler

1225 17th Street
Suite 150
Denver, CO 80202
United States
Tel 303.595.8586
Fax 303.825.6823



141 9th Street
PO Box 774943
Steamboat Springs, CO
80477
Tel 970.871.9494

DESIGNWORKSHOP

1390 Lawrence Street
Suite 100
Denver, CO 80204
Tel 303.623.5186



12499 West Colfax Ave.
Lakewood, CO 80215
United States
Tel 303.431.6100



14143 Denver West Pkwy
Suite 300
Golden, CO
United States
Tel 303.421.6655

GENERAL NOTES

Date	Description
2021.05.19	BP3: GOLDWALK - ISSUE FOR PERMIT
2021.06.25	BP3: RFI-029
2021.07.01	BP3: GOLDWALK - BULLETIN 03 - RFI-029 RESPONSES

RCRBD
Record Set
TC
07/13/2021

Seal / Signature



Project Name

SSRC | BASE AREA
IMPROVEMENTS

Project Number

003.7835.000

Description

GOLD WALK - WALL SECTIONS -
STAIR & ESCALATOR

Scale

1/2" = 1'-0"

1B-A4.001

SHEET NOTES



ALTRERA east west partners
MOUNTAIN COMPANY

2305 Mount Werner Circle
Steamboat Springs, CO 80487

Gensler

1225 17th Street
Suite 150
Denver, CO 80202
United States
Tel 303.595.8585
Fax 303.825.6823



141 9th Street
PO Box 774943
Steamboat Springs, CO
80477
Tel 970.871.9494

DESIGNWORKSHOP

1390 Lawrence Street
Suite 100
Denver, CO 80204
Tel 303.623.5186



12499 West Colfax Ave.
Lakewood, CO 80215
United States
Tel 303.431.6100



14143 Denver West Pkwy
Suite 300
Golden, CO
United States
Tel 303.421.6655

Date	Description
2021.05.19	BP3: GOLDWALK - ISSUE FOR PERMIT
2021.07.01	BP3: GOLDWALK - BULLETIN OF RESPONSES

GENERAL NOTES

1. PROVIDE 3 HR SPRAYED ON FIREPROOFING ON ALL PRIMARY STEEL FOR GOLDWALK NEW FLOOR AND STAIR.

RCRBD
Record Set
TC
07/13/2021

Seal / Signature



Project Name
SSRC | BASE AREA
IMPROVEMENTS


Project Number
003.7835.000

Description
GOLD WALK - WALL SECTIONS -
STAIR & ESCALATOR

Scale
1/2" = 1'-0"

1B-A4.002

© 2021 Gensler

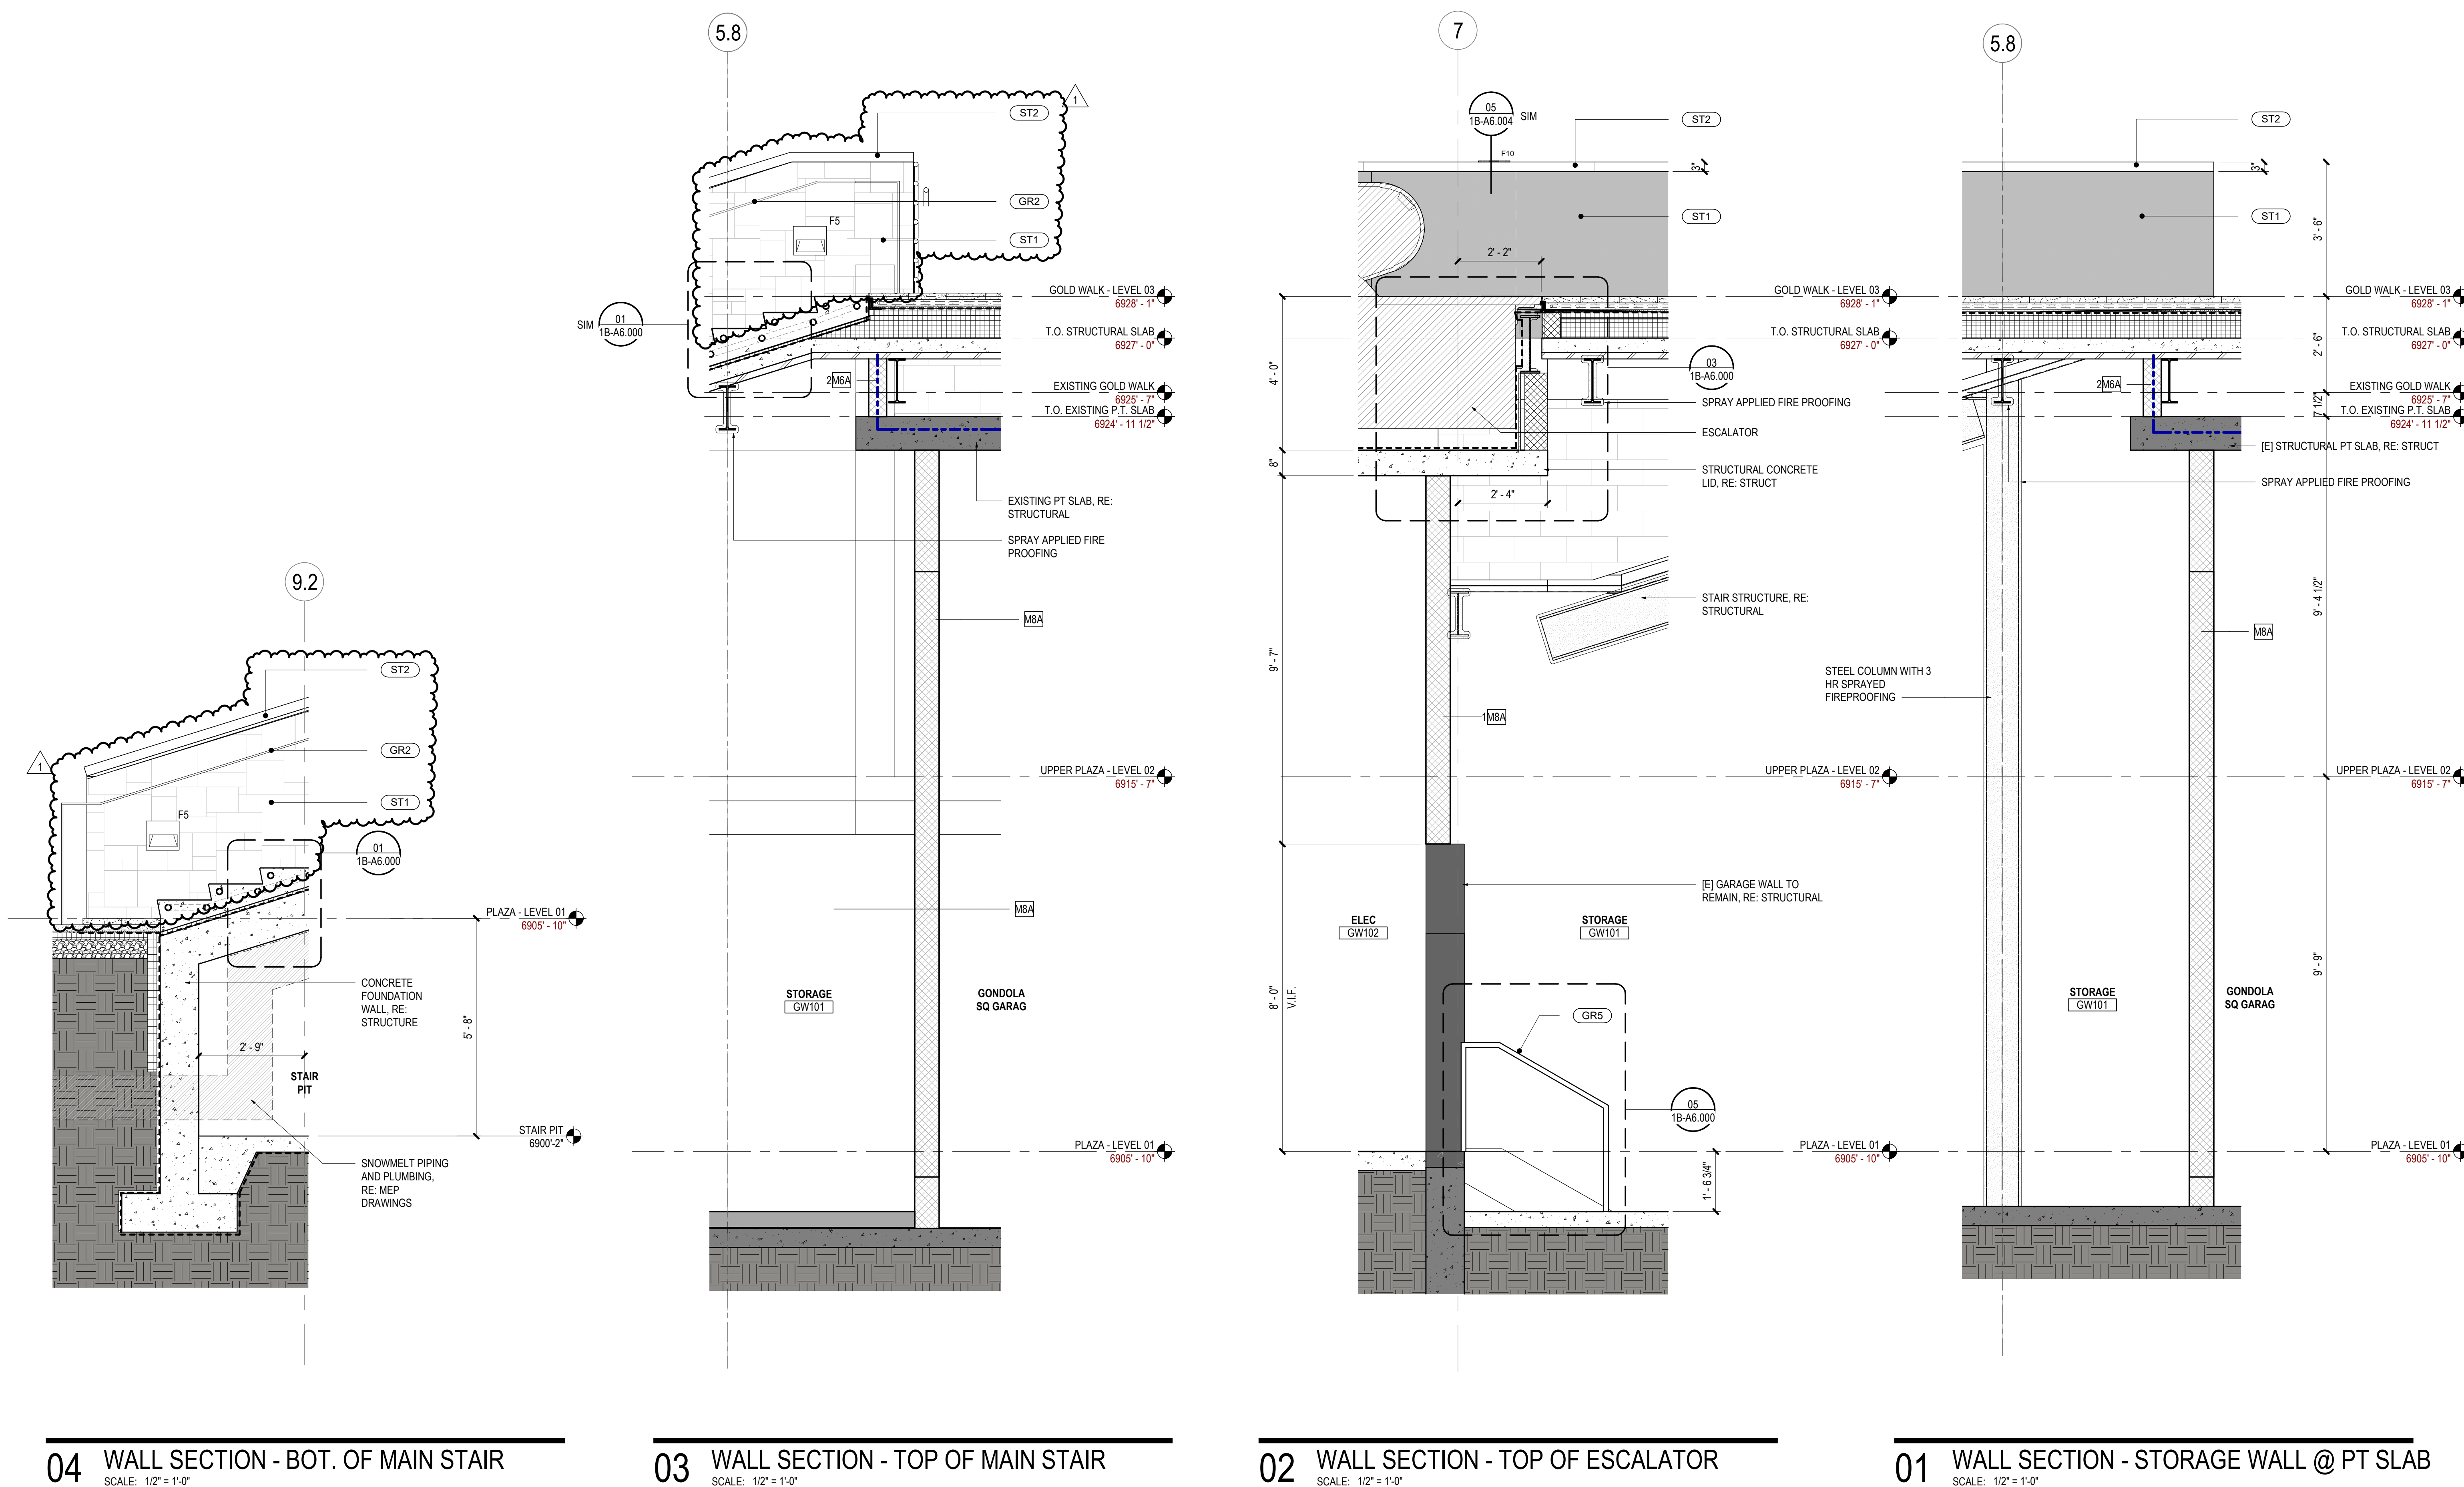


04 WALL SECTION - BOT. OF MAIN STAIR
SCALE: 1/2" = 1'-0"


03 WALL SECTION - TOP OF MAIN STAIR
SCALE: 1/2" = 1'-0"

02 WALL SECTION - TOP OF ESCALATOR
SCALE: 1/2" = 1'-0"

01 WALL SECTION - STORAGE WALL @ PT SLAB
SCALE: 1/2" = 1'-0"


KEY PLAN

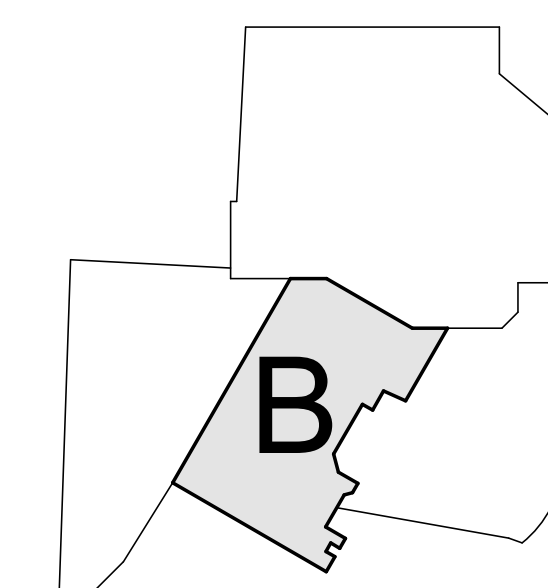

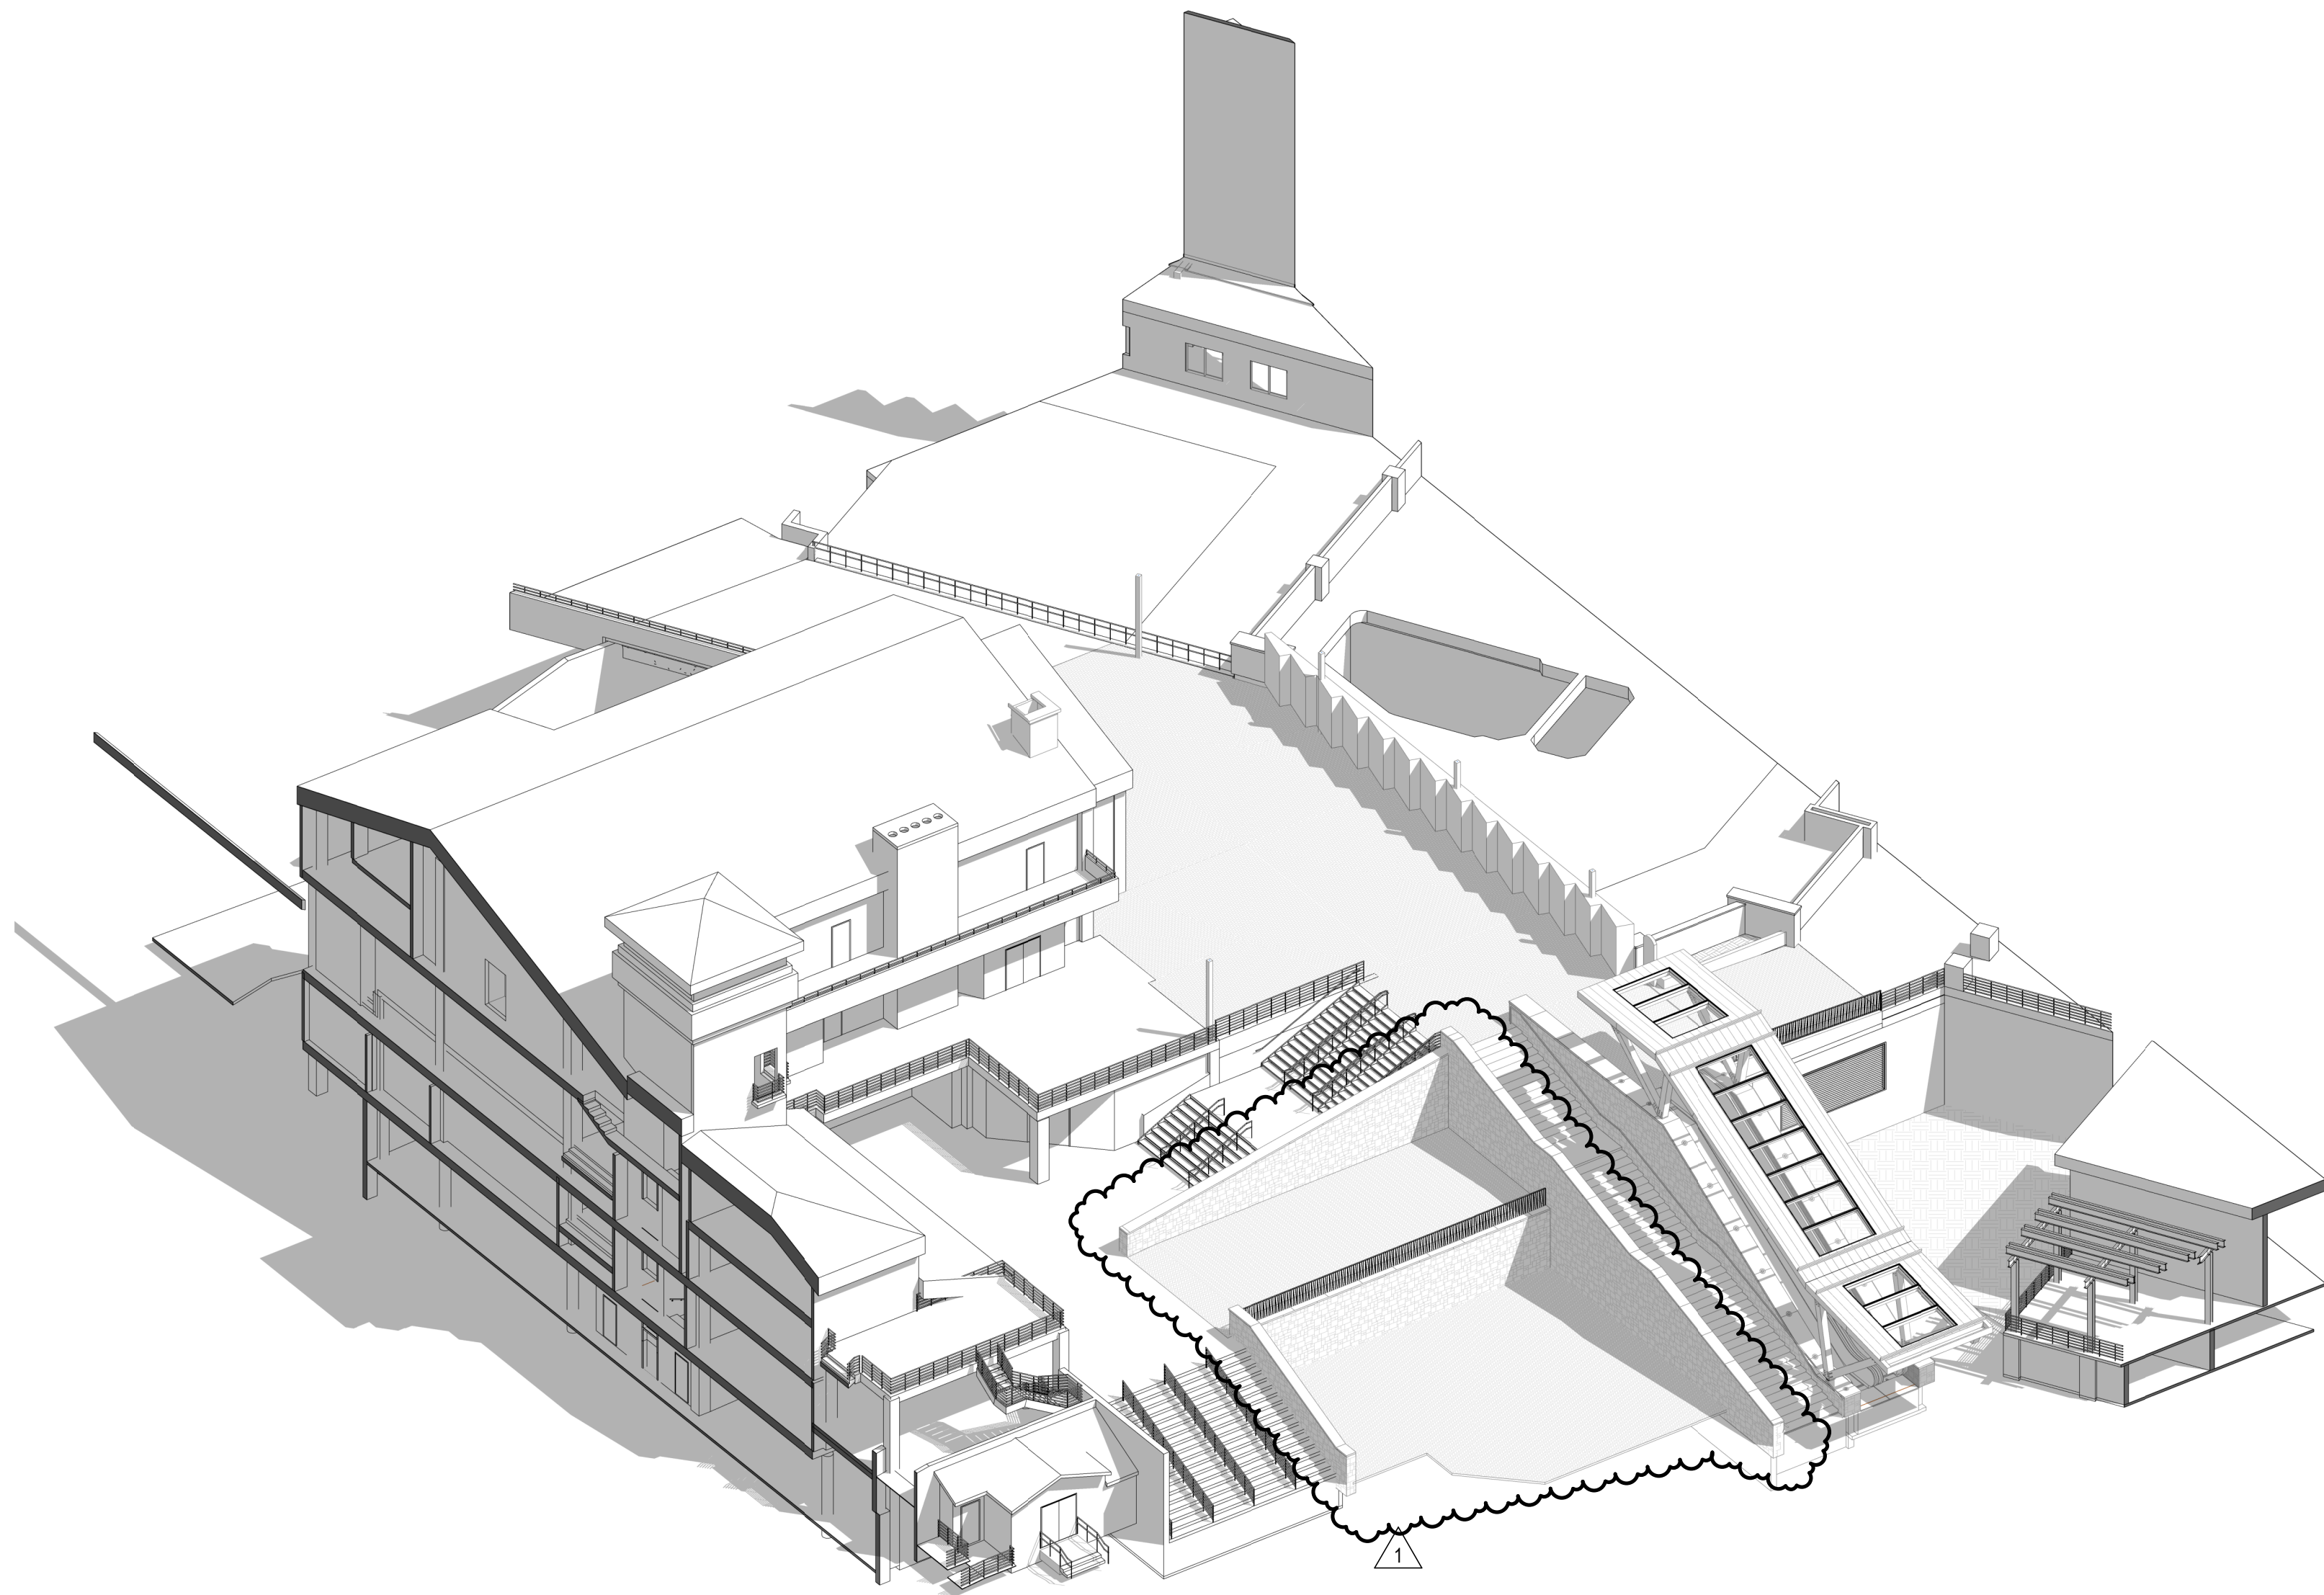

01 AXONOMETRIC SOUTH-EAST-GOLDWALK (FOR REFERENCE ONLY)

SCALE:

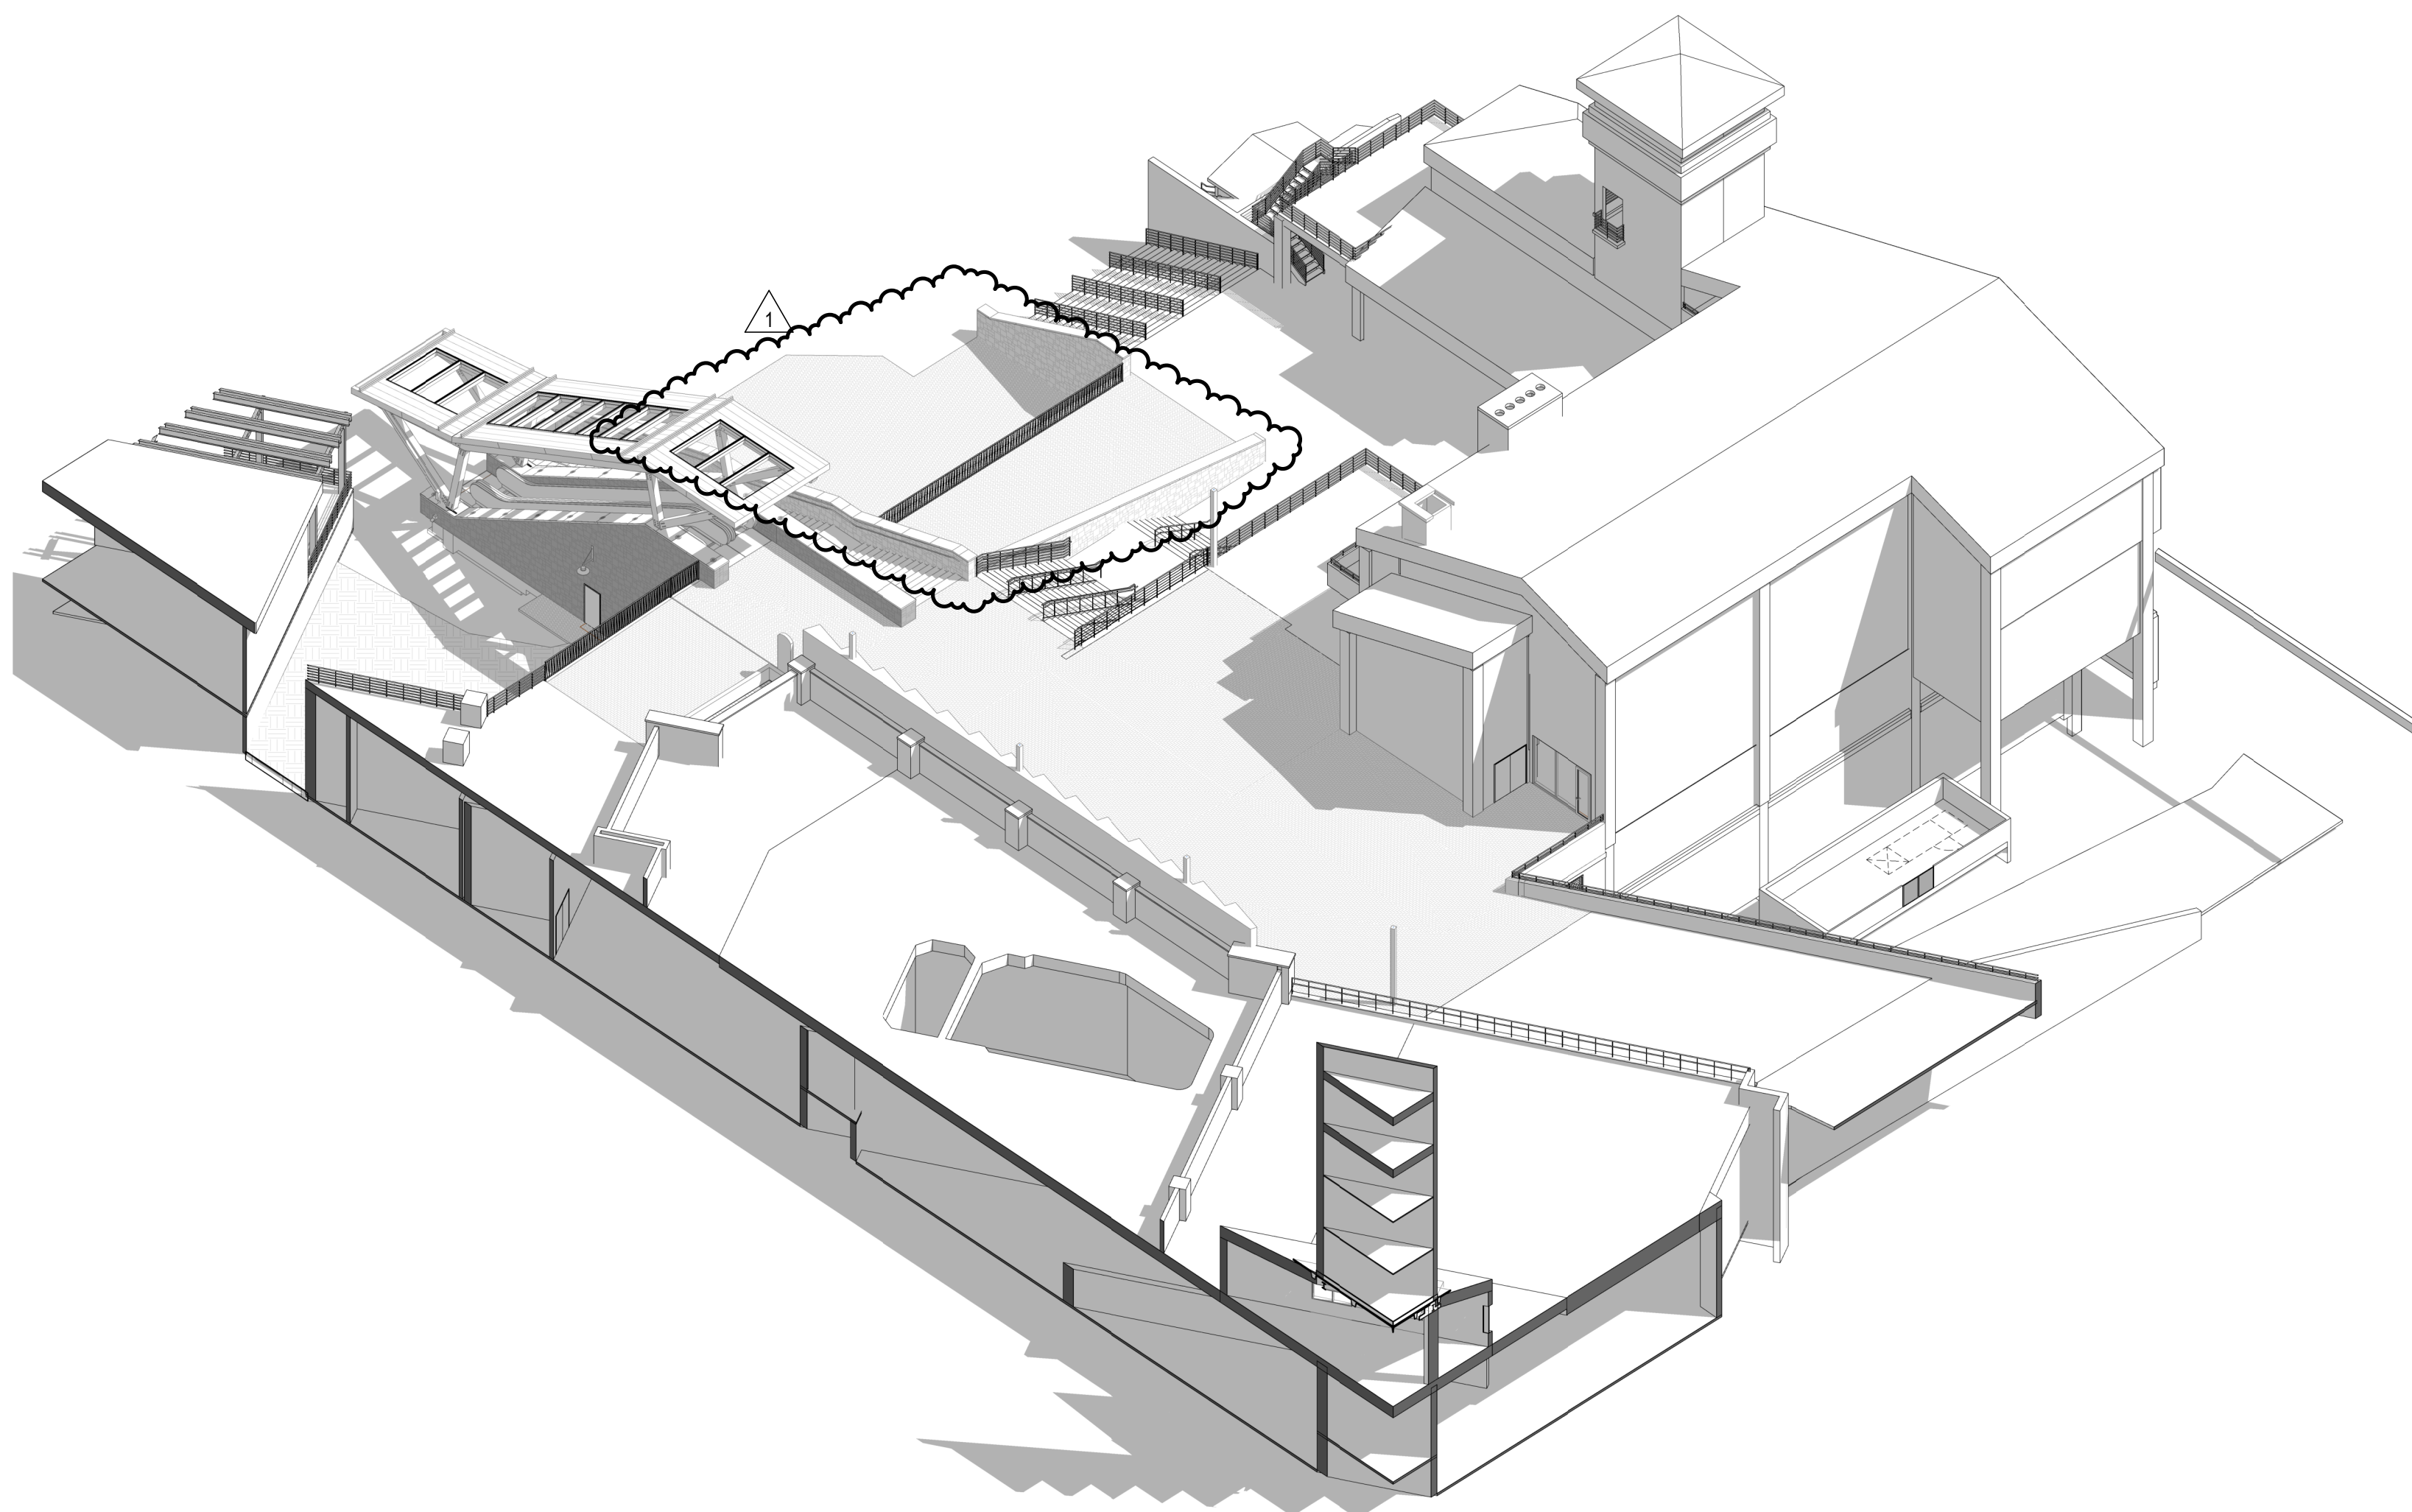

02 AXONOMETRIC NORTH-WEST-GOLDWALK (FOR REFERENCE ONLY)

SCALE:

SHEET NOTES



ALTERRA east west partners
MOUNTAIN COMPANY

2305 Mount Werner Circle
Steamboat Springs, CO 80487

Gensler

1225 17th Street
Suite 150
Denver, CO 80202
United States
Tel 303.595.8585
Fax 303.625.6823



141 9th Street
PO Box 774943
Steamboat Springs, CO
80477
Tel 970.871.9494

DESIGNWORKSHOP

1390 Lawrence Street
Suite 100
Denver, CO 80204
Tel 303.623.5186



12499 West Colfax Ave.
Lakewood, CO 80215
United States
Tel 303.431.6100



14143 Denver West Pkwy
Suite 300
Golden, CO
United States
Tel 303.421.6655

GENERAL NOTES

Date	Description
2021.05.19	BP3: GOLDWALK - ISSUE FOR PERMIT
2021.07.01	BP3: GOLDWALK - BULLETIN OF RESPONSES

RCRBD
Record Set
TC
07/13/2021

Seal / Signature



Project Name

SSRC | BASE AREA
IMPROVEMENTS

Project Number


003.7835.000

Description


GOLD WALK - AXONOMETRICS &
RENDERINGS

Scale


KEY PLAN

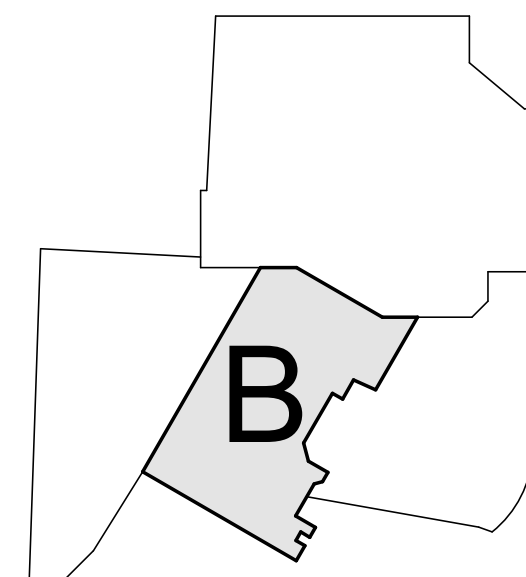

1B-A4.010

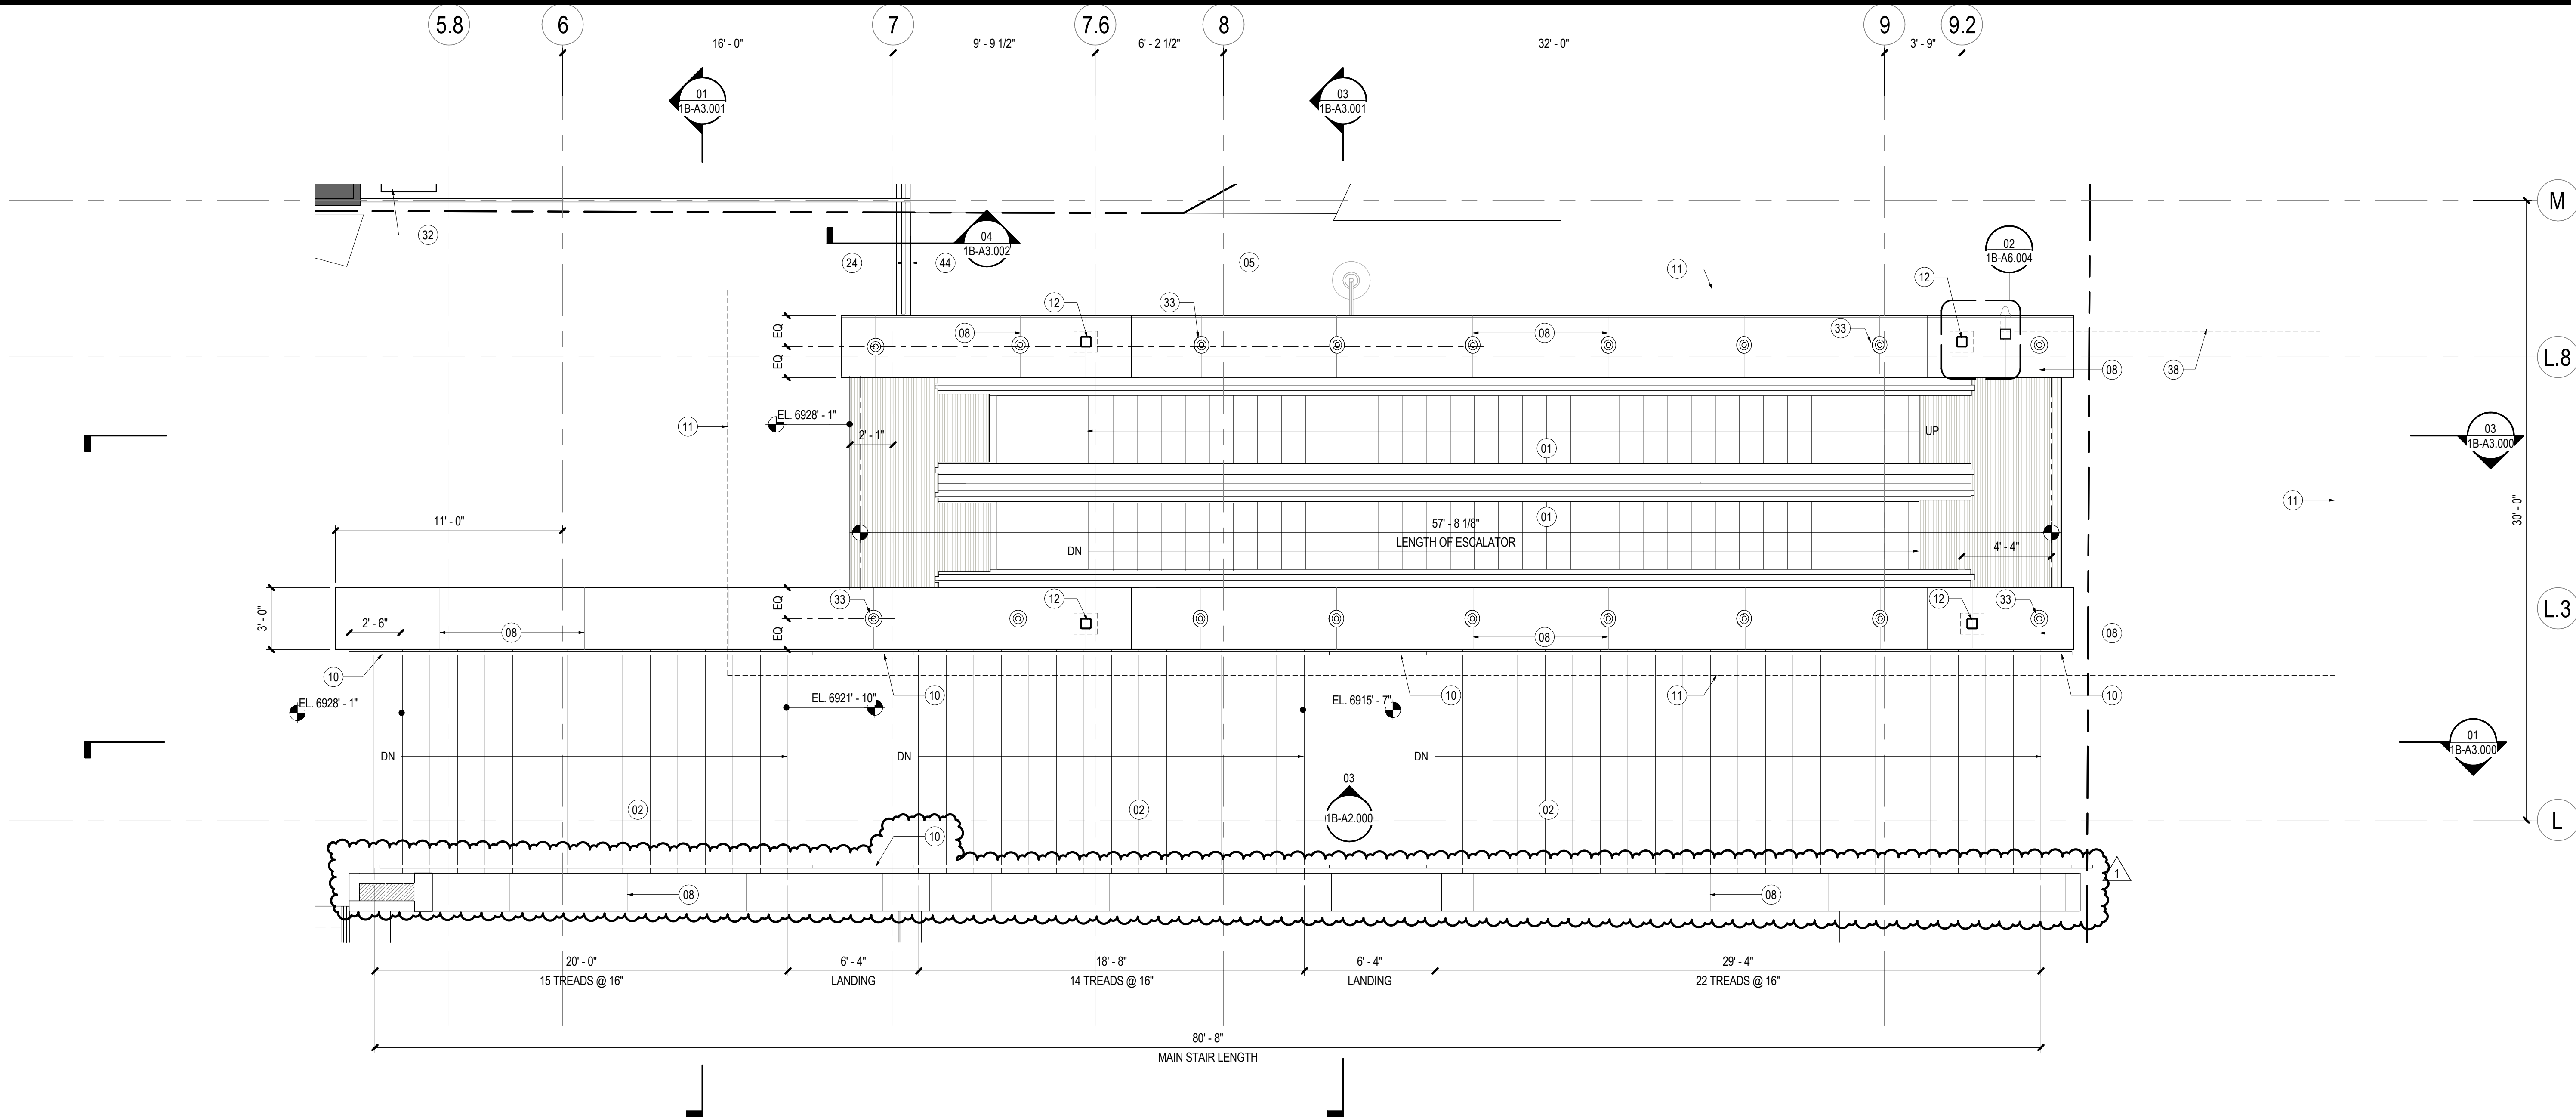

01 ENLARGED PLAN - STAIR AND ESCALATOR
SCALE: 1/4" = 1'-0"

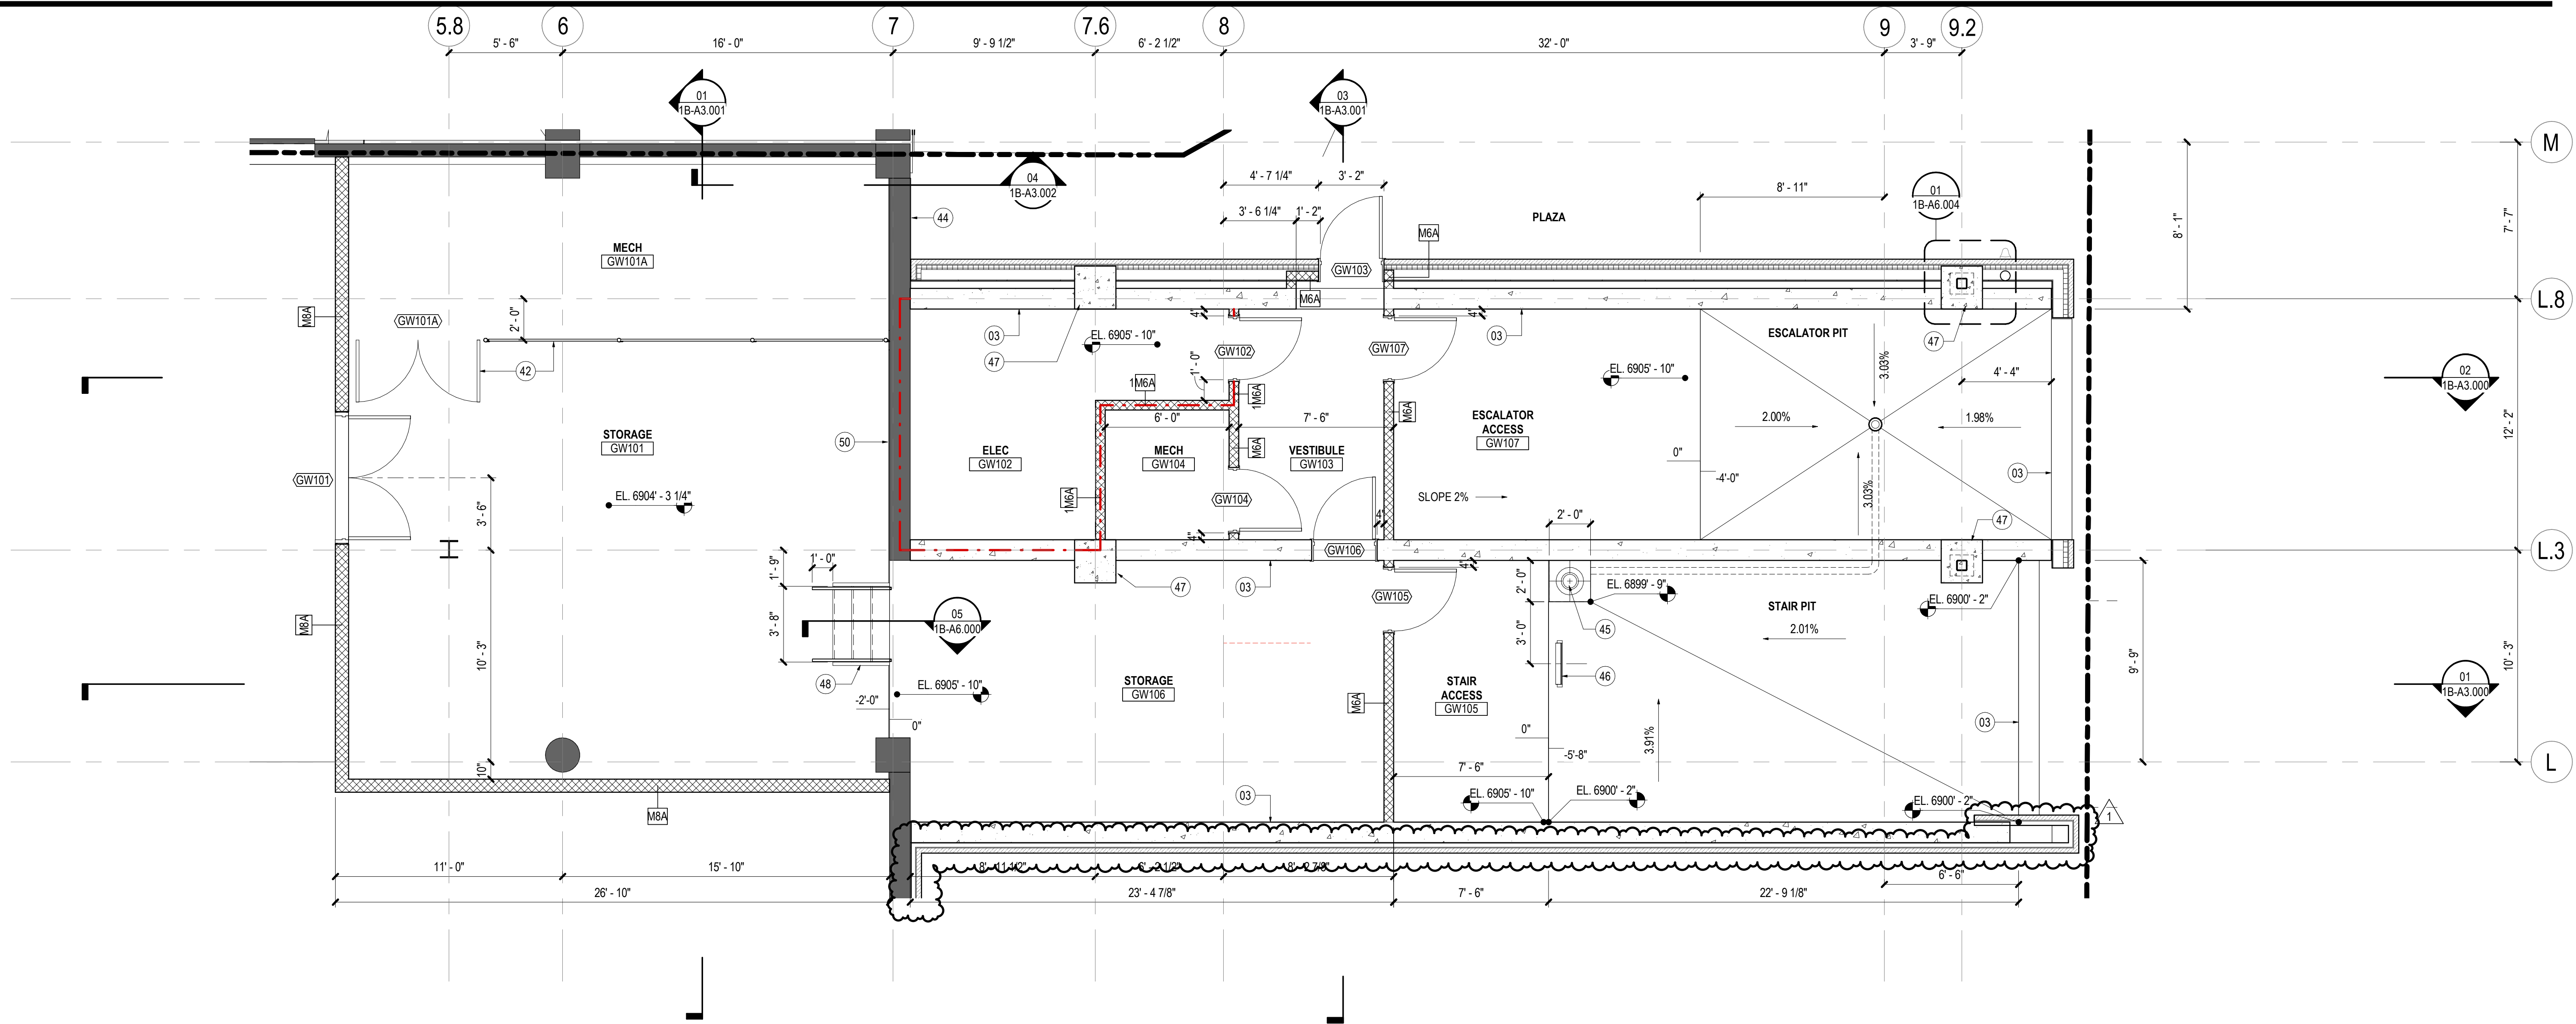

02 ENLARGED PLAN - ESCALATOR AND STAIR PIT
SCALE: 1/4" = 1'-0"


SHEET NOTES

- 01 [N] SET OF 2 EXTERIOR GRADE ESCALATORS. NOMINAL STEP WIDTH TO BE 40". 3 STEP LANDING. INTEGRATED SKIRT LIGHTING AND STAINLESS STEEL BALUSTRADES.
- 02 [N] CONCRETE STAIR CWS WITH SNOWMELT SYSTEM
- 03 STRUCTURAL CONCRETE WALL. RE: STRUCTURAL
- 05 NEW PLAZA PAVERS, RE: LANDSCAPE
- 08 ST2 STONE CAP JOINT, TYP
- 10 STAIR HANDRAIL ATTACHED TO WALL, RE: RAIL DETAILS
- 11 OUTLINE OF ESCALATOR CANOPY ABOVE. RE: ROOF PLAN
- 12 ESCALATOR CANOPY STRUCTURE. RE: ELEVATIONS AND STRUCTURAL
- 24 [N] GUARDRAIL GR01. RE: EXTERIOR MATERIAL SCHEDULE AND RAIL DETAILS
- 32 EXISTING SHERATON SIGN TO BE REPLACED IN SAME LOCATION AT NEW ELEVATION. PROVIDE POWER. RE: ELECTRICAL
- 33 F10 LIGHT FIXTURE. IN INGROUND CANOPY UPLIGHTING FIXTURES. FIXTURES TO BE RECESSED ON THE TOP SURFACE OF EACH OF THE ESCALATOR SIDE WALLS. RE SECTION AND ELEVATIONS. BASIS OF DESIGN VIEW OF INGROUND LUMINAIRE ET1C330-FS TW LED, 19W, WITH LINEAR LOUVER 185-7172. POWER AND LIGHTING CONTROLS TO BE INCLUDED IN FUTURE ELECTRICAL DELIVERABLES. REFER TO ELECTRICAL DRAWINGS FOR MORE INFORMATION
- 38 DOWNSPOUT TO FOLLOW COLUMN GEOMETRY. DOWNSPOUT TO BE ROUTED INSIDE WALL CAVITY WITH DOWNSPOUT TO PIPE ADAPTER AND DRAIN TO THE EXTERIOR THROUGH NOZZLE. RE: PLANS, ELEVATIONS, WALL SECTIONS, AND DETAILS
- 42 (2) 3'-0" X 7'-0" CHAIN LINK DOORS WITH STORAGE ROOM LOCK AND CHAIN LINK FENCE
- 44 PARGE COAT AND PAINT TO MATCH ADJACENT
- 45 SUMP PUMP. RE: PLUMBING DRAWINGS
- 46 PTD STL ACCESS LADDER
- 47 CANOPY COLUMN PLASTER. RE: STRUCTURAL
- 48 [N] METAL GRATE STAIR WITH GRS HANDRAILS.
- 50 [E] CONCRETE WALL, RE: STRUCT

GENERAL NOTES

Date	Description
2021.05.19	BP3: GOLDWALK - ISSUE FOR PERMIT
2021.07.01	BP3: GOLDWALK - BULLETIN OF RESPONSES

KEY PLAN

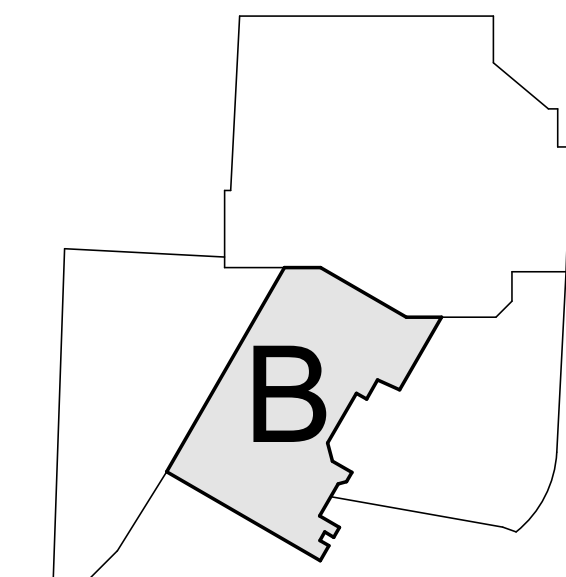

ALTERRA east west partners
MOUNTAIN COMPANY

2305 Mount Werner Circle
Steamboat Springs, CO 80487

Gensler
1225 17th Street
Suite 150
Denver, CO 80202
United States
Tel 303.595.8586
Fax 303.825.6823

141 9th Street
PO Box 774943
Steamboat Springs, CO 80477
Tel 970.871.9494

DESIGNWORKSHOP
1390 Lawrence Street
Suite 100
Denver, CO 80204
Tel 303.623.5186

14299 West Colfax Ave.
Lakewood, CO 80215
United States
Tel 303.431.6100

14143 Denver West Pkwy
Suite 300
Golden, CO 80601
United States
Tel 303.421.6655

Seal / Signature


Project Name
SSRC | BASE AREA IMPROVEMENTS

Project Number
003.7835.000


Description
GOLD WALK - ENLARGED PLAN - STAIR & ESCALATOR

Scale
1/4" = 1'-0"


1B-A5.000

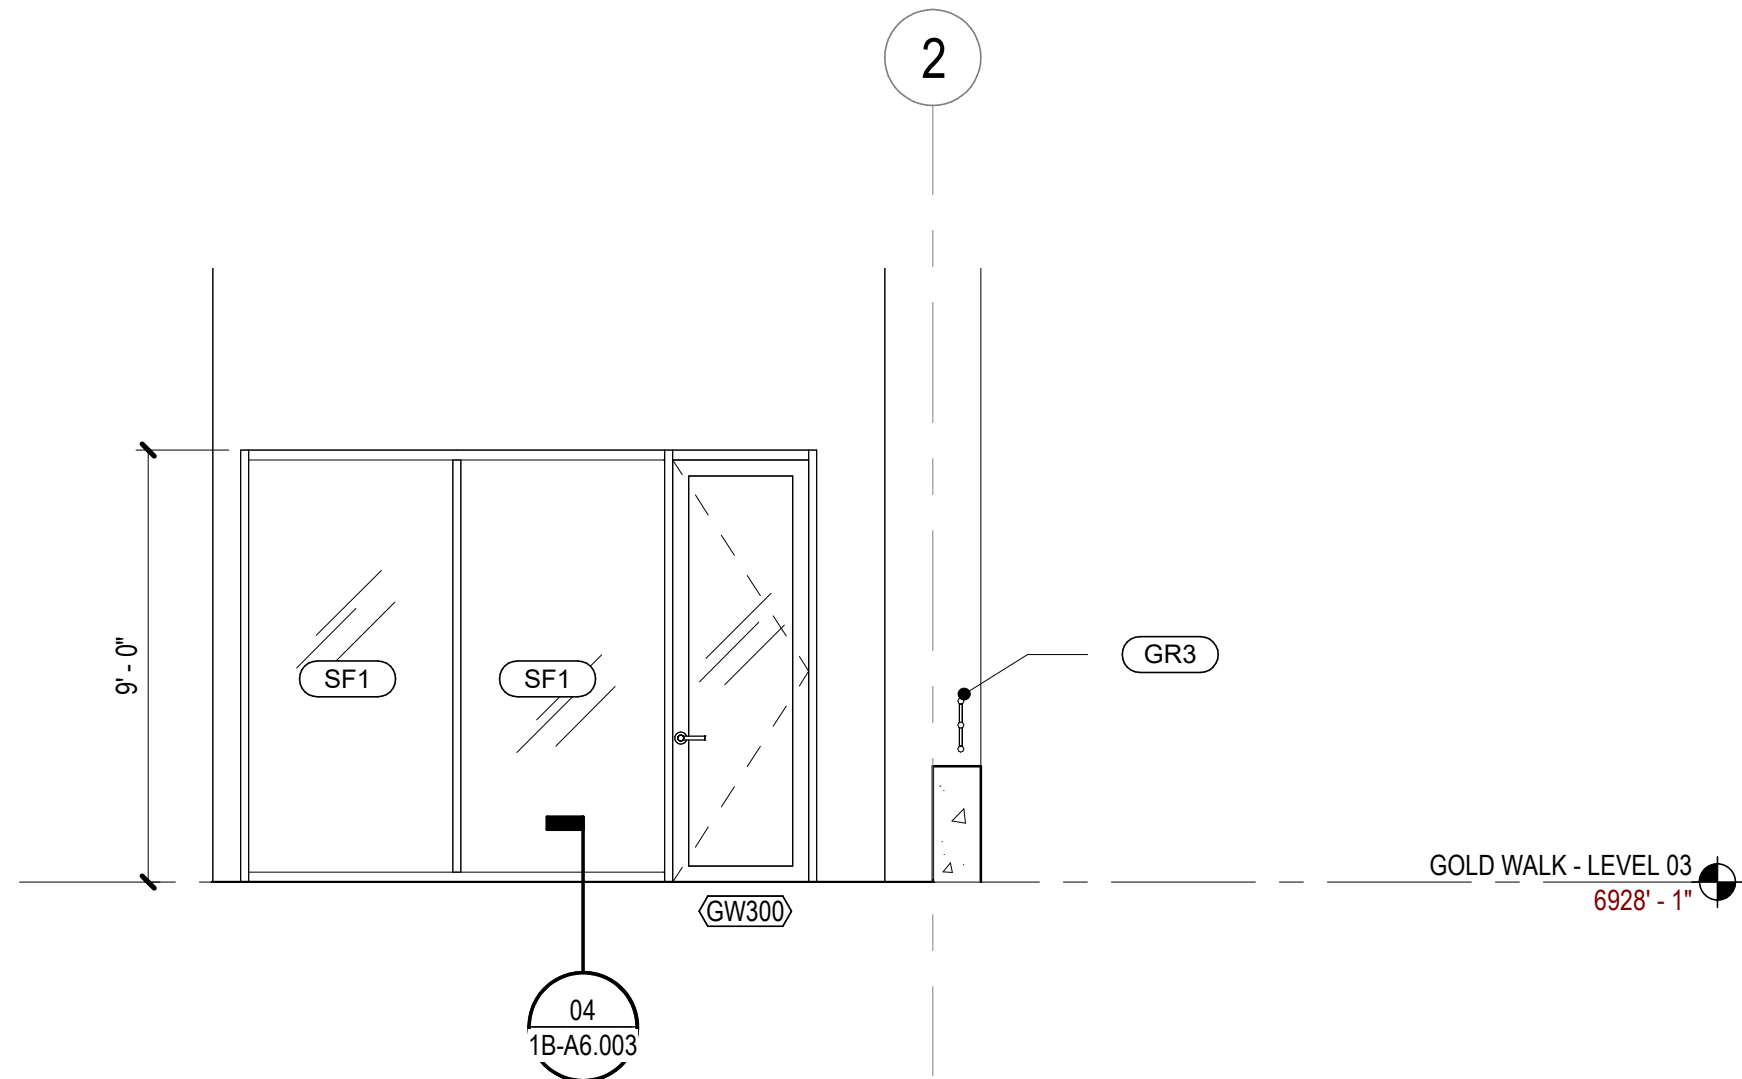


03 EXTERIOR ELEVATION - BUILDING A ENTRANCE
SCALE: 1/4" = 1'-0"

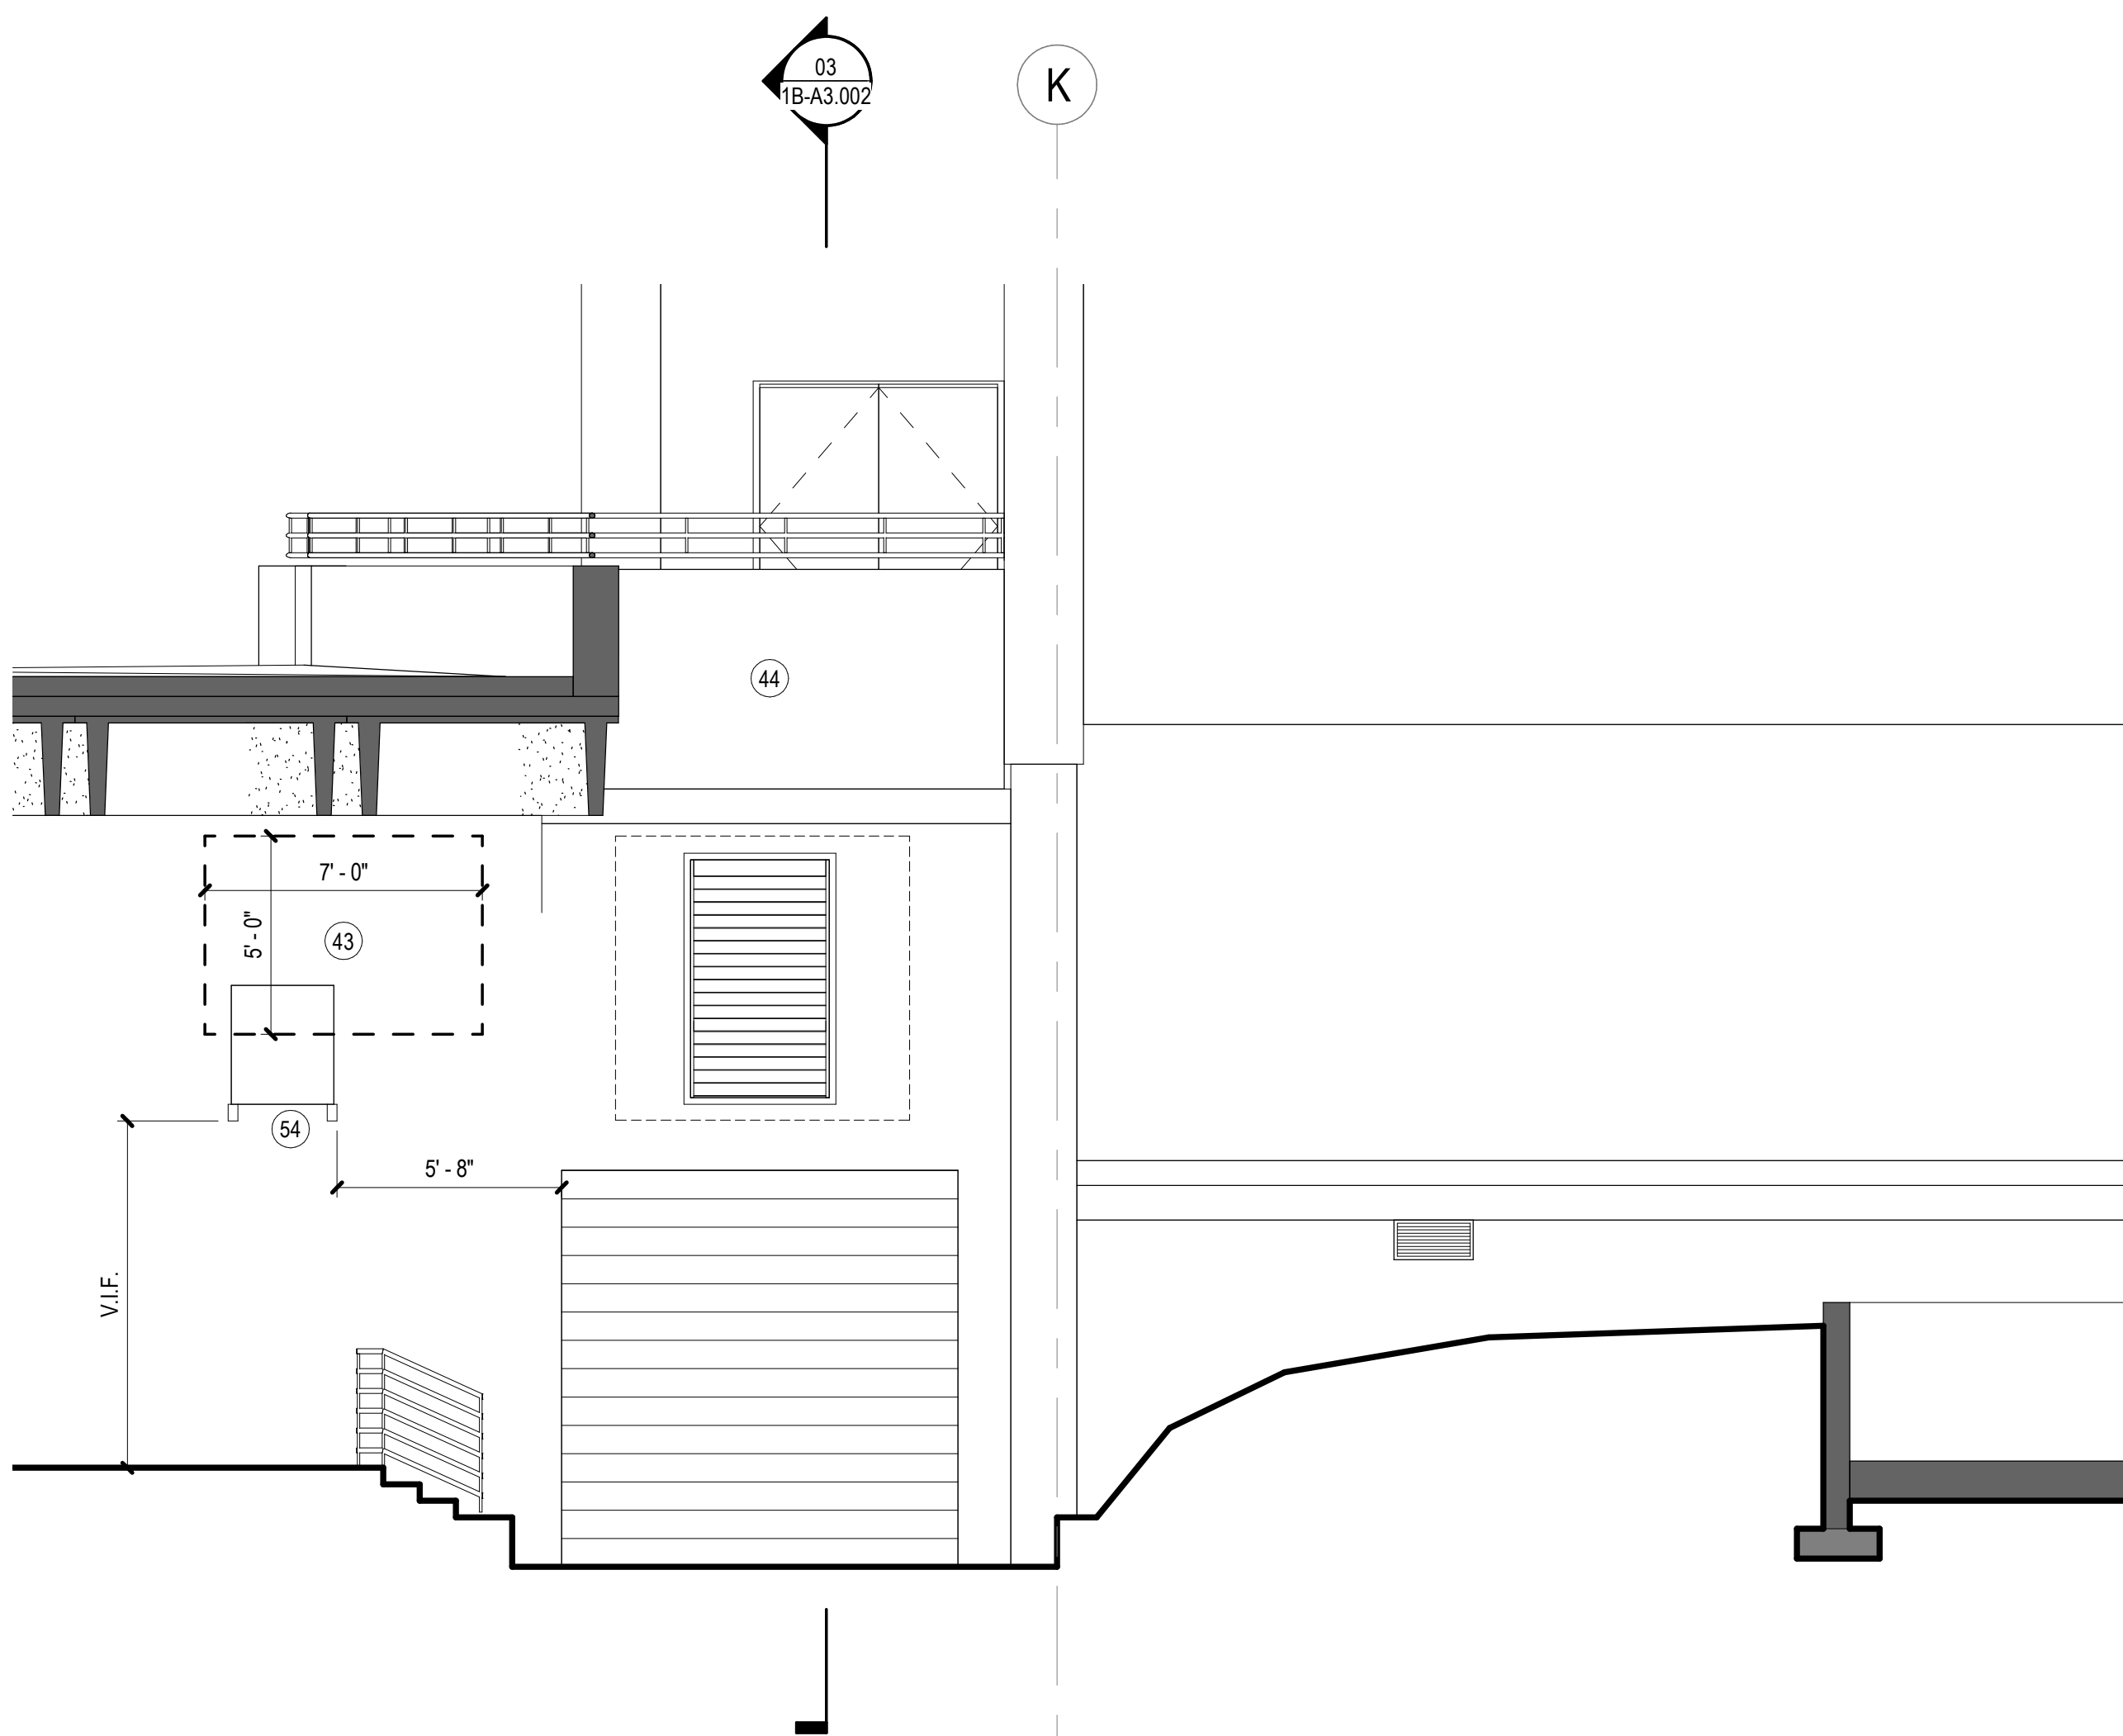

04 EXTERIOR ELEVATION - INTAKE LOUVER
SCALE: 1/4" = 1'-0"

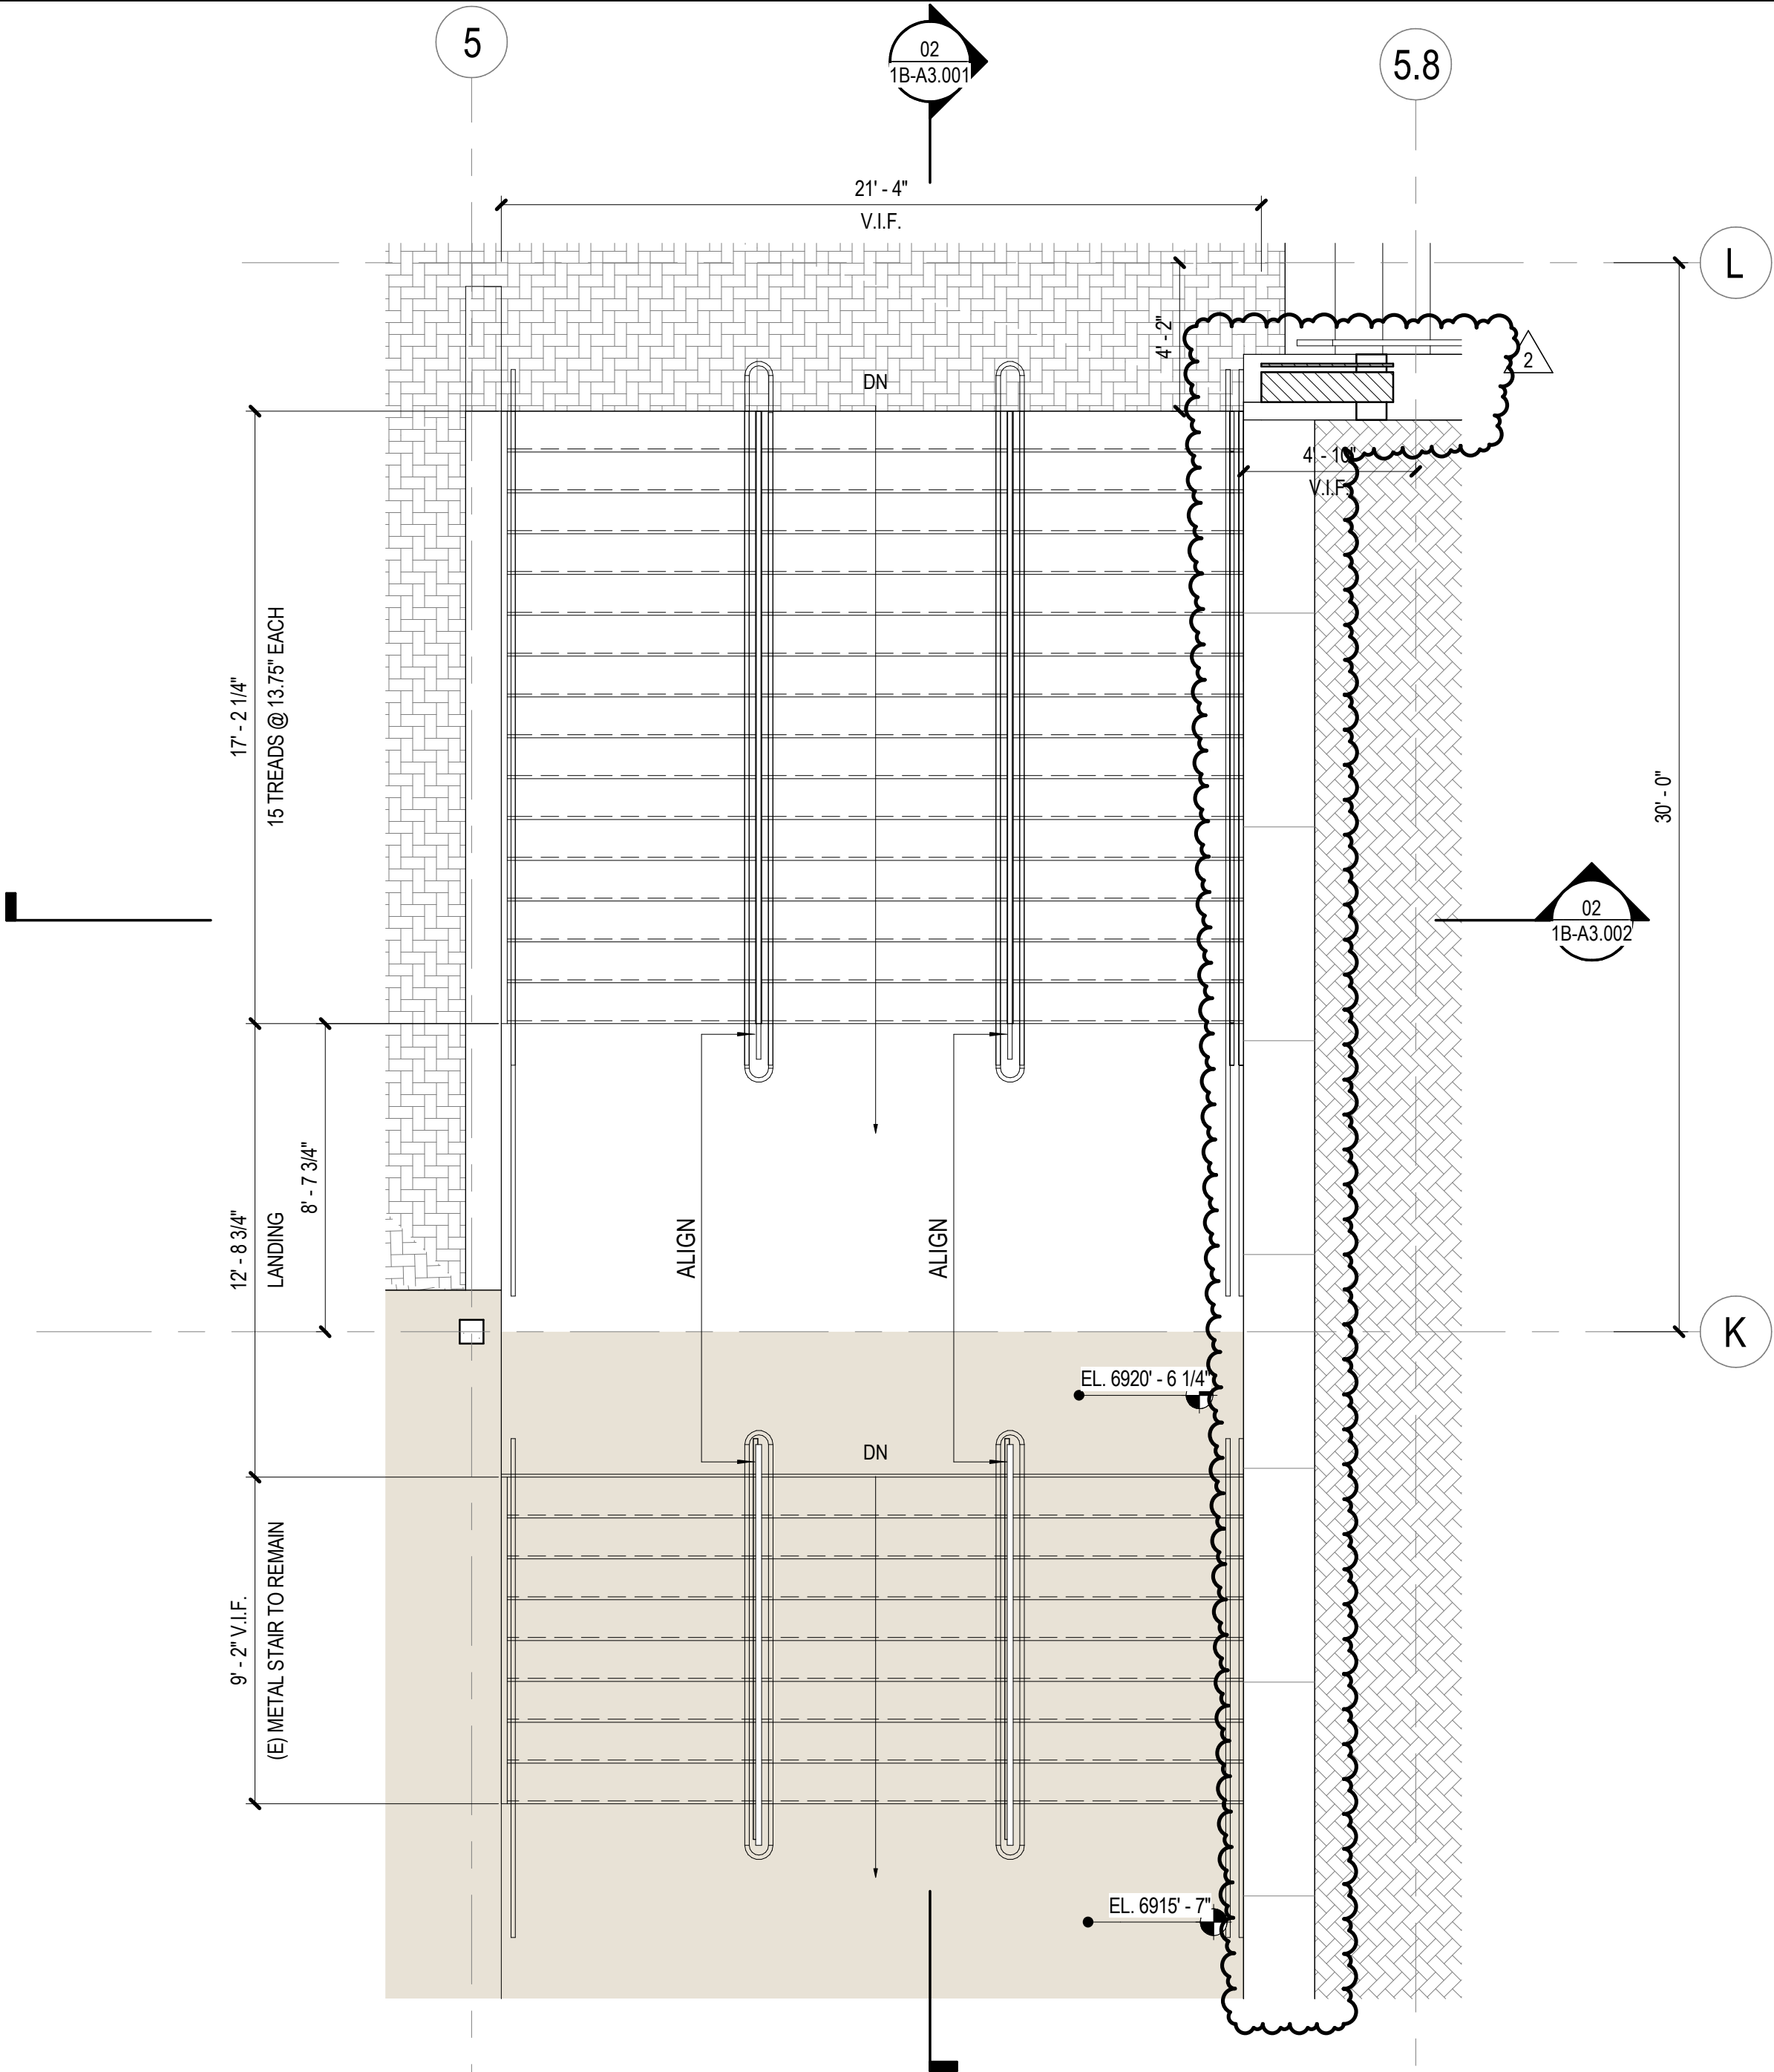

01 ENLARGED PLAN - UPPER PLAZA STAIR
SCALE: 1/4" = 1'-0"

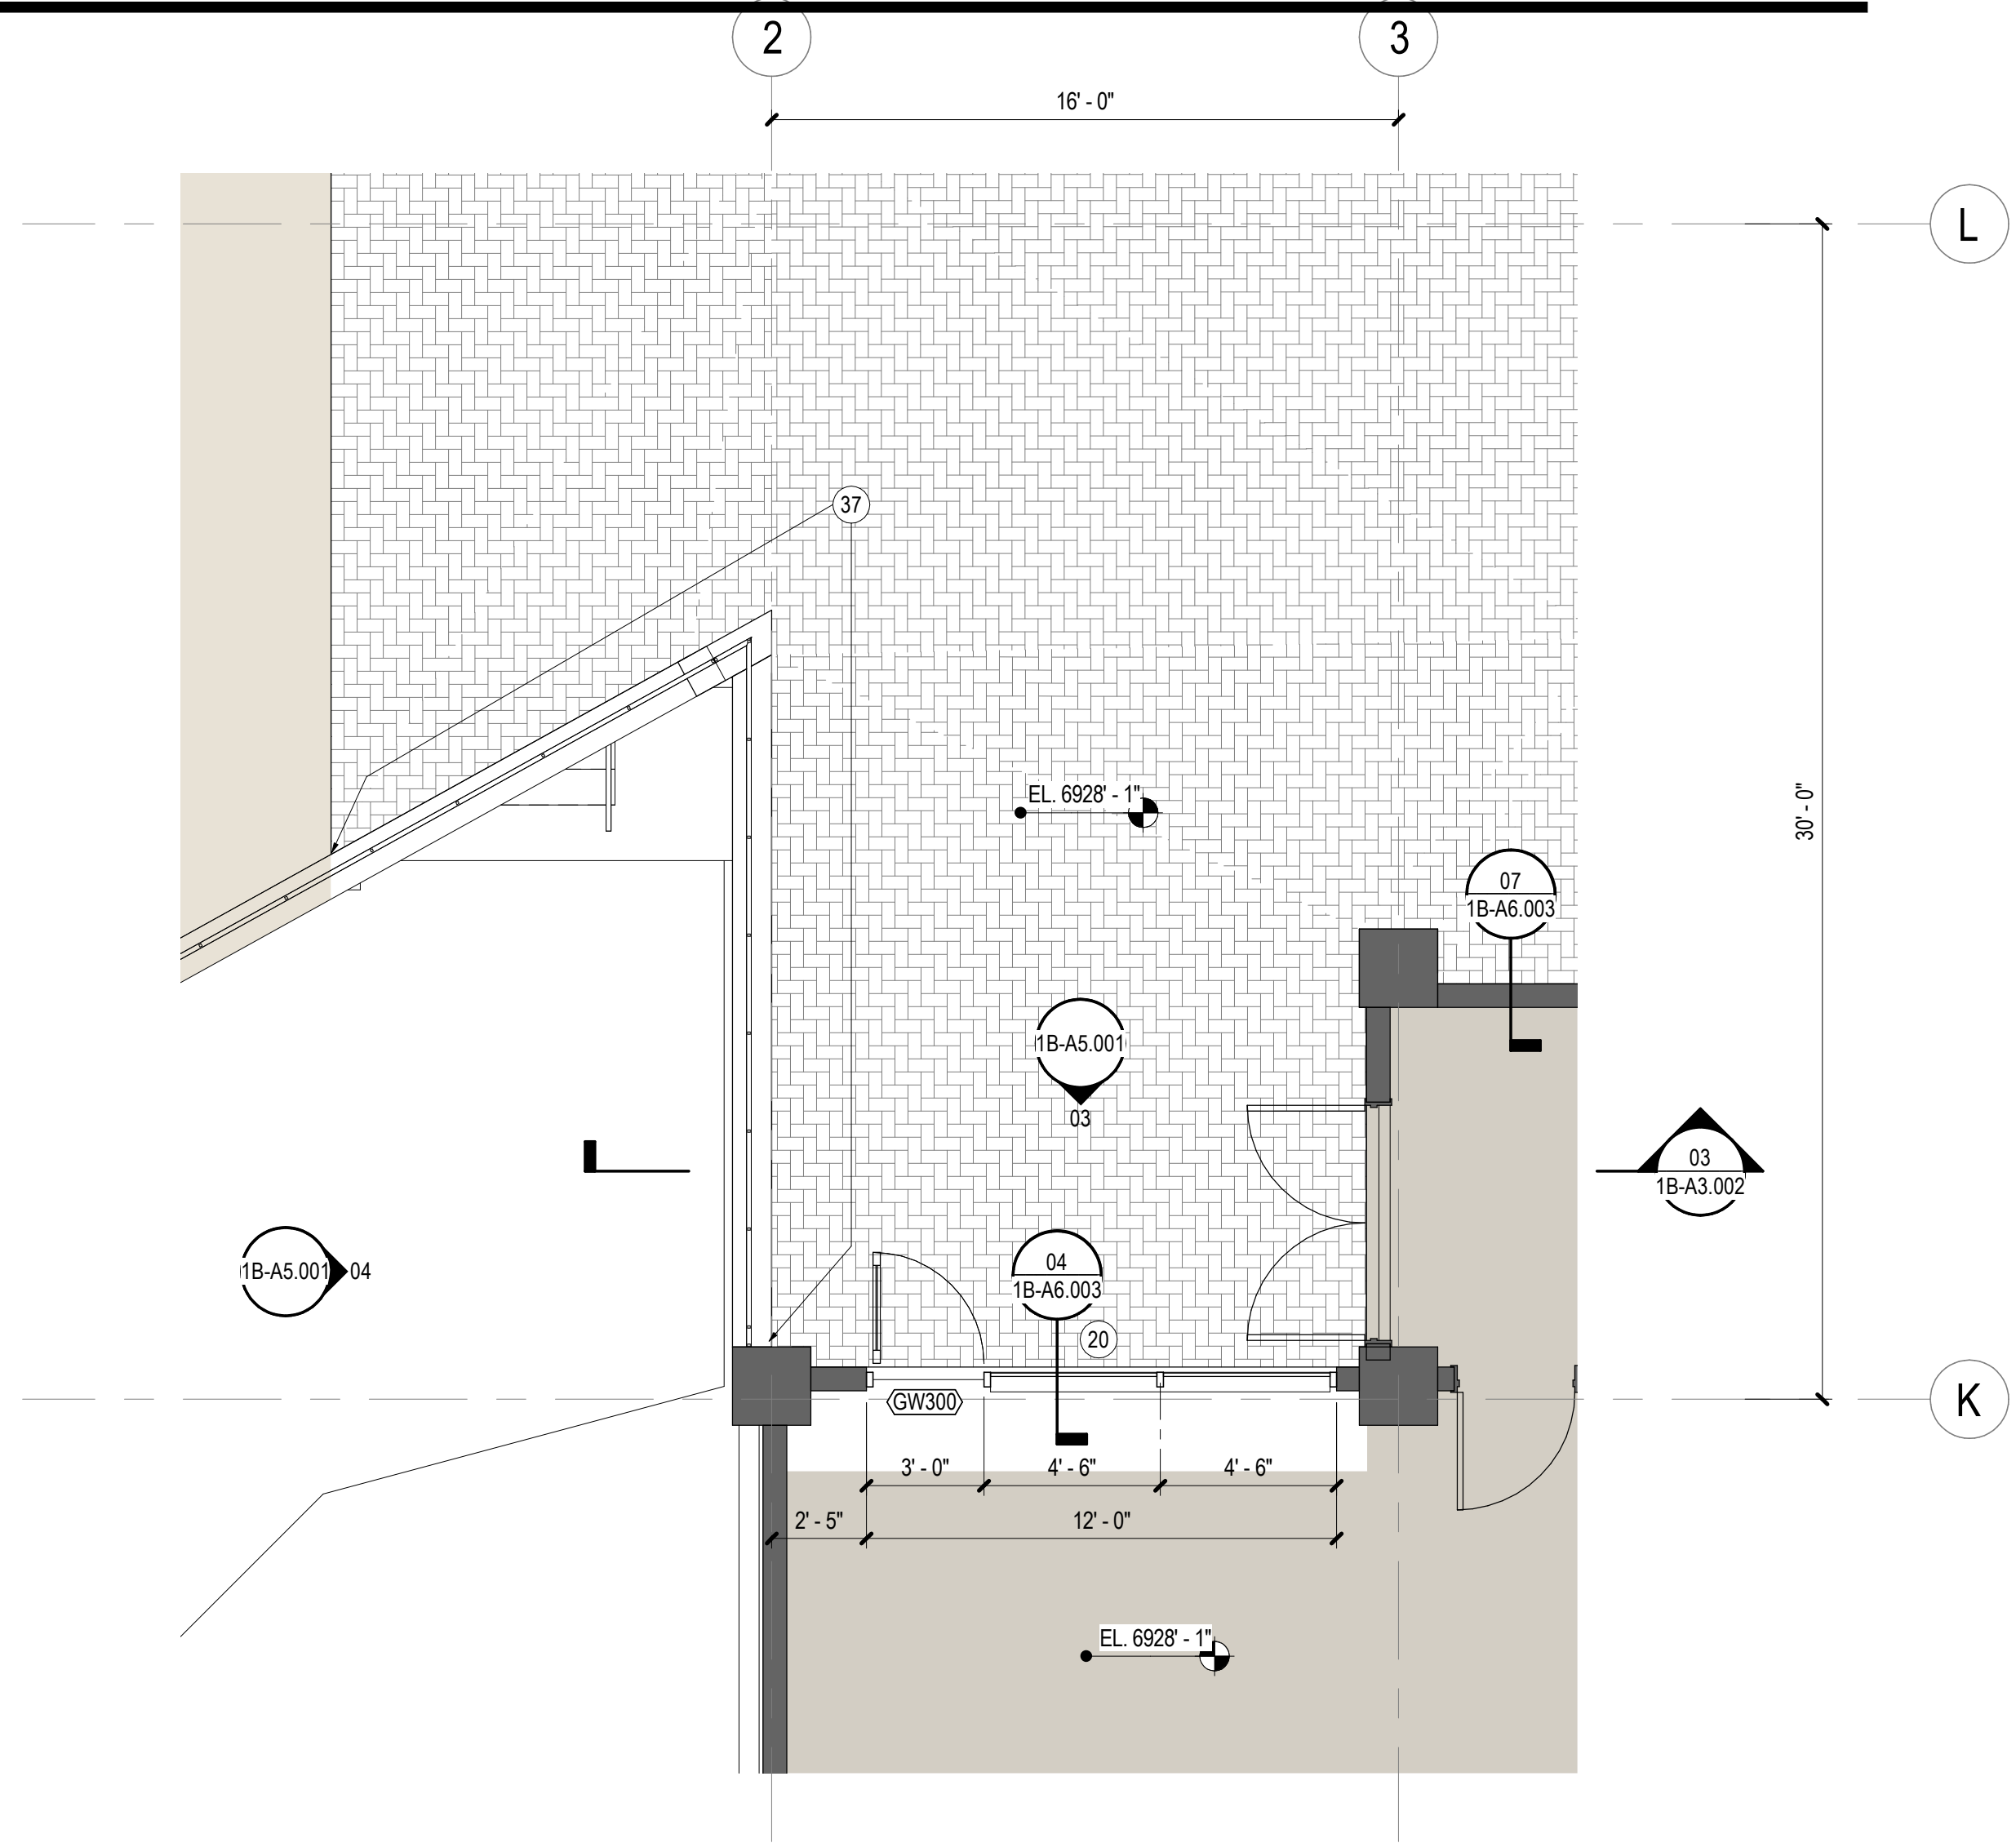

02 ENLARGED PLAN - GOLD WALK / BUILDING A
SCALE: 1/4" = 1'-0"

SHEET NOTES

- 20 [N] 9FT DOOR AND STOREFRONT SYSTEM SF1. STRUCTURAL MODIFICATIONS AS REQUIRED TO SUPPORT NEW OPENING.
37 [N] GUARDRAIL GR3 RE: ENLARGED PLANS AND DETAILS
43 NEW OPENING FOR BOILER INTAKE LOUVER, RE: MECHANICAL, STRUCTURAL
44 PARGE COAT AND PAINT TO MATCH ADJACENT
54 EXISTING CONDENSERS, COORDINATE NEW OPENING FOR BOILER ROOM WITH CONDENSERS

GENERAL NOTES

KEY PLAN

GOLD WALK - ENLARGED PLANS & ELEVATIONS - GOLDWALK

Scale
1/4" = 1'-0"

Steamboat
ALTRERRA east west partners
MOUNTAIN COMPANY

2305 Mount Werner Circle
Steamboat Springs, CO 80487

Gensler

1225 17th Street
Suite 150
Denver, CO 80202
United States
Tel 303.595.8586
Fax 303.825.6823

LANDMARK
CONSULTANTS, INC.

141 9th Street
PO Box 774943
Steamboat Springs, CO 80477
Tel 970.871.9494

DESIGNWORKSHOP

1390 Lawrence Street
Suite 100
Denver, CO 80204
Tel 303.623.5186

MARTIN/MARTIN
CONSULTANTS, INC.

12499 West Colfax Ave.
Lakewood, CO 80215
United States
Tel 303.431.6100

me
engineers

14143 Denver West Pkwy
Suite 300
Golden, CO
United States
Tel 303.421.6655

Date	Description
2021.05.19	BP3: GOLDWALK - ISSUE FOR PERMIT
2021.06.25	BP3: GOLDWALK - BULLETIN 02
2021.07.01	BP3: GOLDWALK - BULLETIN 03 - RESPONSES

RCRBD
Record Set
TC
07/13/2021

Seal / Signature

STATE OF COLORADO
JON CHARLES GAMBLE
203617
07.08.2021
LICENSED ARCHITECT

Project Name

SSRC | BASE AREA IMPROVEMENTS

Project Number

003.7835.000


Description

GOLD WALK - ENLARGED PLANS & ELEVATIONS - GOLDWALK


Scale

1/4" = 1'-0"


1B-A5.001

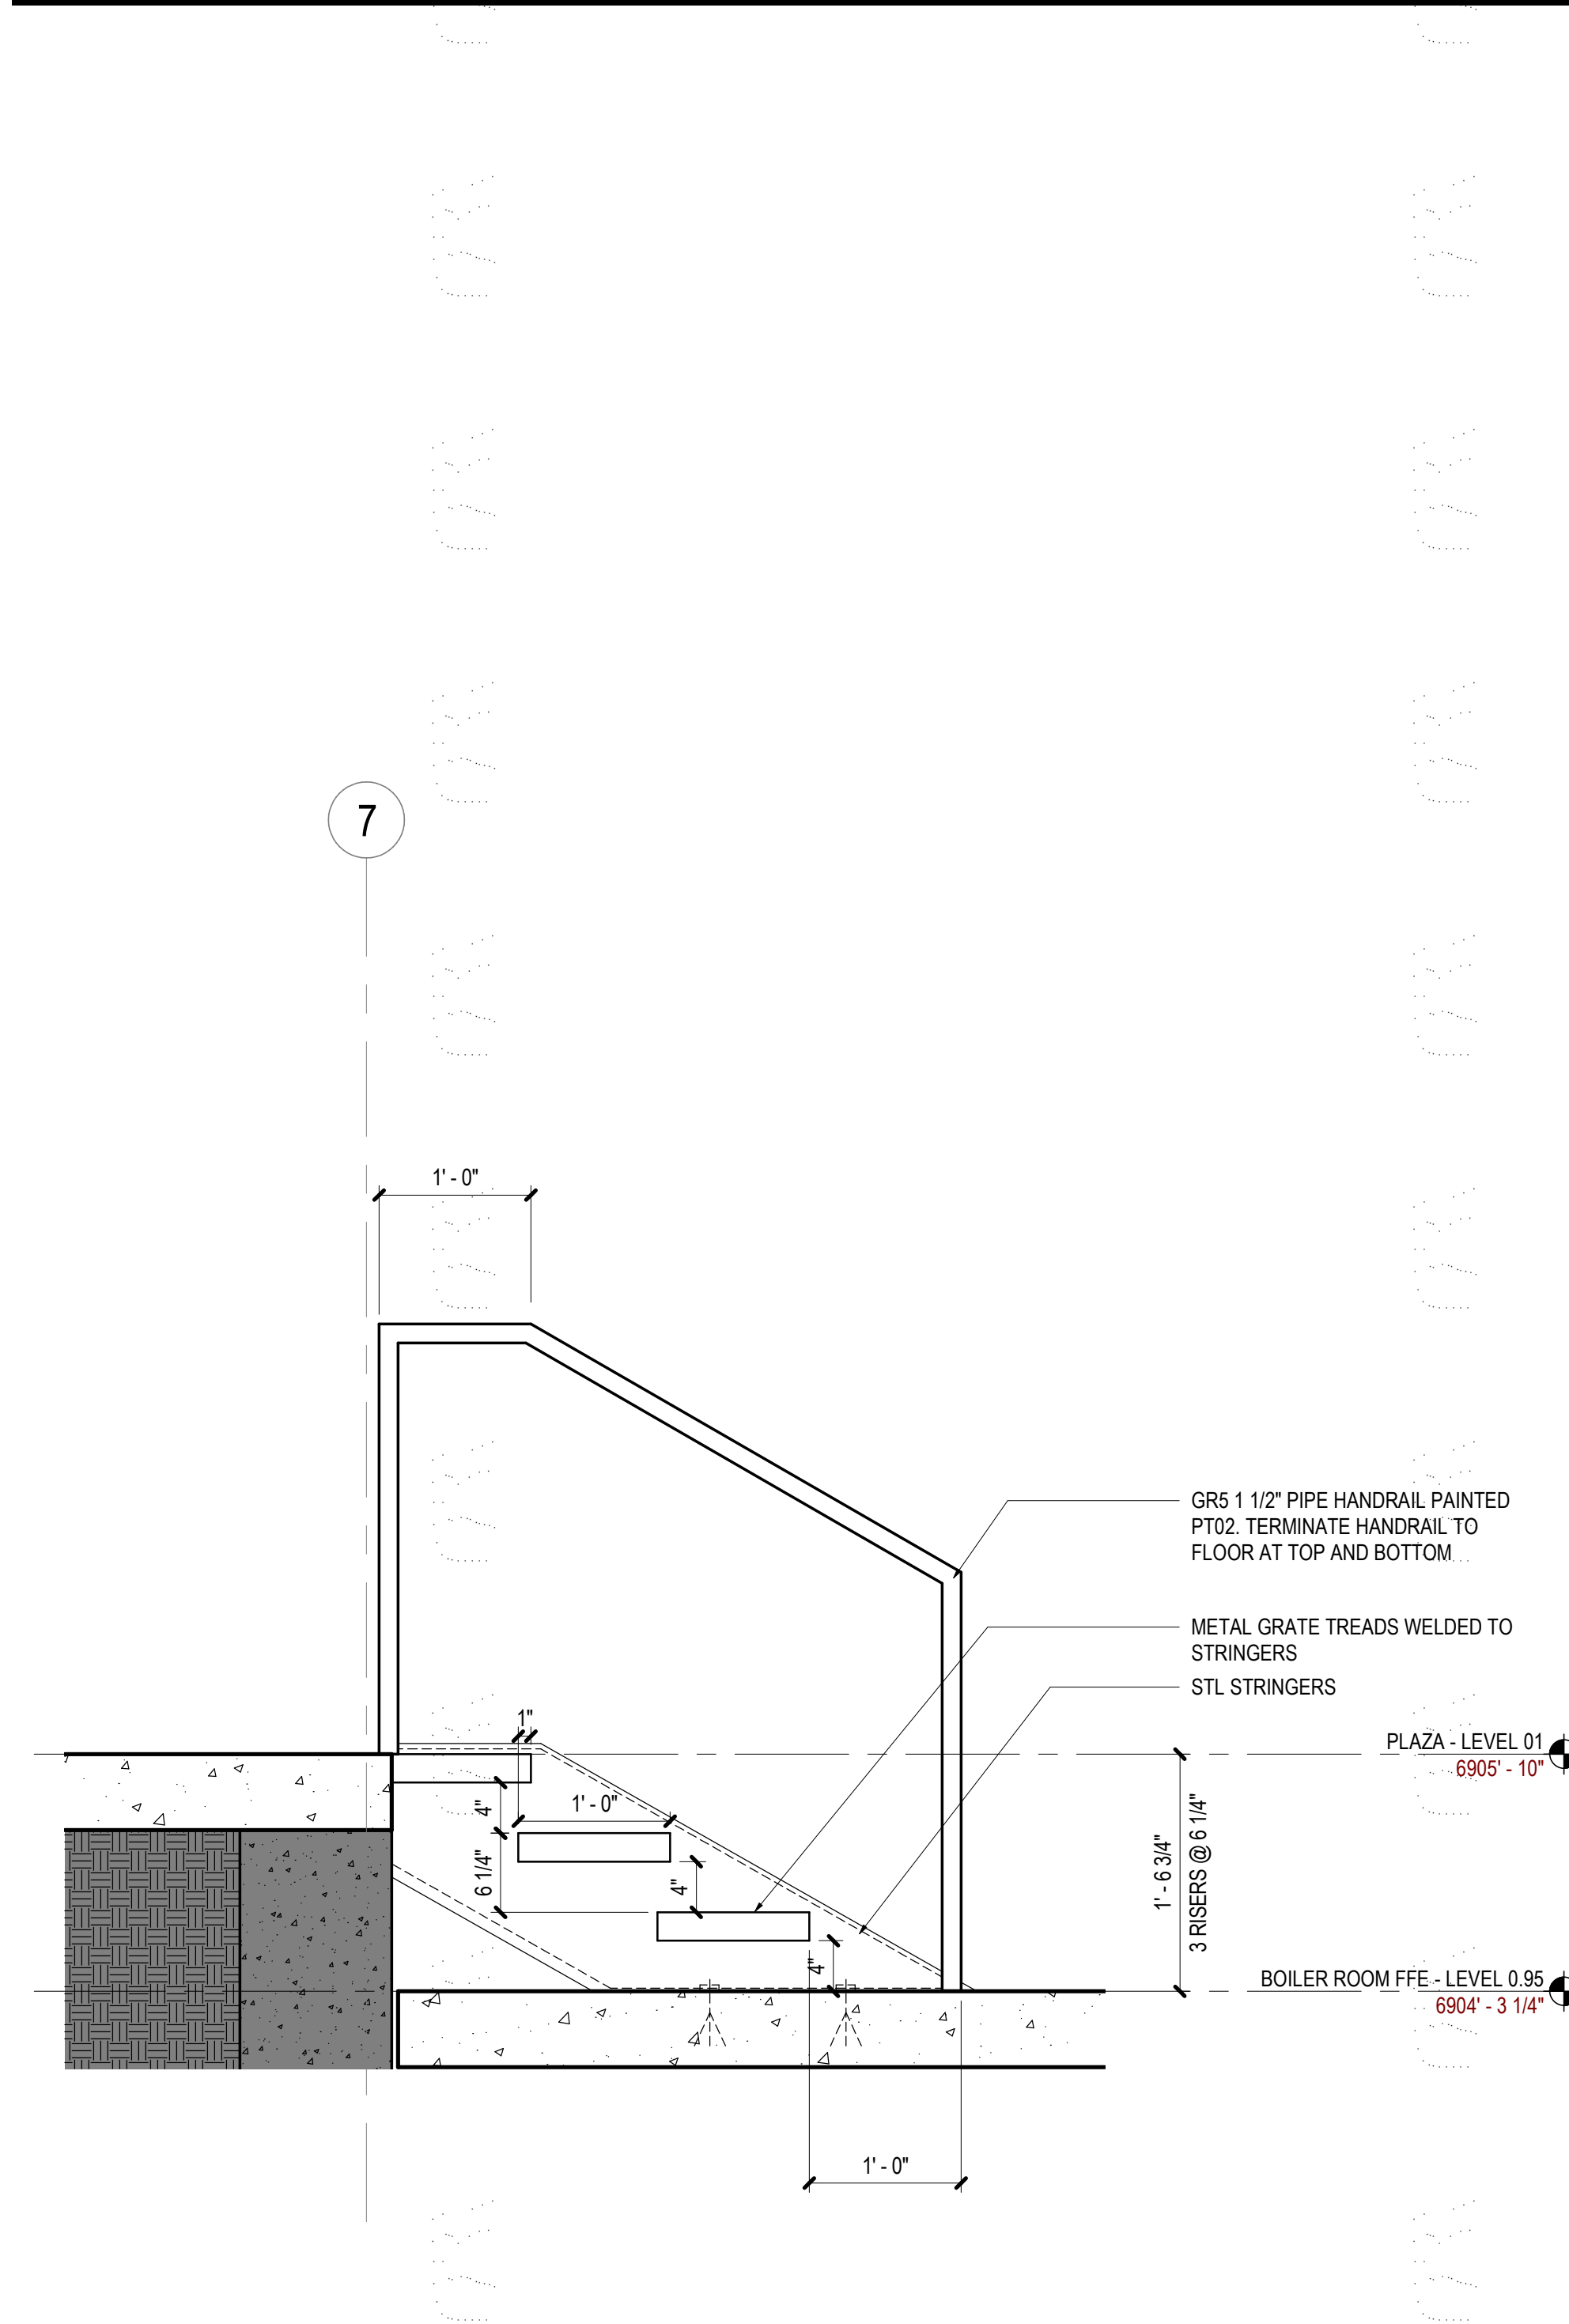


05 SECTION - STORAGE STAIR
SCALE: 1" = 1'-0"

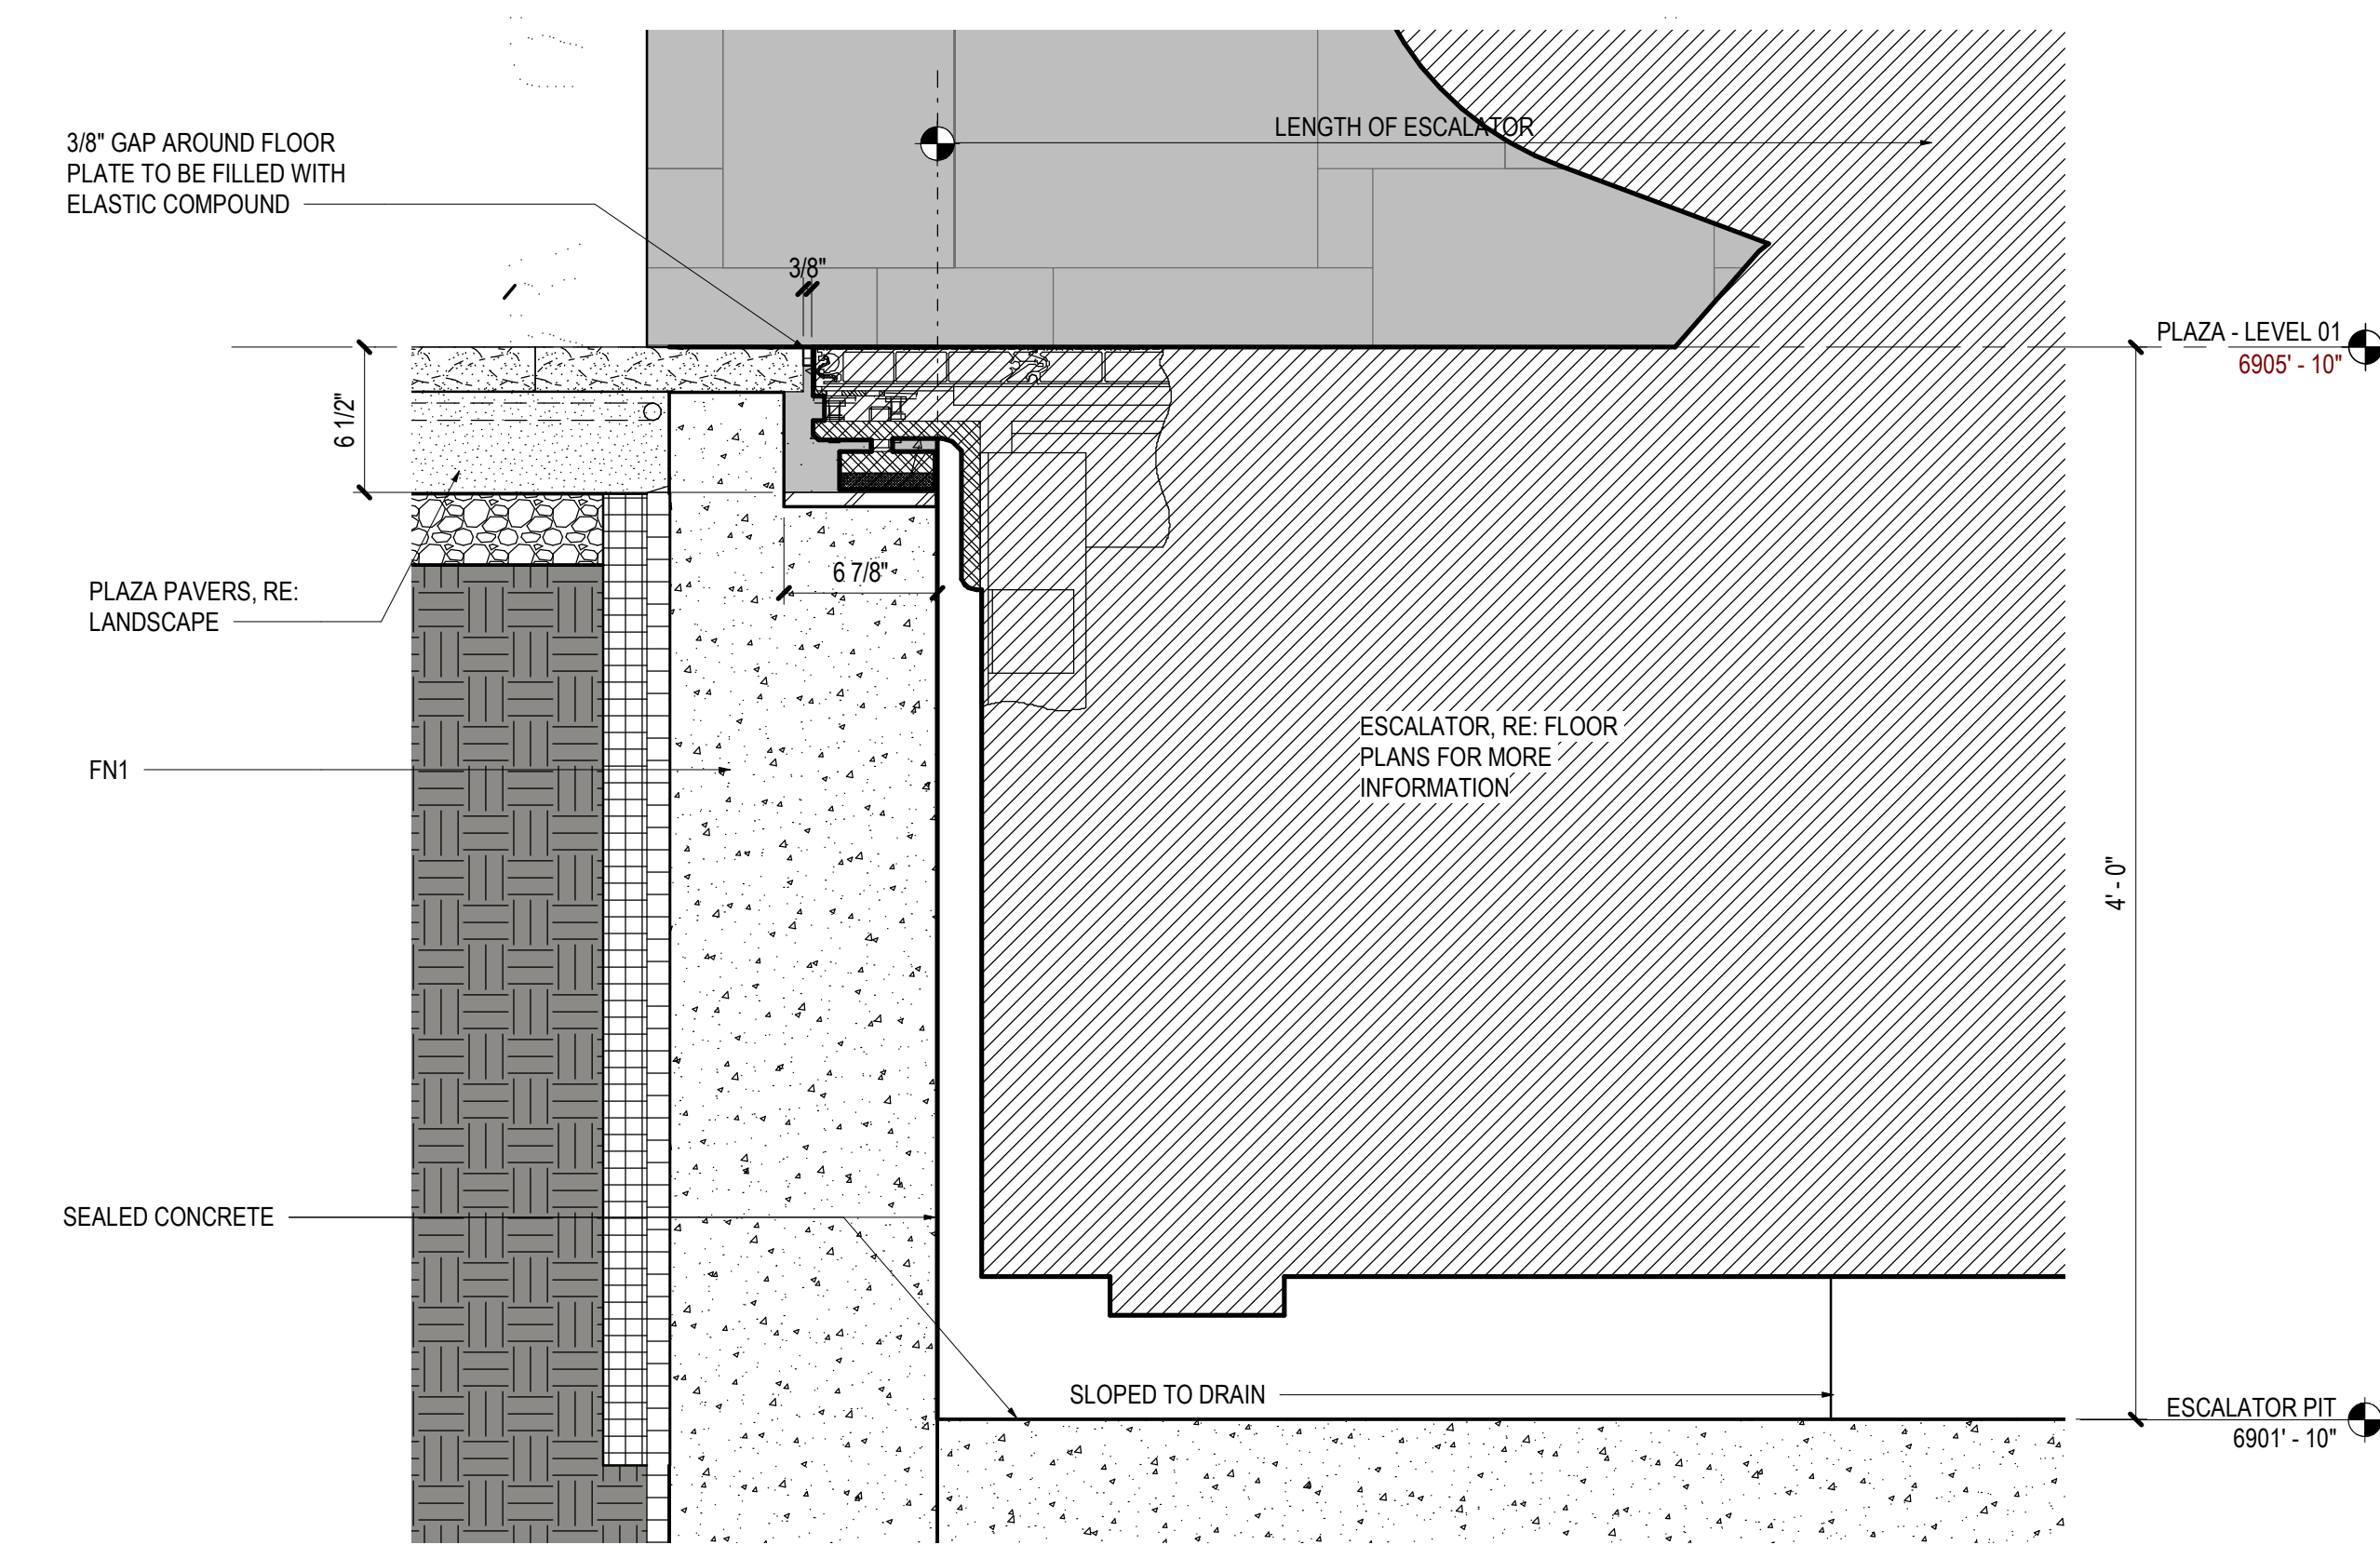


06 SECTION DETAIL - BOT OF ESCALATOR
SCALE: 1 1/2" = 1'-0"

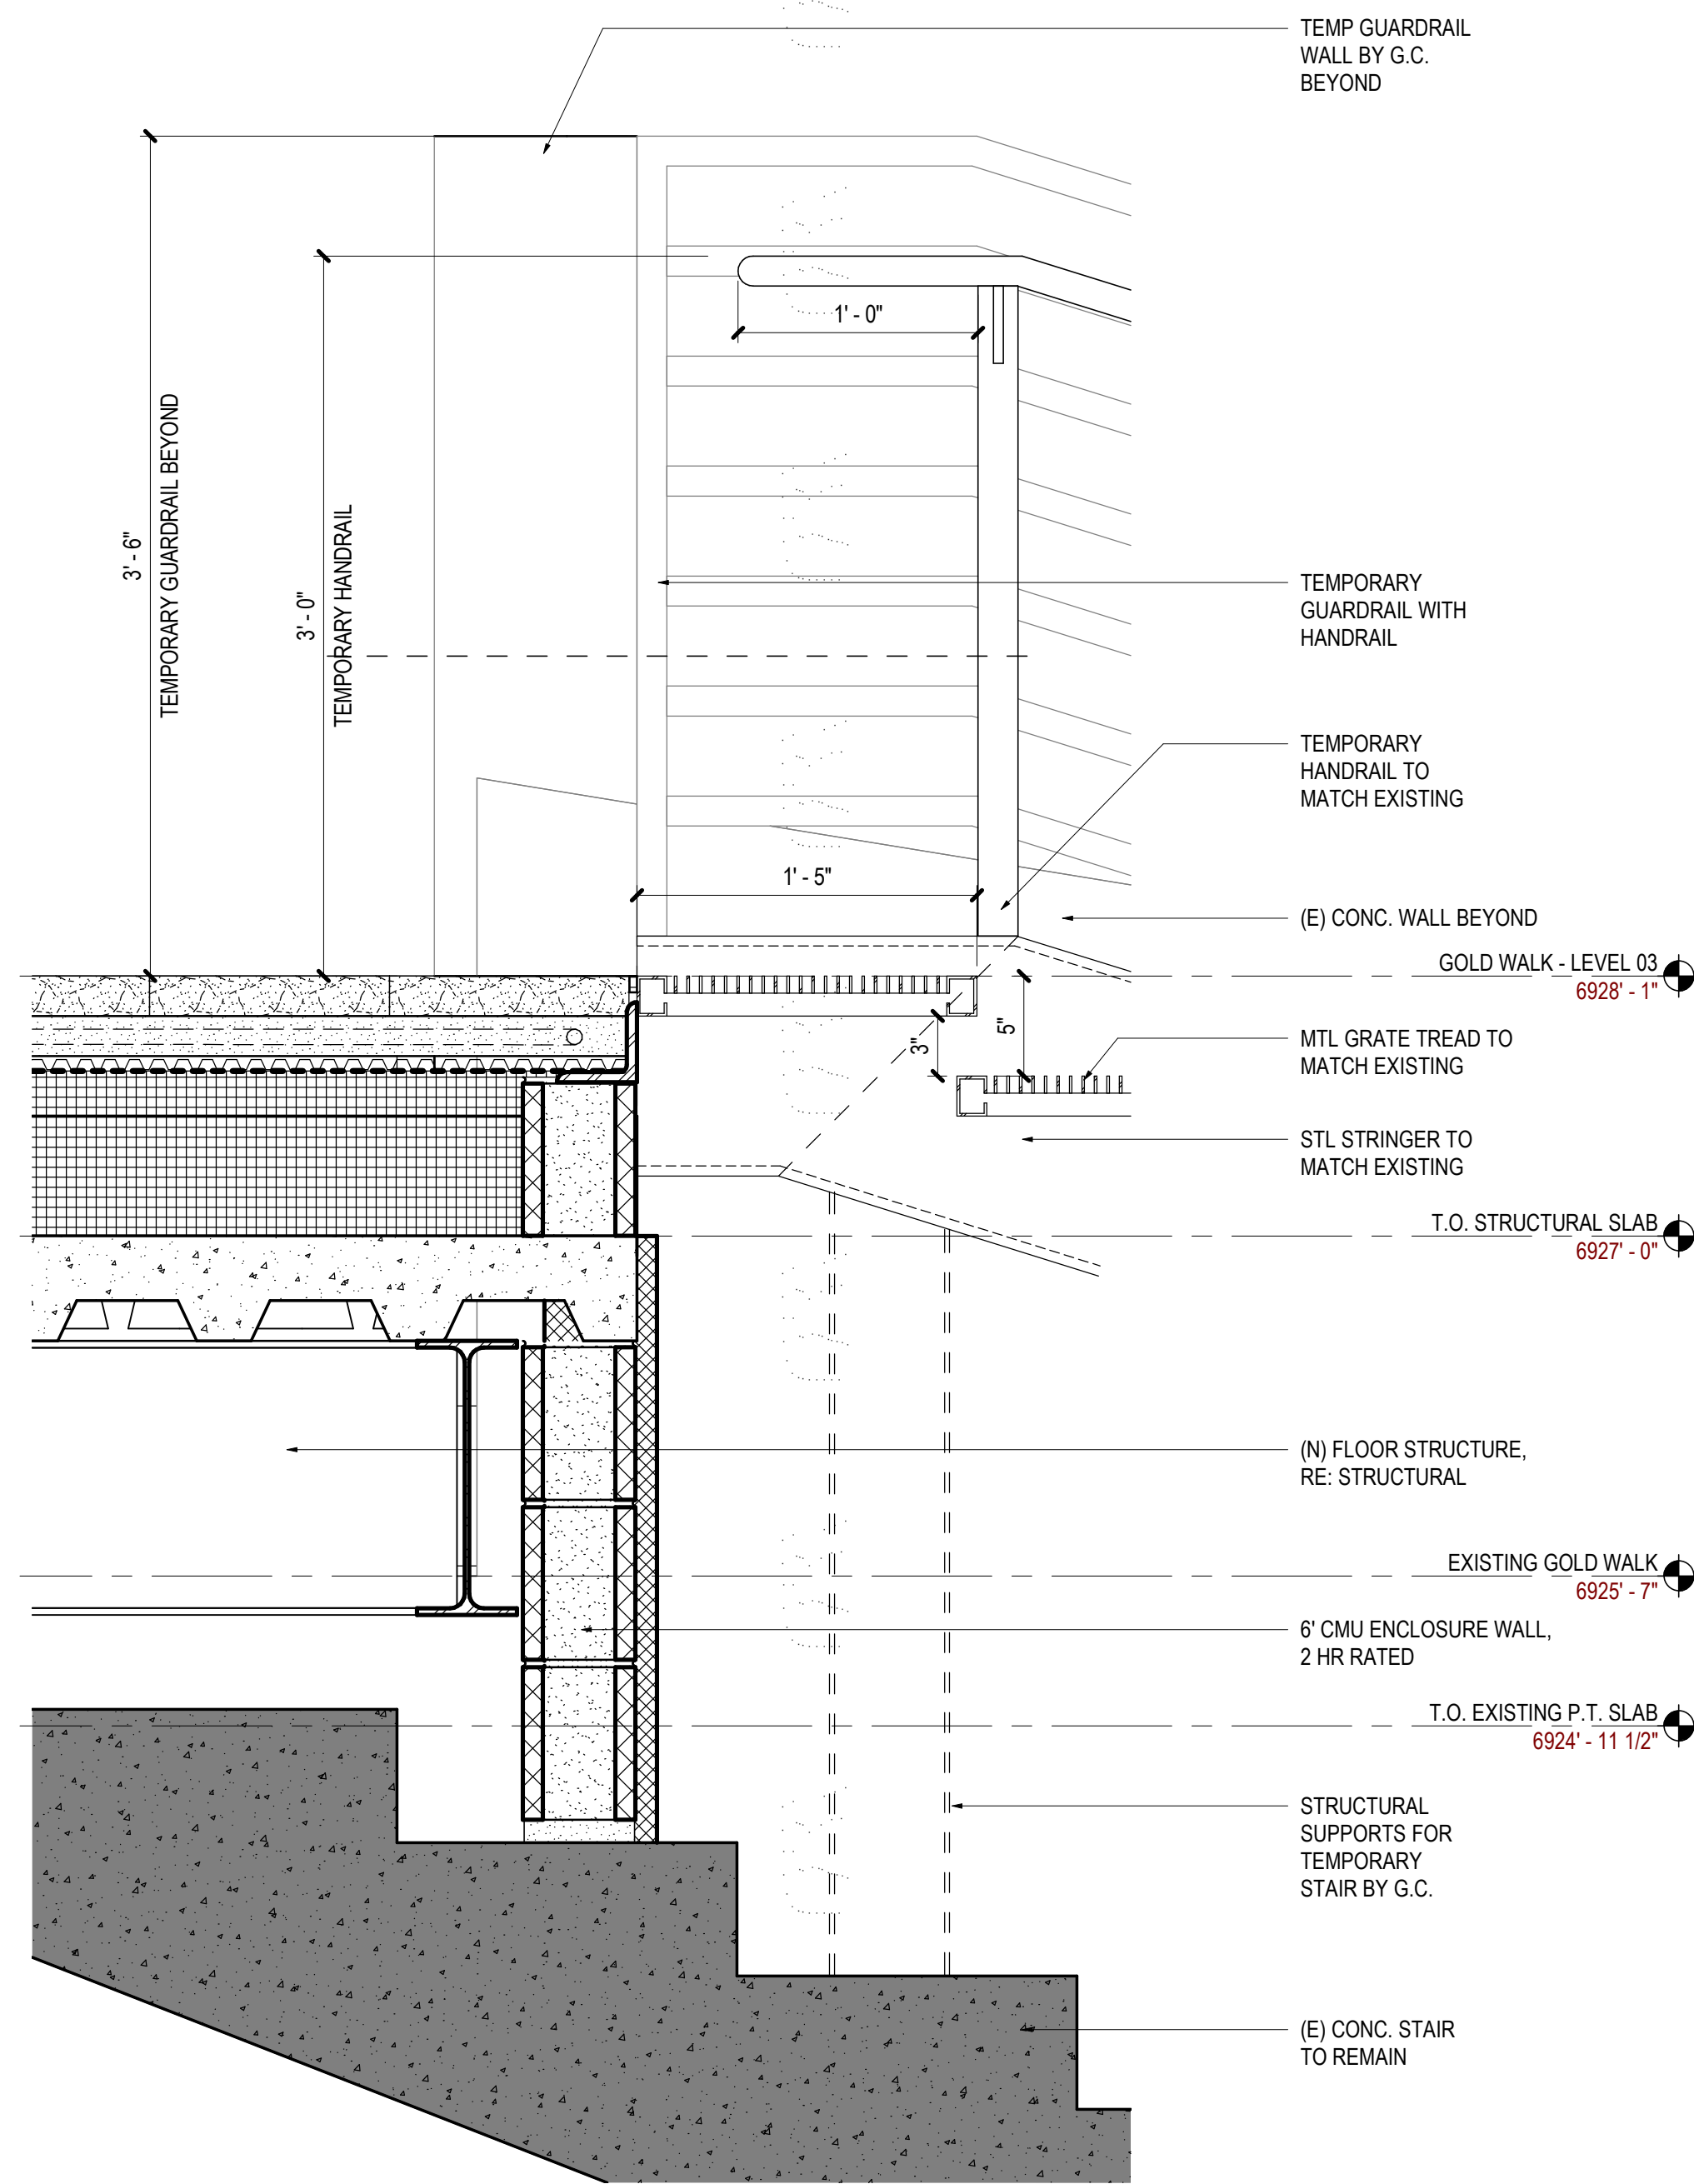


04 SECTION DETAIL - TOP OF TEMPORARY METAL STAIR
SCALE: 1 1/2" = 1'-0"

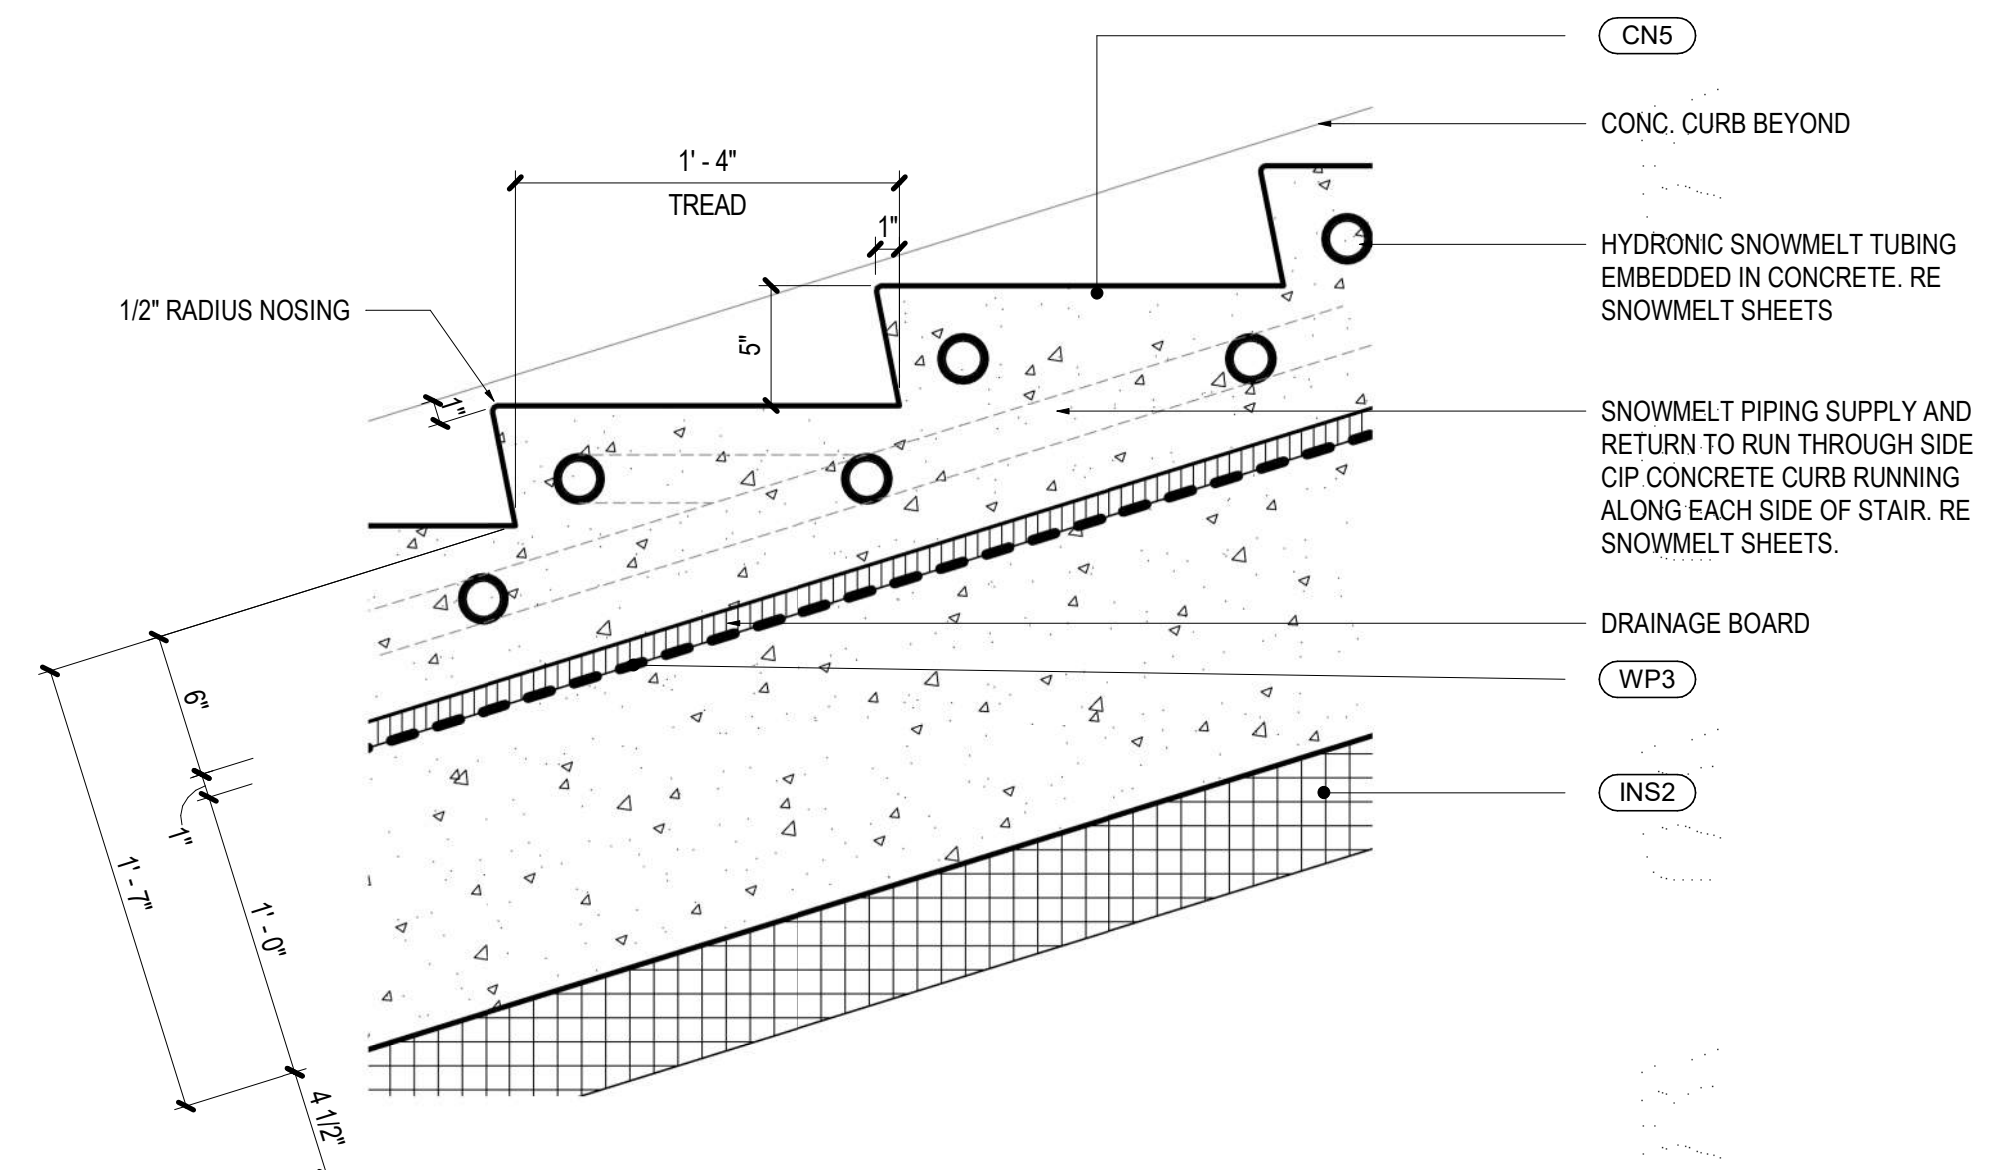

01 SECTION DETAIL - STAIR DETAIL
SCALE: 1 1/2" = 1'-0"

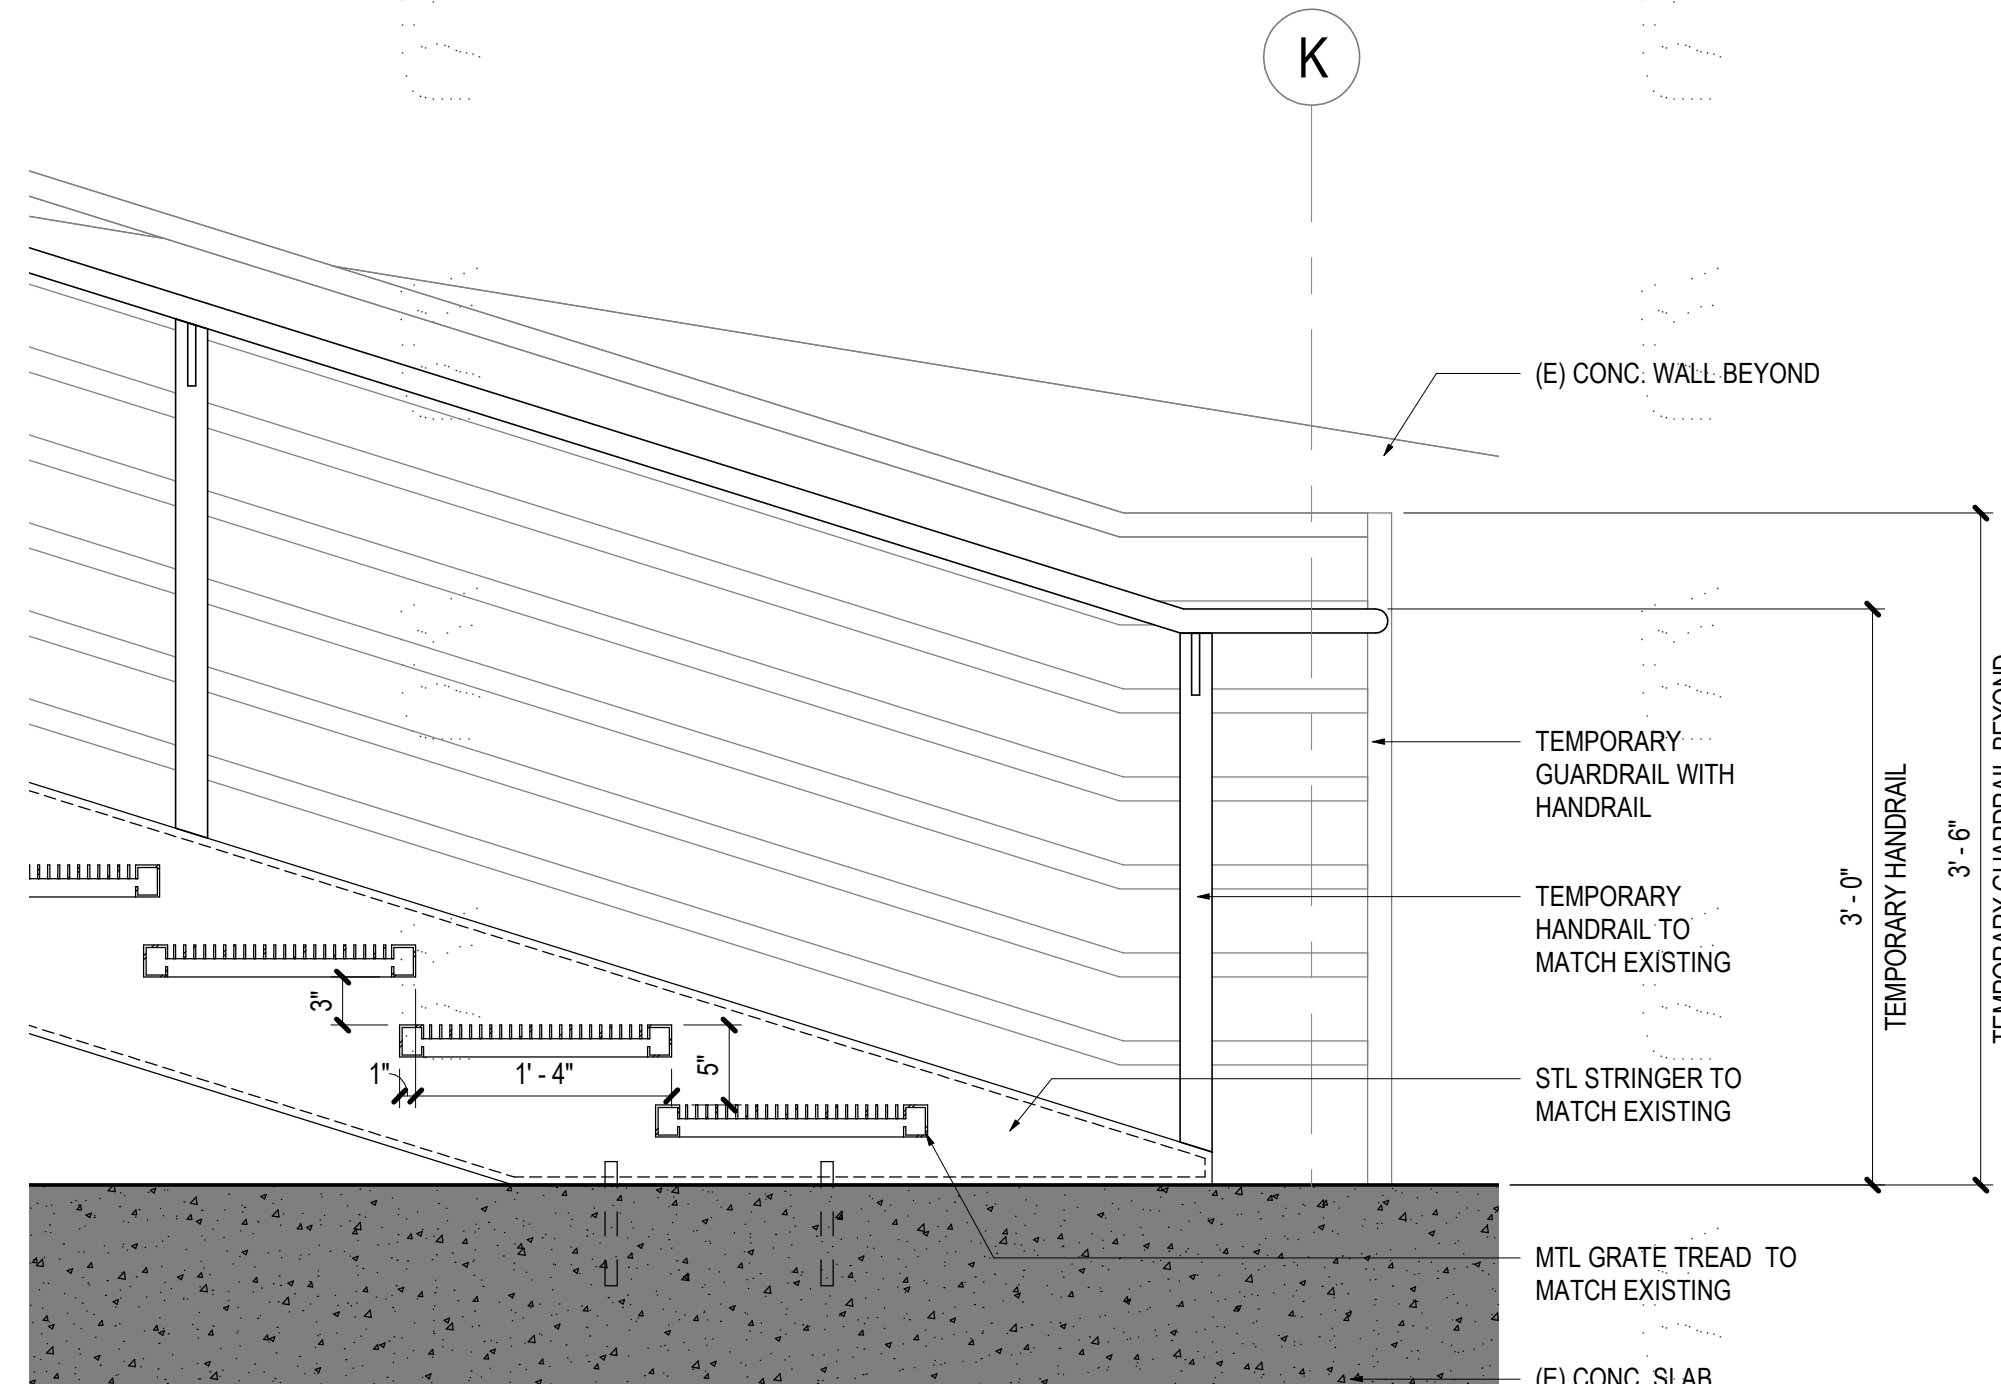

02 SECTION DETAIL - BOTTOM OF TEMPORARY METAL STAIR
SCALE: 1" = 1'-0"

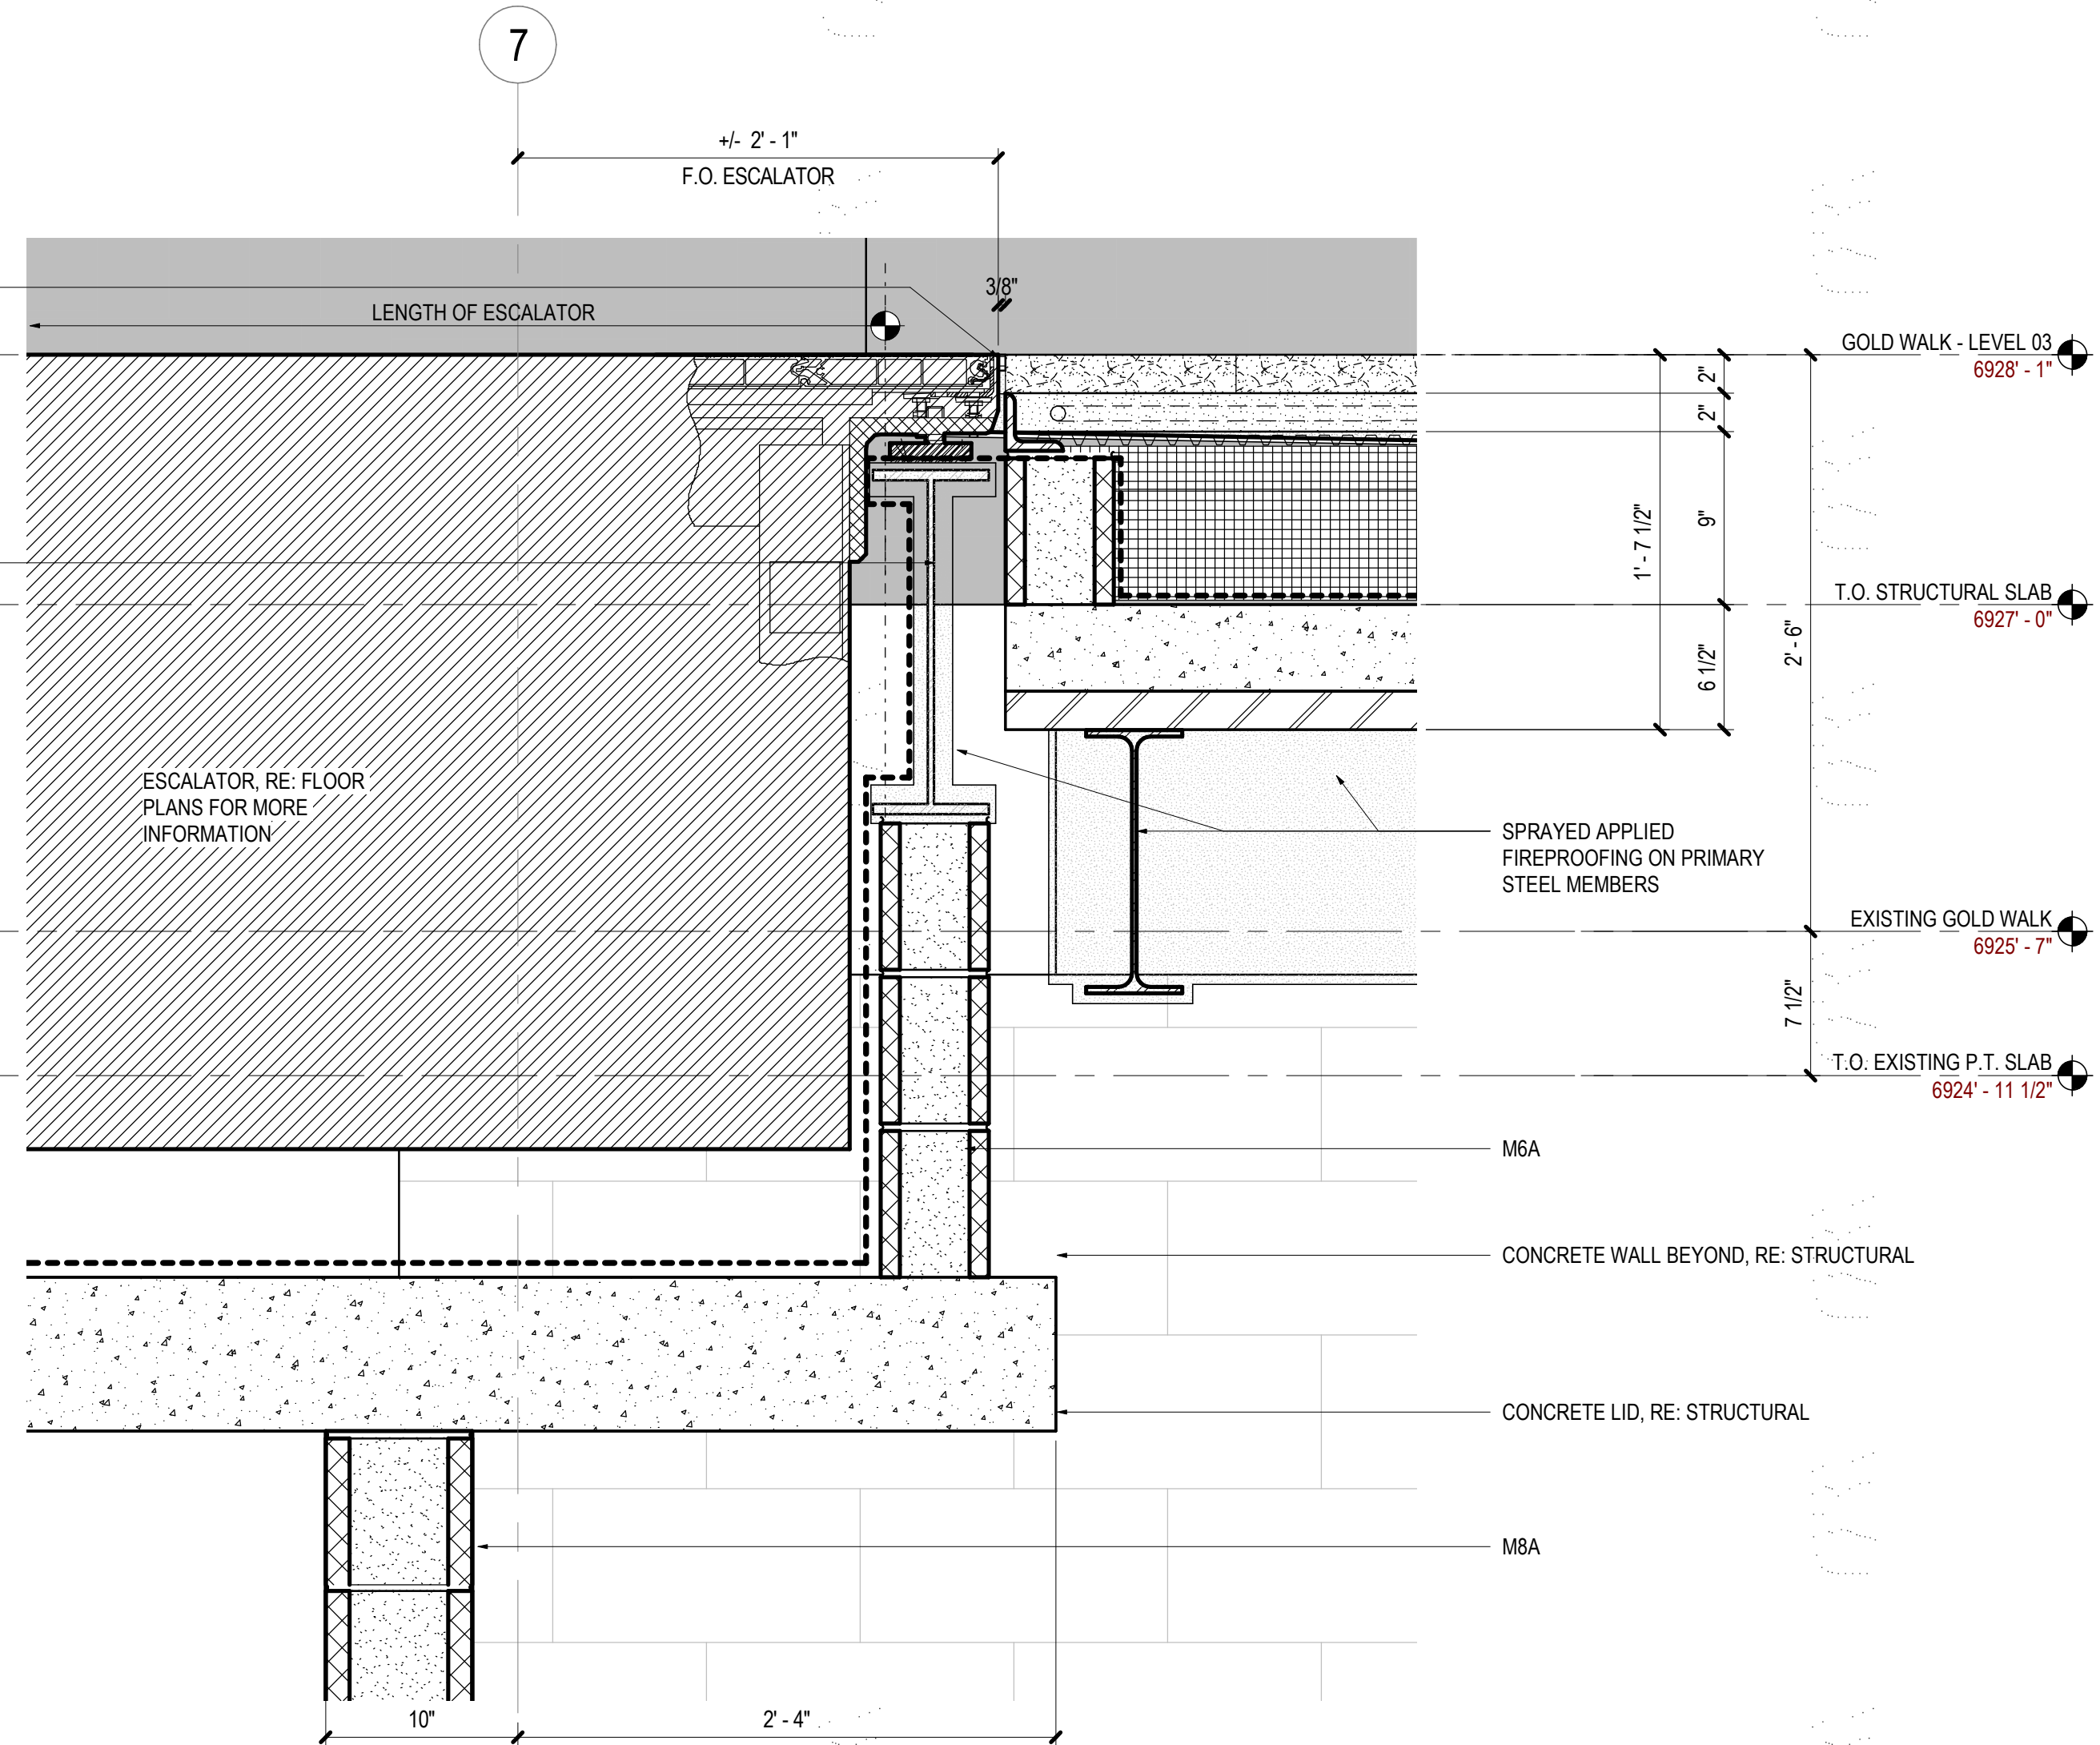


03 SECTION DETAIL - TOP OF ESCALATOR
SCALE: 1 1/2" = 1'-0"

SHEET NOTES

GENERAL NOTES

KEY PLAN

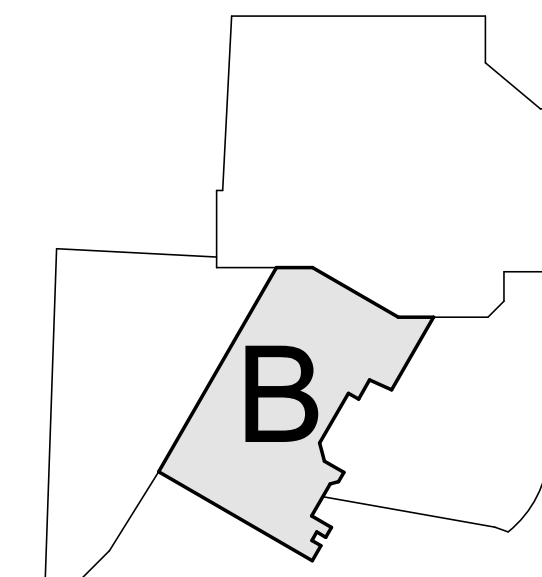

Steamboat
ALTRERRA east west partners
MOUNTAIN COMPANY

2305 Mount Werner Circle
Steamboat Springs, CO 80487

Gensler
1225 17th Street
Suite 150
Denver, CO 80202
United States
Tel 303.595.8586
Fax 303.825.6823

LANDMARK
CONSULTANTS, P.C.
141 9th Street
PO Box 774943
Steamboat Springs, CO 80477
Tel 970.871.9494

DESIGNWORKSHOP
1390 Lawrence Street
Suite 100
Denver, CO 80204
Tel 303.623.5186

MARTIN/MARTIN
CONSULTING ENGINEERS
12499 West Colfax Ave.
Lakewood, CO 80215
United States
Tel 303.431.6100

me
engineers
14143 Denver West Pkwy
Suite 300
Golden, CO
United States
Tel 303.421.6655

Date	Description
2021.05.19	BP3: GOLDWALK - ISSUE FOR PERMIT

RCRBD
Record Set
TC
06/29/2021


Seal / Signature

STATE OF COLORADO
JAMES E. GENSLER
203617
LICENSED ARCHITECT


Project Name: SSRC | BASE AREA IMPROVEMENTS
Project Number: 003.7835.000
Description: GOLD WALK - STAIR & ESCALATOR DETAILS
Scale: As indicated

05.19.2021


1B-A6.000

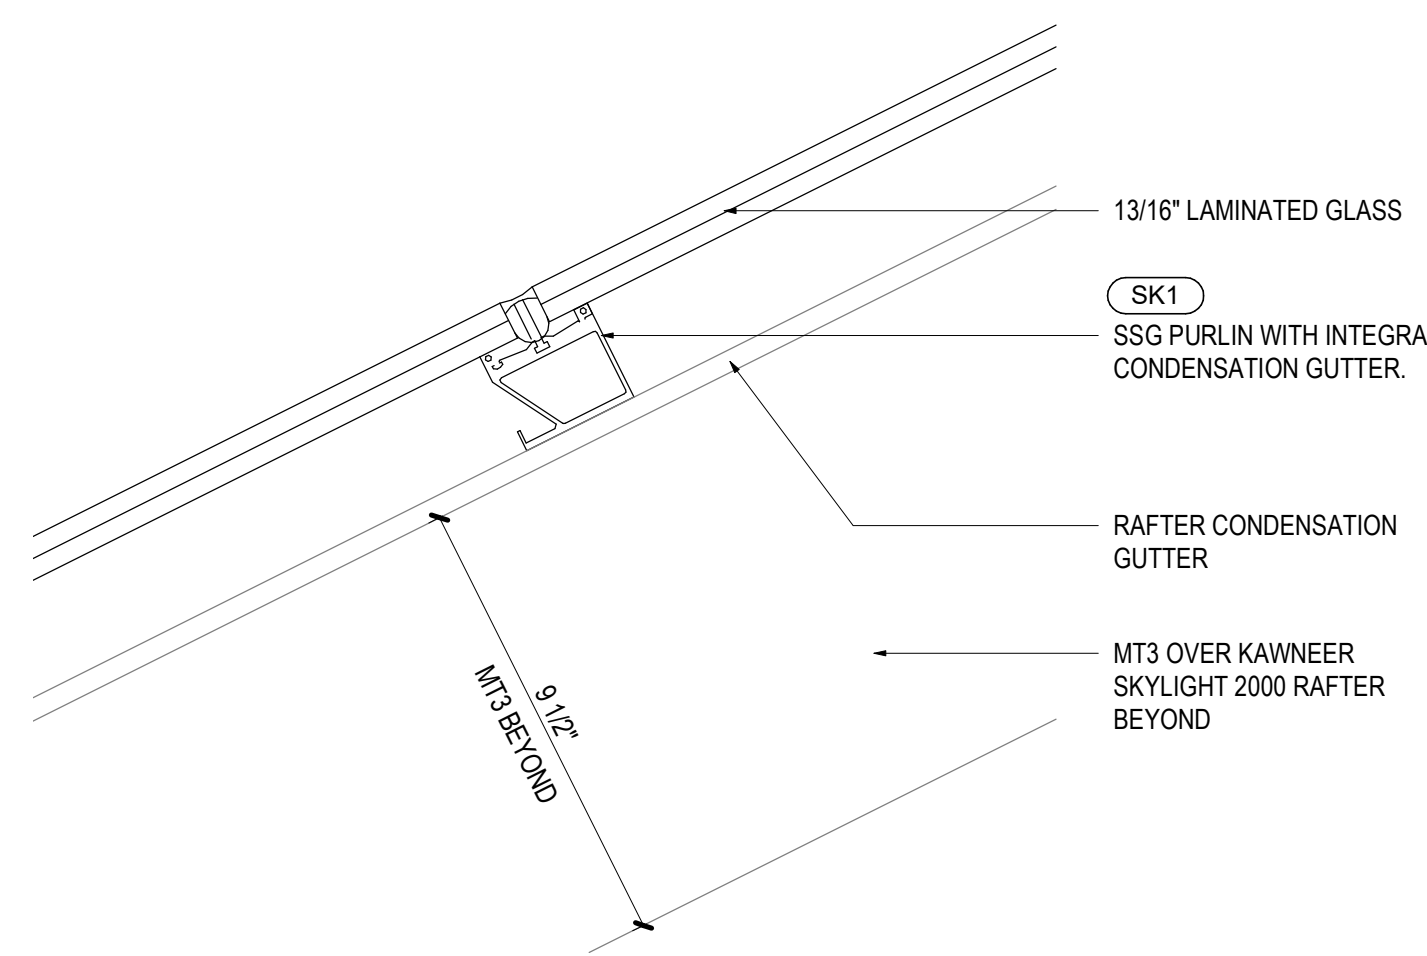


06 DETAIL - SKYLIGHT SSG PURLINS
SCALE: 3\"/>

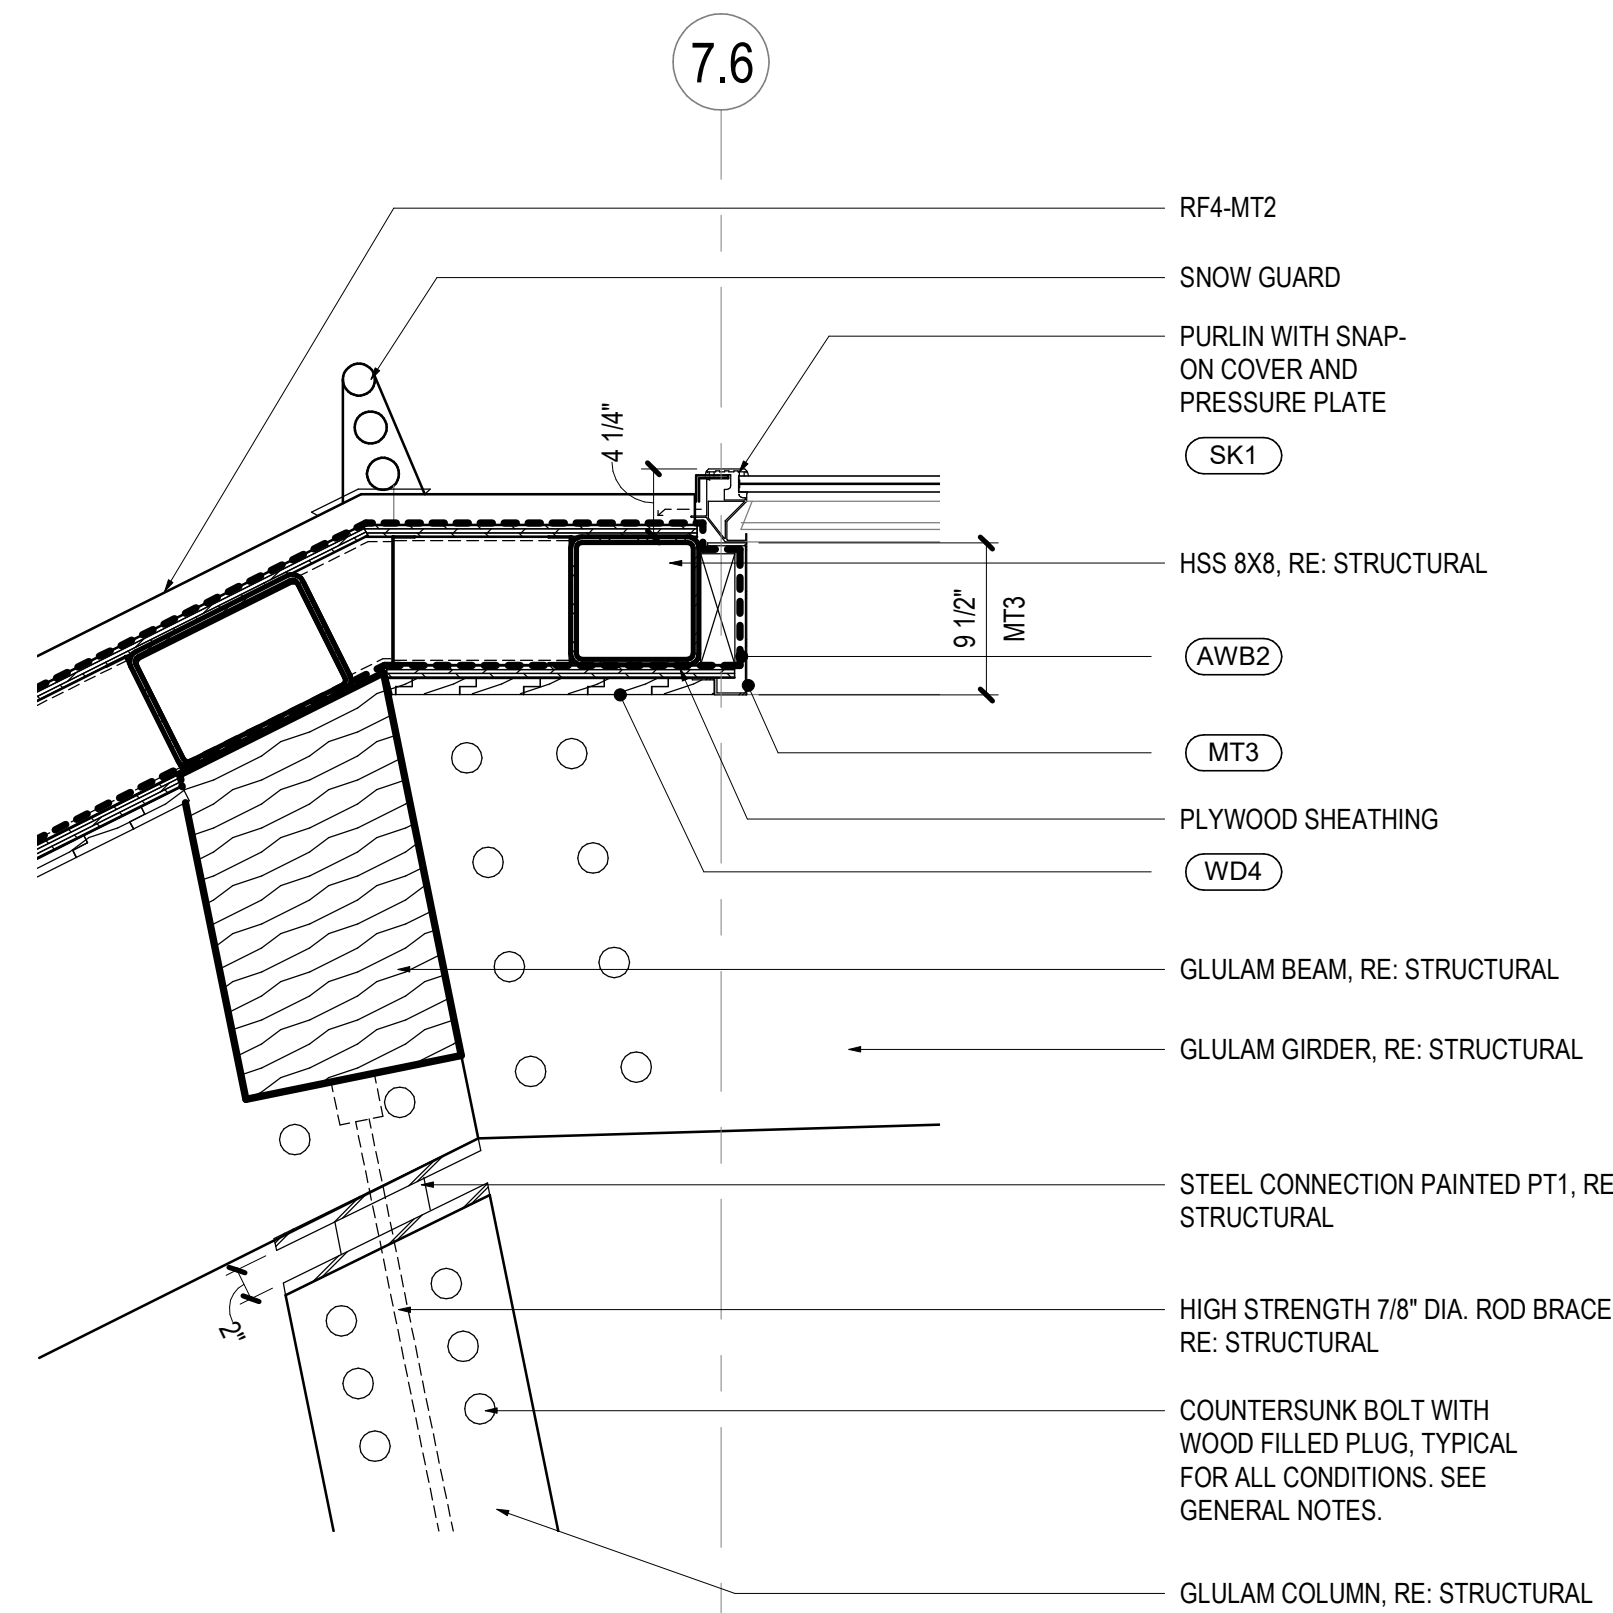


04 DETAIL - CANOPY ROOF RIDGE
SCALE: 1\"/>

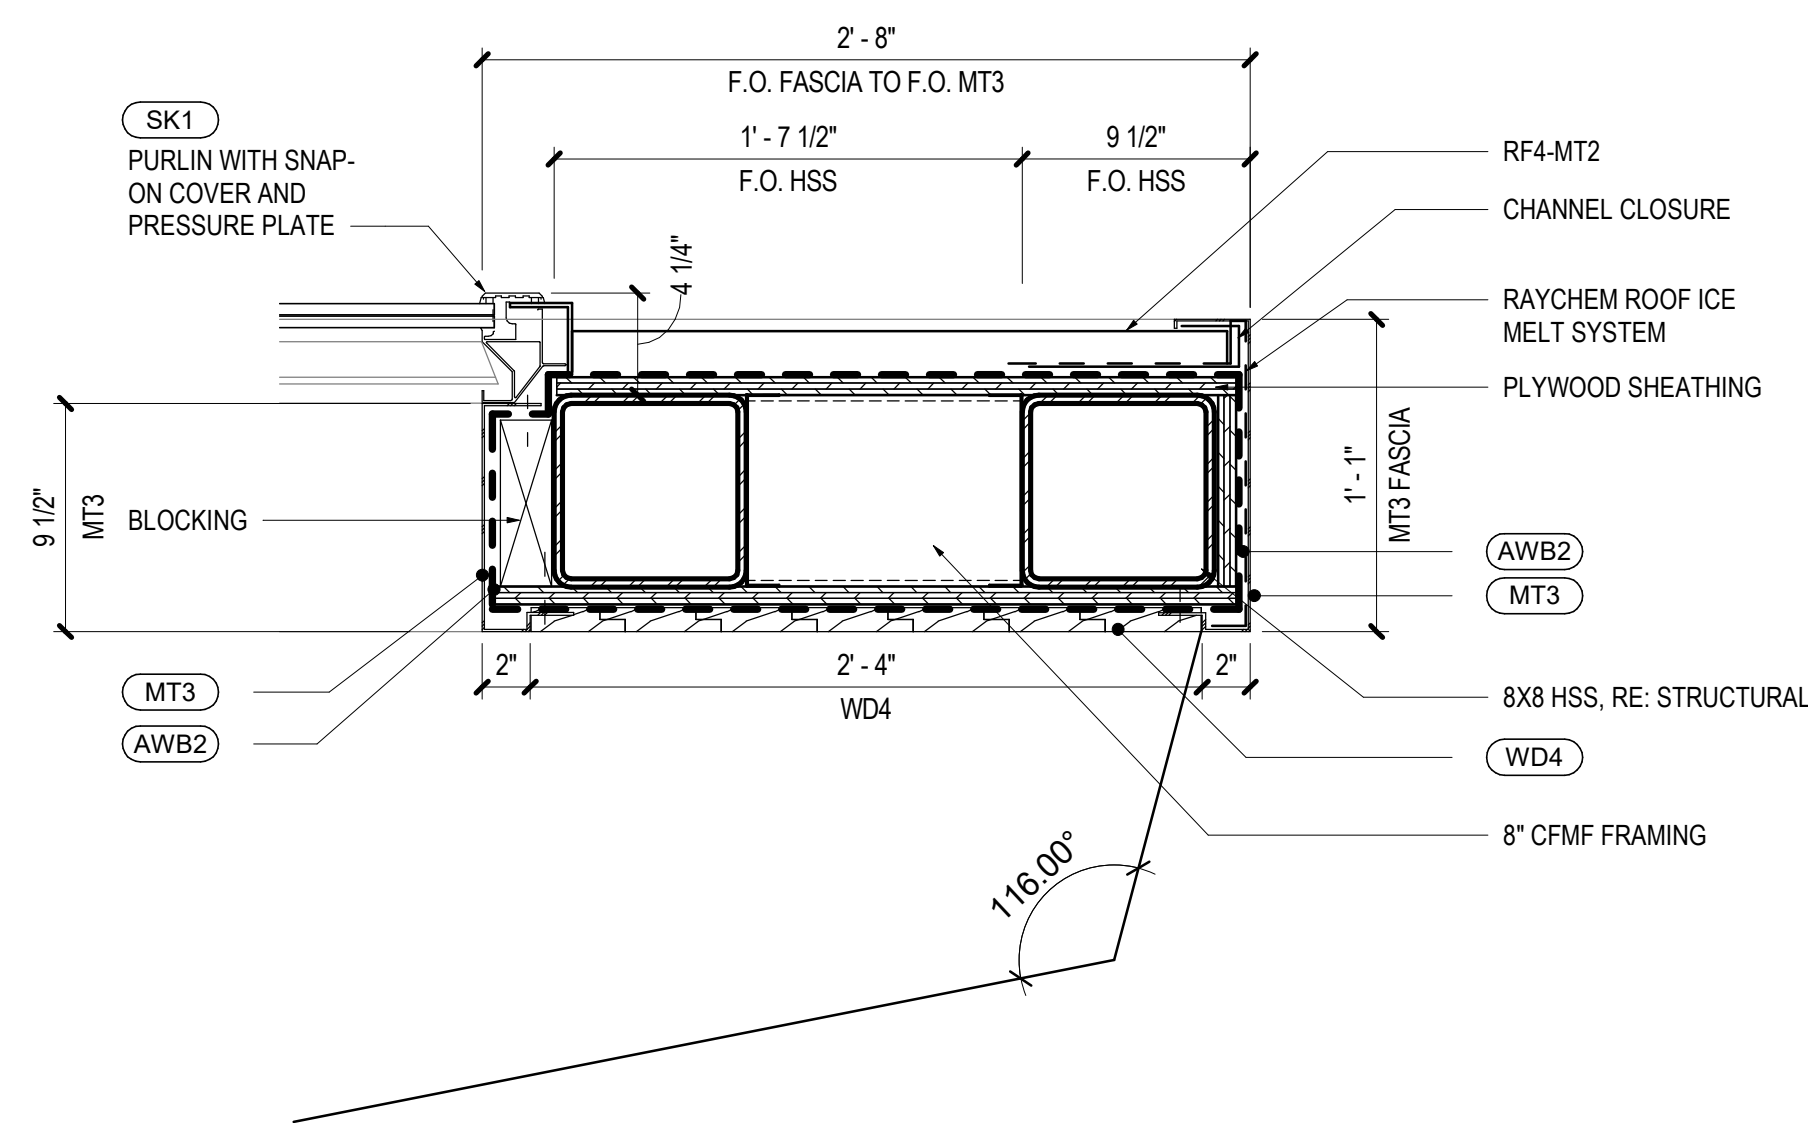


01 SECTION DETAIL - TOP EDGE OF CANOPY
SCALE: 1 1/2\"/>

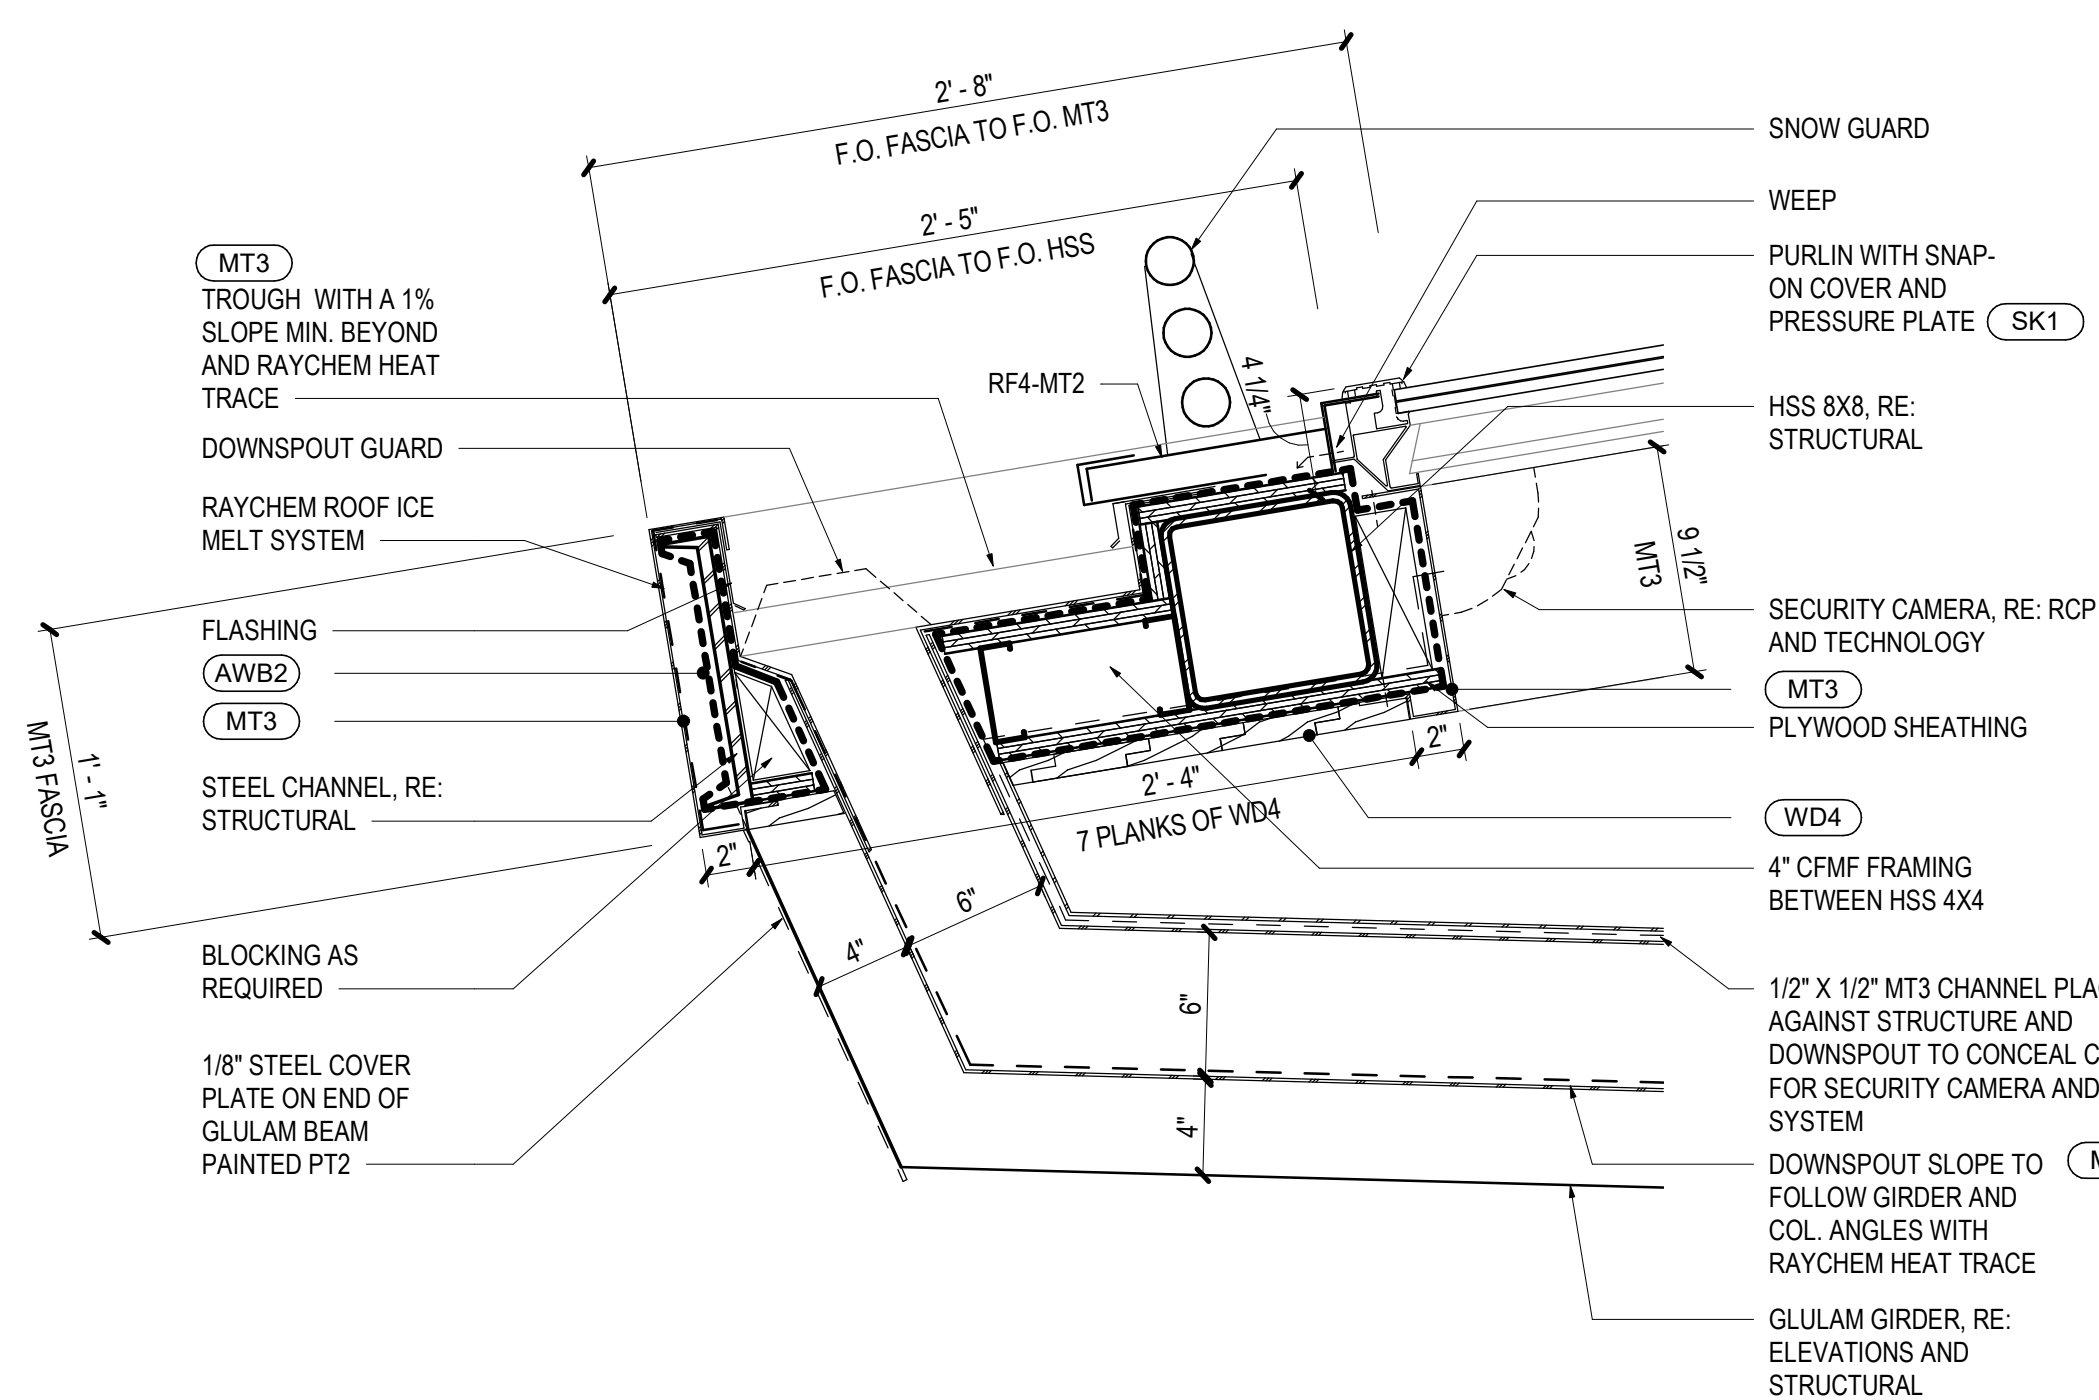


07 SECTION DETAIL - CANOPY TROUGH DRAINAGE
SCALE: 1 1/2\"/>

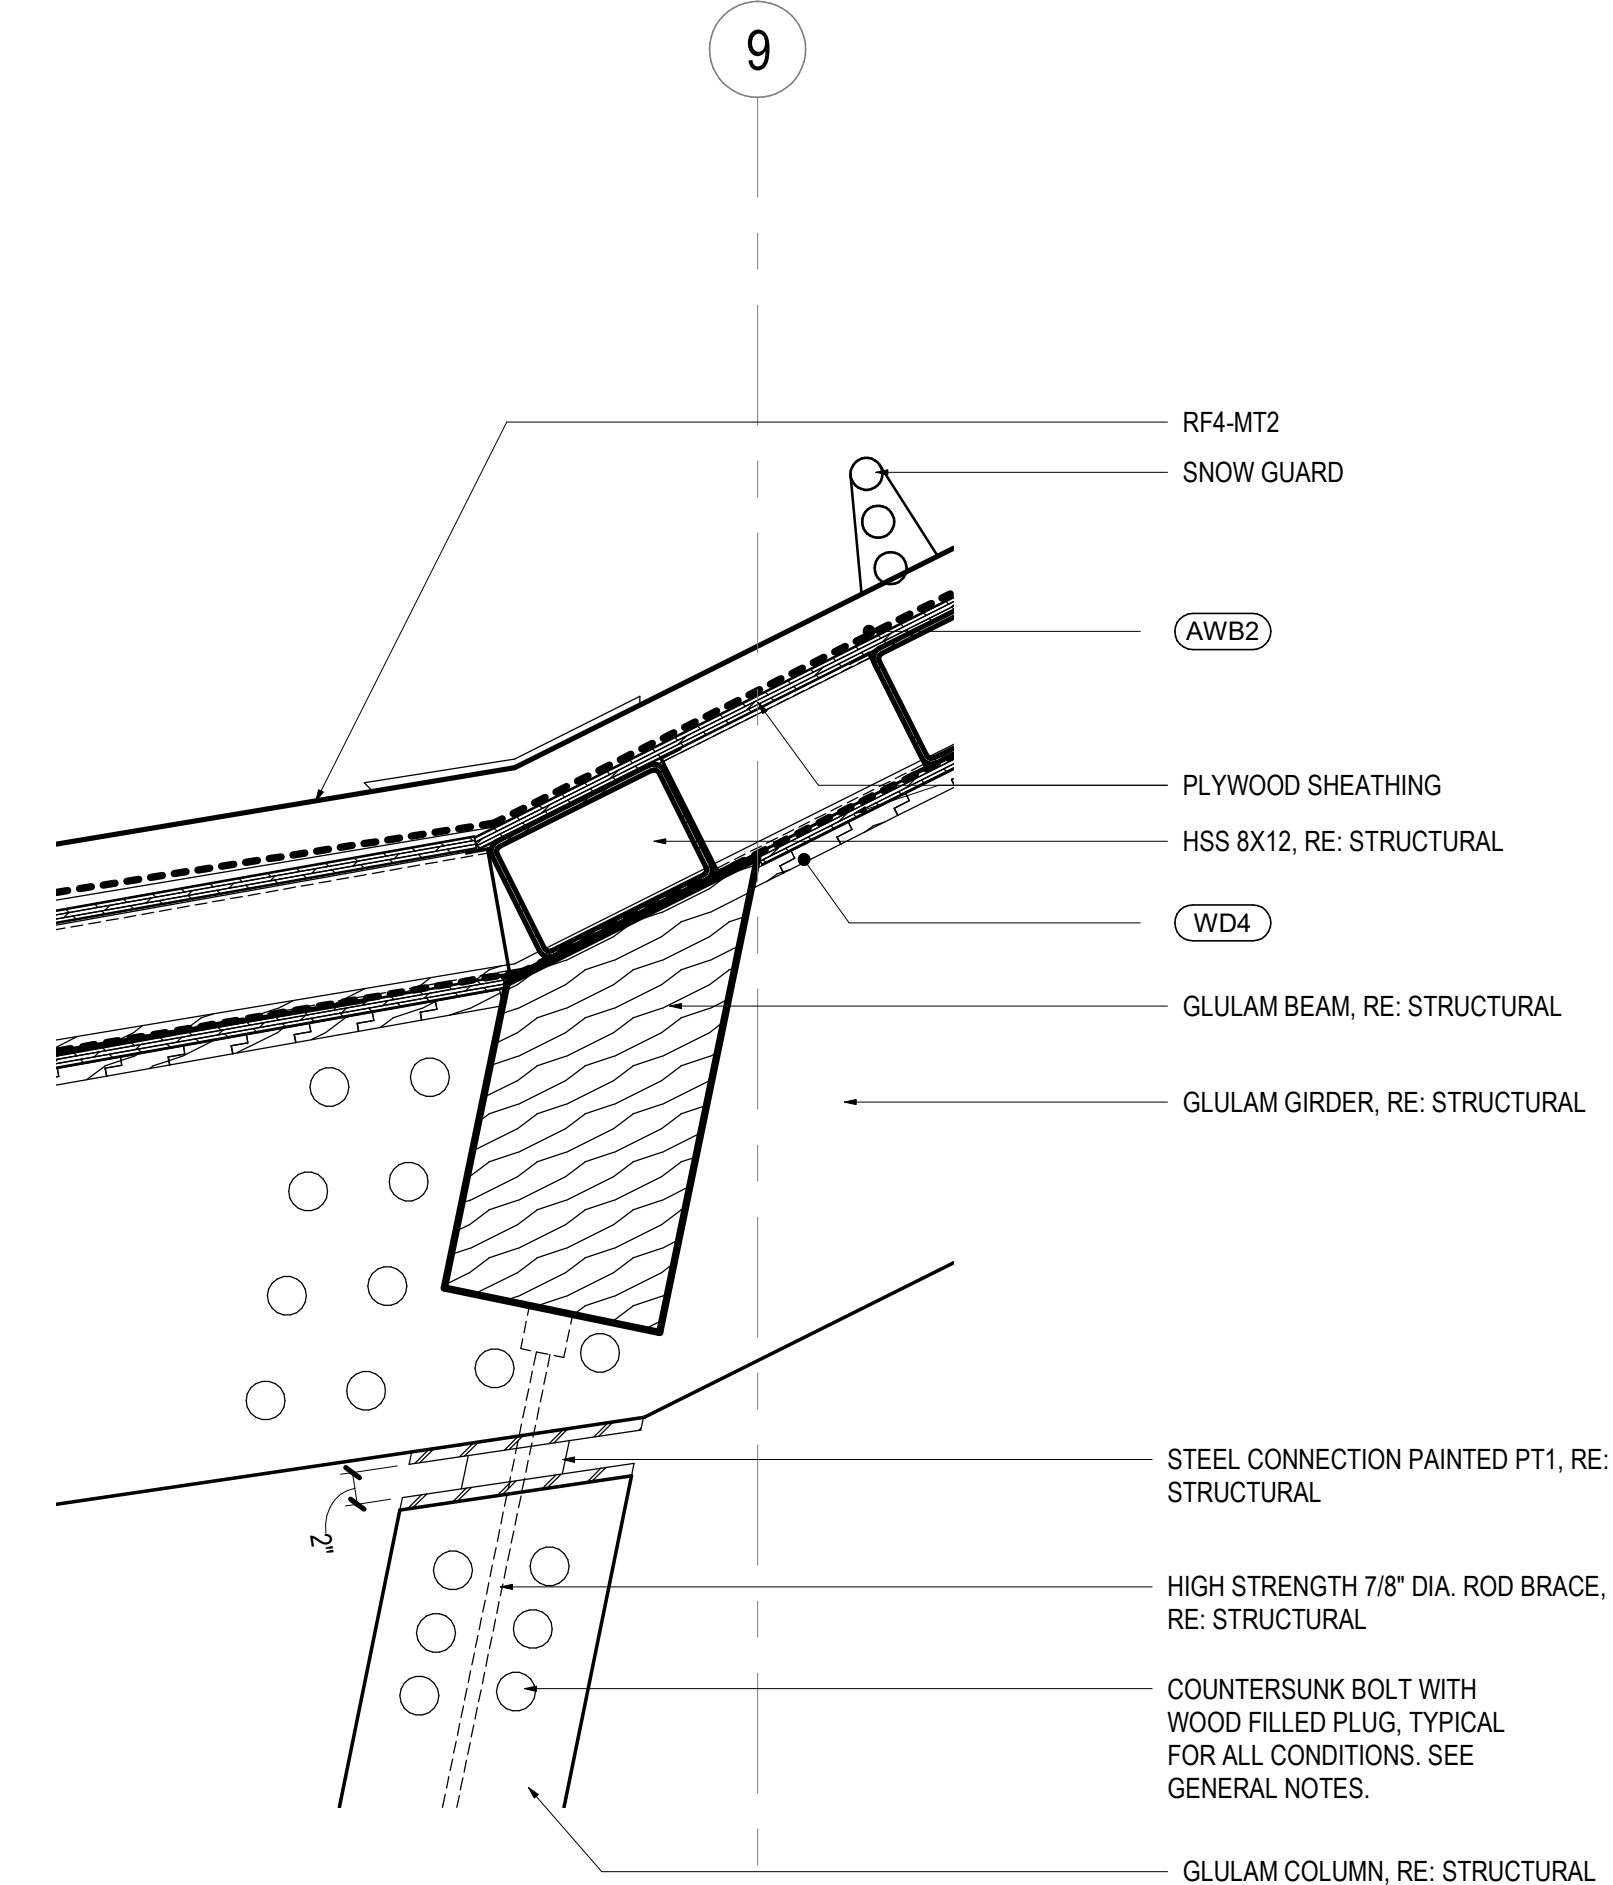


05 DETAIL - CANOPY ROOF VALLEY
SCALE: 1\"/>

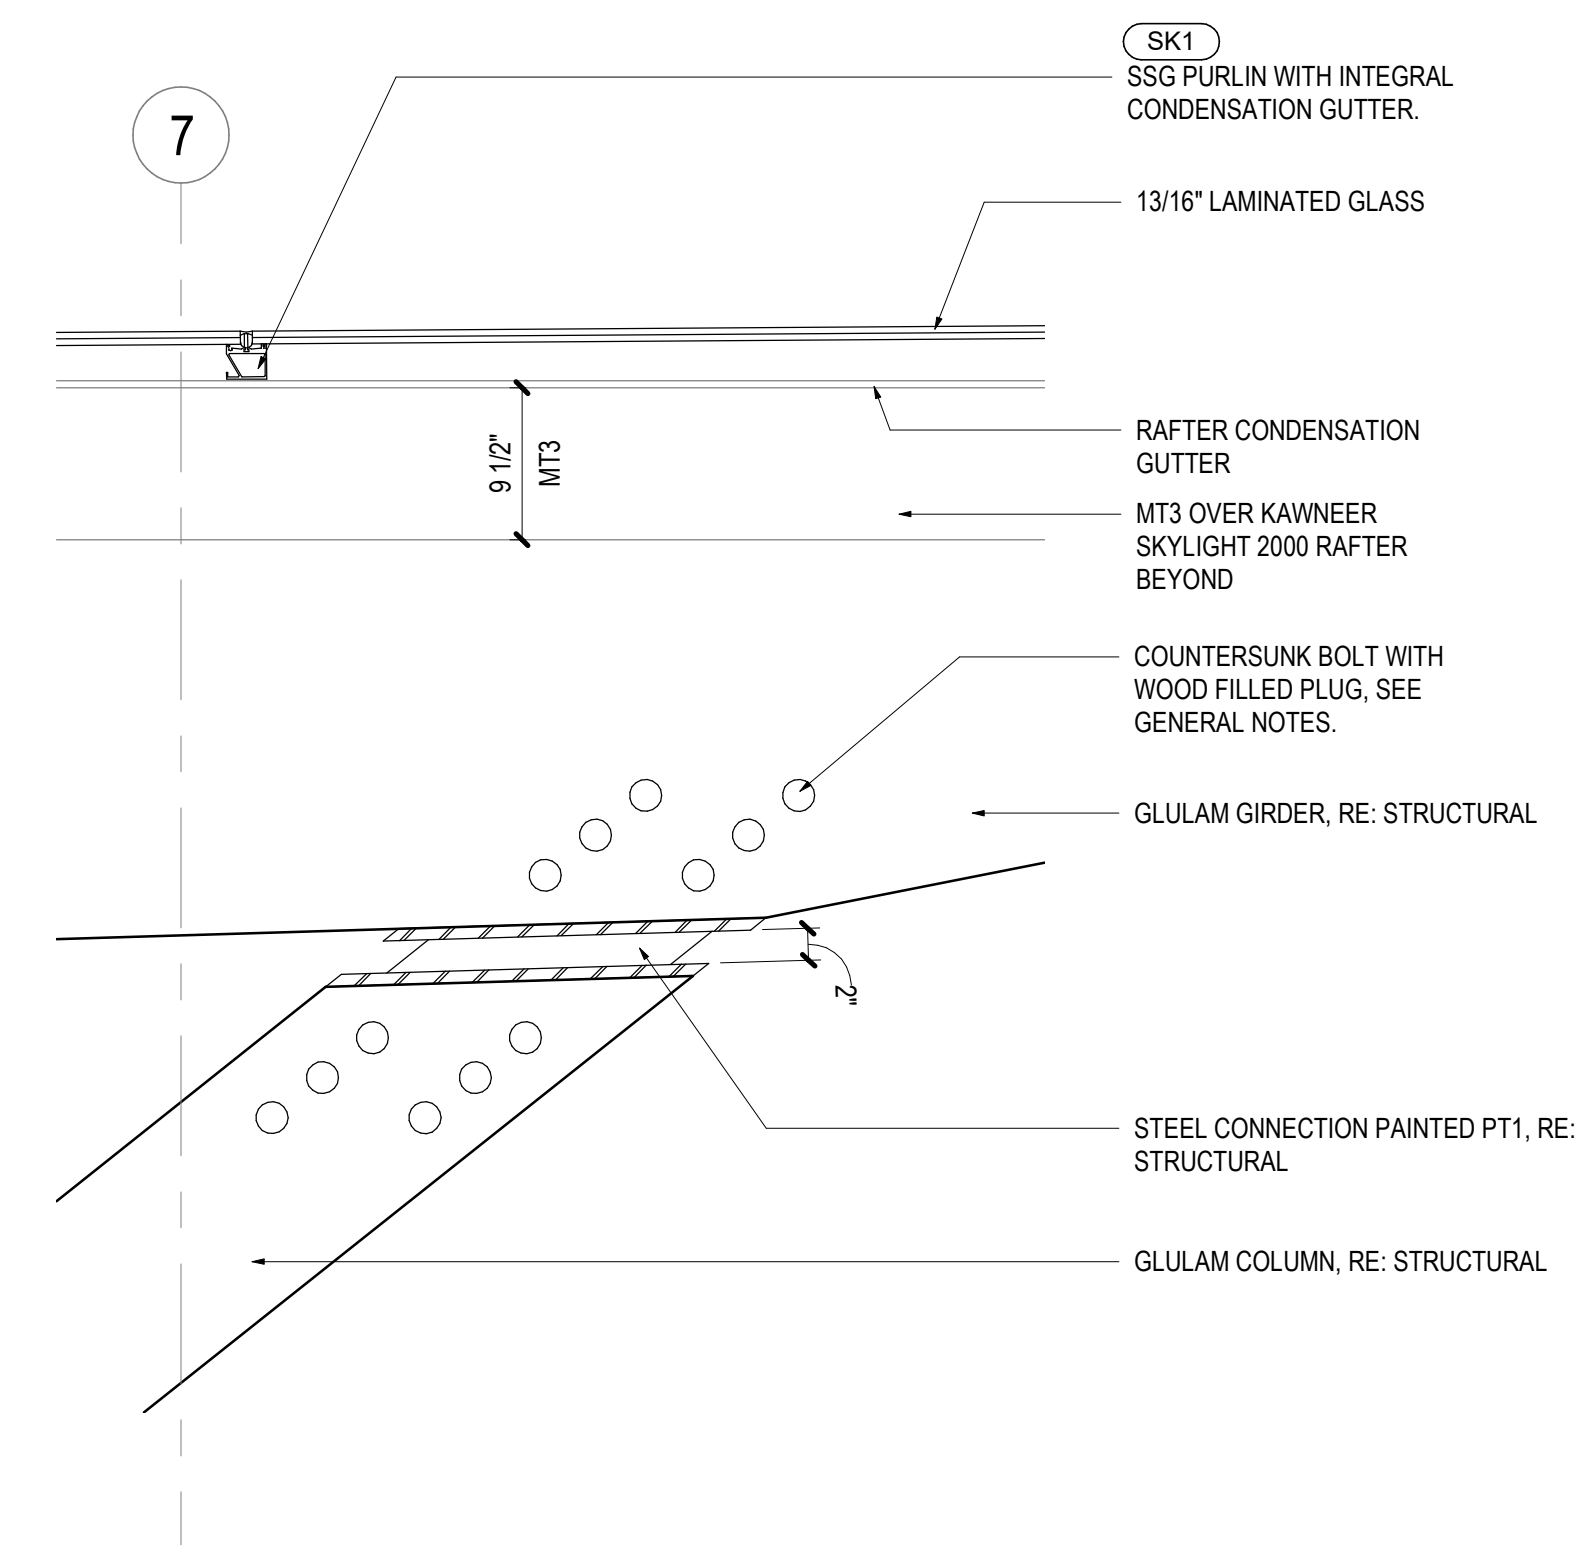

02 DETAIL - TYP TOP COL CONNECTION
SCALE: 1\"/>

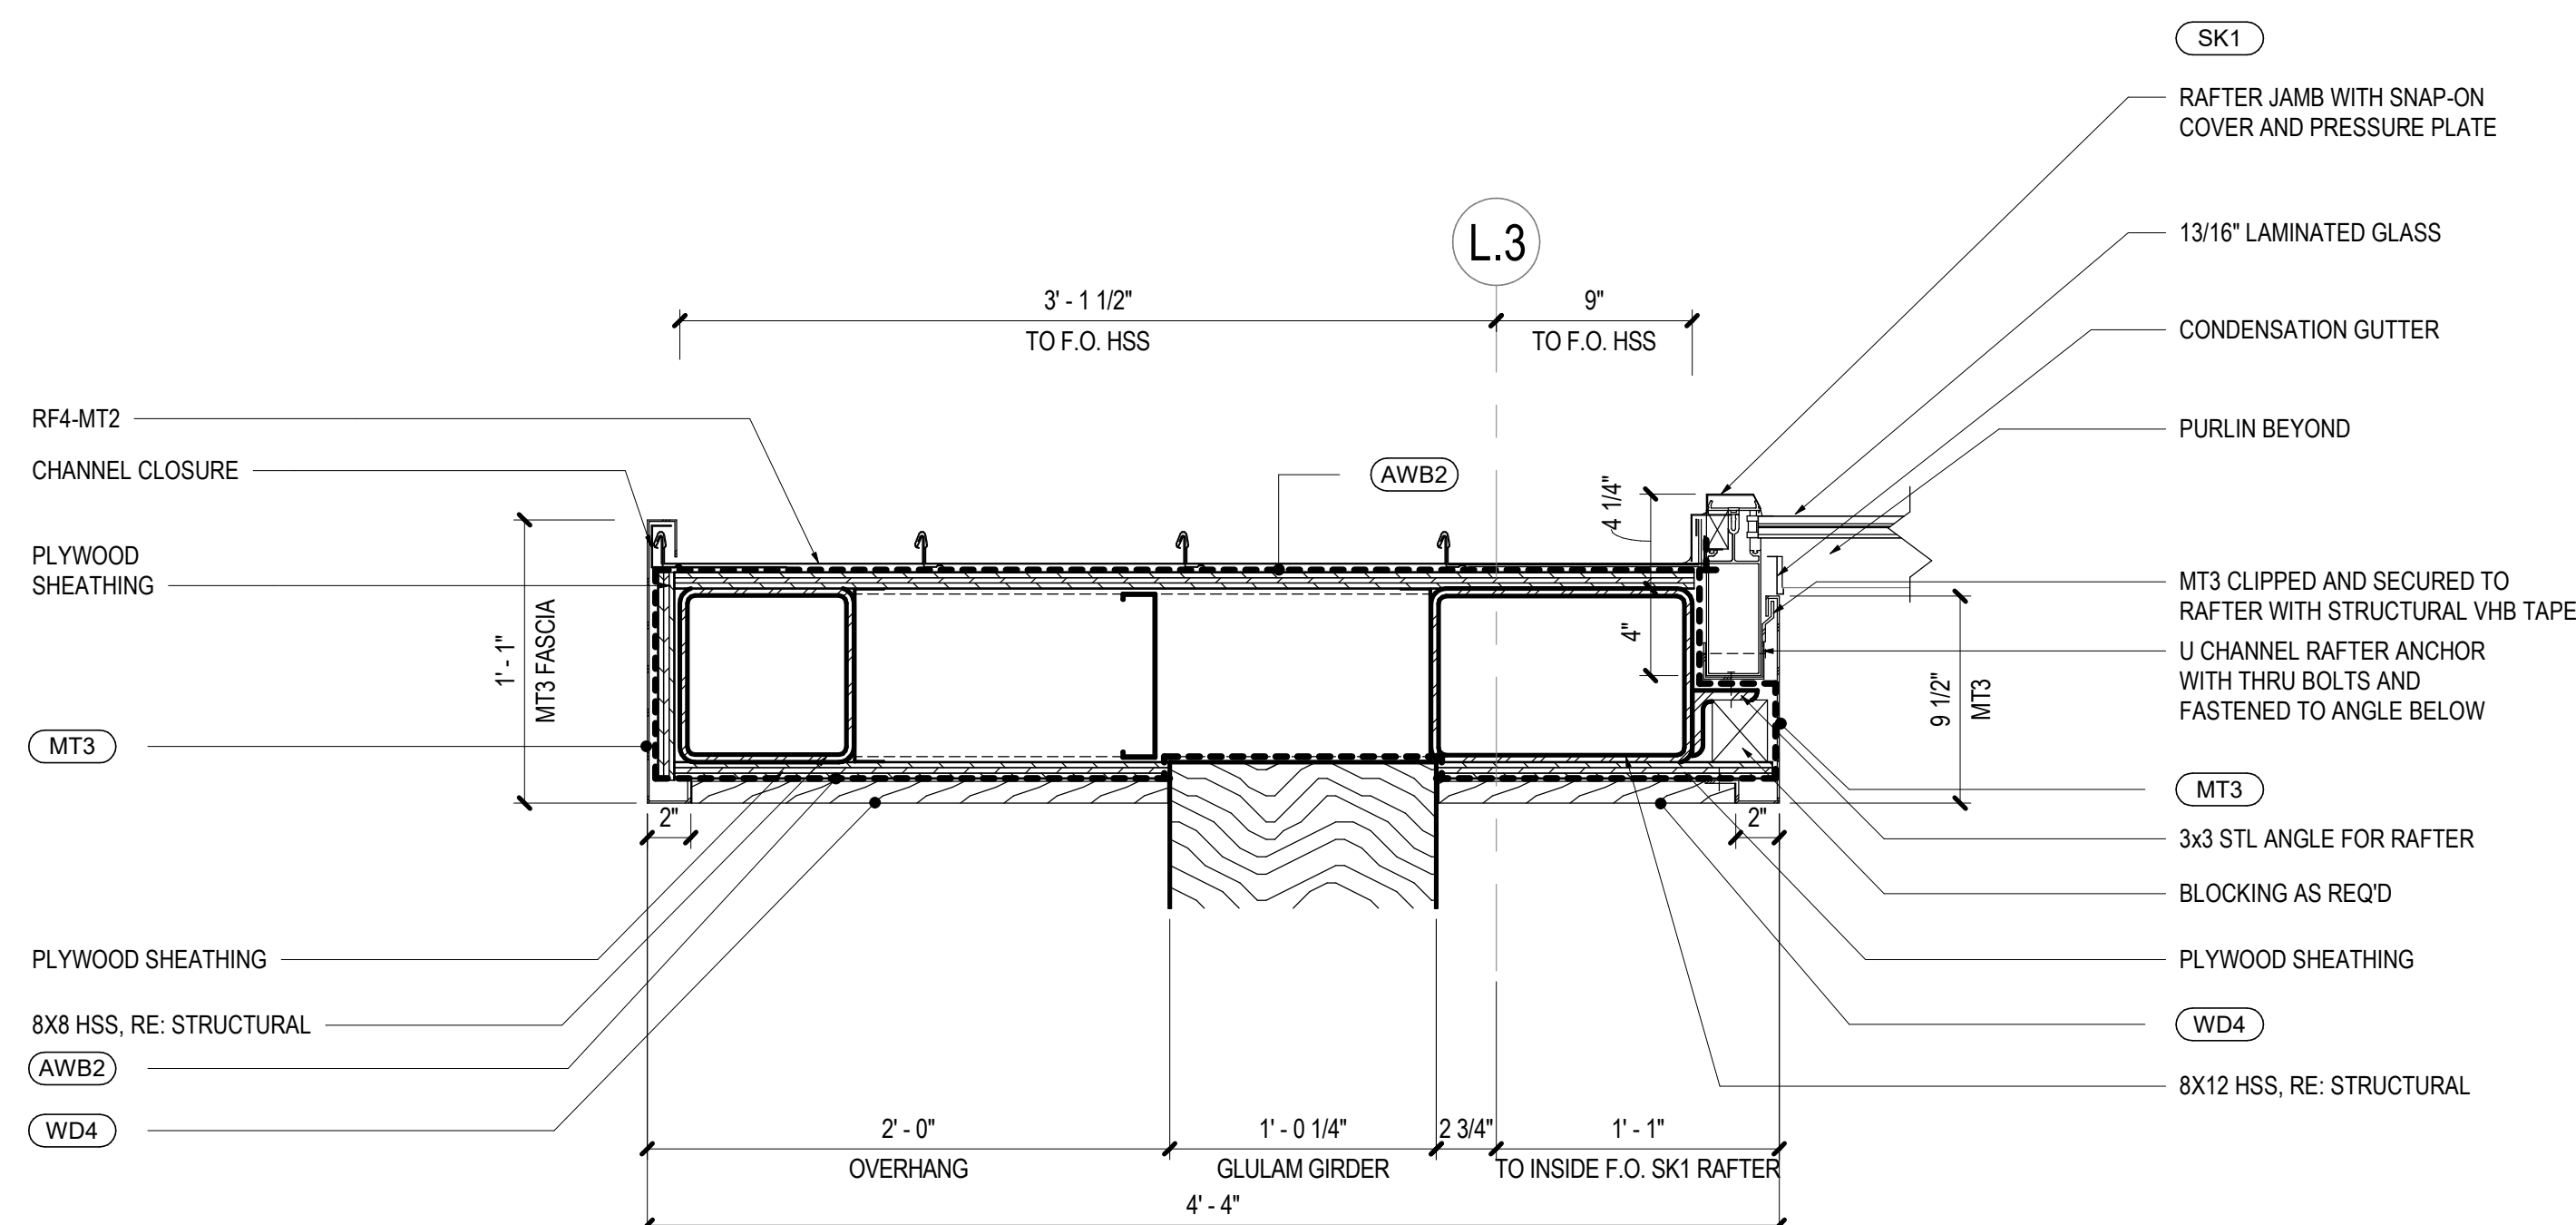

08 SECTION DETAIL - OVERHANG @ GLULAM GIRDER
SCALE: 1 1/2\"/>

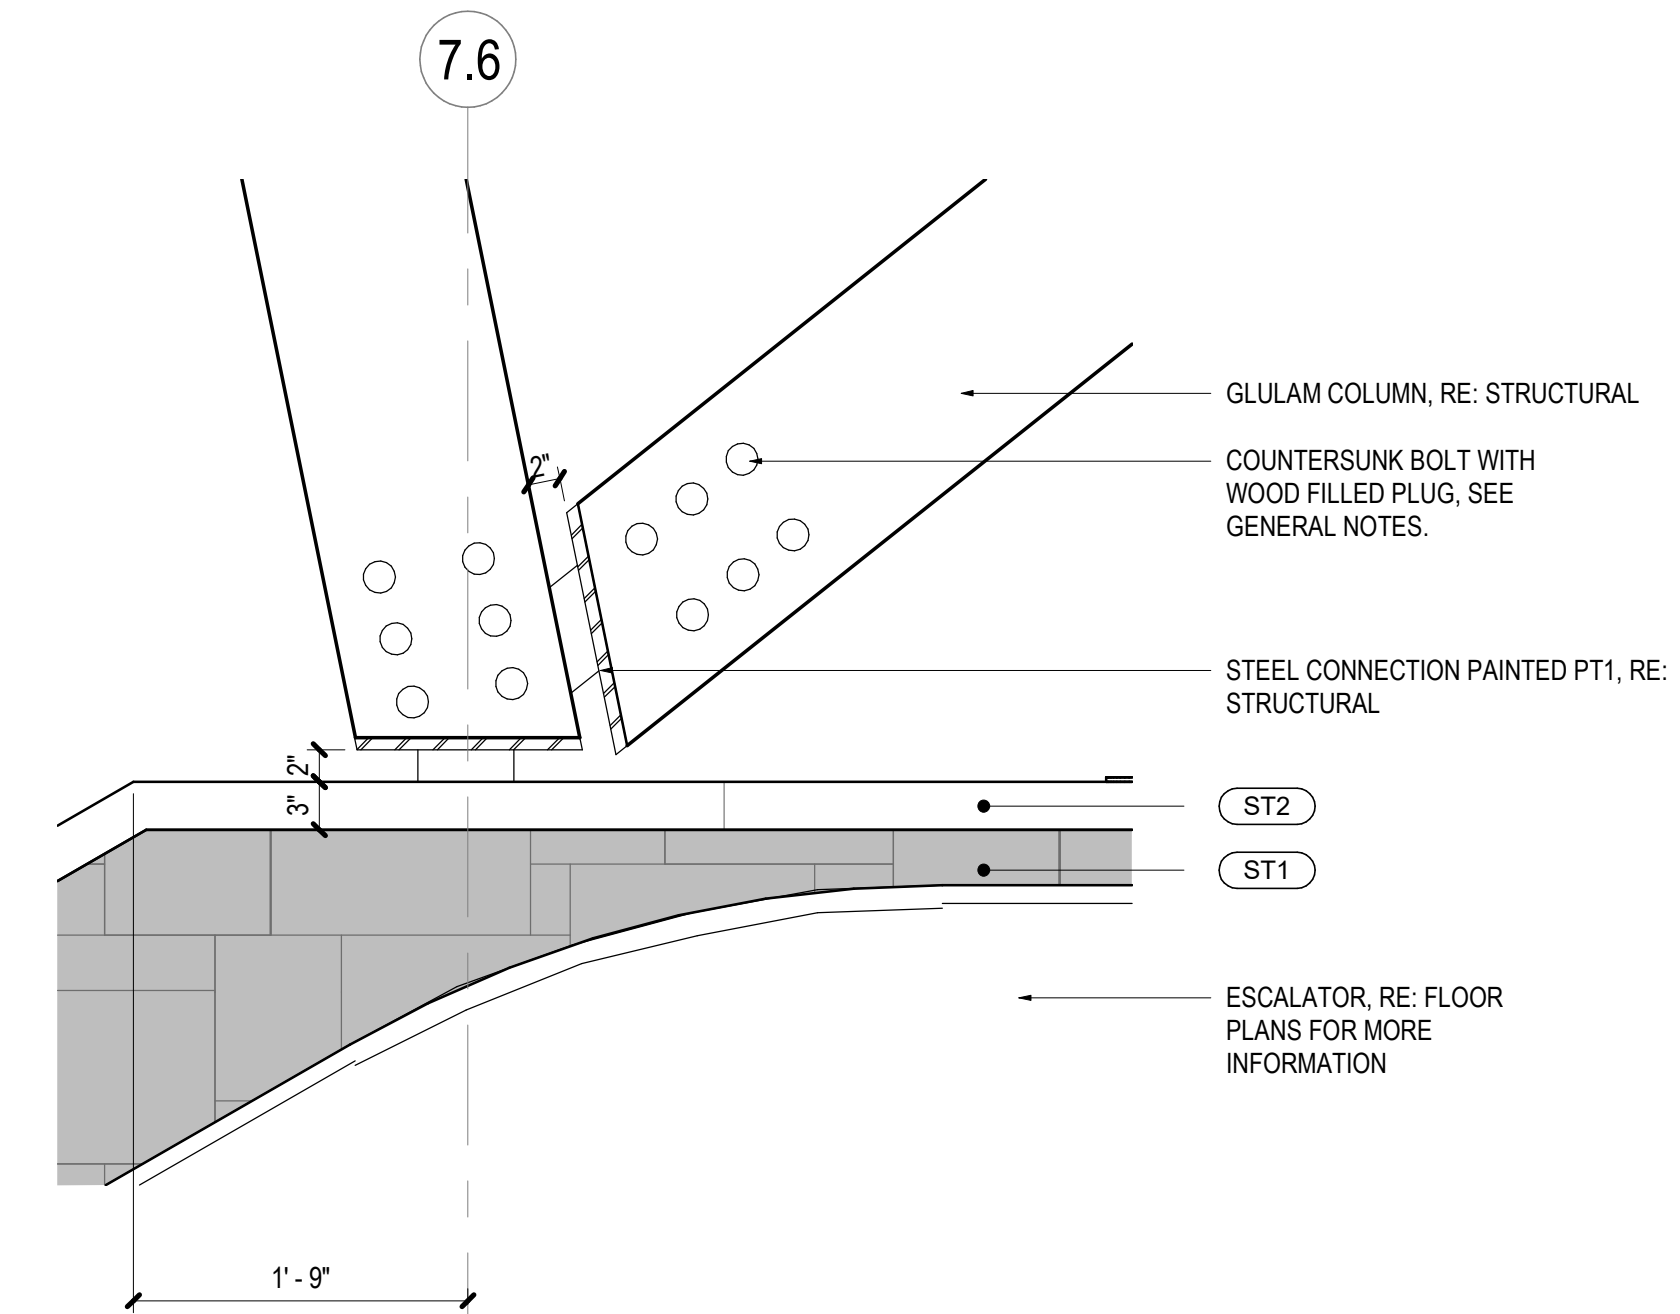

03 DETAIL - TYP BOT COL CONNECTION
SCALE: 1\"/>

SHEET NOTES

2305 Mount Werner Circle
Steamboat Springs, CO 80487

Gensler

1225 17th Street
Suite 150
Denver, CO 80202
United States
Tel 303.595.8585
Fax 303.825.6823



141 9th Street
PO Box 774943
Steamboat Springs, CO
80477
Tel 970.871.9494

DESIGNWORKSHOP

1390 Lawrence Street
Suite 100
Denver, CO 80204
Tel 303.623.5186



12499 West Colfax Ave.
Lakewood, CO 80215
United States
Tel 303.431.6100



14143 Denver West Pkwy
Suite 300
Golden, CO
United States
Tel 303.421.6655

GENERAL NOTES

1. STRUCTURAL CONNECTIONS TO BE COUNTERSUNK BOLTS WITH WOOD FILLED PLUGS. TYPICAL FOR ALL CANOPY BOLTED CONNECTIONS.

Date	Description
2021.05.19	BP3: GOLDWALK - ISSUE FOR PERMIT


RCRBD
Record Set
TC
06/29/2021

Seal / Signature



Project Name: SSRC | BASE AREA IMPROVEMENTS
Project Number: 003.7835.000
Description: GOLD WALK - CANOPY DETAILS


KEY PLAN

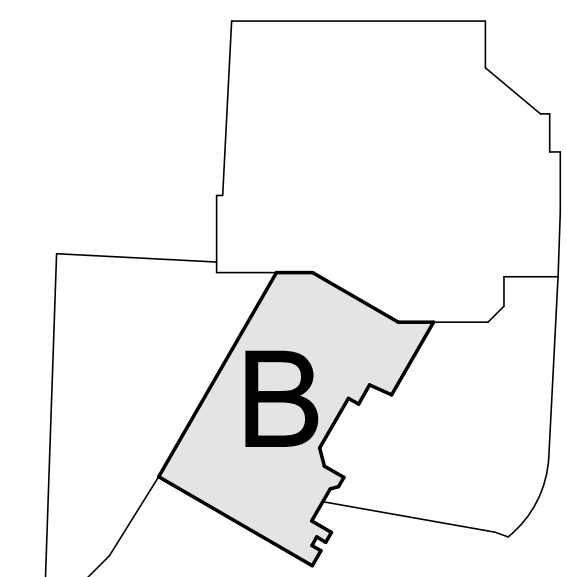


Scale: As indicated

1B-A6.001


SECTION

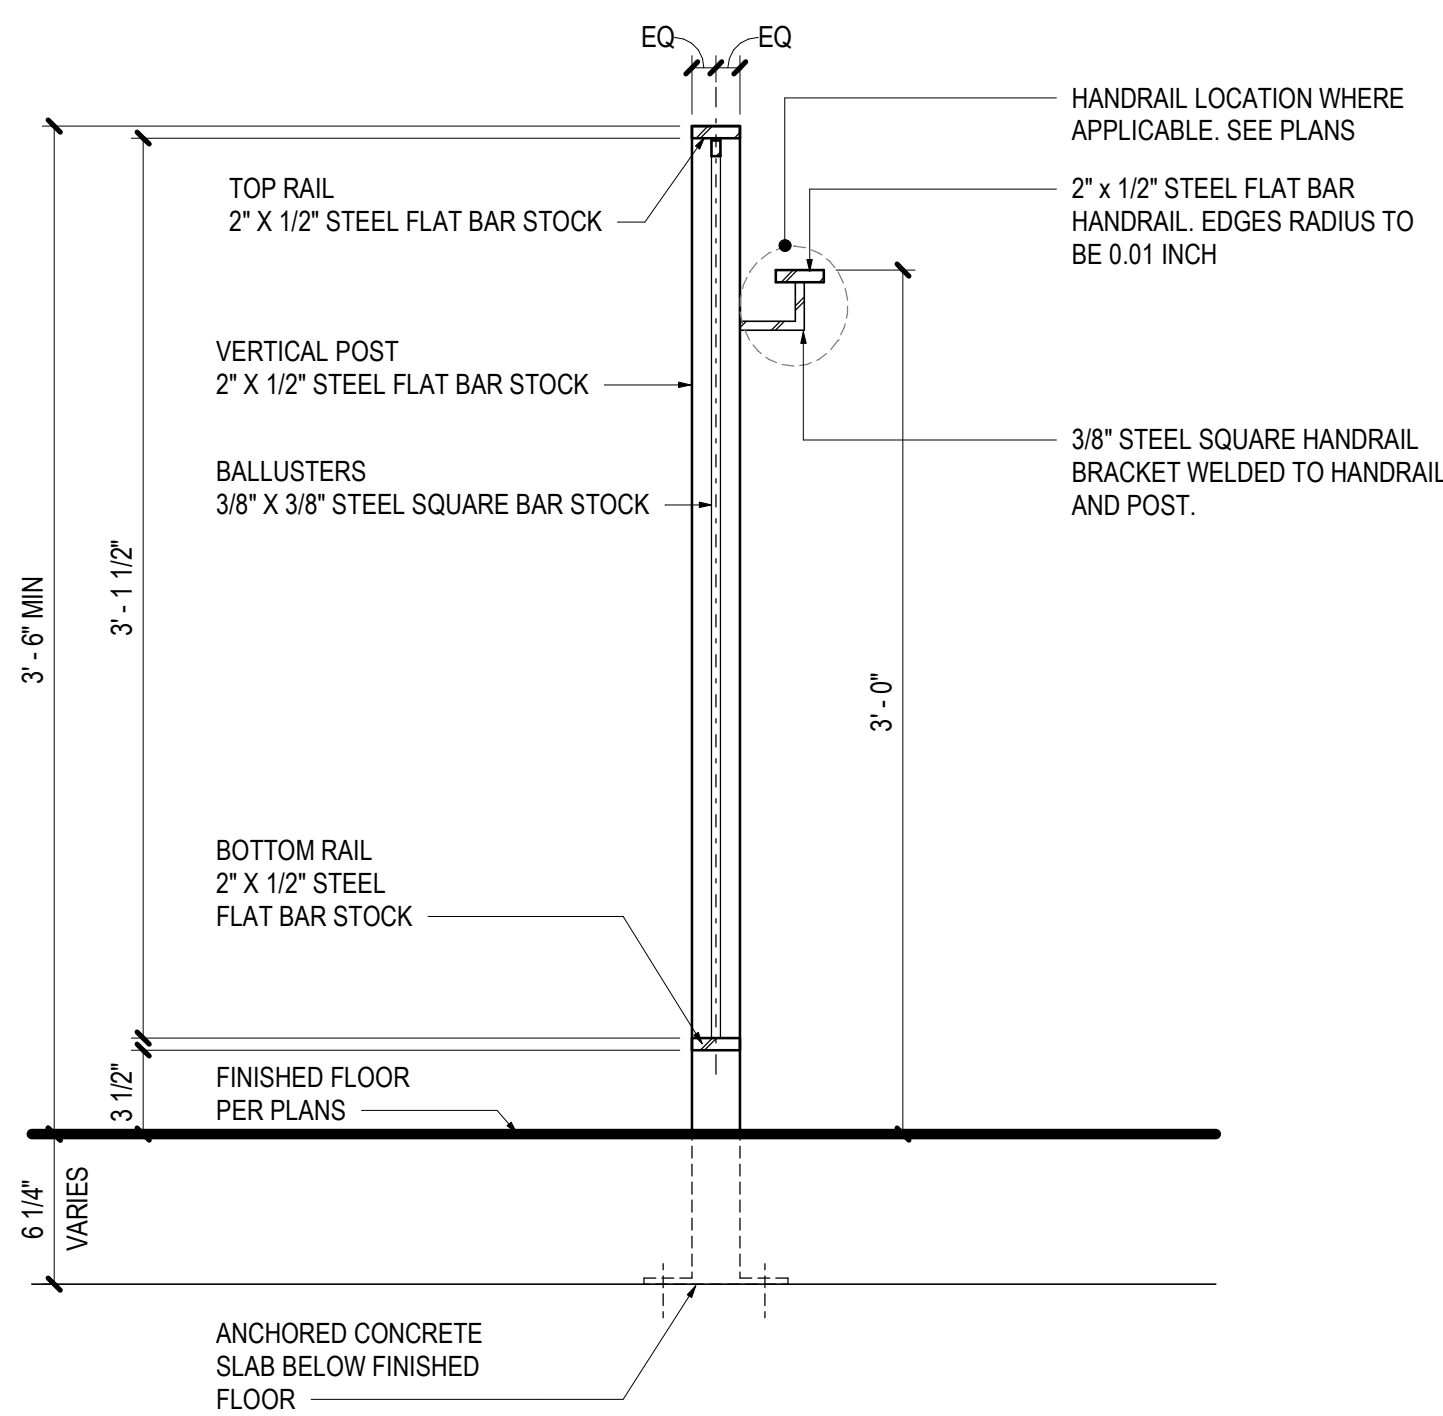

ELEVATION

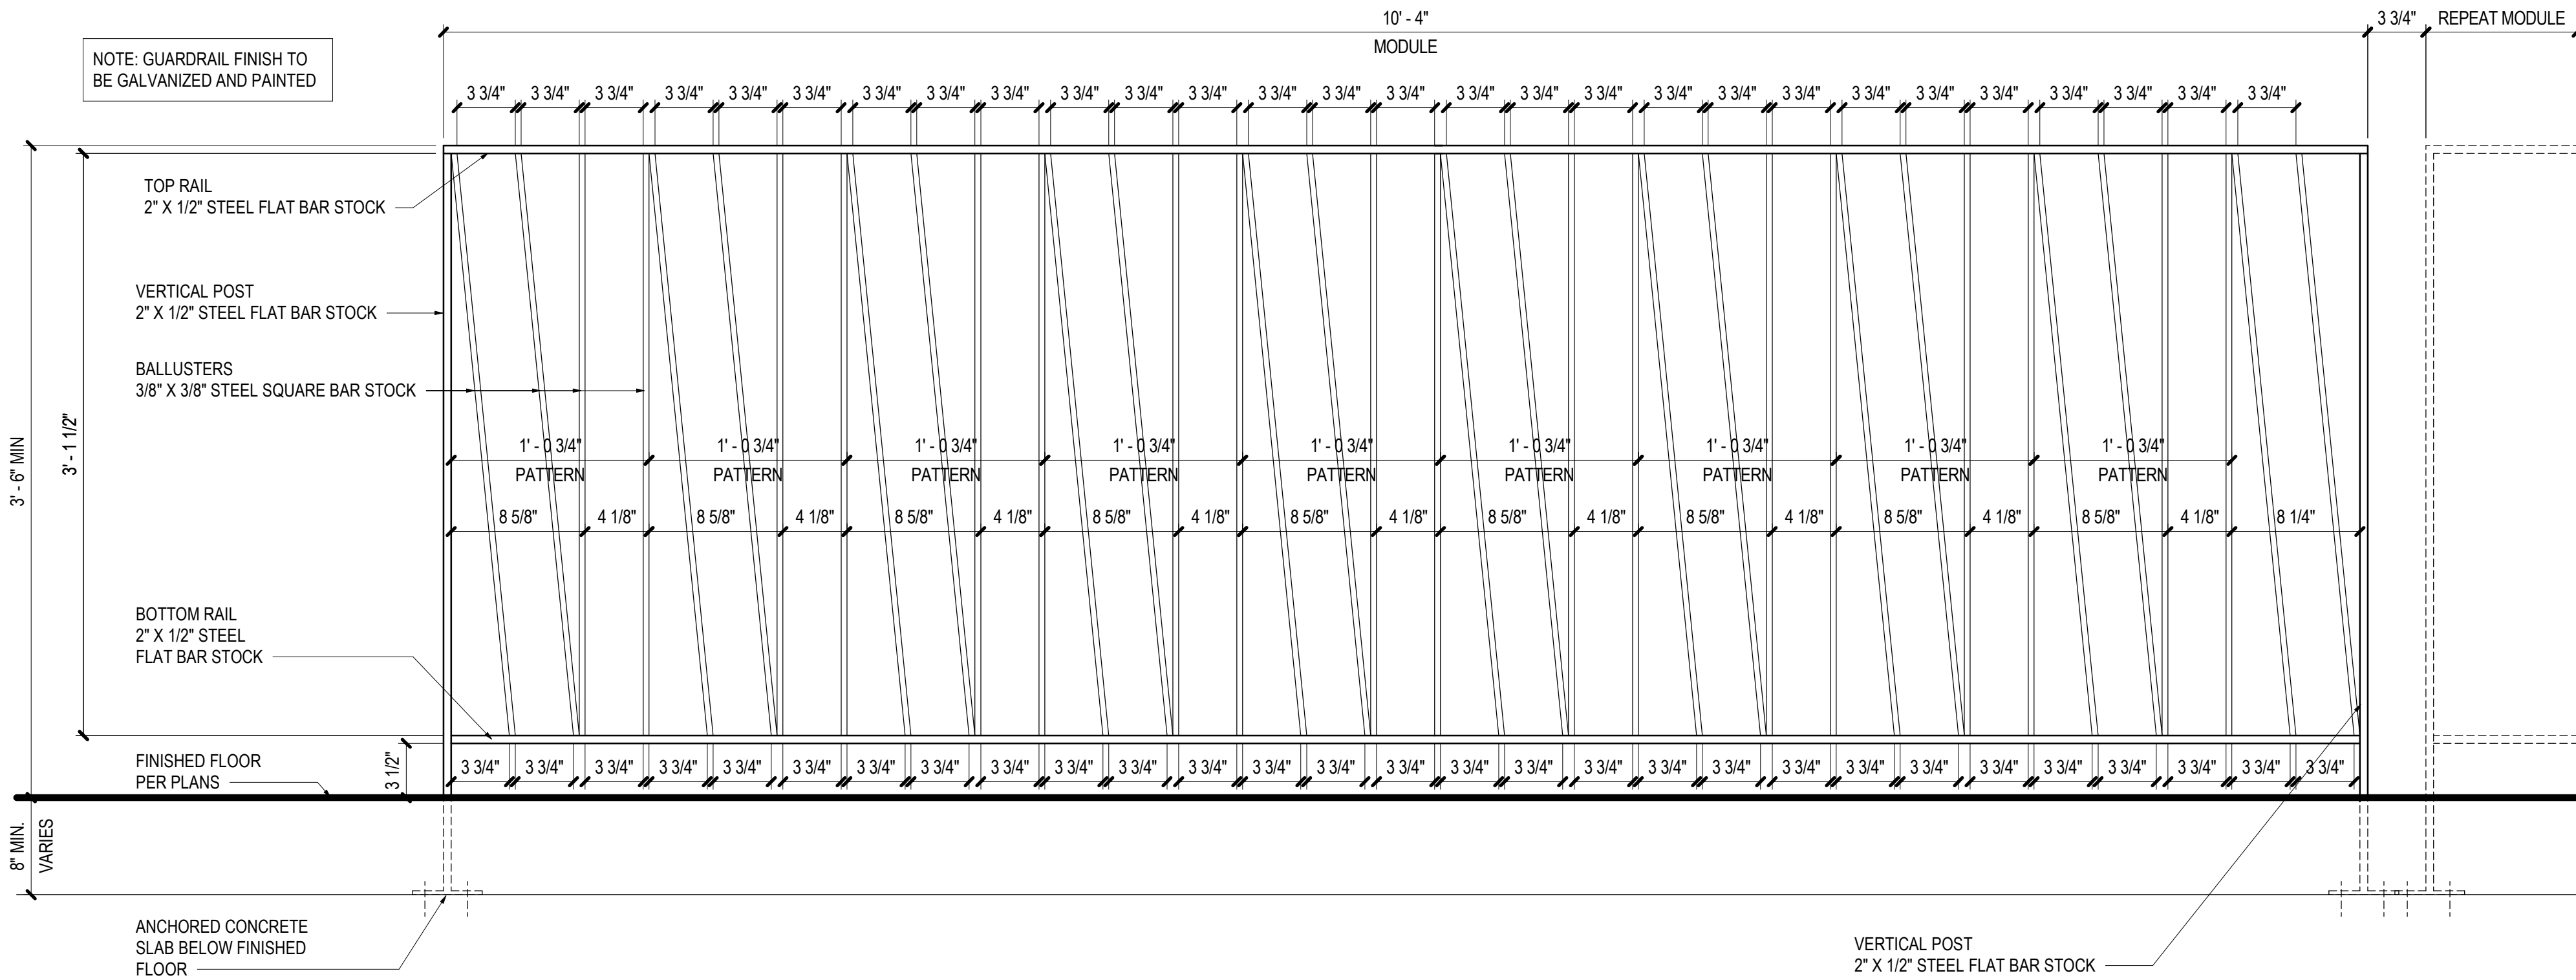

01 GR1 - GUARDRAIL
SCALE: 1 1/2" = 1'-0"

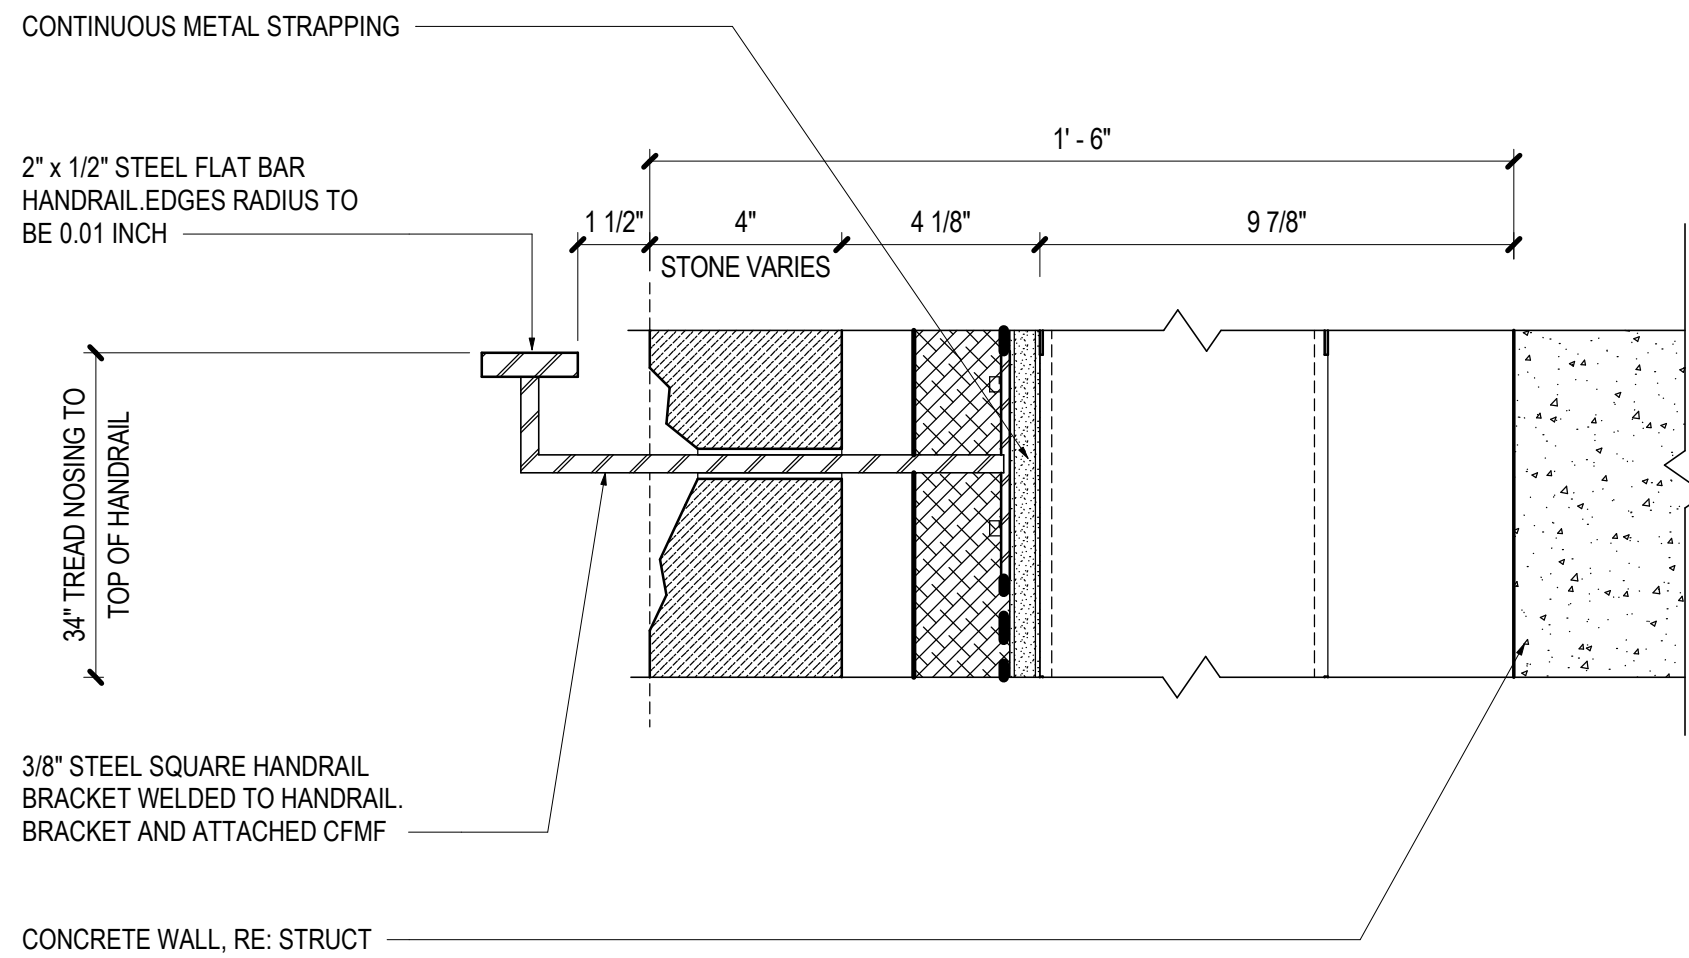

02 GR2 - HANDRAIL
SCALE: 3" = 1'-0"

SHEET NOTES



ALTERRA east west partners
MOUNTAIN COMPANY

2305 Mount Werner Circle
Steamboat Springs, CO 80487

Gensler

1225 17th Street
Suite 150
Denver, CO 80202
United States
Tel 303.595.8586
Fax 303.625.6823



141 9th Street
PO Box 774943
Steamboat Springs, CO
80477
Tel 970.871.9494

DESIGNWORKSHOP

1390 Lawrence Street
Suite 100
Denver, CO 80204
Tel 303.623.5186



12499 West Colfax Ave.
Lakewood, CO 80215
United States
Tel 303.431.6100




14143 Denver West Pkwy
Suite 300
Golden, CO
United States
Tel 303.421.6655

GENERAL NOTES

Date	Description
2021.05.19	BP3: GOLDWALK - ISSUE FOR PERMIT

RCRBD
Record Set
TC
06/29/2021

KEY PLAN

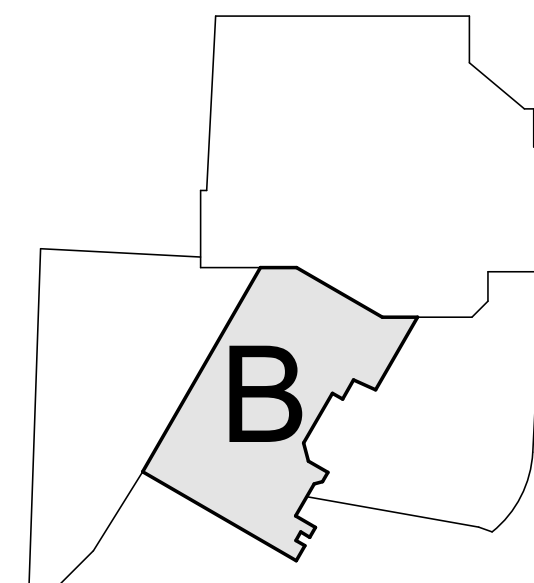

Seal / Signature



Project Name
05.19.2021

SSRC | BASE AREA
IMPROVEMENTS

Project Number

003.7835.000


Description

GOLD WALK - RAIL DETAILS


Scale

As indicated


1B-A6.002

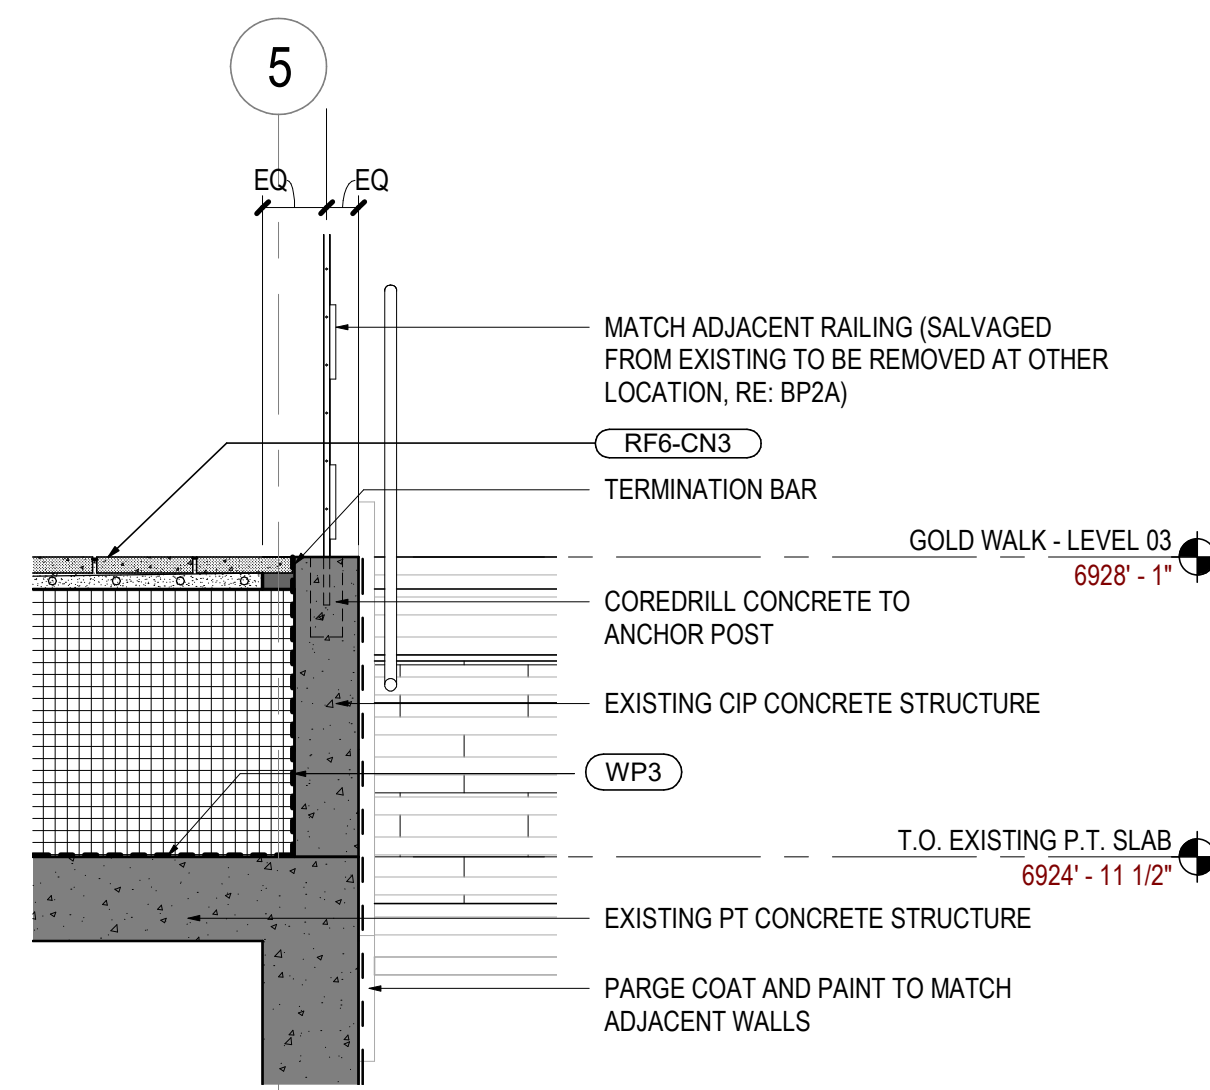


11 DETAIL - GOLD WALK CURB
SCALE: 1/2" = 1'-0"

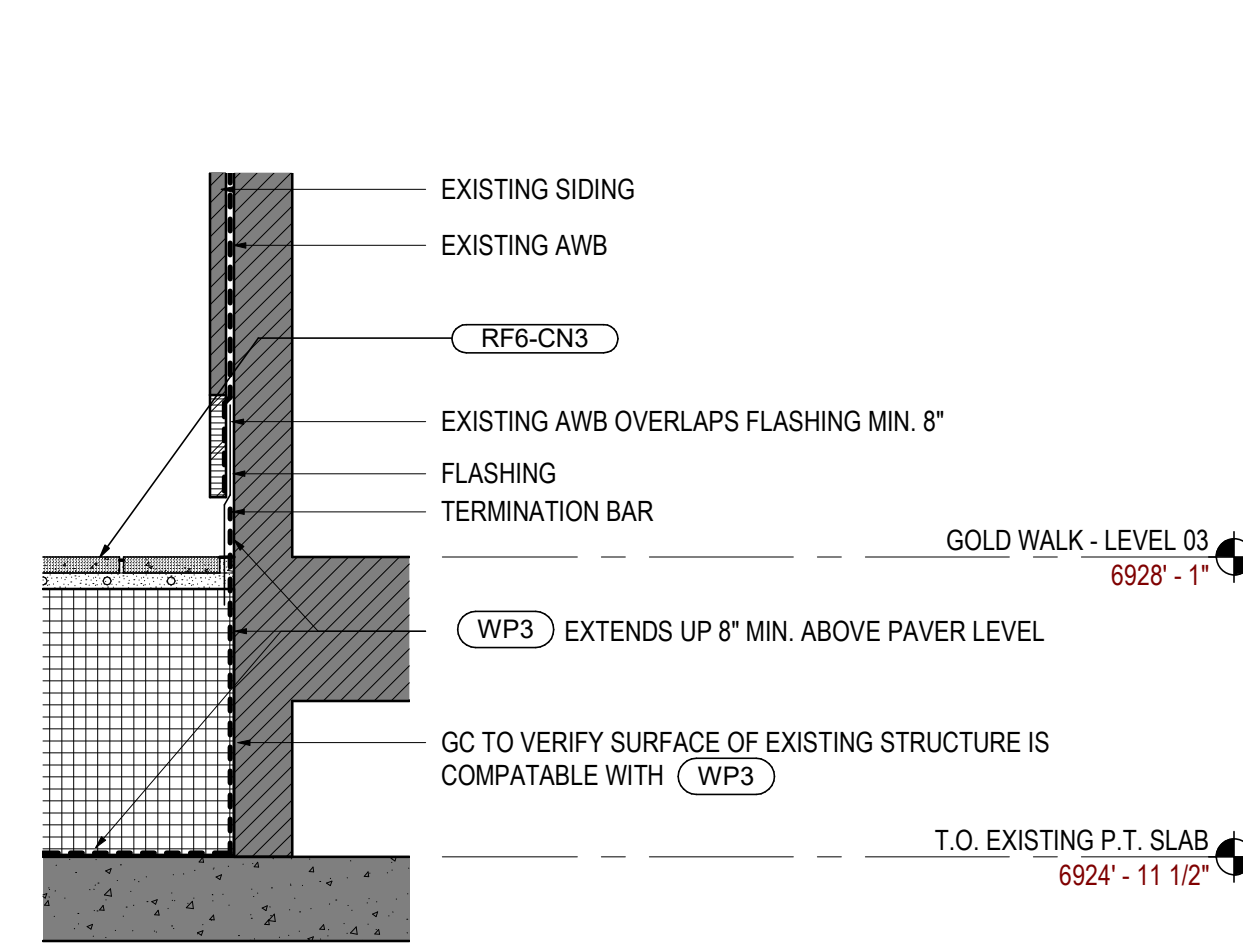


07 DETAIL - BUILDING A FACADE
SCALE: 1/2" = 1'-0"

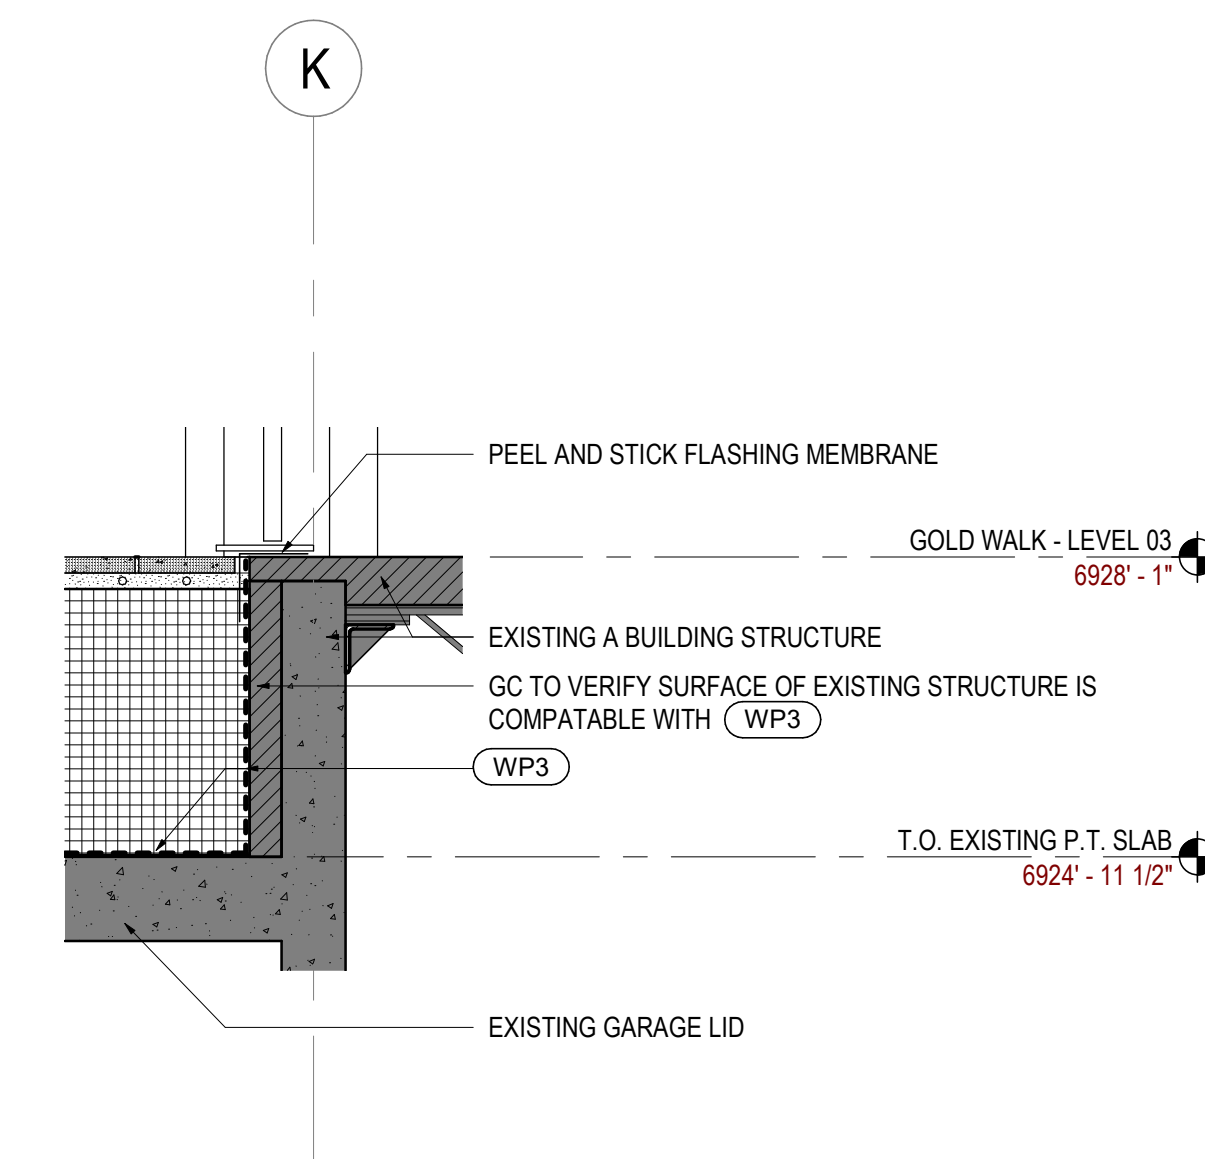


04 DETAIL - BUILDING A THRESHOLD
SCALE: 1/2" = 1'-0"

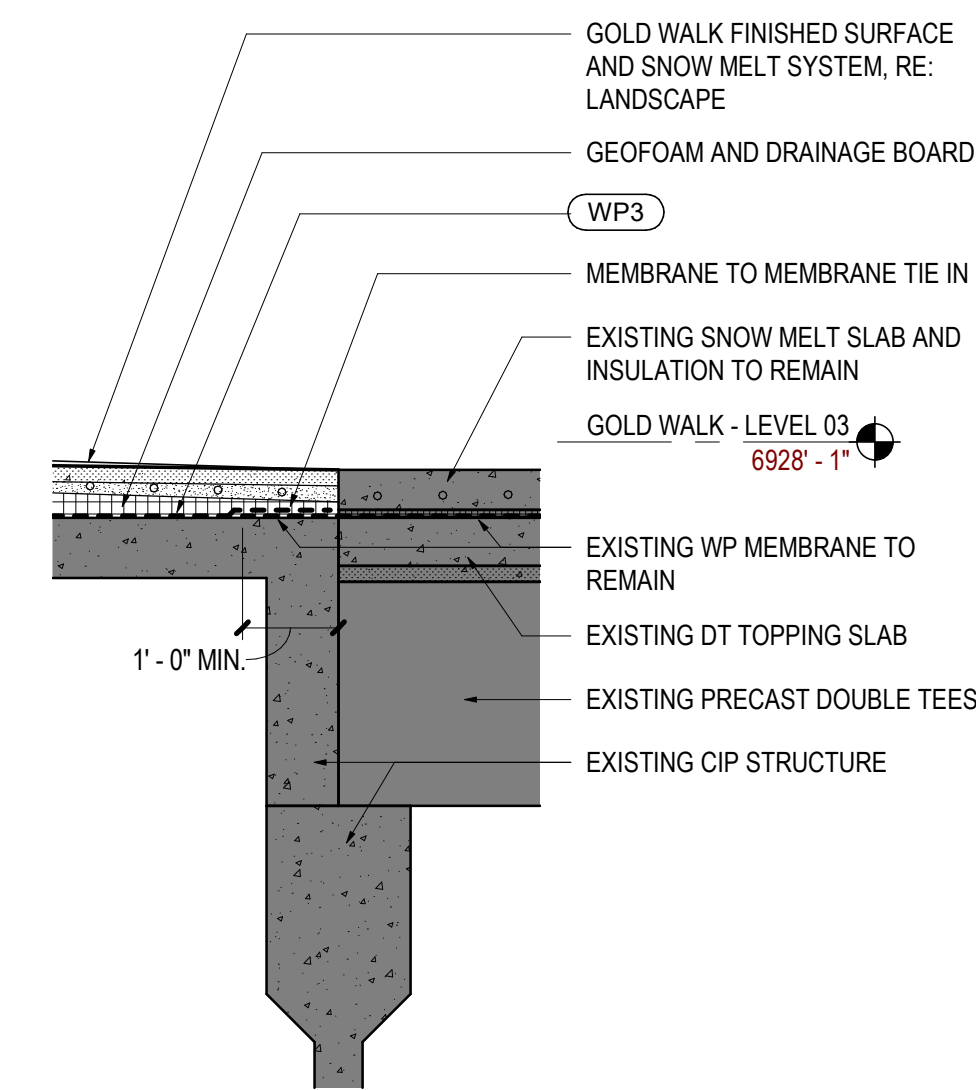


01 DETAIL - GOLD WALK TO SHERATON BRIDGE
SCALE: 1/2" = 1'-0"

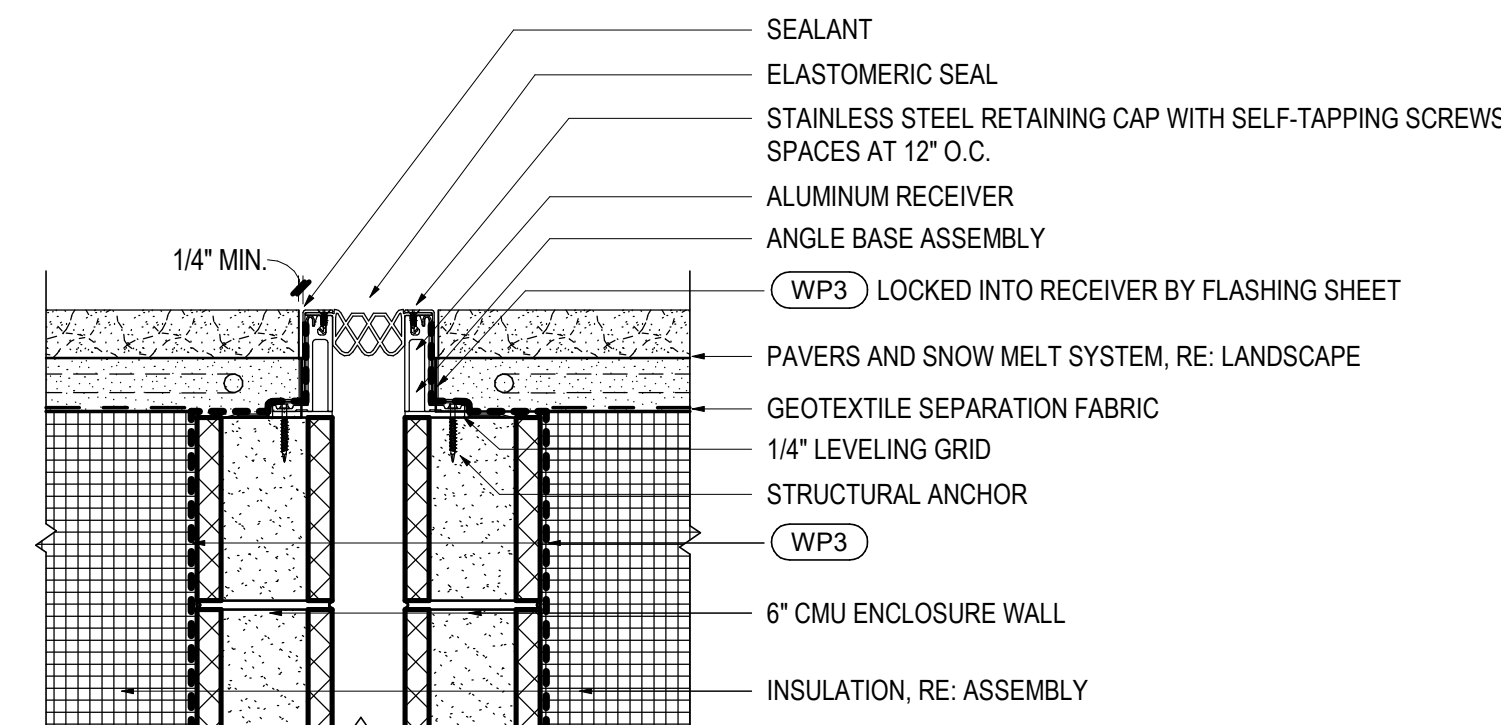


08 EJ1
SCALE: 1 1/2" = 1'-0"

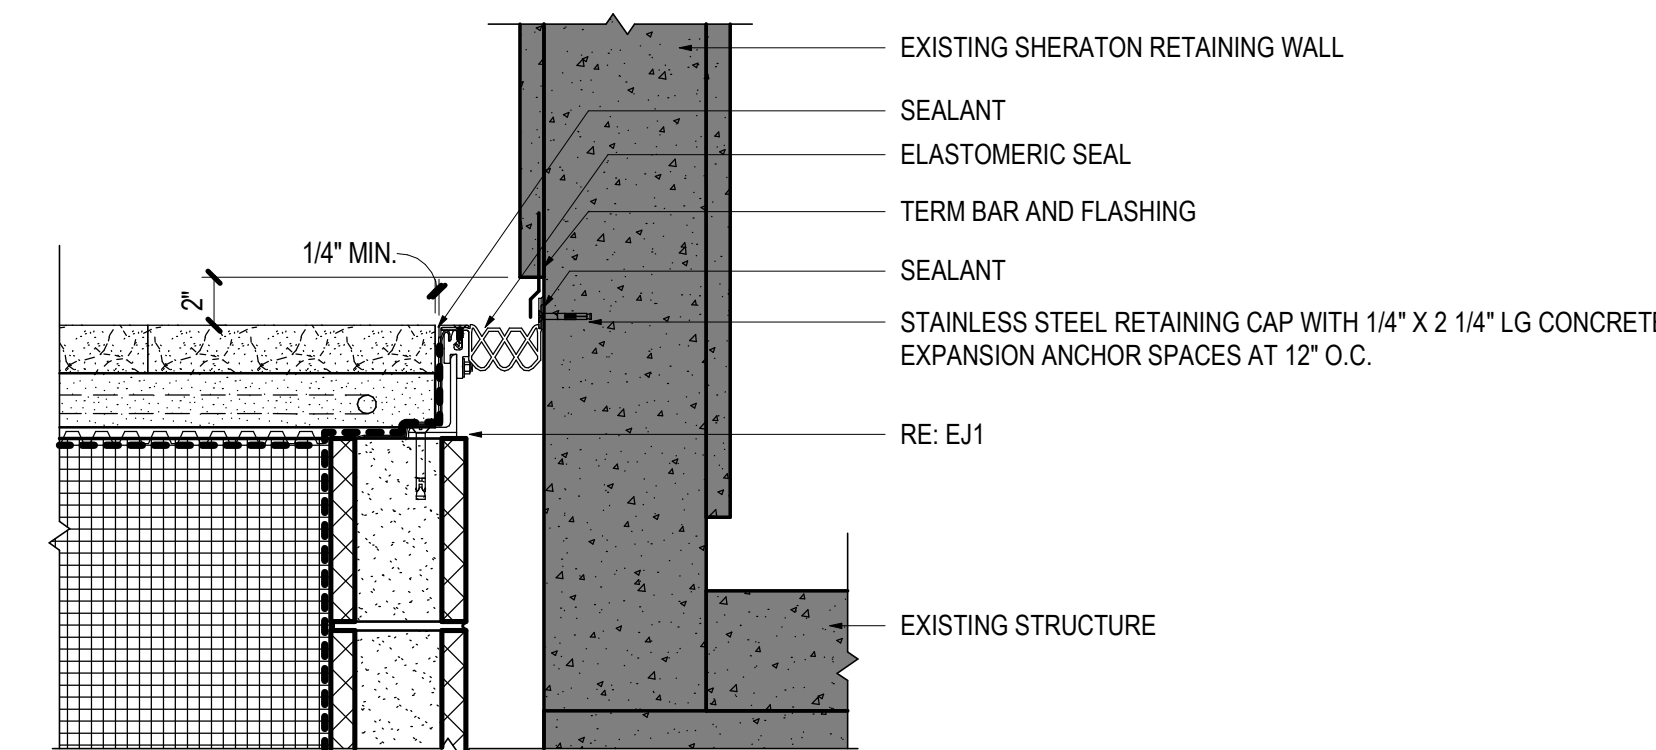


09 EJ2
SCALE: 1 1/2" = 1'-0"

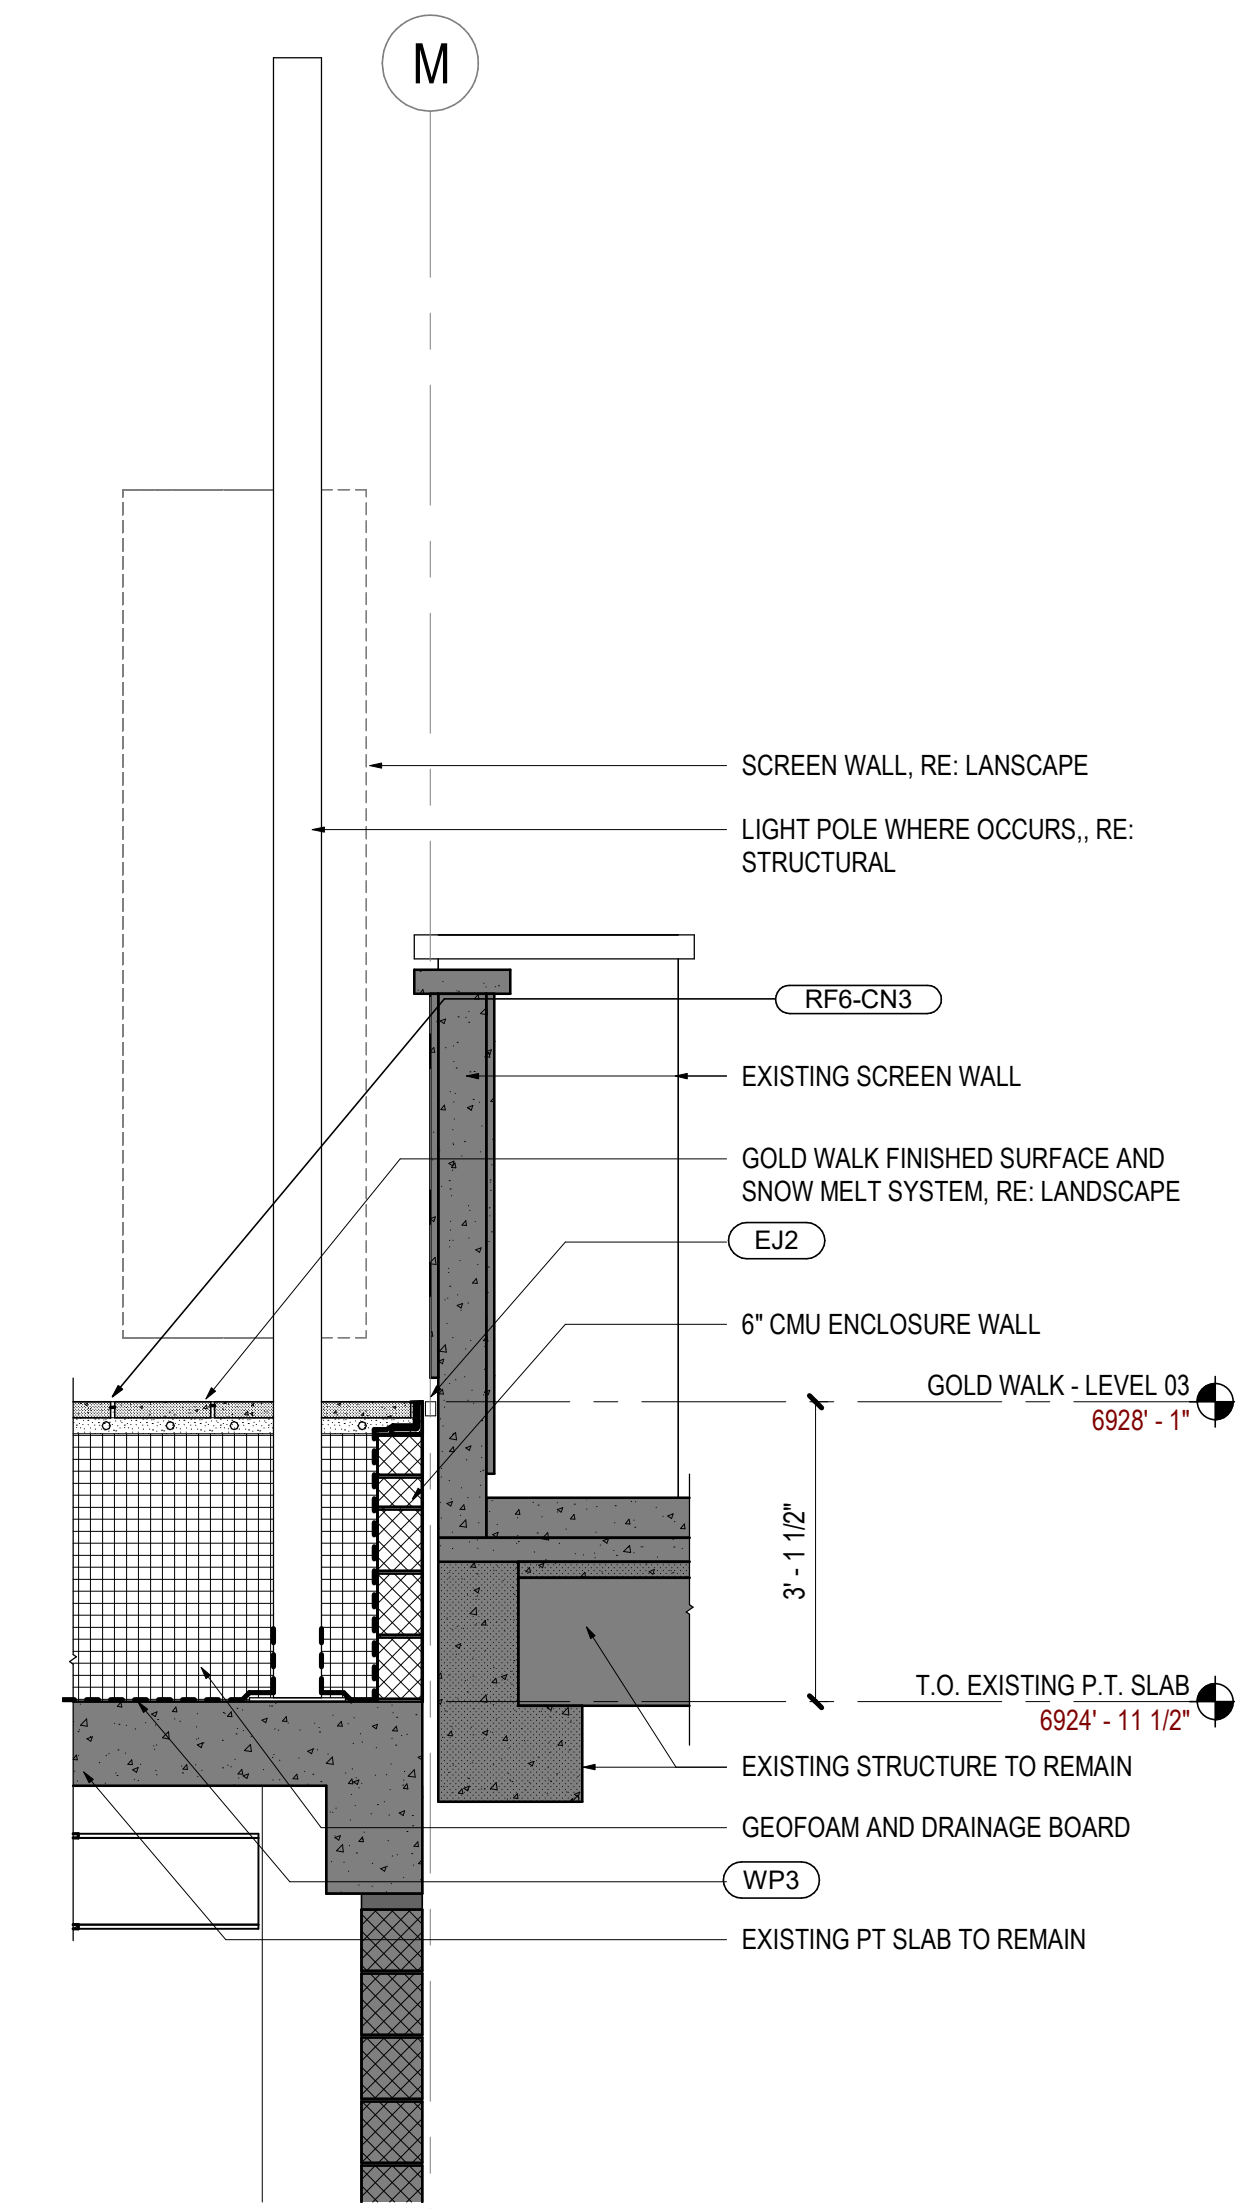


05 DETAIL - GOLD WALK TO SHERATON 1
SCALE: 1/2" = 1'-0"

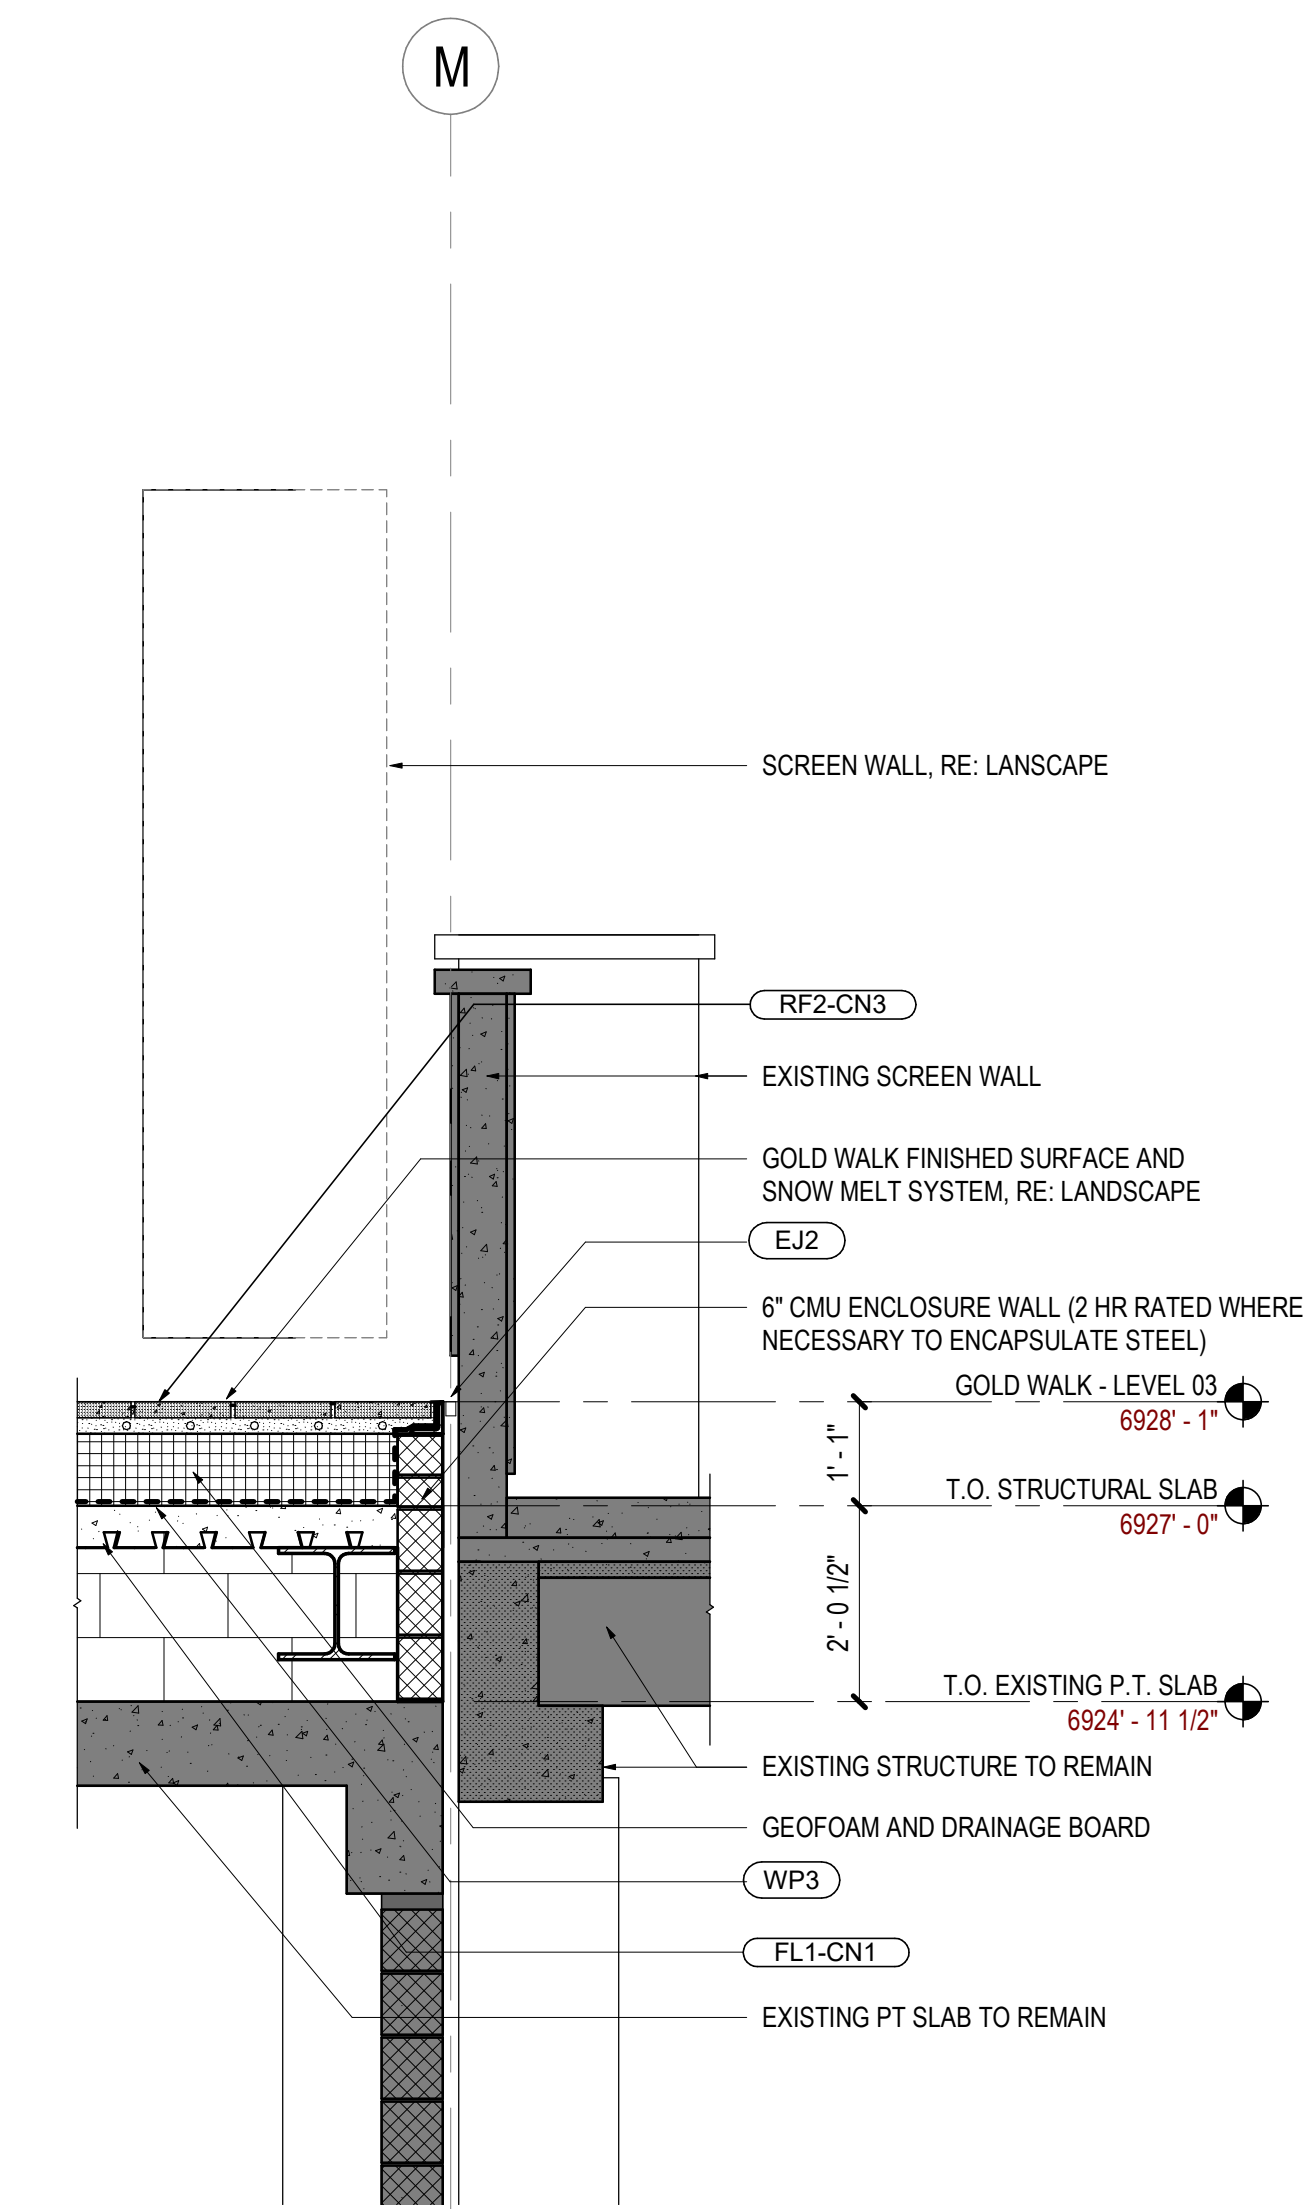


02 DETAIL - GOLD WALK TO SHERATON 2
SCALE: 1/2" = 1'-0"

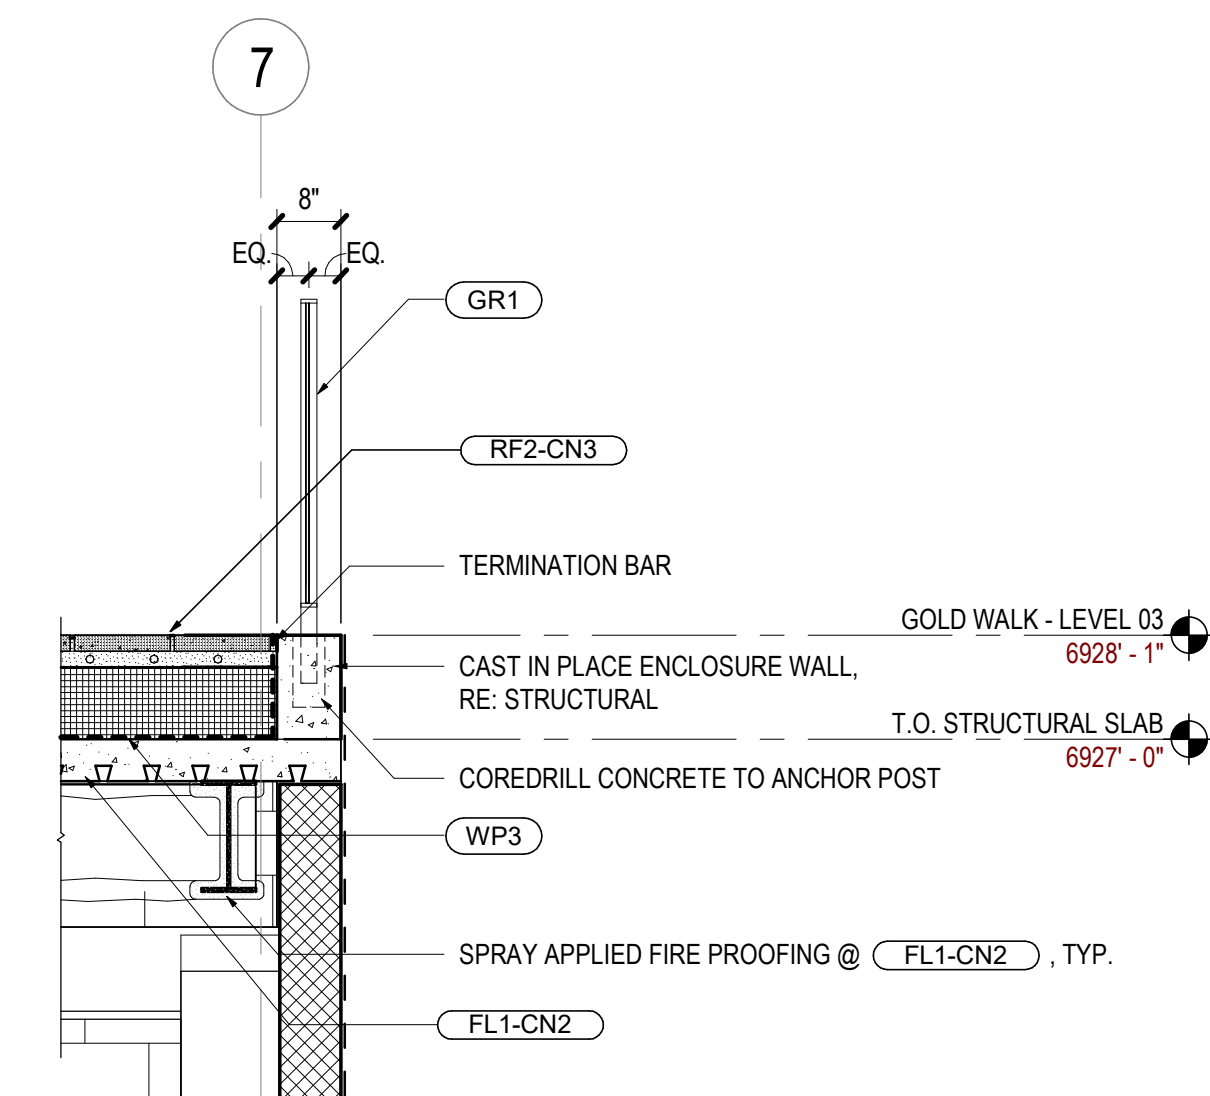


12 DETAIL - CONCRETE CURB
SCALE: 1/2" = 1'-0"

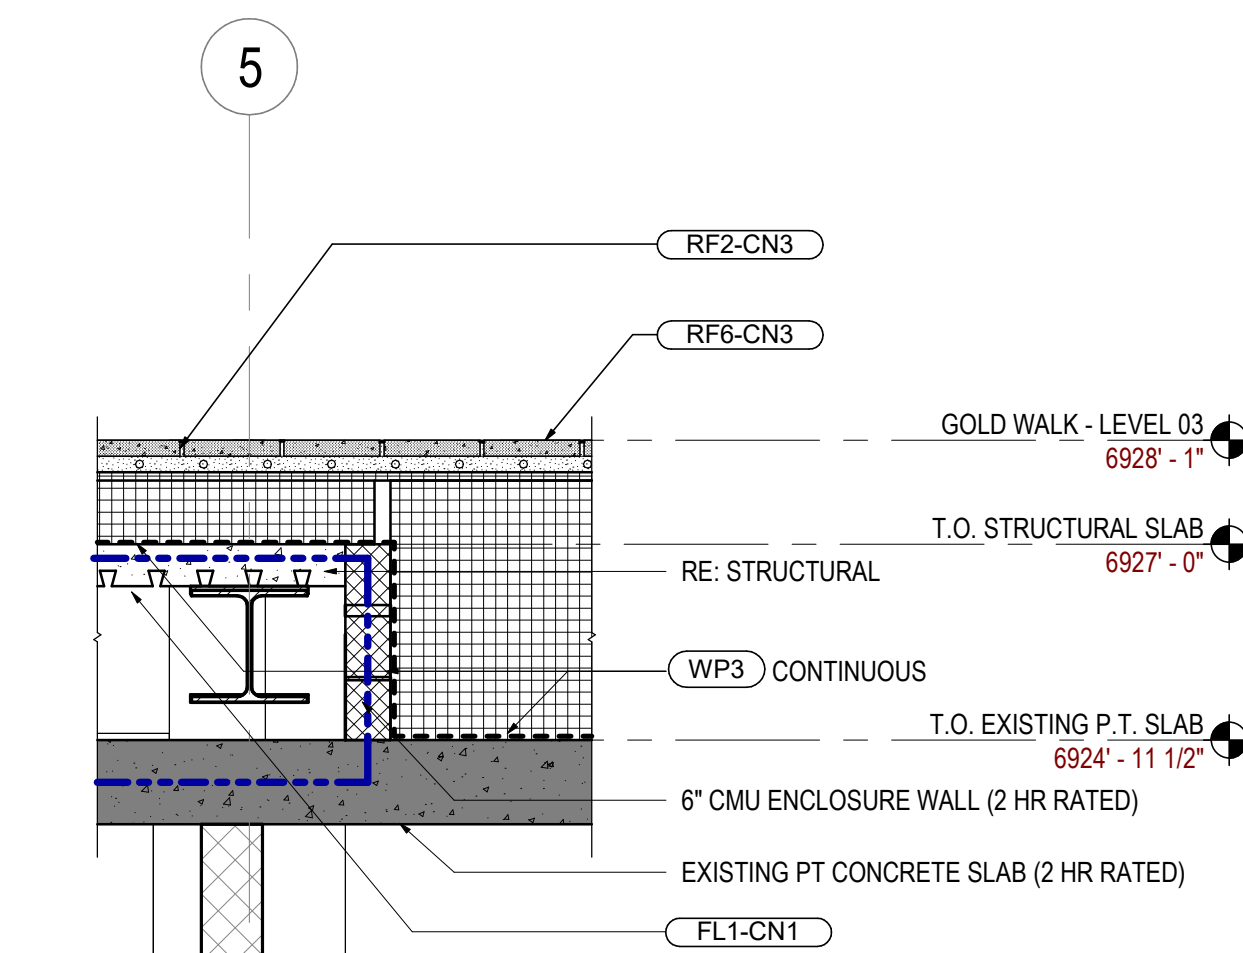

10 DETAIL - RF2-CN3 TRANSITION TO RF6-CN3
SCALE: 1/2" = 1'-0"

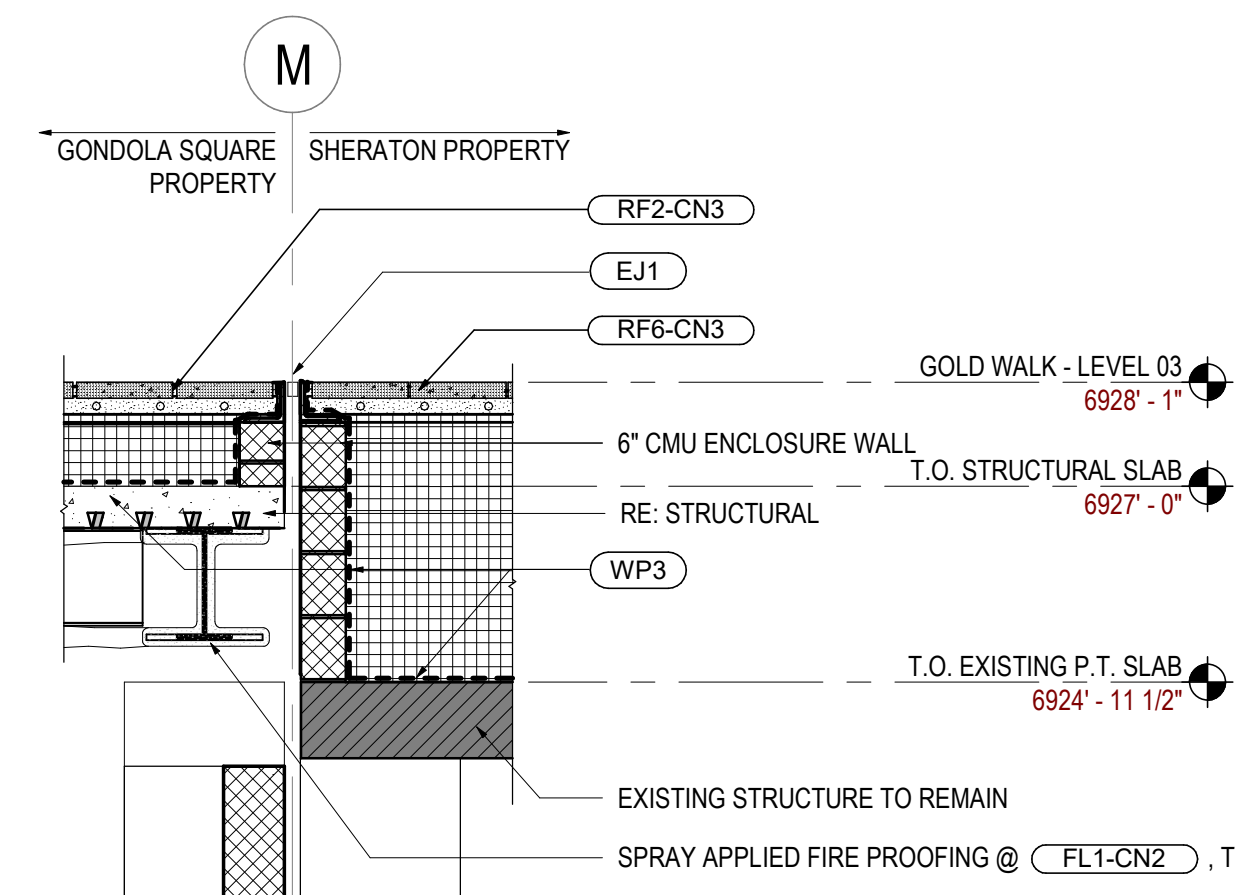

06 DETAIL - GOLD WALK TO SHERATON ACCESS
SCALE: 1/2" = 1'-0"

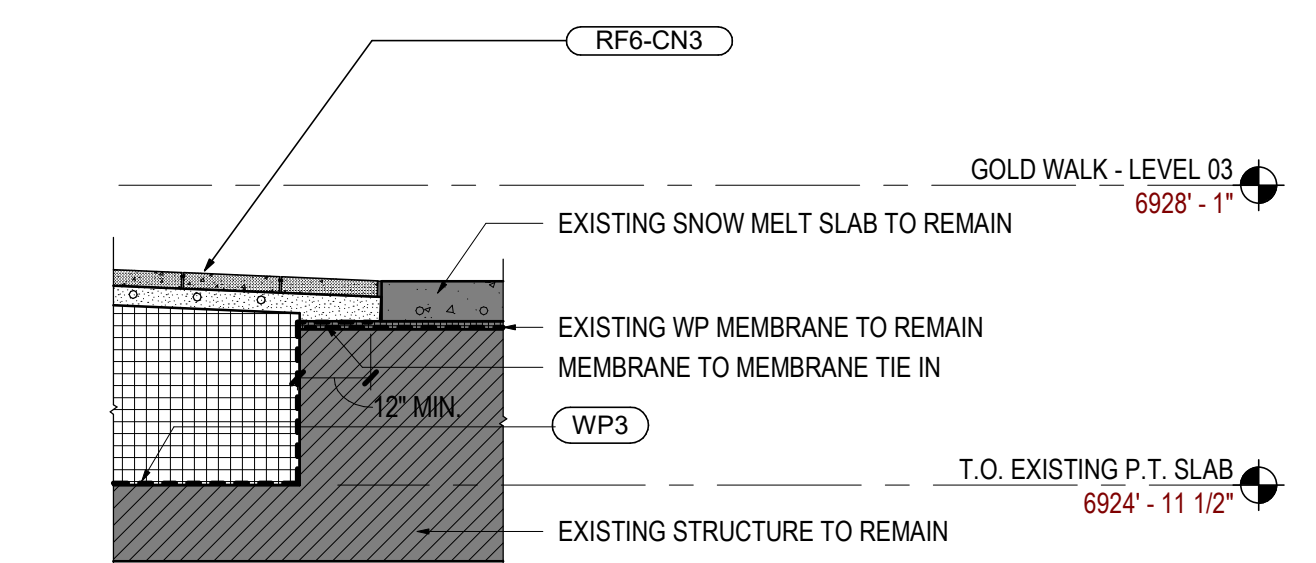


03 DETAIL - SHERATON EXISTING GRADE TRANSITION
SCALE: 1/2" = 1'-0"

SHEET NOTES

GENERAL NOTES

KEY PLAN

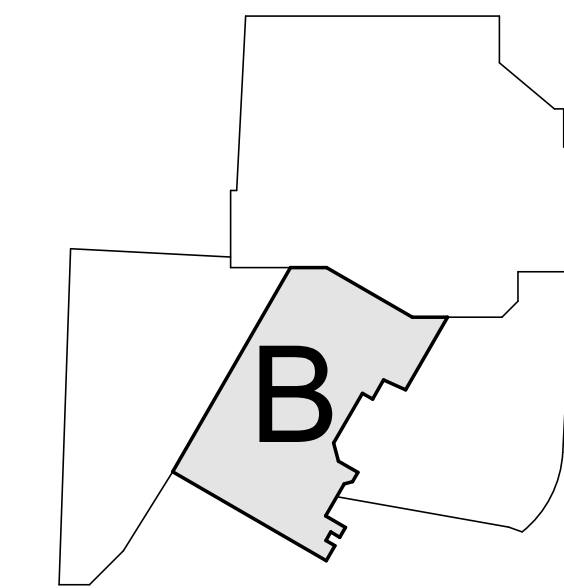

Steamboat
ALTRERRA east west partners
MOUNTAIN COMPANY

2305 Mount Werner Circle
Steamboat Springs, CO 80487

Gensler
1225 17th Street Suite 150
Denver, CO 80202
United States
Tel 303.595.8585
Fax 303.625.6823

LANDMARK
CONSULTANTS, INC.
141 9th Street
PO Box 774943
Steamboat Springs, CO 80477
Tel 970.871.9494

DESIGNWORKSHOP
1390 Lawrence Street Suite 100
Denver, CO 80204
Tel 303.623.5186

MARTIN/MARTIN
CONSULTANTS, INC.
12499 West Colfax Ave.
Lakewood, CO 80215
United States
Tel 303.431.6100

me
engineers
14143 Denver West Pkwy Suite 300
Golden, CO
United States
Tel 303.421.6655

Date	Description
2021.05.19	BP3: GOLDWALK - ISSUE FOR PERMIT

RCRBD
Record Set
TC
06/29/2021

Seal / Signature

STATE OF COLORADO
JAMES E. GENSLER
203617
LICENSED ARCHITECT


Project Name
SSRC | BASE AREA IMPROVEMENTS
05.19.2021

Project Number
003.7835.000


Description
GOLD WALK - DETAILS

Scale
As indicated


1B-A6.003

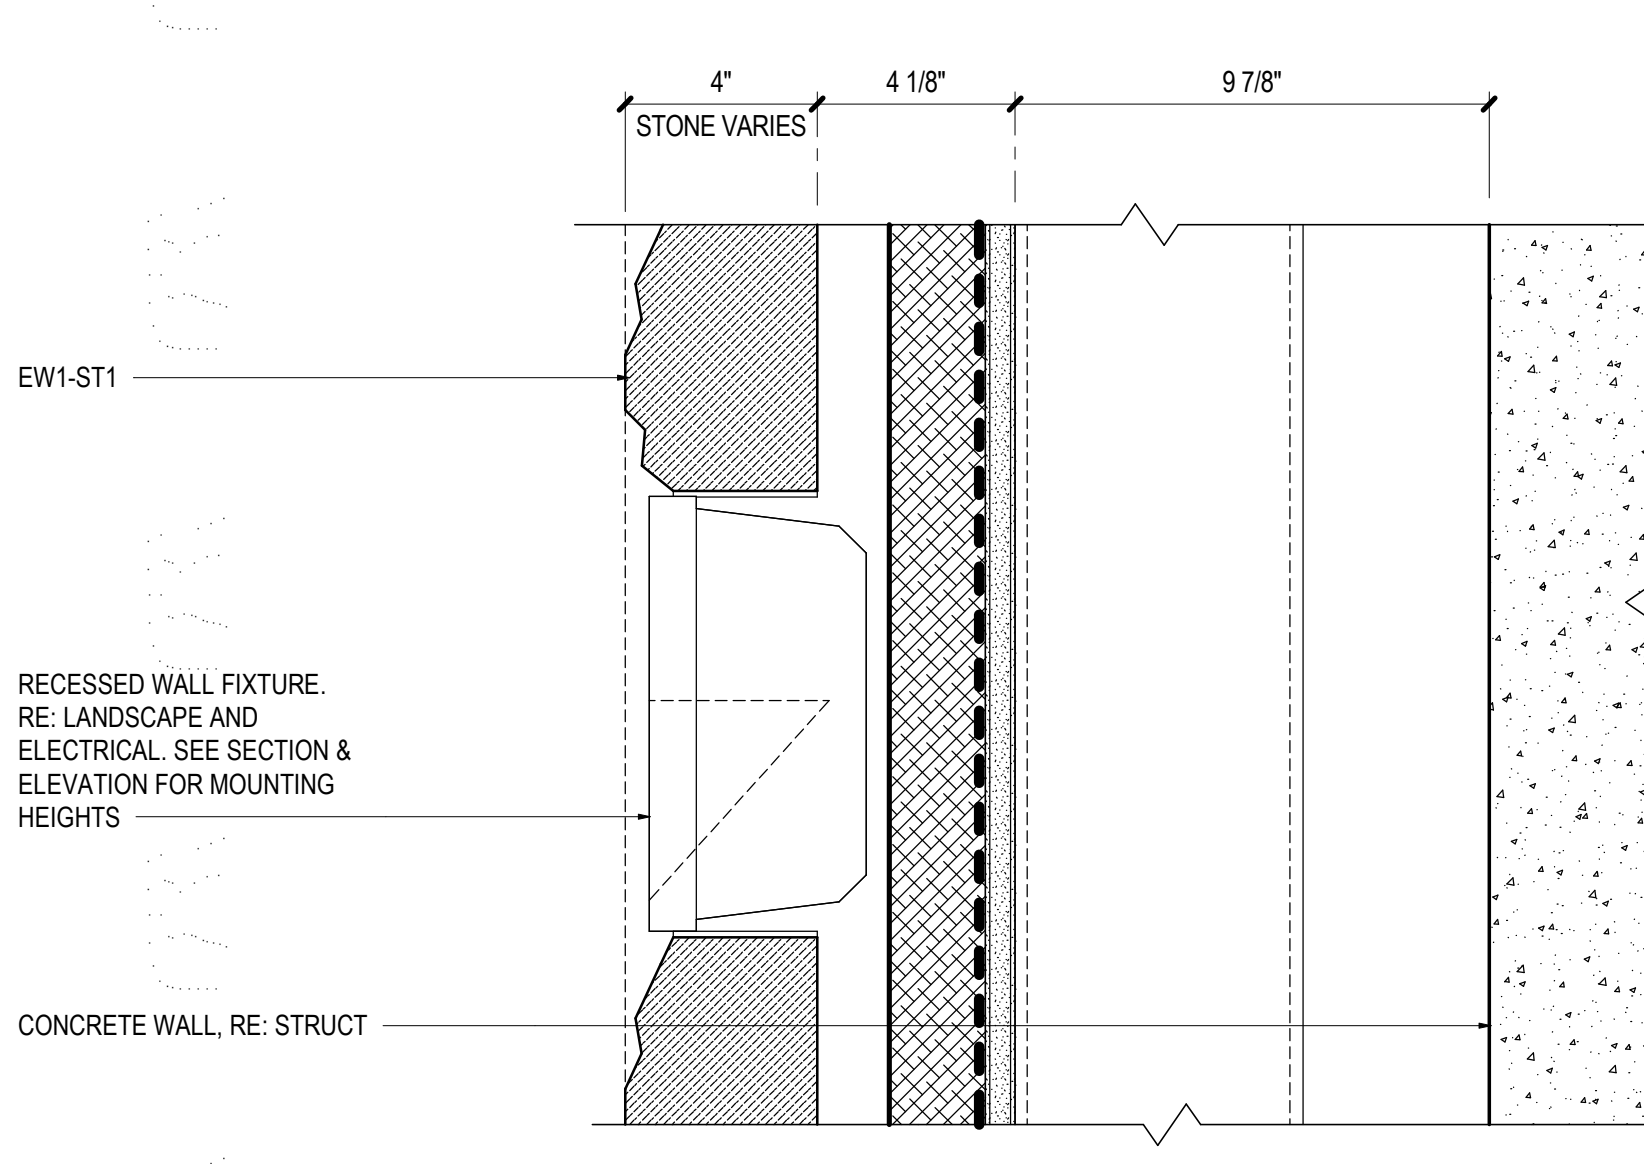


04 SECTION DETAIL - RECESSED LIGHT @ STAIR
SCALE: 3" = 1'-0"

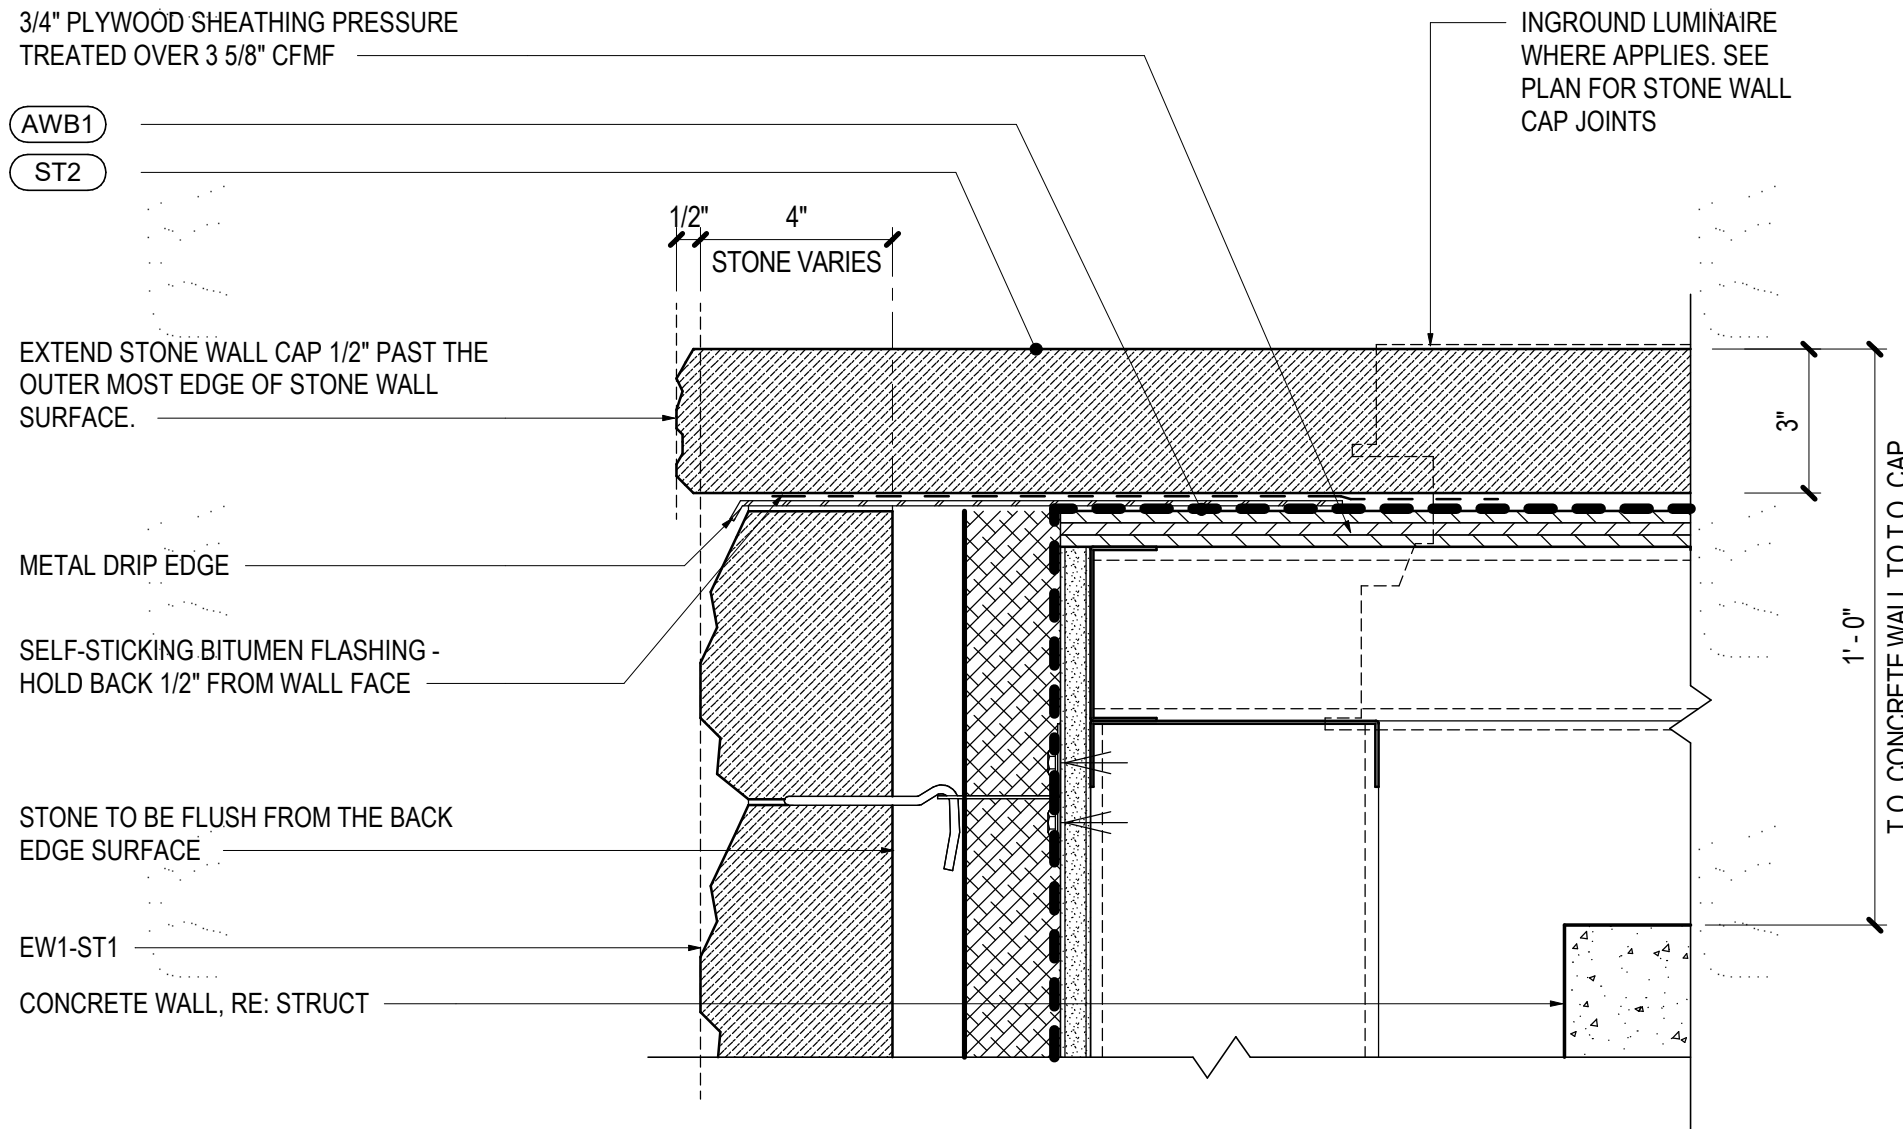


05 SECTION DETAIL - STONE WALL CAP
SCALE: 3" = 1'-0"

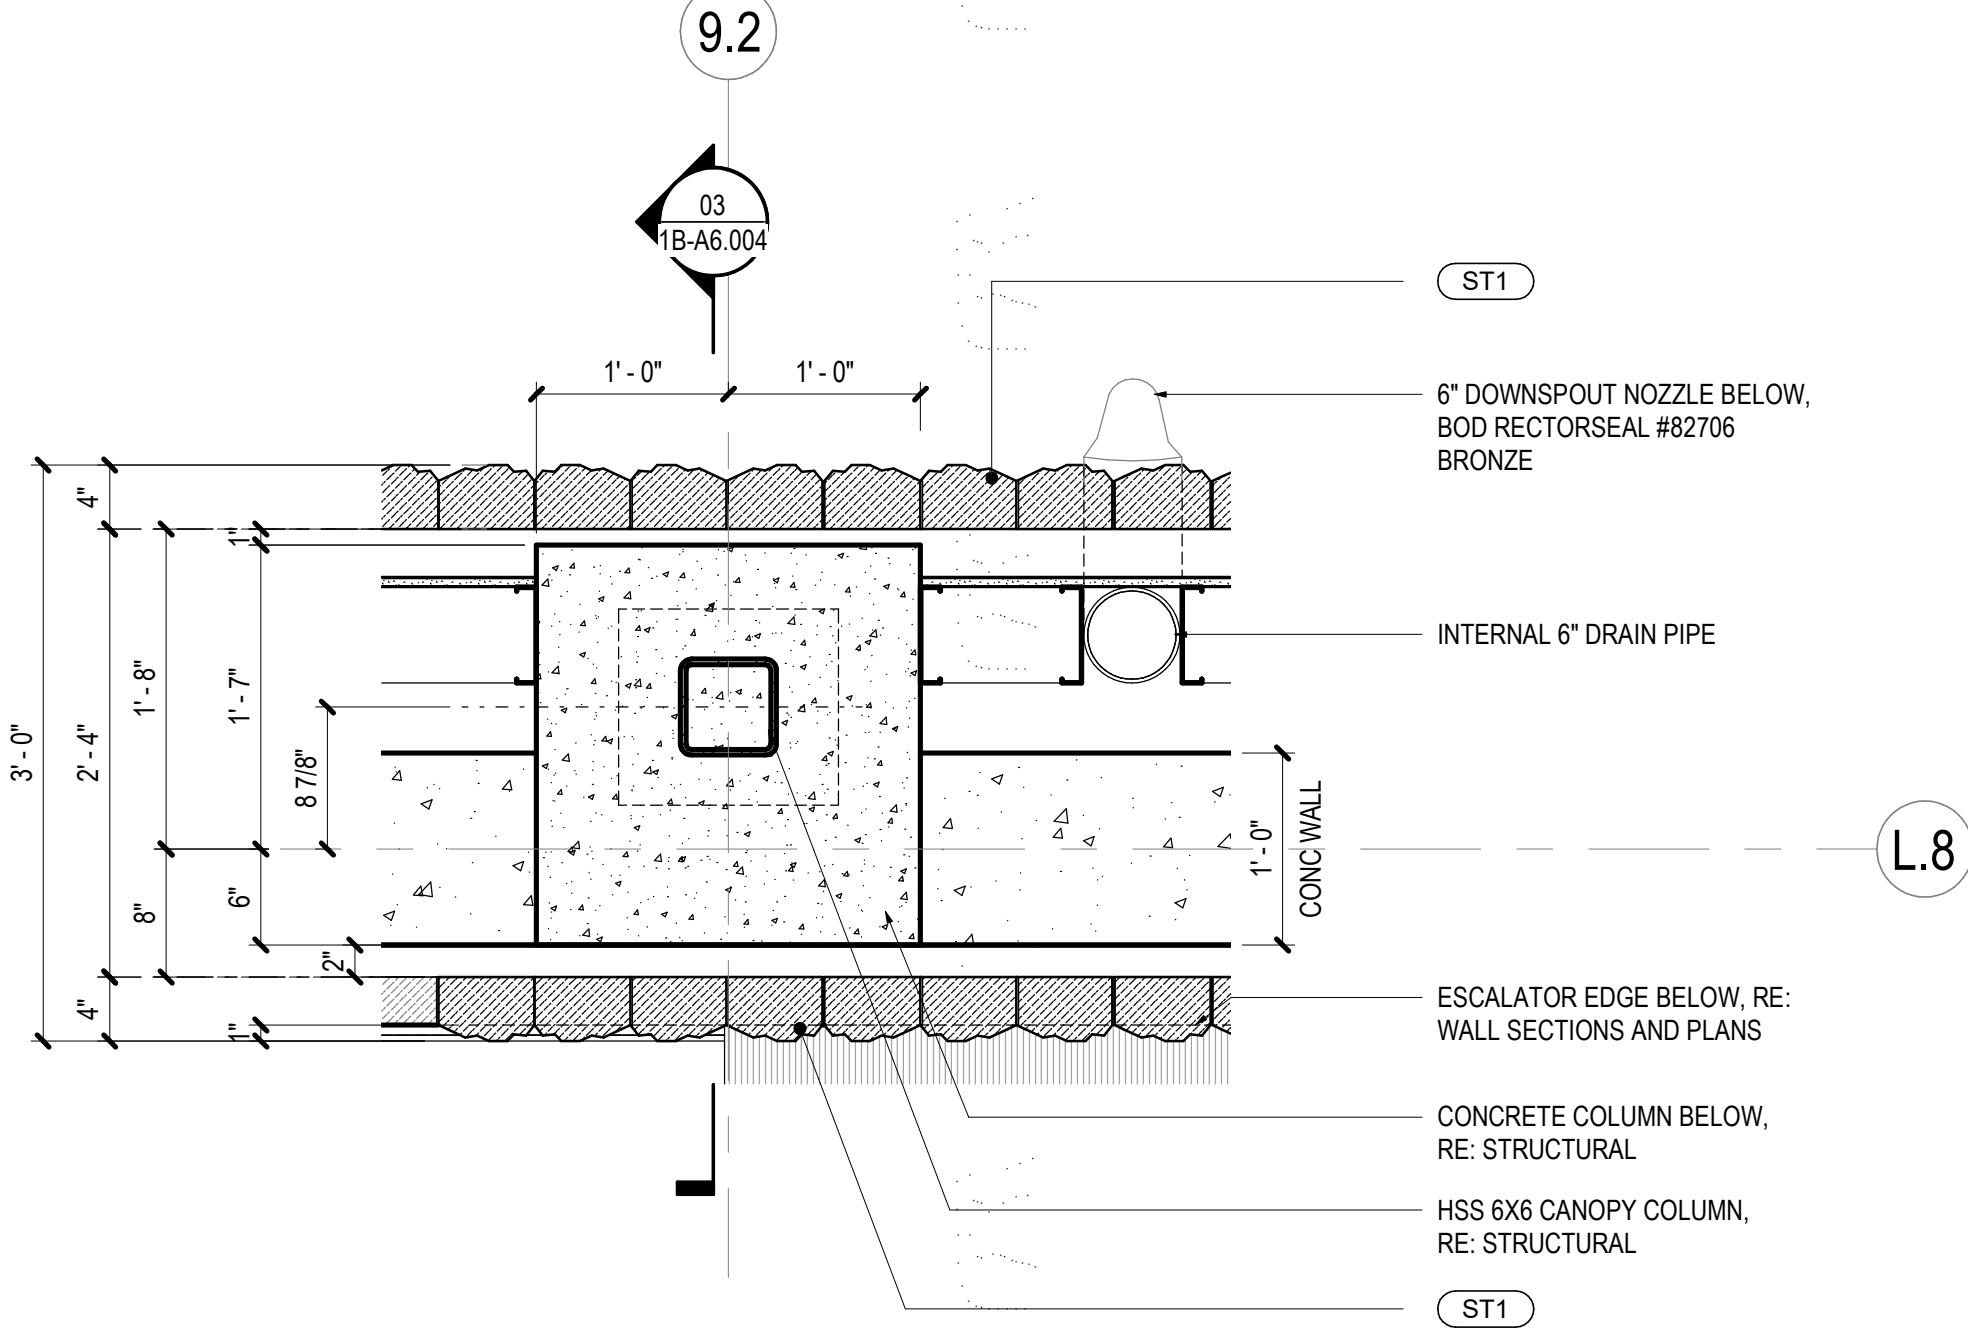

01 PLAN - COLUMN @ ESCALATOR
SCALE: 1" = 1'-0"

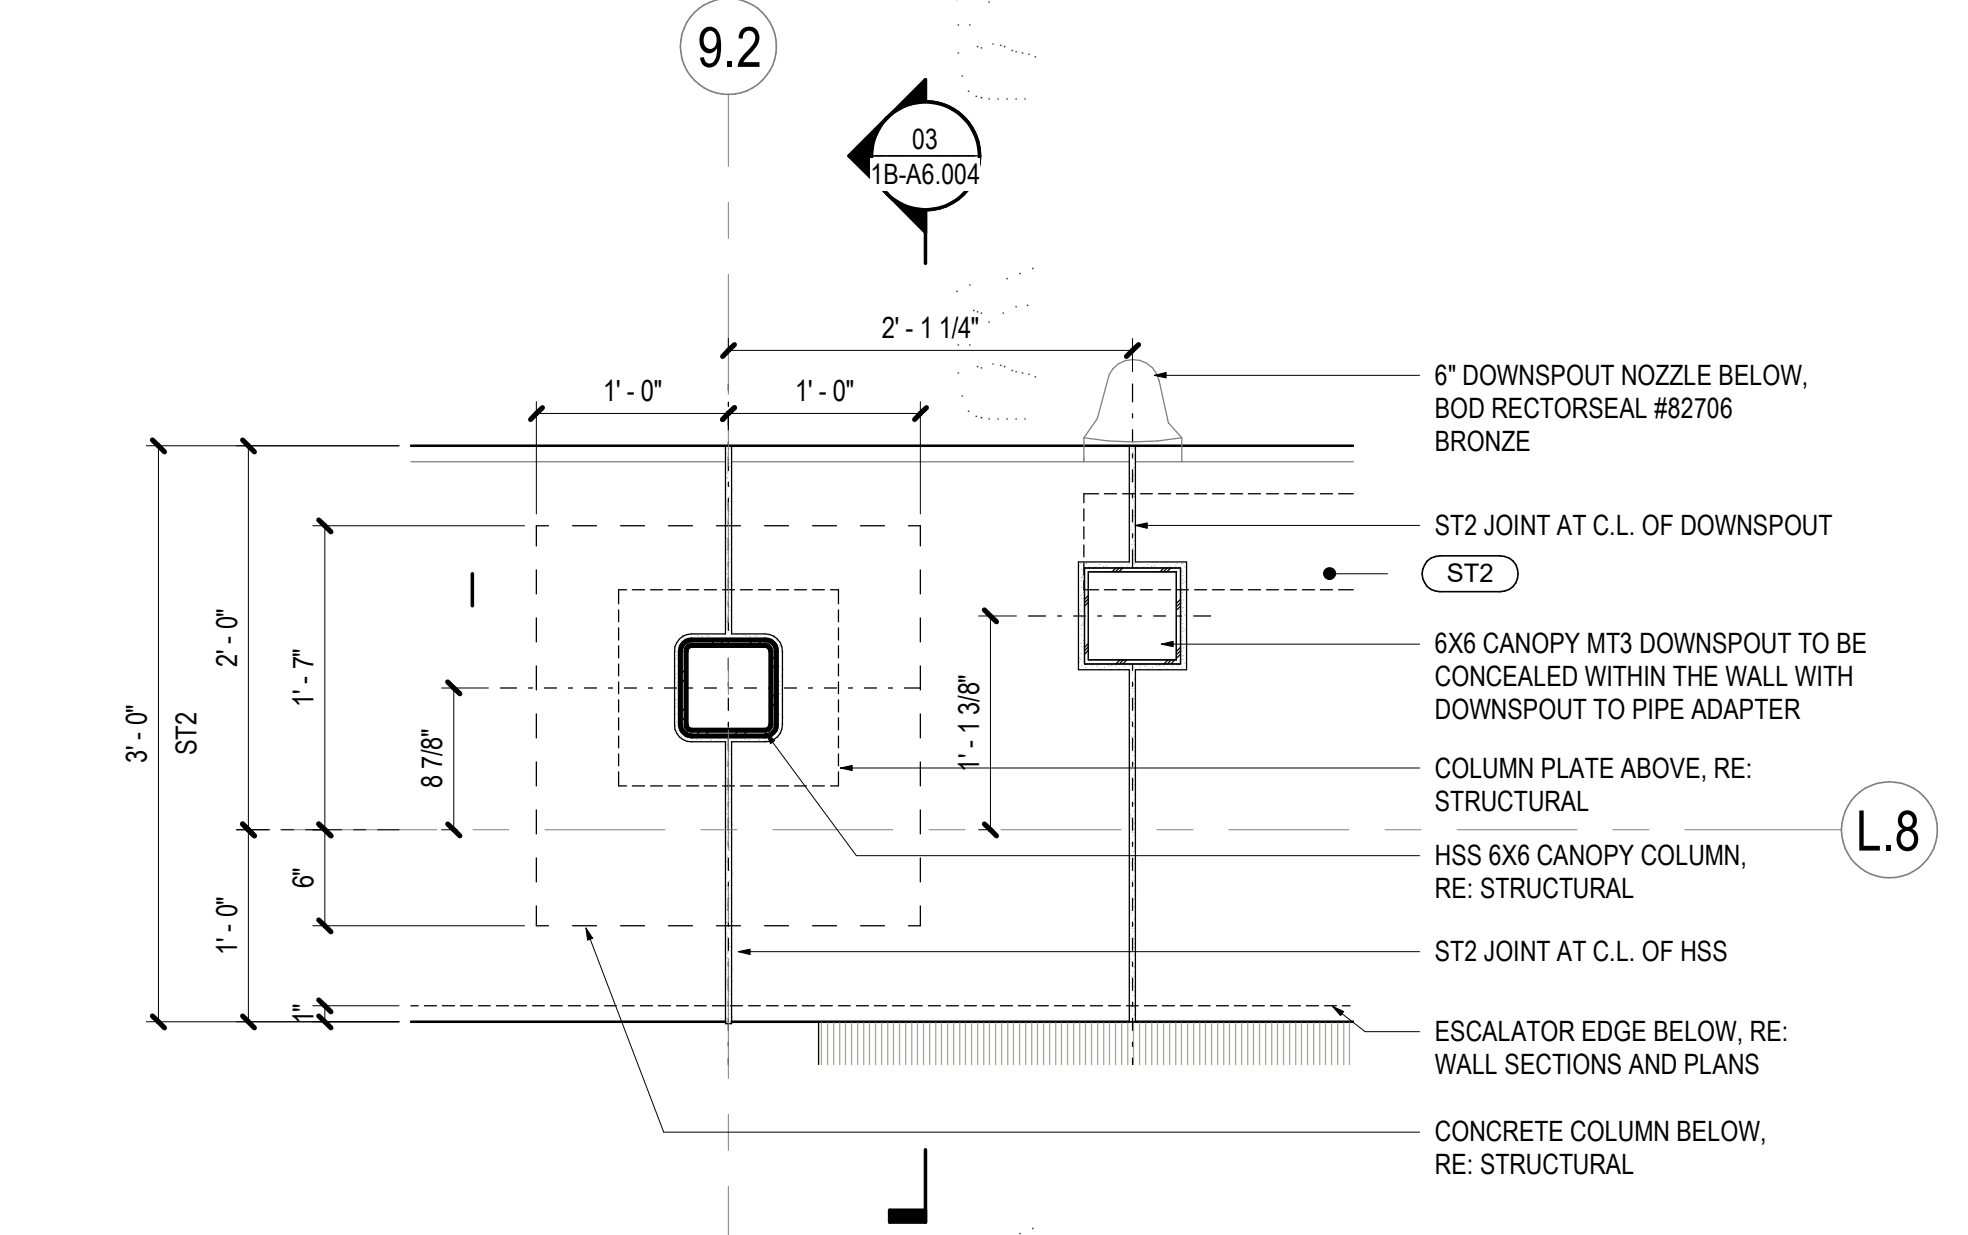

02 PLAN - COLUMN @ ESCALATOR STONE CAP
SCALE: 1" = 1'-0"

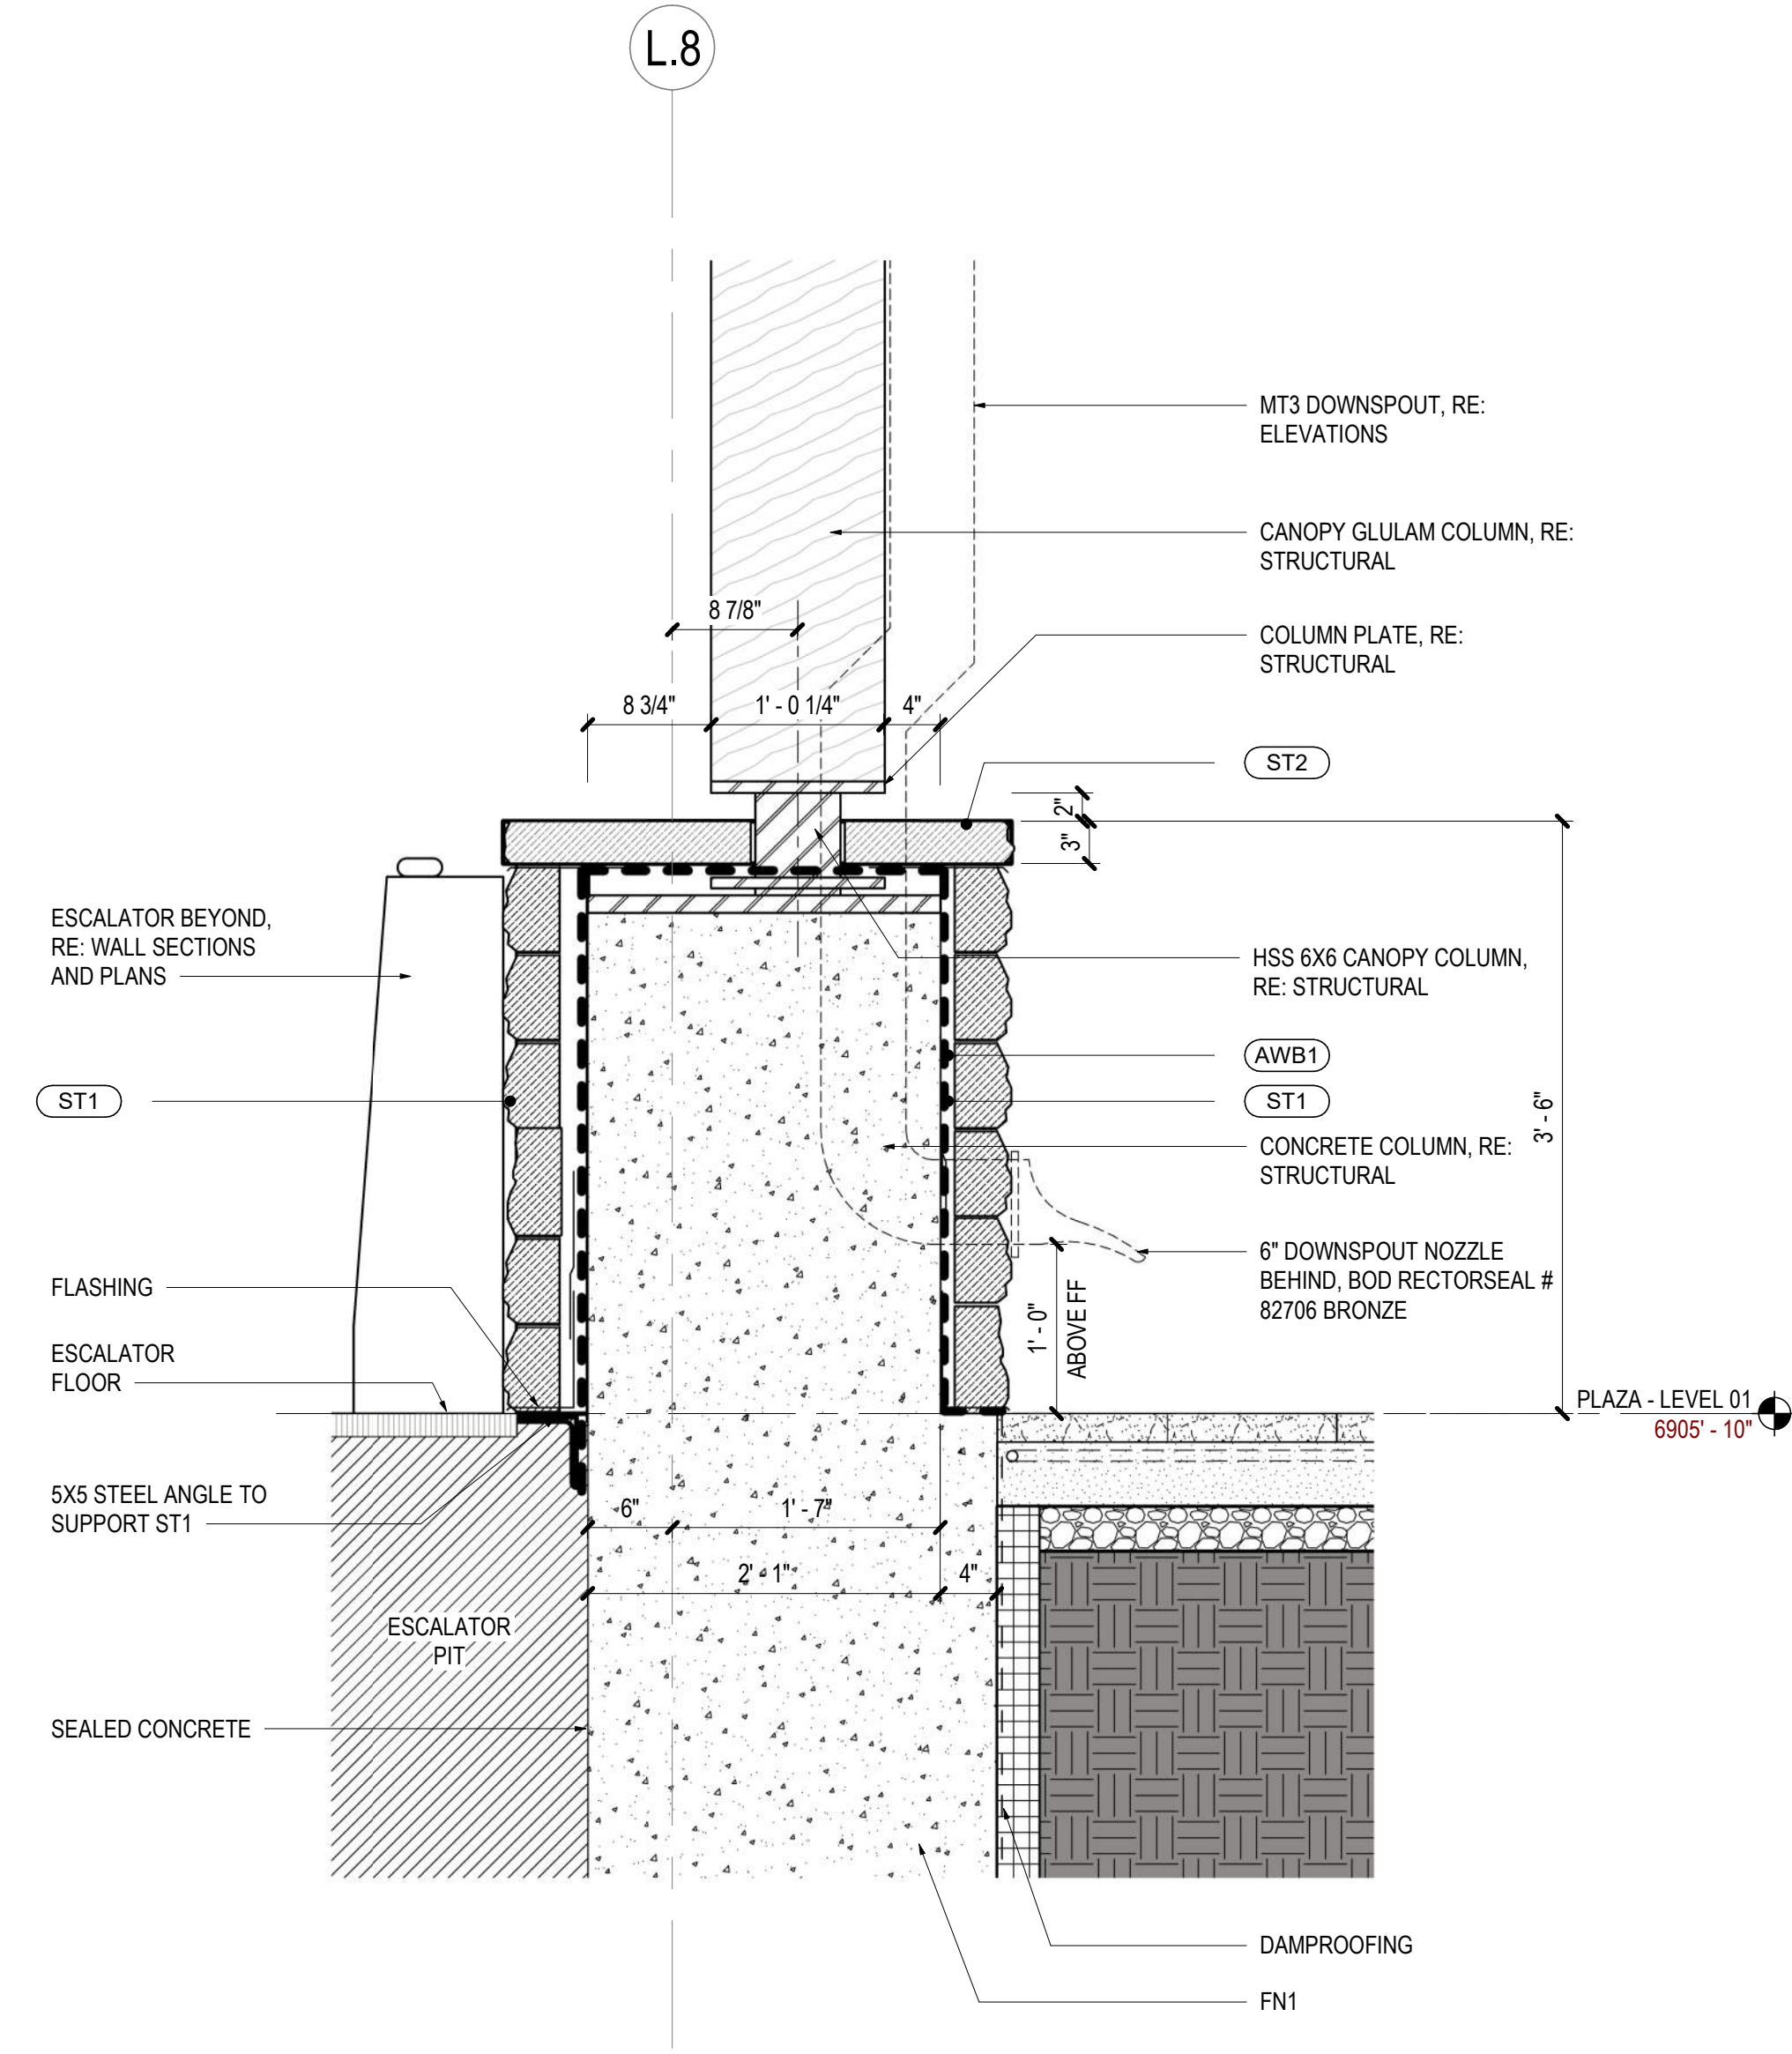

03 WALL SECTION - N ESCALATOR WALL AT COL
SCALE: 1" = 1'-0"

△	Date	Description
-	2021.05.19	BP3: GOLDWALK - ISSUE FOR PERMIT

RCRBD
Record Set
TC
06/29/2021

Seal / Signature



Project Name 05.19.2021

SSRC | BASE AREA
IMPROVEMENTS

Project Number

003.7835.000

Description

GOLD WALK - STONE DETAILS

Scale

As indicated

1B-A6.004