
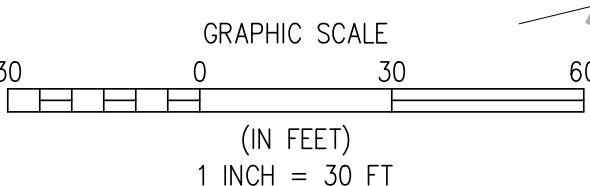


c:\co20235 astrid-edgemont ph2\Drawings\CONCEPT\20235 UTILITY PLAN - WATER.dwg, 7/28/2023 10:48:34 AM, Steve Batchelder

NOTES:
1. ALL WATER SERVICE LINES TO BE 4" DIP TO ALL BUILDINGS
2. PROPOSED EASEMENTS TO BE PROVIDED FOR ALL UTILITIES AND APPURTENANCES.

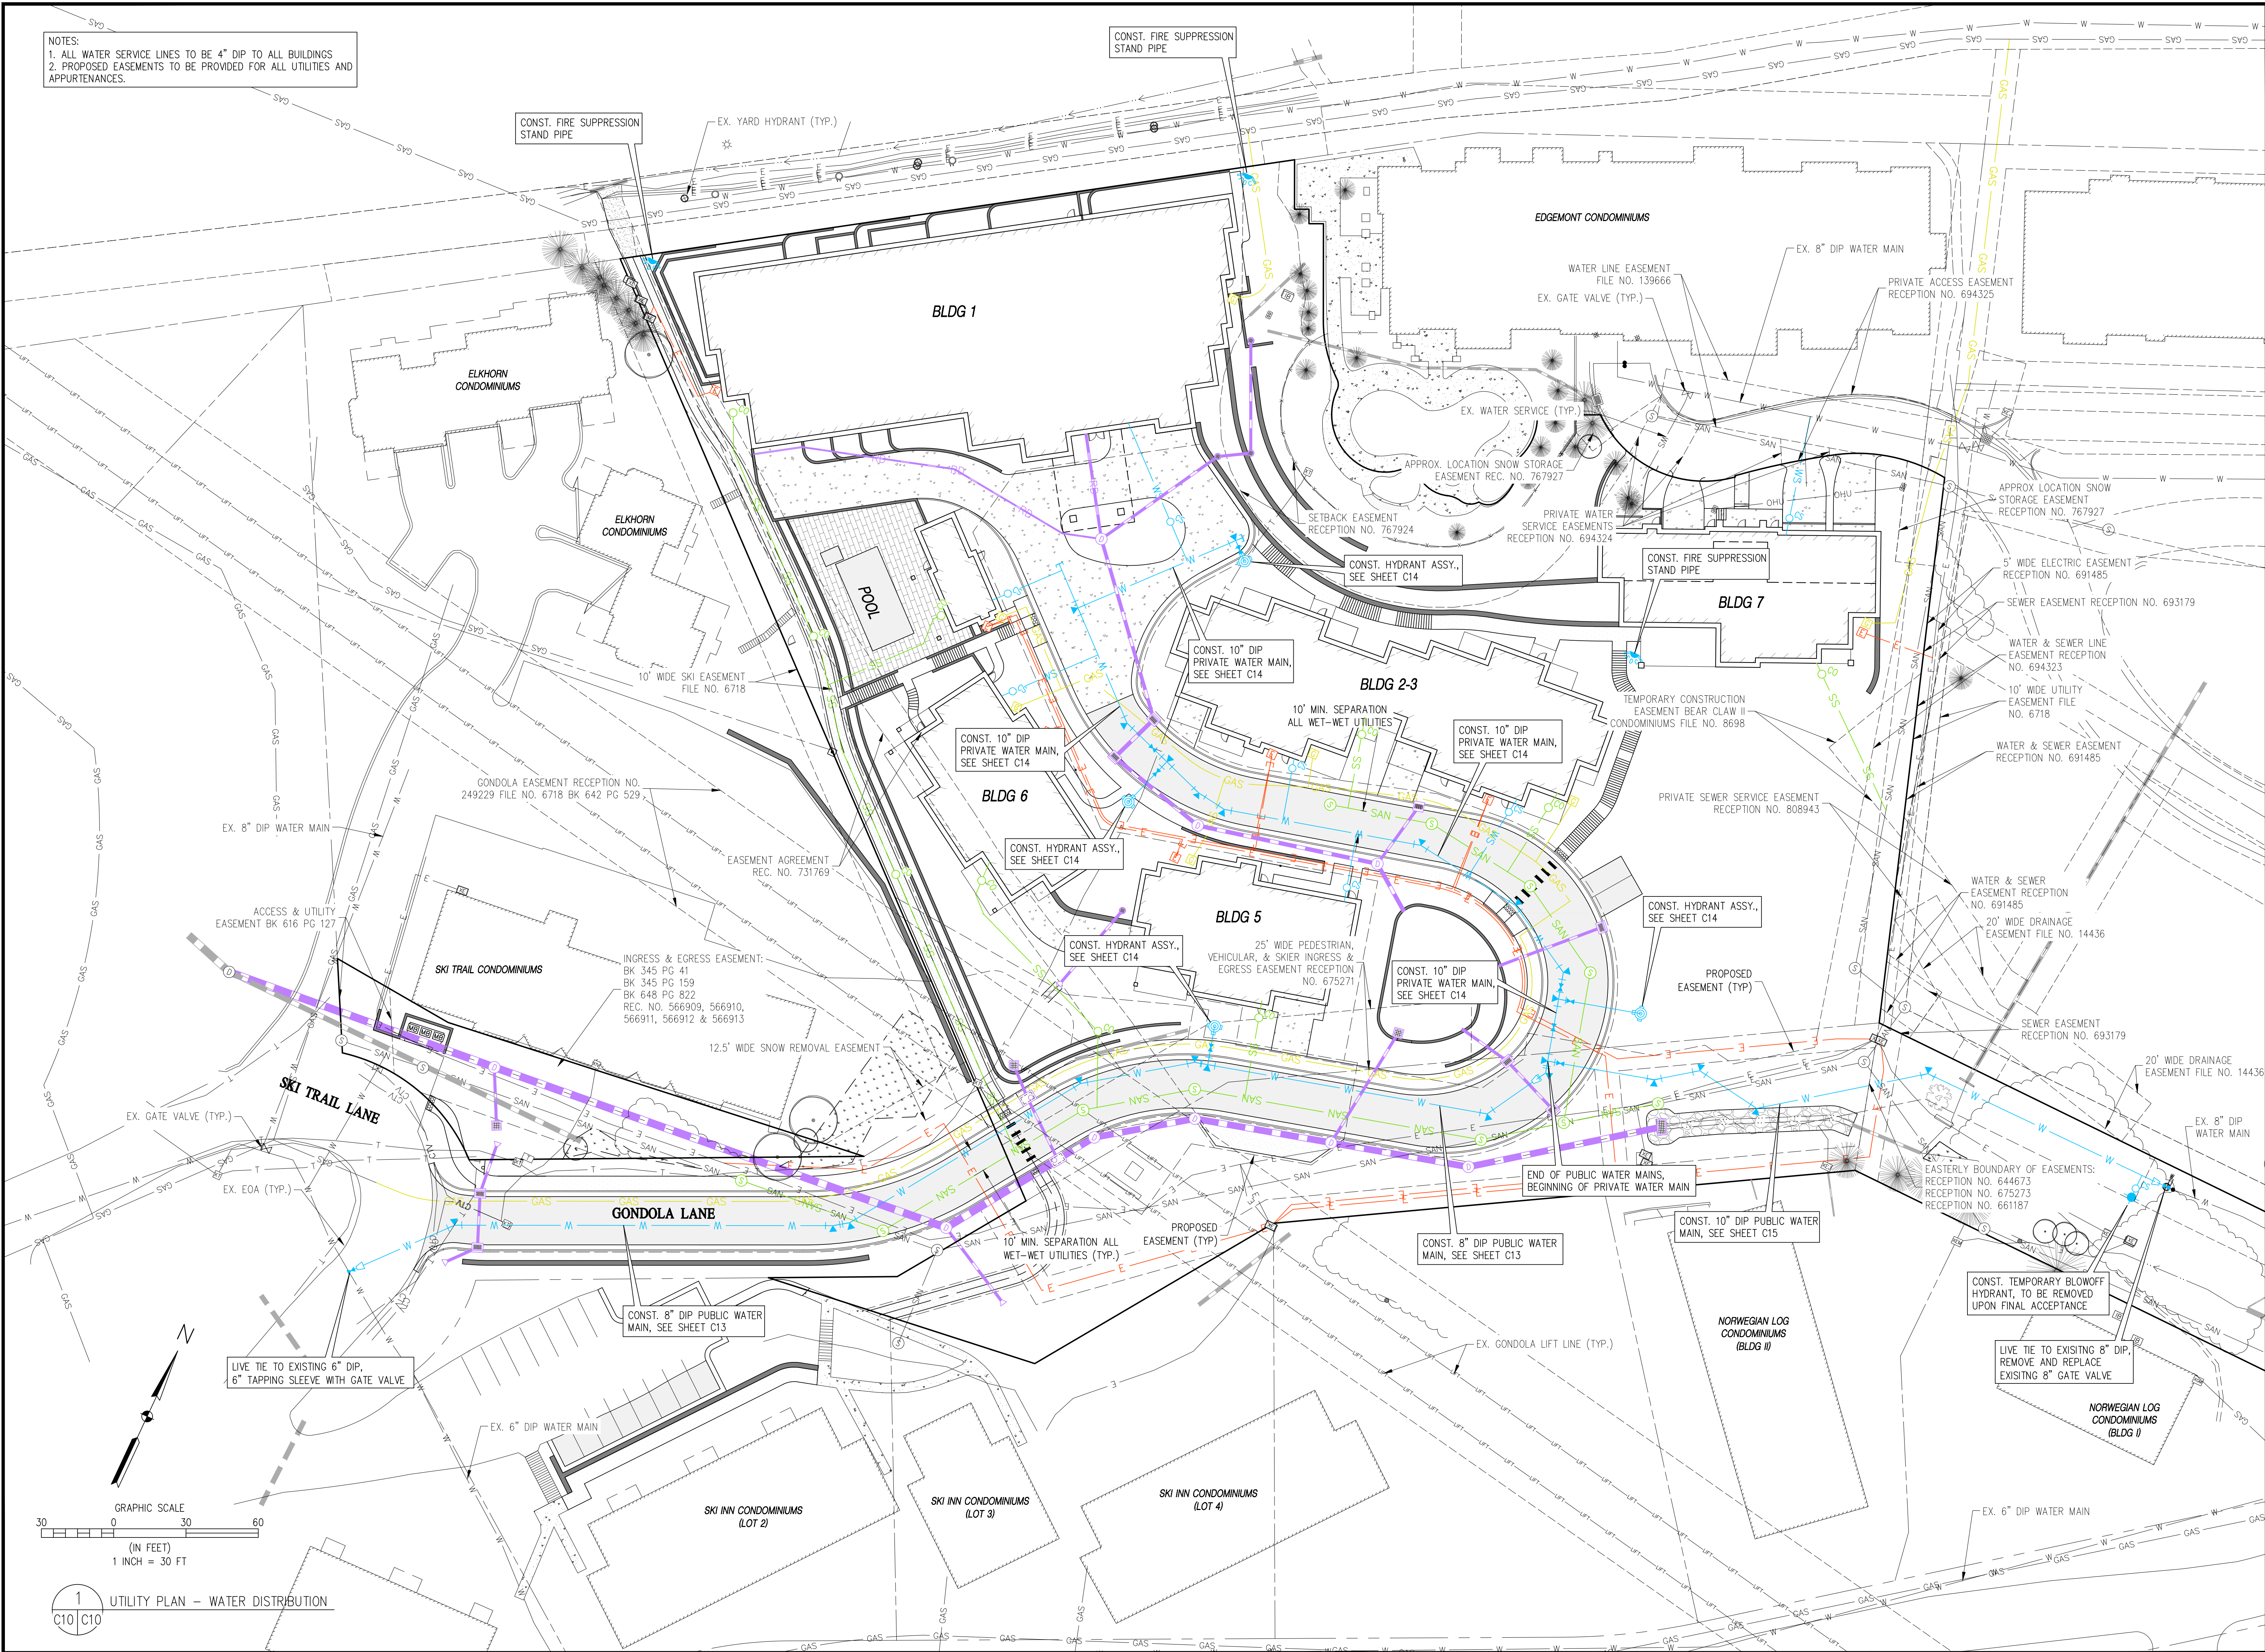

1
C10 C10
UTILITY PLAN - WATER DISTRIBUTION

DESIGNED BY	DATE	PREPARED BY	REVISION DESCRIPTION
TJM	05/18/2023	SMB	REVISIONS PER DRT #1 COMMENTS
TJM	07/28/2023	SMB	REVISIONS PER DRT #1 COMMENTS
MRB			


ROUTE COUNTY
STEAMBOAT SPRINGS
THE ASTRID
2410 SKI TRAIL LANE
UTILITY PLAN - WATER DISTRIBUTION

FOR AND ON BEHALF OF BASELINE CORPORATION	INITIAL SUBMITTAL	12/22/2022
DRAWING SIZE	24" X 36"	
SURVEY FIRM	LANDMARK, INC	06/03/22
JOB NO.	C020235	
DRAWING NAME	20235 UTILITY PLAN - WATER.dwg	
SHEET	12	OF 68

PRELIMINARY
NOT FOR
CONSTRUCTION

c:\co20235 astrid-edgemont ph2\Drawings\CONCEPT\20235 UTILITY PLAN - SEWER.dwg, 7/28/2023 10:48:17 AM, Steve Botchelder

- NOTES:
1. SANITARY SEWER MAIN PIPE TO BE 8" PVC.
 2. SANITARY SEWER SERVICE PIPE TO BE 4" PVC UNLESS NOTED OTHERWISE.
 3. ELECTRIC AND GAS ARE SHOWN SCHEMATICALLY. TELE. AND TV LAYOUTS TO BE DETERMINED.
 4. PROPOSED EASEMENTS TO BE PROVIDED FOR ALL UTILITIES AND DRAINAGE STRUCTURES

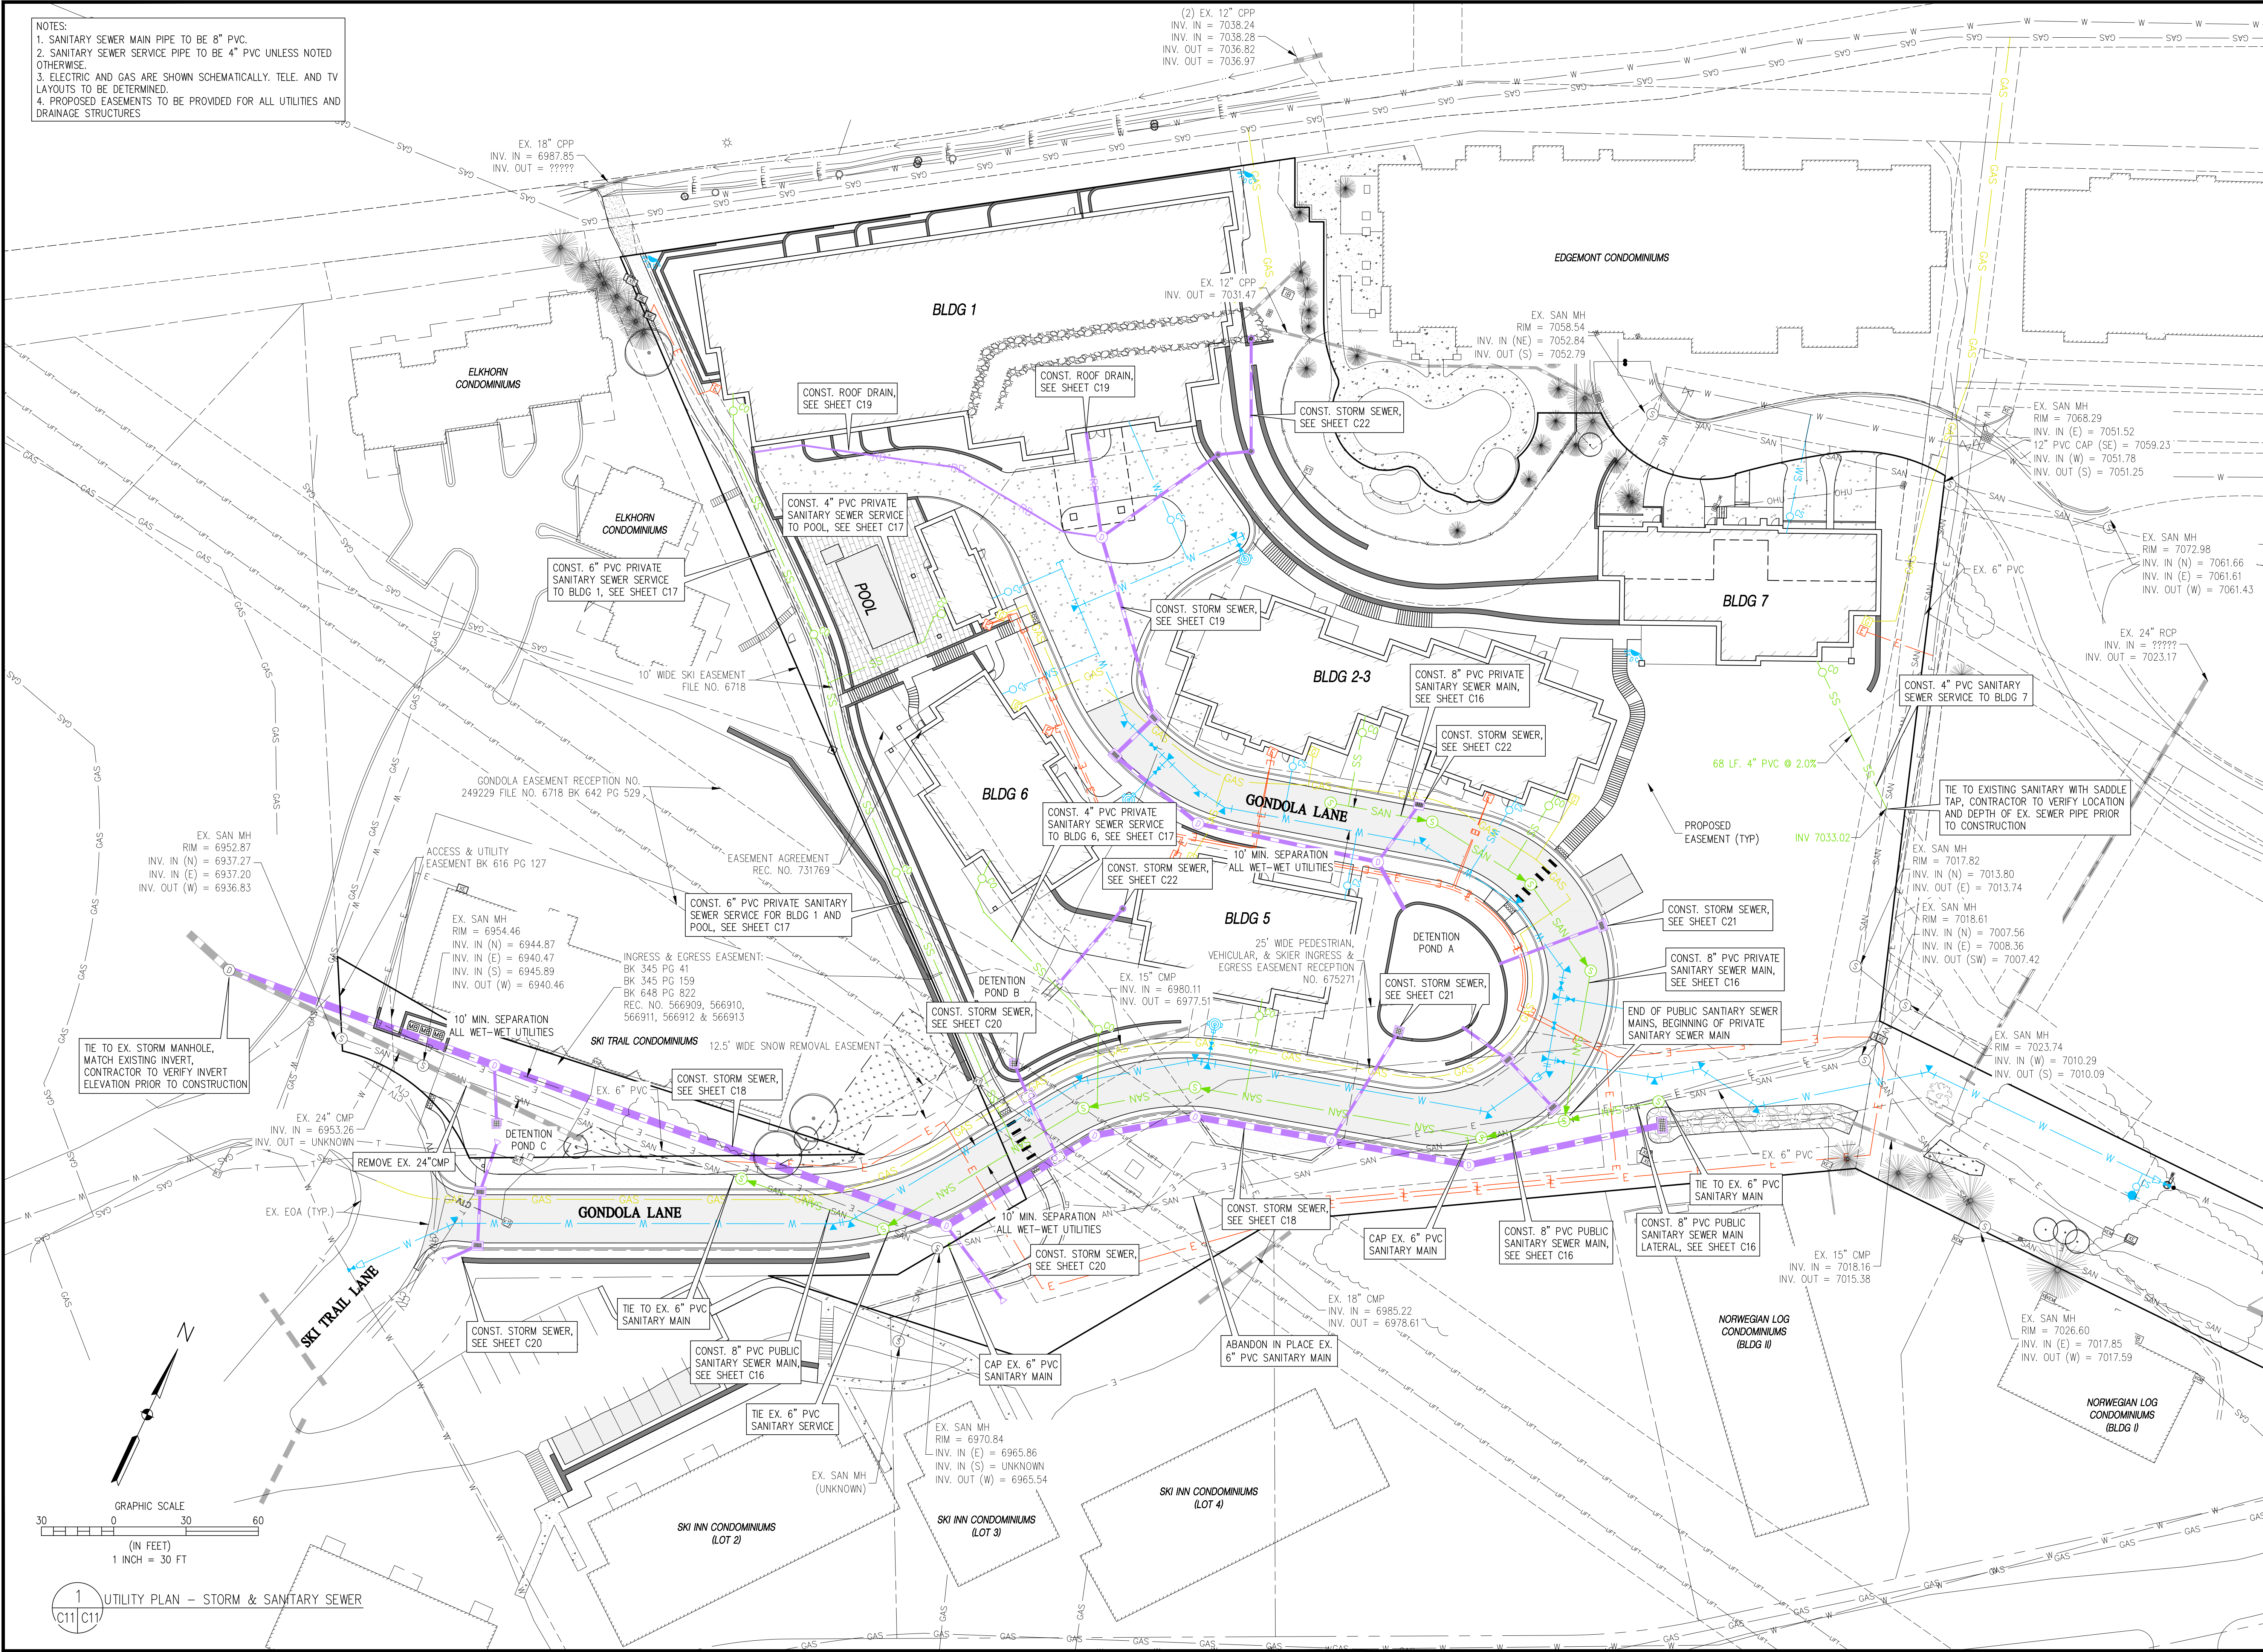

BASELINE

Engineering • Planning • Surveying

169 HILLTOP PKWY, SUITE 204 • STEAMBOAT SPRINGS, CO 80477
P. 970.679.825 • F. 303.940.9659 • www.baselinecorp.com

DESIGNED BY
TJM

DATE
05/18/2023

PREPARED BY
SMB

REVISIONS PER DRT #/ COMMENTS

ROUTT COUNTY

STEAMBOAT ESQUIAR LP

FOR AND ON BEHALF OF
BASELINE CORPORATION

INITIAL SUBMITTAL 12/22/2022

DRAWING SIZE 24" X 36"

SURVEY FIRM LANDMARK, INC

SURVEY DATE 06/03/22

JOB NO. C020235

DRAWING NAME 20235 UTILITY PLAN - SEWER.dwg

SHEET 1.3 OF 6.8

DRAWN BY
TJM

DATE
07/28/2023

CHECKED BY
MRB



REVISIONS PER DRT #/ COMMENTS

THE ASTRID
2410 SKI TRAIL LANE
UTILITY PLAN - STORM & SANITARY SEWER

PRELIMINARY
NOT FOR CONSTRUCTION

C11

NOTES:
1. ELECTRIC AND GAS ARE SHOWN SCHEMATICALLY. TELE. AND TV LAYOUTS TO BE DETERMINED.
2. PROPOSED EASEMENTS TO BE PROVIDED FOR ALL UTILITIES AND DRAINAGE STRUCTURES

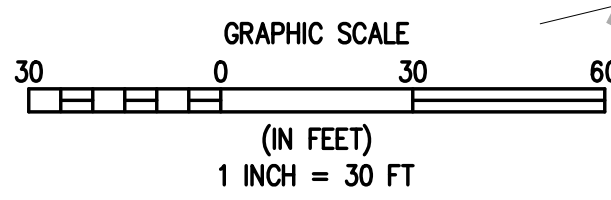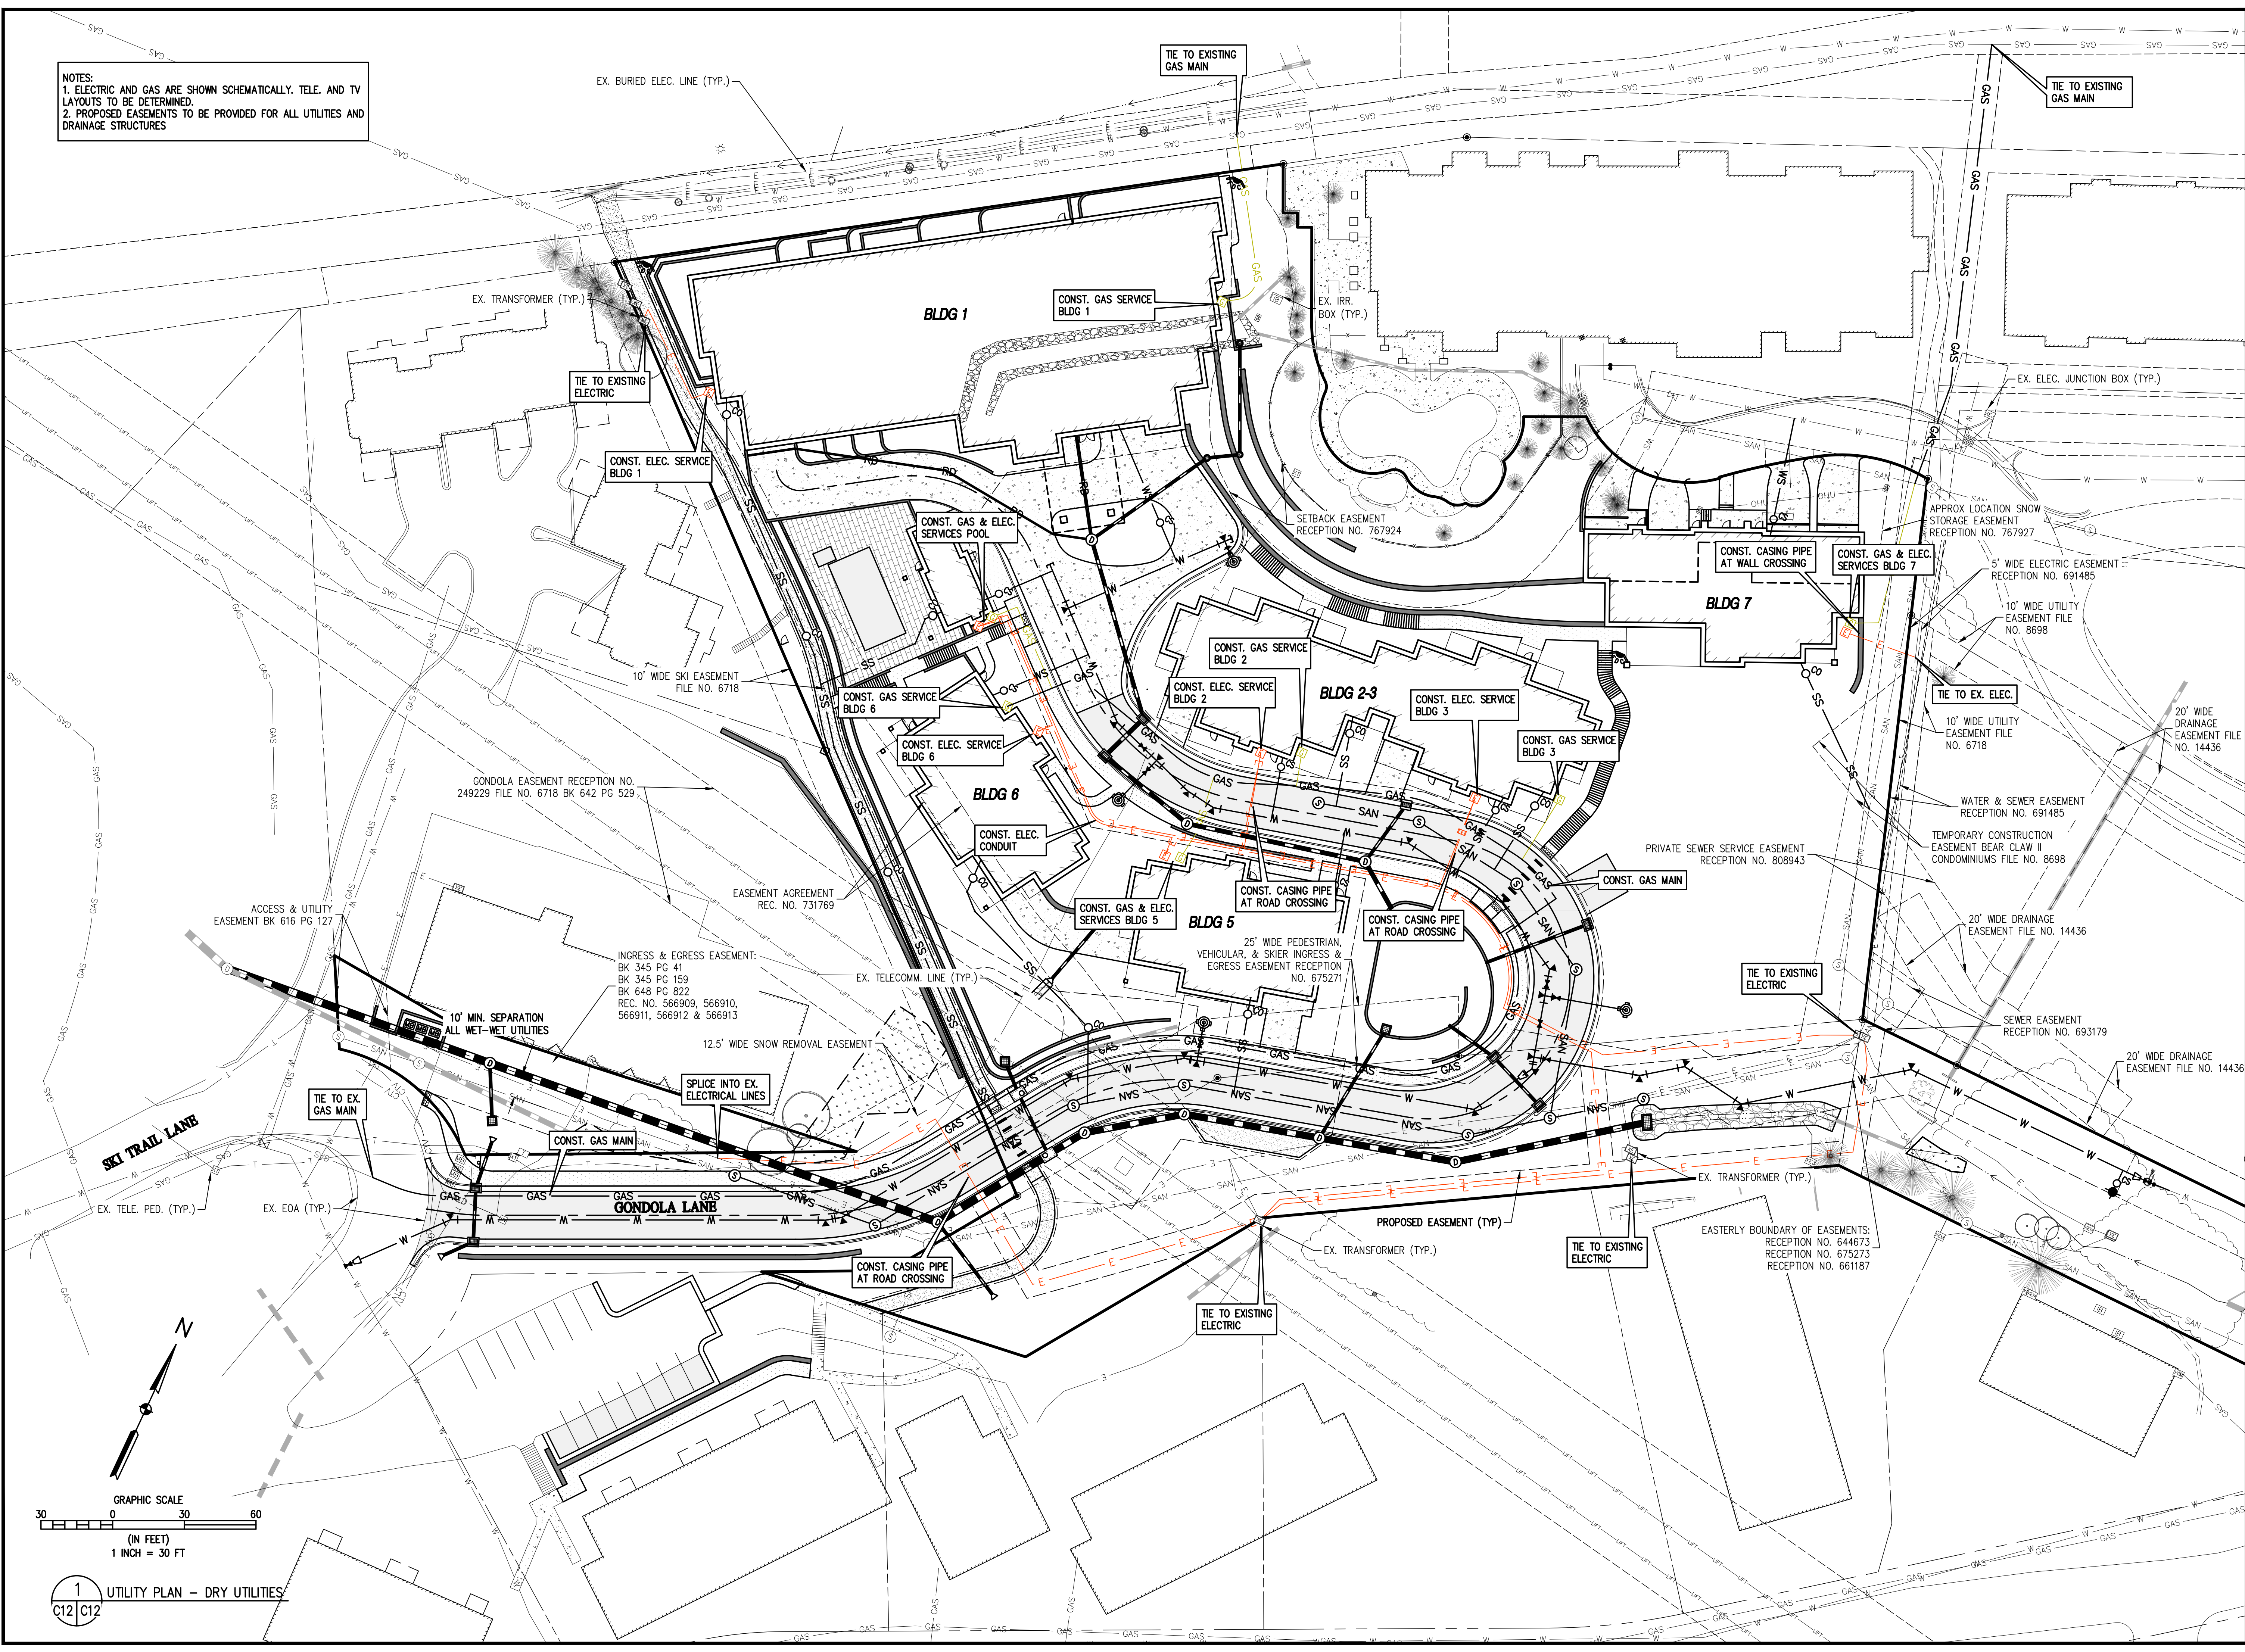

1
C12 C12
UTILITY PLAN - DRY UTILITIES

DESIGNED BY	DATE	PREPARED BY	REVISION DESCRIPTION
TJM	05/18/2023	SMB	REVISIONS PER DRT #1 COMMENTS
TJM	07/28/2023	SMB	REVISIONS PER DRT #1 COMMENTS
MRB			


ROUTE COUNTY
STEAMBOAT ESQUIAR LP
THE ASTRID
2410 SKI TRAIL LANE
UTILITY PLAN - DRY UTILITIES

STEAMBOAT SPRINGS
FOR AND ON BEHALF OF
BASELINE CORPORATION
PREPARED UNDER THE DIRECT
SUPERVISION OF



INITIAL SUBMITTAL	12/22/2022
DRAWING SIZE	24" X 36"
SURVEY FIRM	LANDMARK, INC
SURVEY DATE	06/03/22
JOB NO.	C020235
DRAWING NAME	20235 UTILITY PLAN - DRY.dwg
SHEET	14 OF 68

C12

c:\co20235 astrid-edgemont ph2\Drawings\CONCEPT\20235 P&P-WATER PLAN.dwg, 7/28/2023 10:50:56 AM, Steve Batchelder



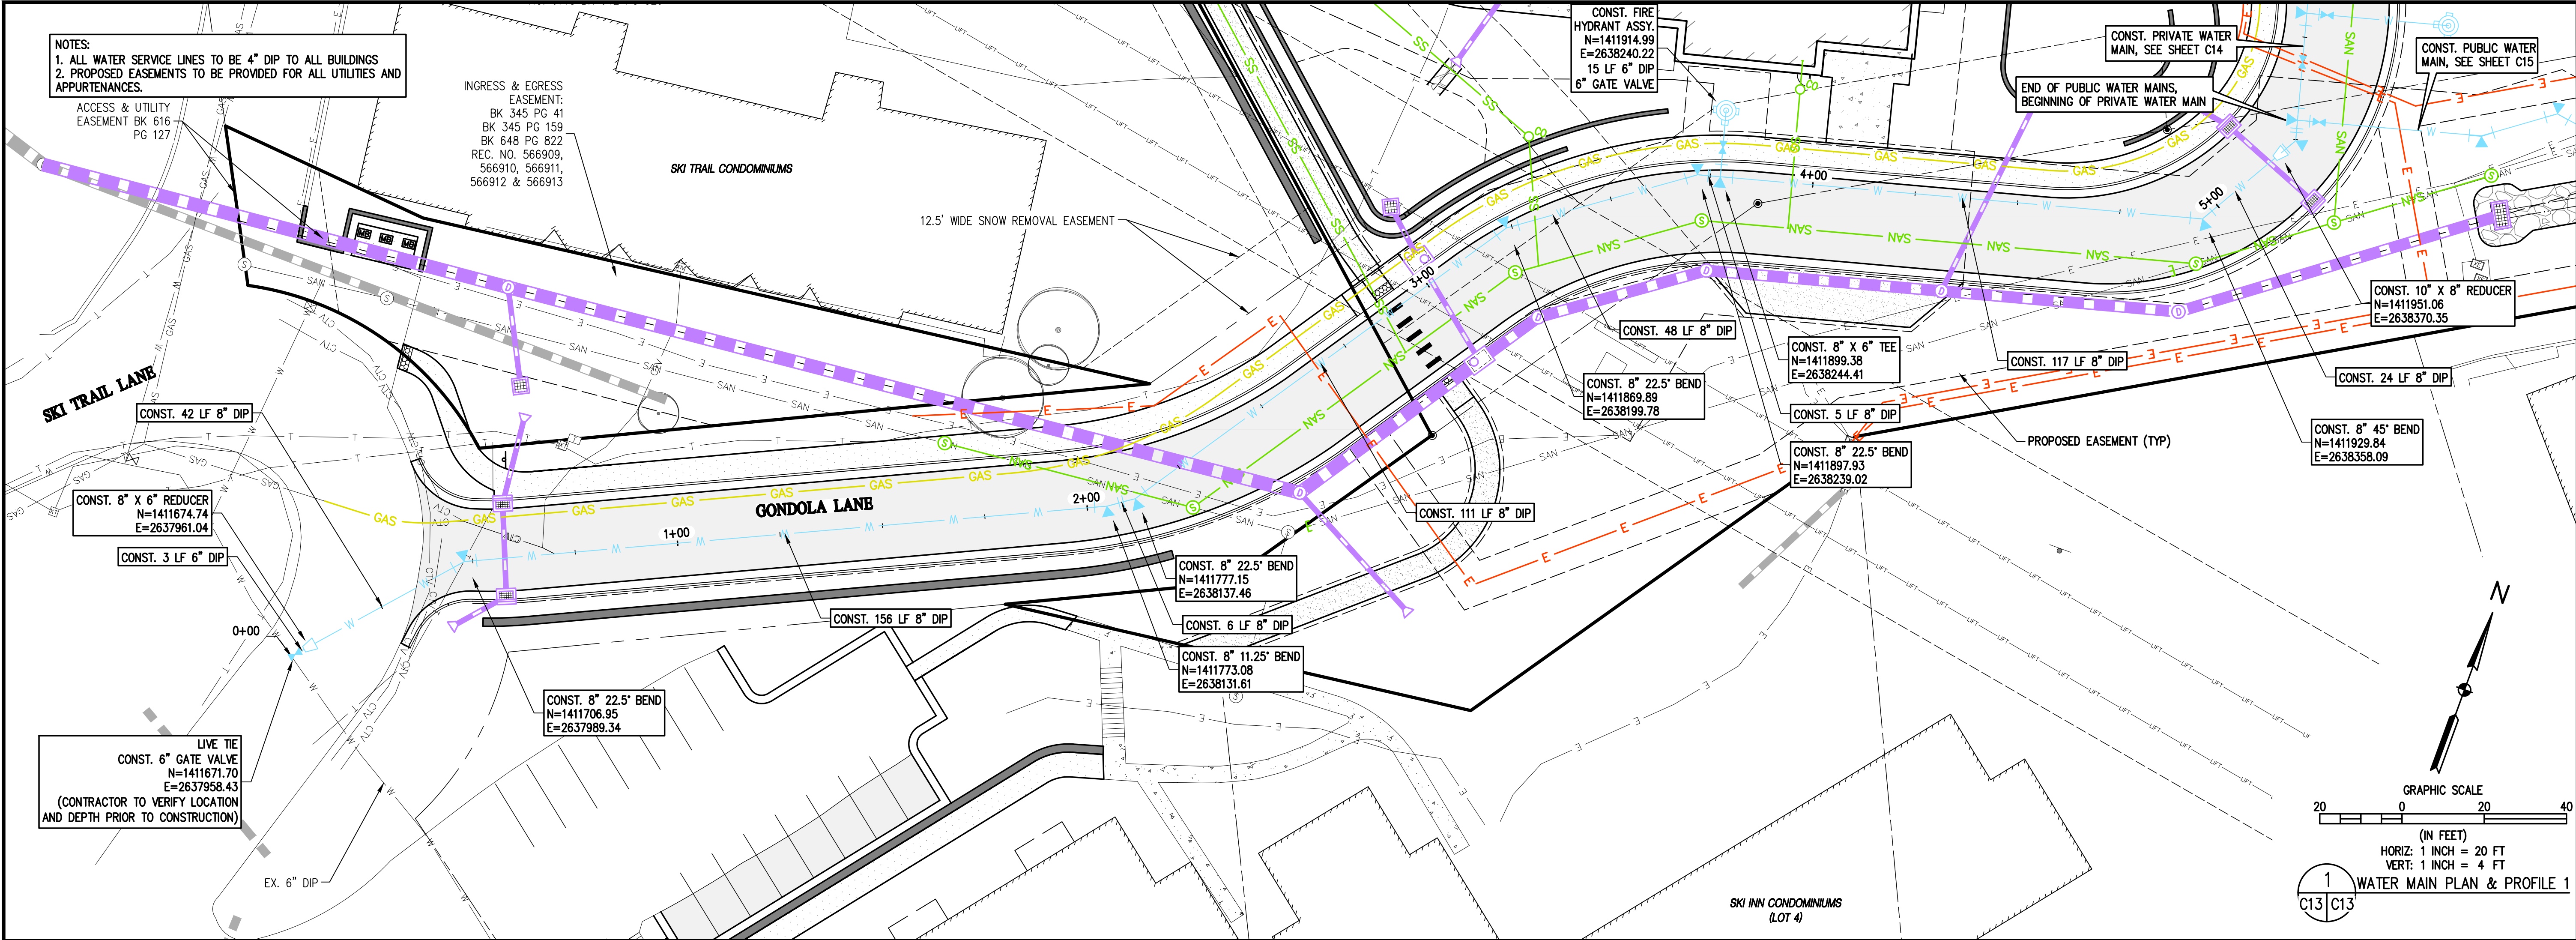


DESIGNED BY	TJM	DATE	05/18/2023
PREPARED BY	SMG	DATE	07/28/2023
REVISIONS PER DRT #	COMMENTS	REVISIONS PER DRT #	COMMENTS
1		1	
2		2	
3		3	
100		100	

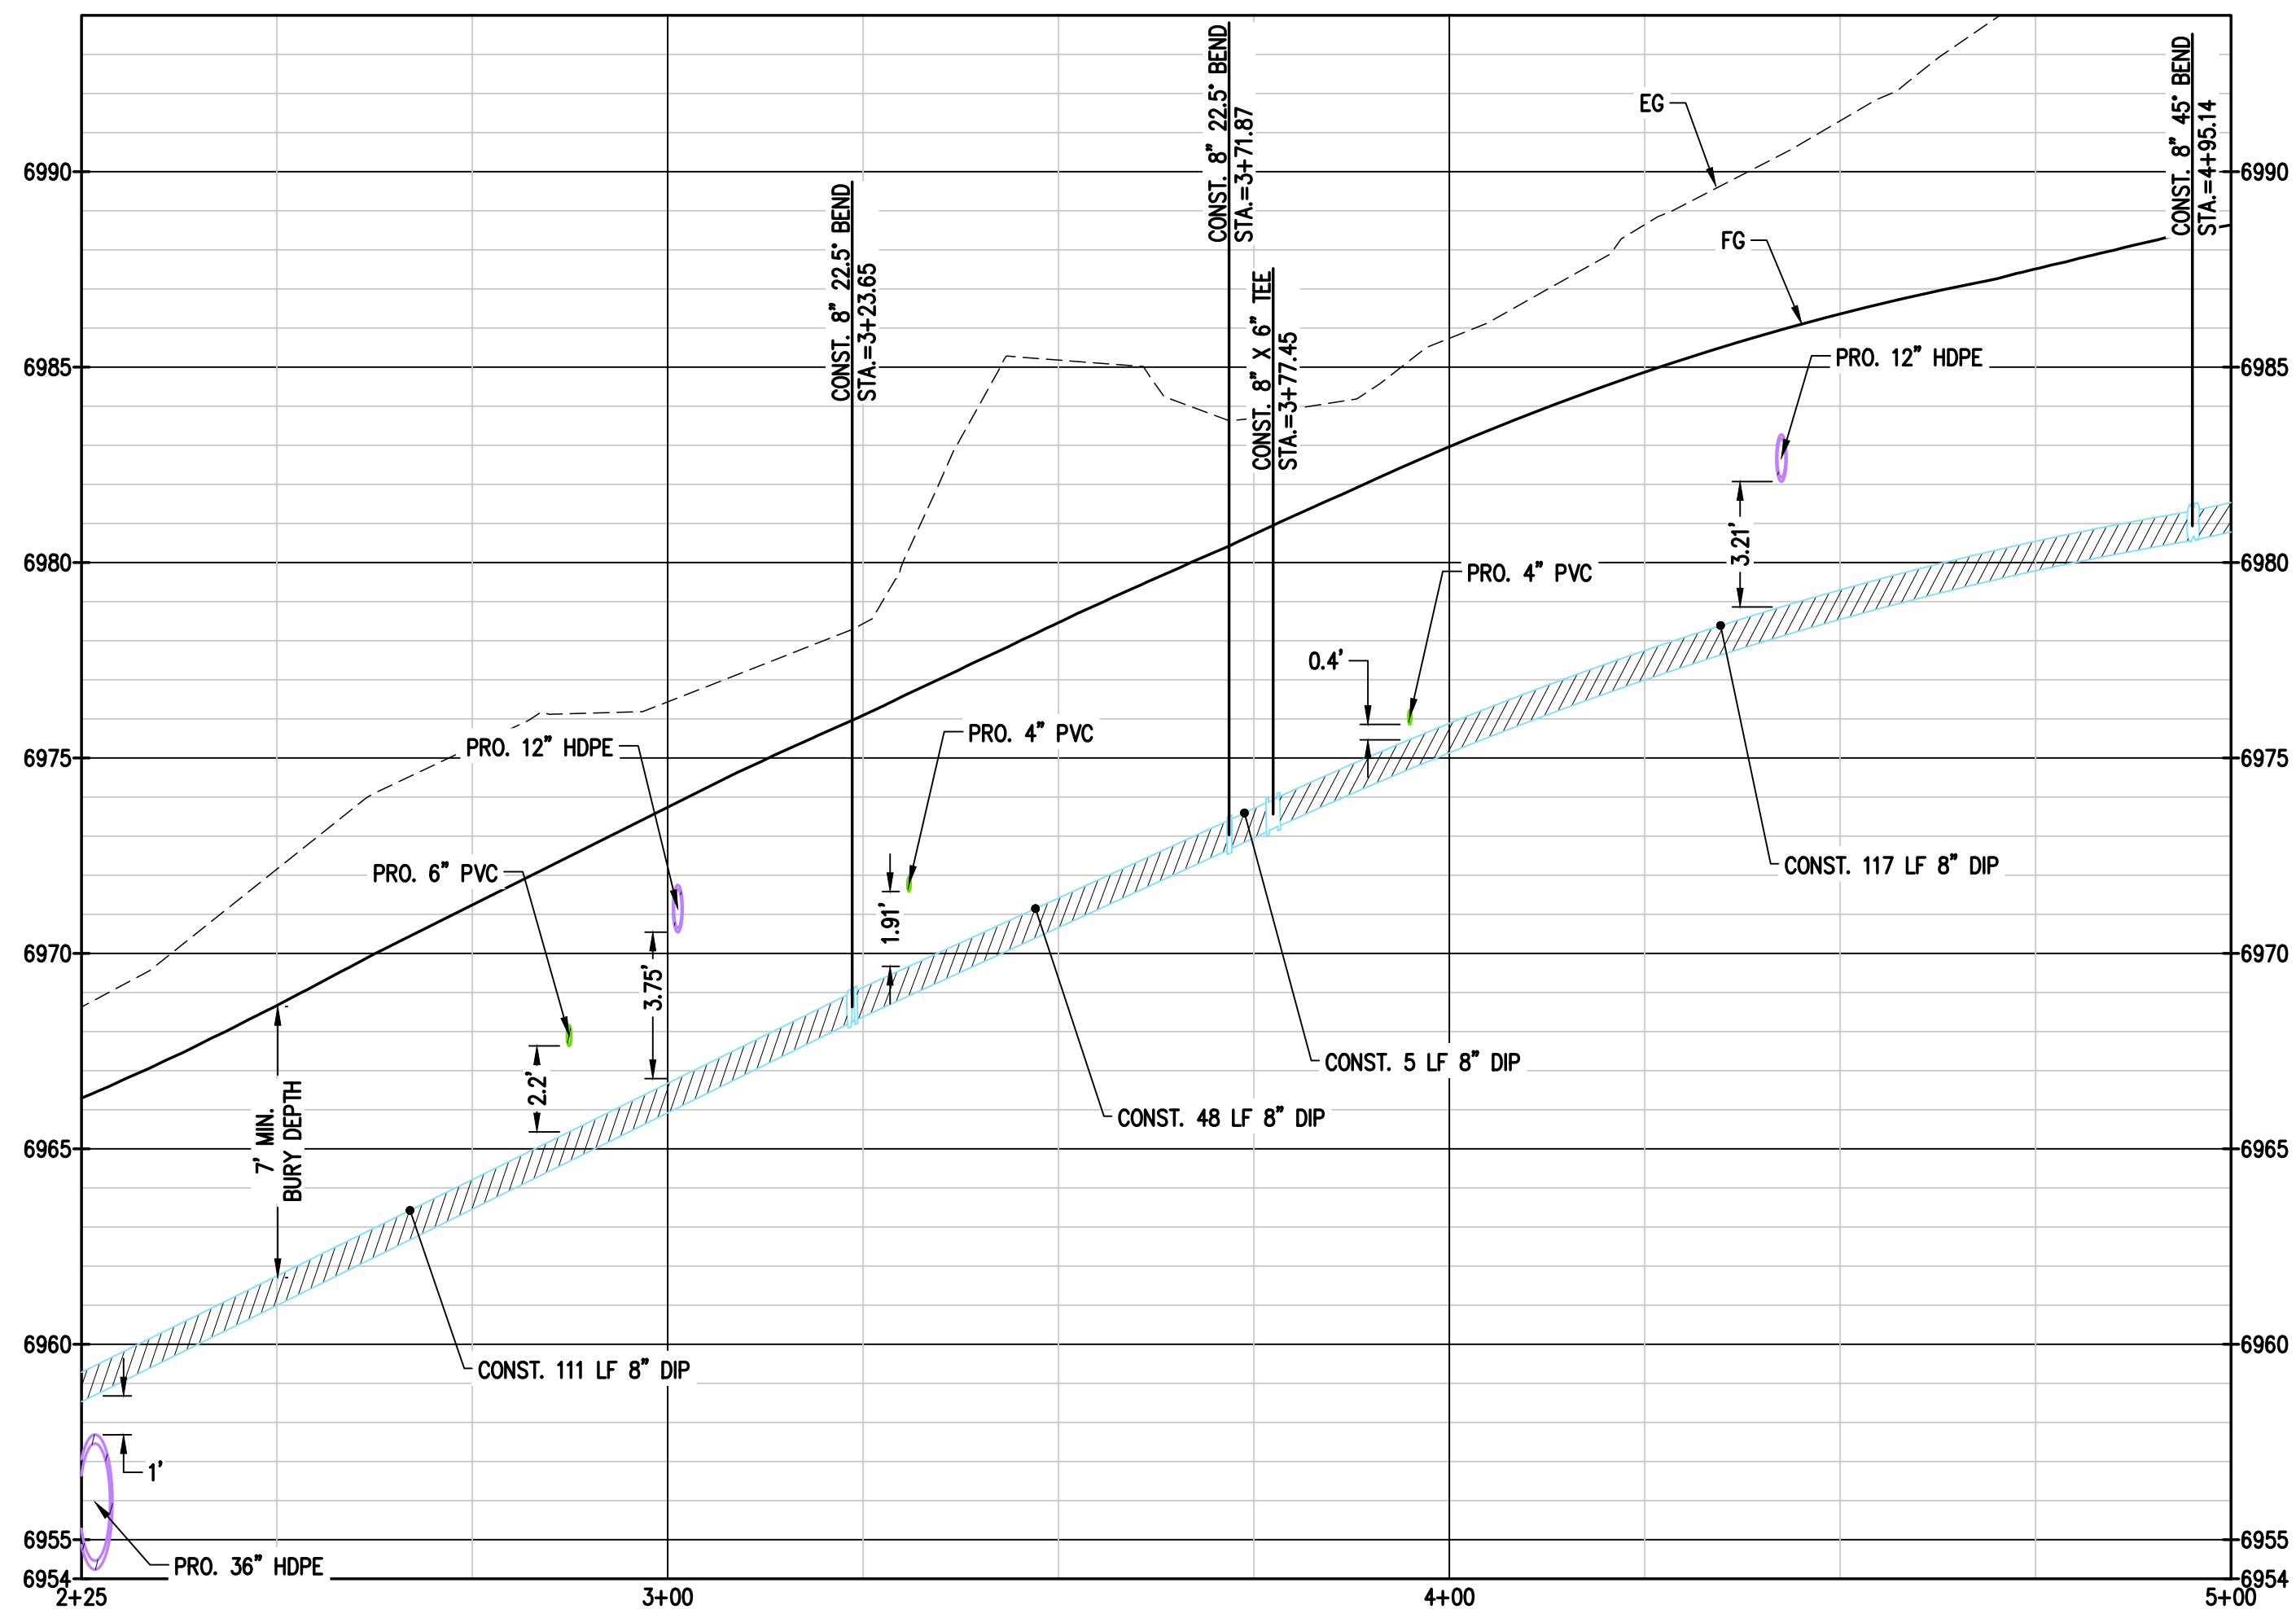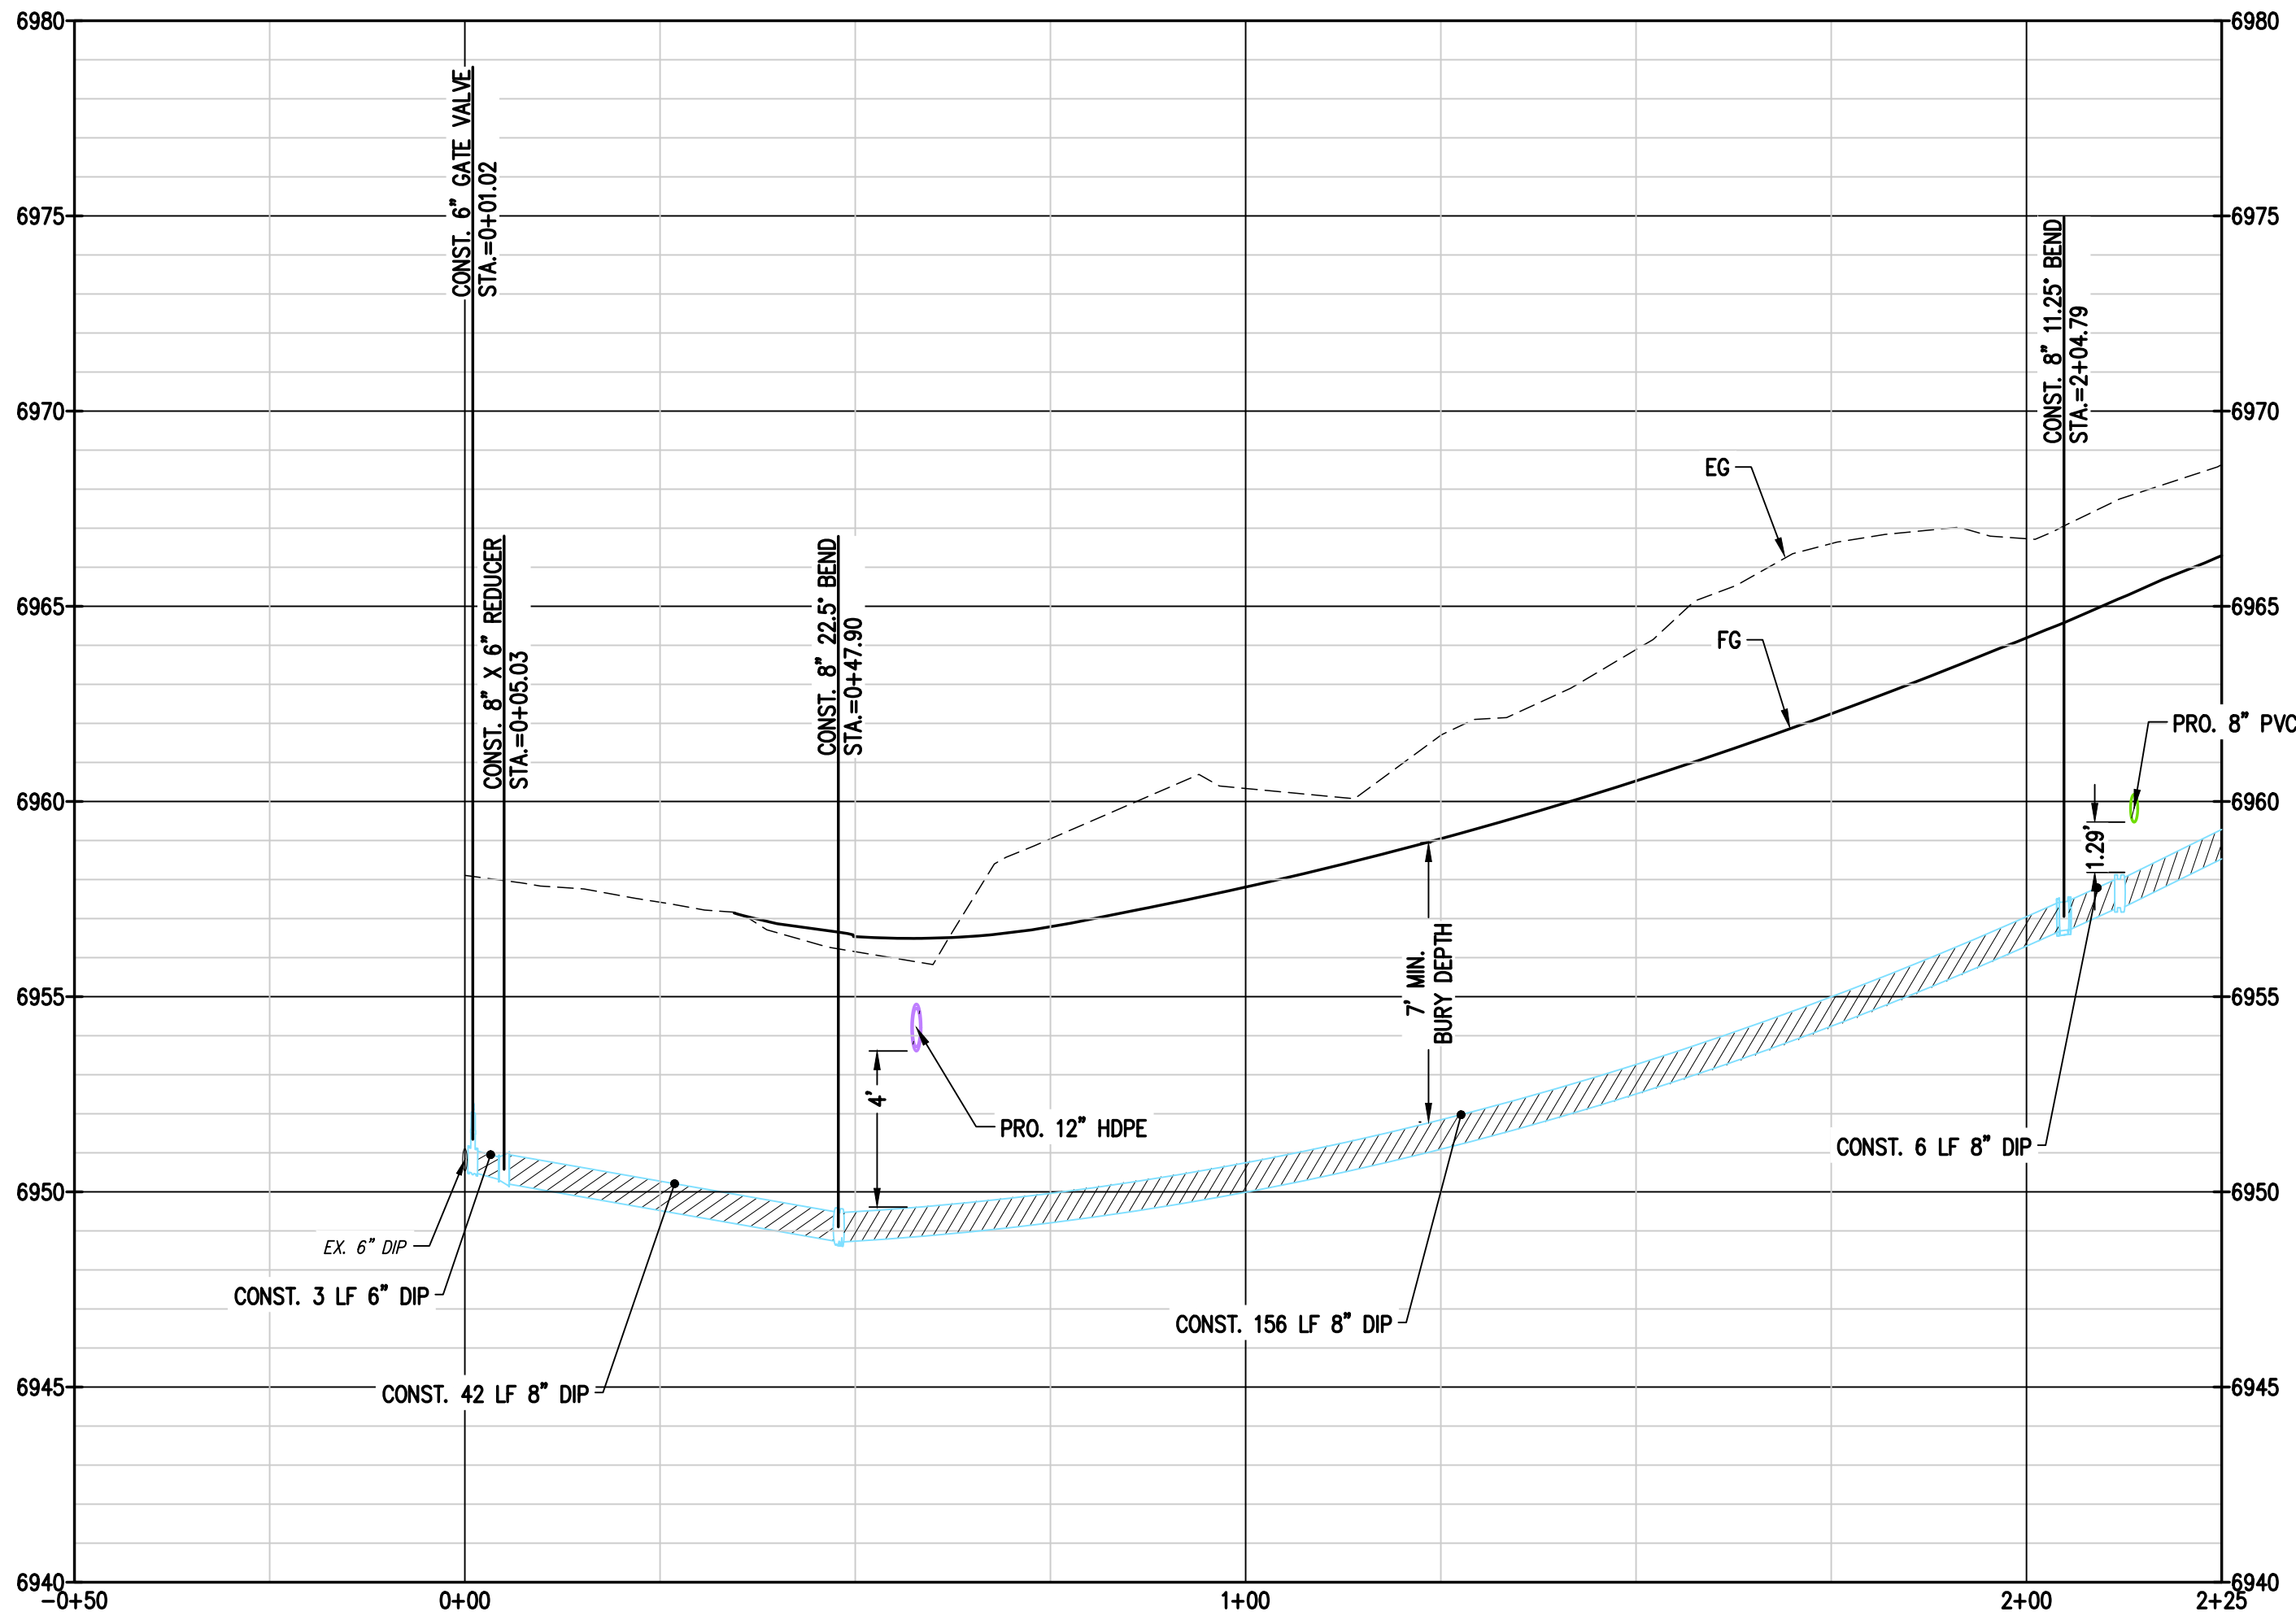

STEAMBOAT ESQUIAR LP	ROUTT COUNTY
THE ASTRID	
2410 SKI TRAIL LANE	
WATER MAIN PLAN & PROFILE 1	
STEAMBOAT SPRINGS	
PREPARED UNDER THE DIRECT SUPERVISION OF	
PRELIMINARY NOT FOR CONSTRUCTION	
FOR AND ON BEHALF OF	
INITIAL SUBMITTAL	12/22/2022
DRAWING SIZE	24" X 36"
SURVEY FIRM	LANDMARK, INC
SURVEY DATE	06/03/22
JOB NO.	C020235
DRAWING NAME	20235 P&P-WATER PLAN.dwg
SHEET	15 OF 68
C13	

c:\co20235 astrid-edgemont ph2\Drawings\CONCEPT\20235 P&P-WATER PLAN.dwg, 7/28/2023 10:51:13 AM, Steve Batchelder

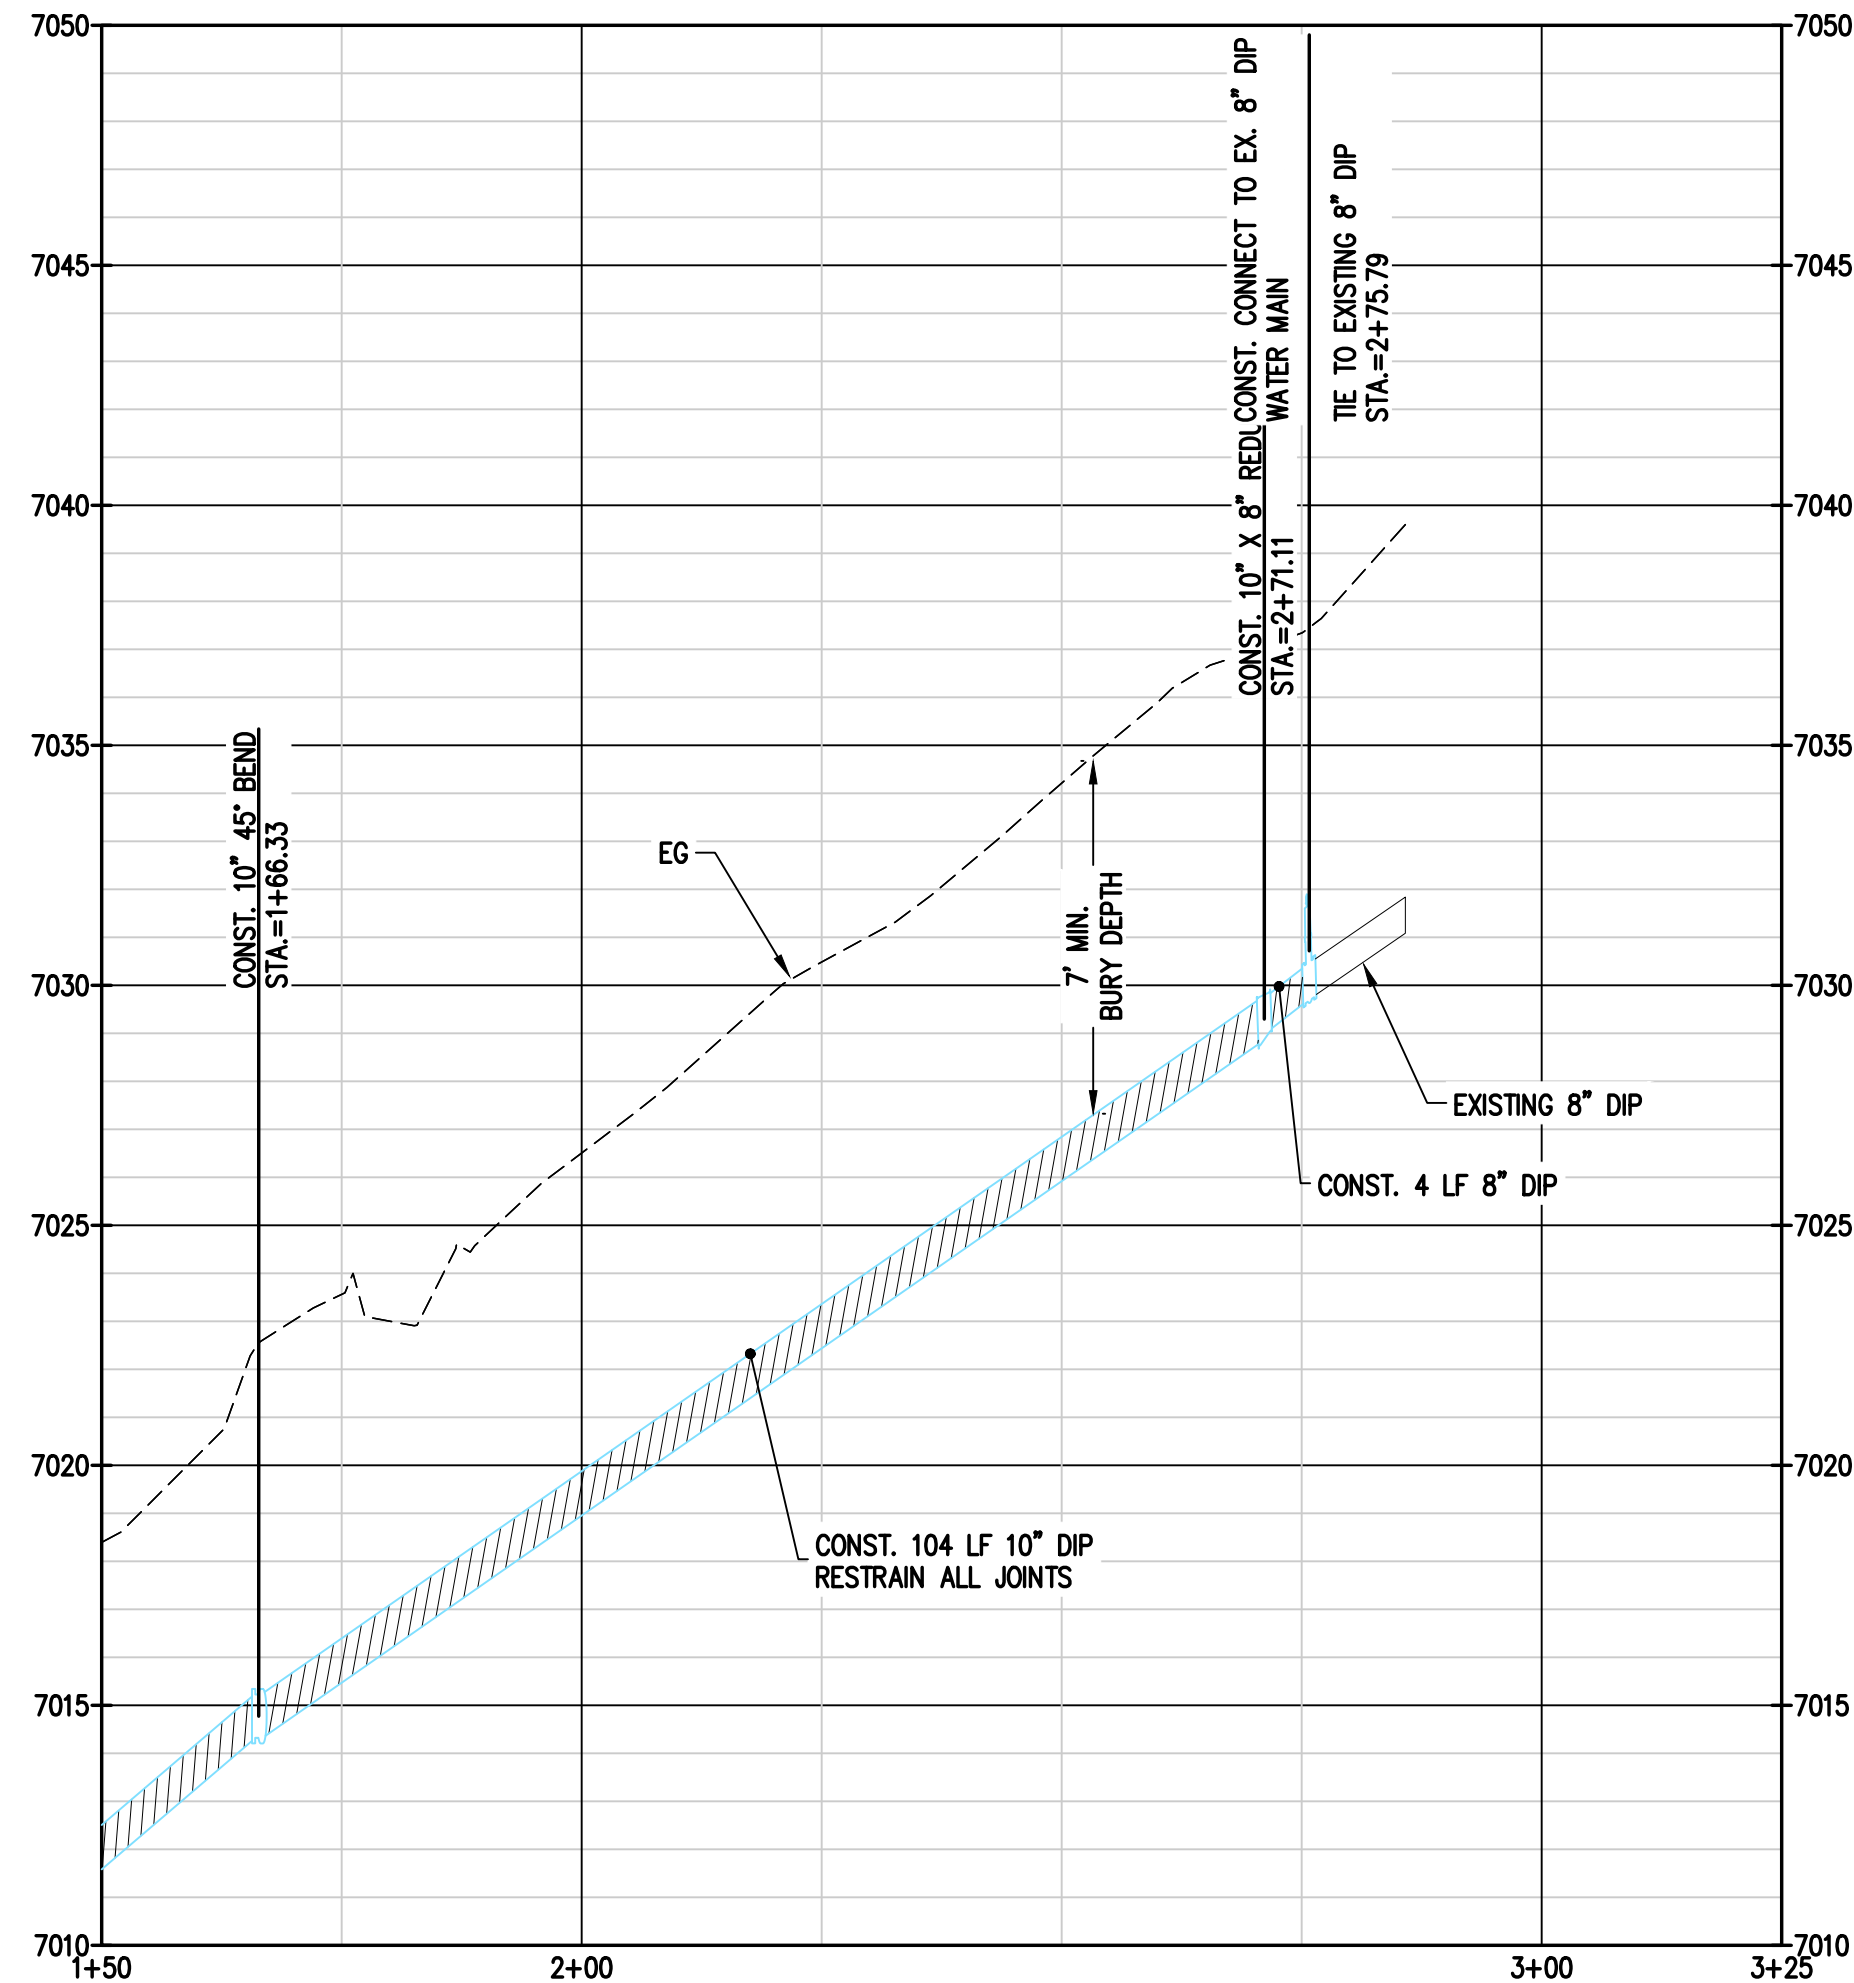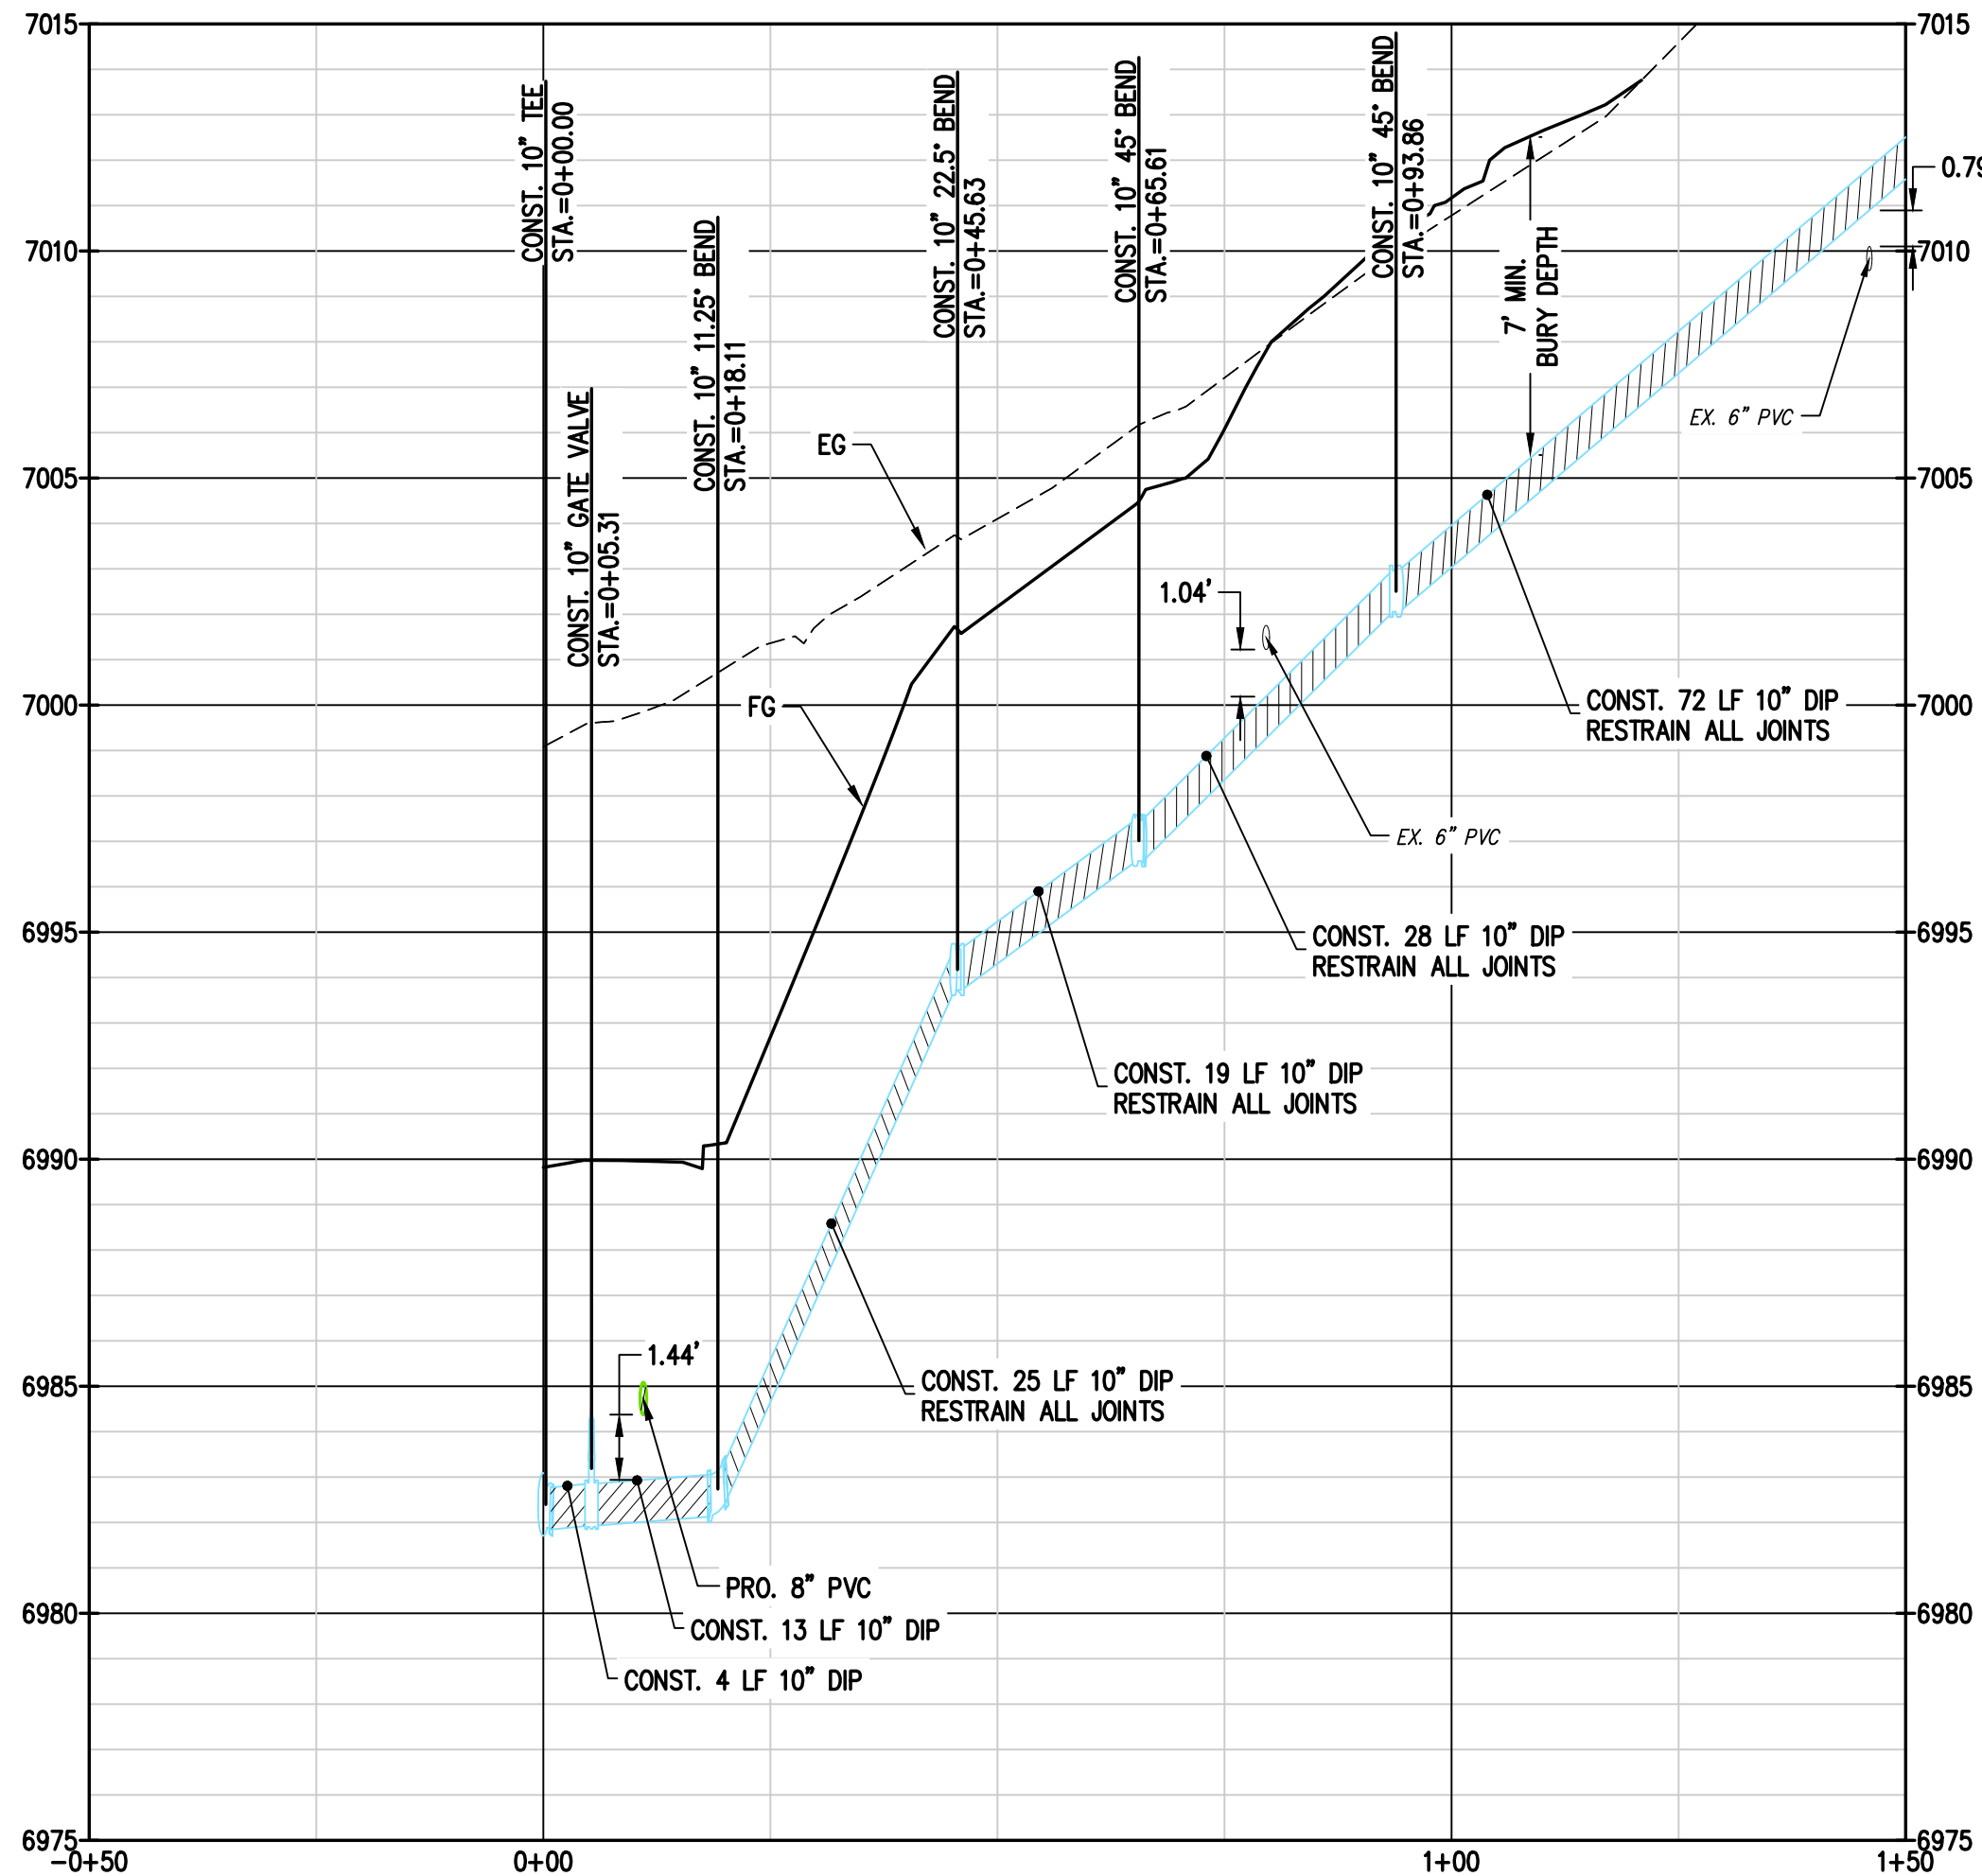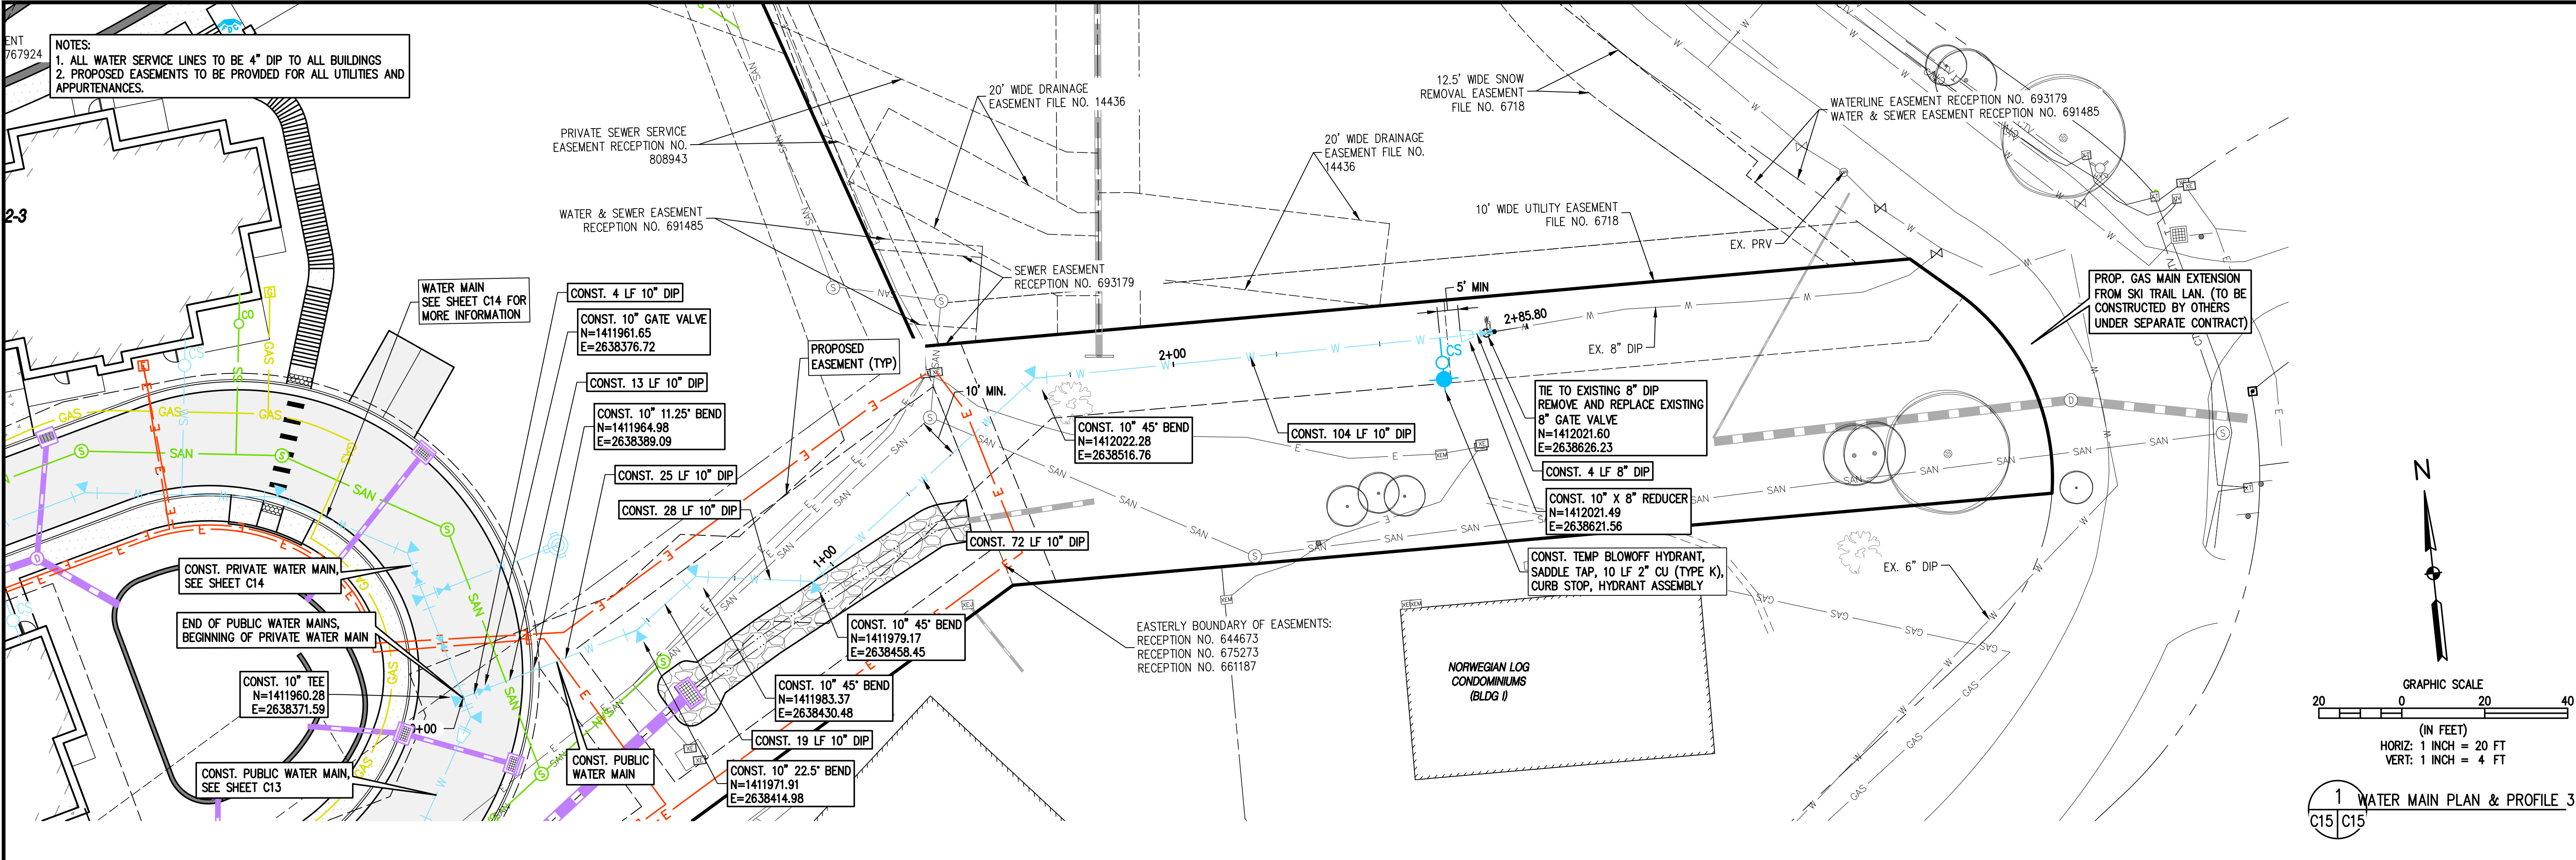

BASELINE
Engineering · Planning · Surveying
169 HILLTOP PKWY, SUITE 204 • STEAMBOAT SPRINGS, CO 80477
P. 970.679.925 • F. 303.940.9659 • www.baselinecorp.com

DESIGNED BY	TJM	DATE	05/18/2023
DRAWN BY	TJM	DATE	07/28/2023
CHECKED BY	MRB	DATE	

REVISION	DESCRIPTION
1	REVISIONS PER DRT #1 COMMENTS
2	REVISIONS PER DRT #2 COMMENTS

STEAMBOAT ESQUIAR LP

ROUTT COUNTY

THE ASTRID
2410 SKI TRAIL LANE
WATER MAIN PLAN & PROFILE 3

STEAMBOAT SPRINGS

PREPARED UNDER THE DIRECT SUPERVISION OF



**PRELIMINARY
NOT FOR
CONSTRUCTION**

FOR AND ON BEHALF OF
BASELINE CORPORATION

INITIAL SUBMITTAL	12/22/2022
DRAWING SIZE	24" X 36"
SURVEY FIRM	LANDMARK, INC
SURVEY DATE	06/03/22
JOB NO.	C020235
DRAWING NAME	20235 P&P-WATER PLAN.dwg
SHEET	17 OF 68

C15

c:\co20235 astrid-edgemont ph2\Drawings\CONCEPT\20235 P&P-SANITARY MAIN.dwg, 7/28/2023 10:52:18 AM, Steve Batchelder

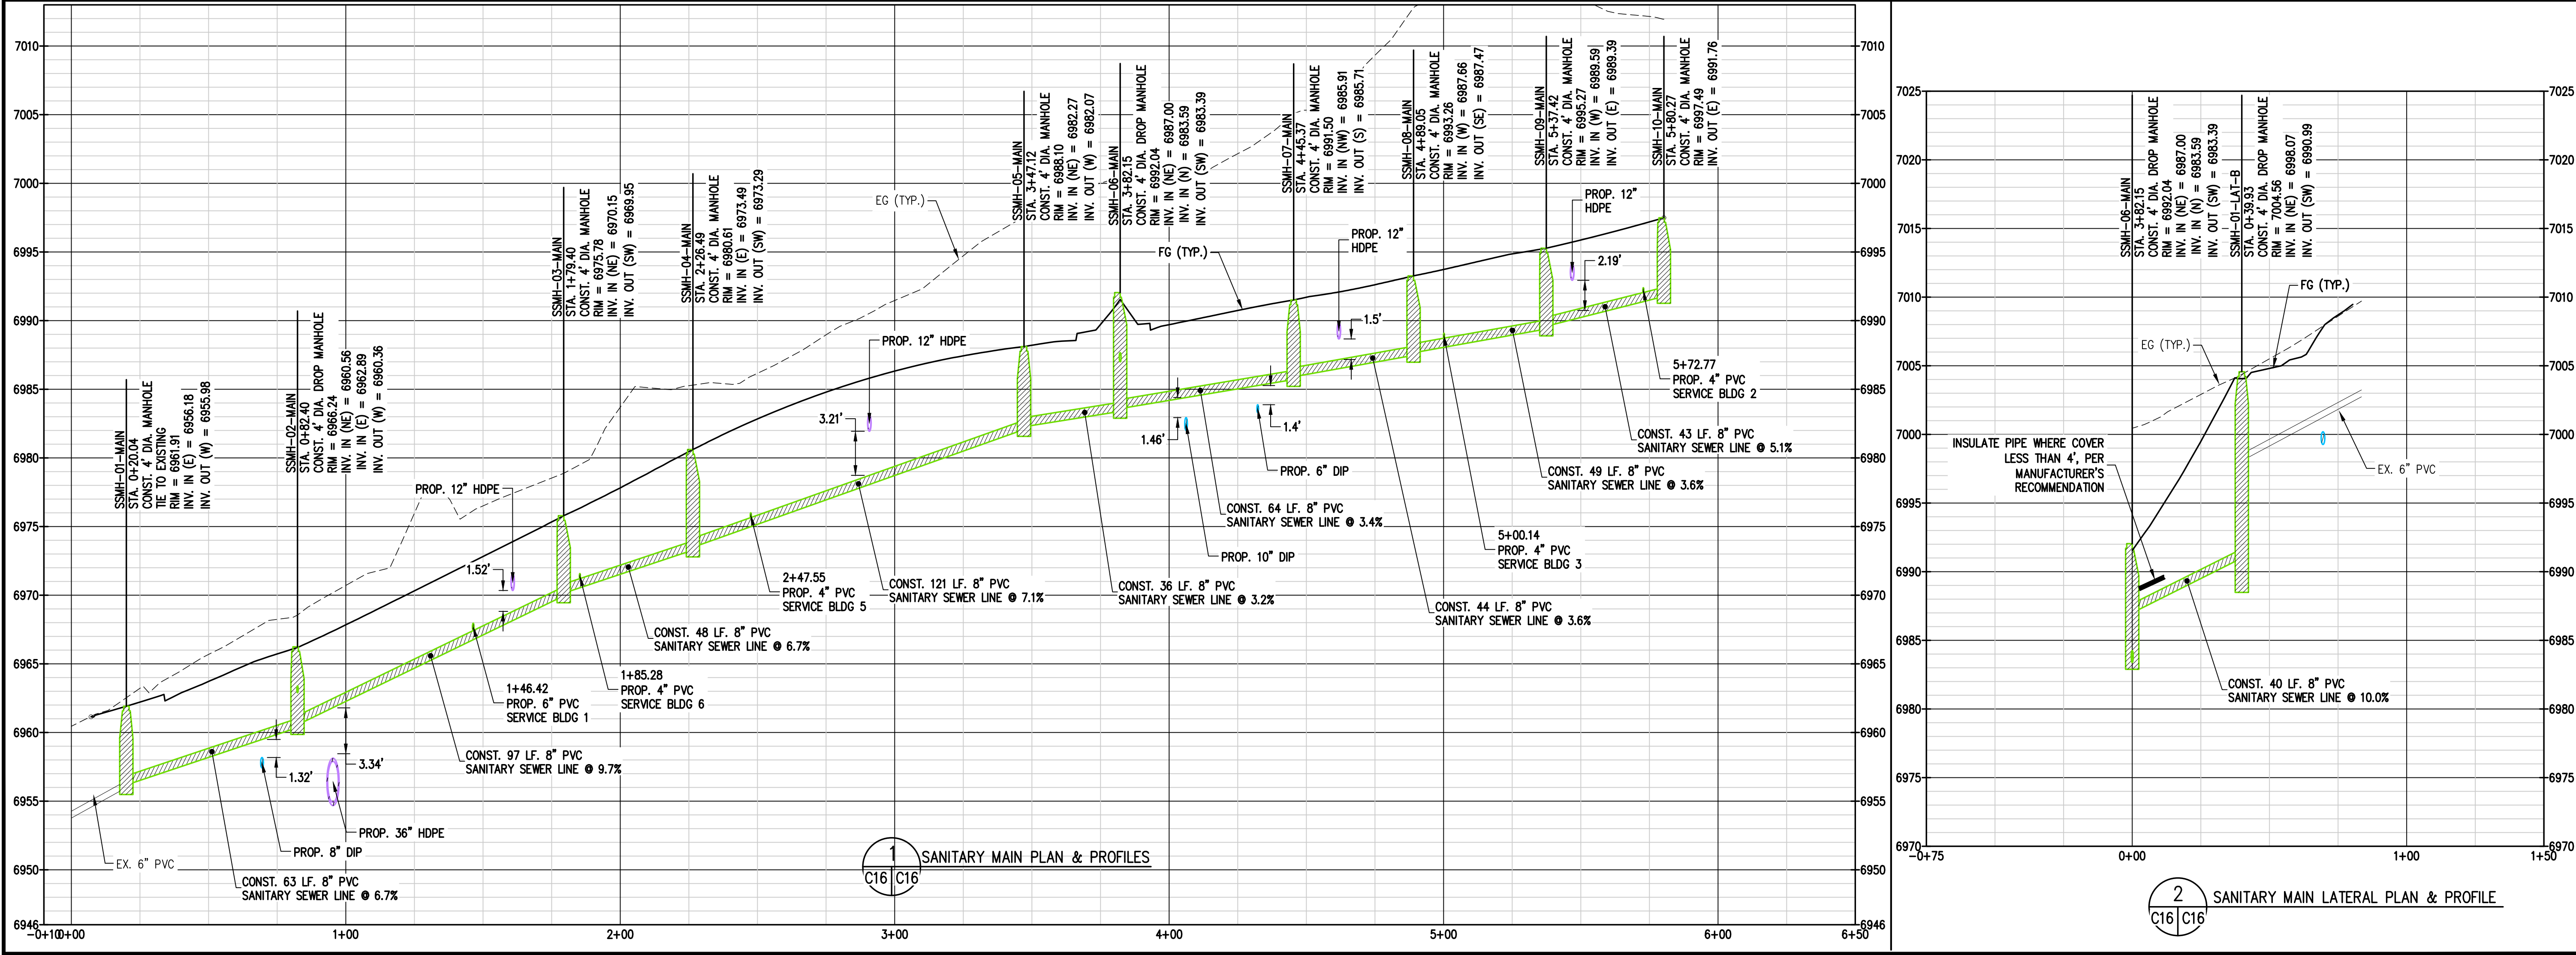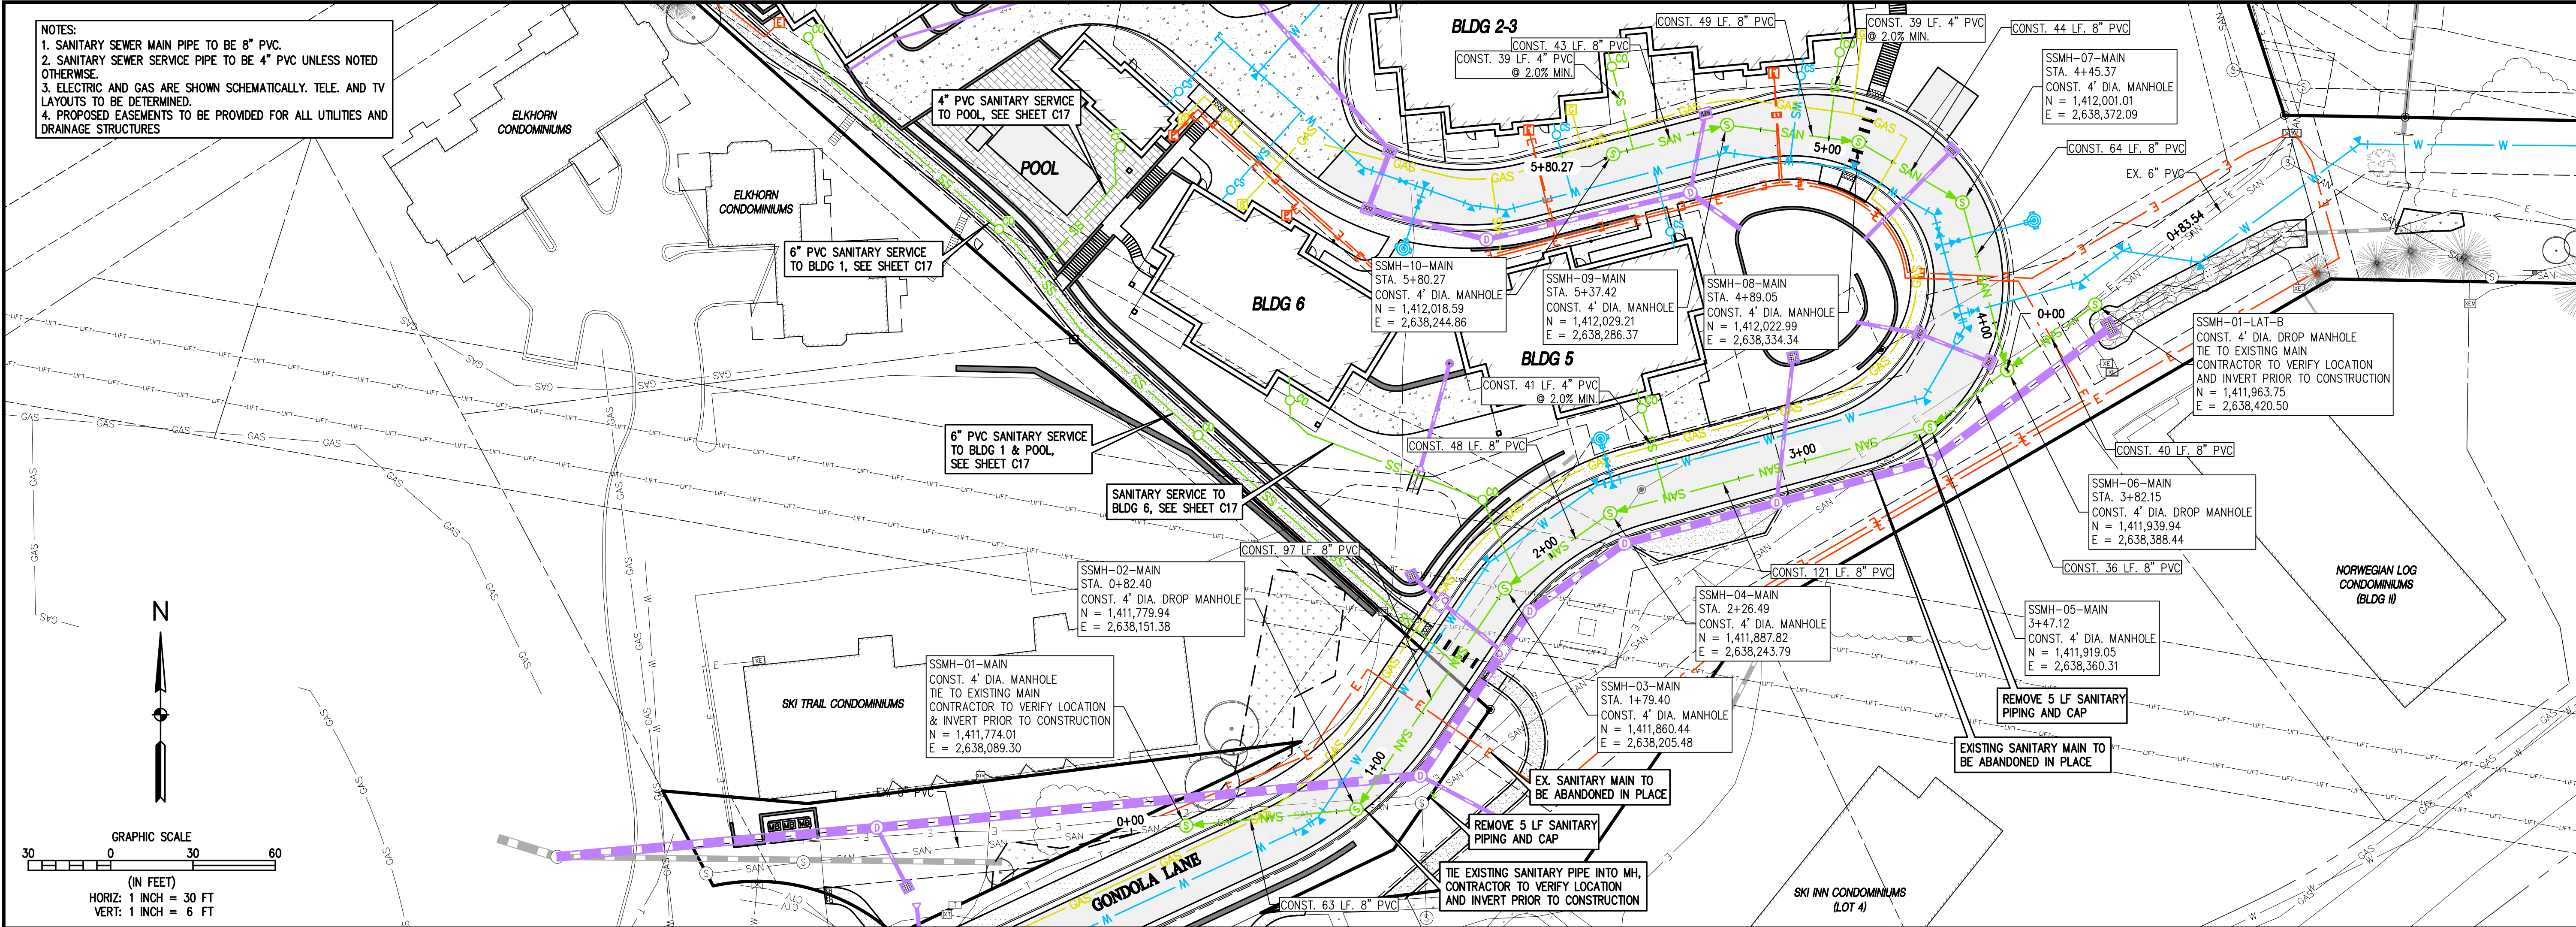

BASLINE
Engineering - Planning - Surveying

169 HILLTOP PKWY, SUITE 204 • STEAMBOAT SPRINGS, CO 80477
P. 970.679.825 • F. 303.940.9659 • www.baselinecorp.com

DESIGNED BY	DATE	PREPARED BY	REVISION DESCRIPTION
TJM	05/18/2023	SMB	REVISIONS PER DRT #1 COMMENTS
TJM	07/28/2023	SMB	REVISIONS PER DRT #1 COMMENTS
MRB			

ROUTE COUNTY

STEAMBOAT ESQUIAR LP

THE ASTRID
2410 SKI TRAIL LANE
SANITARY MAIN PLAN & PROFILES

STEAMBOAT SPRINGS

PREPARED UNDER THE DIRECT SUPERVISION OF





**PRELIMINARY
NOT FOR
CONSTRUCTION**

FOR AND ON BEHALF OF
BASLINE CORPORATION

INITIAL SUBMITTAL	12/22/2022
DRAWING SIZE	24" X 36"
SURVEY FIRM	LANDMARK, INC
SURVEY DATE	06/03/22
JOB NO.	C020235
DRAWING NAME	20235 P&P-SANITARY MAIN.dwg
SHEET	18 OF 68

C16

c:\co20235 astrid-edgemont ph2\Drawings\CONCEPT\20235 P&P-SANITARY LATERALS.dwg, 7/28/2023 10:53:29 AM, Steve Bitchelder

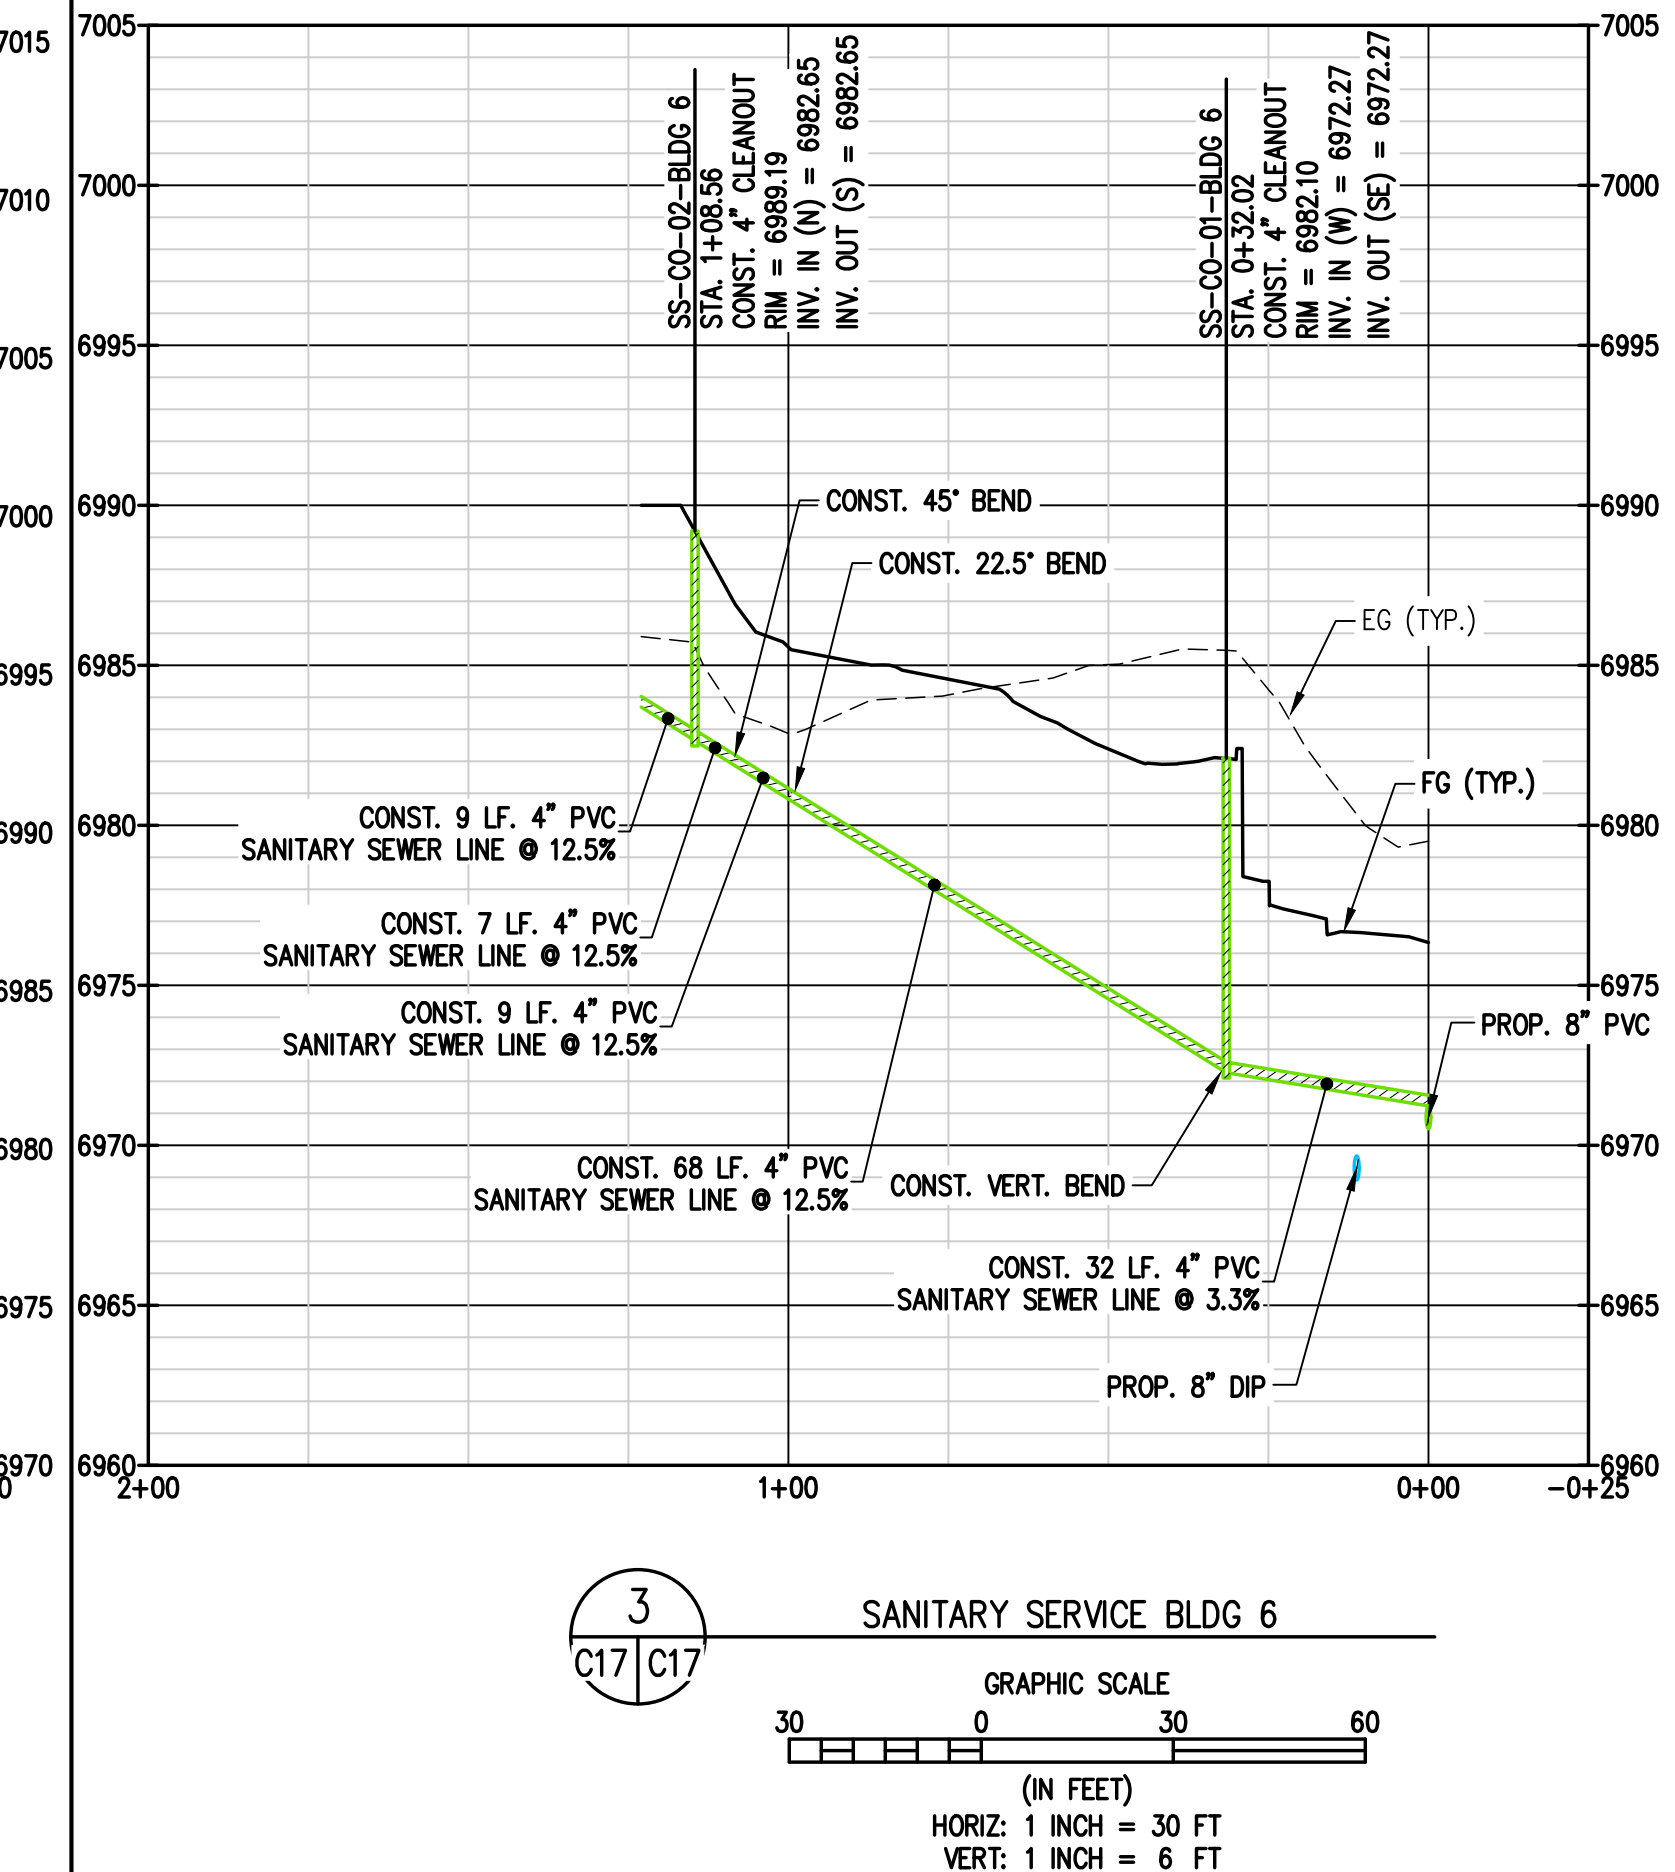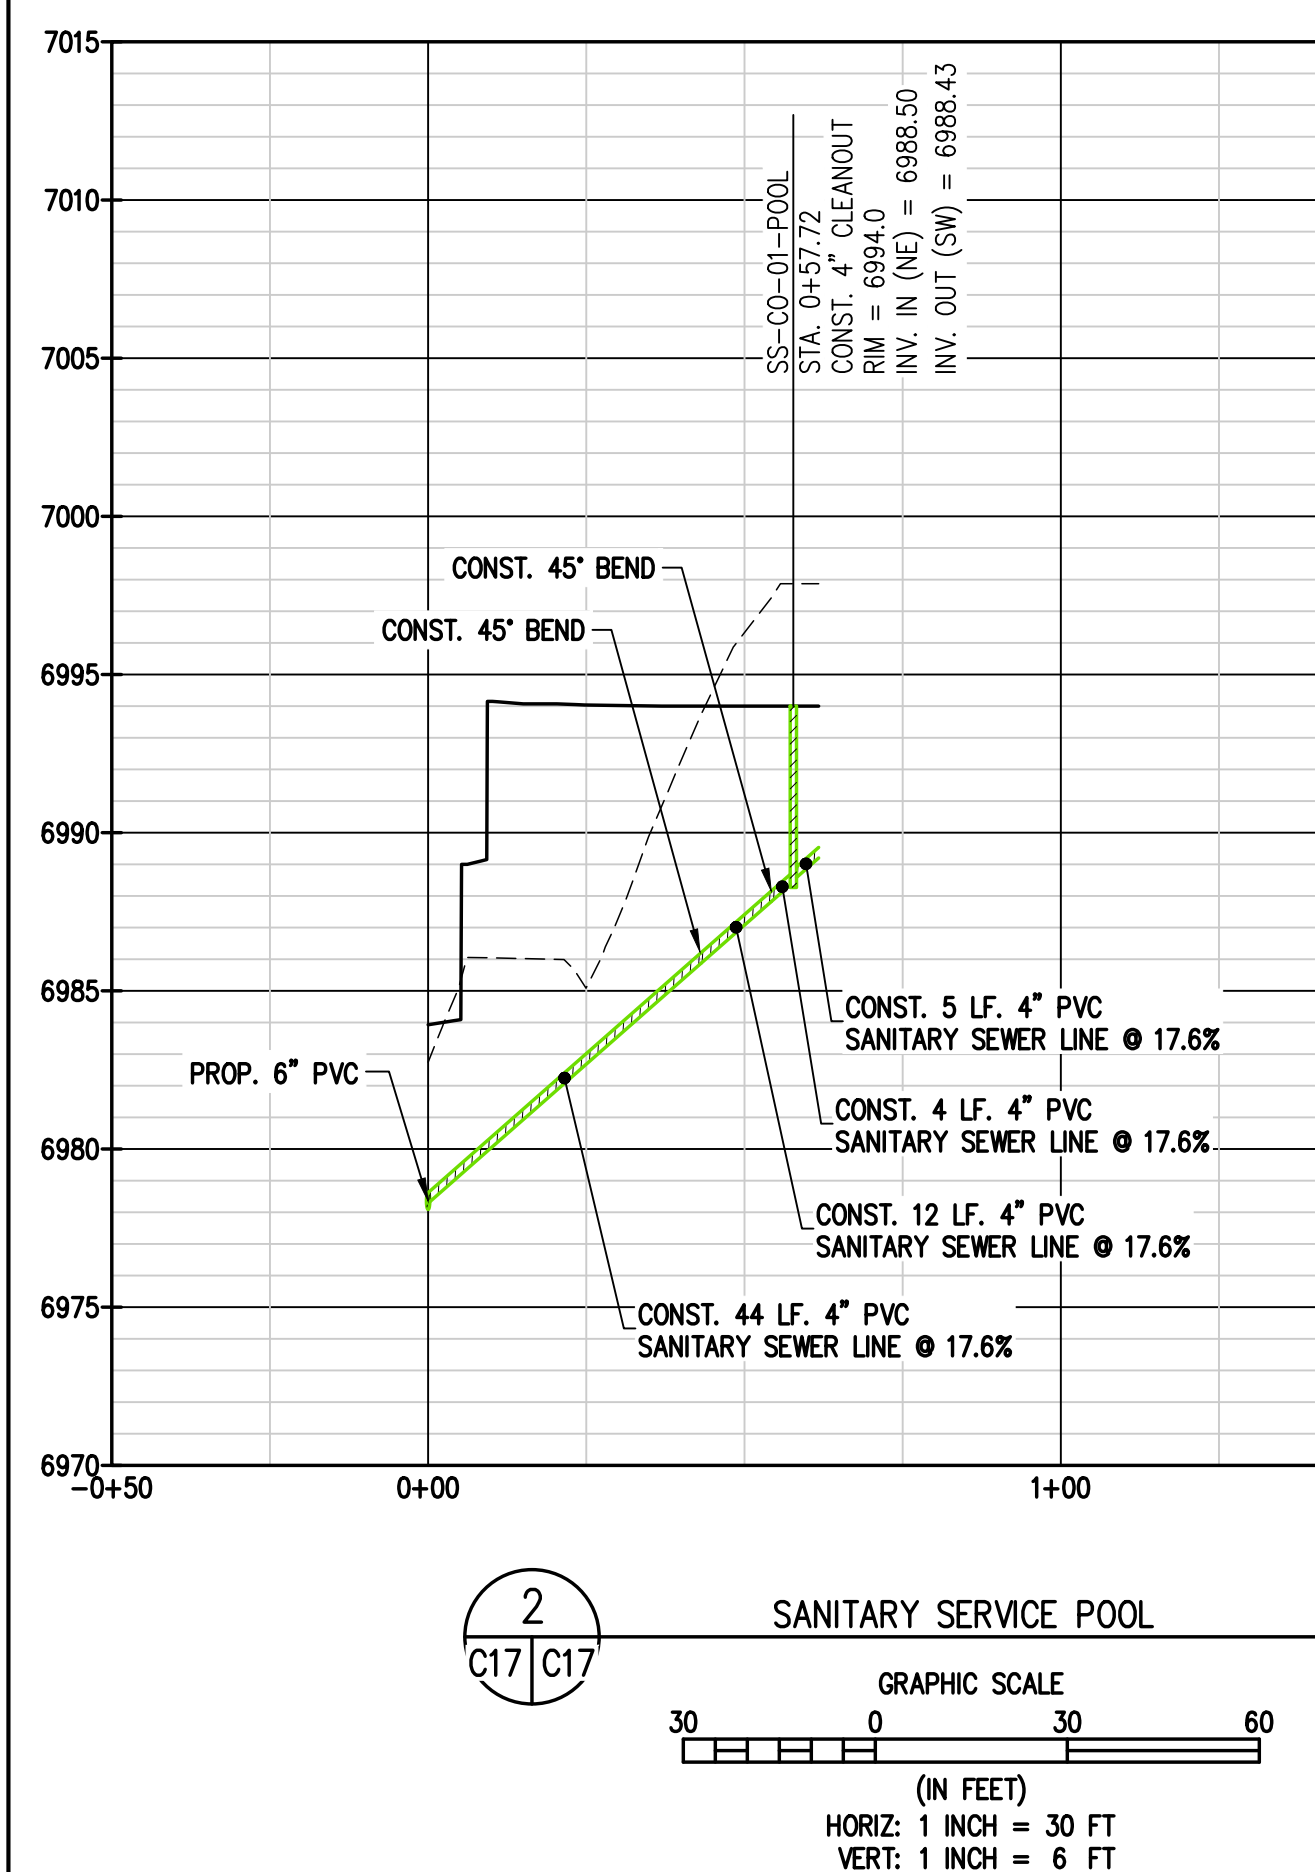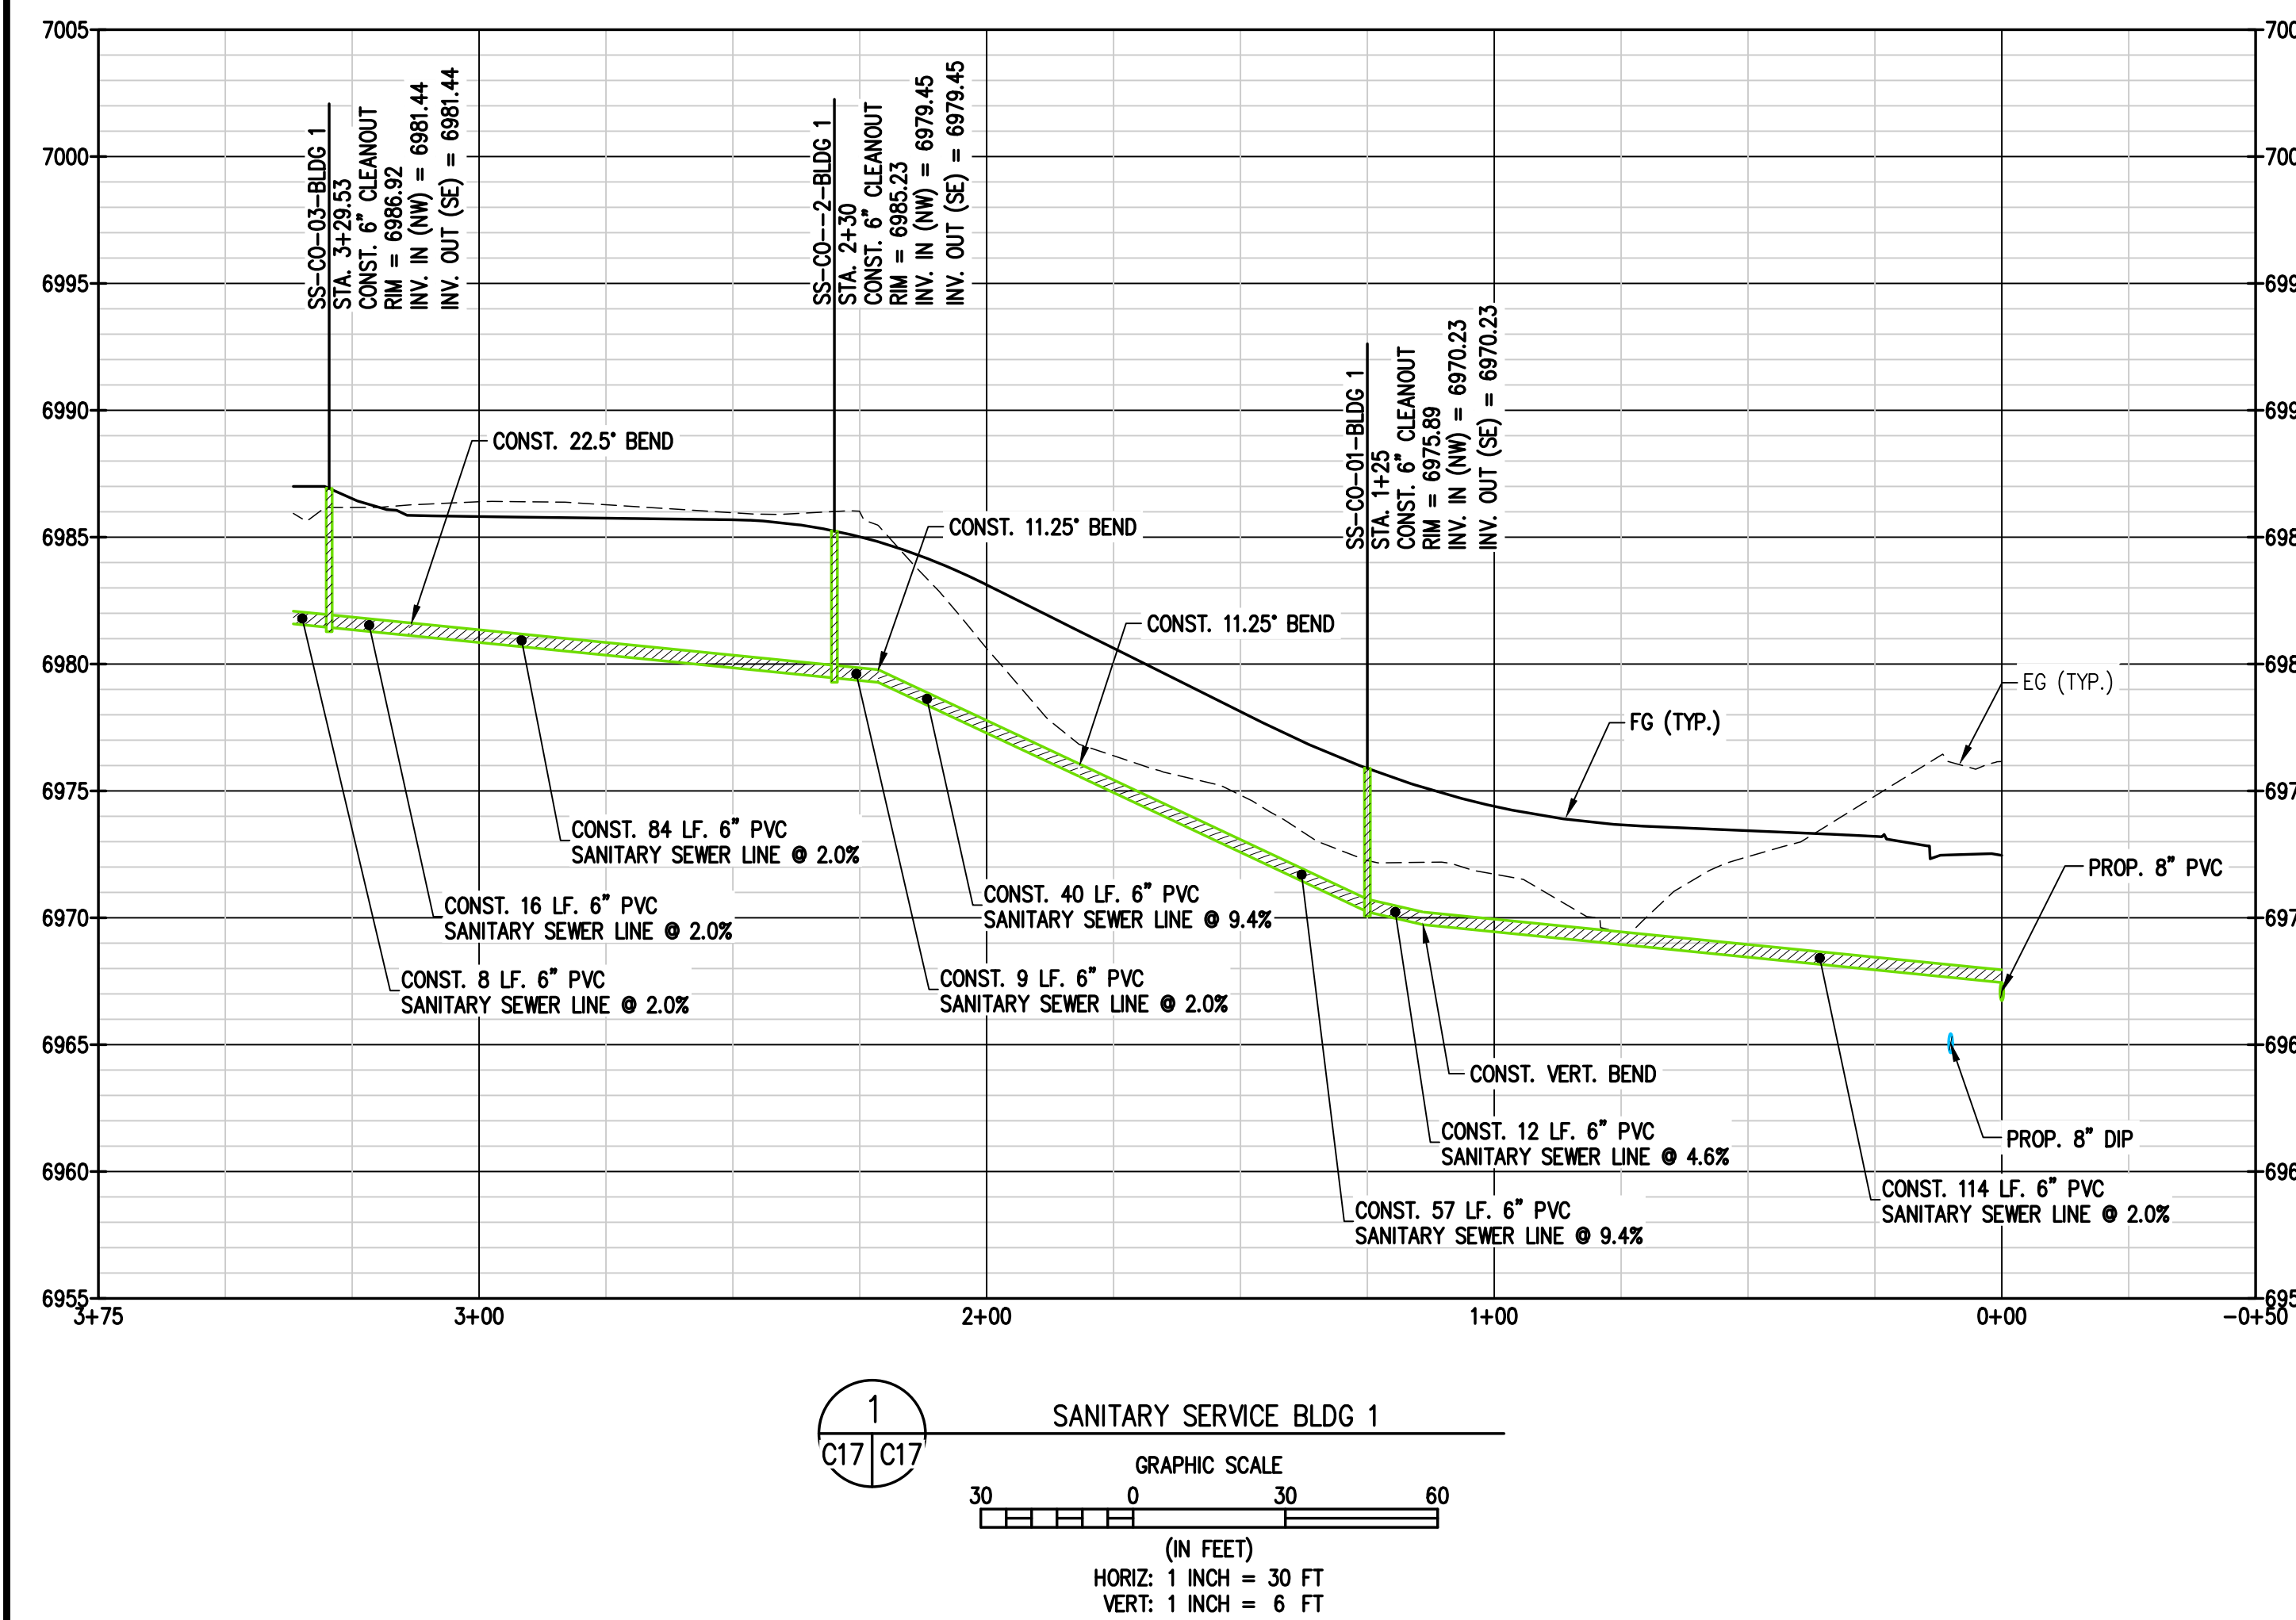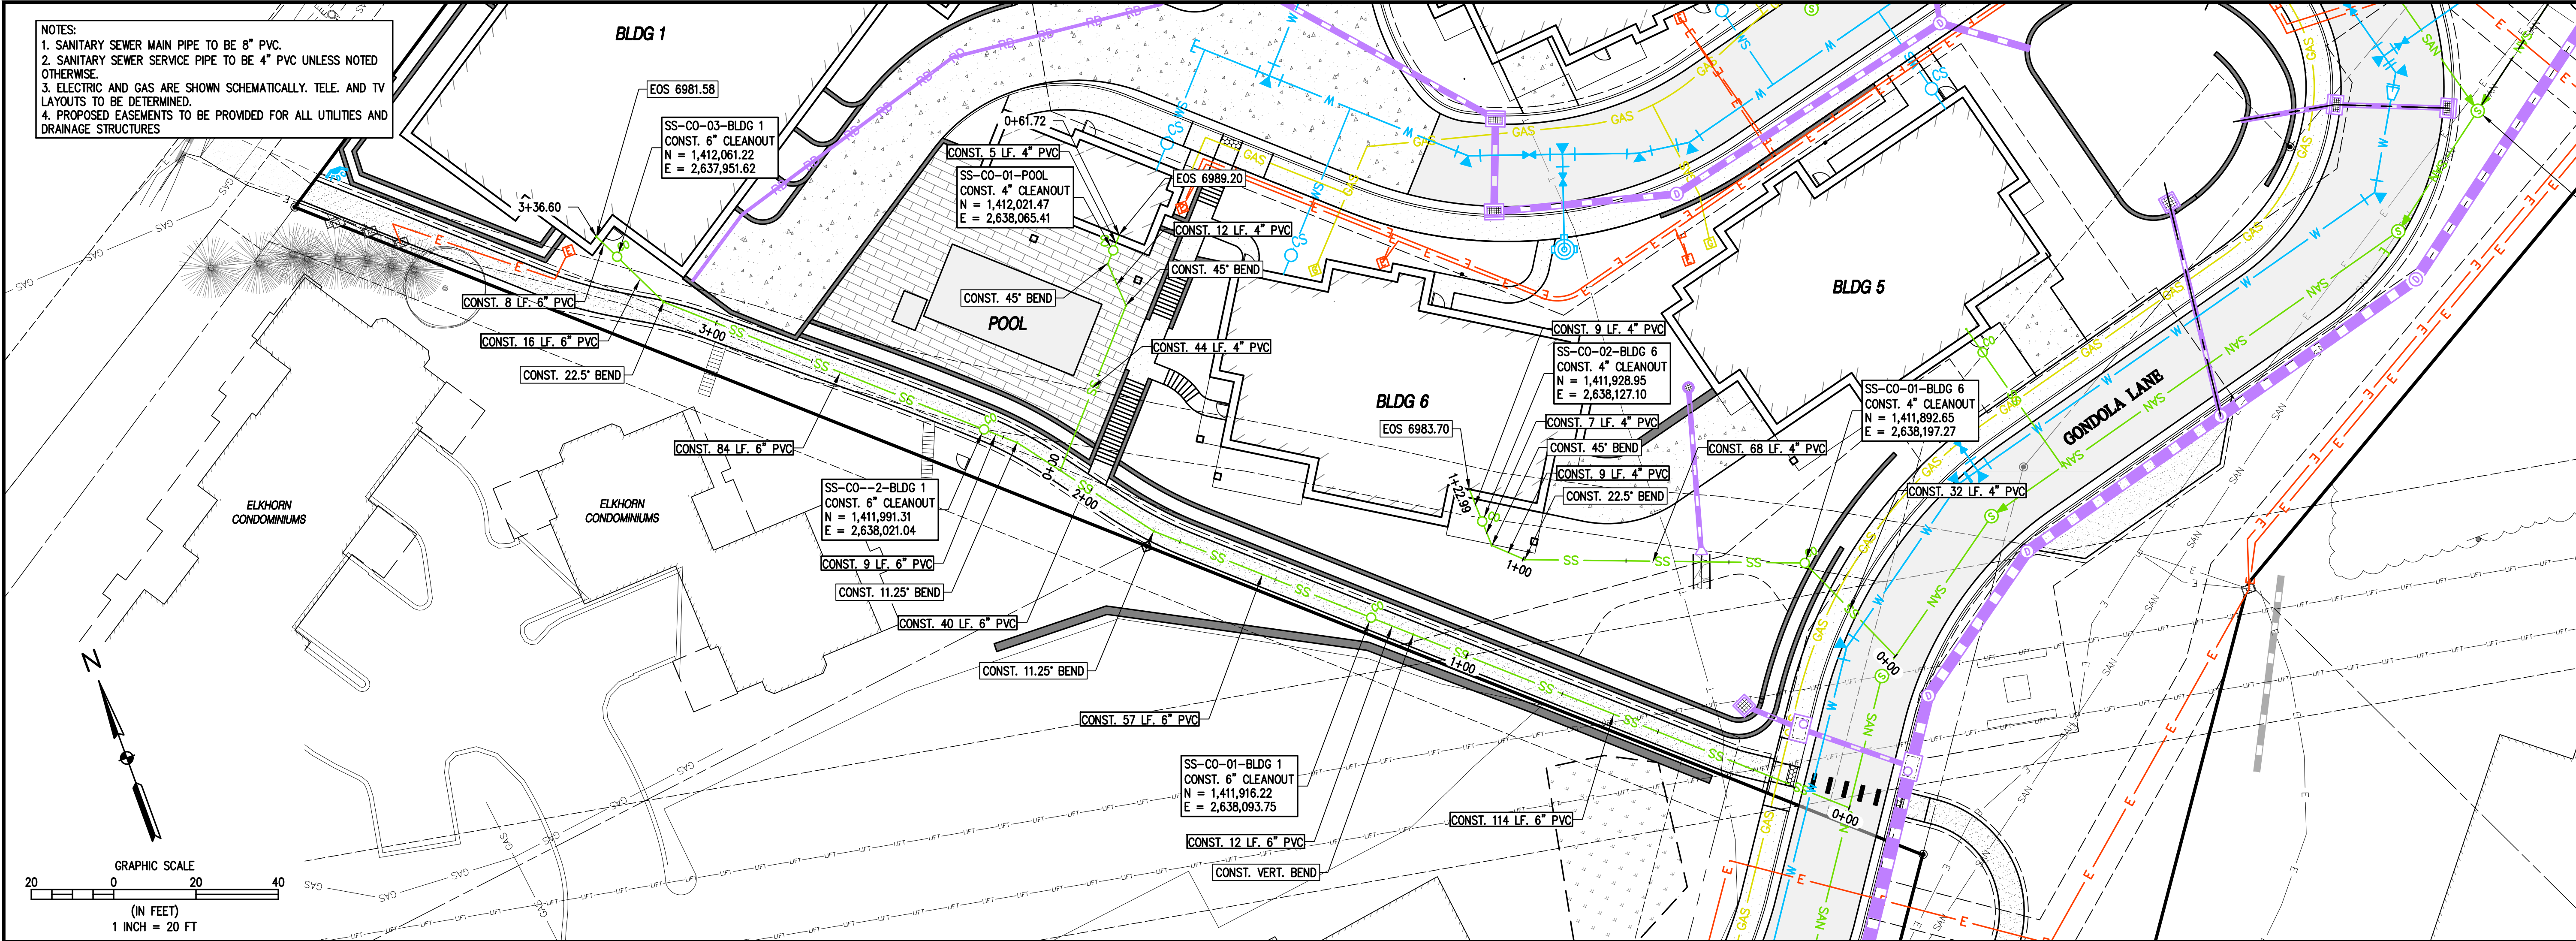

BASELINE
Engineering • Planning • Surveying
169 HILLTOP PKWY, SUITE 204 • STEAMBOAT SPRINGS, CO 80477
P. 970781825 • F. 303340969 • www.baselinecorp.com

DESIGNED BY	DATE	PREPARED BY	DATE	REVISION	DESCRIPTION
TJM	05/18/2023	SMG	05/18/2023	1	REVISIONS PER DRT #1 COMMENTS
TJM	07/28/2023	SMG	07/28/2023	2	REVISIONS PER DRT #2 COMMENTS
MRB					

ROUTT COUNTY

STEAMBOAT ESQUIAR LP

THE ASTRID
2410 SKI TRAIL LANE
SANITARY SERVICES PLAN & PROFILES

STEAMBOAT SPRINGS

PREPARED UNDER THE DIRECT SUPERVISION OF




**PRELIMINARY
NOT FOR
CONSTRUCTION**

FOR AND ON BEHALF OF
BASELINE CORPORATION

INITIAL SUBMITTAL	12/22/2022
DRAWING SIZE	24" X 36"
SURVEY FIRM	LANDMARK, INC
SURVEY DATE	06/03/22
JOB NO.	C020235
DRAWING NAME	20235 P&P-SANITARY LATERALS.dwg
SHEET	19 OF 68

C17

c:\co20235 astrid-edgemont ph2\Drawings\CONCEPT\20235 P&P-STORM MAIN.dwg, 7/28/2023 10:54:38 AM, Steve Batchelder

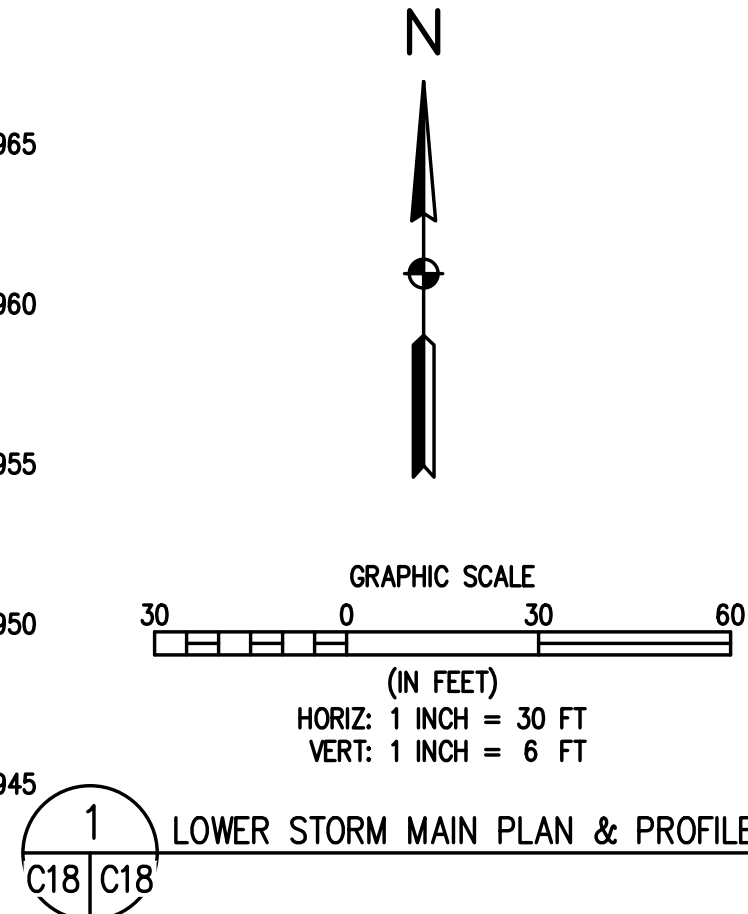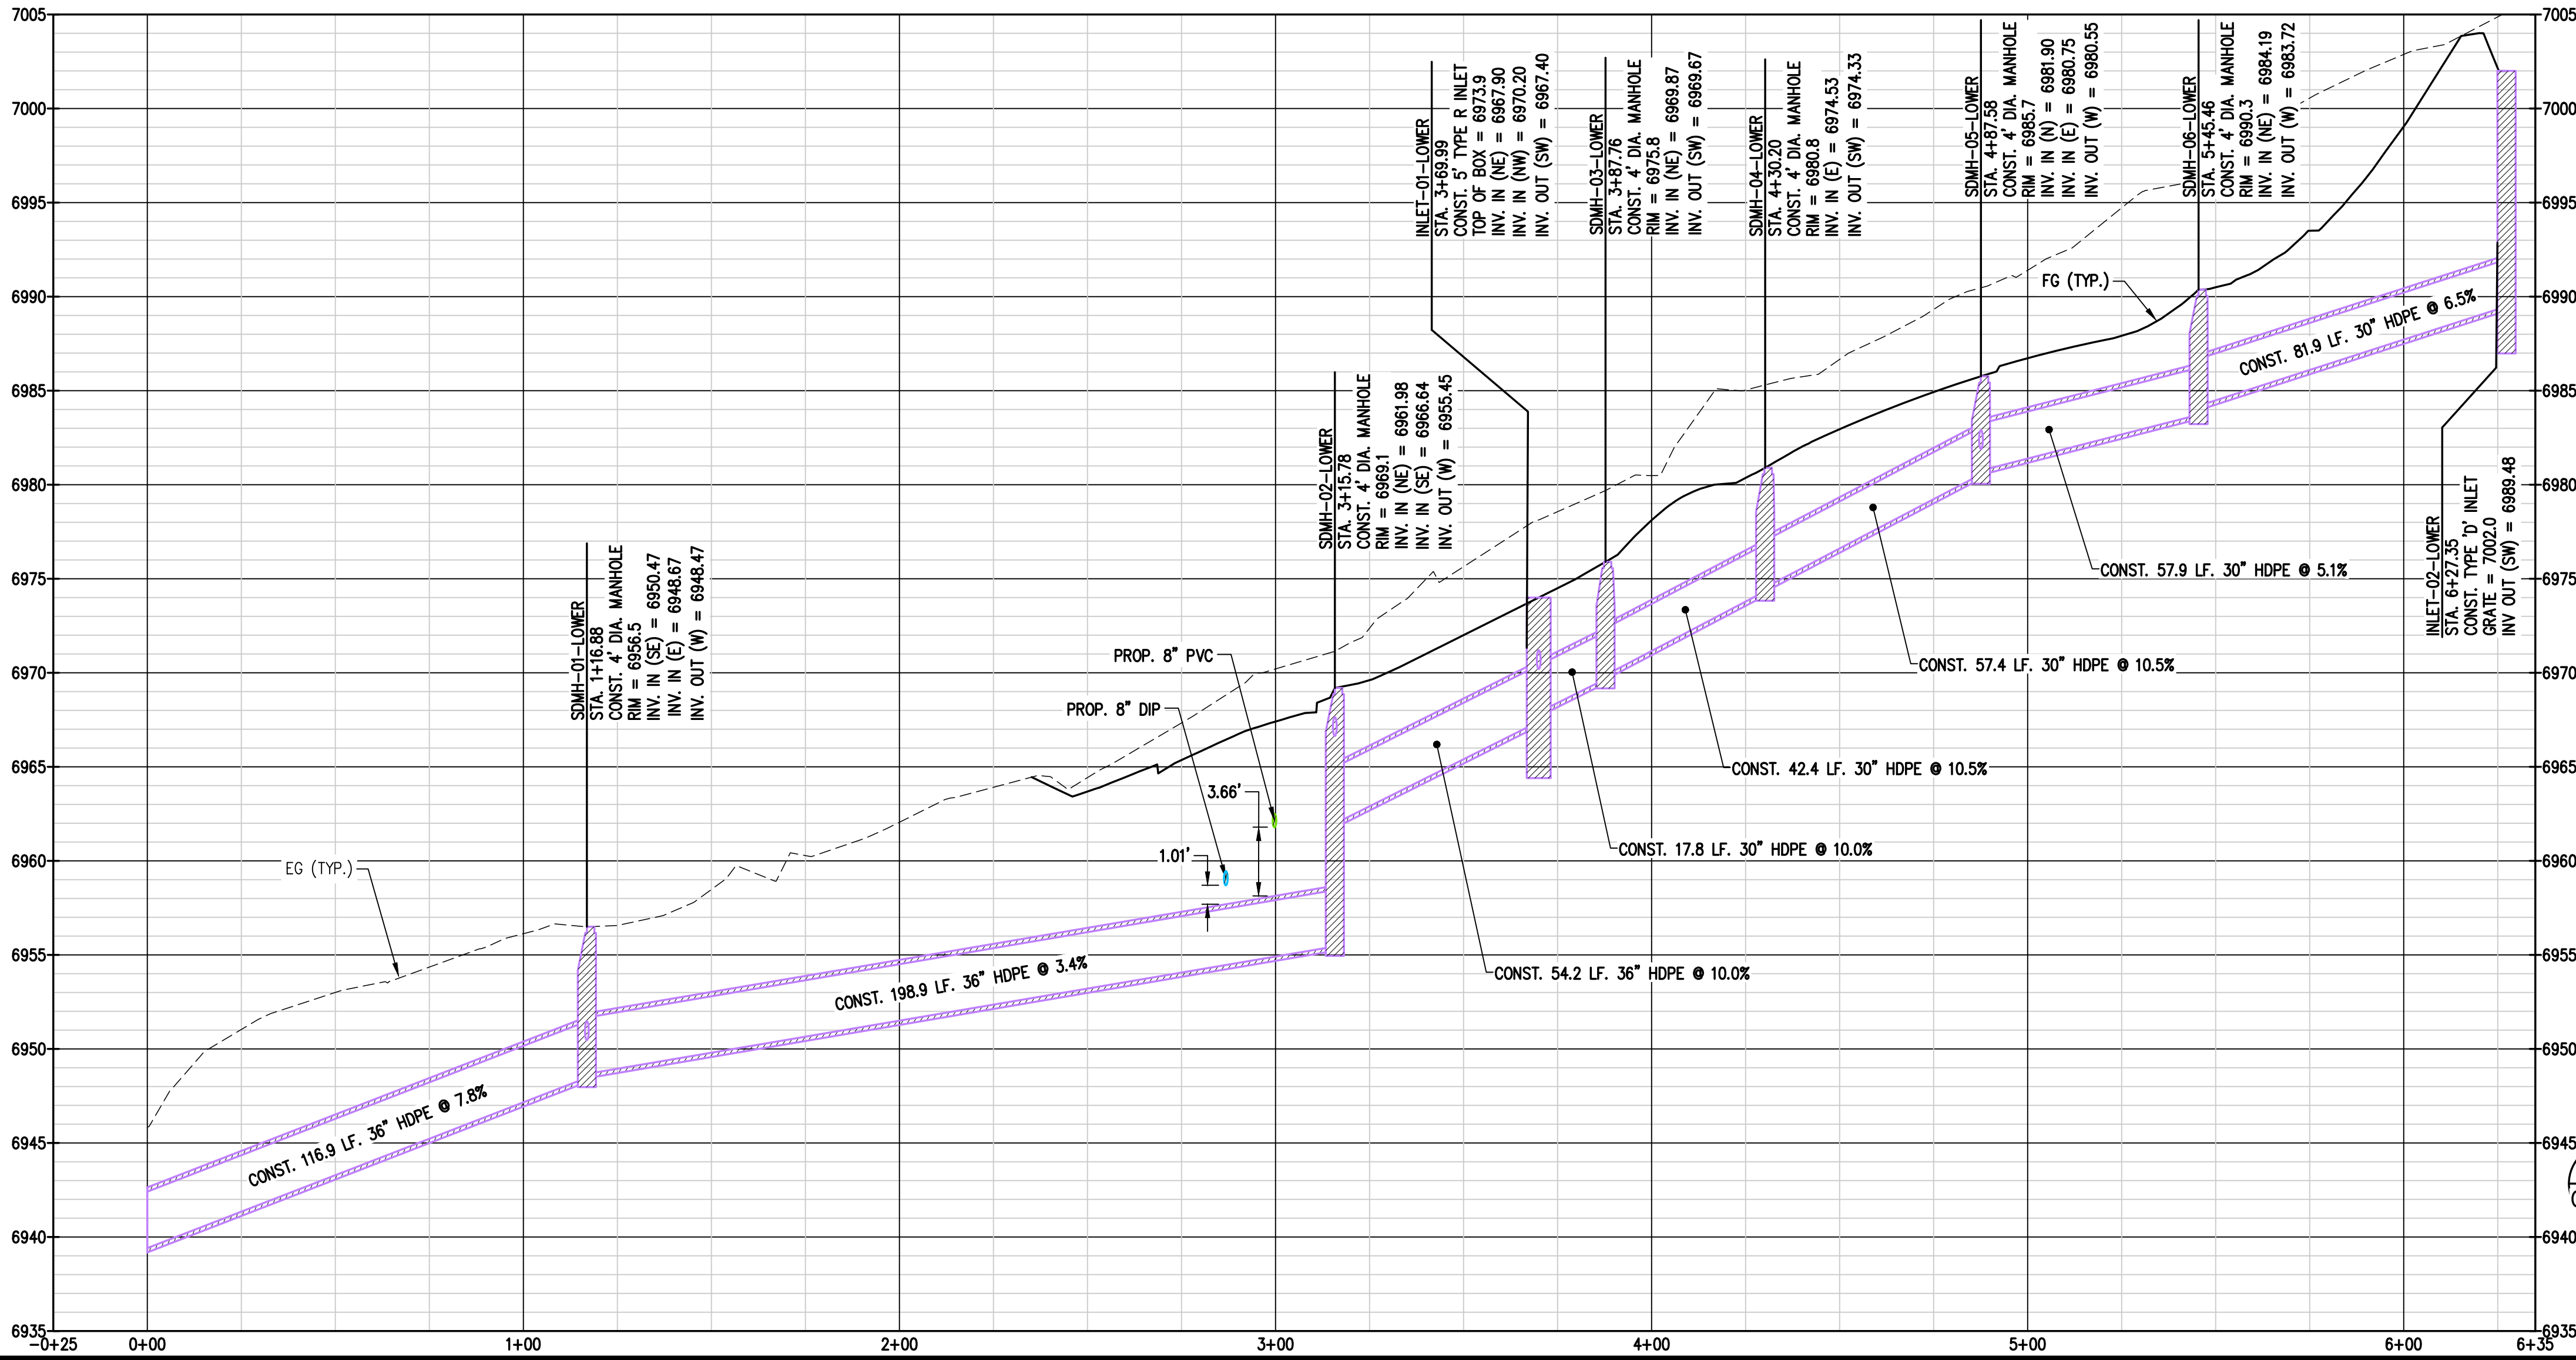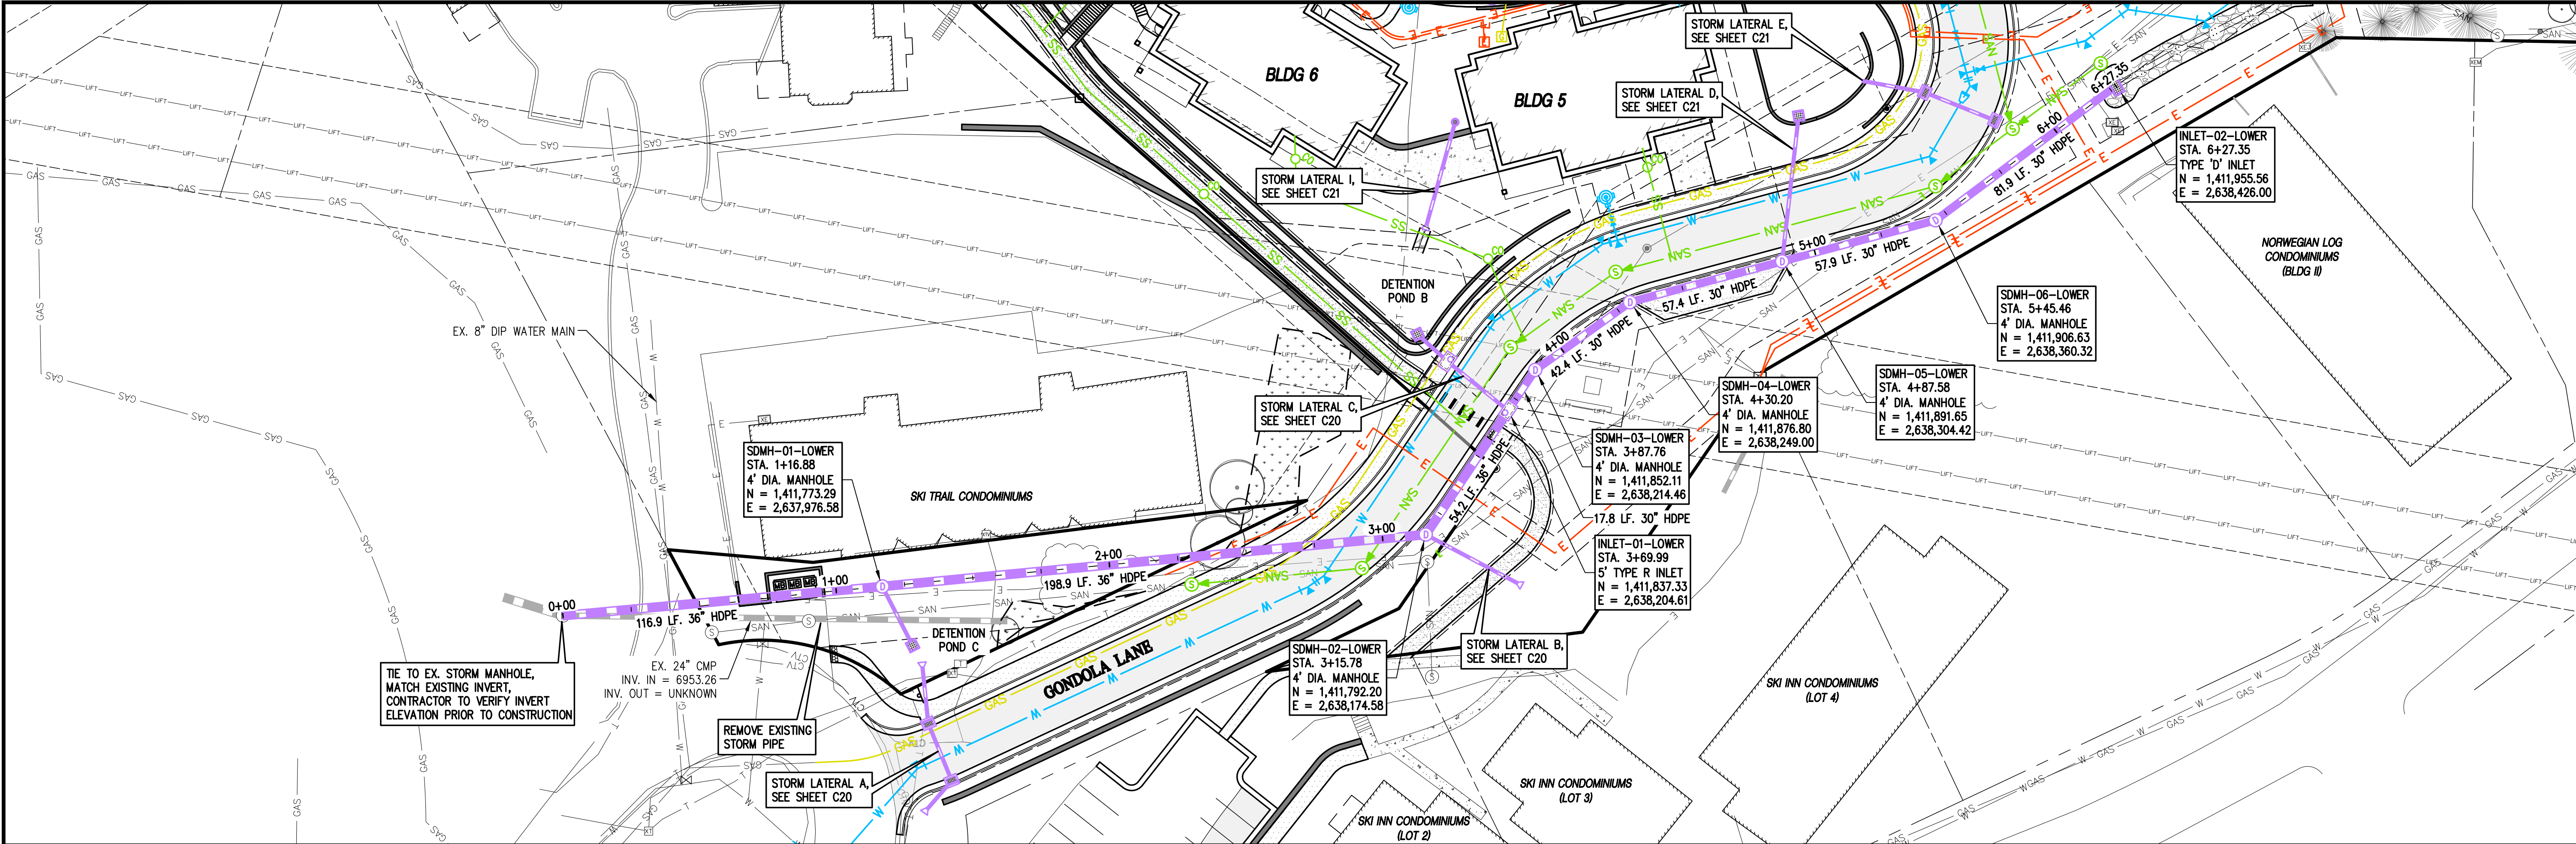

BASELINE

Engineering • Planning • Surveying

169 HILLTOP PKWY, SUITE 204 • STEAMBOAT SPRINGS, CO 80477
P. 970.679.825 • F. 303.940.959 • www.baselinecorp.com

DESIGNED BY
TJM

DATE
05/18/2023

REVISION DESCRIPTION
REVISIONS PER DRT # COMMENTS

DRAWN BY
TJM

PREPARED BY
SMB

REVISIONS PER DRT # COMMENTS

CHECKED BY
MRB

ROUTED BY
ROUTT COUNTY

FOR AND ON BEHALF OF
BASELINE CORPORATION

STEAMBOAT ESQUIAR LP

THE ASTRID
2410 SKI TRAIL LANE
LOWER STORM MAIN PLAN & PROFILE

PRELIMINARY
NOT FOR
CONSTRUCTION

FOR AND ON BEHALF OF
BASELINE CORPORATION

INITIAL SUBMITTAL 12/22/2022

DRAWING SIZE 24" X 36"

SURVEY FIRM LANDMARK, INC

SURVEY DATE 06/03/22






JOB NO. C020235

DRAWING NAME 20235 P&P-STORM MAIN.dwg

SHEET 20 OF 68

C18

c:\co20235 astrid-edgemont ph2\Drawings\CONCEPT\20235 P&P-STORM LATERALS.dwg, 7/28/2023 10:56:02 AM, Steve Botchelder

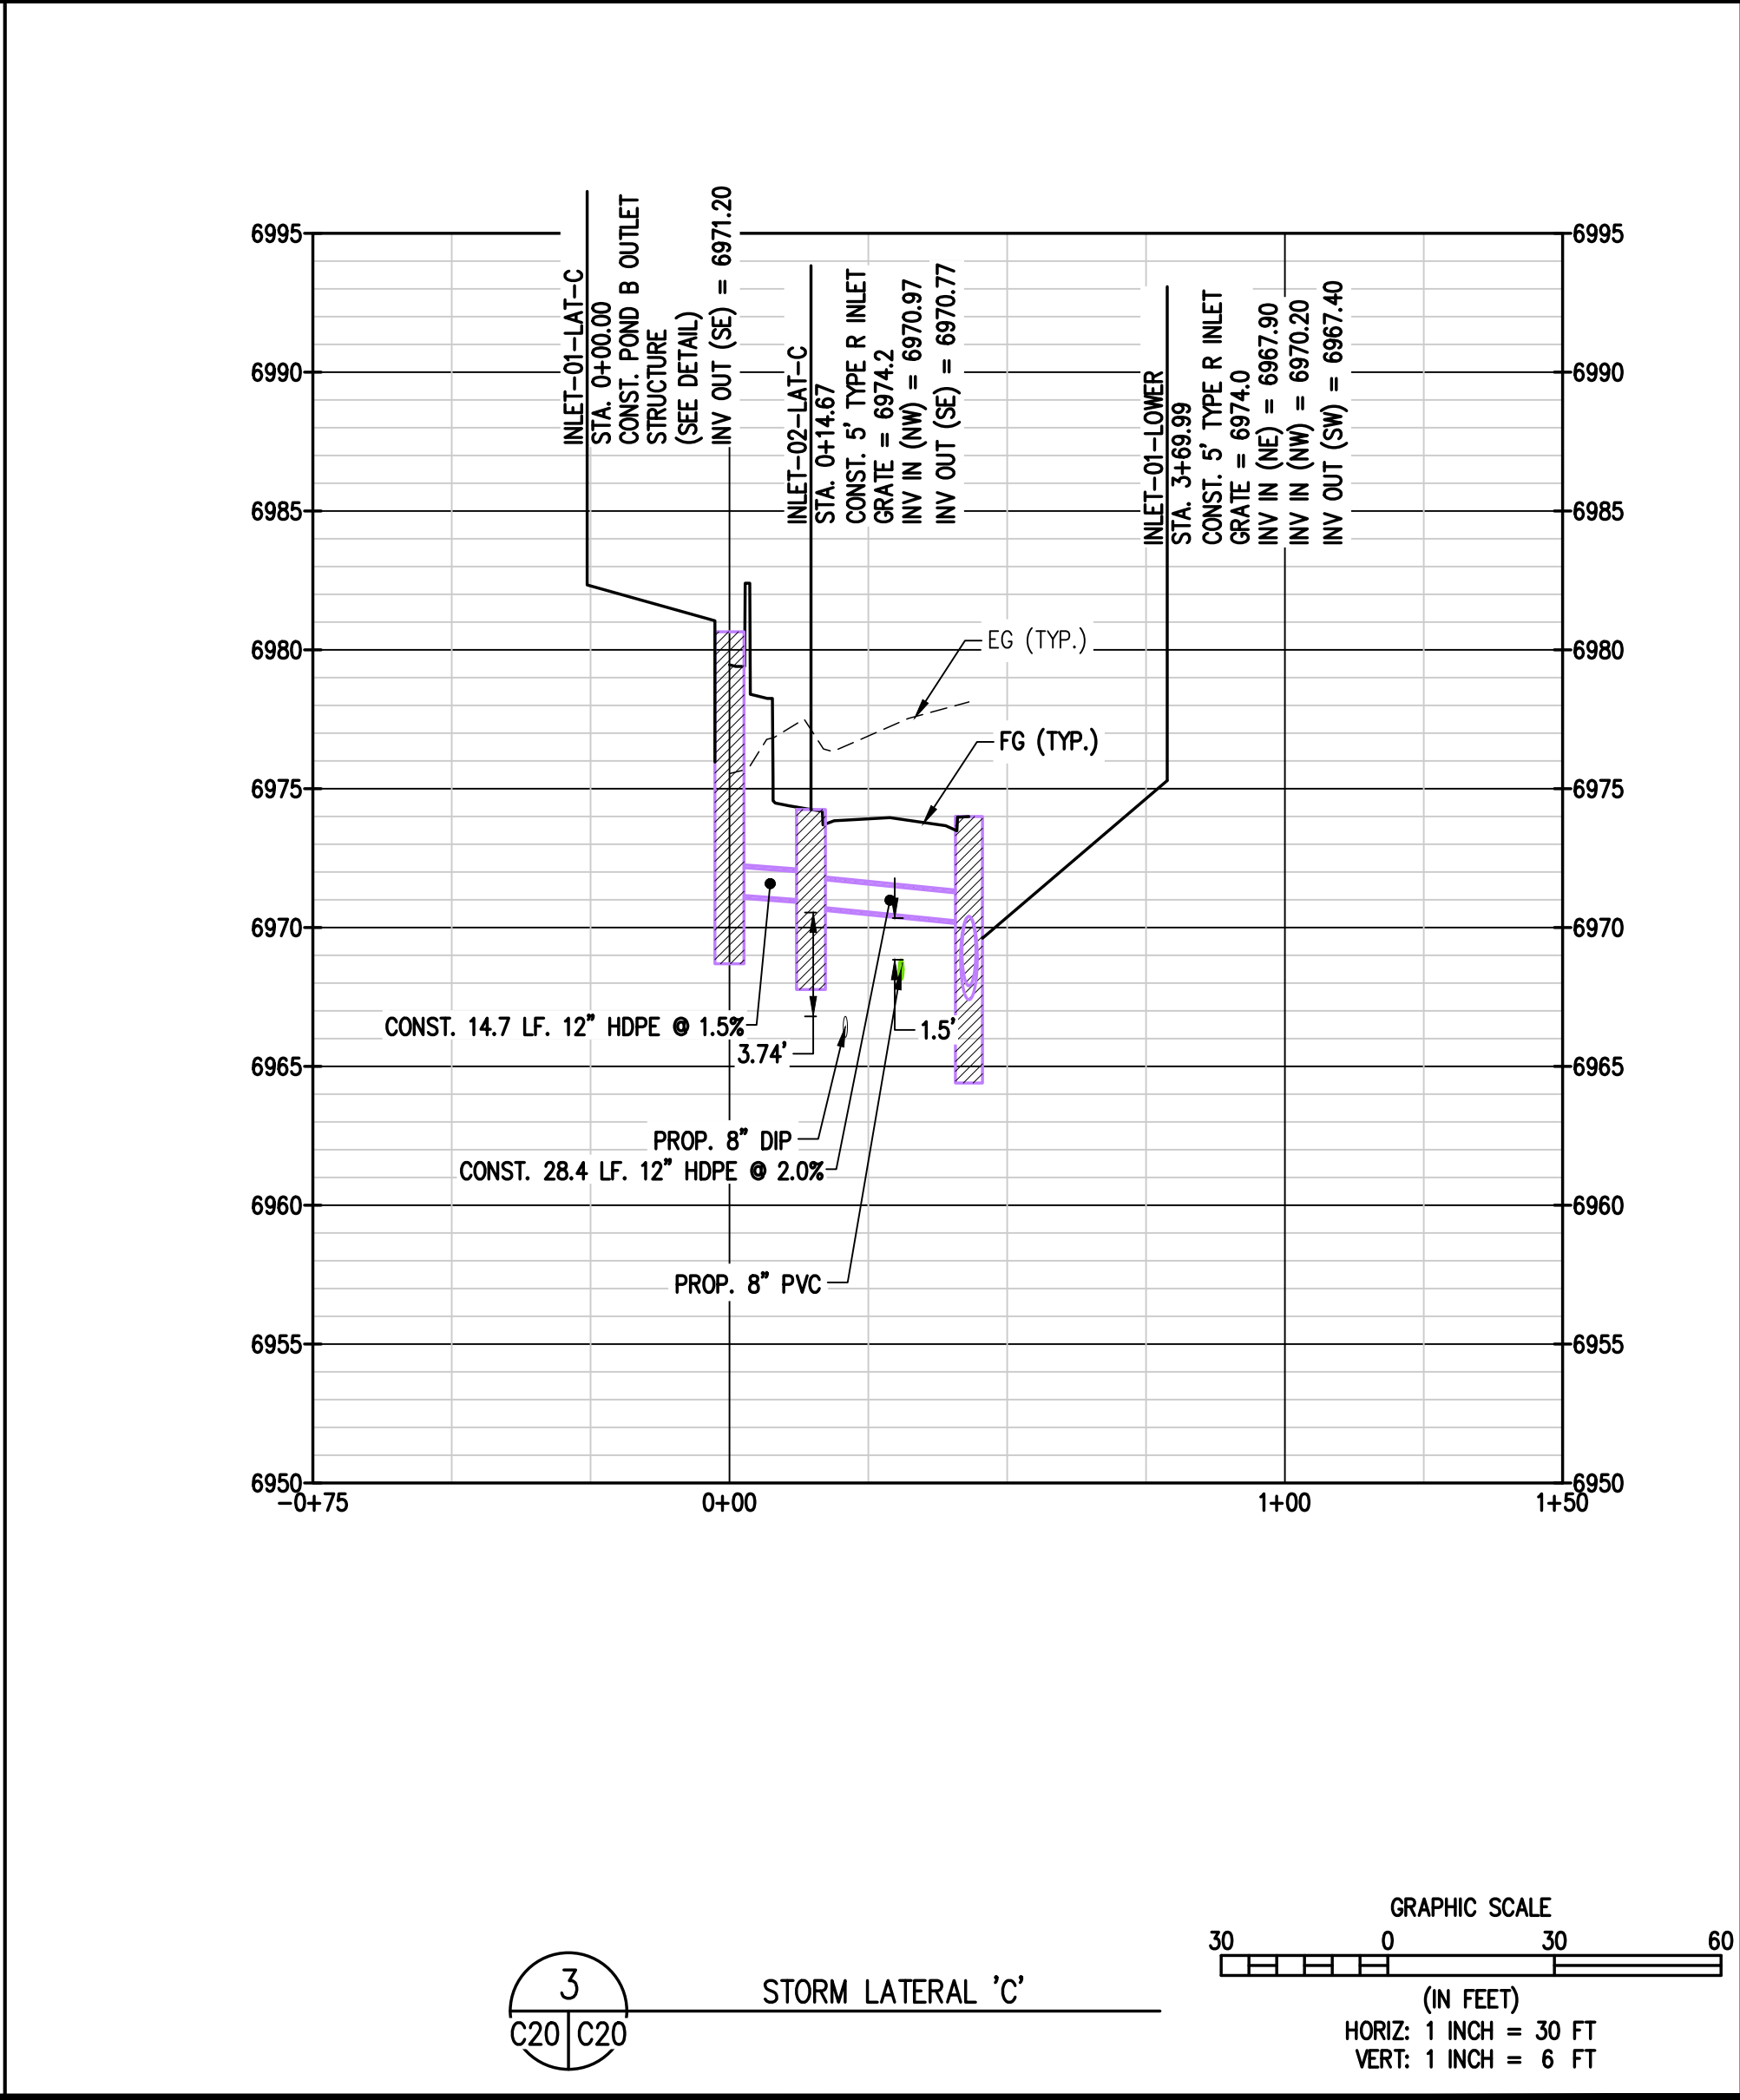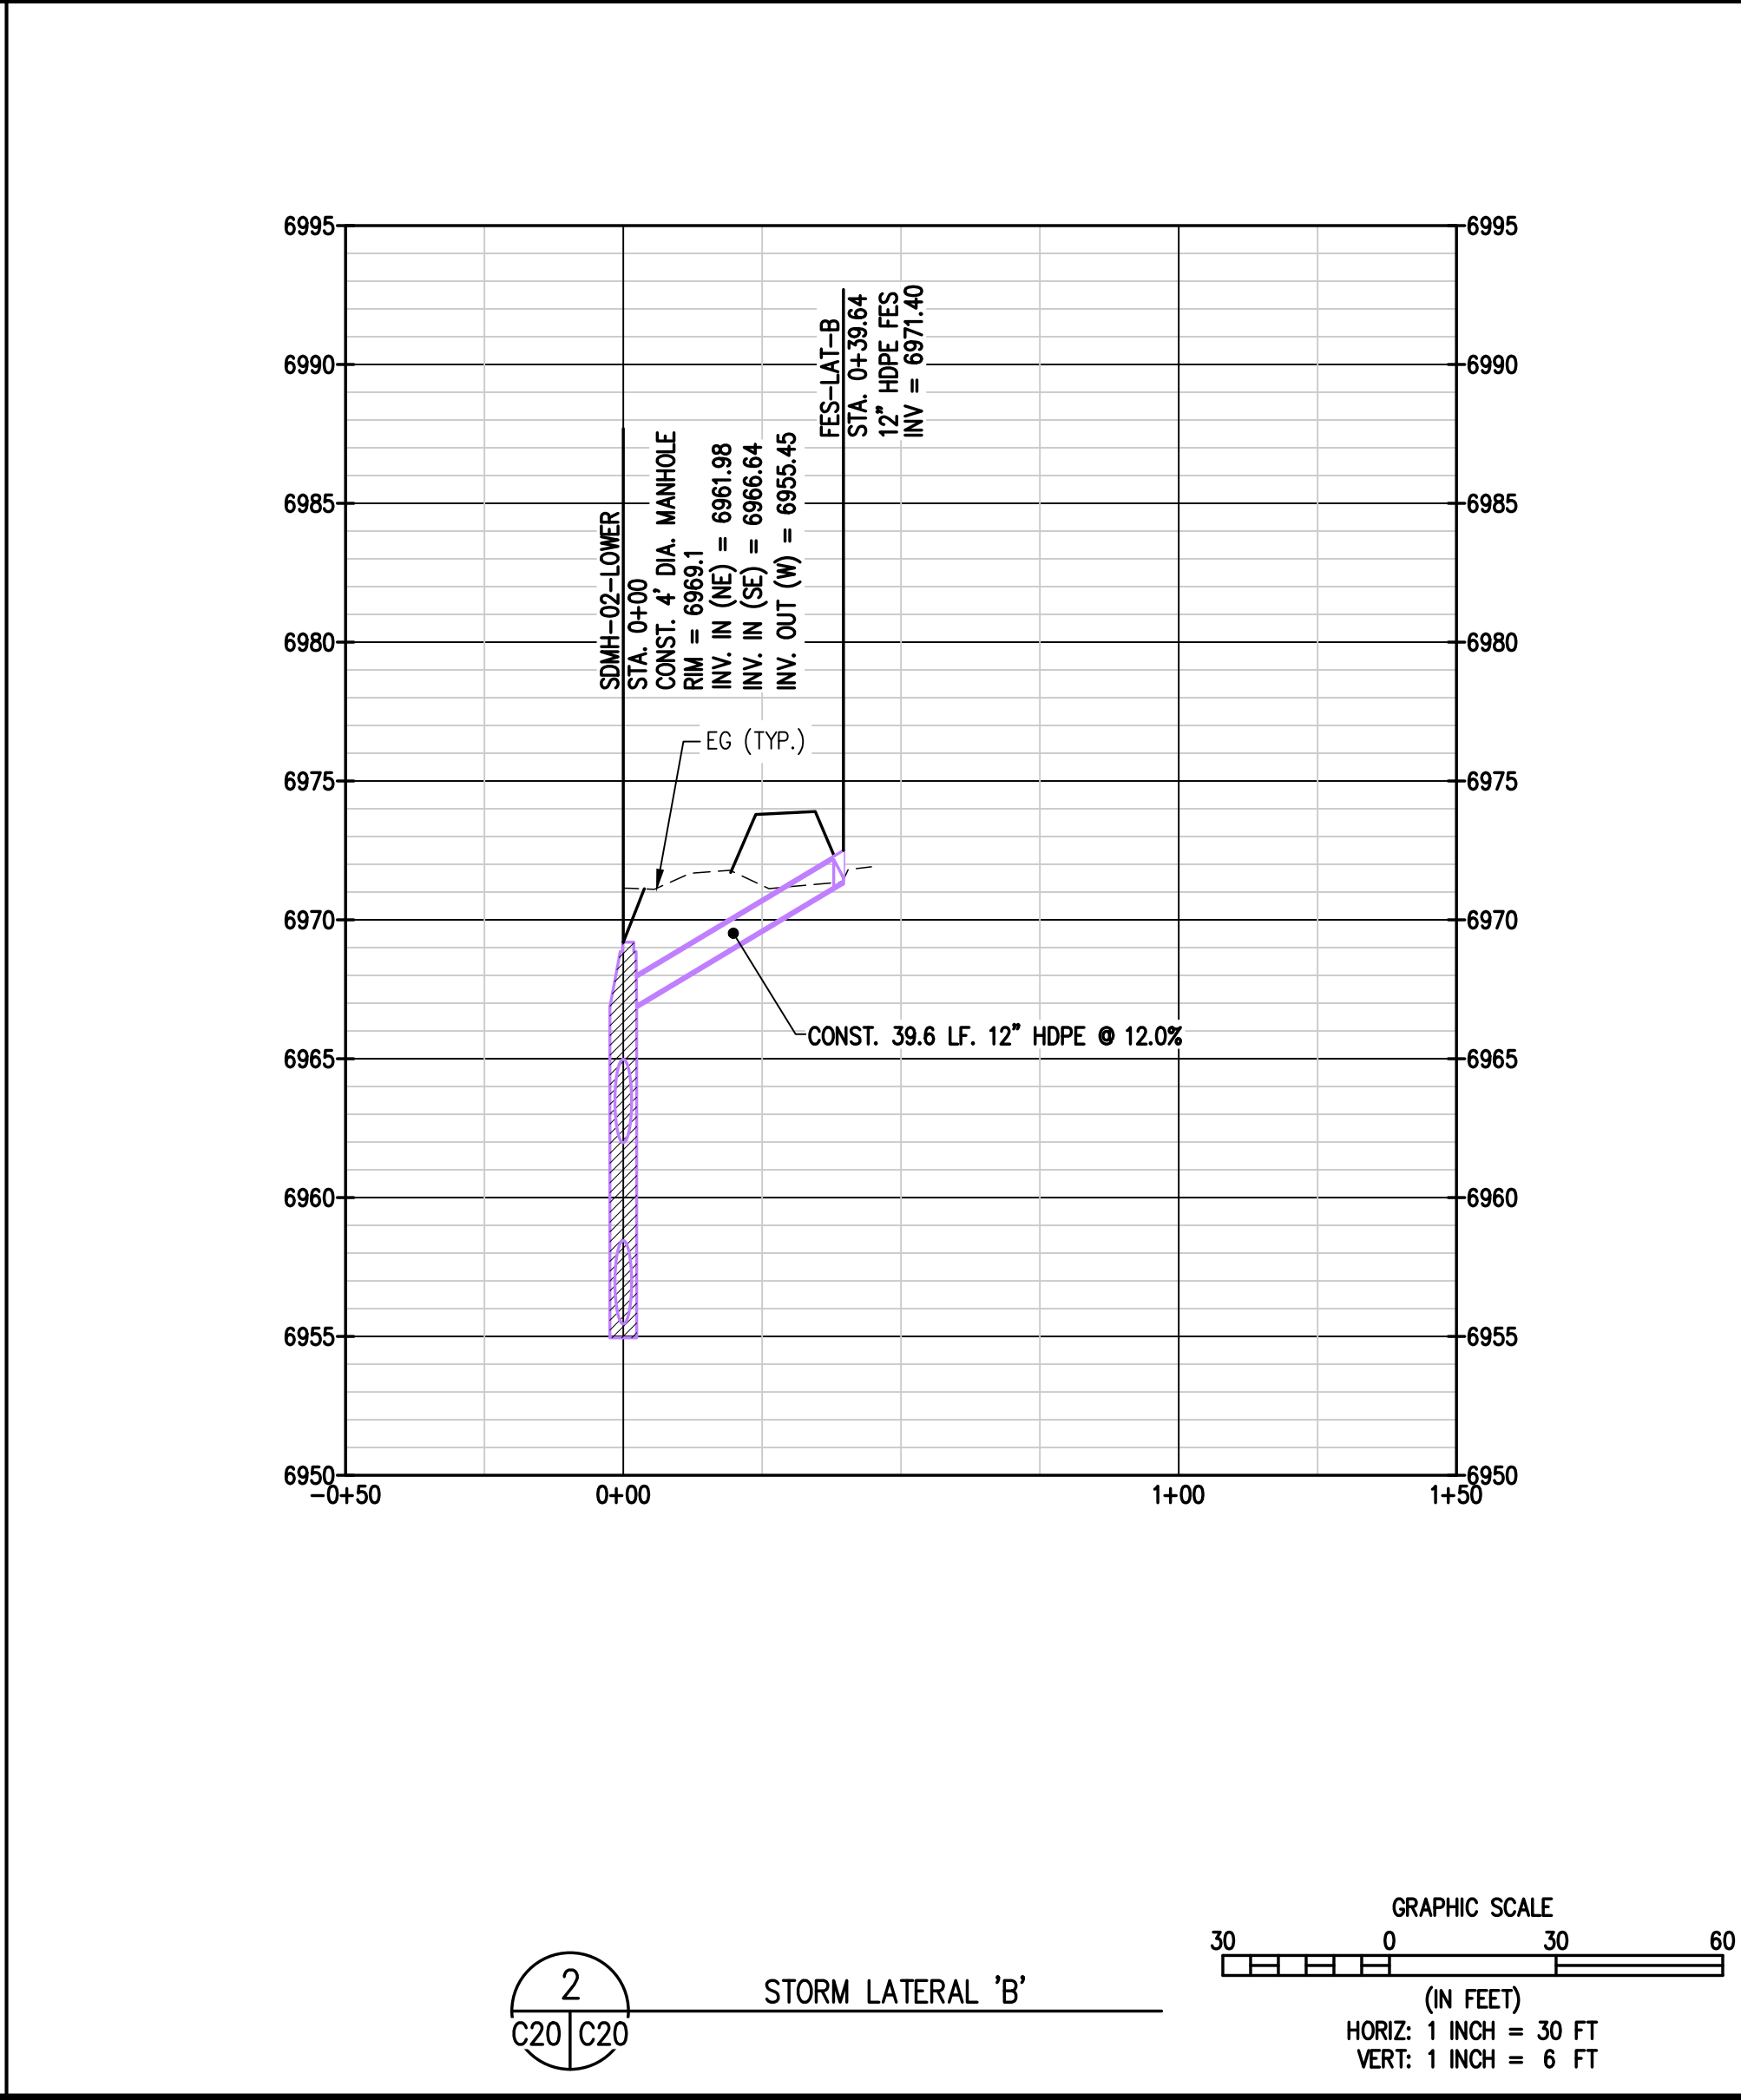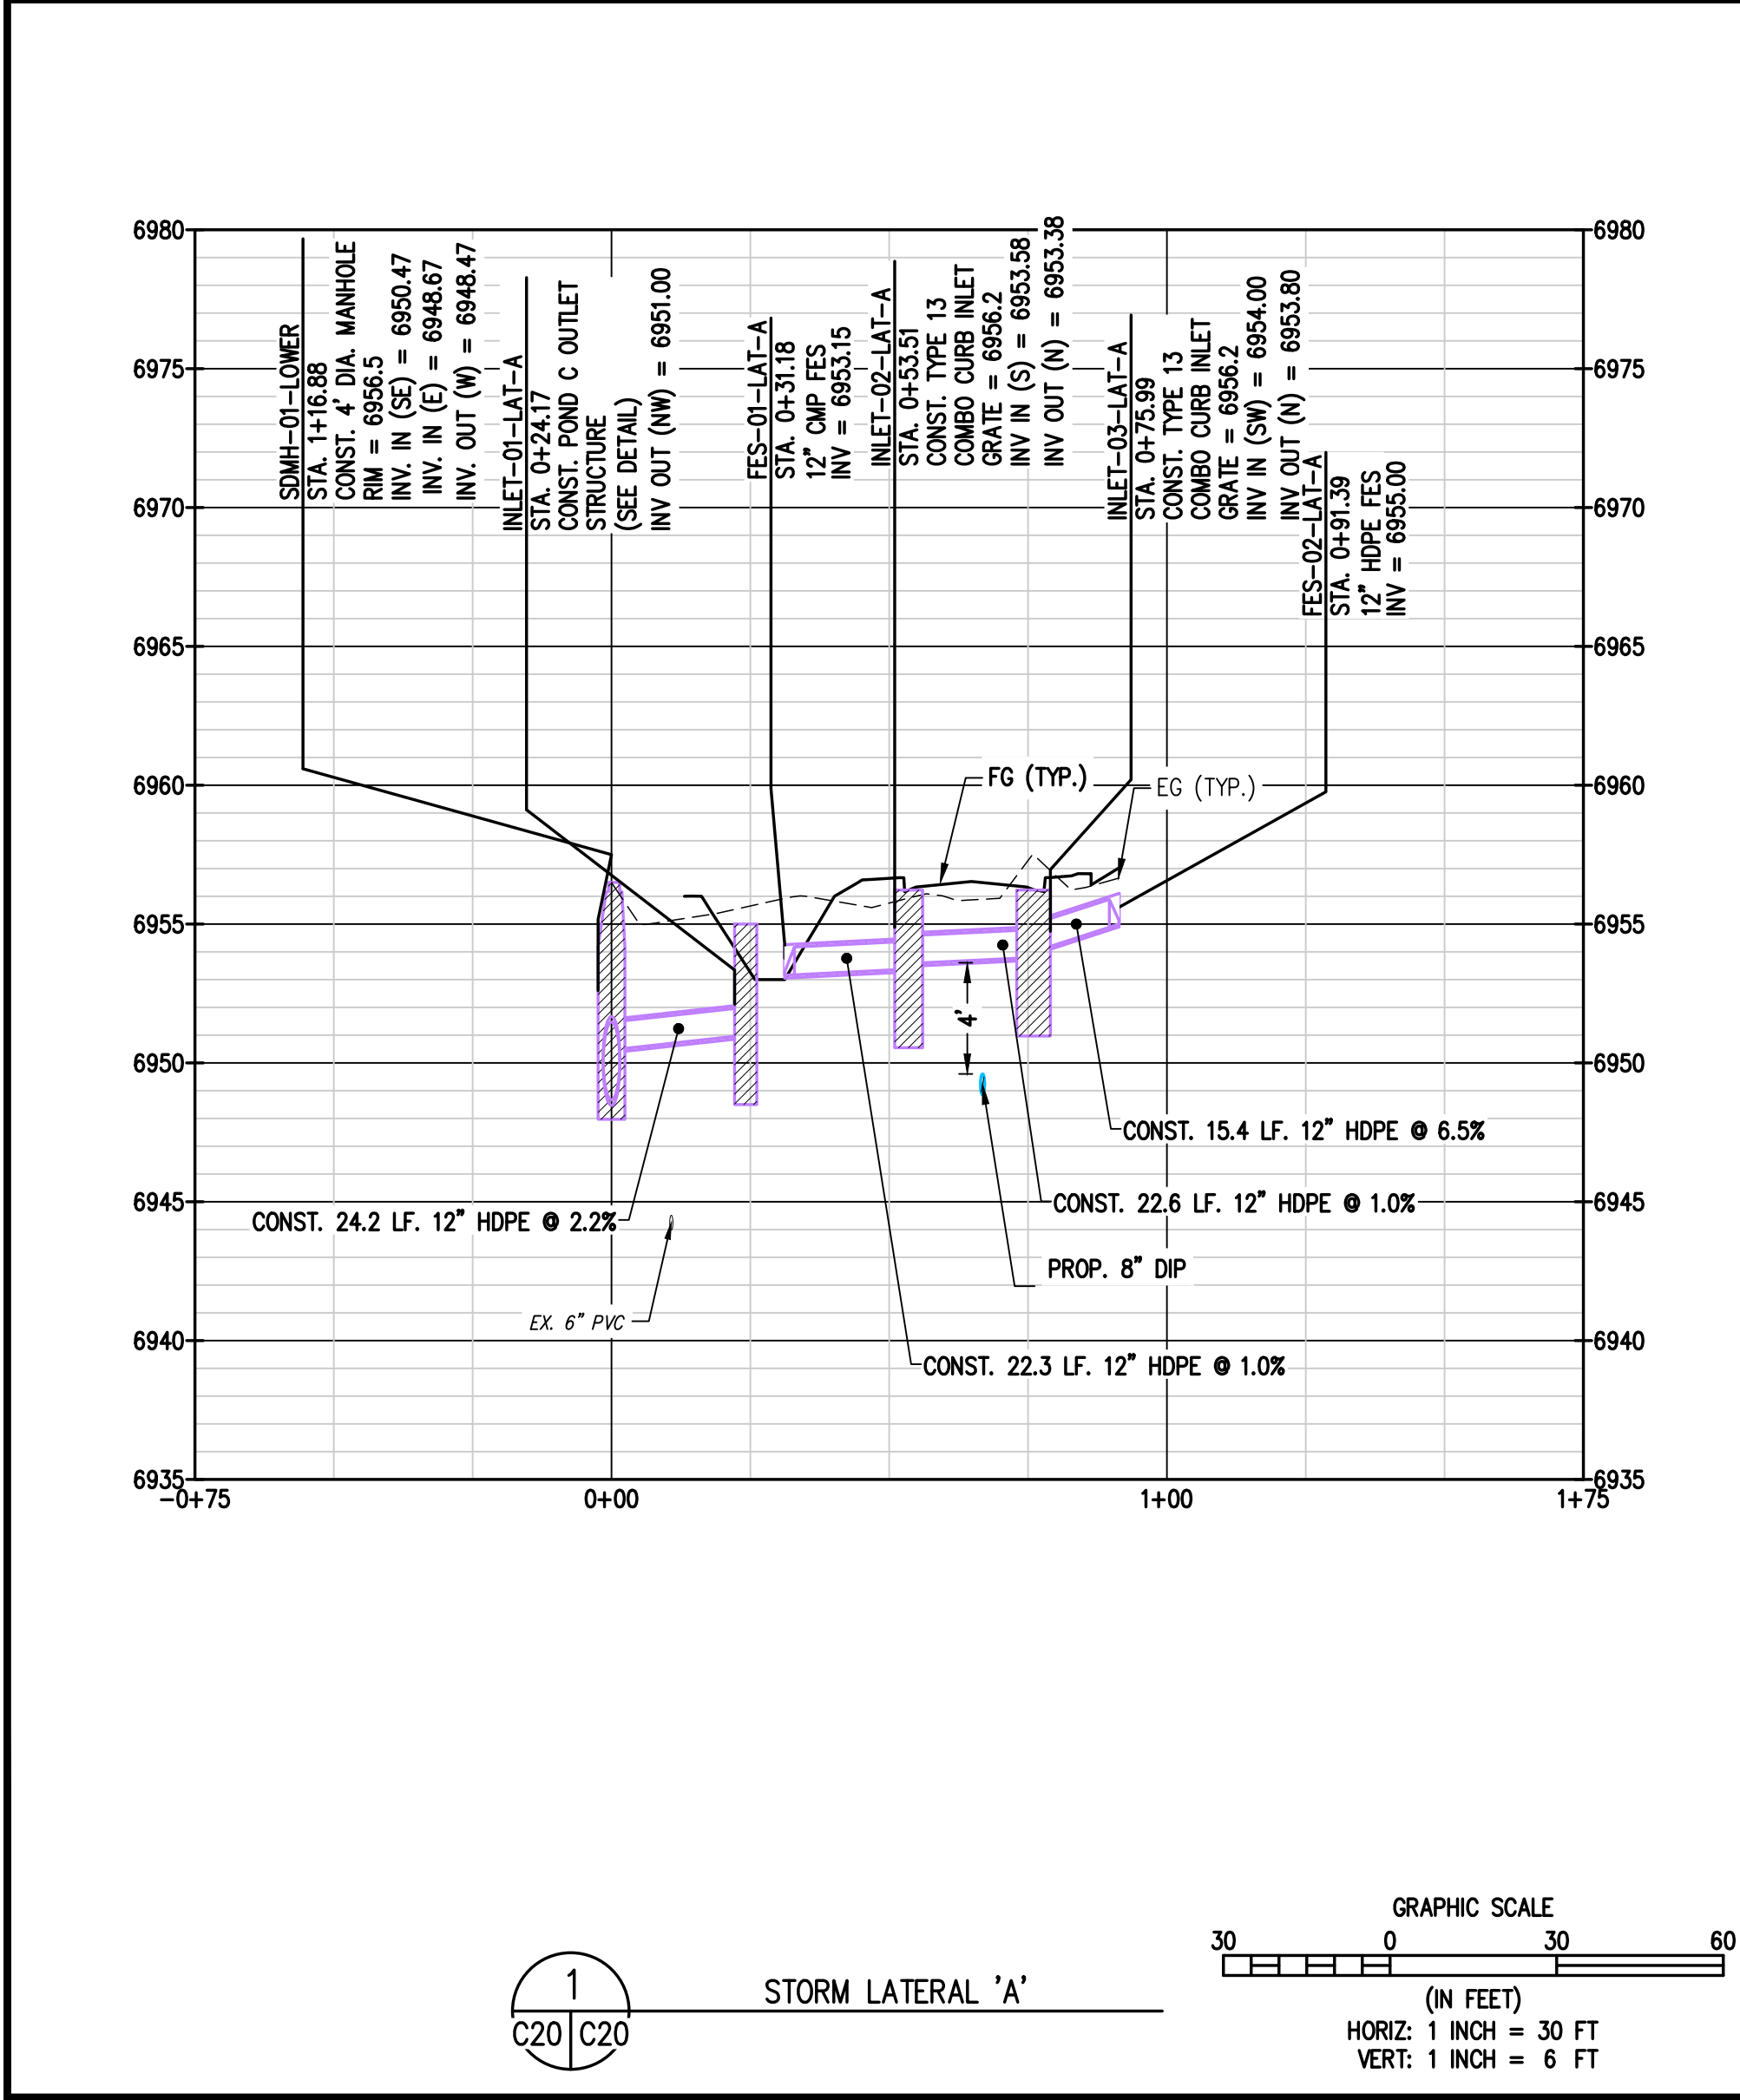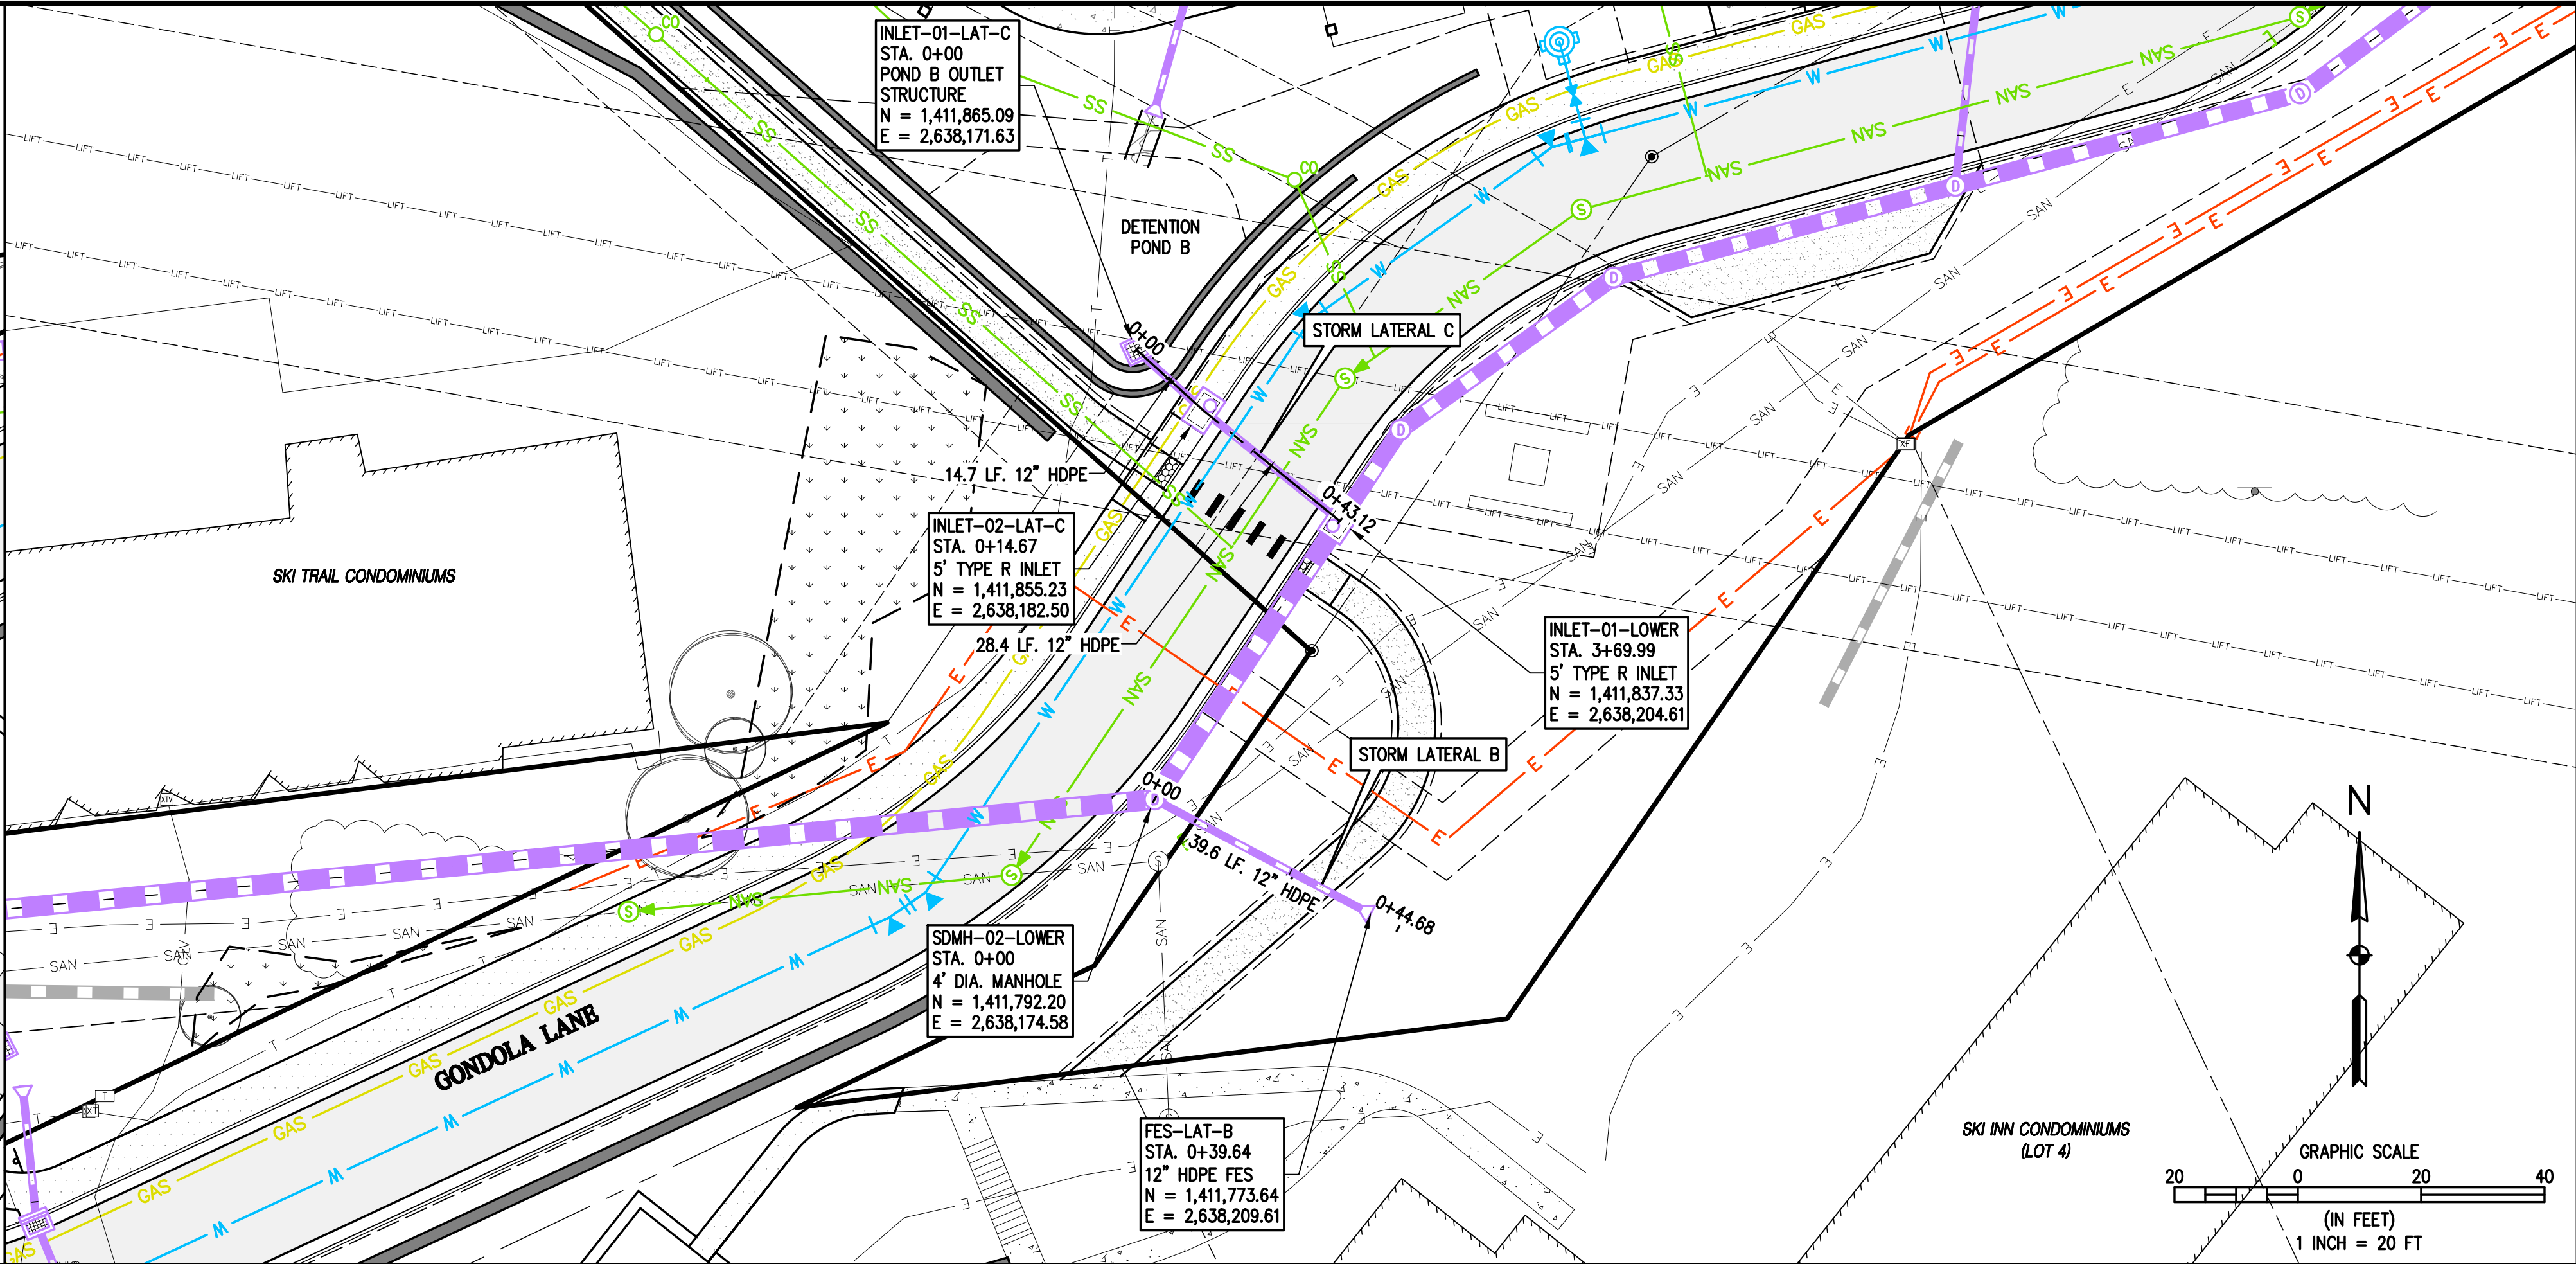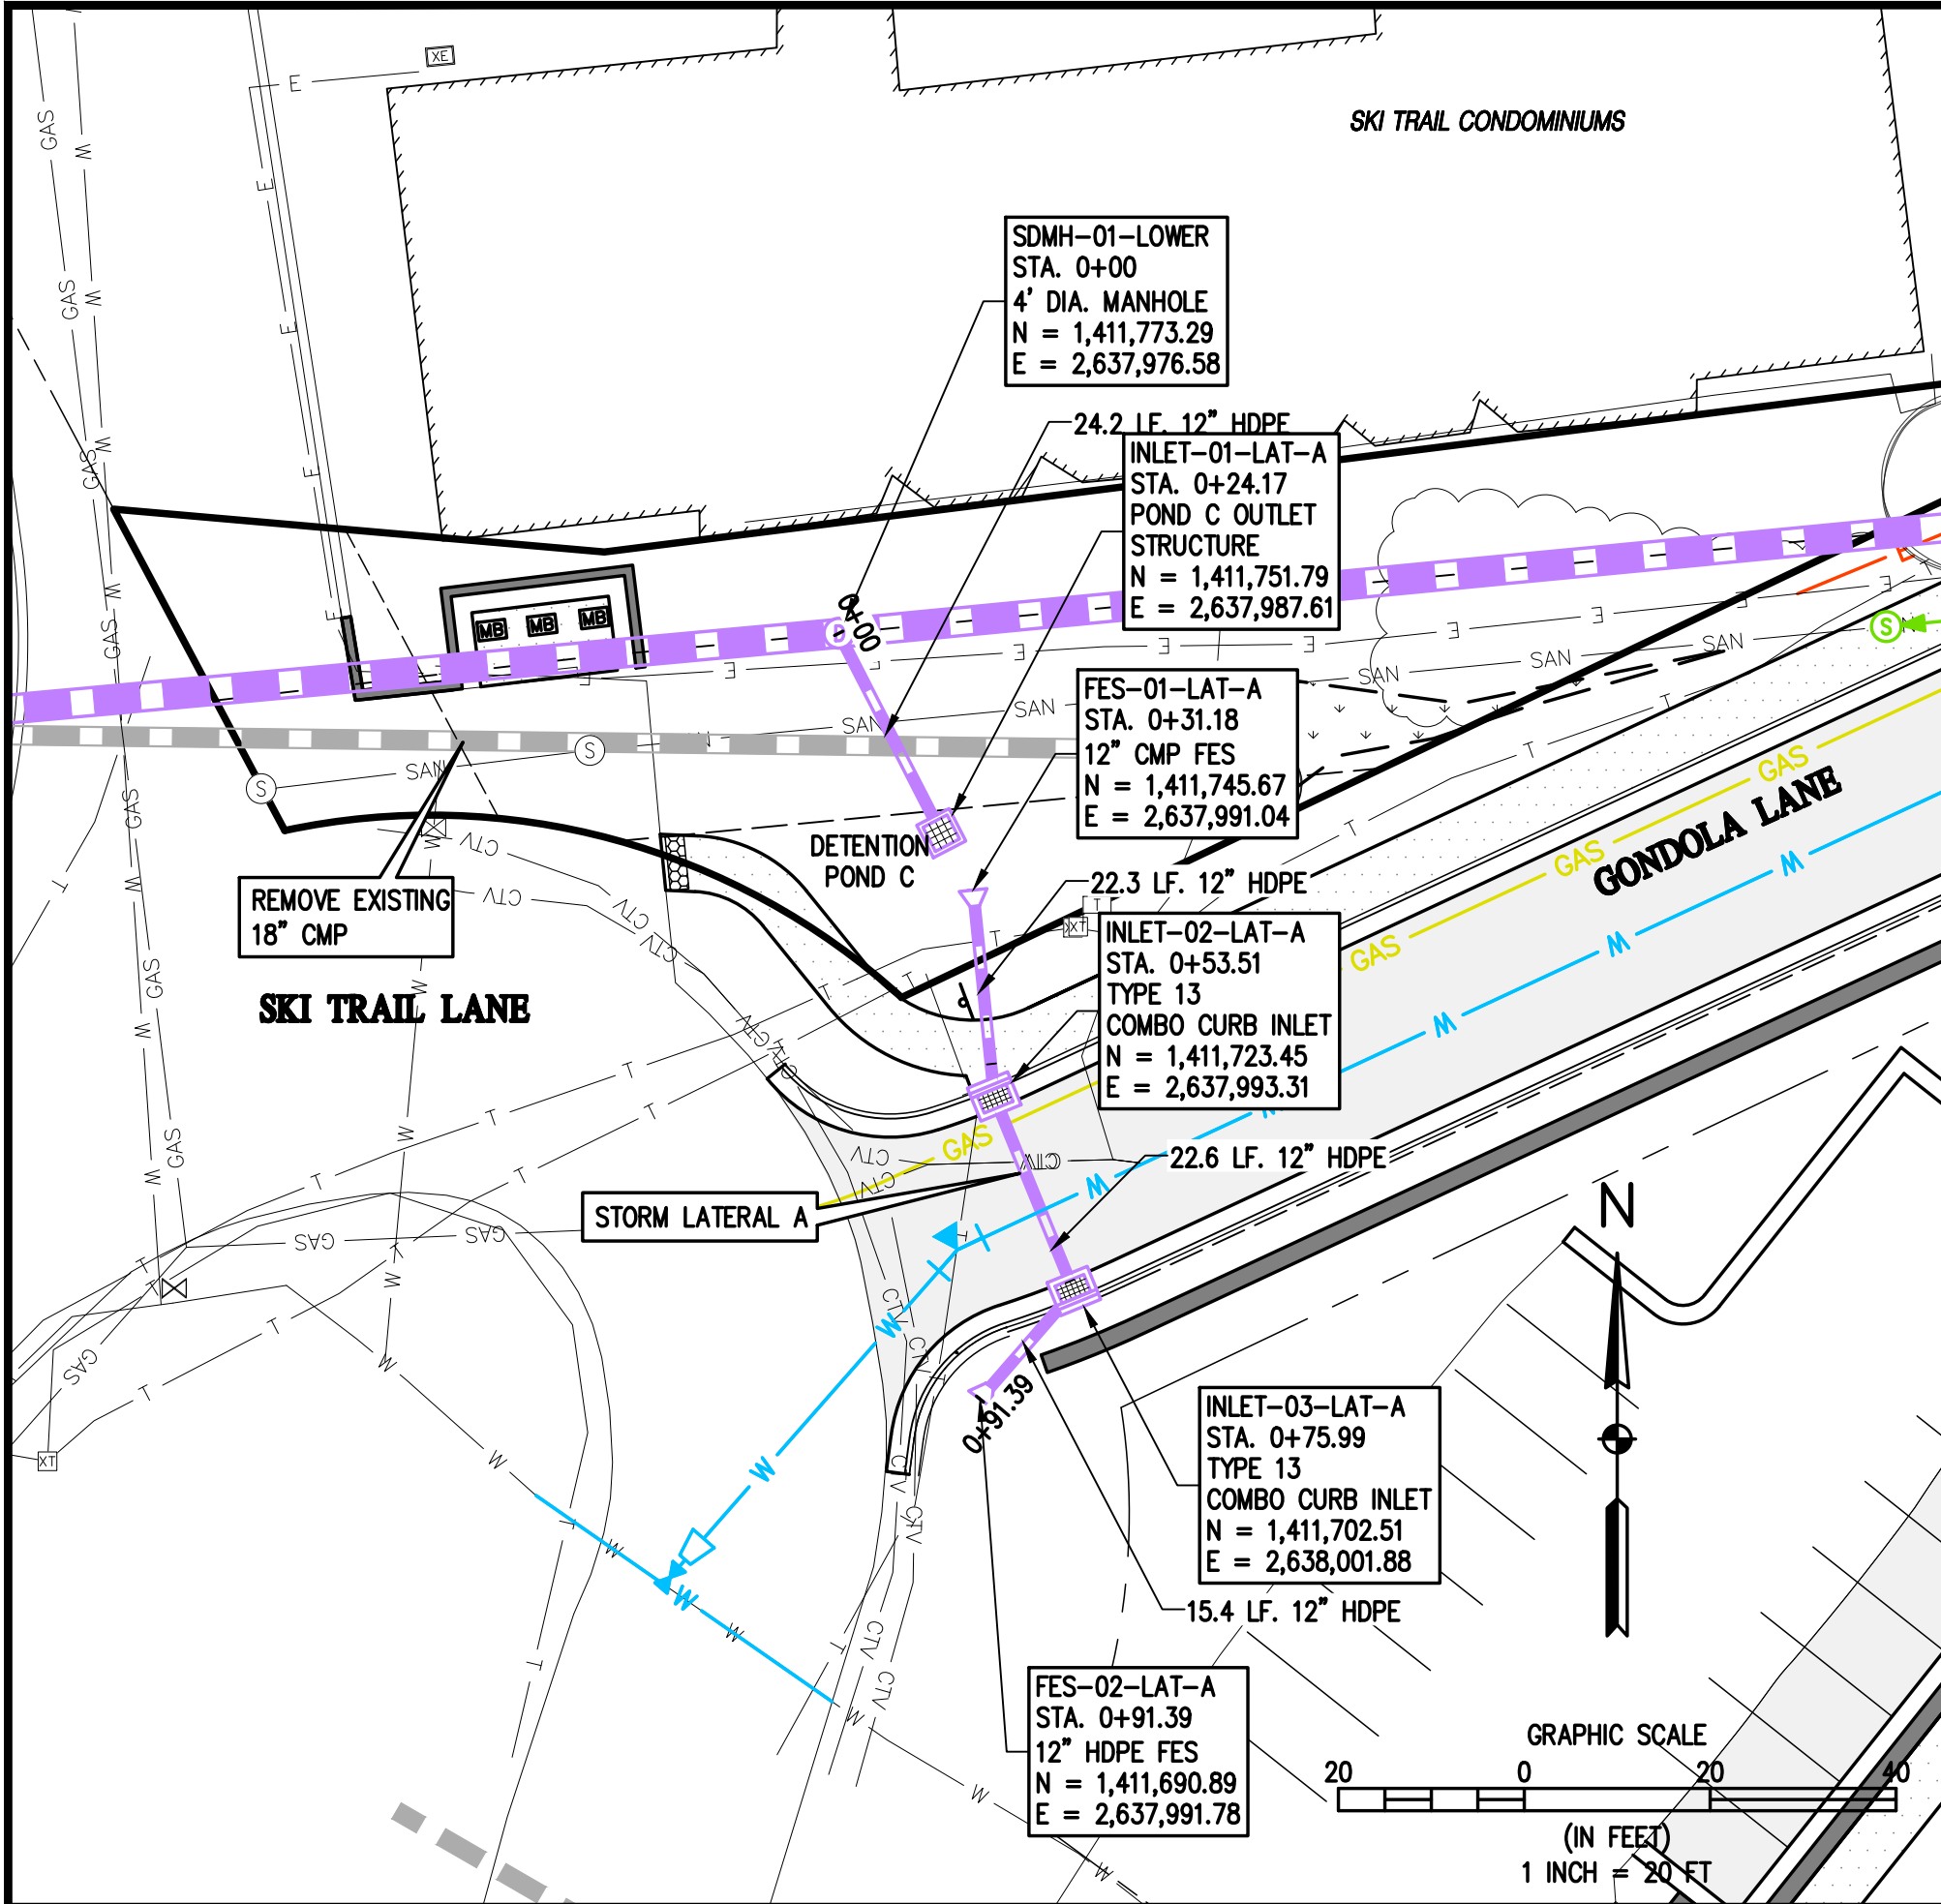

BASELINE

Engineering - Planning - Surveying

169 HILLTOP PKWY, SUITE 204 • STEAMBOAT SPRINGS, CO 80477
P. 970.679.825 • F. 303.940.9569 • www.baselinecorp.com

DESIGNED BY

TJM

DATE

05/18/2023

PREPARED BY

SMB

REVISIONS PER DRT #

COMMENTS

REVISIONS PER DRT #

COMMENTS

CHECKED BY

MRB

STEAMBOAT ESQUIAR LP

THE ASTRID

2410 SKI TRAIL LANE

STORM LATERALS A, B, C PLAN & PROFILES

ROUTT COUNTY

STEAMBOAT SPRINGS

PREPARED UNDER THE DIRECT SUPERVISION OF

PRELIMINARY
NOT FOR
CONSTRUCTION

FOR AND ON BEHALF OF
BASELINE CORPORATION

INITIAL SUBMITTAL

12/22/2022

DRAWING SIZE

24" X 36"

SURVEY FIRM

LANDMARK, INC

SURVEY DATE

06/03/22

JOB NO.

C020235






DRAWING NAME

20235 P&P-STORM LATERALS.dwg


SHEET

22 OF 68

C20

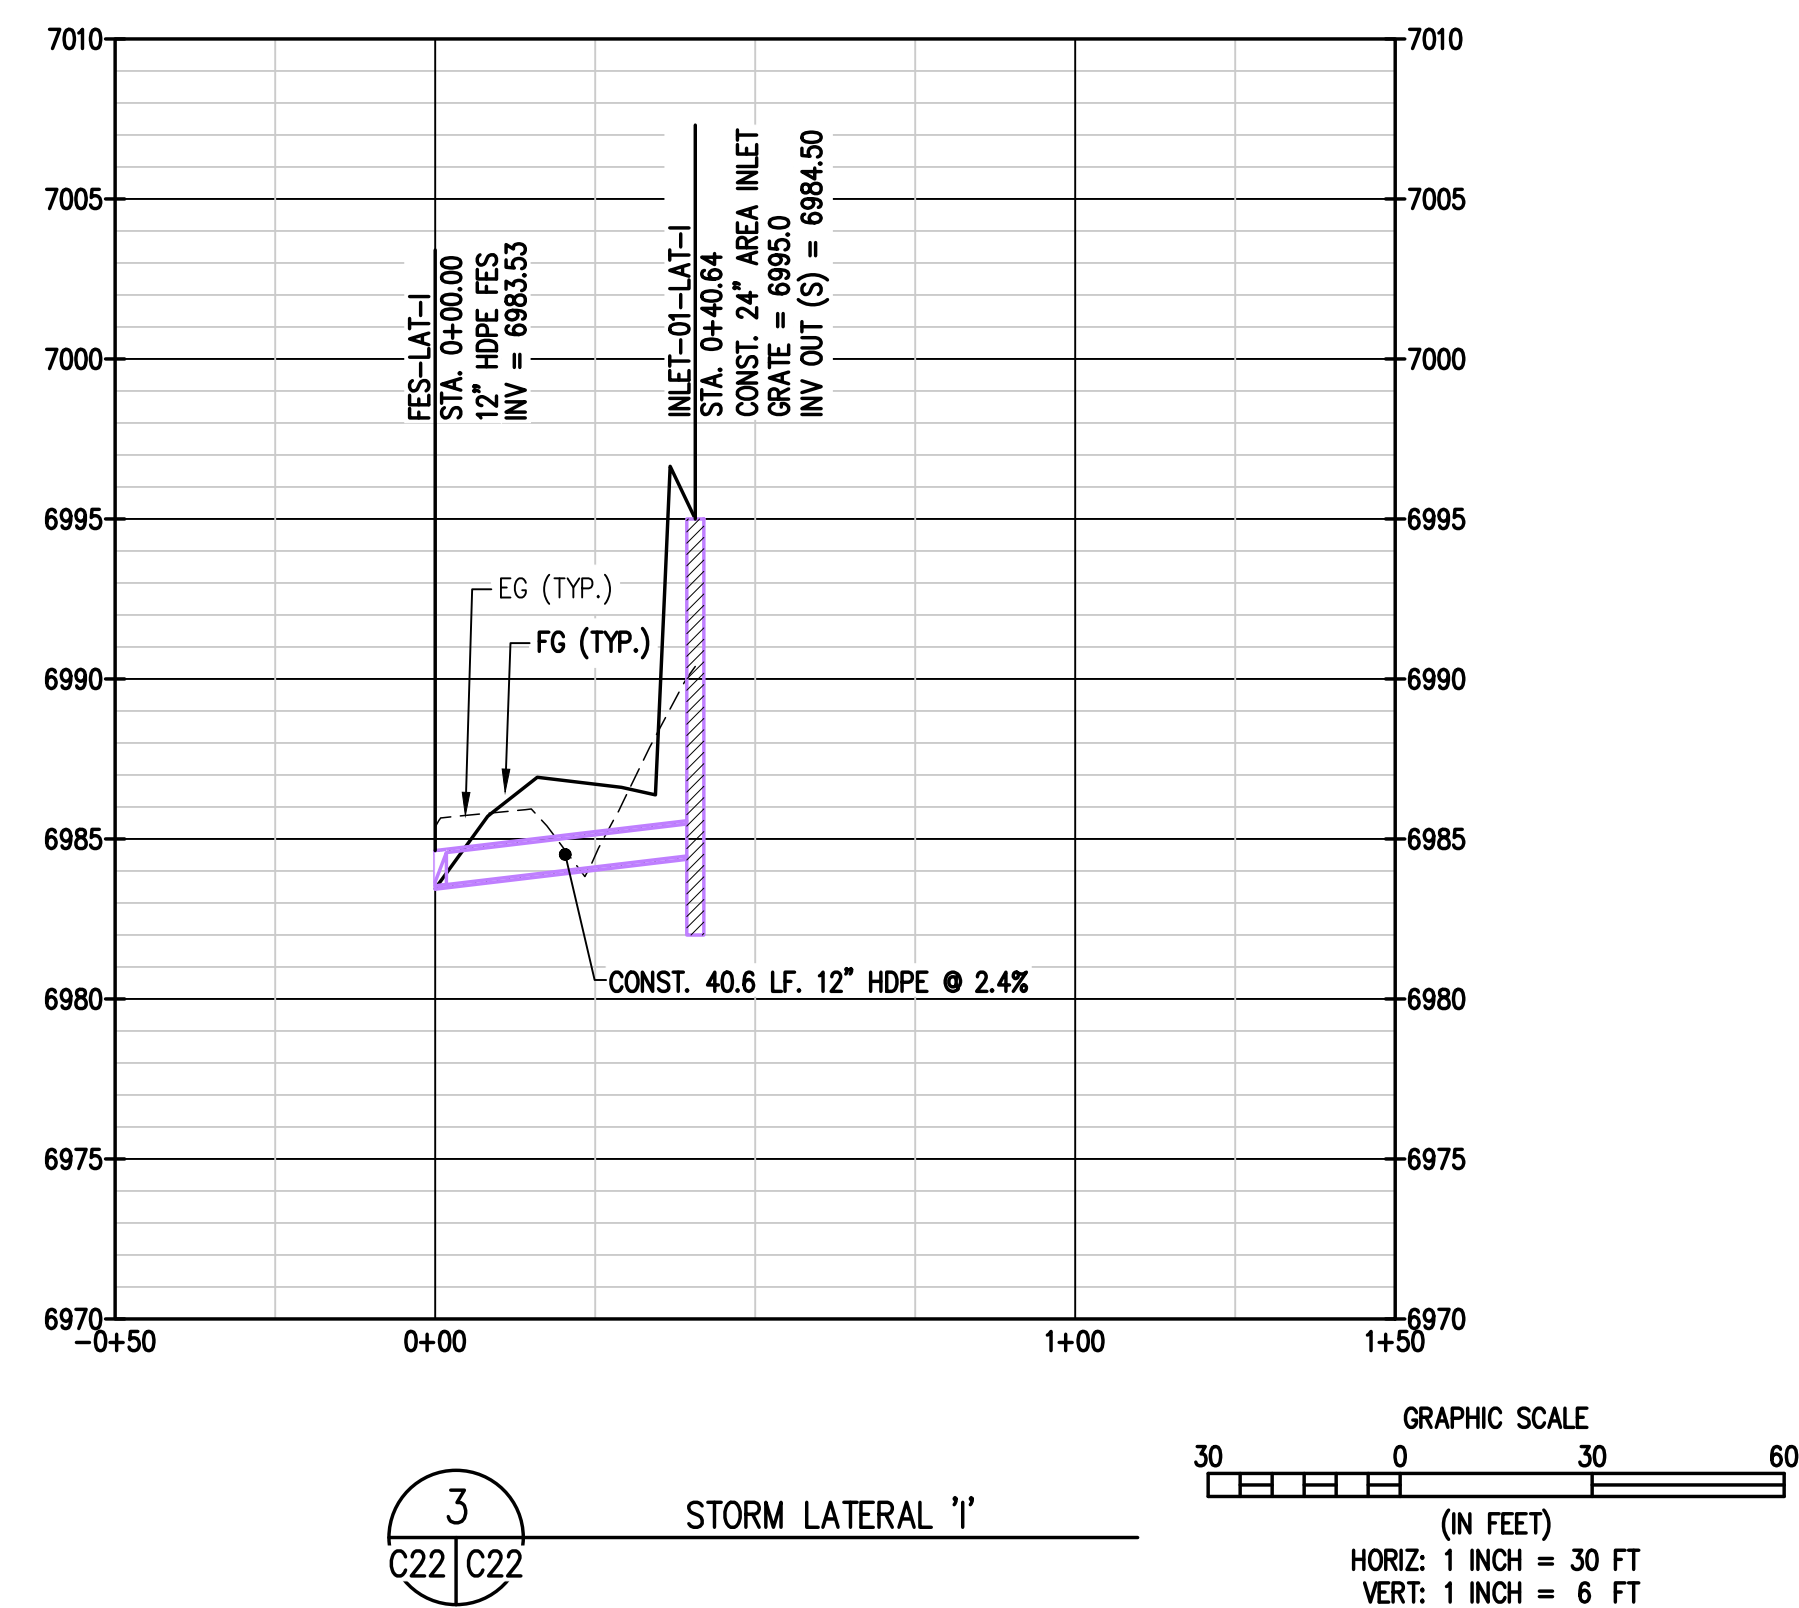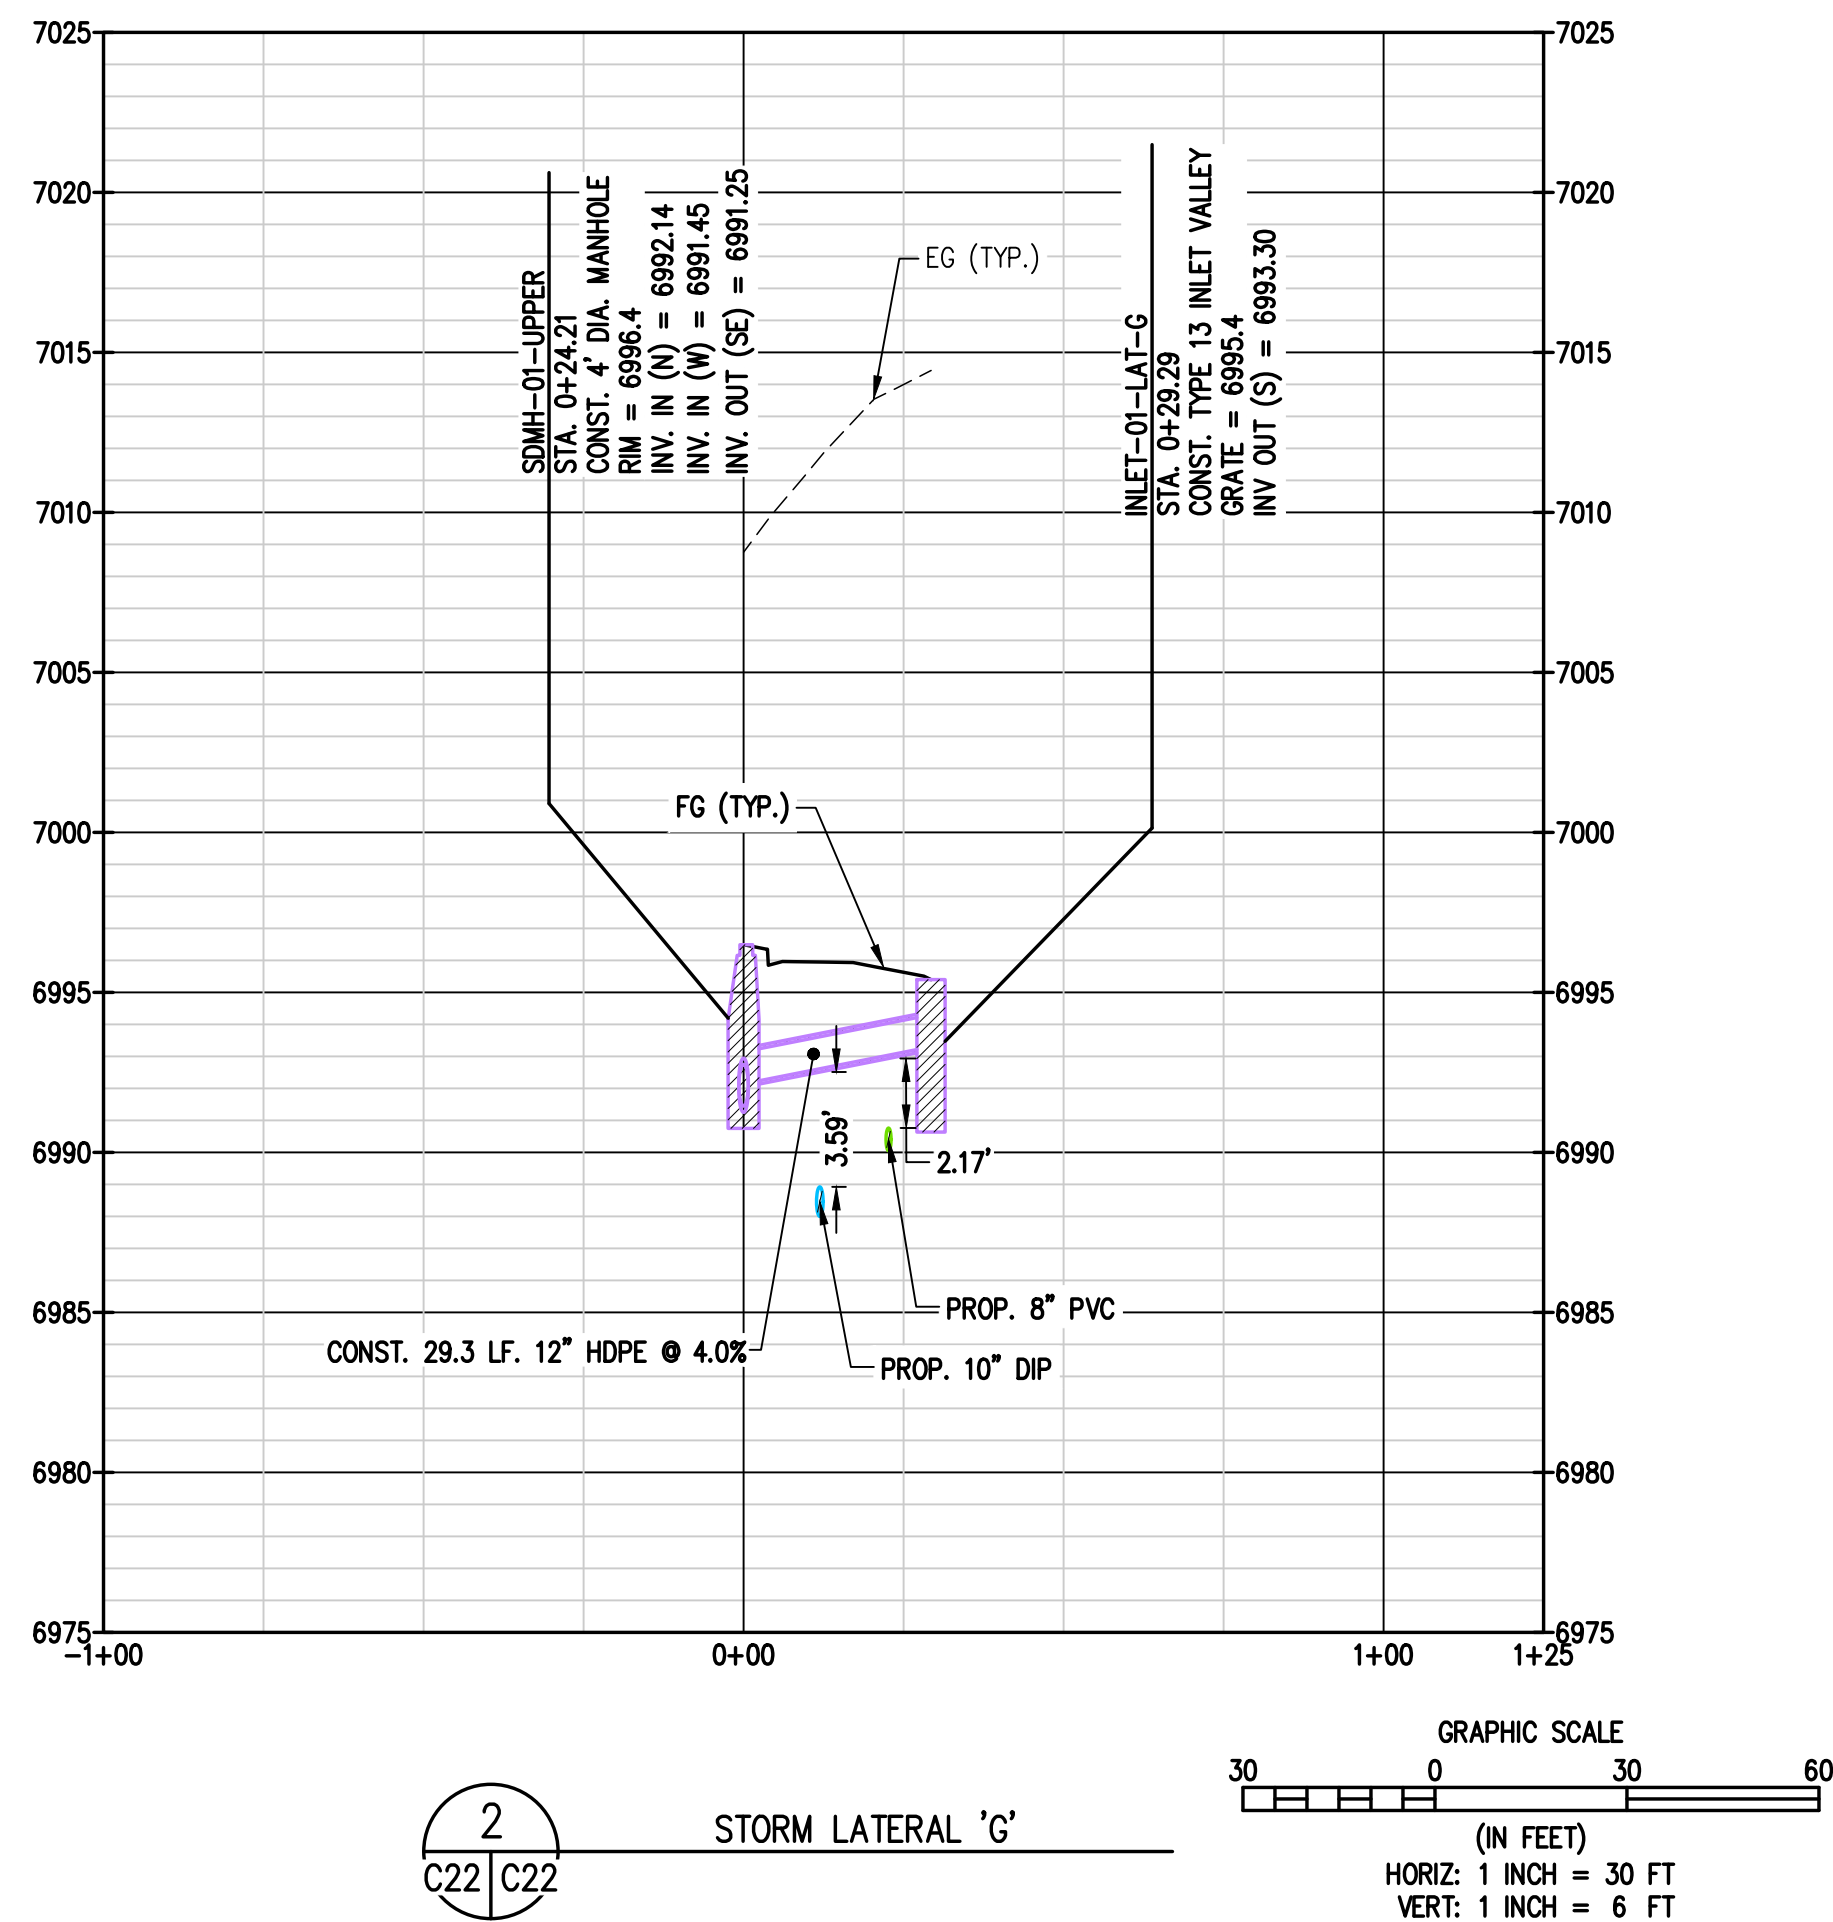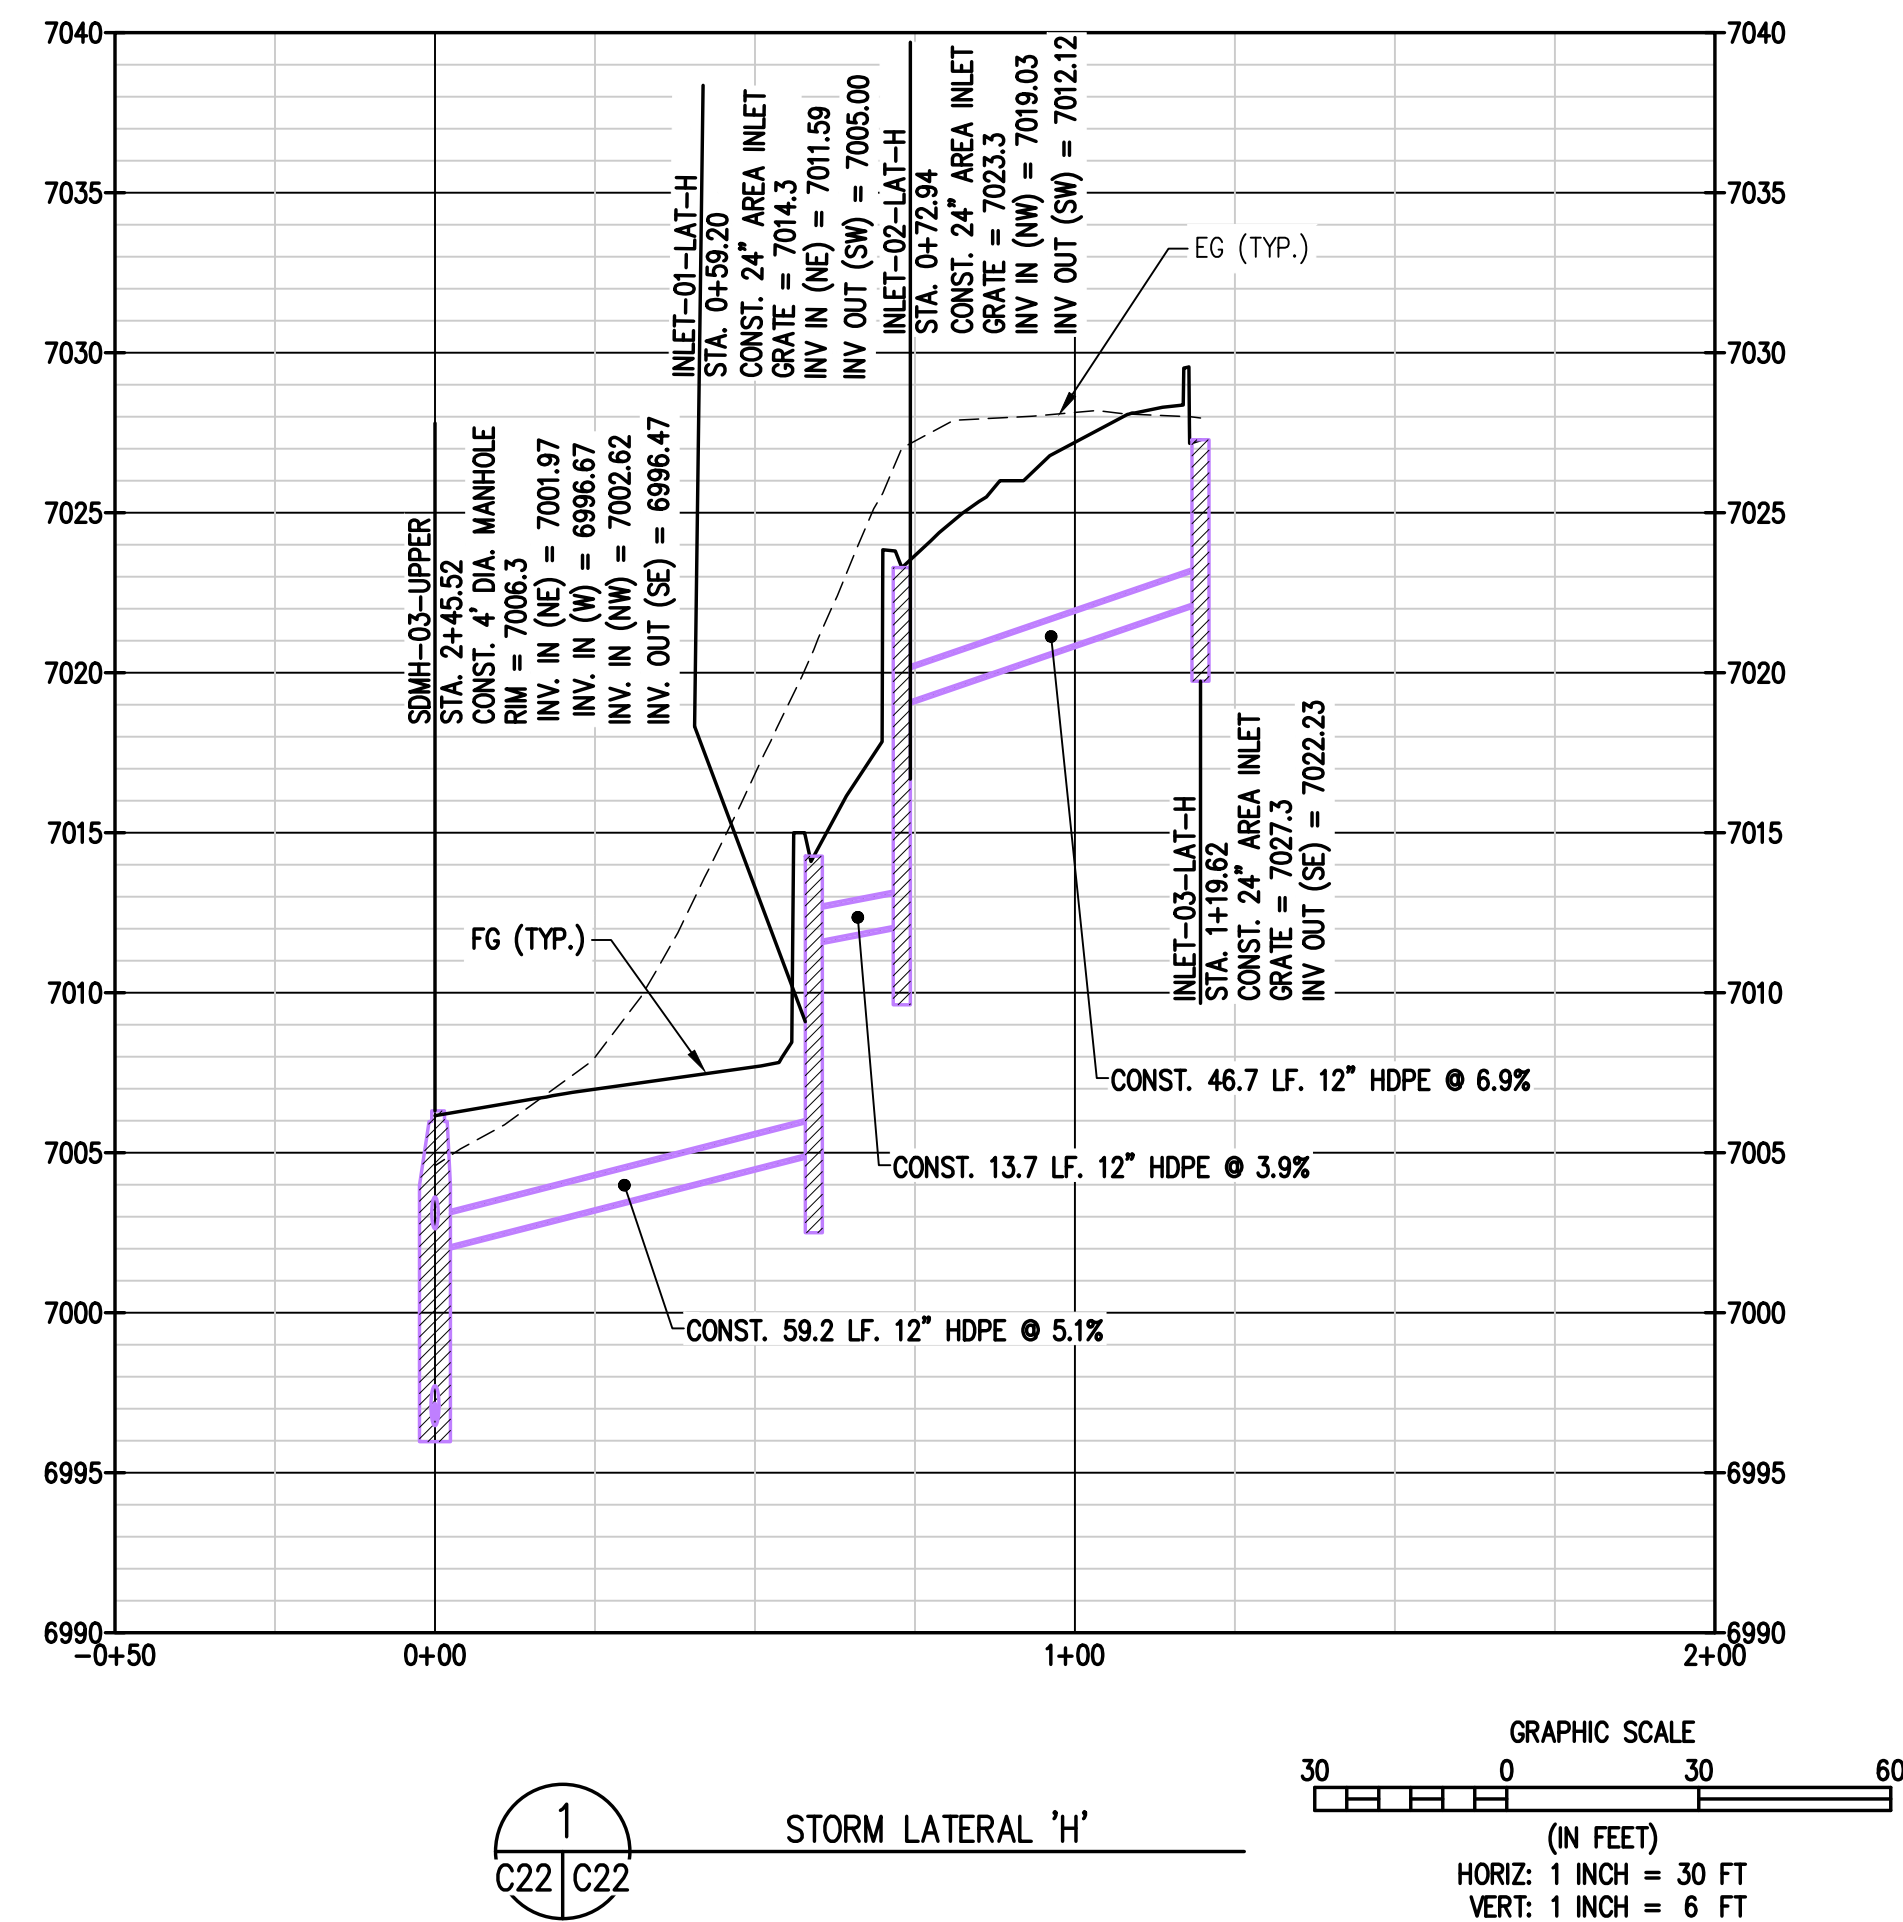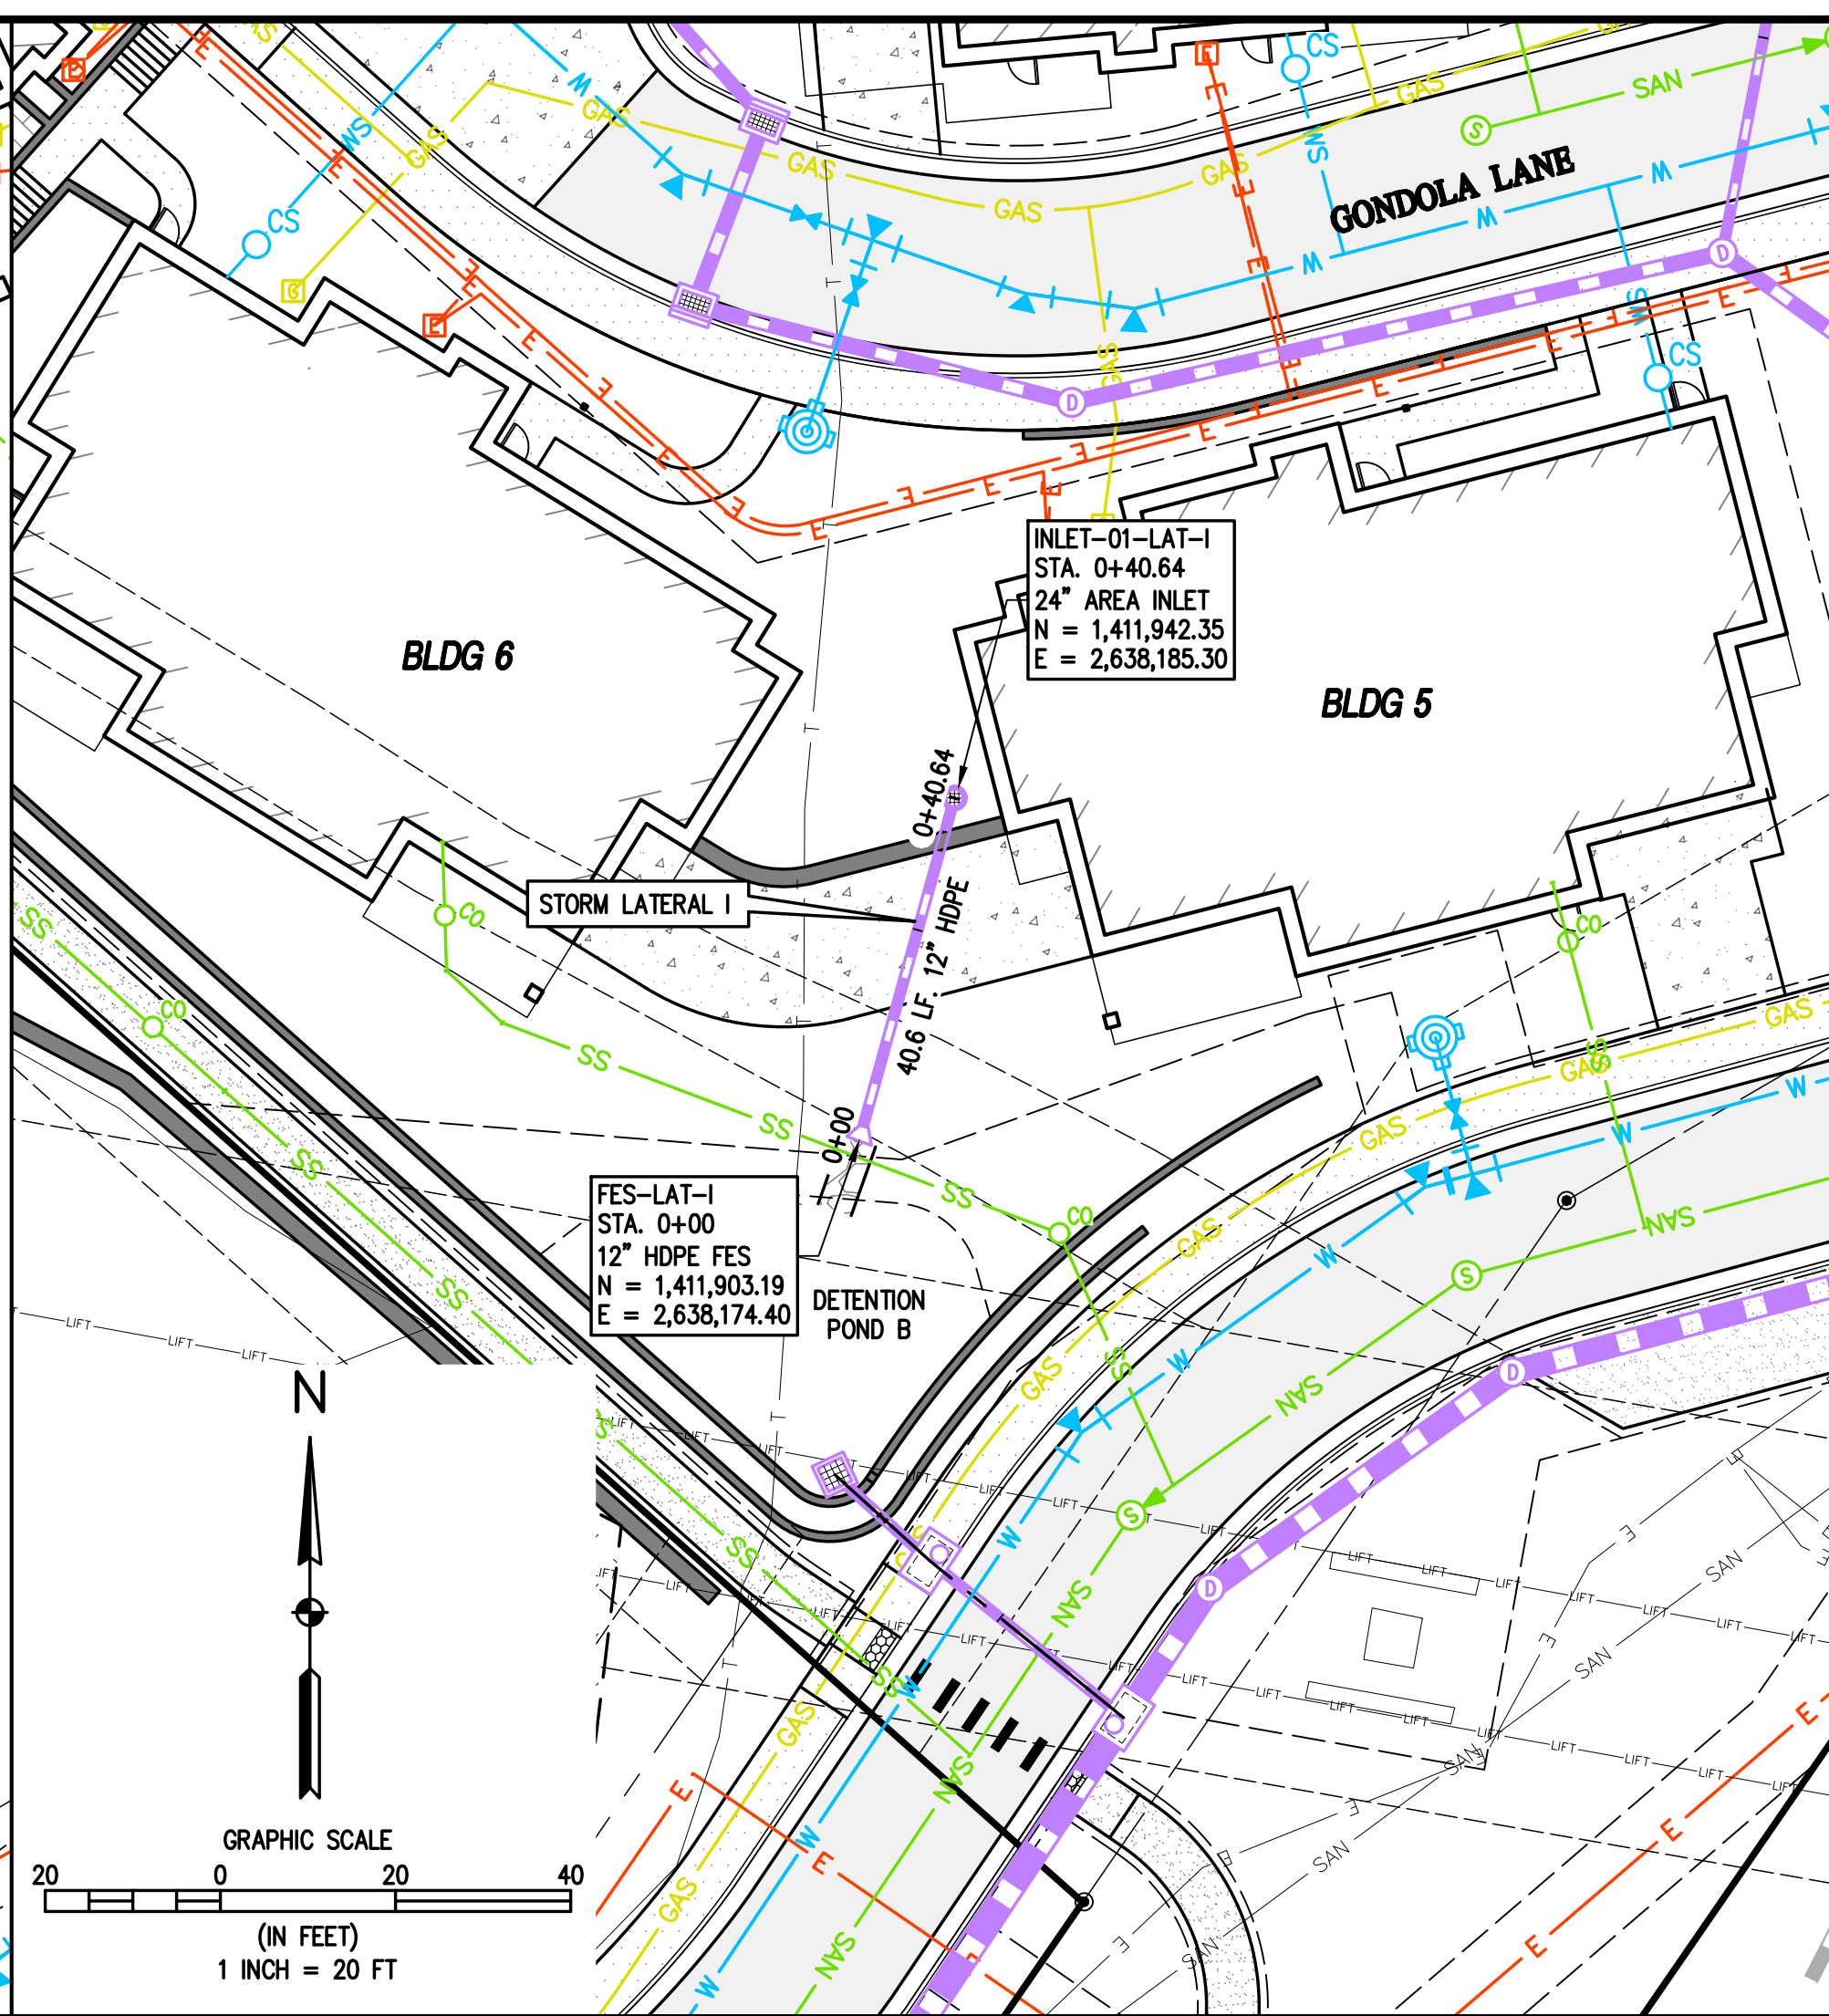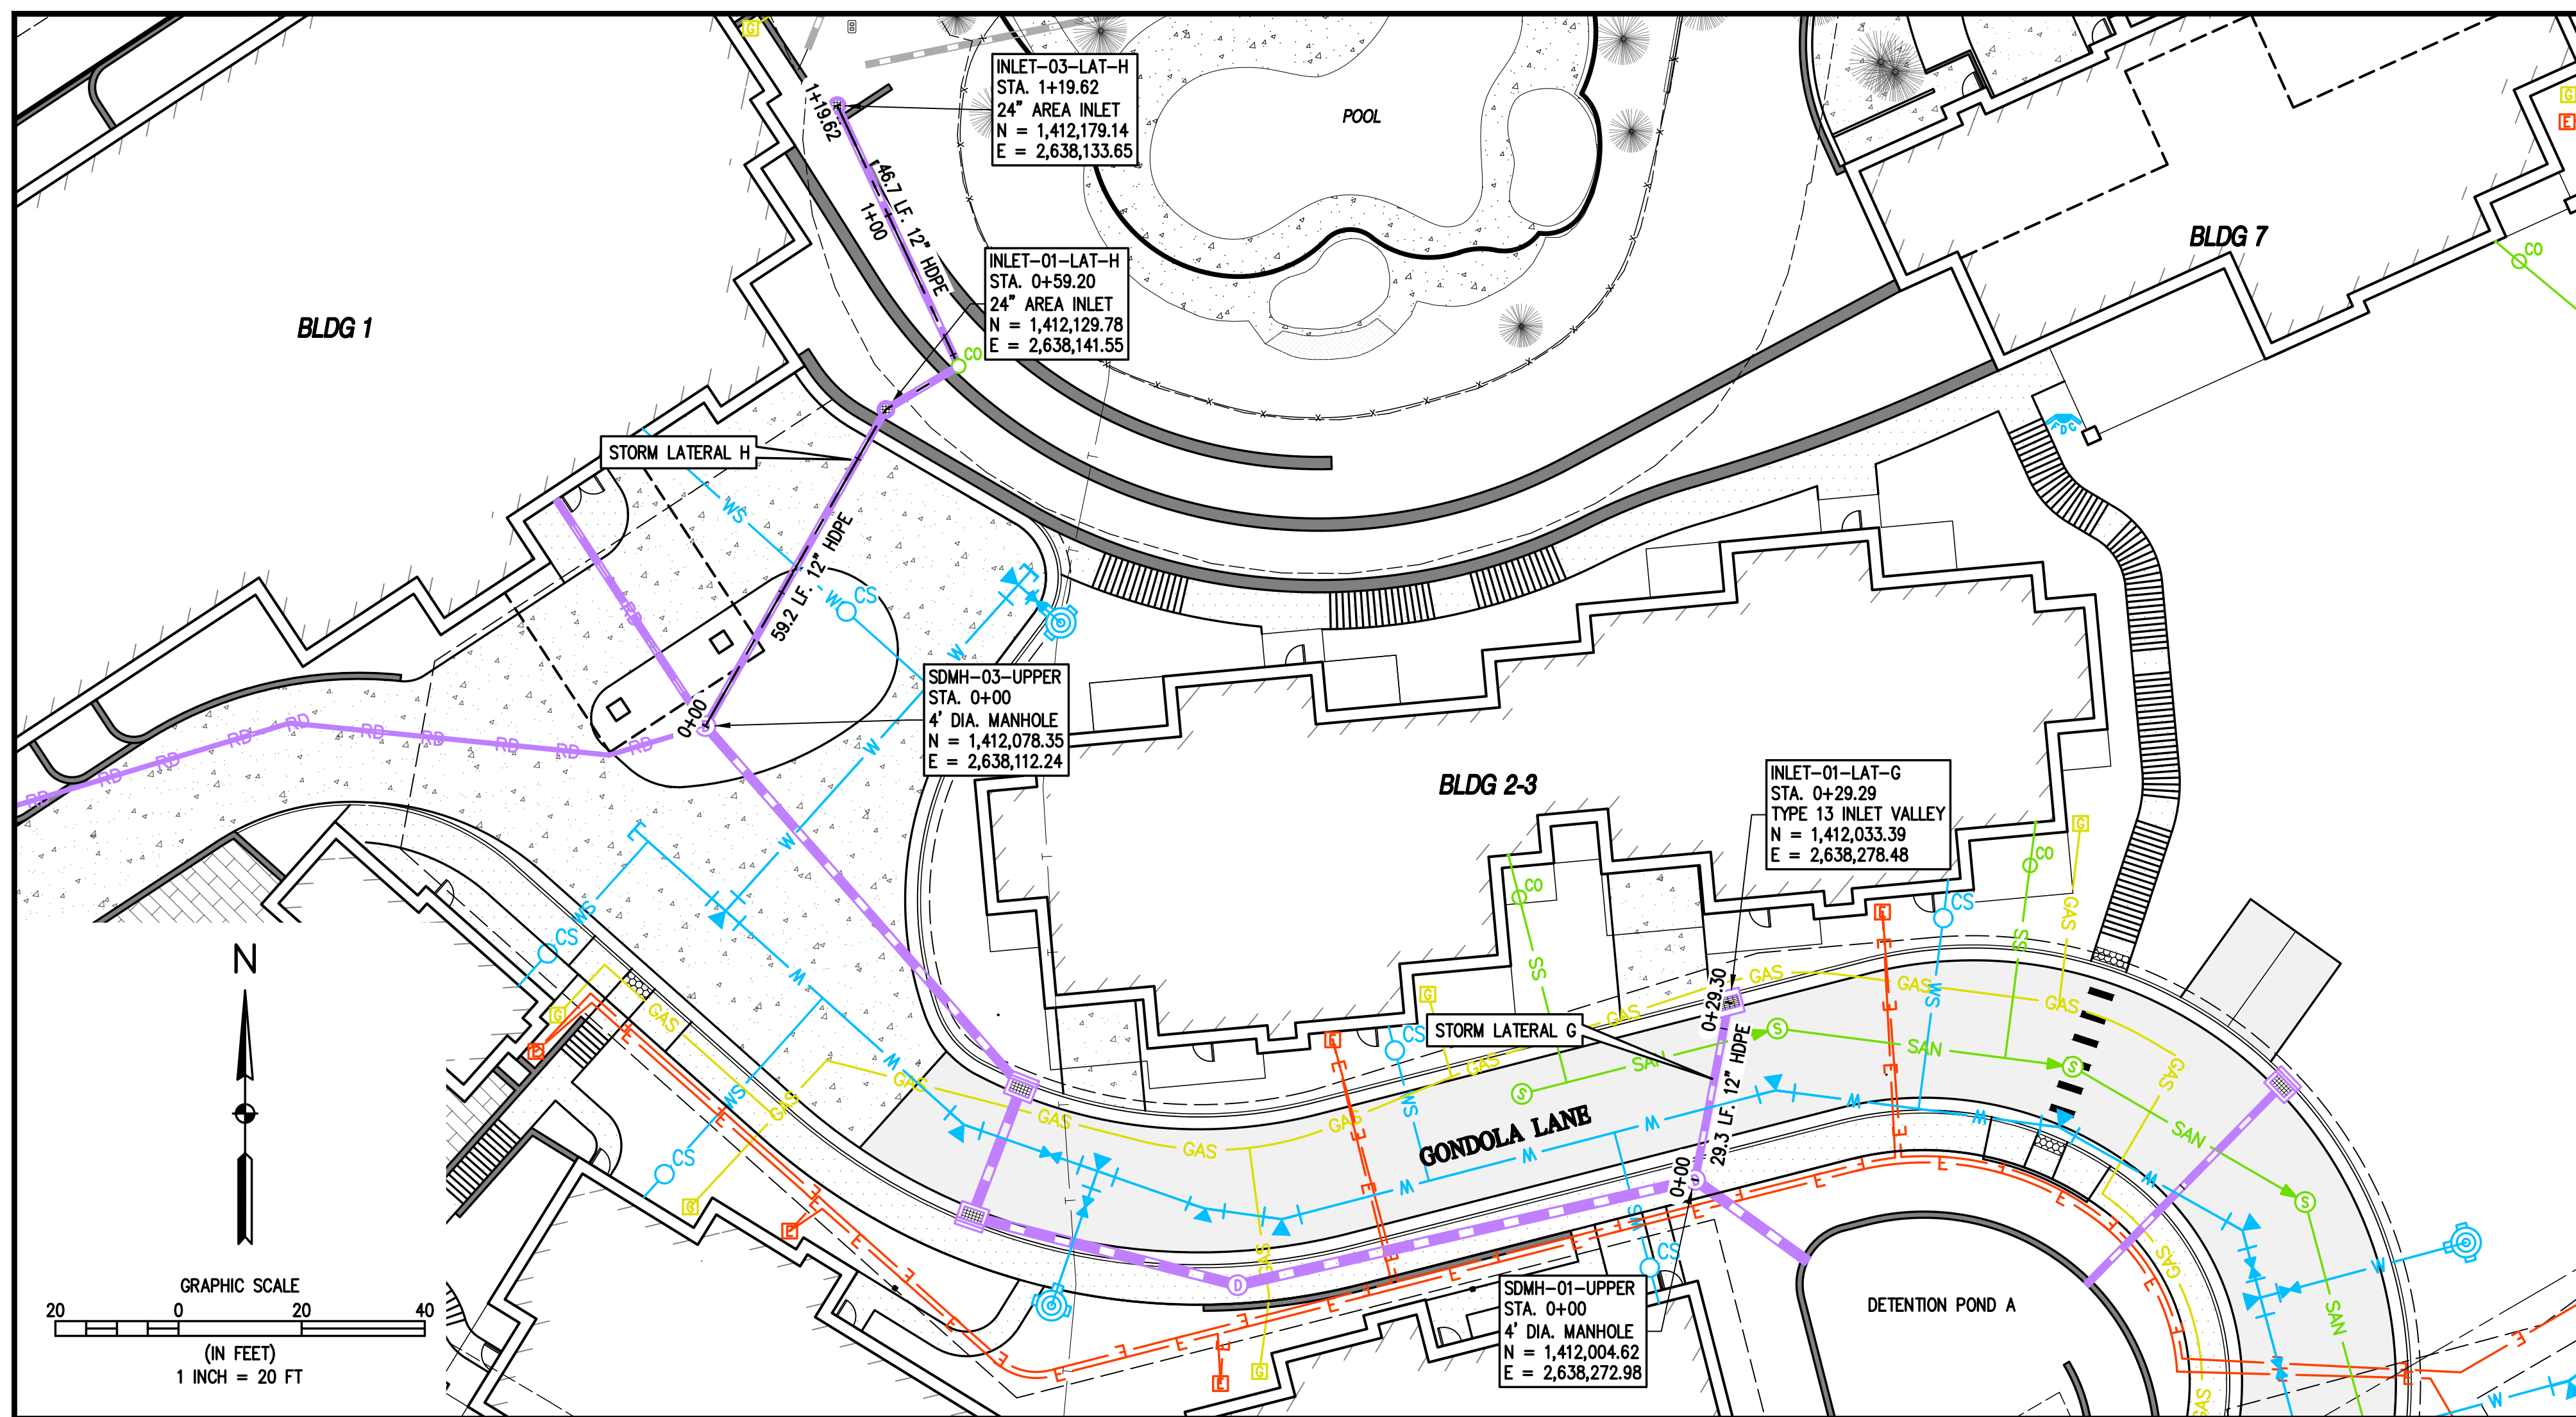

c:\co20235 astrid-edgemont ph2\Drawings\CONCEPT\20235 DETAILS.dwg, 7/28/2023 10:58:02 AM, Steve Batchelder

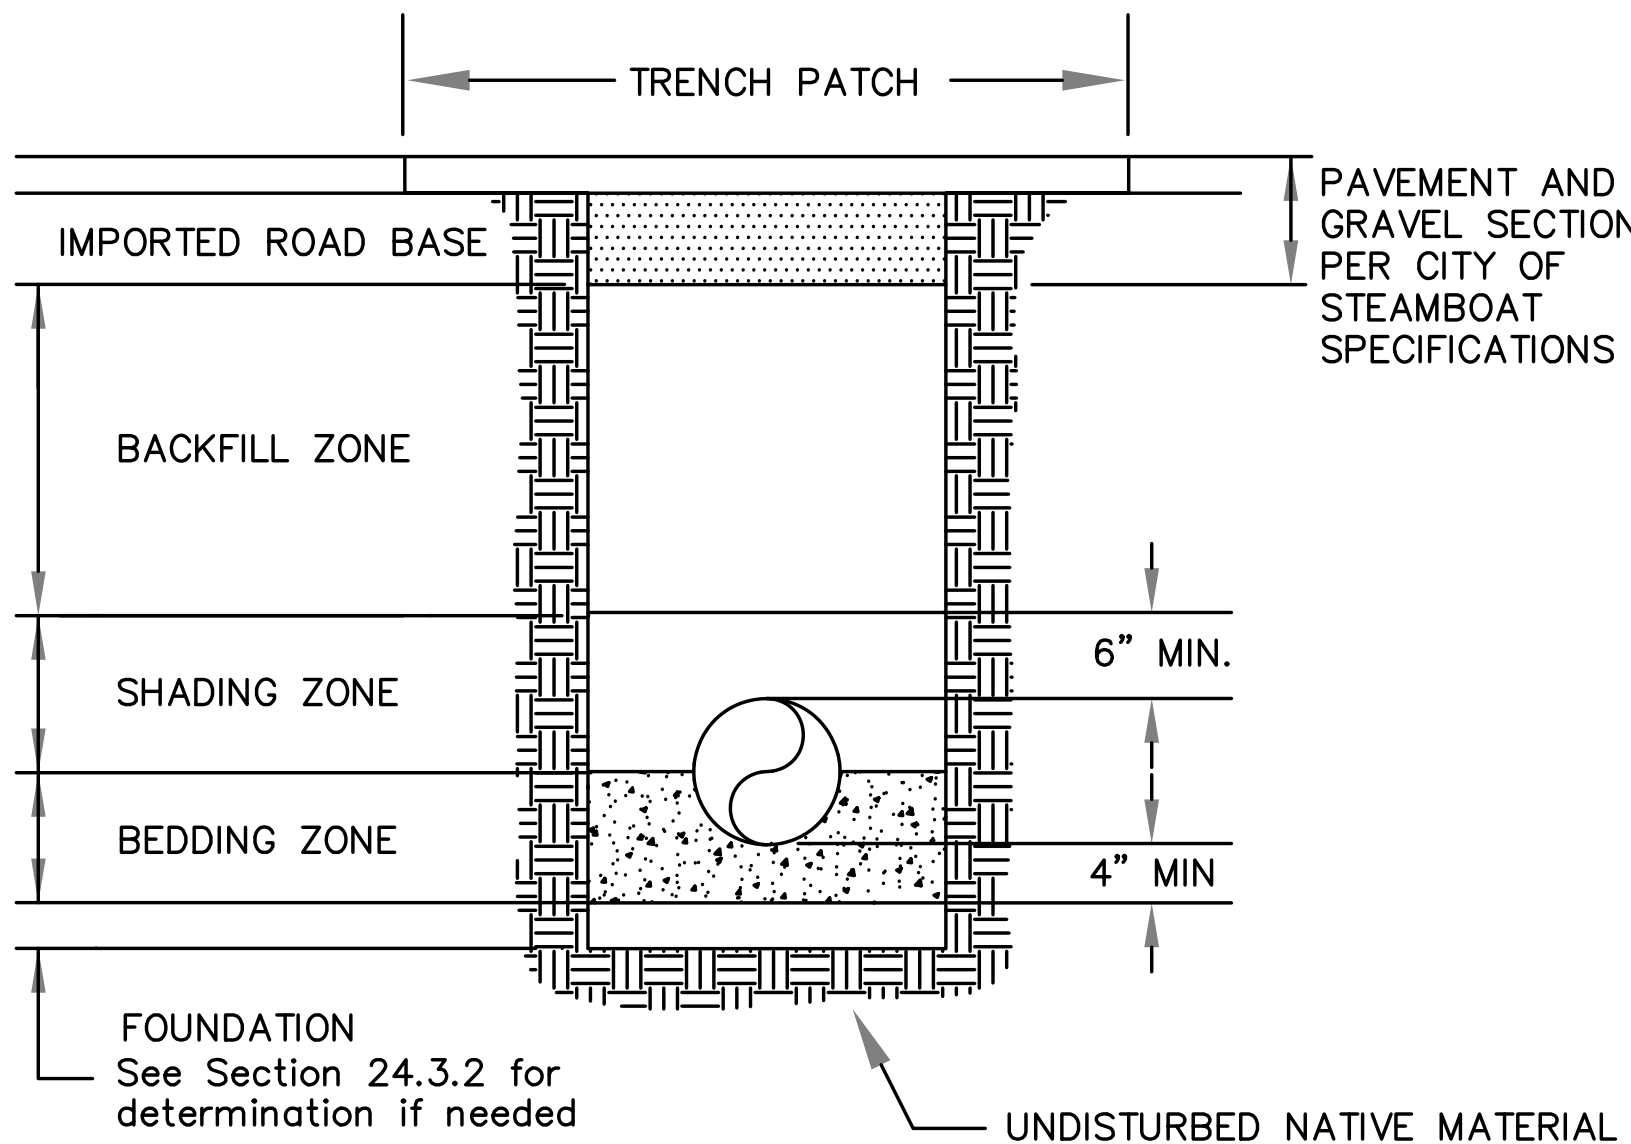

2. Added Pvtmt. Sect. Note: 11/08

1. Changed Company Name 1/00

REVISION HISTORY:

Mount Werner Water

P.O. Box 880339
3310 Clear Water Trail
Steamboat Springs, CO 80488
(970) 879-2424 fax (970) 879-8169


TRENCH CROSS SECTION
AND PIPE EMBEDMENT DETAIL

DRAWN BY: RBS

DATE: 2/2003

SCALE: NONE

SHEET: 1

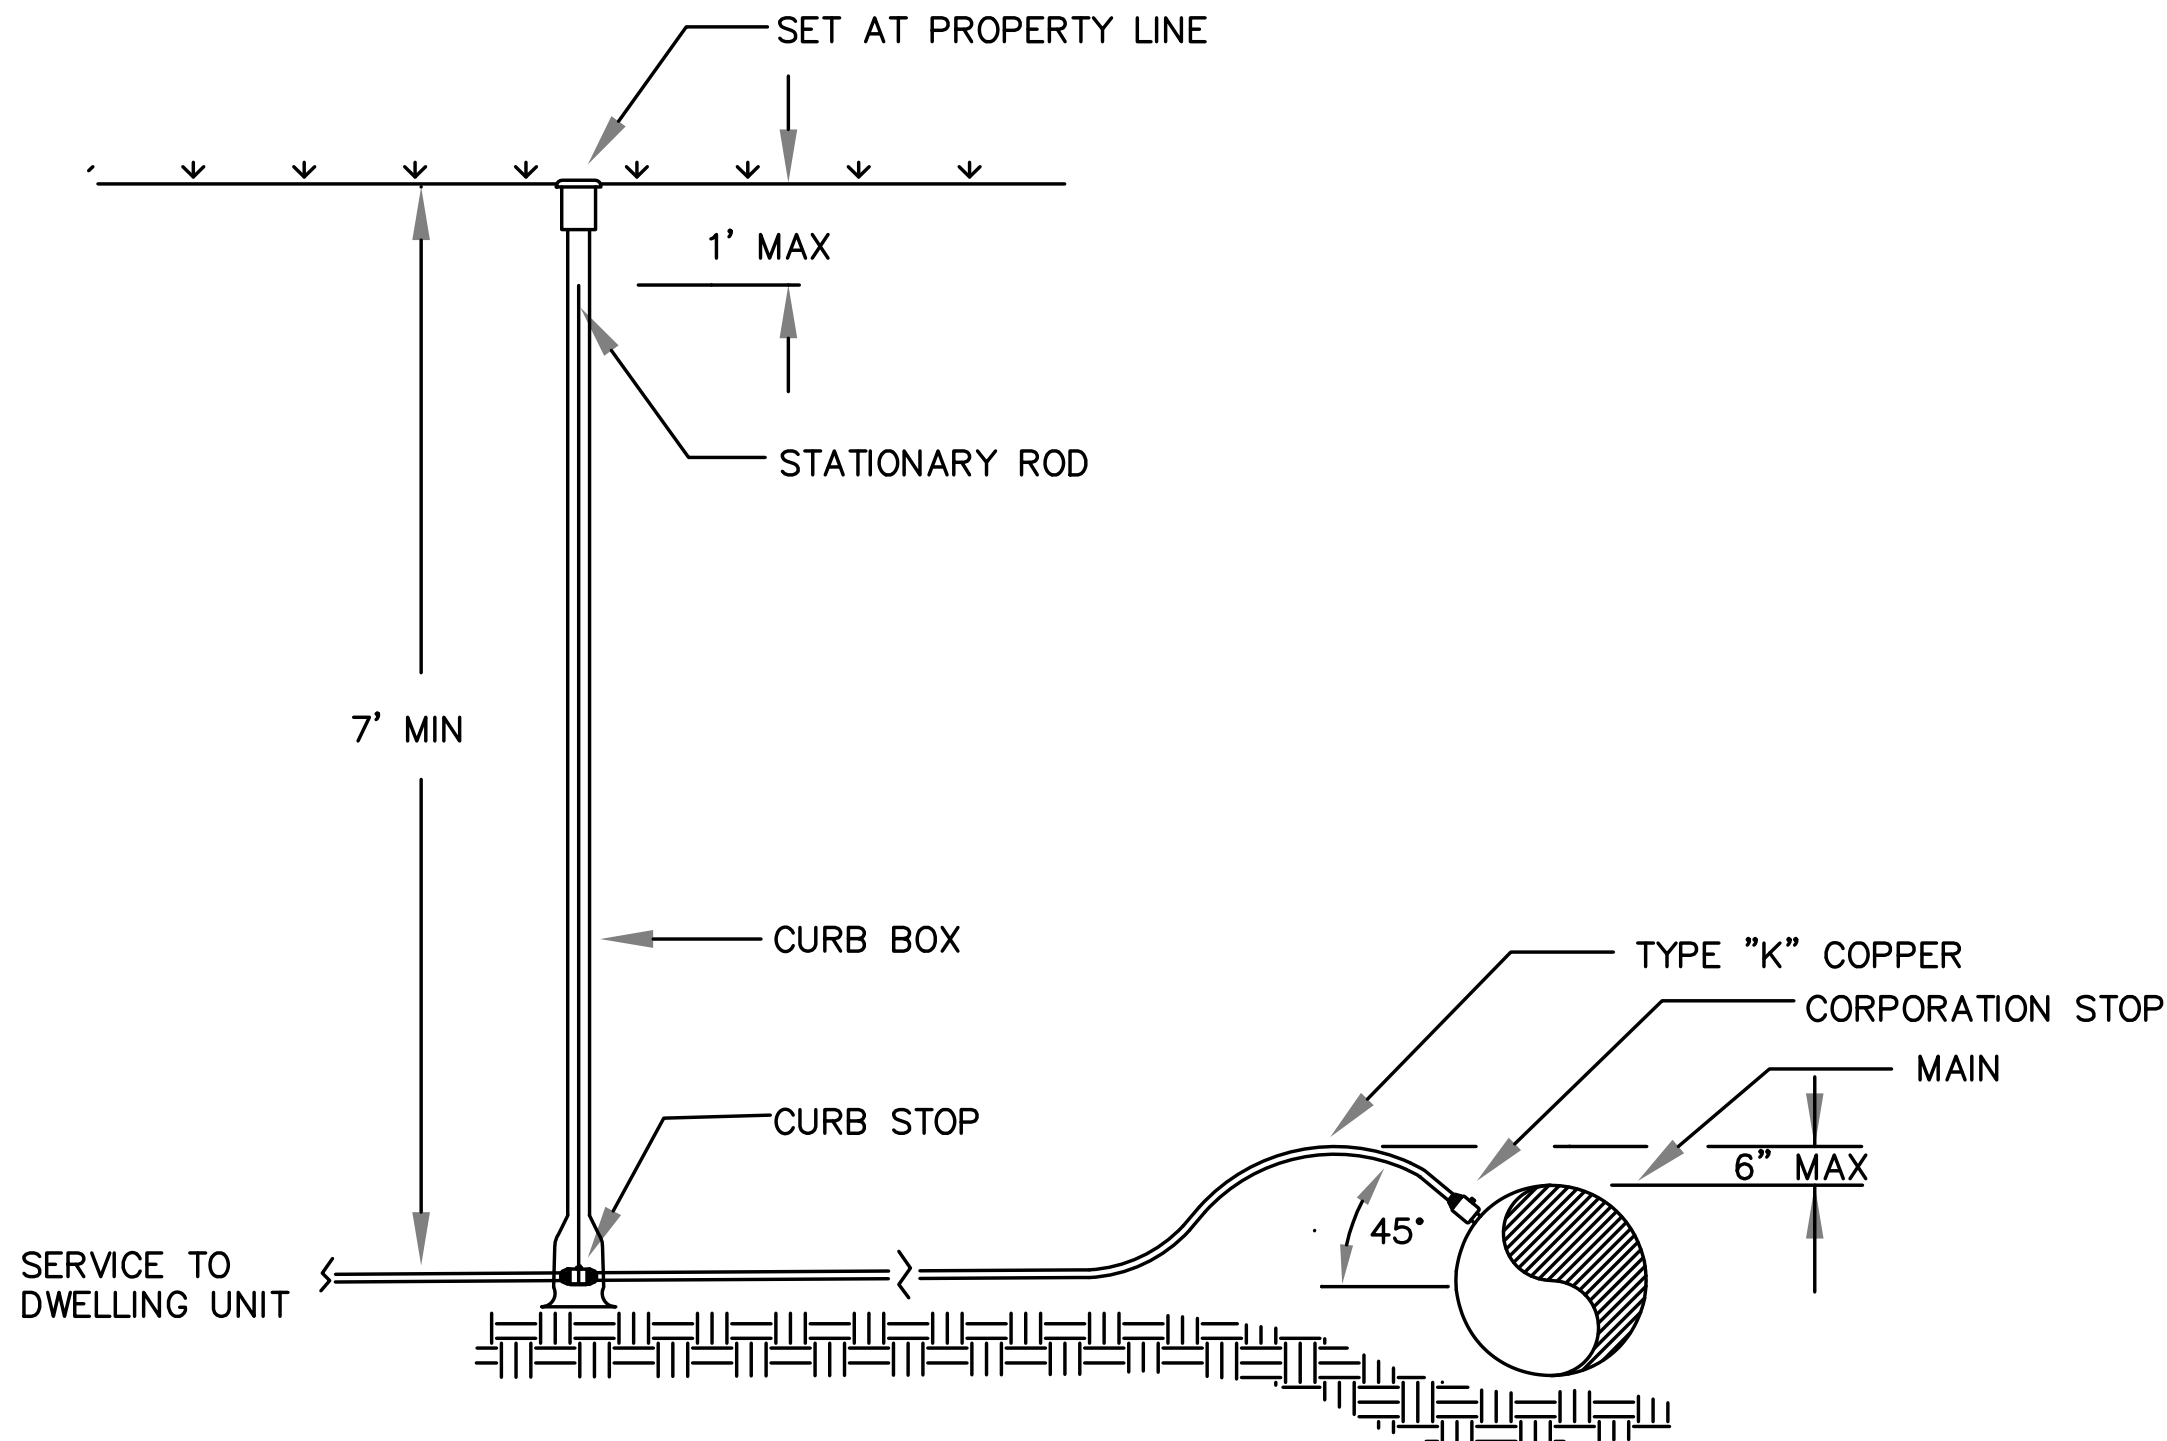

2. Added Gooseneck Dim.: 11/08

1. Changed Company Name 1/00

REVISION HISTORY:

Mount Werner Water

P.O. Box 880339
3310 Clear Water Trail
Steamboat Springs, CO 80488
(970) 879-2424 fax (970) 879-8169


SERVICE LINE
DETAIL

DRAWN BY: RBS

DATE: 2/2003

SCALE: NONE

SHEET: 2

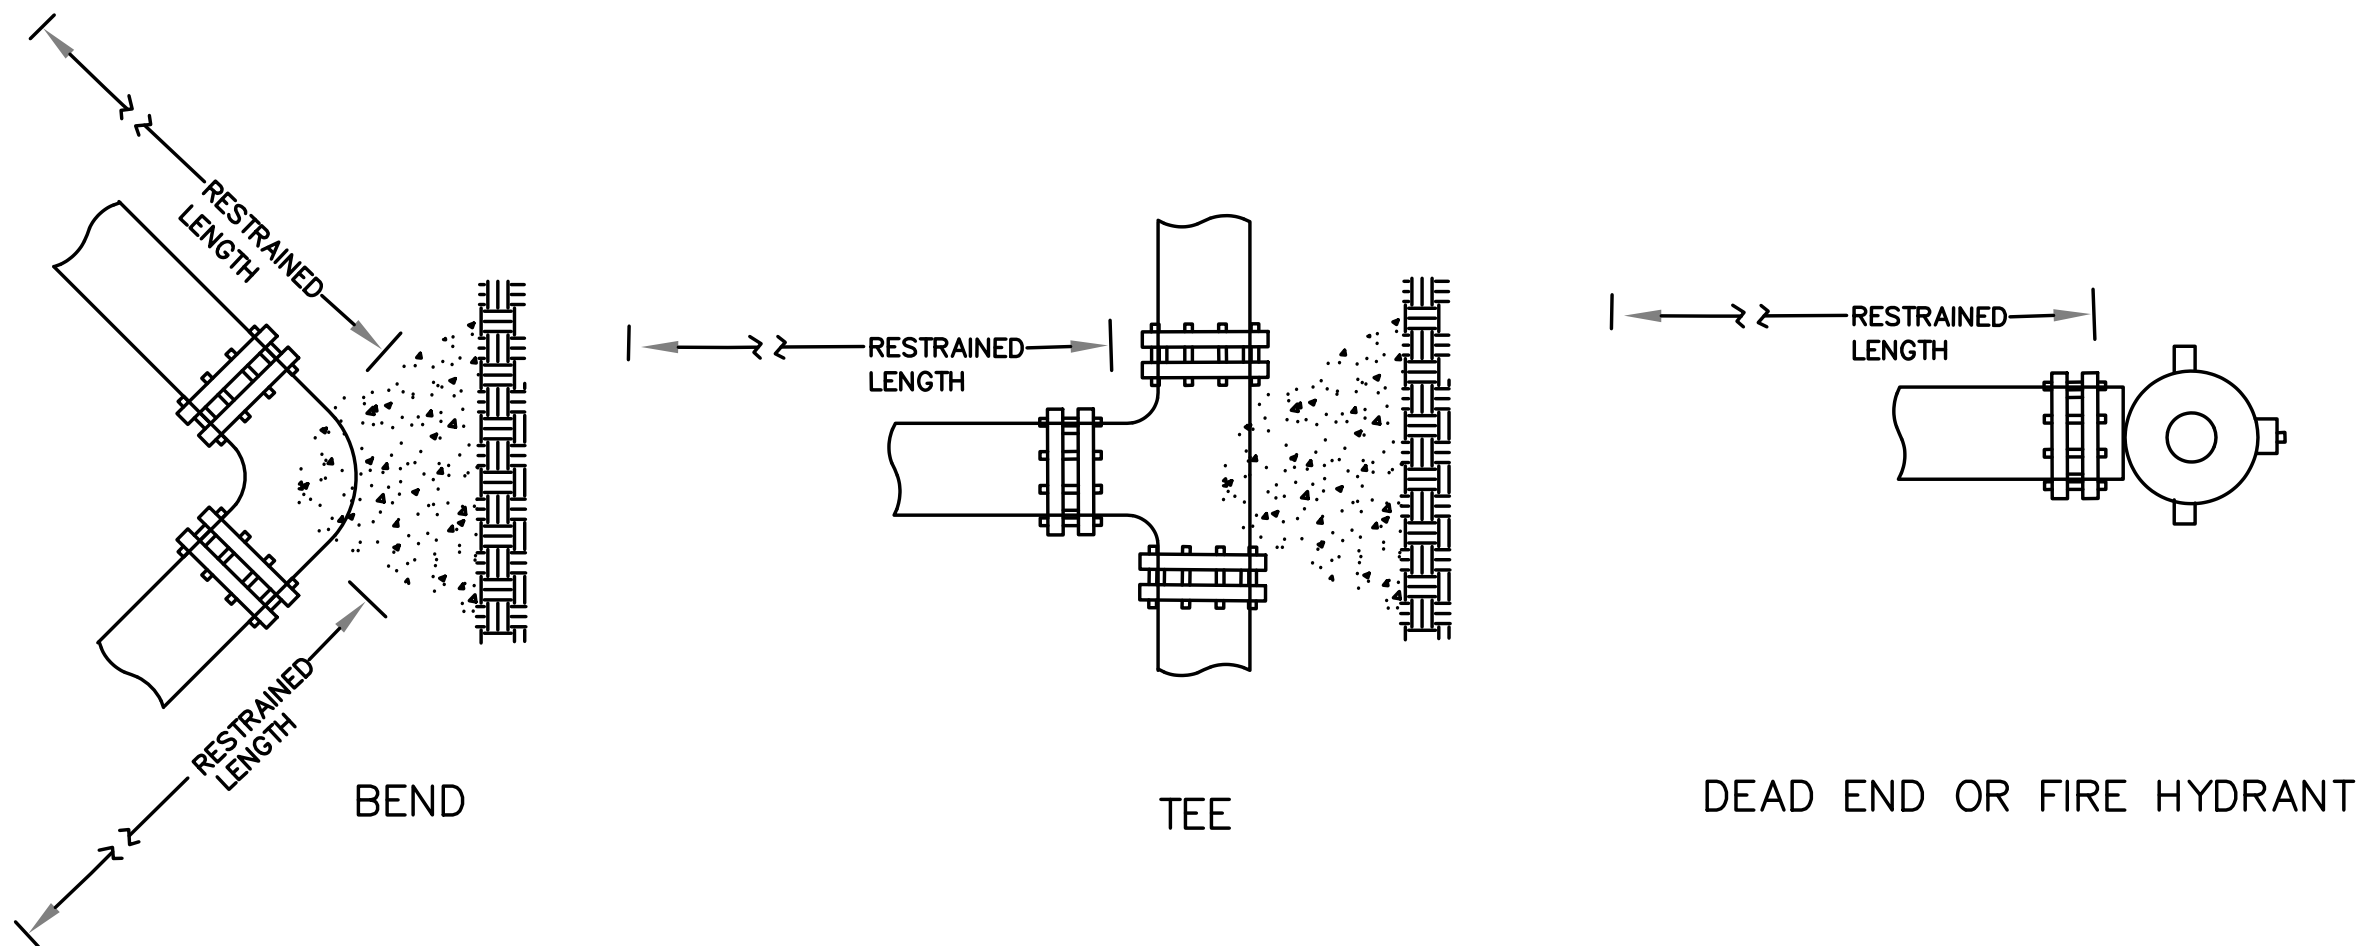

REQUIRED RESTRAINT LENGTH (FT)

FITTING TYPE	MAIN SIZE (INCHES)				
	4"	6"	8"	10"	12"
90° BEND, BRANCH OF TEE OR DEAD END	30'	45'	60'	73'	86'
45° BEND	18'	18'	18'	21'	25'
22 1/2° BEND	18'	18'	18'	18'	18'
11 1/4° BEND	18'	18'	18'	18'	18'

NOTE: THRUST BLOCKS ARE REQUIRED IN ADDITION TO JOINT RESTRAINT.

2. Changed Restraint Lengths: 11/08

1. Changed Company Name 1/00

REVISION HISTORY:

Mount Werner Water

P.O. Box 880339
3310 Clear Water Trail
Steamboat Springs, CO 80488
(970) 879-2424 fax (970) 879-8169


PIPE RESTRAINT
DETAIL

DRAWN BY: RBS

DATE: 2/2003

SCALE: NONE

SHEET: 3

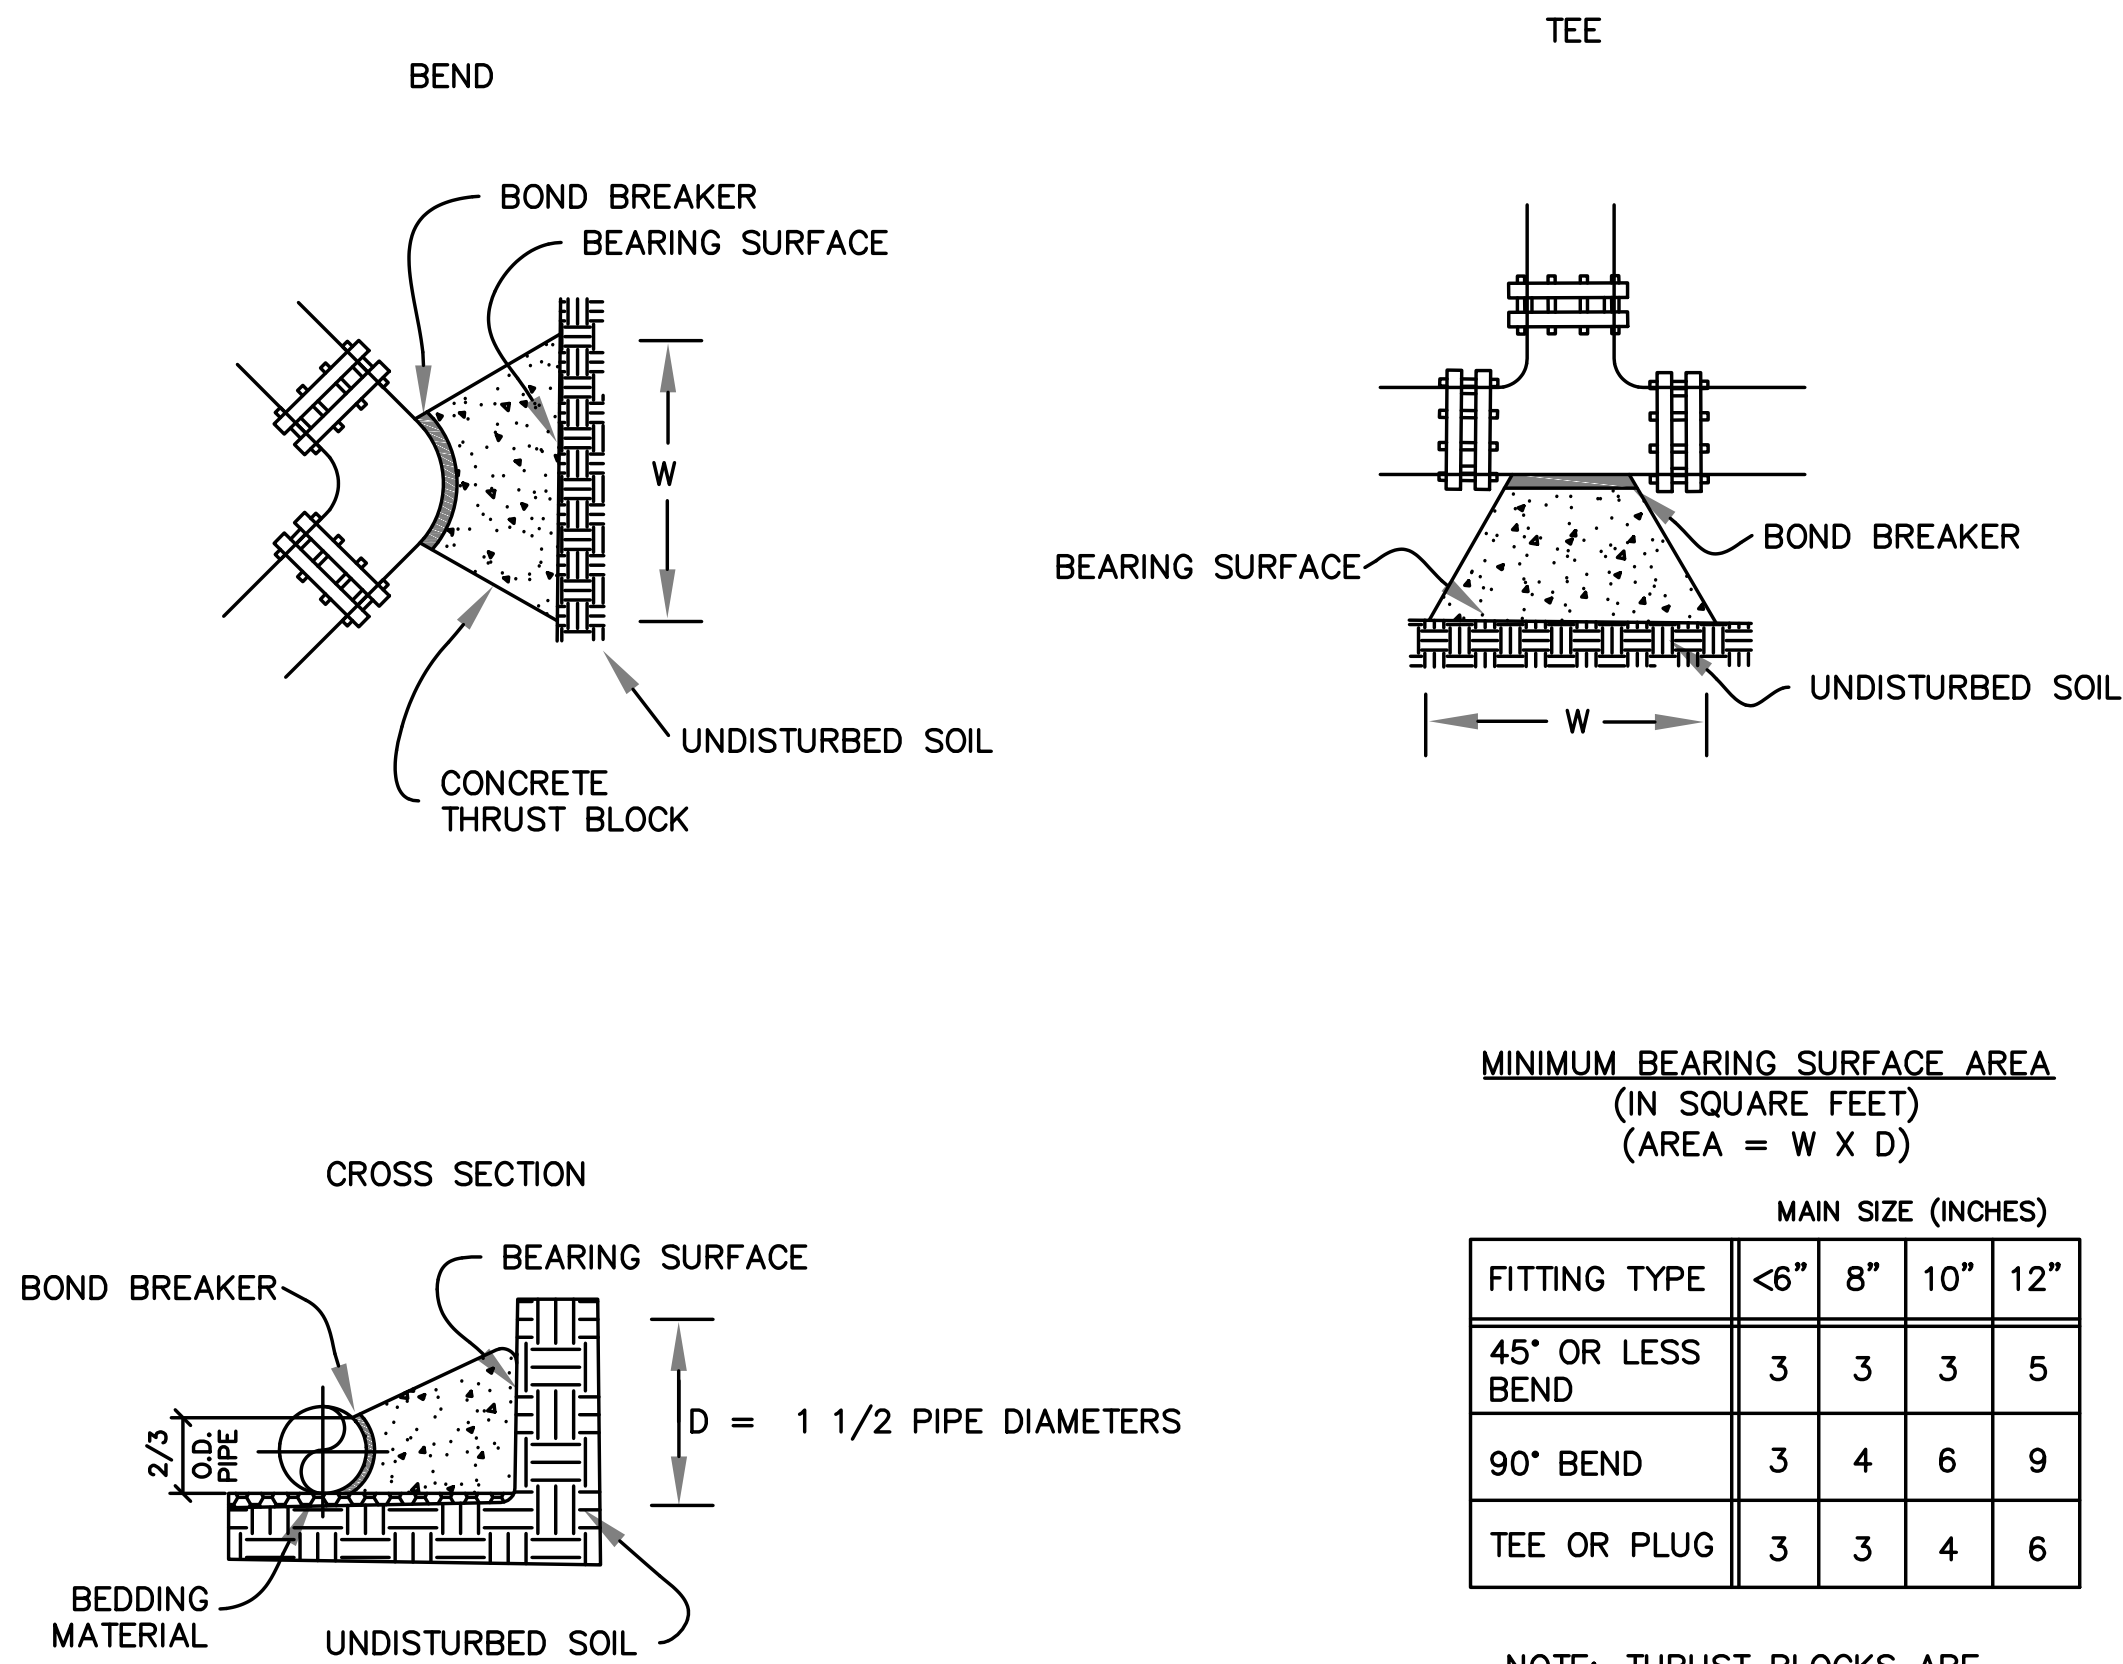

MINIMUM BEARING SURFACE AREA
(IN SQUARE FEET)
(AREA = W X D)

FITTING TYPE	MAIN SIZE (INCHES)			
	<6"	8"	10"	12"
45° OR LESS BEND	3	3	3	5
90° BEND	3	4	6	9
TEE OR PLUG	3	3	4	6

NOTE: THRUST BLOCKS ARE REQUIRED IN ADDITION TO JOINT RESTRAINT.

2. Added Notes: 11/08

1. Changed Company Name 1/00

REVISION HISTORY:

Mount Werner Water

P.O. Box 880339
3310 Clear Water Trail
Steamboat Springs, CO 80488
(970) 879-2424 fax (970) 879-8169

THRUST BLOCK
DETAIL

DRAWN BY: RBS

DATE: 2/2003

SCALE: NONE

SHEET: 4

- NOTES:
- THRUST BLOCKS ARE REQUIRED IN ADDITION TO JOINT RESTRAINTS.
 - ALL THRUST BLOCKS TO BE SUITABLY FORMED. EARTH EXCAVATED FORMS WILL NOT BE ACCEPTED.
 - WRAP FITTINGS WITH POLYETHYLENE PRIOR TO POURING THRUST BLOCKS SO THAT CONCRETE DOES NOT COME IN CONTACT WITH JOINT BOLTS.
 - THRUST BLOCKS SHALL BE INSTALLED SO THAT ALL JOINTS ARE ACCESSIBLE.

BASELINE

Engineering · Planning · Surveying

169 HILLTOP PKWY, SUITE 204 • STEAMBOAT SPRINGS, CO 80477
P. 970.879.825 • F. 970.879.869 • www.basellnc.com

DESIGNED BY

TJM

DATE

05/18/2023

PREPARED BY

SMB

REVISIONS PER DRT #

COMMENTS

REVISIONS PER DRT #

COMMENTS

CHECKED BY

MRB

STEAMBOAT ESQUIAR LP

THE ASTRID

2410 SKI TRAIL LANE

MOUNT WERNER WATER DETAILS 1

ROUTT COUNTY

STEAMBOAT SPRINGS

FOR AND ON BEHALF OF
BASELINE CORPORATION

INITIAL SUBMITTAL

12/22/2022

DRAWING SIZE

24" X 36"

SURVEY FIRM

LANDMARK, INC

SURVEY DATE

06/03/22

JOB NO.

C020235

DRAWING NAME

20235 DETAILS.dwg


SHEET

34 OF 68

PRELIMINARY
NOT FOR
CONSTRUCTION


C32

c:\co20235 astrid-edgemont ph2\Drawings\CONCEPT\20235 DETAILS.dwg, 7/28/2023 10:58:03 AM, Steve Batchelder

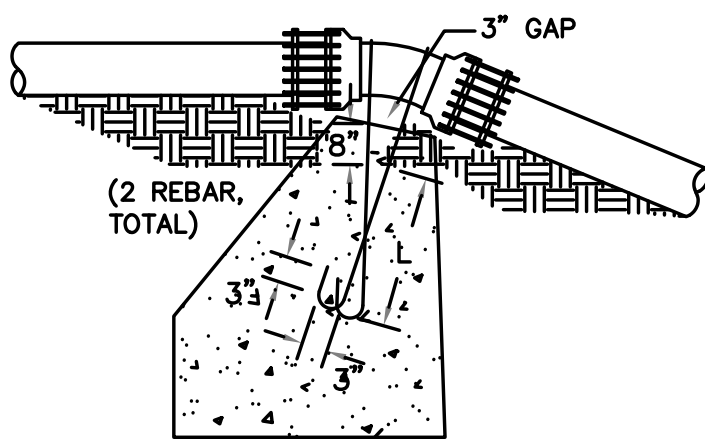

TYPE A RESTRAINT
11-1/4" & 22-1/2" VERTICAL OVER-BENDS

PIPE SIZE NOMINAL DIAMETER - INCH	VERTICAL BEND DEGREES	NO. OF CU. FT. OF CONC. BLOCKING	DIAMETER OF REBAR, "d" INCH	DEPTH OF RODS IN CONCRETE, "L" * FT.
4"	11-1/4"	5	5/8"	1.5
	22-1/2"	10	5/8"	2.0
6"	11-1/4"	11	5/8"	2.0
	22-1/2"	22	5/8"	2.0
8"	11-1/4"	20	5/8"	2.0
	22-1/2"	39	5/8"	2.0
12"	11-1/4"	45	3/4"	2.0
	22-1/2"	88	3/4"	3.0
16"	11-1/4"	79	3/4"	3.0
	22-1/2"	156	3/4"	4.0
20"	11-1/4"	123	3/4"	3.5
	22-1/2"	243	1"	4.0
24"	11-1/4"	177	3/4"	4.0
	22-1/2"	350	1"	4.0
30"	11-1/4"	277	1"	4.0
	22-1/2"	546	1-1/4"	4.0

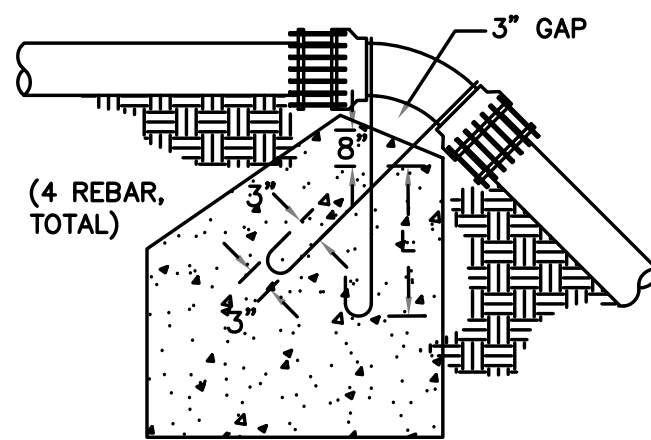



TYPE B RESTRAINT
45° VERTICAL OVER-BENDS


PIPE SIZE NOMINAL DIAMETER - INCH	VERTICAL BEND DEGREES	NO. OF CU. YD. OF CONC. BLOCKING	DIAMETER OF REBAR, "d" INCH	DEPTH OF RODS IN CONCRETE, "L" * FT.
4"	45°	0.7	5/8"	2.0
6"	45°	1.5	5/8"	2.5
8"	45°	2.7	5/8"	3.0
12"	45°	6.1	3/4"	4.0
16"	45°	10.9	3/4"	4.0
20"	45°	17.1	1"	4.0
24"	45°	24.6	1"	4.0
30"	45°	38.4	1-1/4"	4.0


NOTES:

- THRUST BLOCKS ARE REQUIRED IN ADDITION TO JOINT RESTRAINT.
- SPECIAL REQUIREMENTS:
 - THRUST BLOCKS FOR PIPE SIZES OR CONFIGURATIONS NOT SHOWN REQUIRE SPECIAL DESIGN.
 - BEARING AREAS, VOLUMES, AND SPECIAL THRUST BLOCKING DETAILS SHOWN ON DRAWINGS TAKE PRECEDENCE OVER THIS TYPICAL DETAIL.
 - REINFORCING STEEL BARS TO BE EPOXY COATED, AT LEAST 15 MILS THICK. MINIMUM YIELD STRENGTH OF REBAR IS 60,000 PSI.
 - RESTRAINT SIZING IS BASED UPON A MAXIMUM OPERATING PRESSURE OF 150 PSI, A TEST PRESSURE OF 200 PSI, AND A MINIMUM SOIL BEARING STRENGTH OF 2000 PSF. OPERATING PRESSURES IN EXCESS OF 150 PSI OR SOILS WITH LESS THAN 2000 PSF BEARING WILL REQUIRE SPECIAL DESIGN.
- FOR VERTICAL UNDER-BEND FOLLOW HORIZONTAL THRUST BLOCK DETAIL

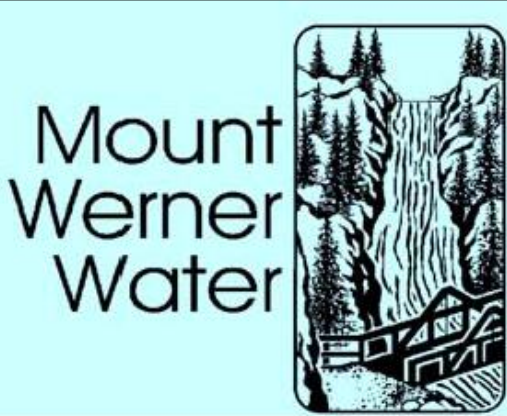1. Initial Release 3/07	
REVISION HISTORY:	
	
P.O. Box 880339 3310 Clear Water Trail Steamboat Springs, CO 80488 (970) 879-2424 fax (970) 879-8169	
VERTICAL THRUST BLOCK DETAIL	
DRAWN BY: CL, RM	DATE:2/2003
SCALE: NONE	
SHEET: 5	

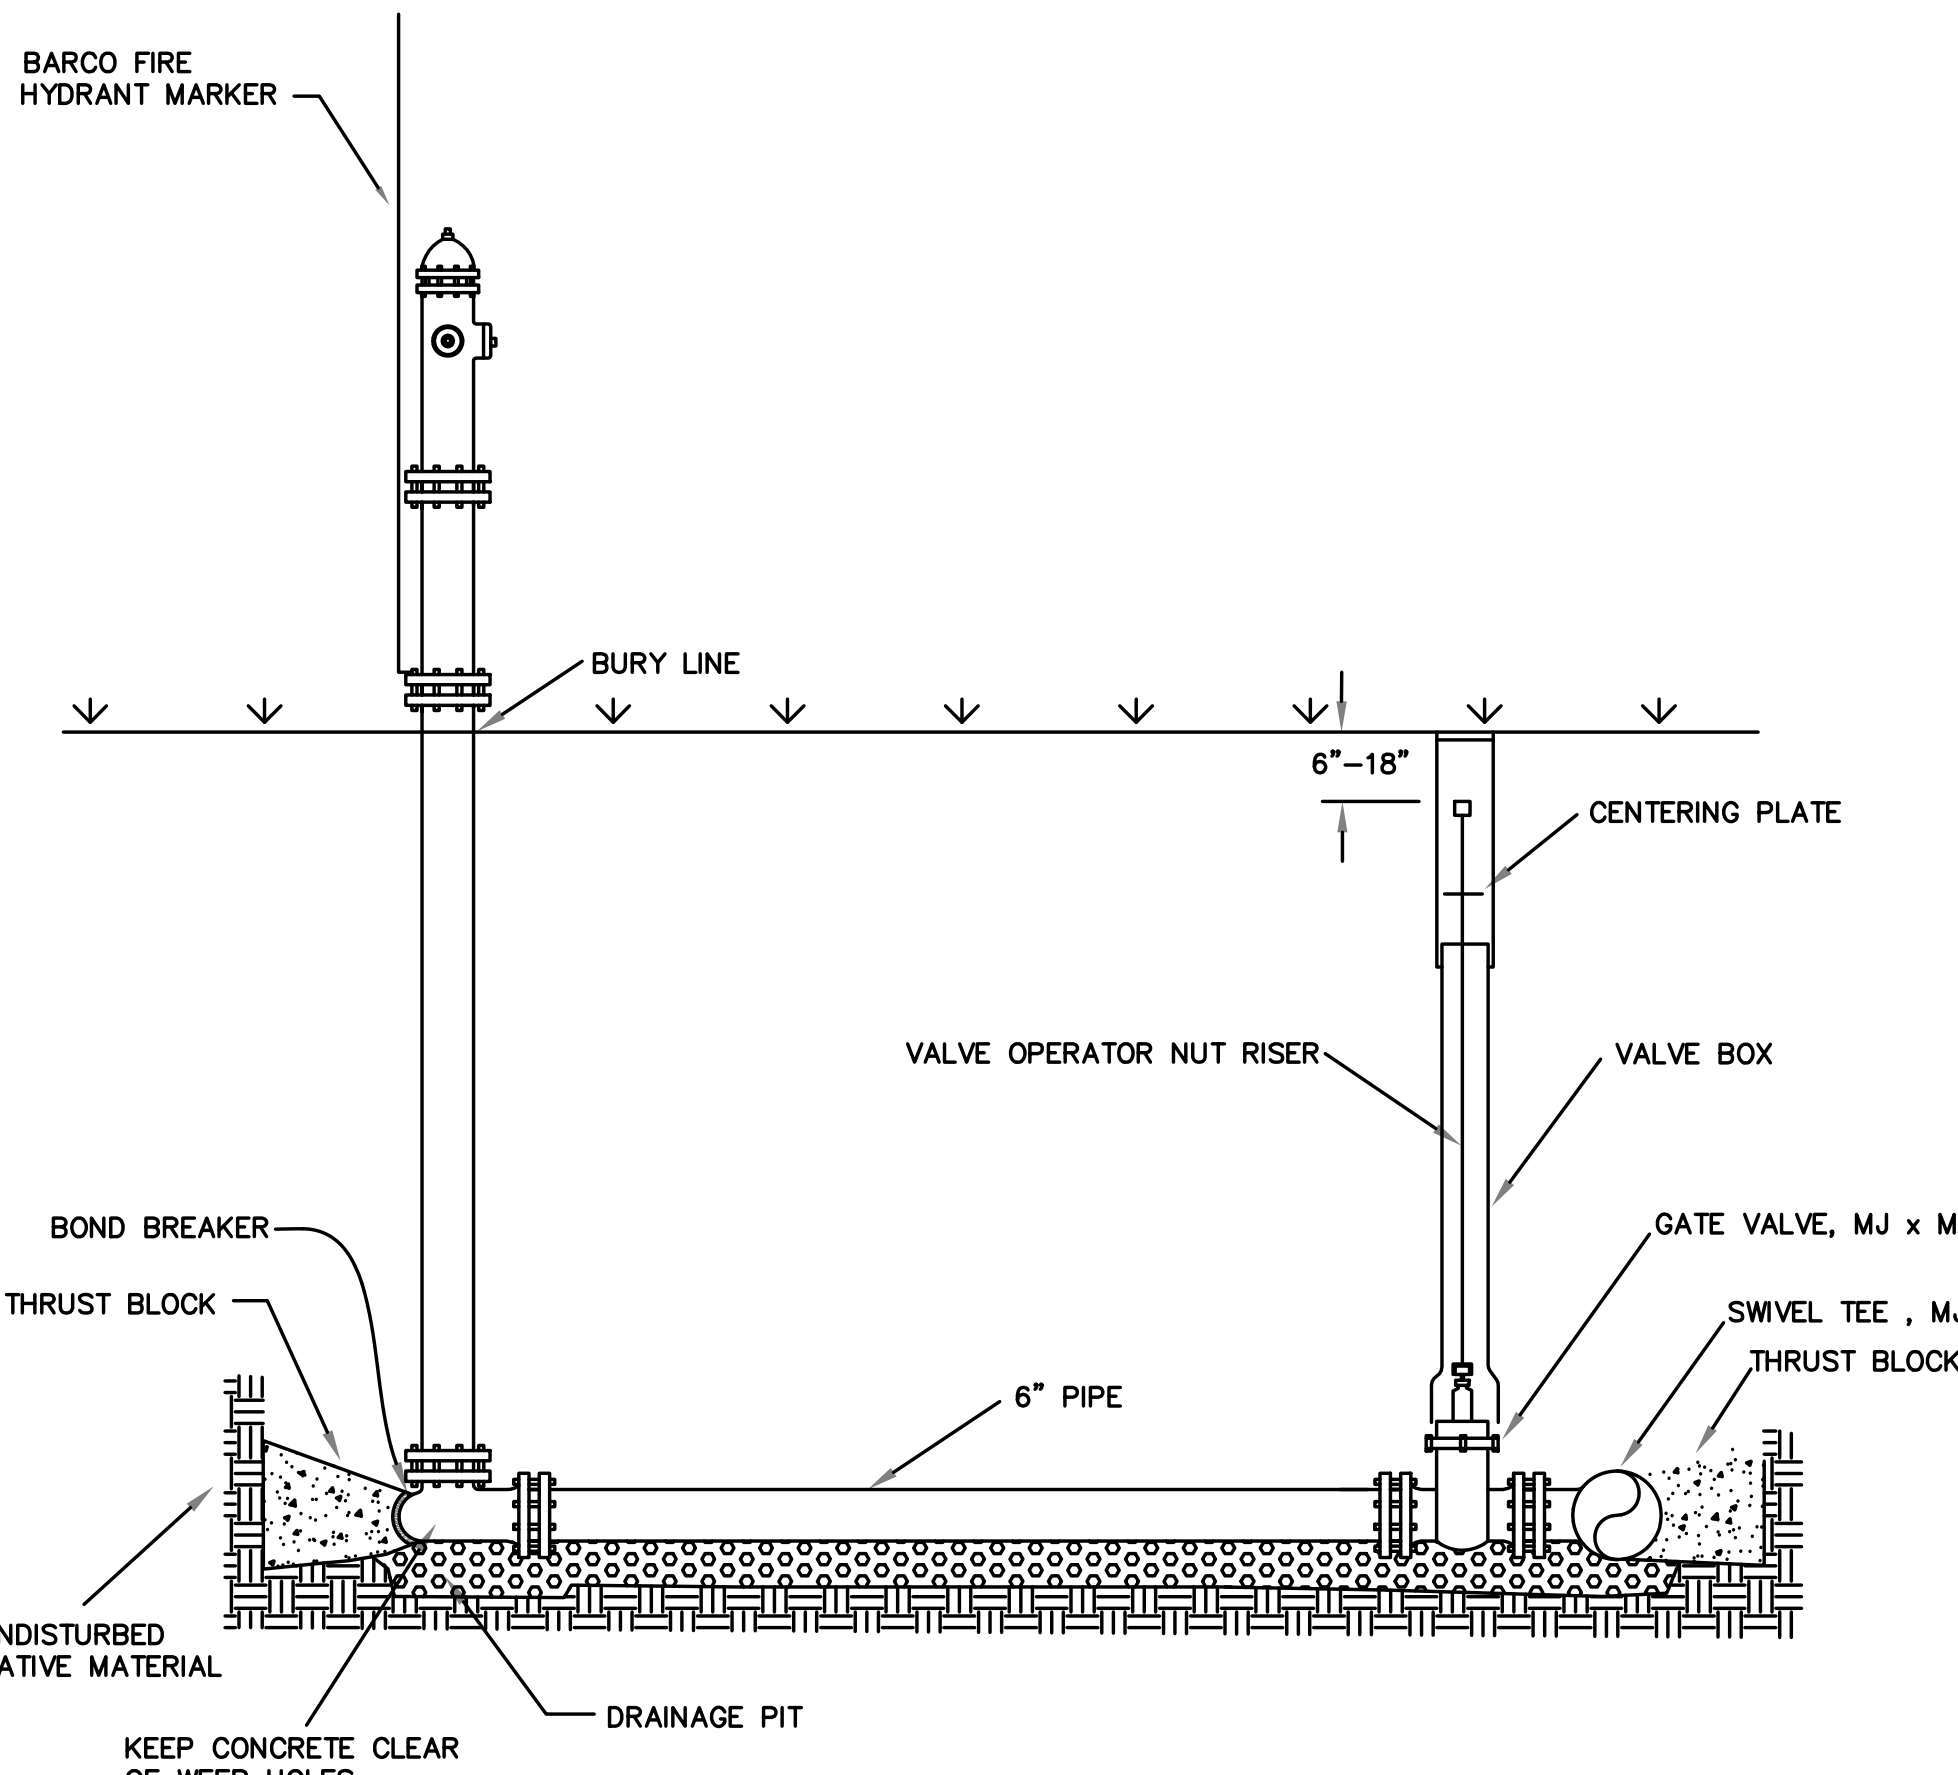


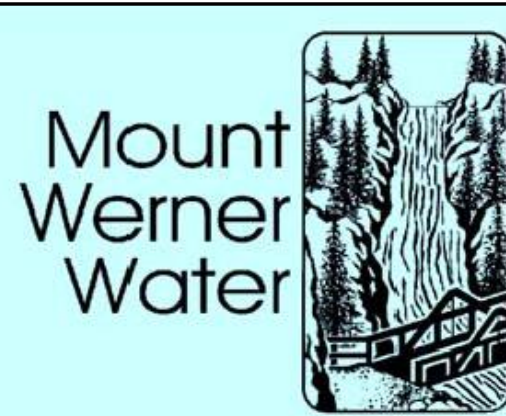
2. Added Riser Length: 11/08	
1. Changed Company Name 1/00	
REVISION HISTORY:	
	
P.O. Box 880339 3310 Clear Water Trail Steamboat Springs, CO 80488 (970) 879-2424 fax (970) 879-8169	
FIRE HYDRANT DETAIL	
DRAWN BY: RBS	DATE:2/2003
SCALE: NONE	
SHEET: 6	

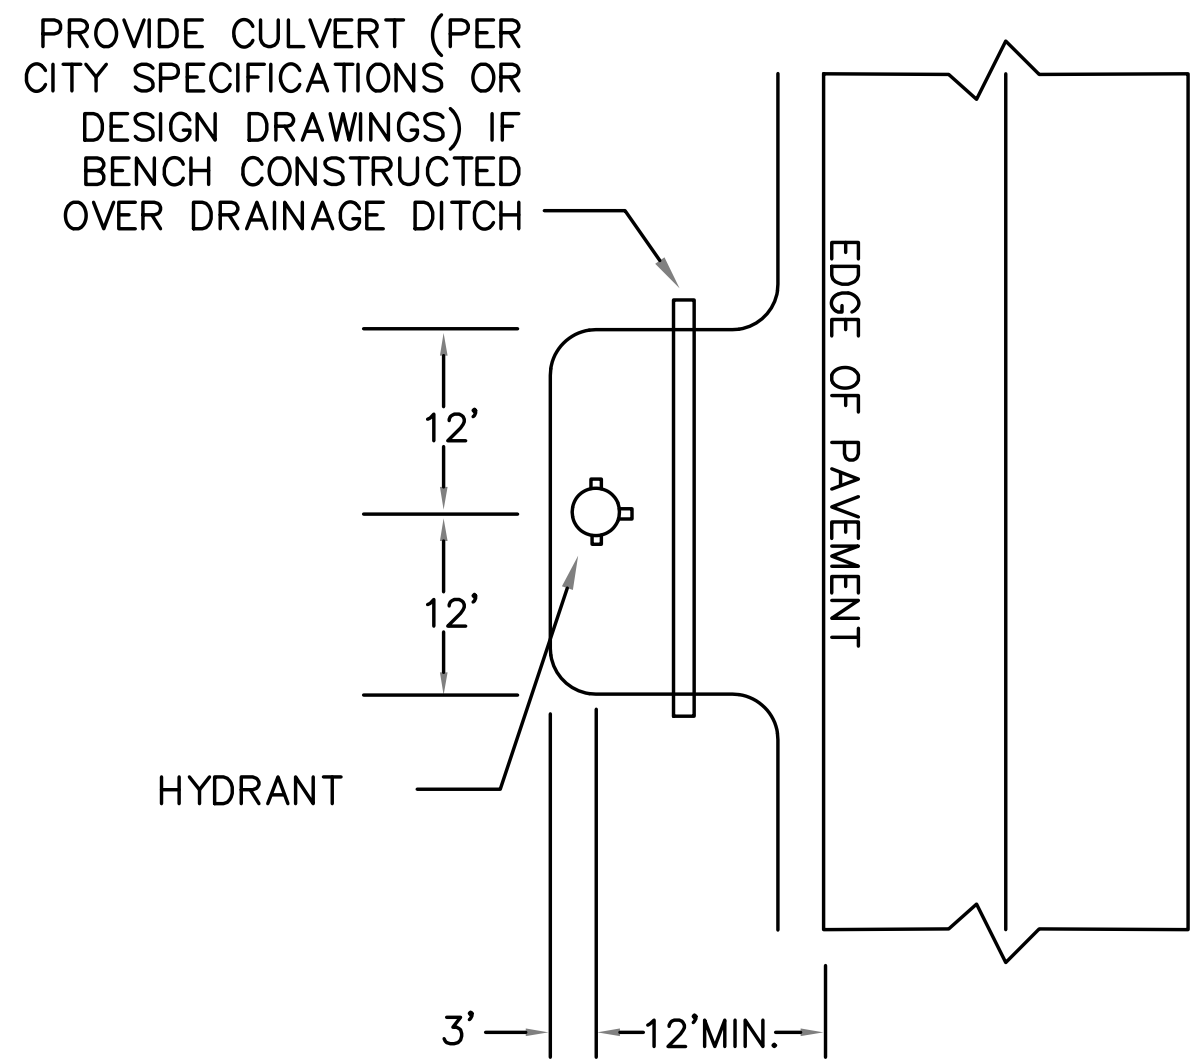

NOTES:


- NO OBSTRUCTIONS SUCH AS TREES, PEDESTALS, FENCES OR OTHER OBJECTS MAY BE PLACED WITHIN A 15-FOOT RADIUS OF A HYDRANT.

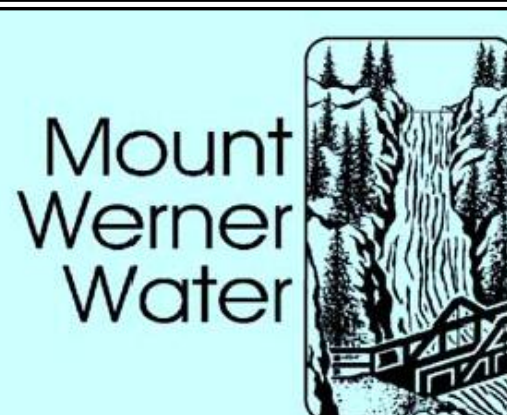1. Changed Notes: 11/08	
REVISION HISTORY:	
	
P.O. Box 880339 3310 Clear Water Trail Steamboat Springs, CO 80488 (970) 879-2424 fax (970) 879-8169	
FIRE HYDRANT BENCH DETAIL	
DRAWN BY: RBS	DATE:2/2003
SCALE: NONE	
SHEET: 7	




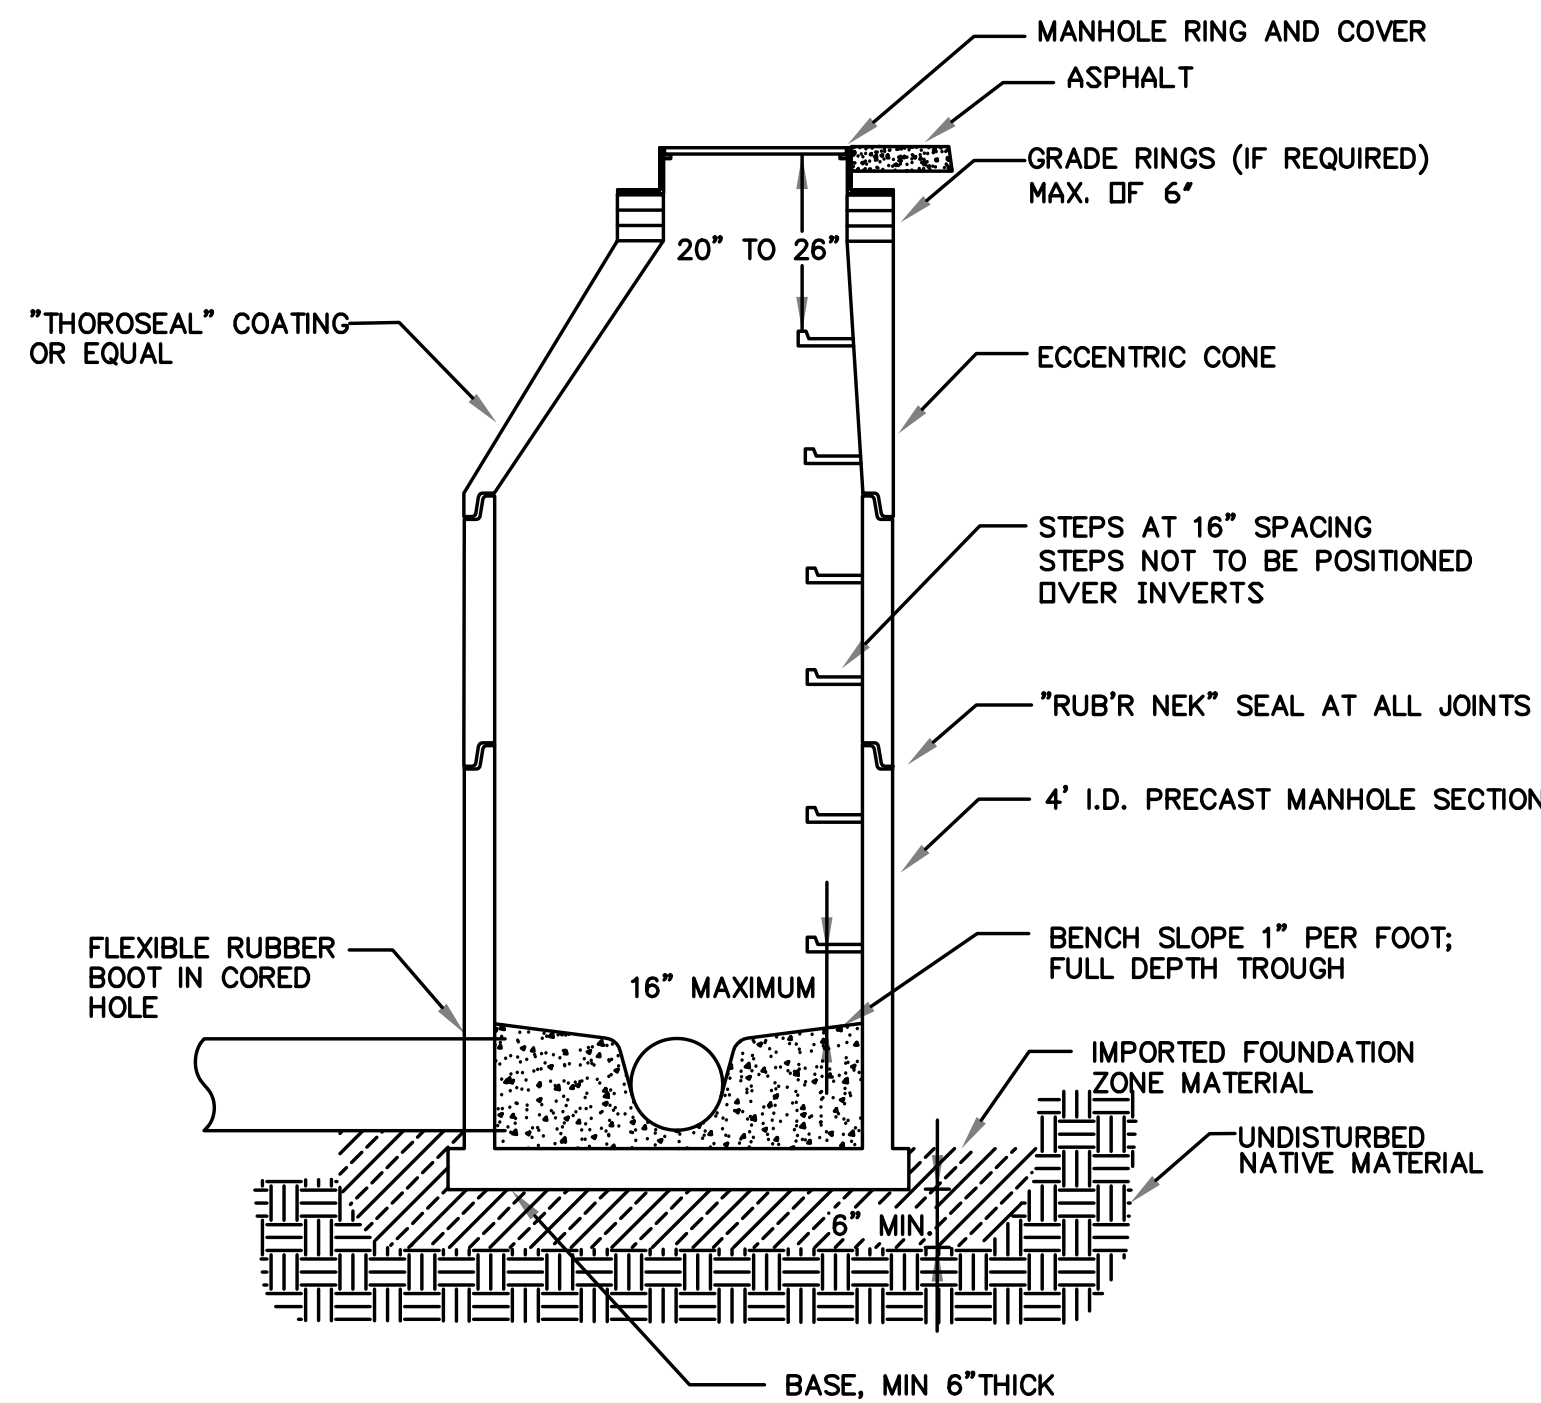






NOTE:

- RUB'R NECK SEALS AT ALL JOINTS; INCLUDING CASTING TO GRADE RING, BETWEEN ALL GRADE RINGS AND AT ALL PRECAST JOINTS.




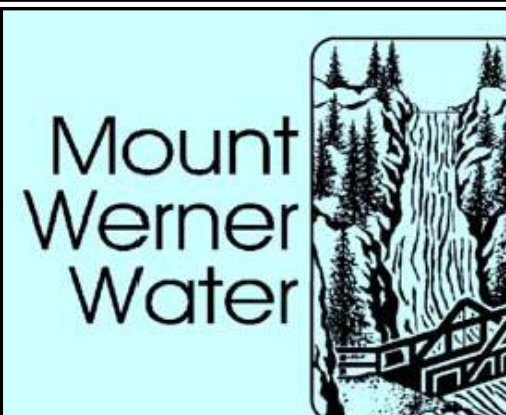
2. Added Note: 11/08	
1. Revised MH Trough: 5/07	
REVISION HISTORY:	
	
P.O. Box 880339 3310 Clear Water Trail Steamboat Springs, CO 80488 (970) 879-2424 fax (970) 879-8169	
STANDARD MANHOLE CROSS SECTION DETAIL	
DRAWN BY: RBS	DATE:2/2003
SCALE: NONE	
SHEET: 8	

DESIGNED BY	TJM
DRAWN BY	TJM
CHECKED BY	MRB
DATE	05/18/2023
PREPARED BY	SMB
REVISIONS PER DRT #	COMMENTS
REVISIONS PER DRT #	COMMENTS

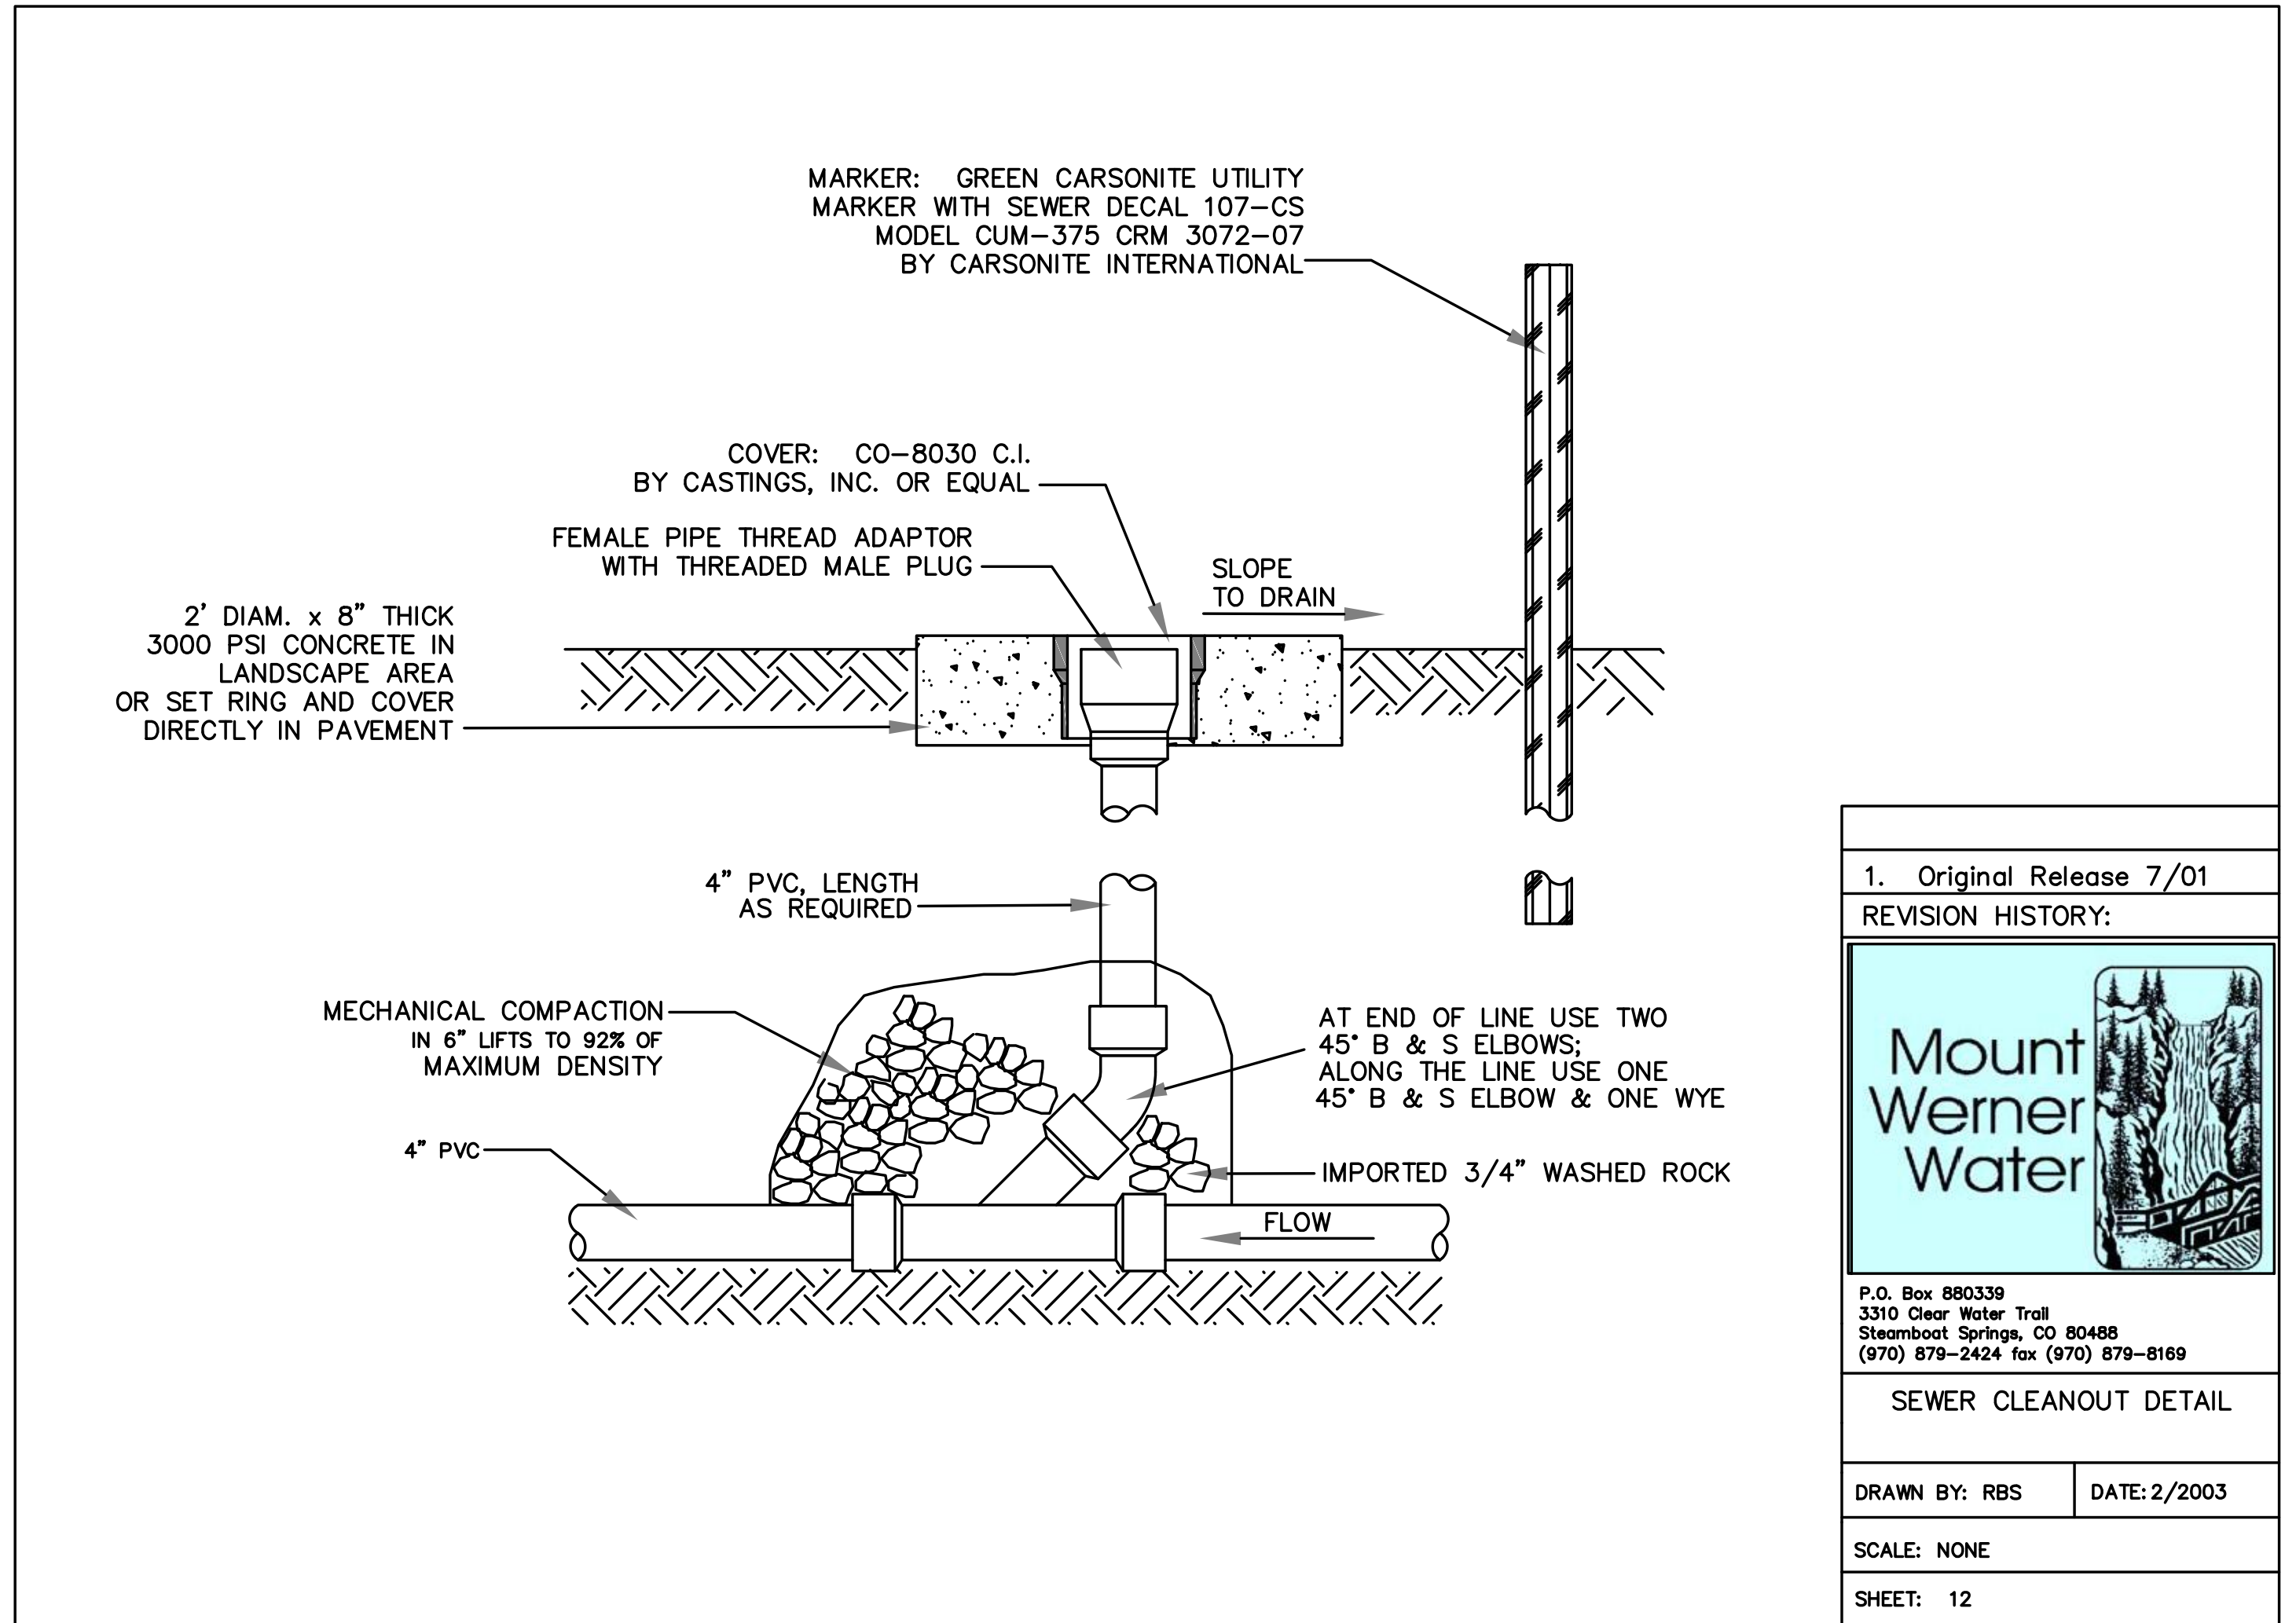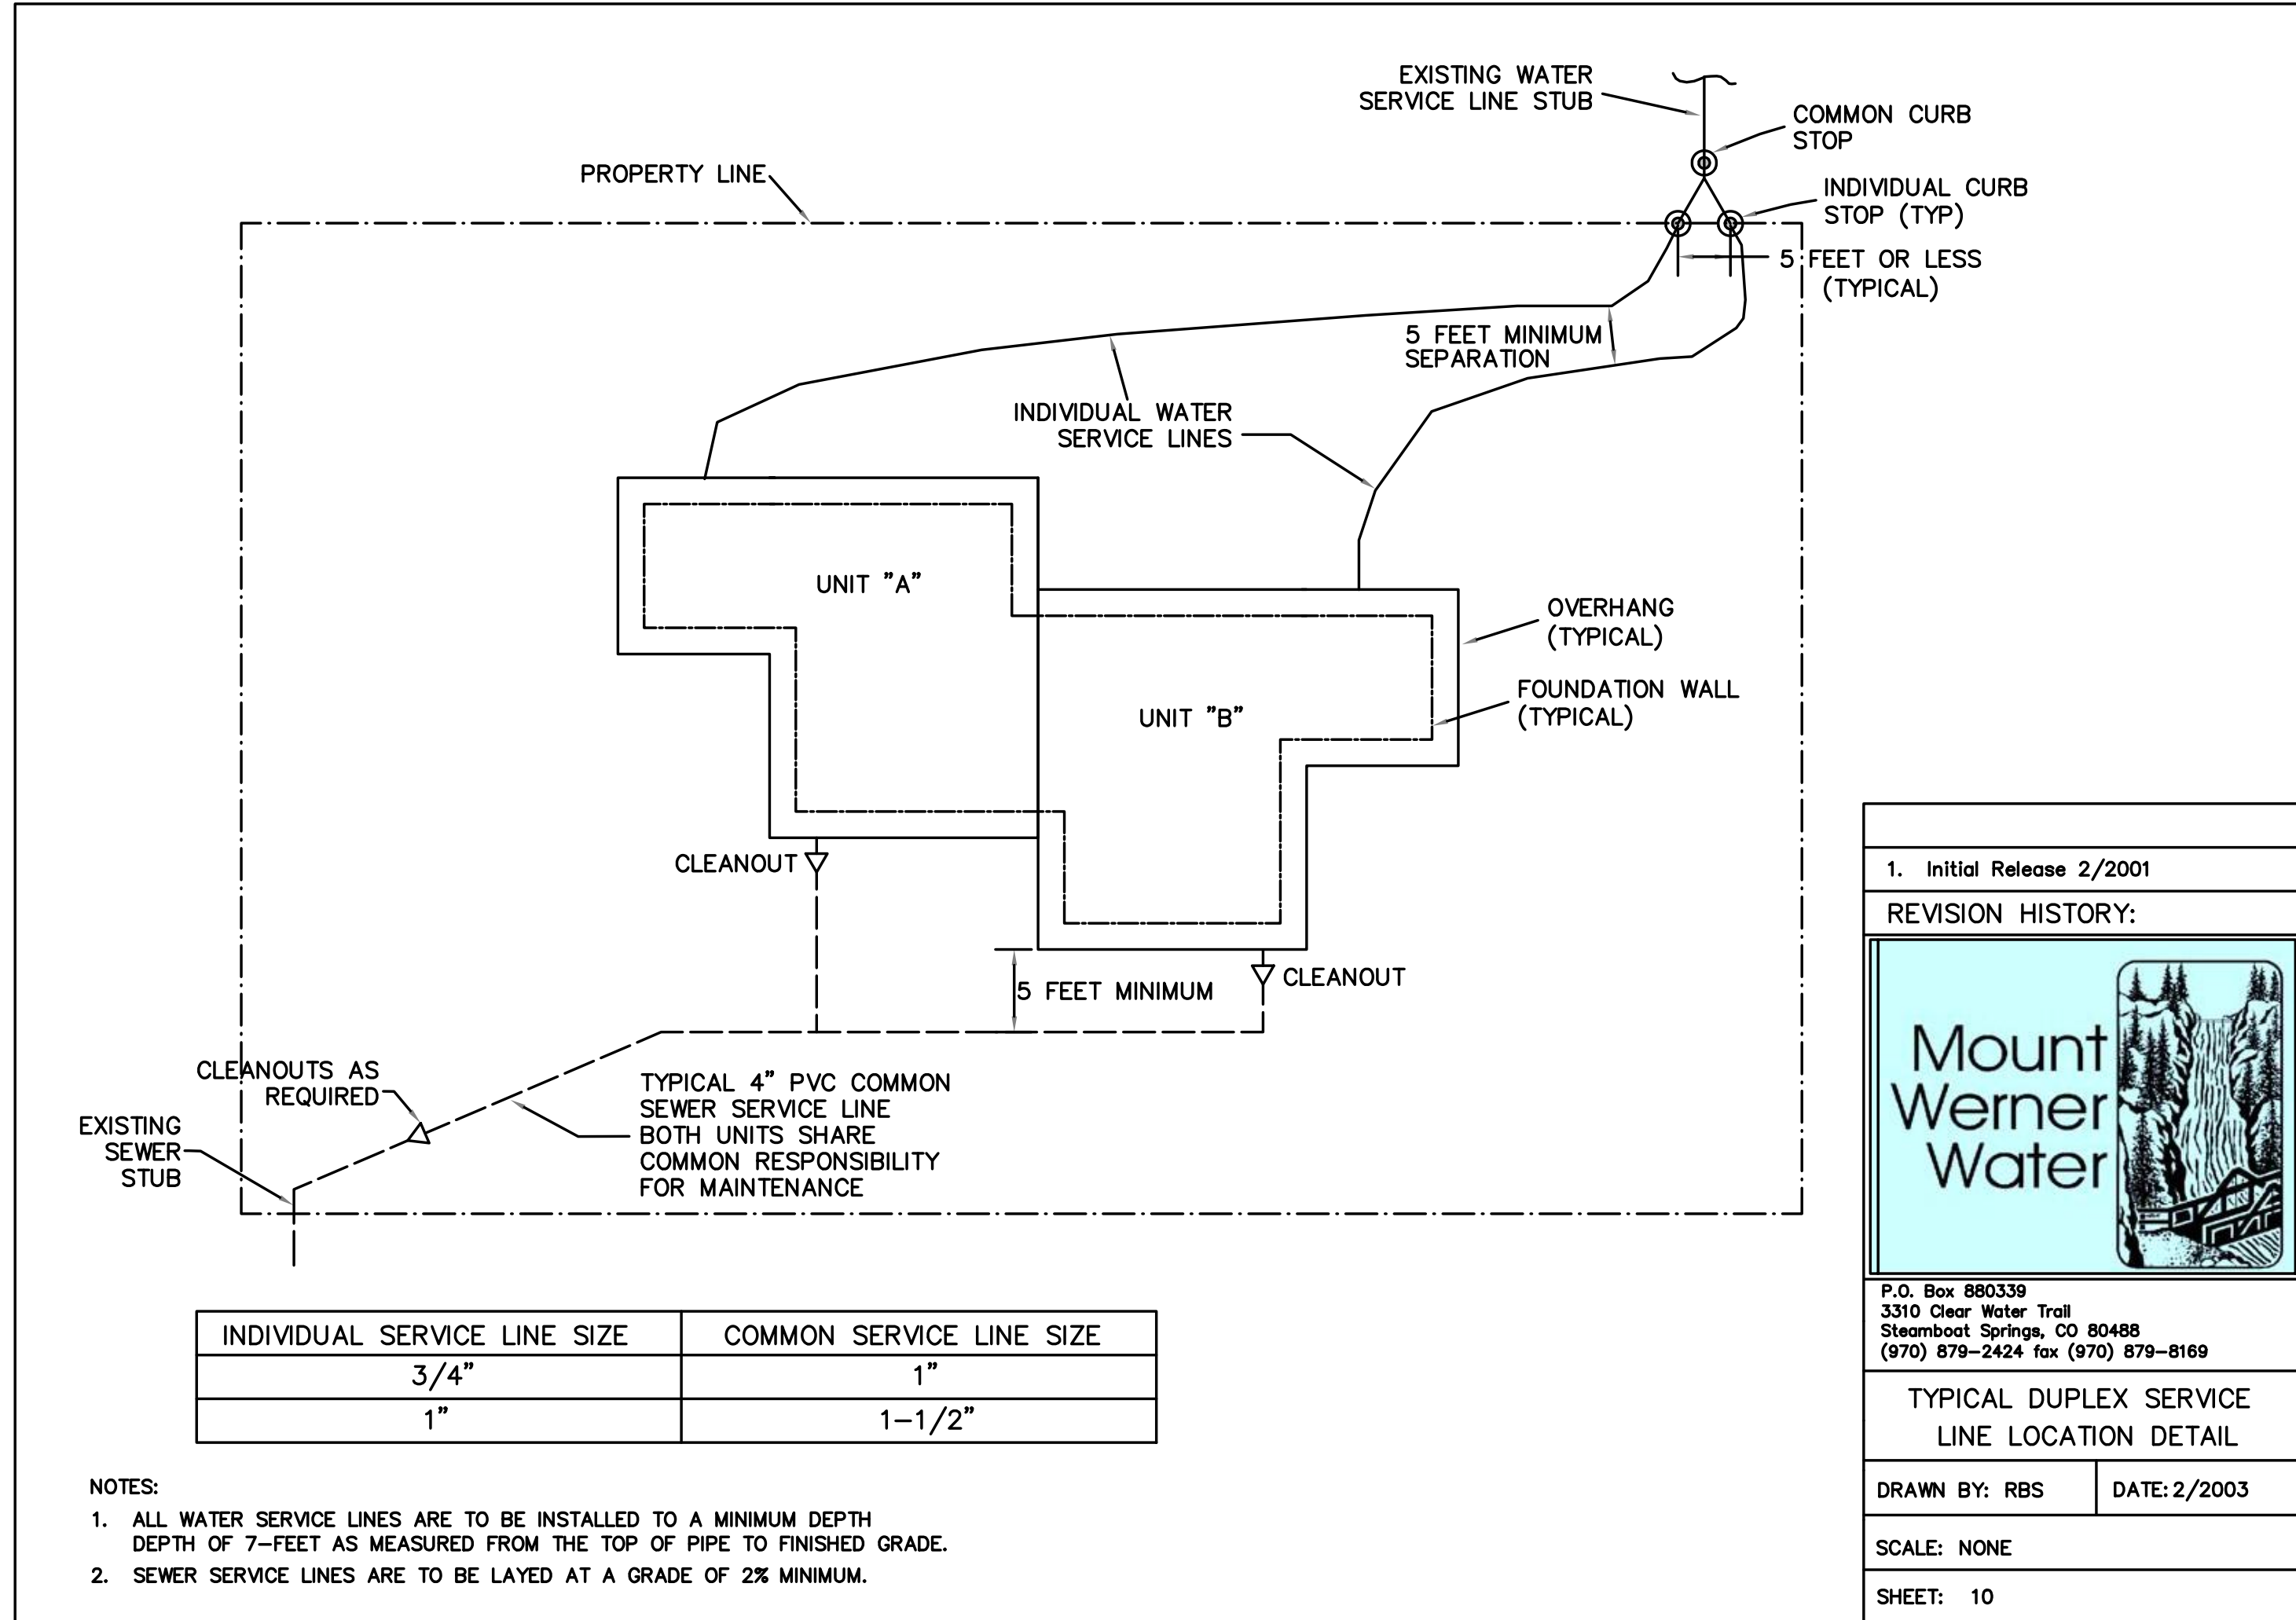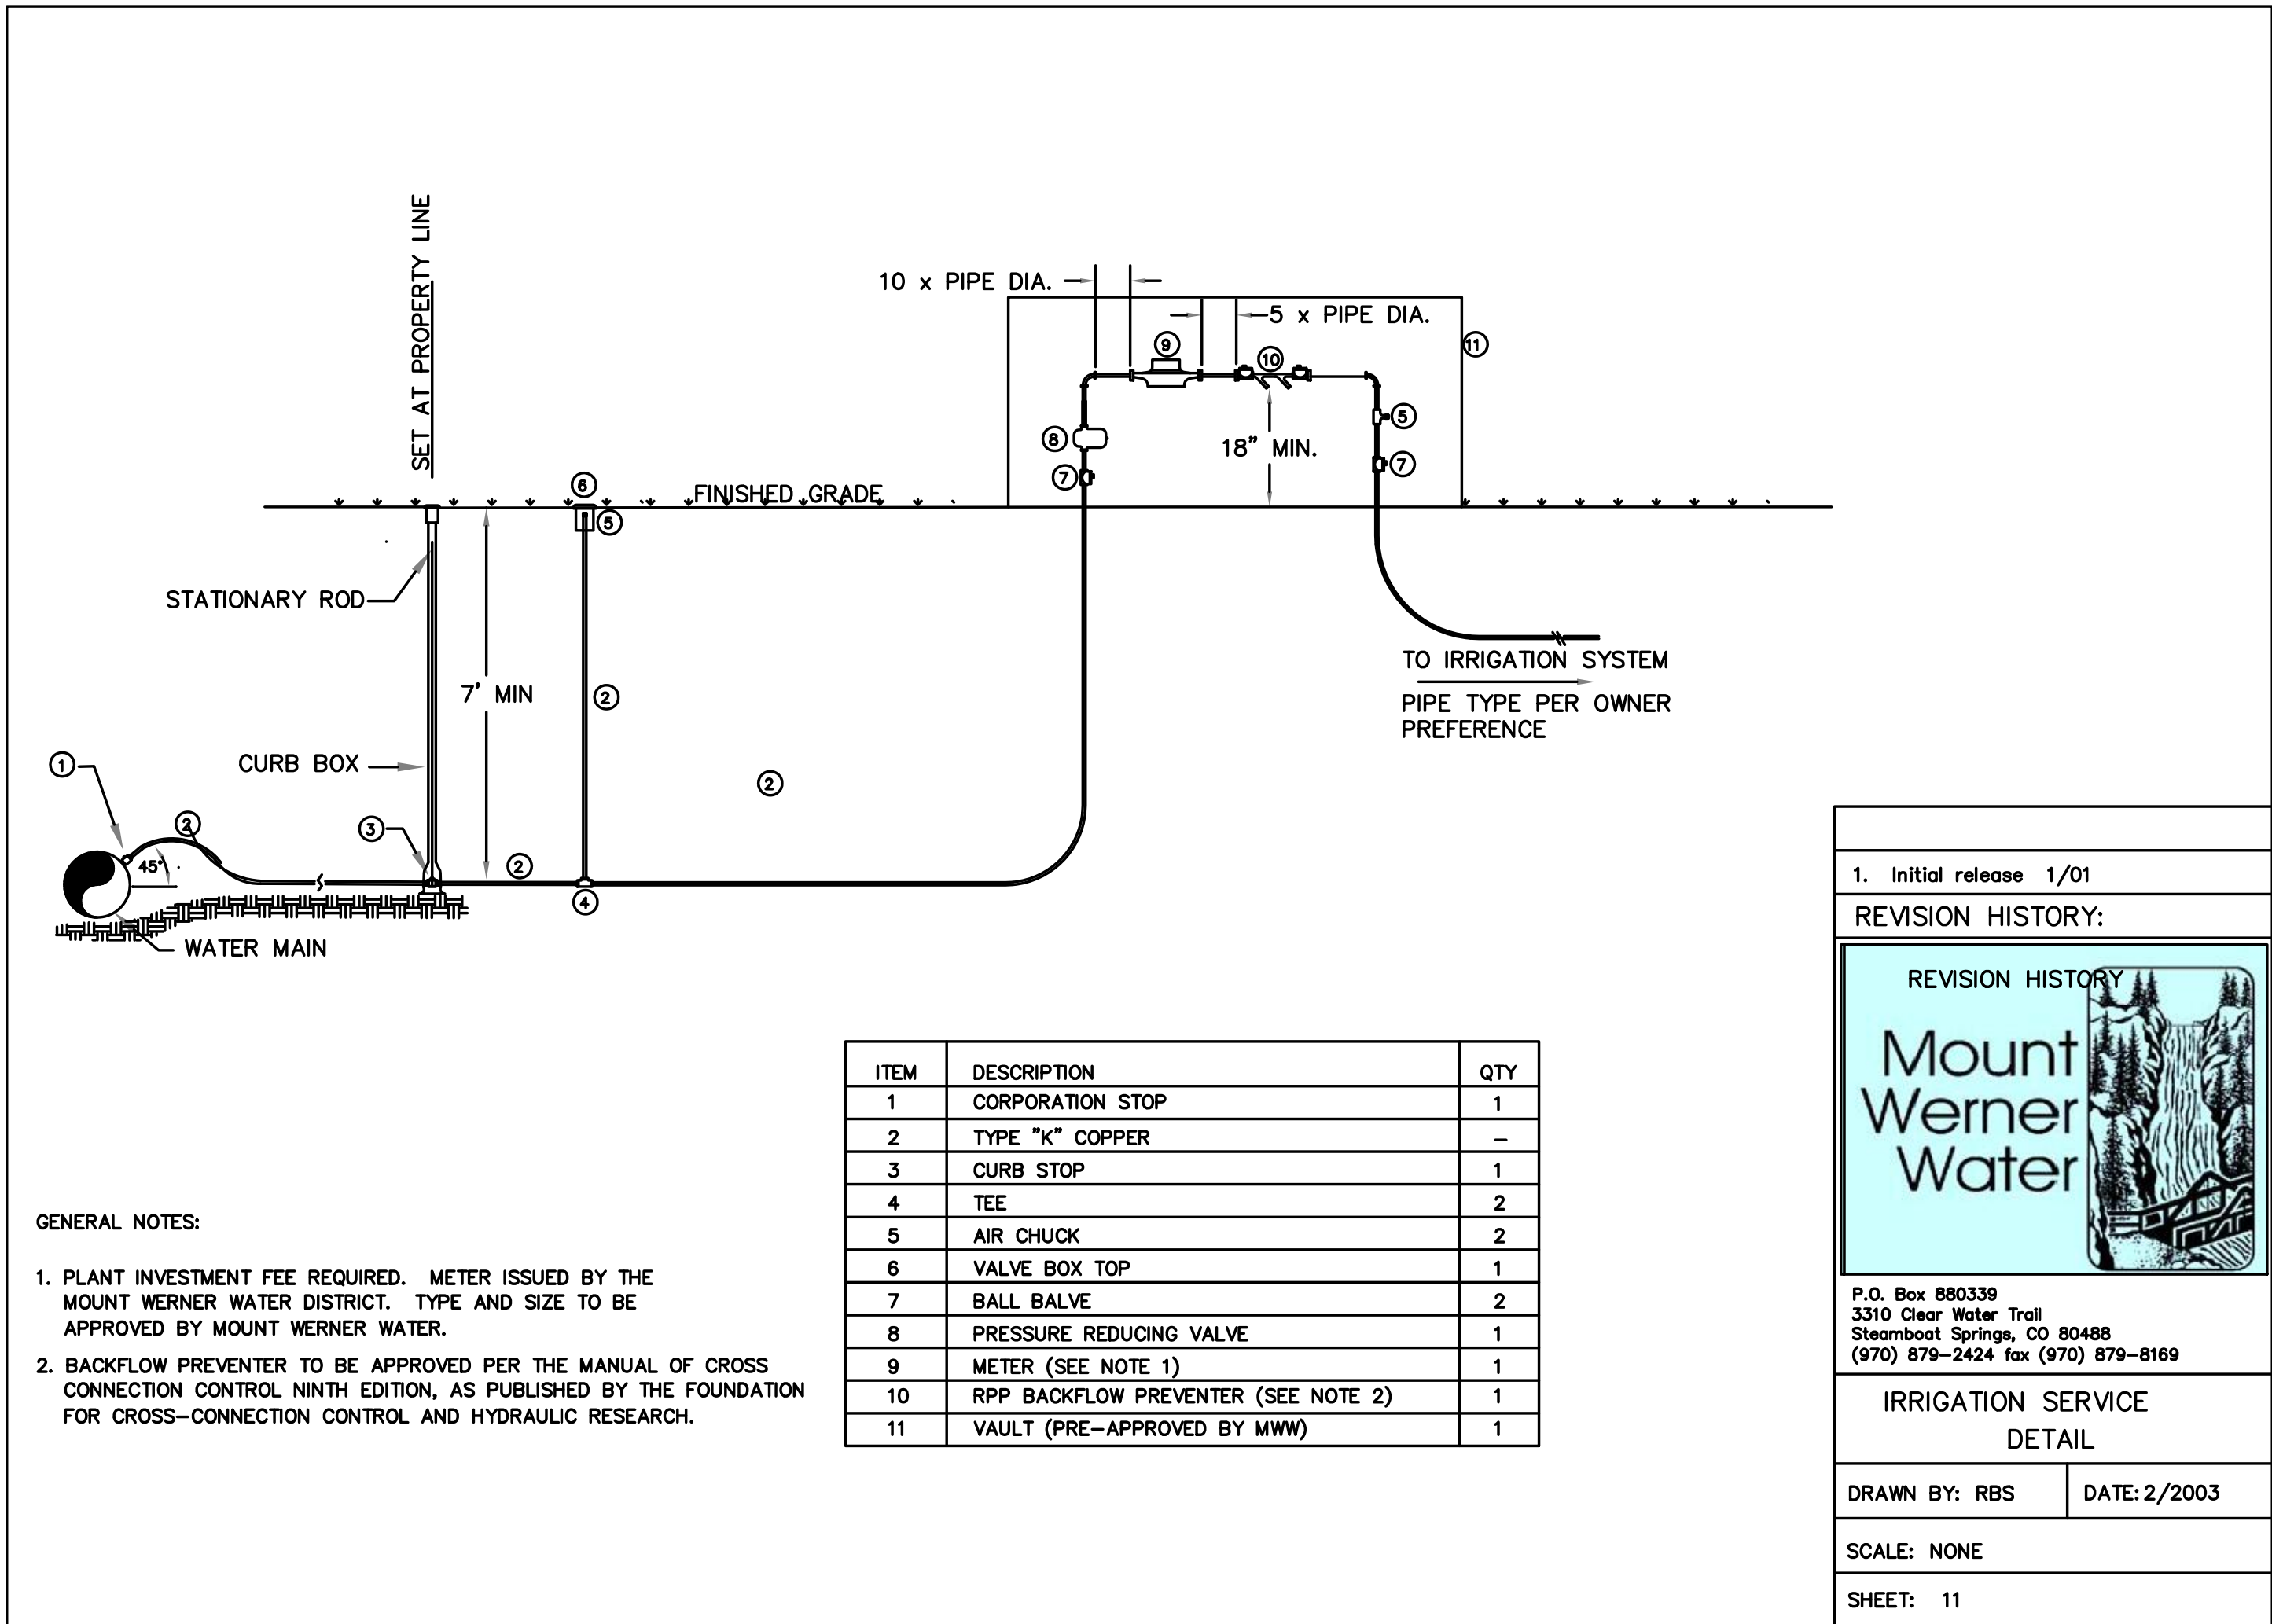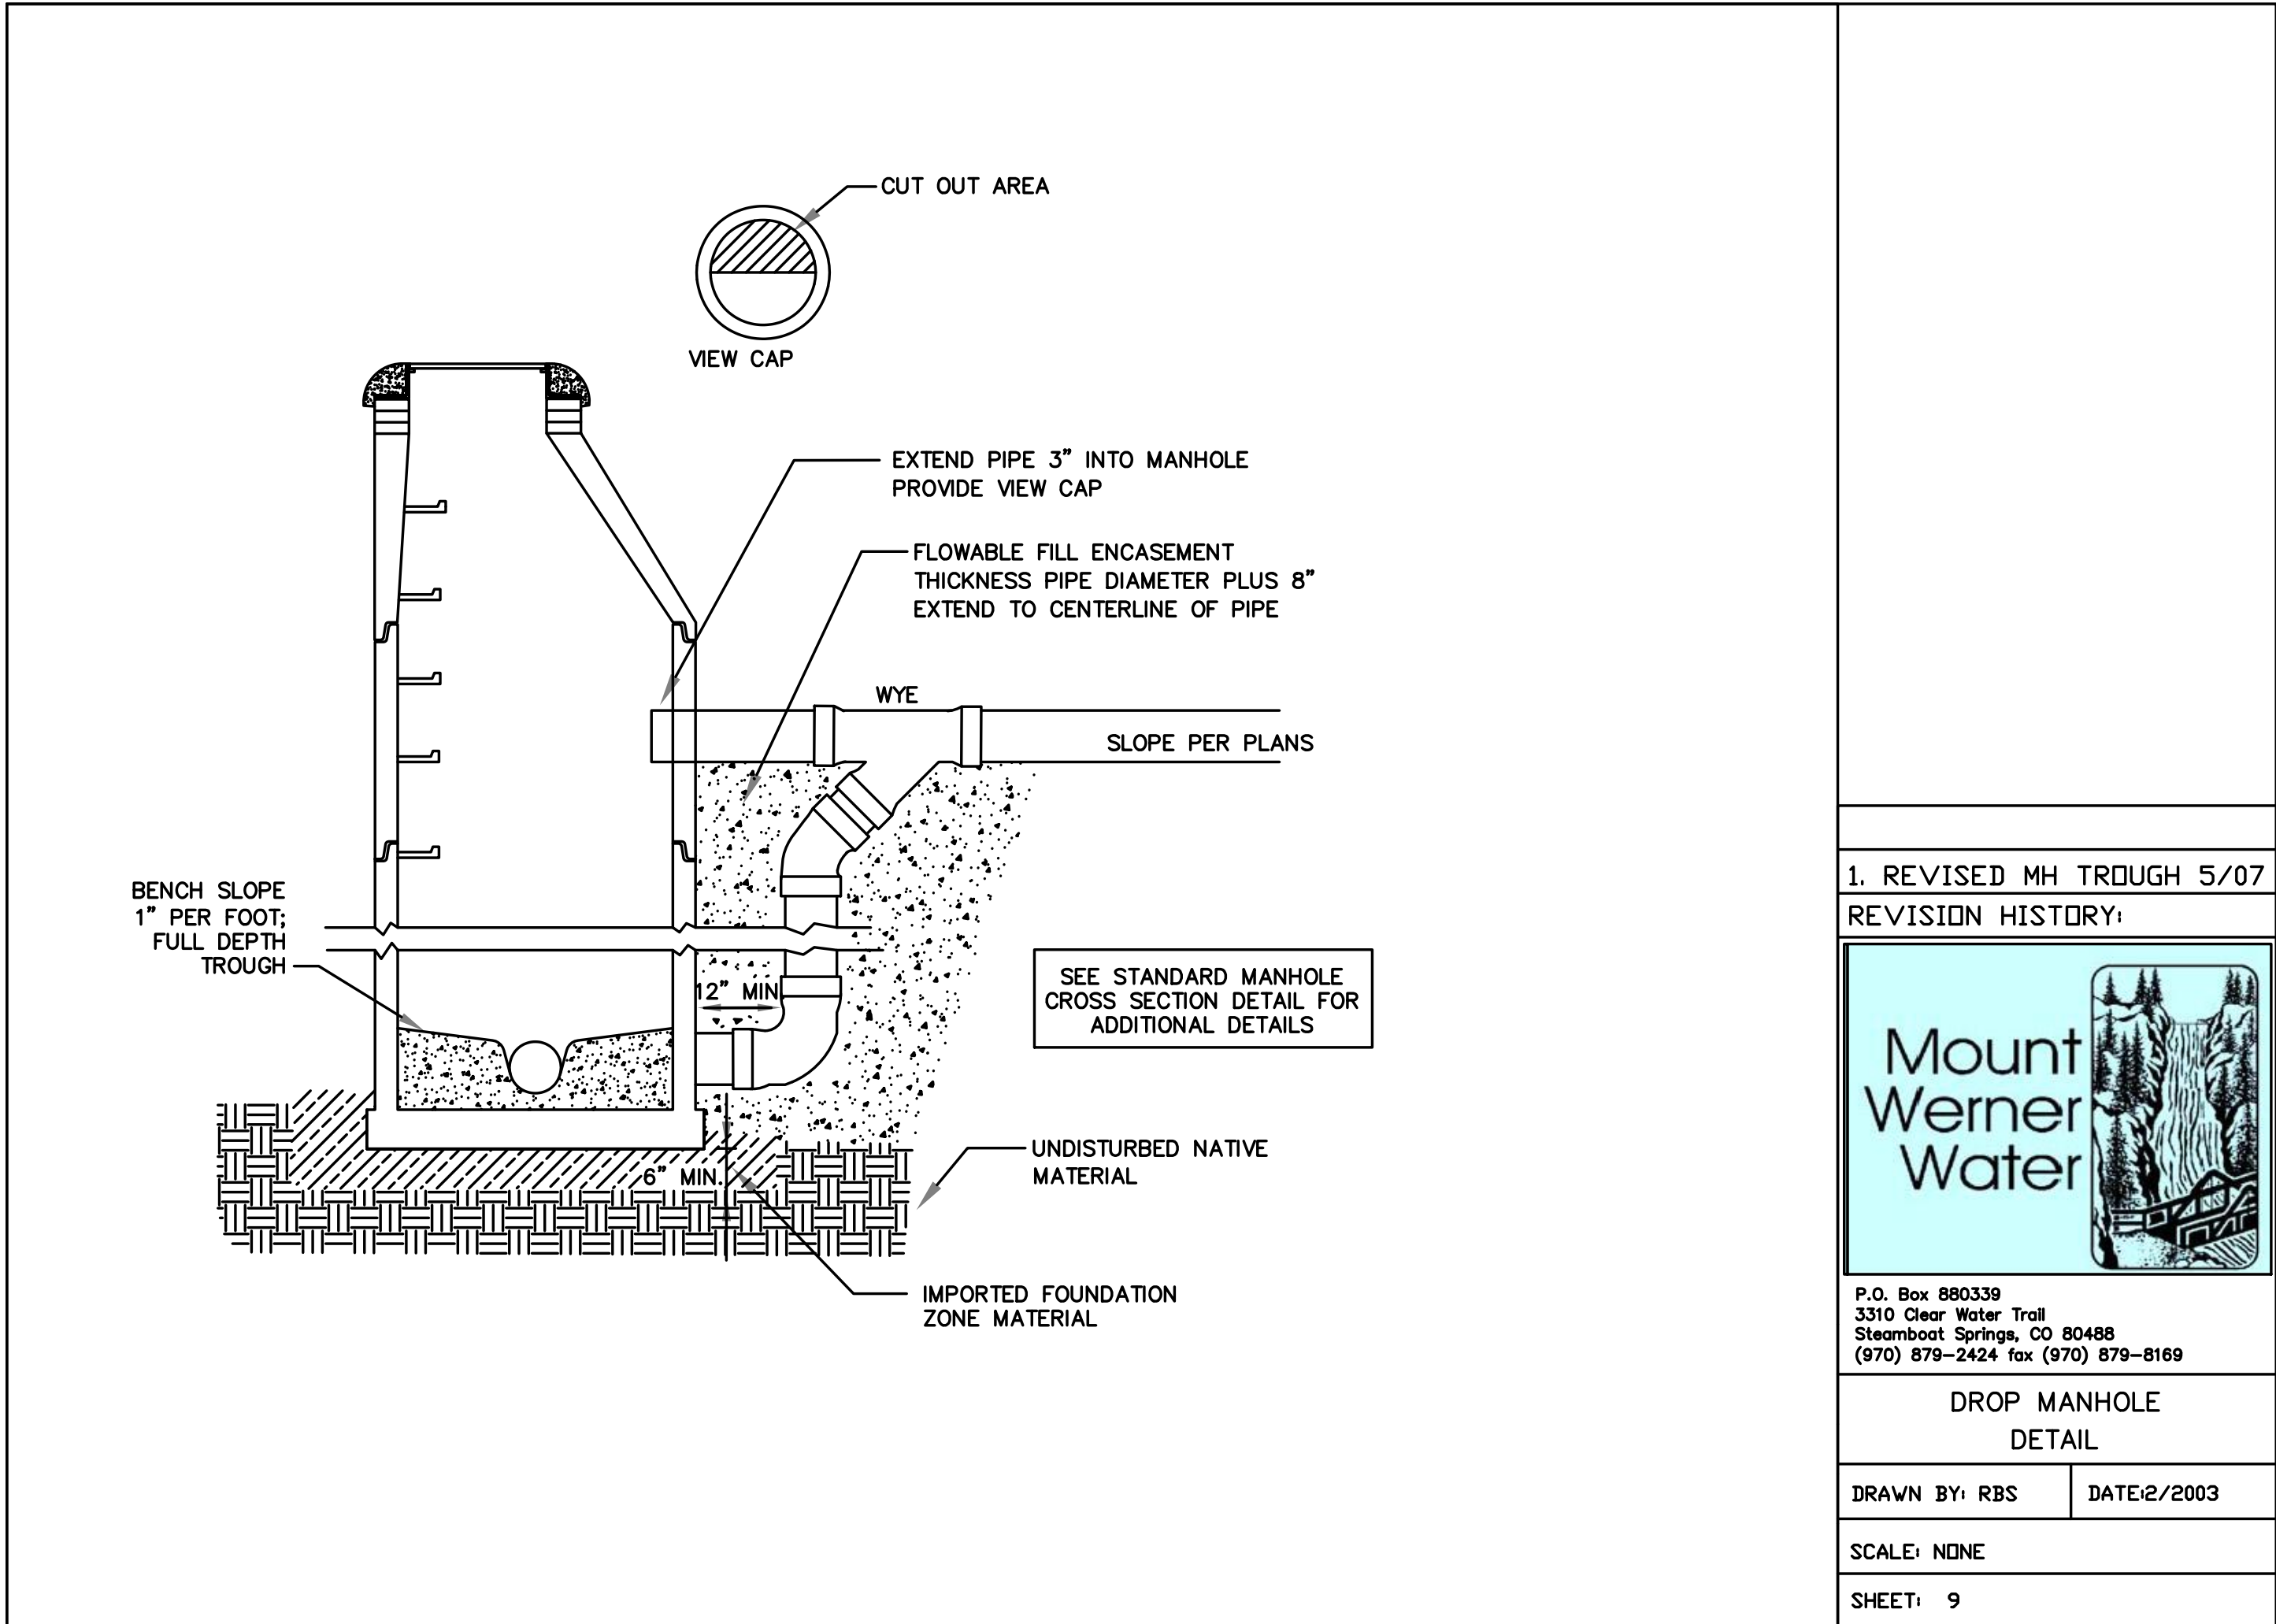

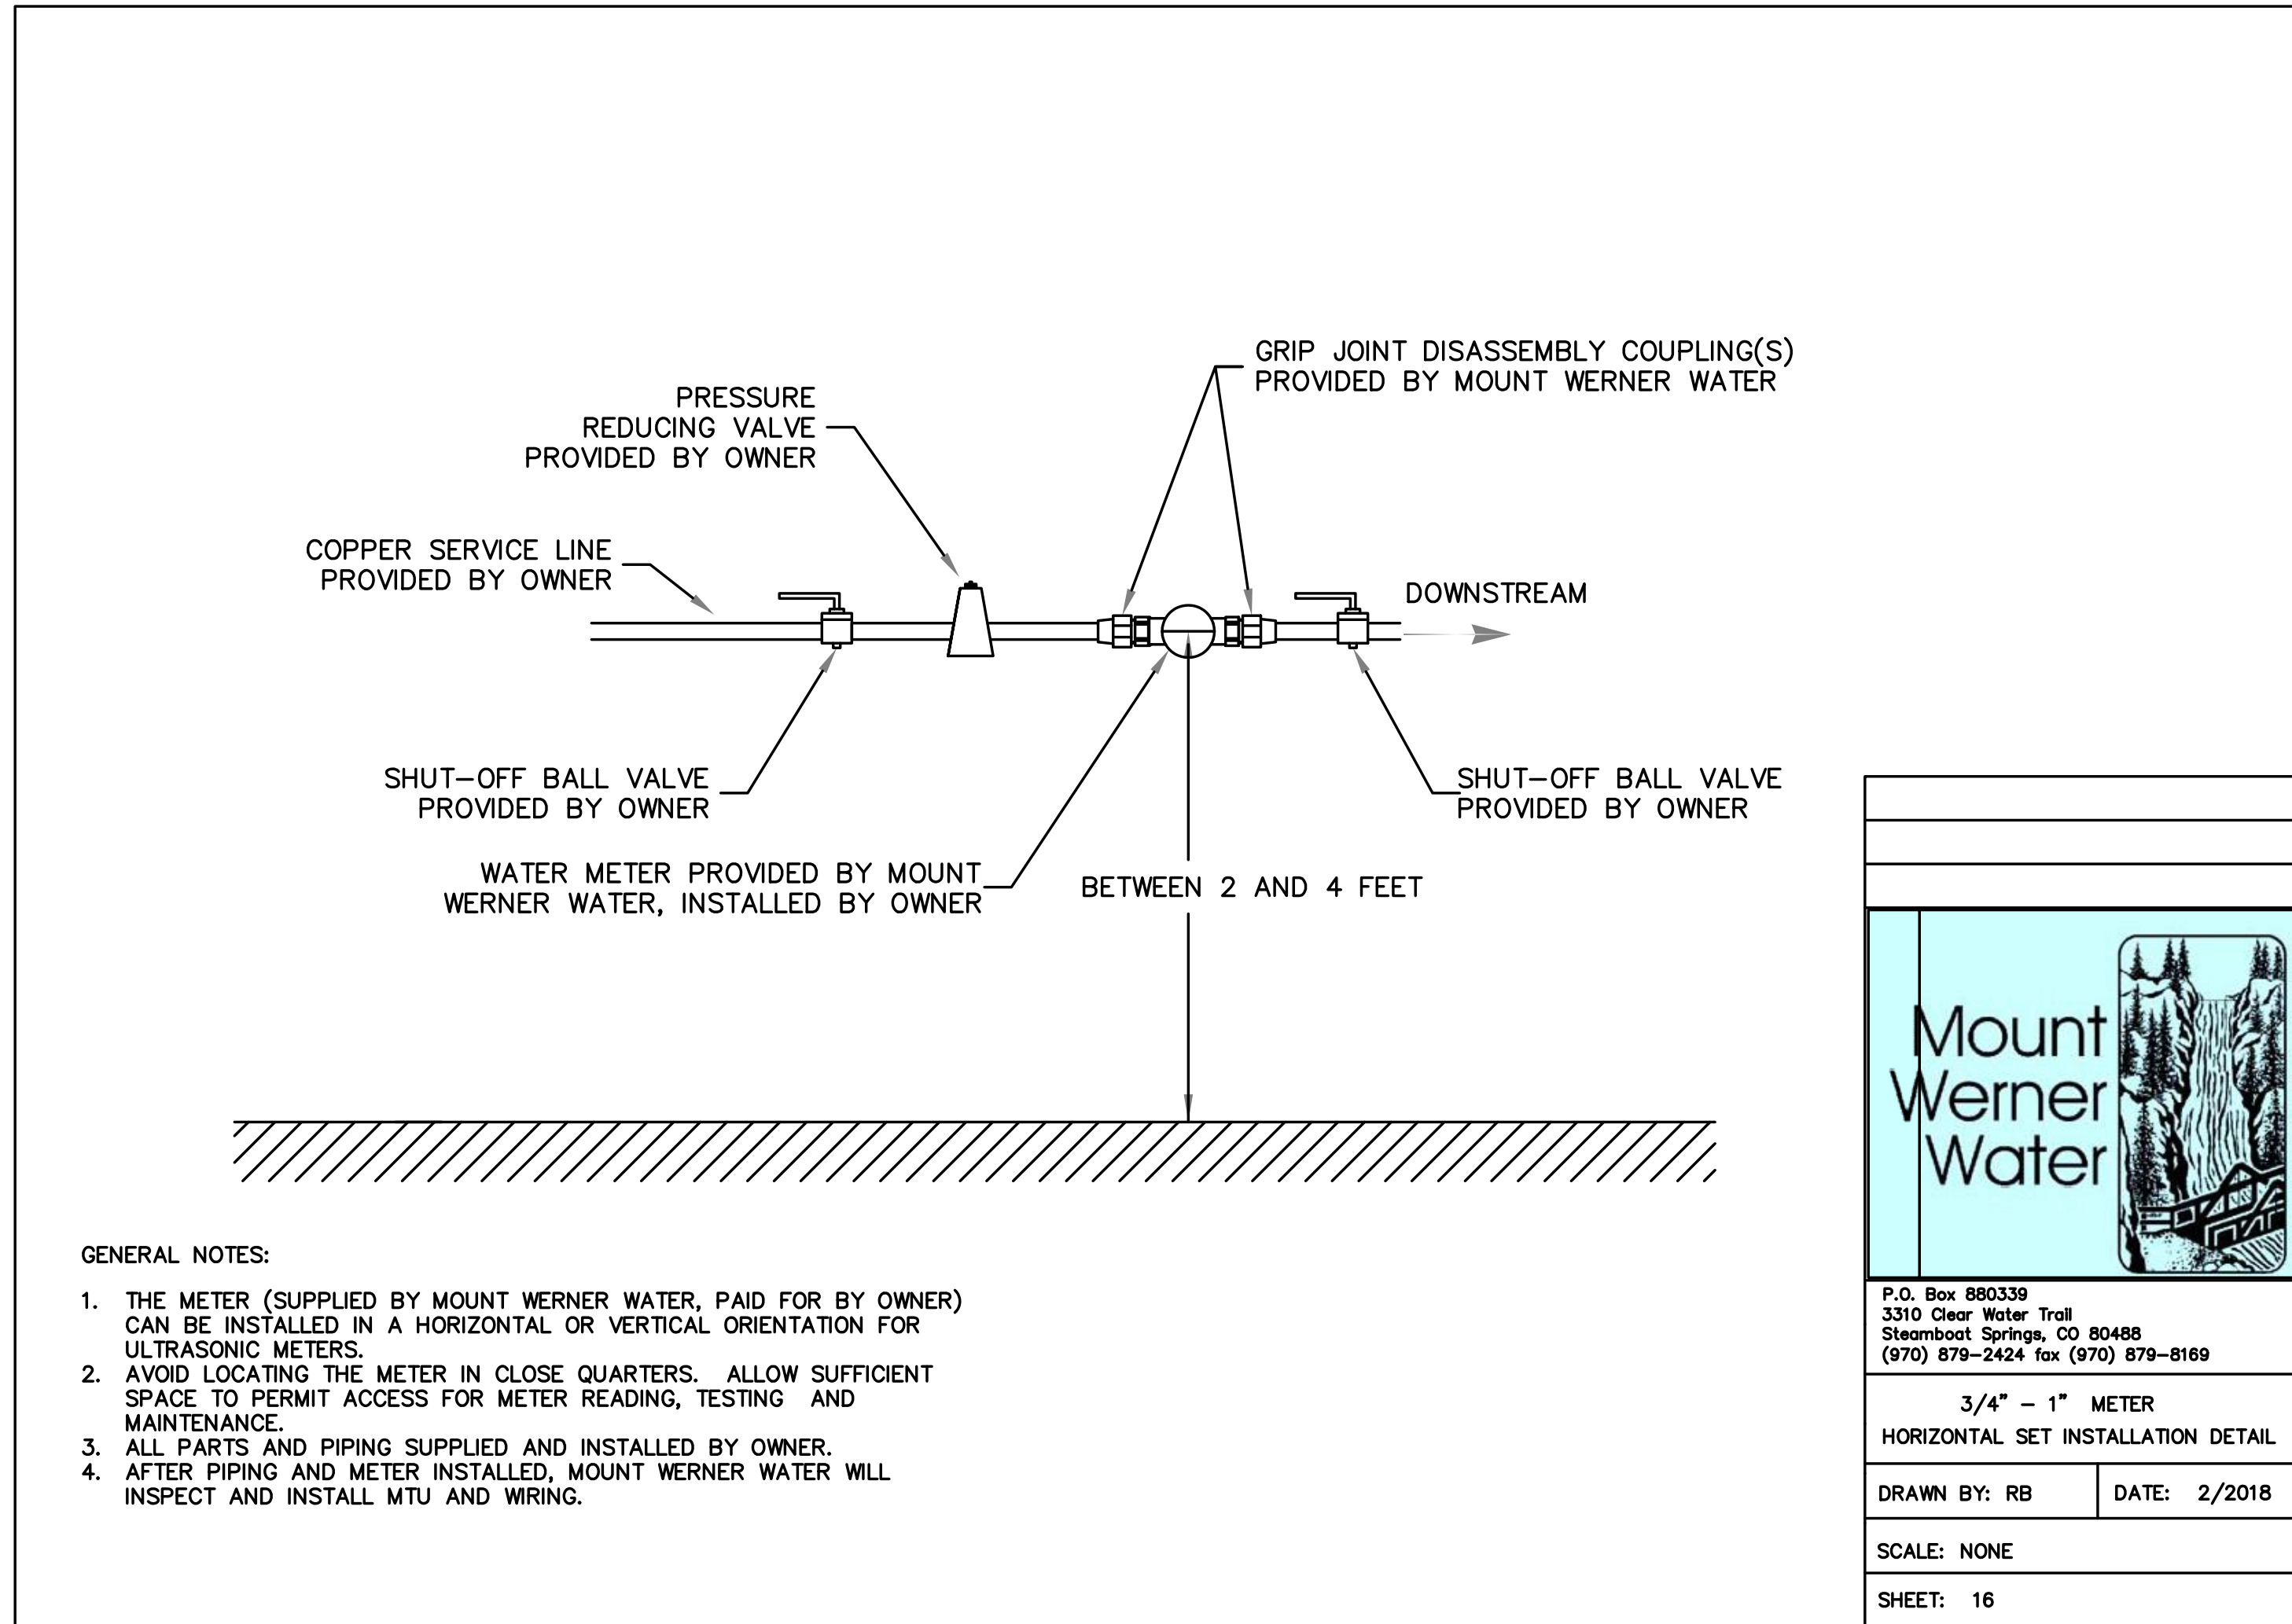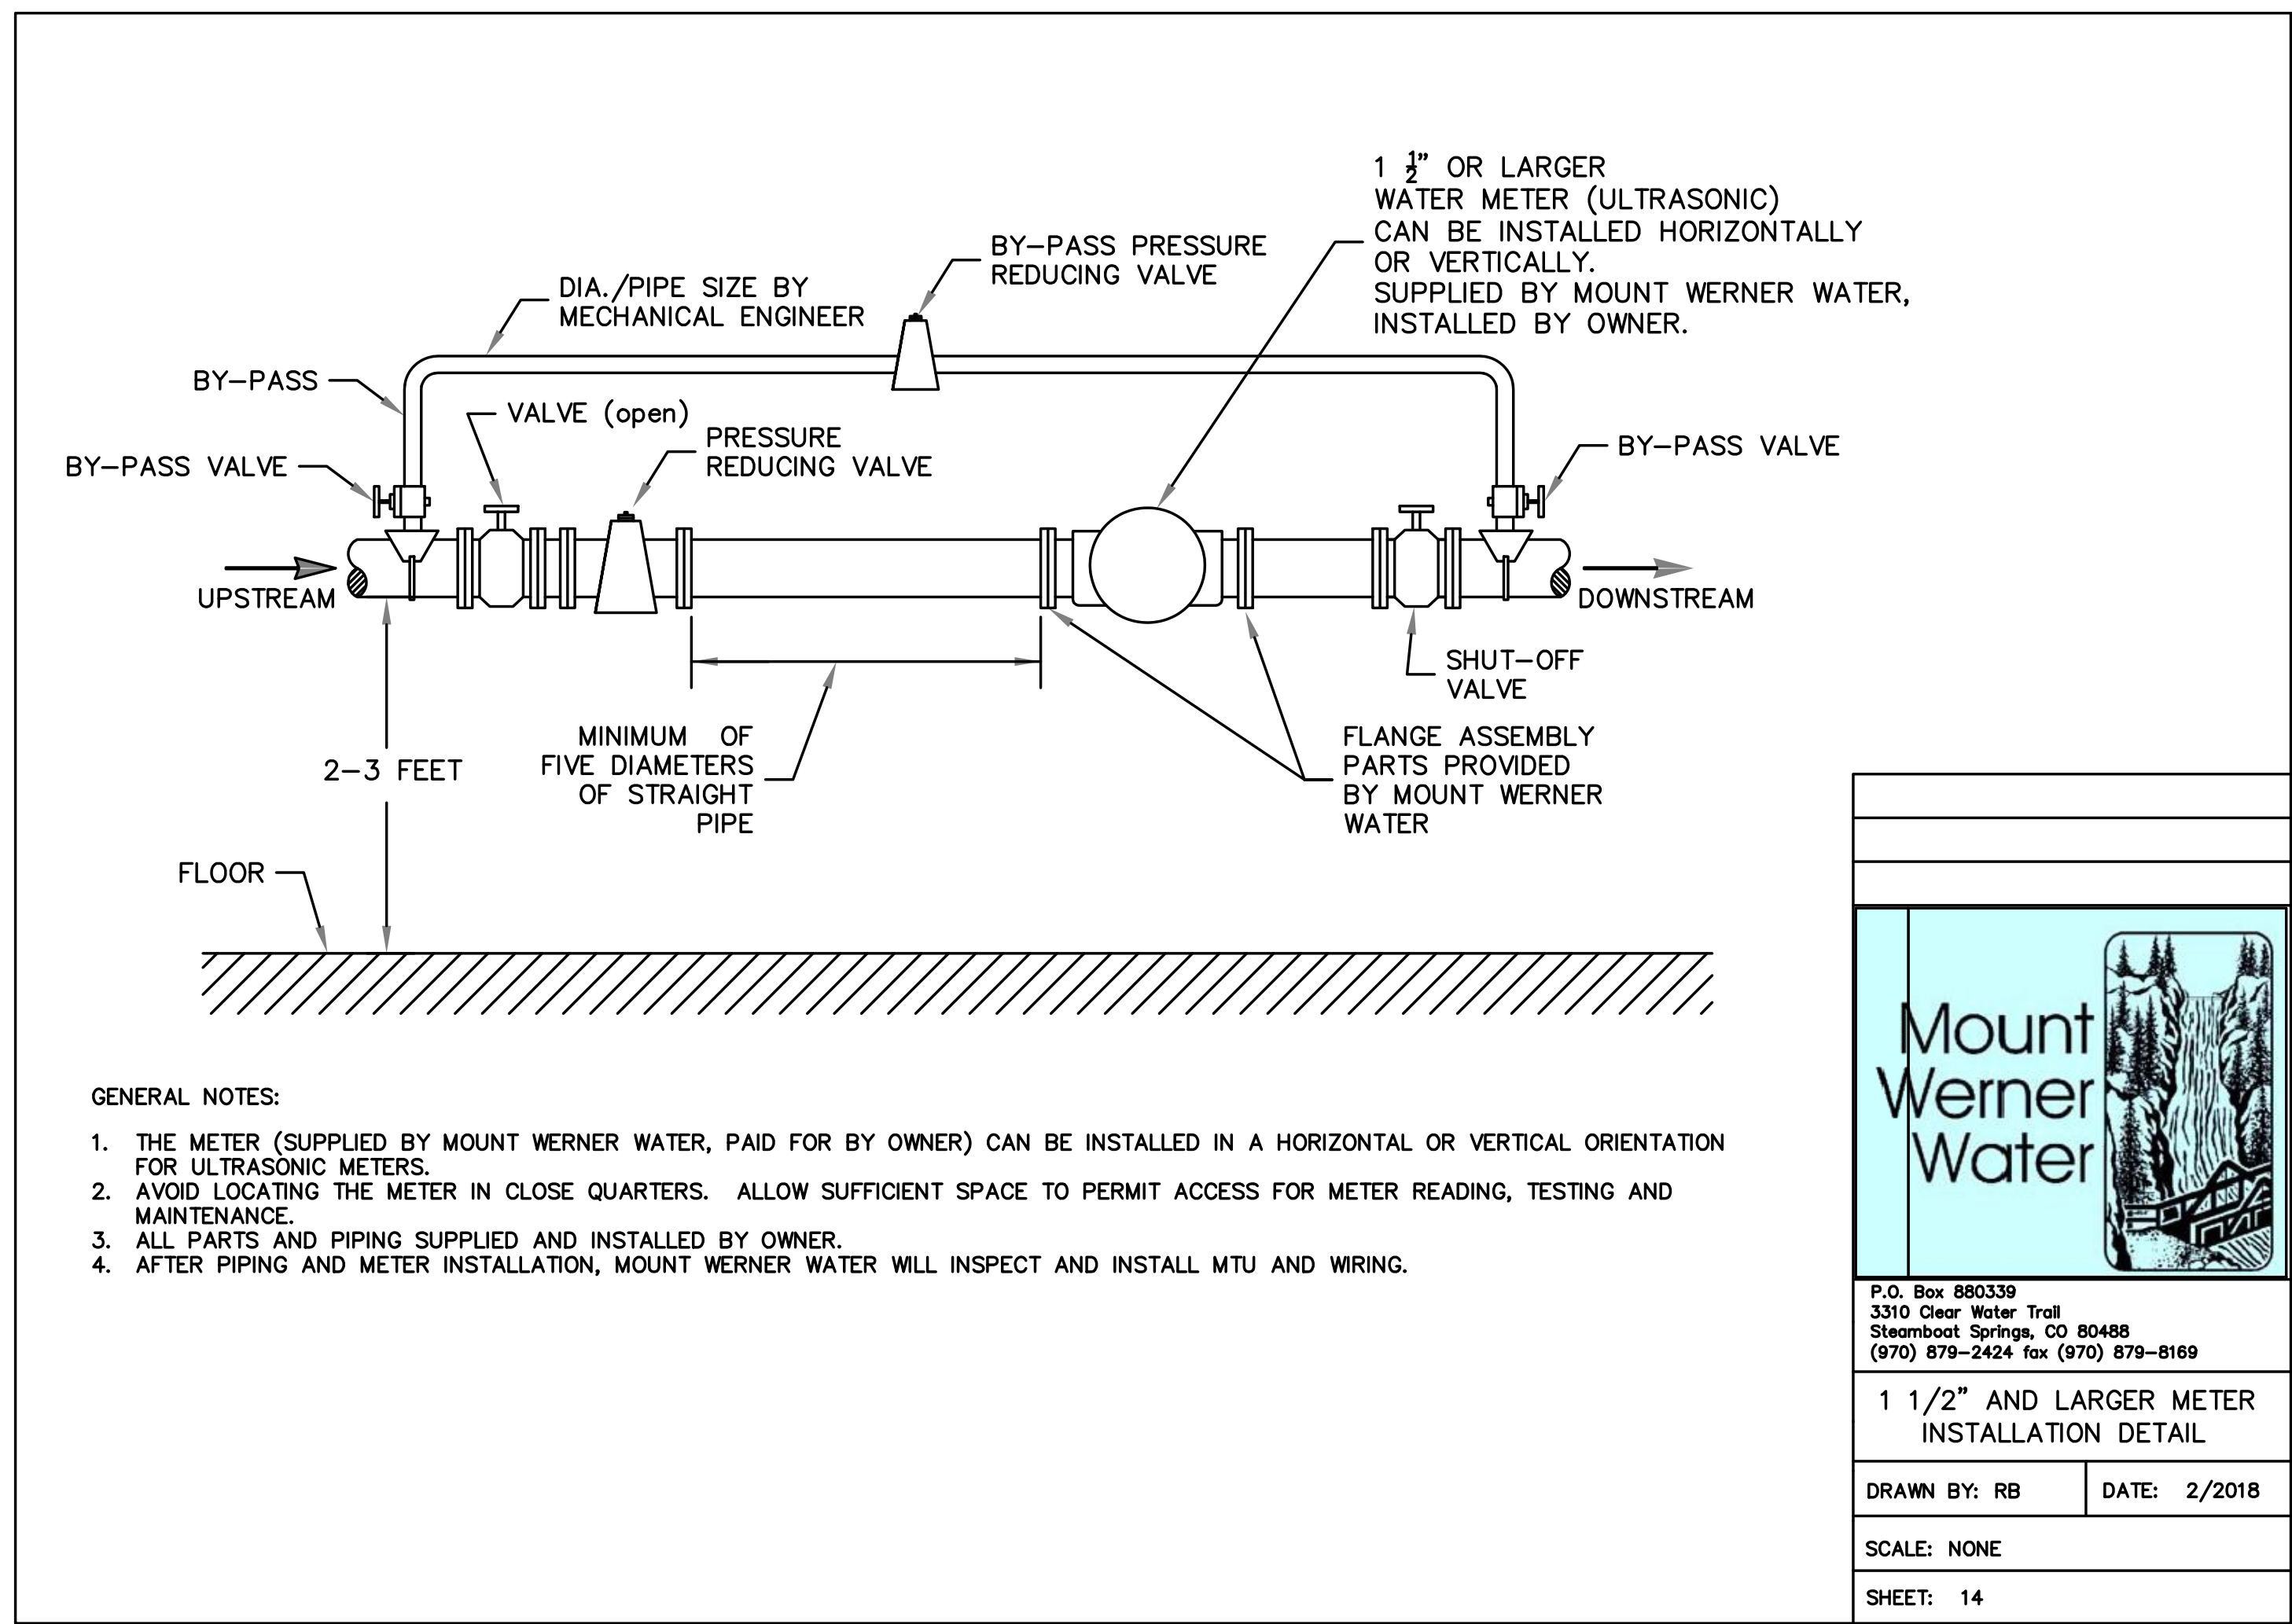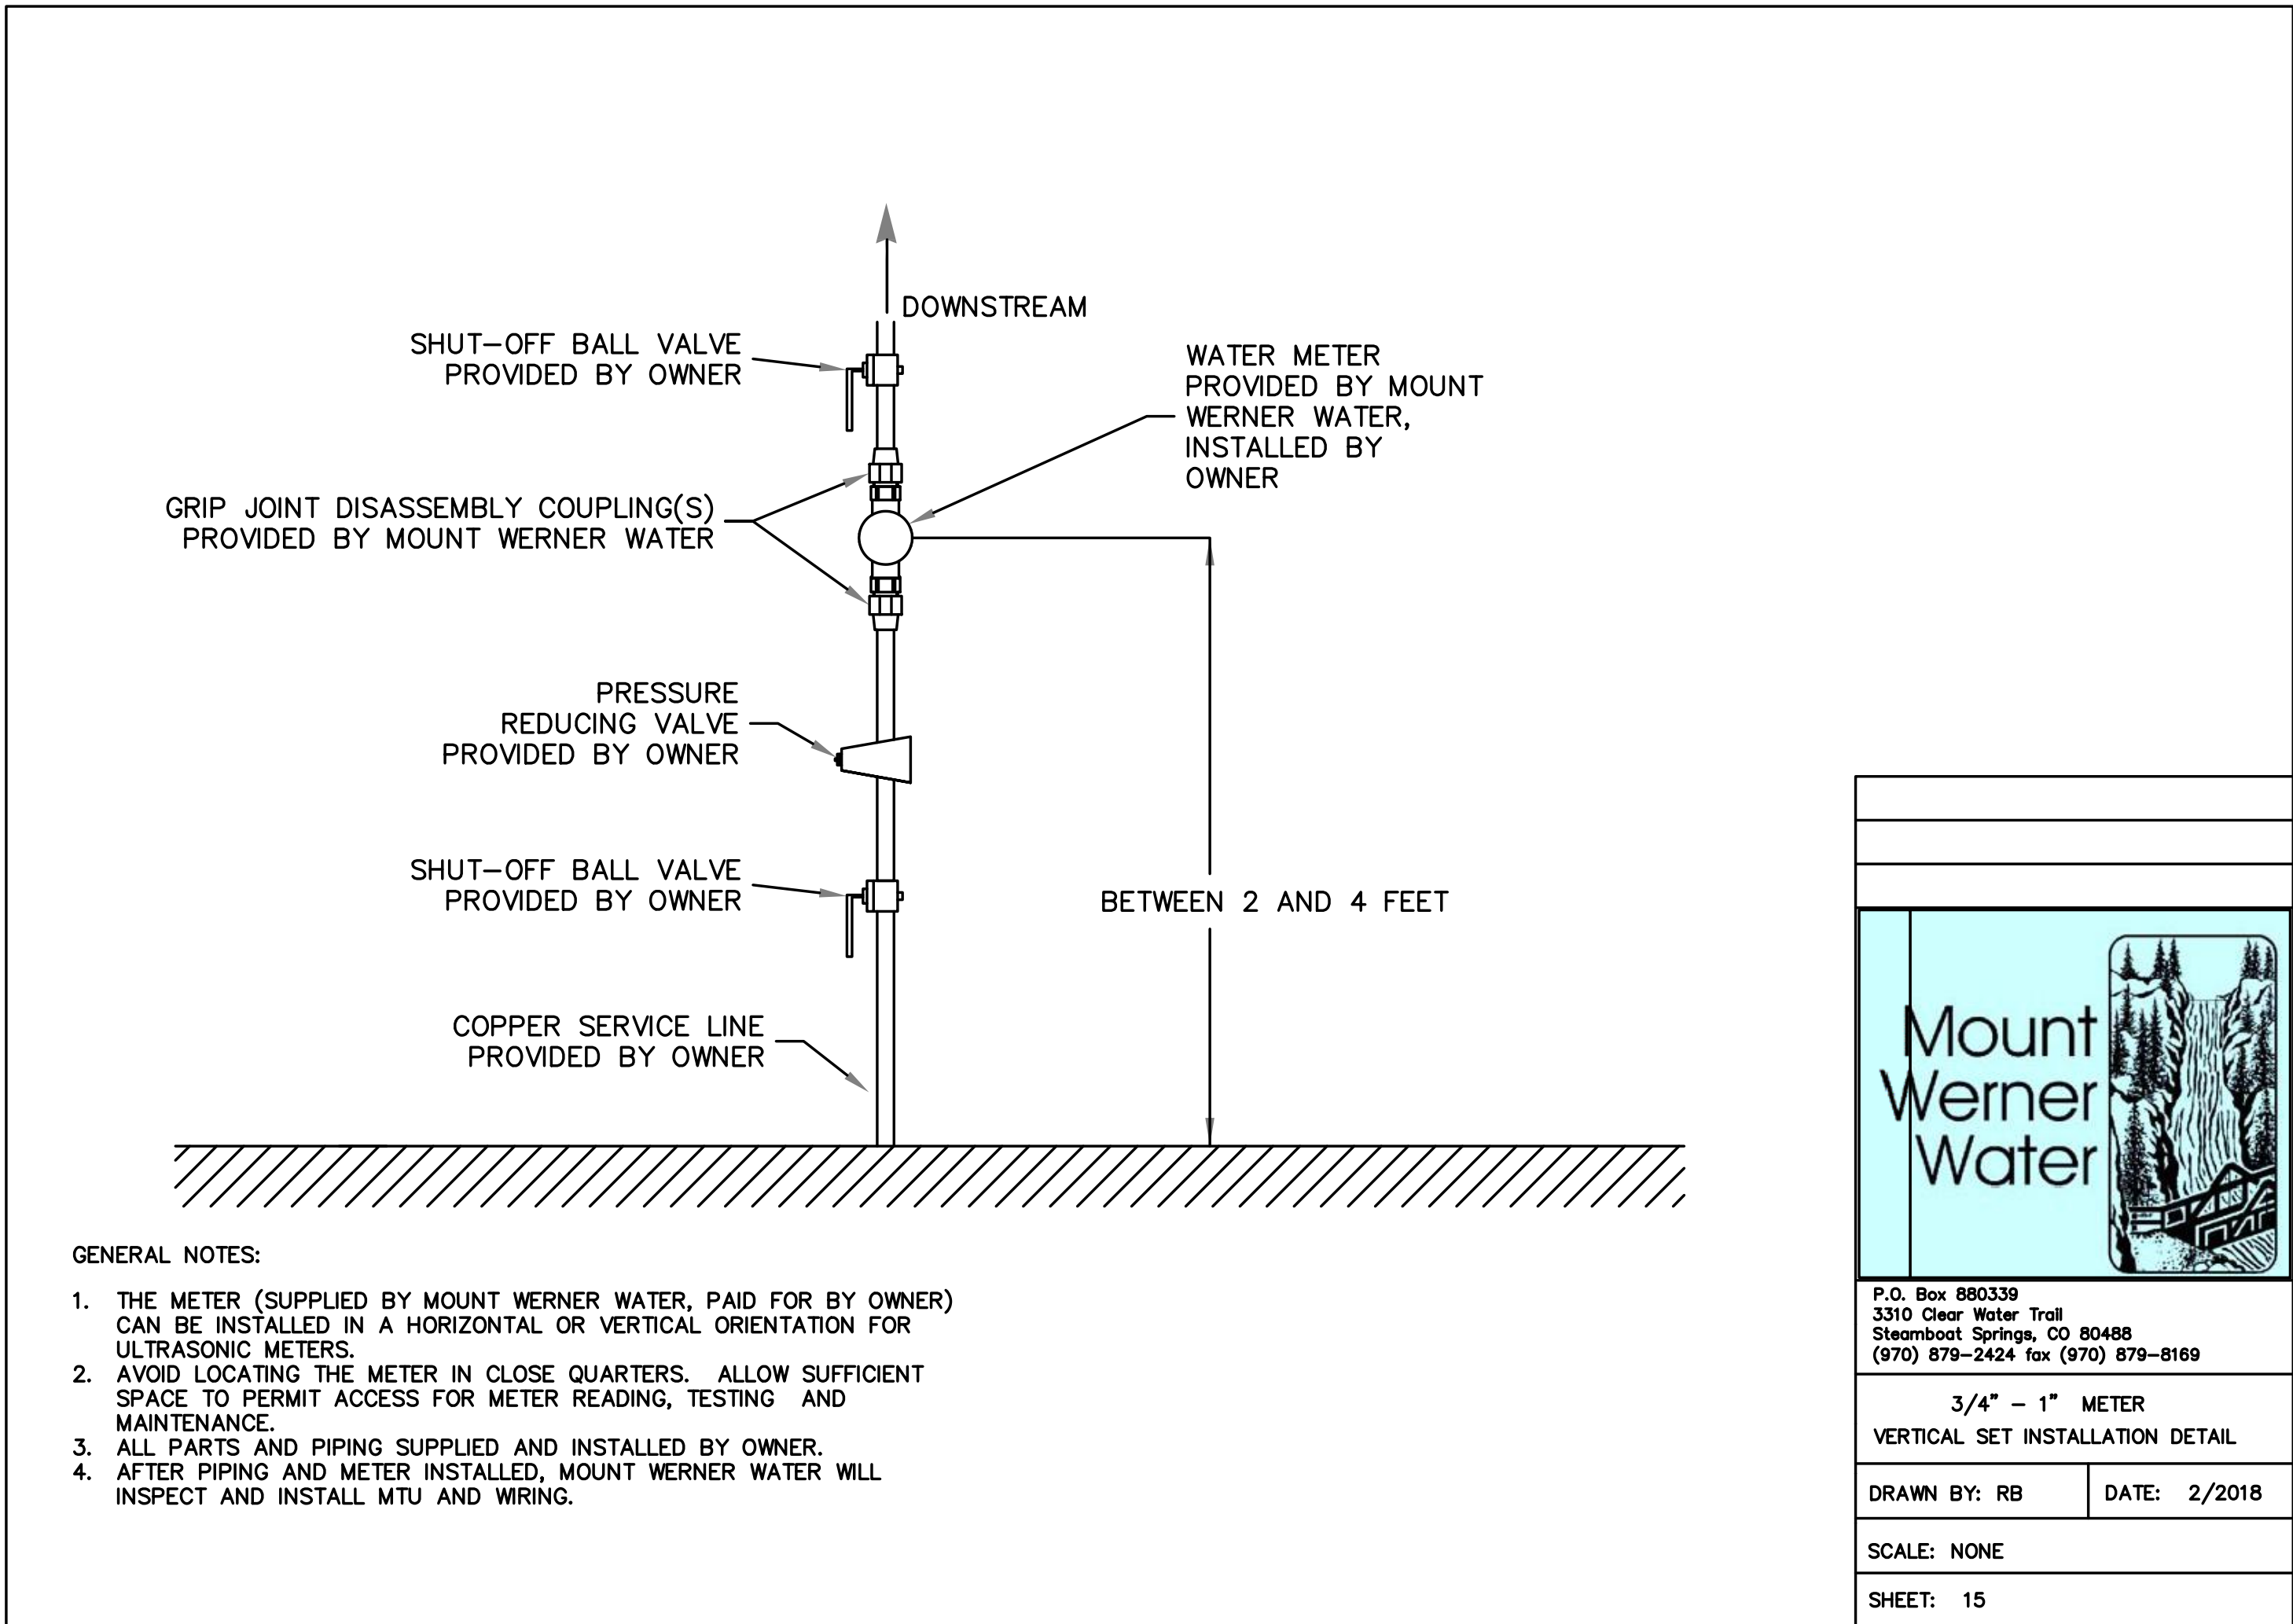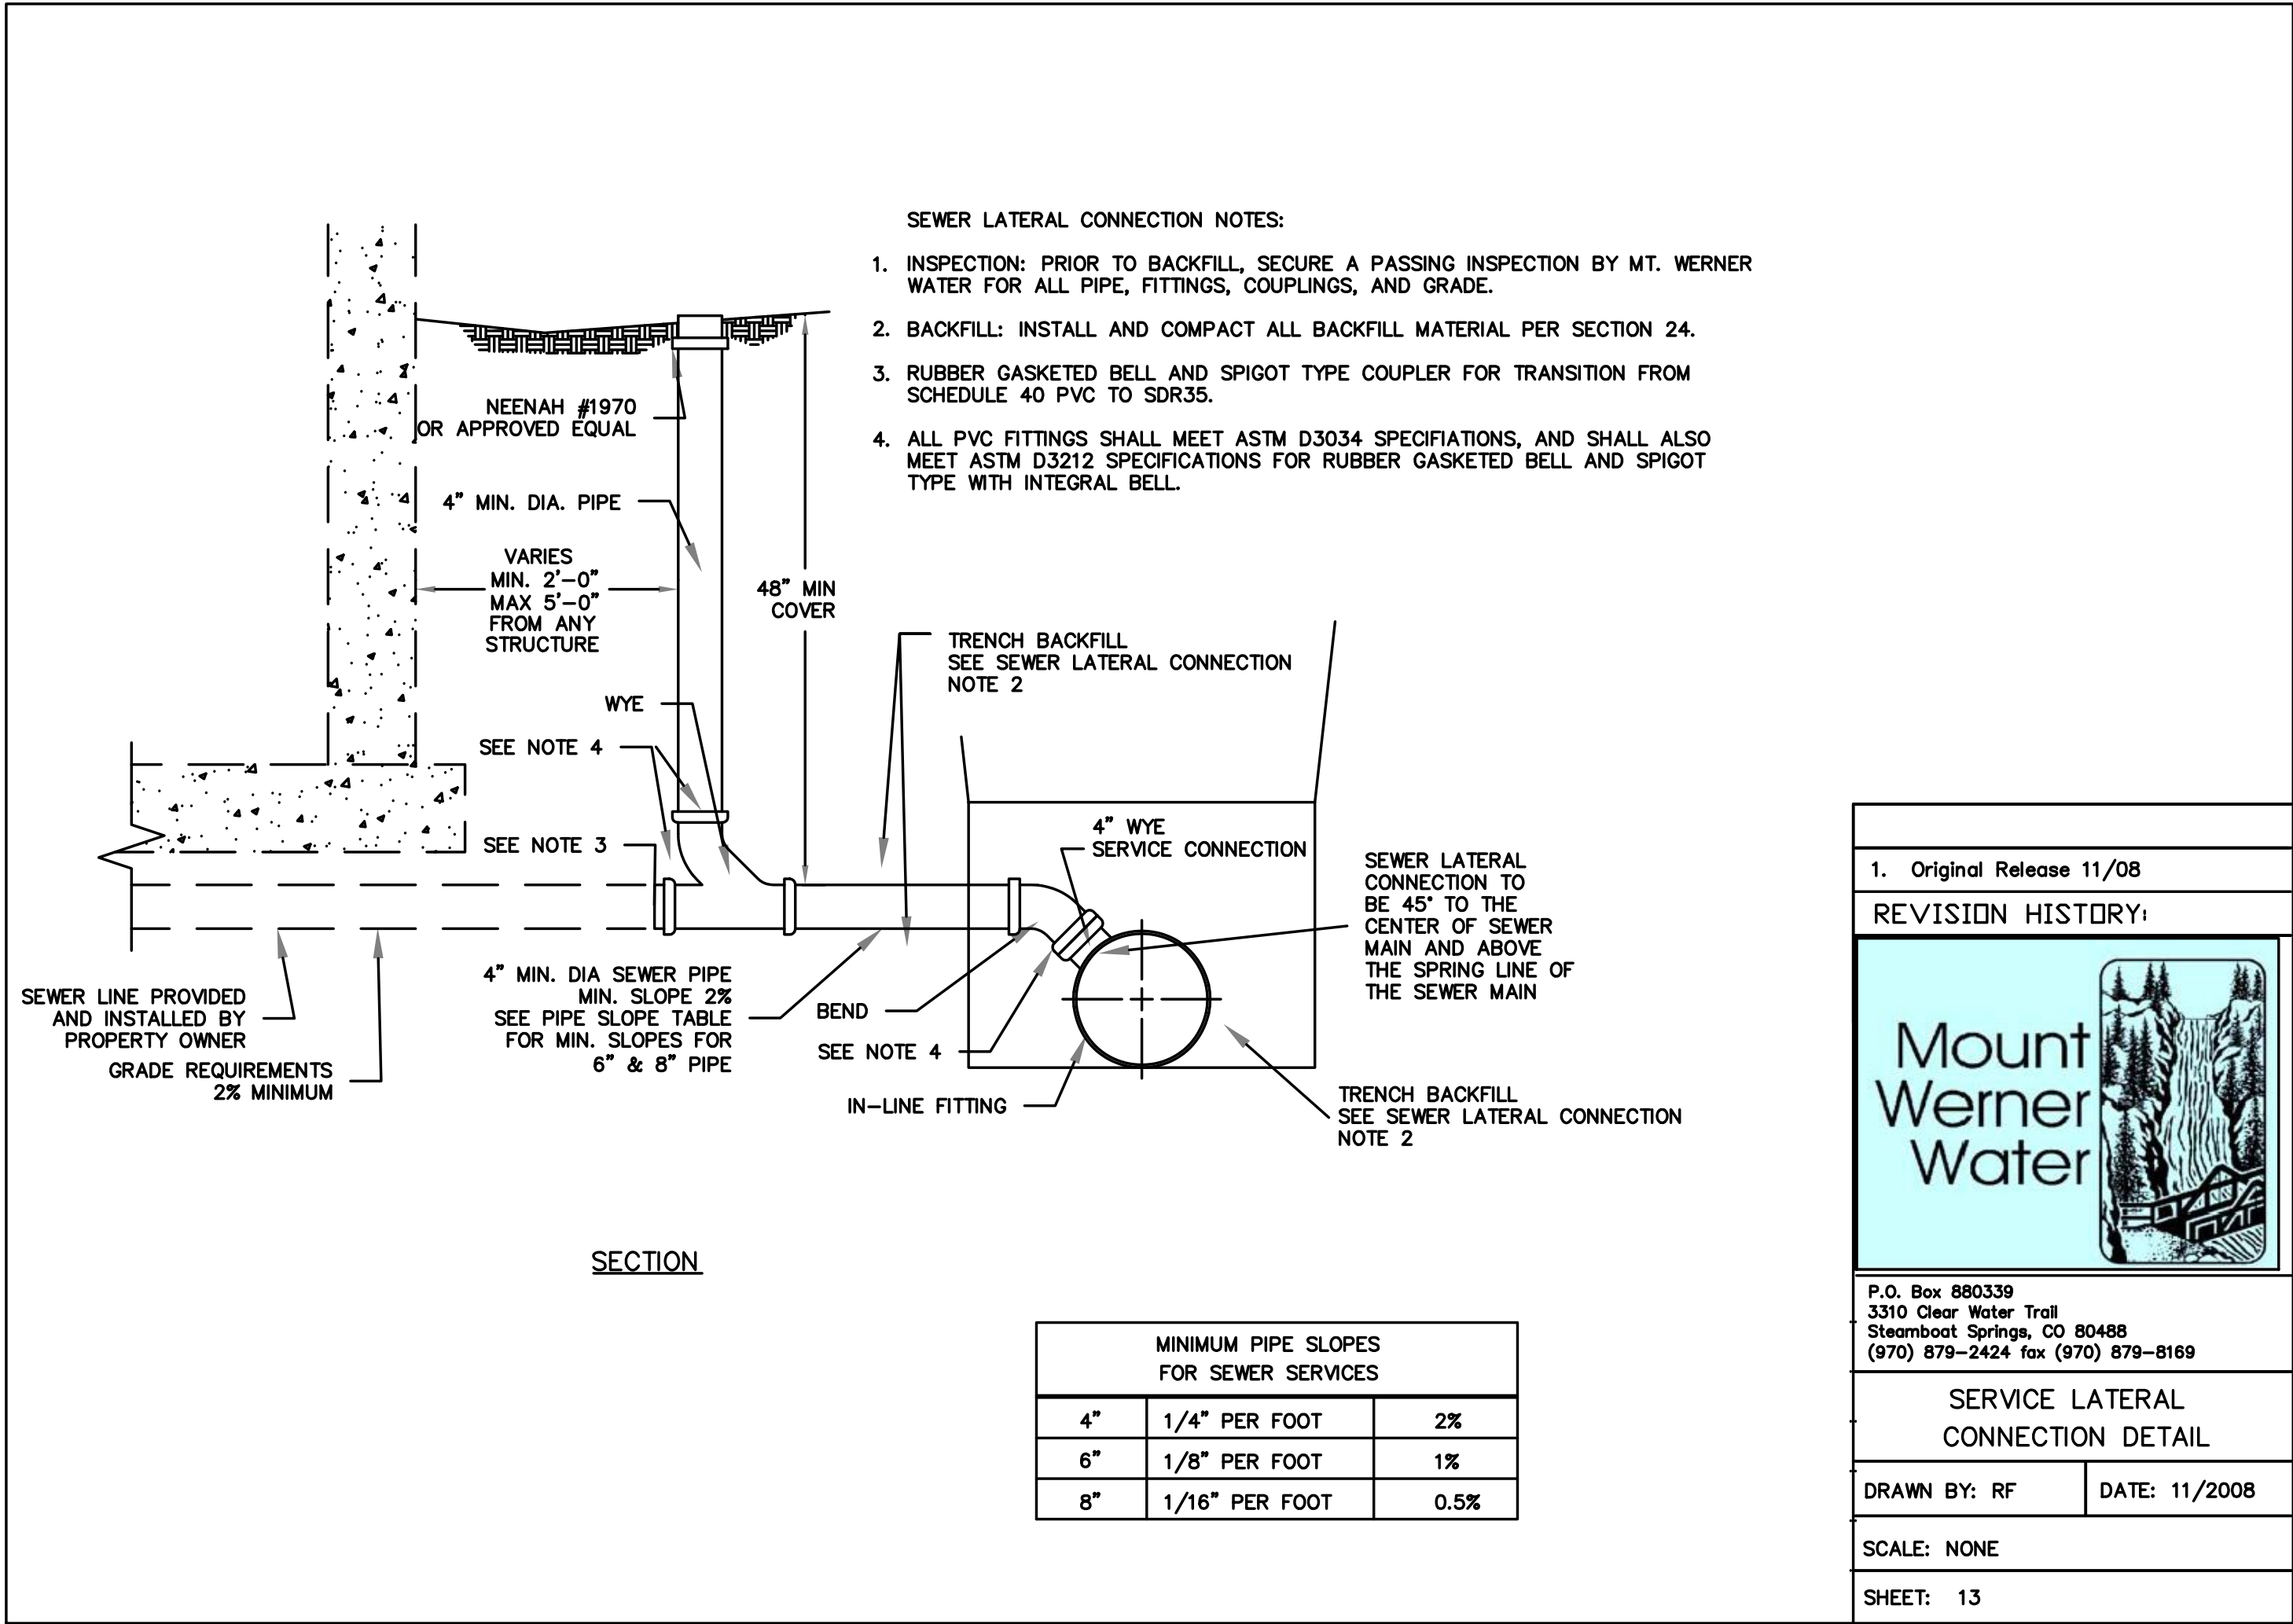

c:\co20235 astrid-edgemont ph2\Drawings\CONCEPT\20235 DETAILS.dwg, 7/28/2023 10:58:06 AM, Steve Batchelder

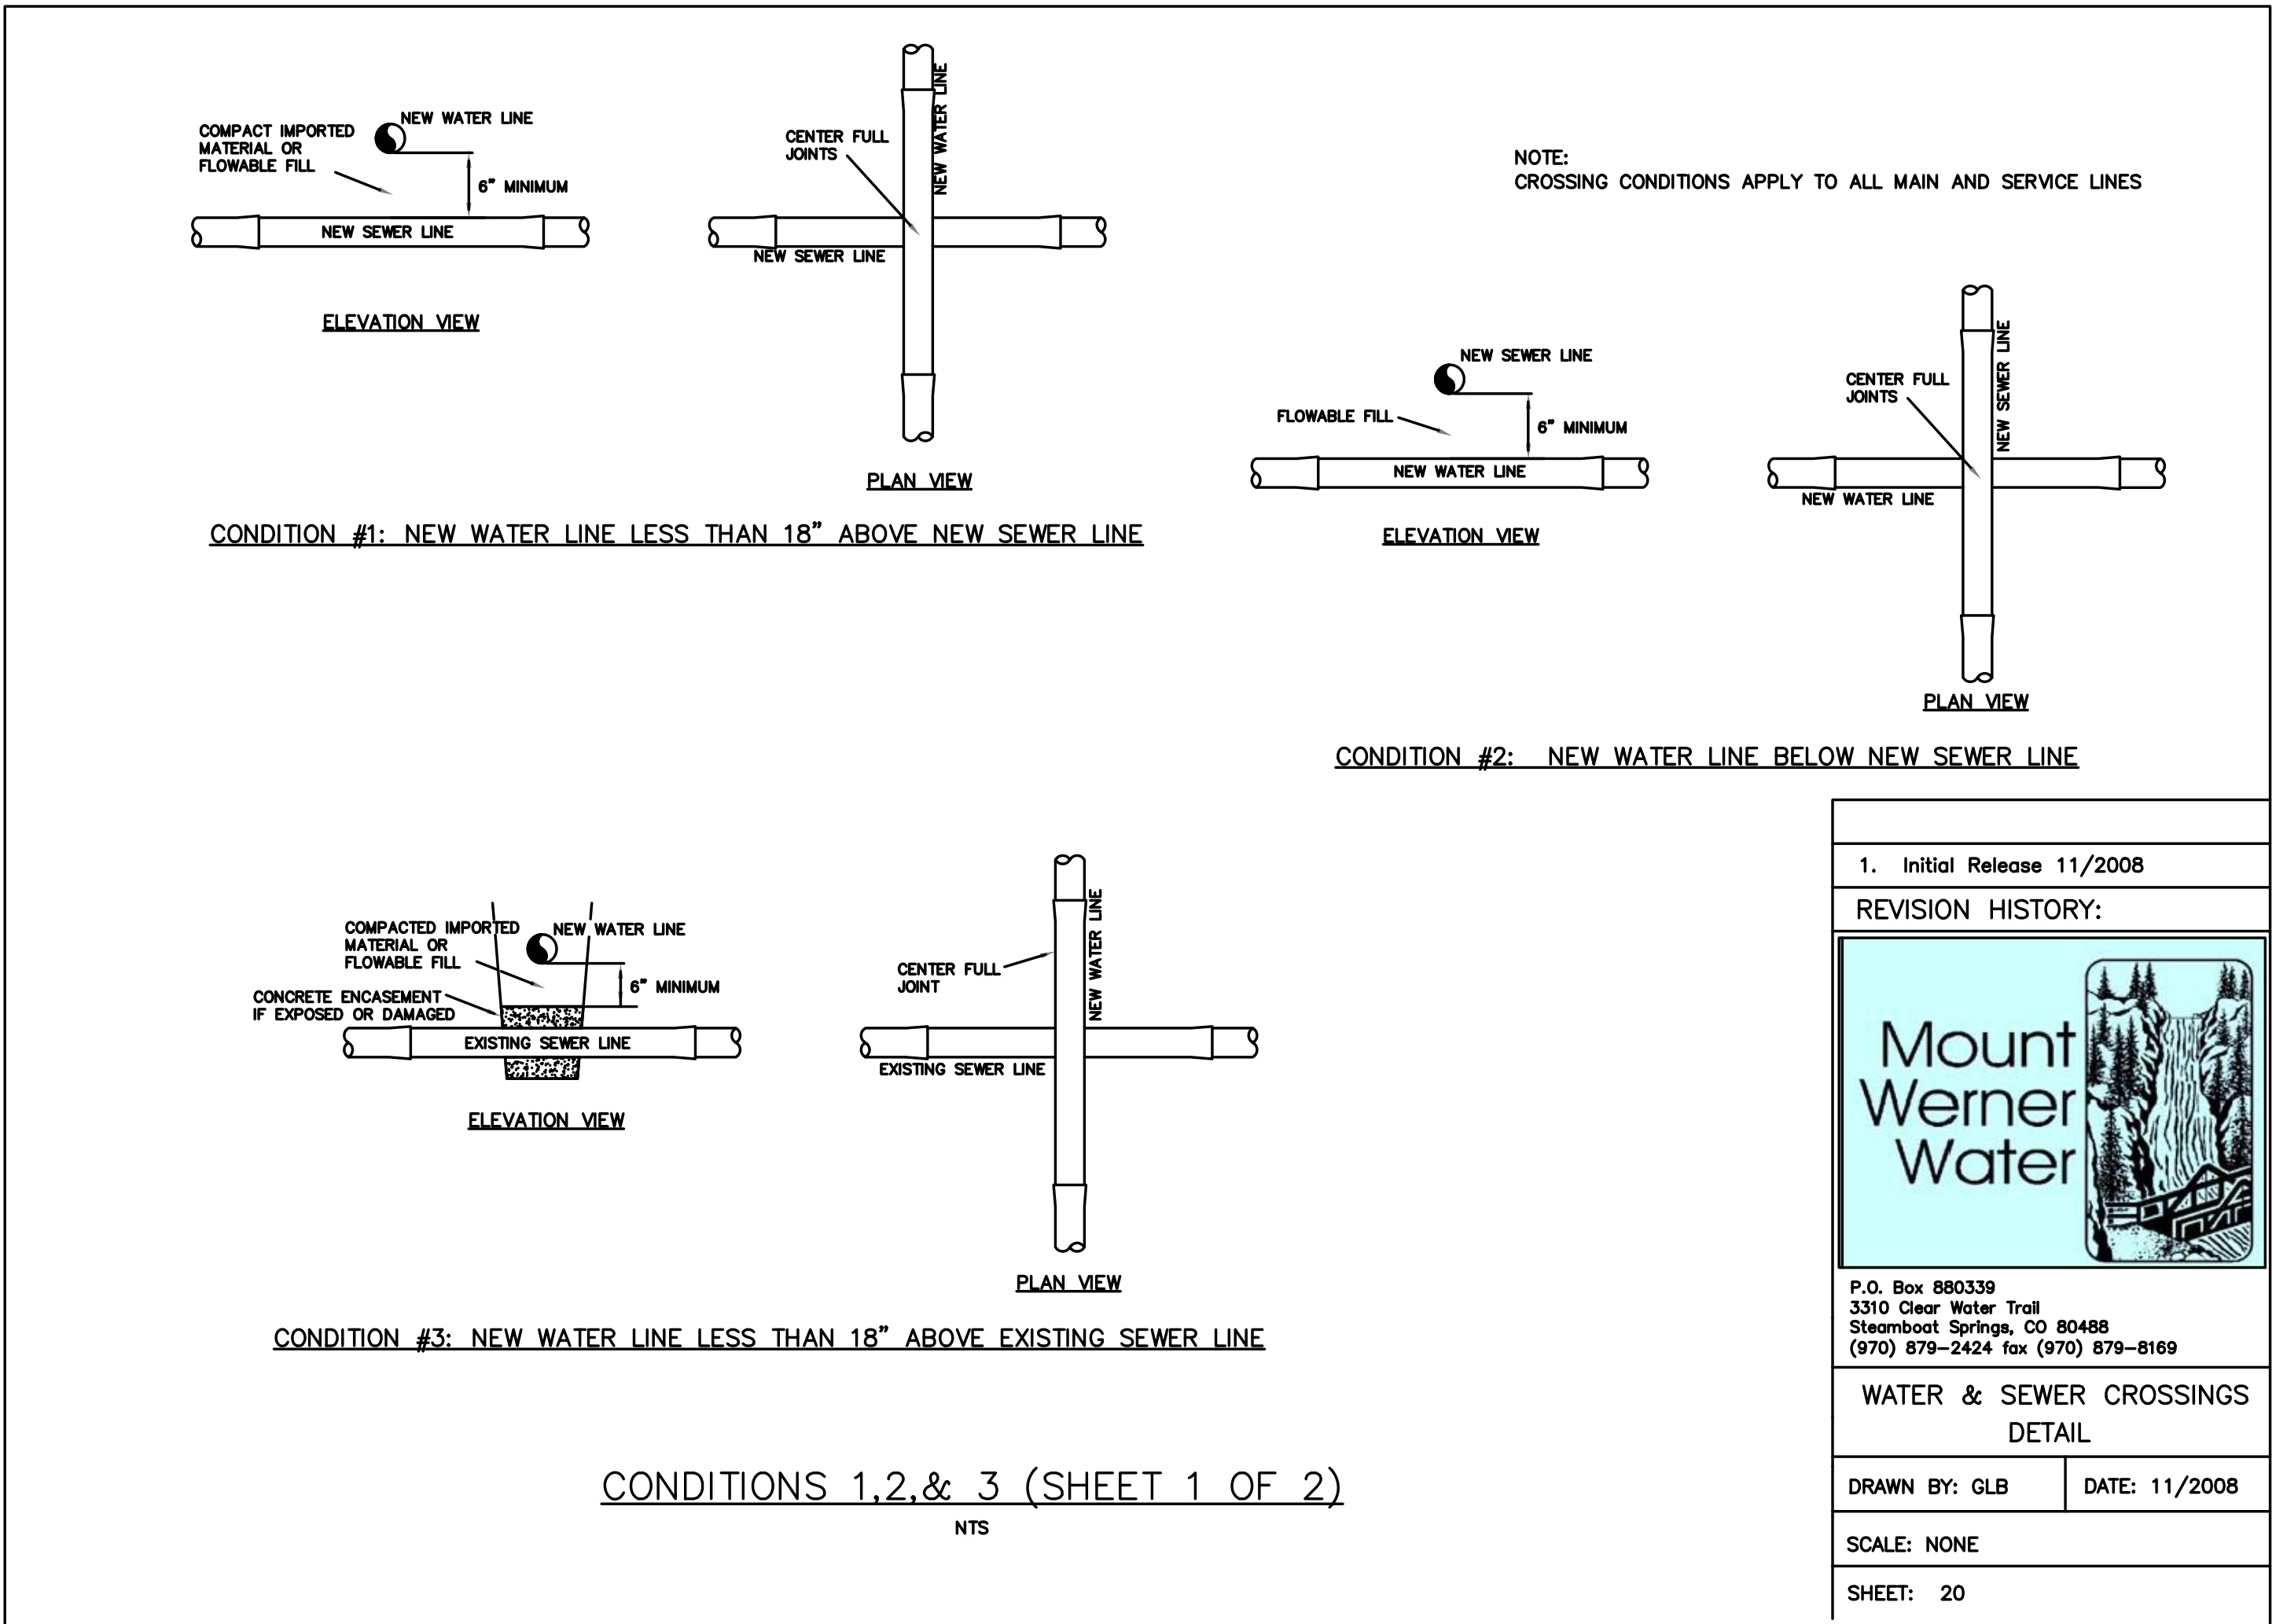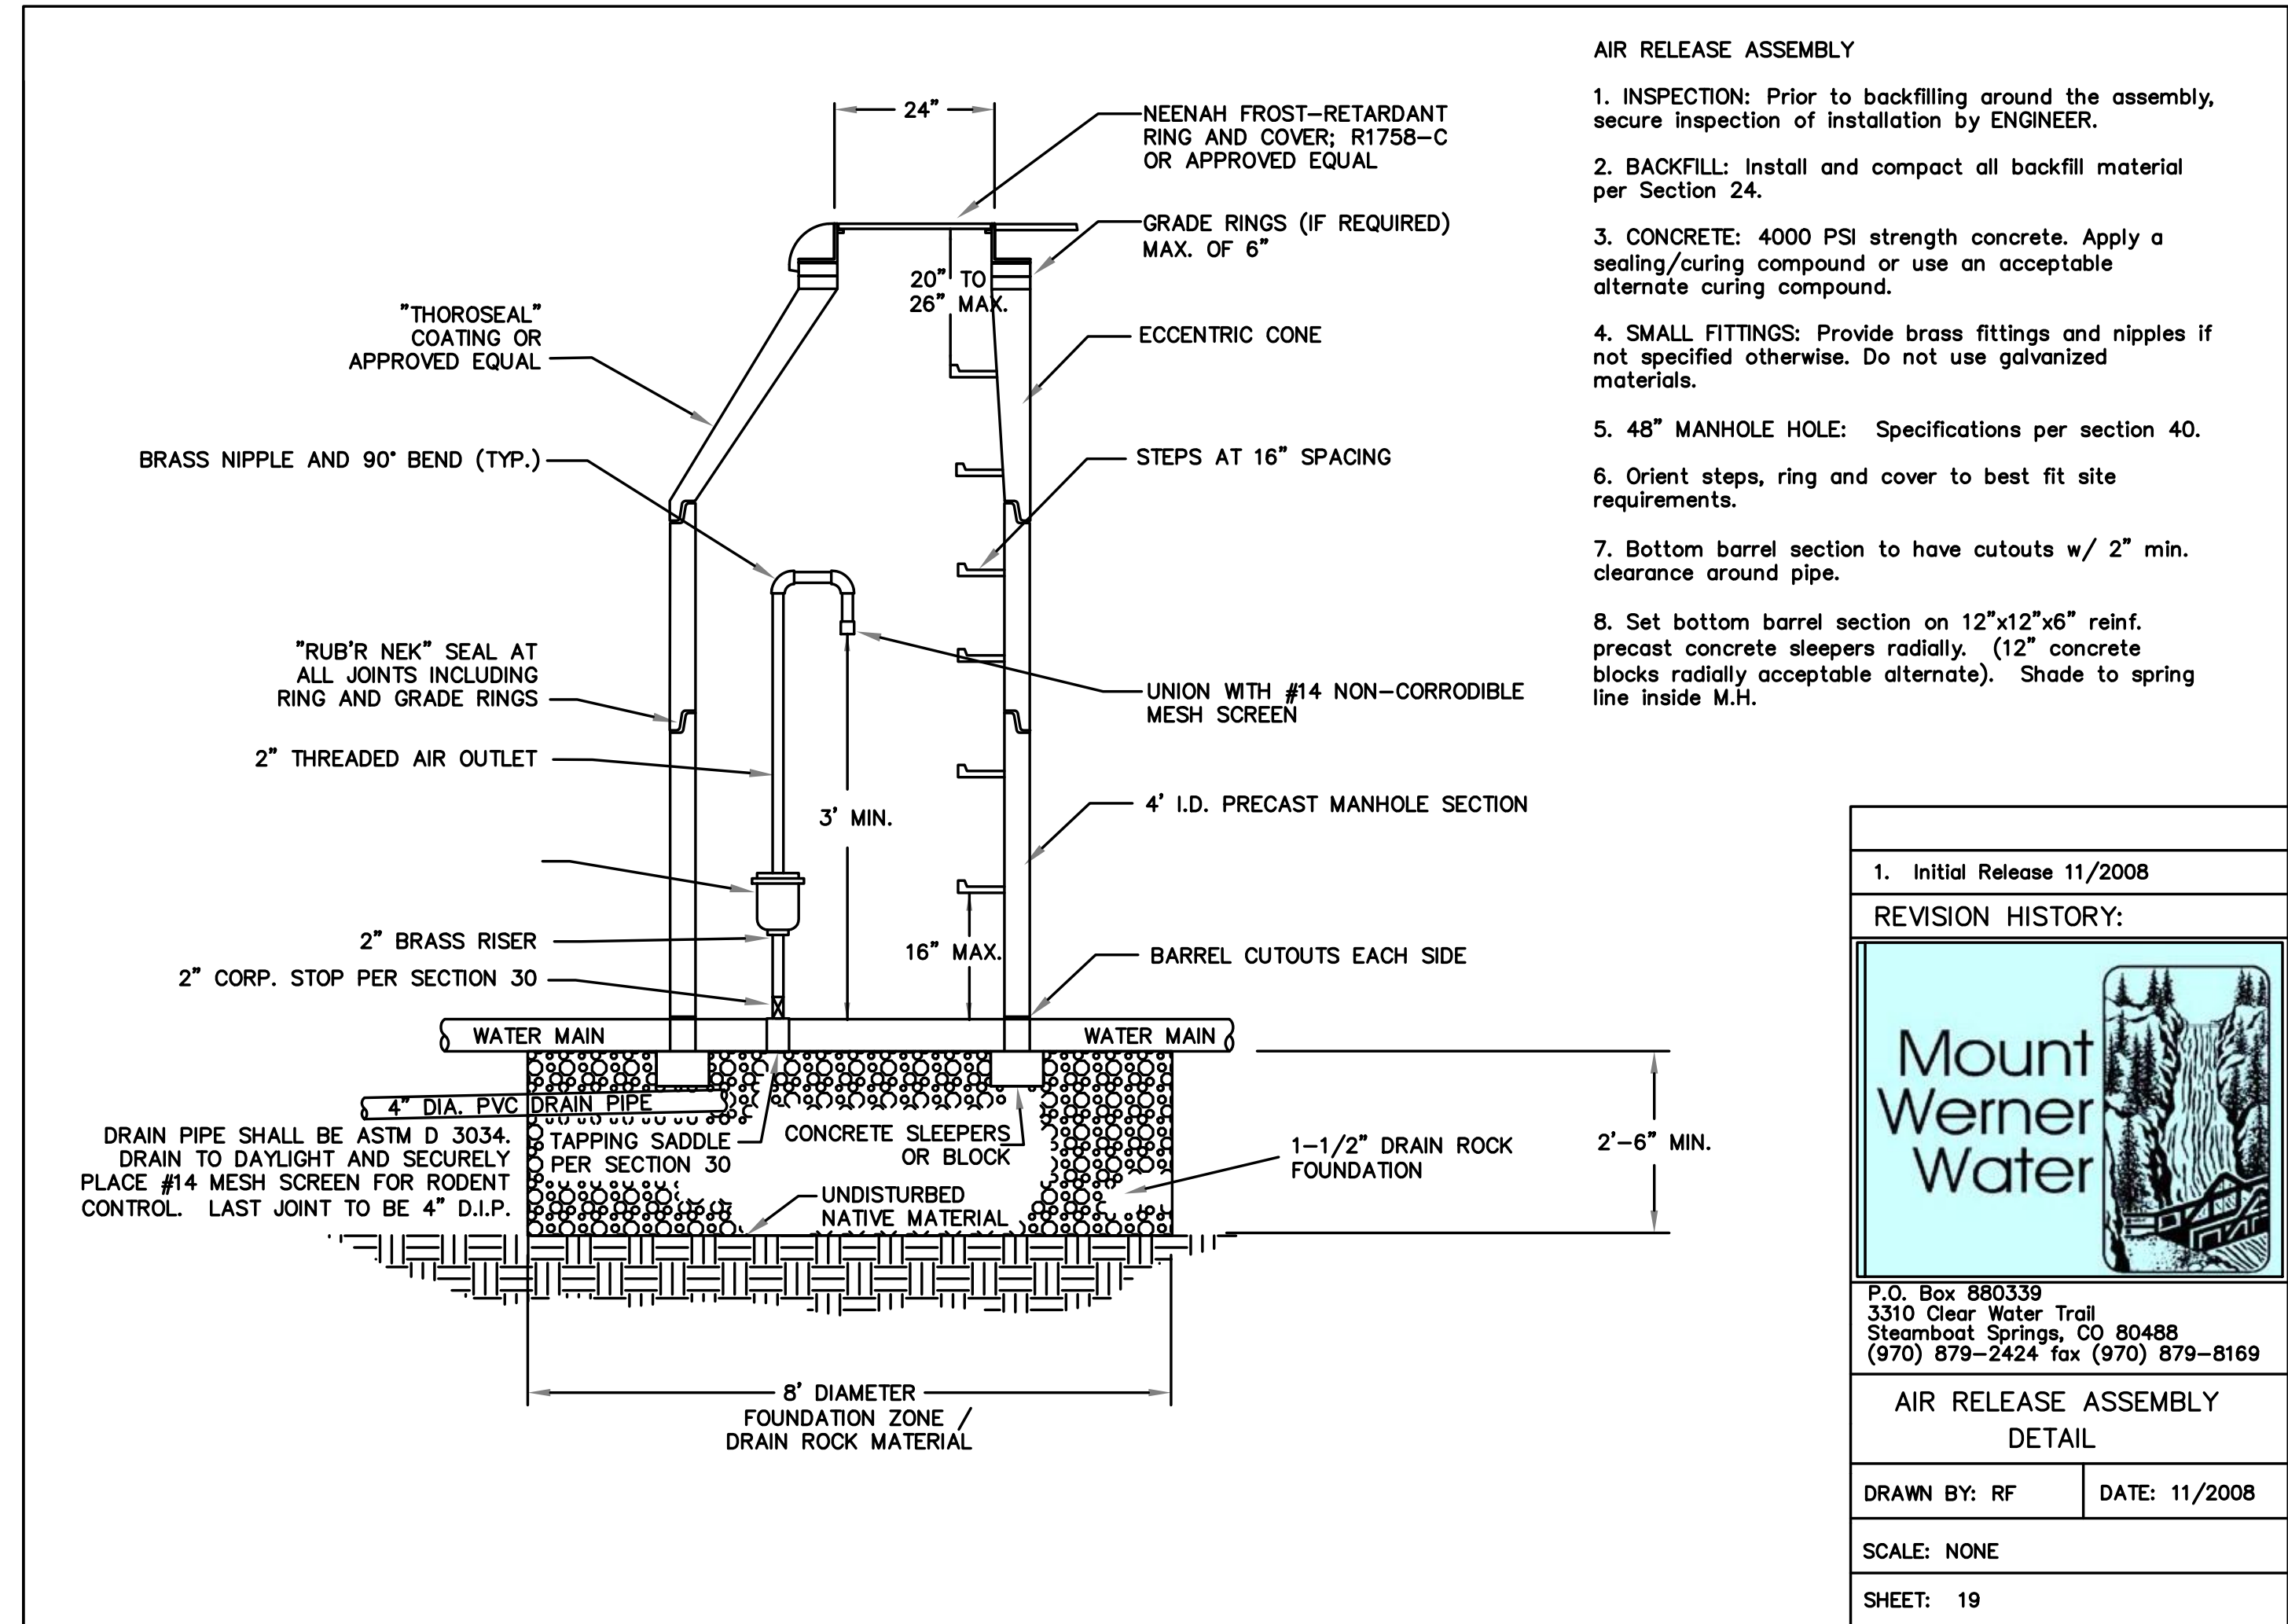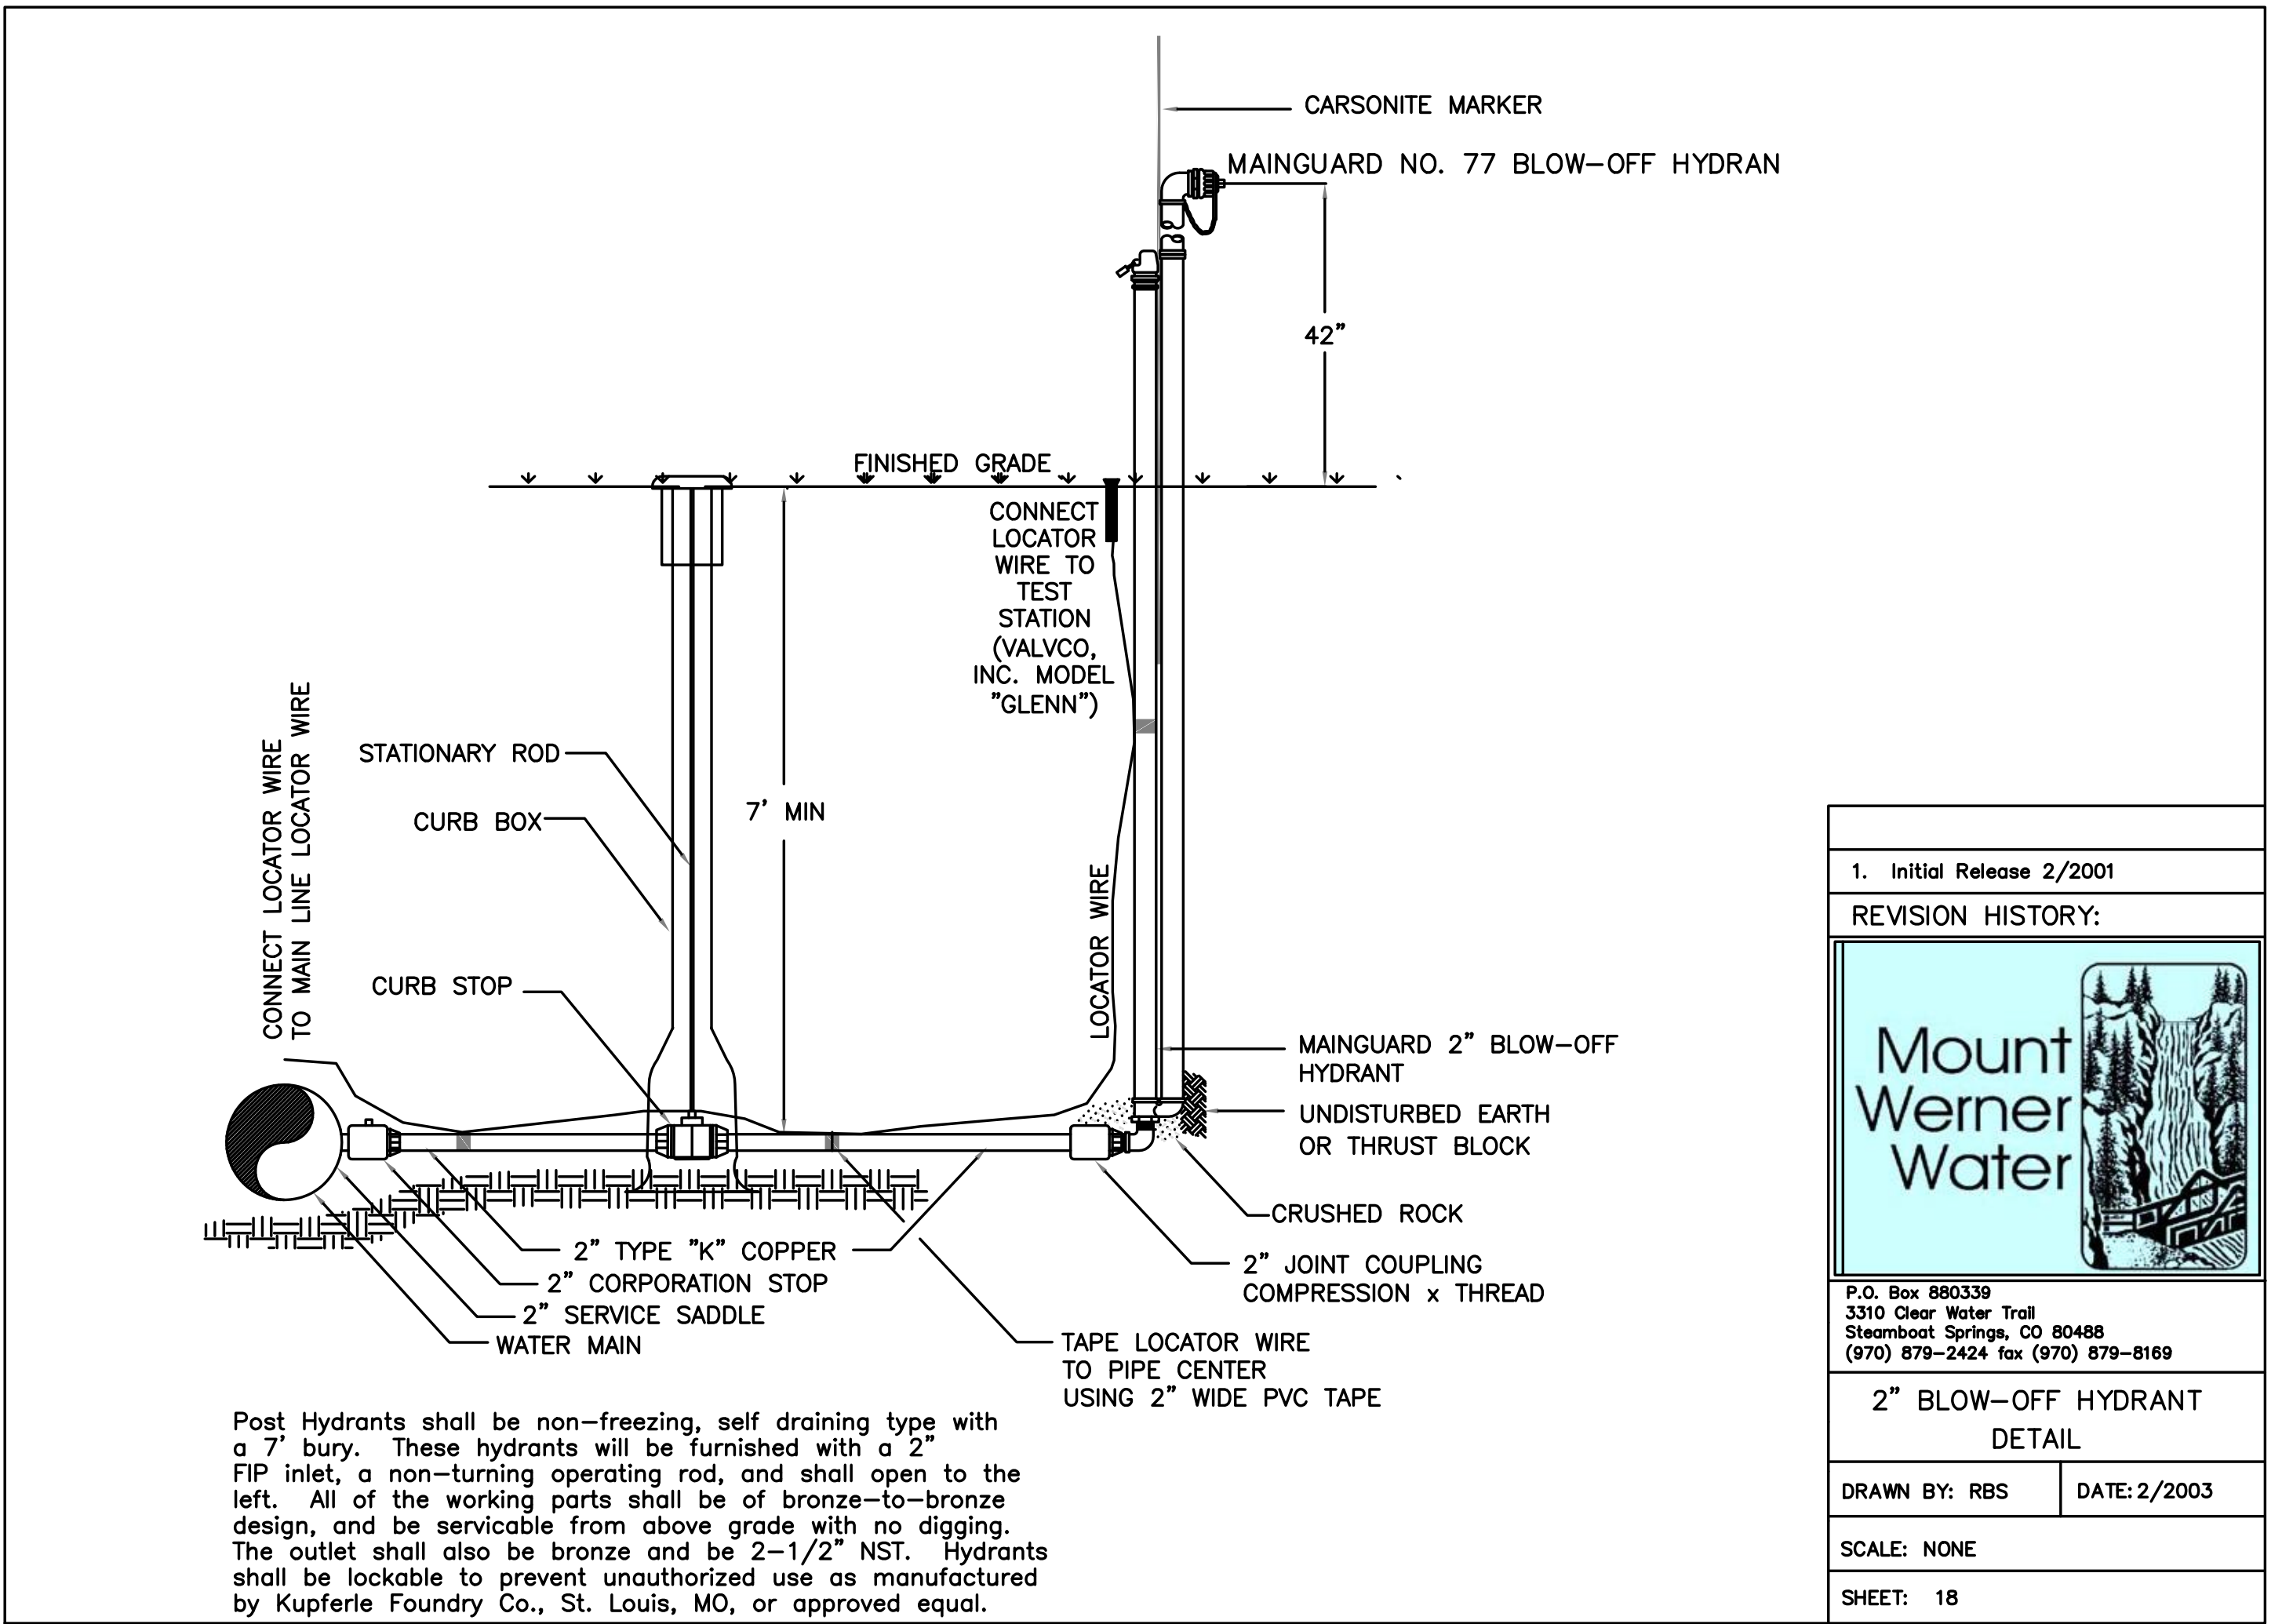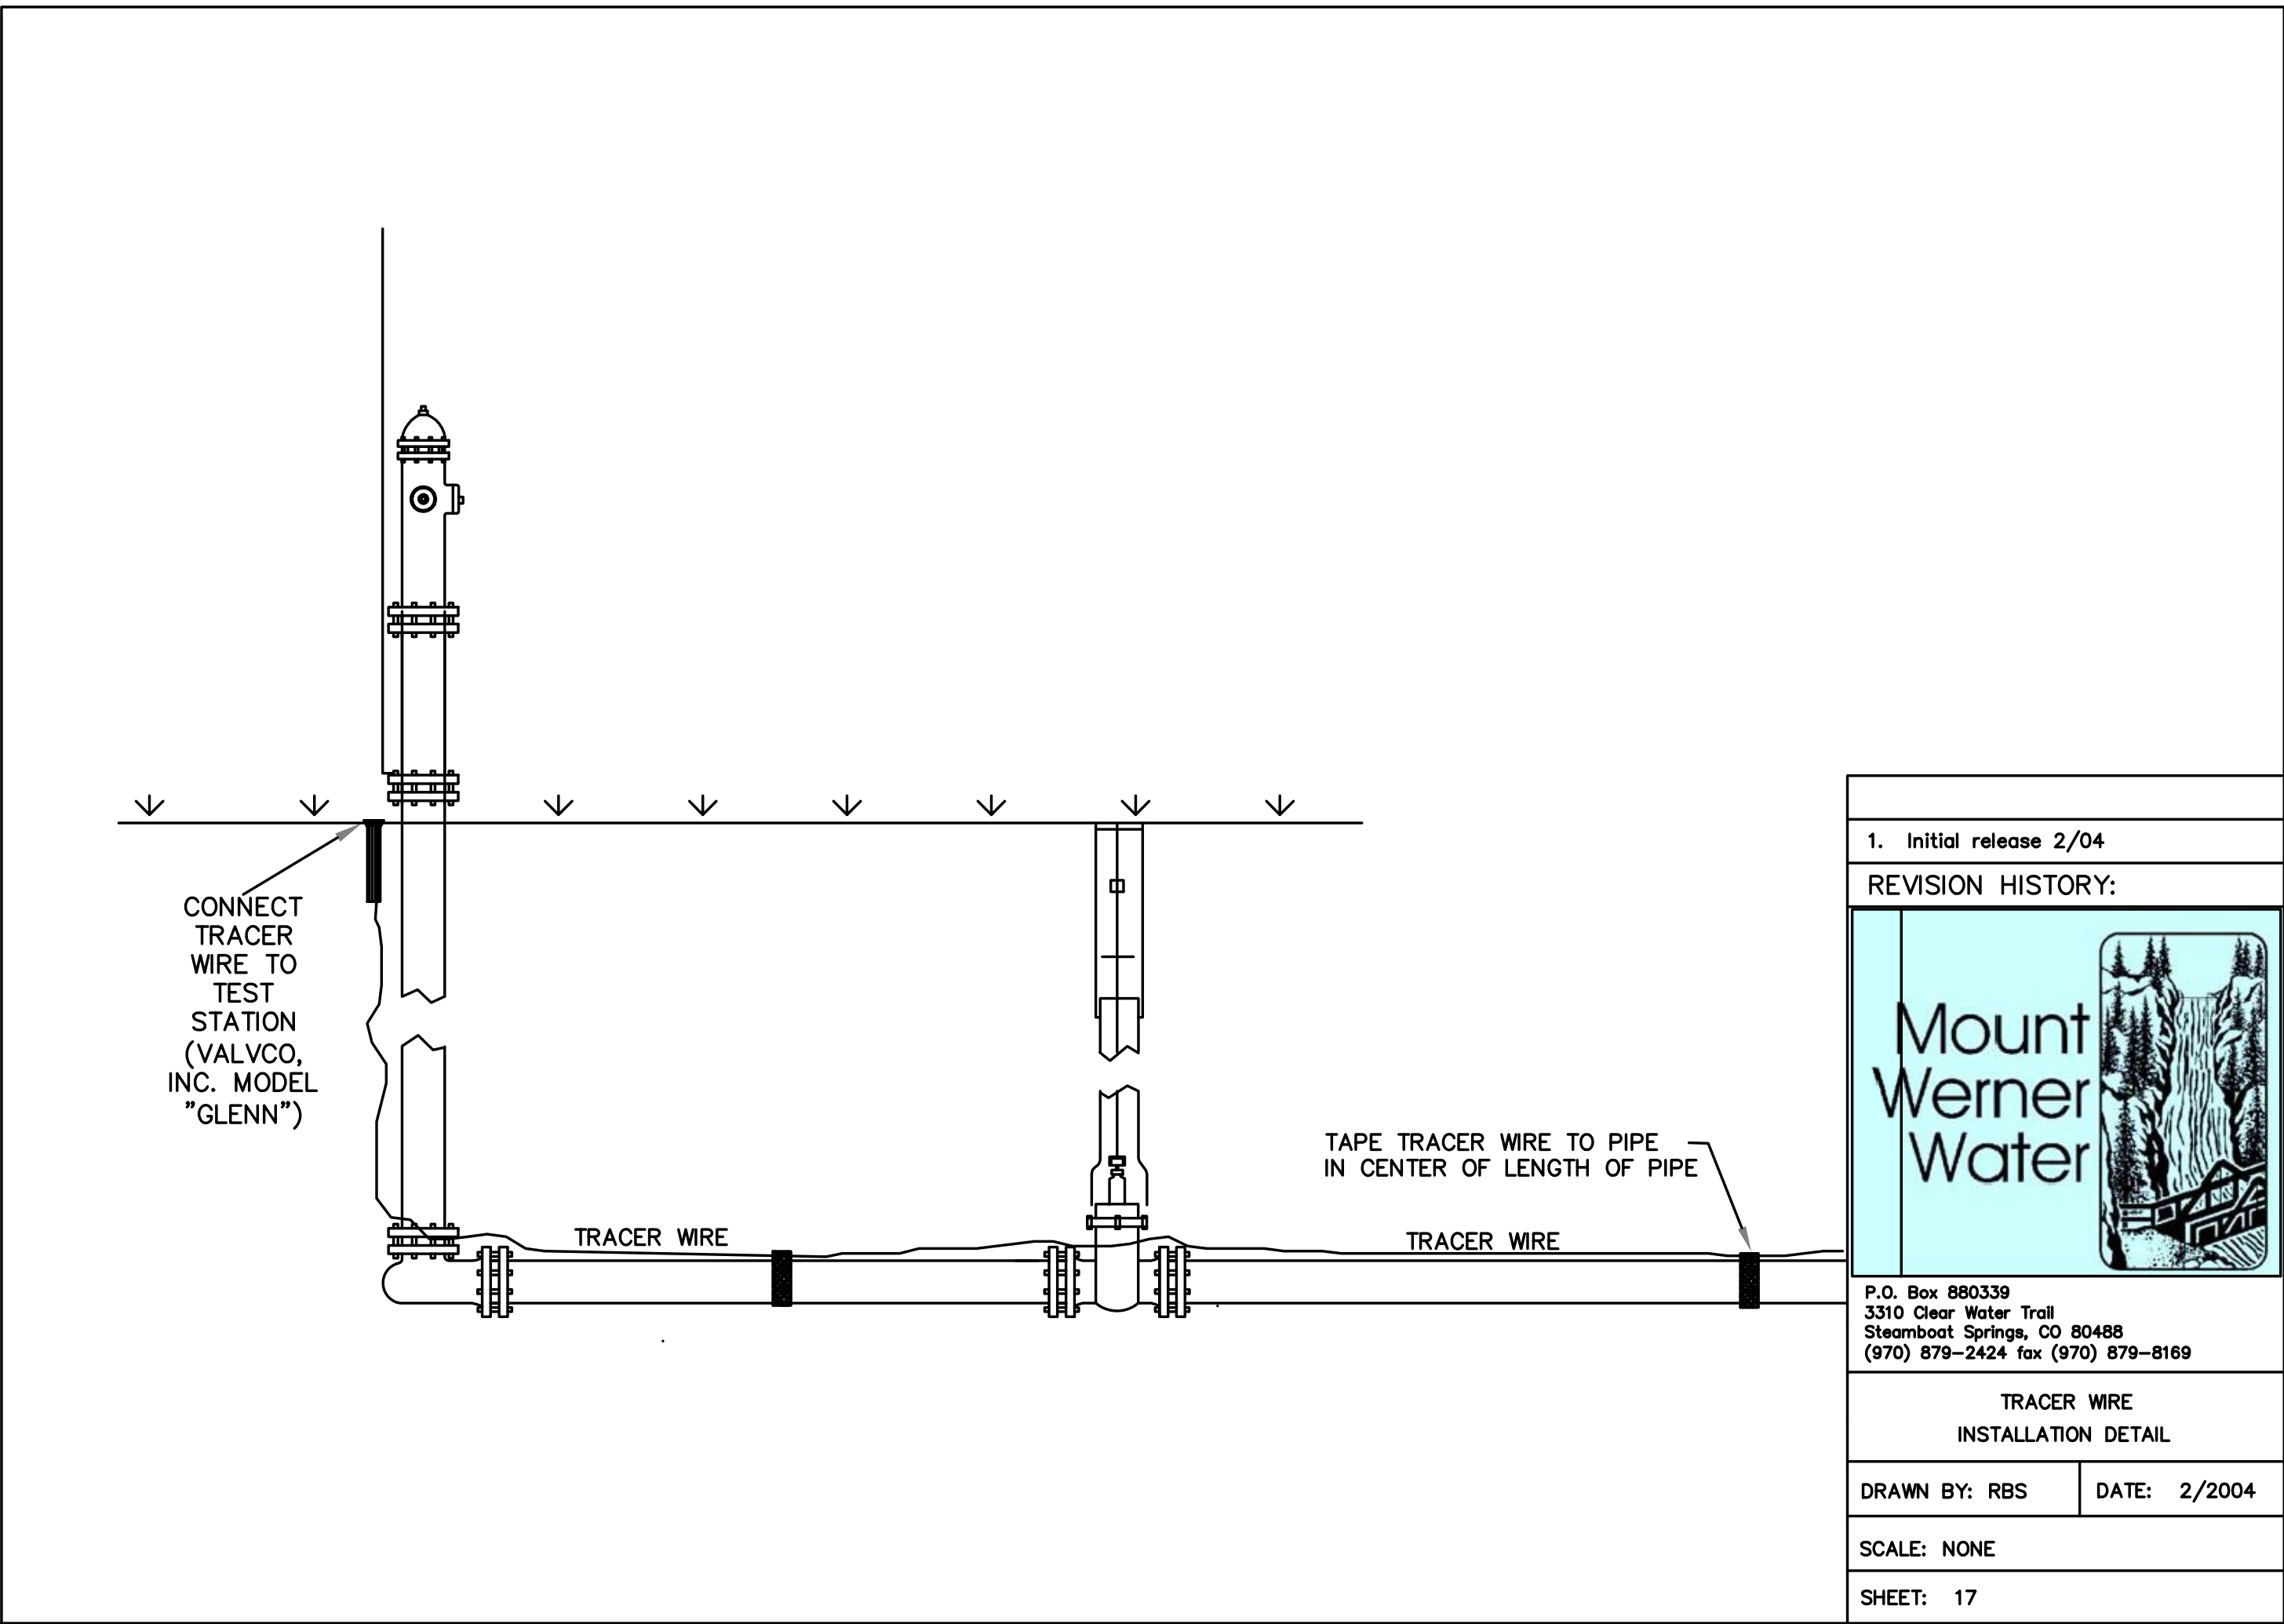

DESIGNED BY	TJM
DATE	05/18/2023
PREPARED BY	SMG
REVISIONS PER DRT #	COMMENTS
DRAWN BY	TJM
DATE	07/28/2023
CHECKED BY	MRB

