

Concrete Beam

Project File: 22025 Astrid Building 7.ec6

LIC# : KW-06018035, Build:20.23.08.30

JVA

(c) ENERCALC INC 1983-2023

DESCRIPTION: ONE-WAY GARAGE SLAB (Distr. Loads)



CODE REFERENCES

Calculations per ACI 318-14, IBC 2018, CBC 2019, ASCE 7-16

Load Combination Set : IBC 2021

General Information

f'_c	=	5.0 ksi	ϕ Phi Values	Flexure :	0.90
$f_r = f'_c^{1/2}$	=	530.33 psi		Shear :	0.750
γ Density	=	145.0 pcf	β_1	=	0.80
λ LtWt Factor	=	1.0			
Elastic Modulus	=	3,122.0 ksi	Fy - Stirrups	=	40.0 ksi
			E - Stirrups	=	29,000.0 ksi
fy - Main Rebar	=	60.0 ksi	Stirrup Bar Size #	=	3
E - Main Rebar	=	29,000.0 ksi			
			Number of Resisting Legs Per Stirrup	=	2

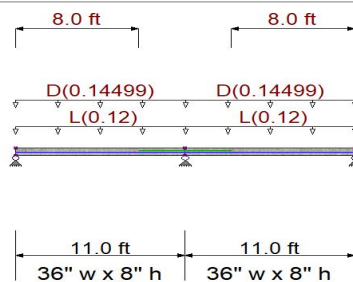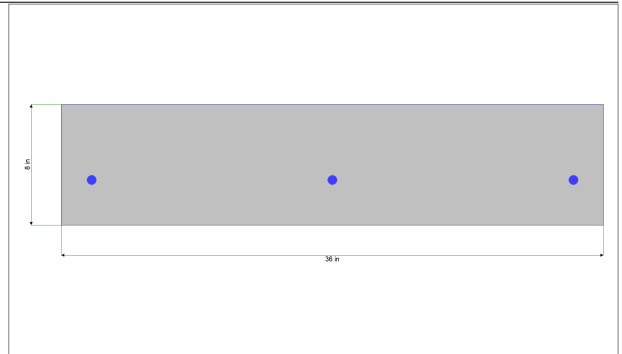

**REVIEWED
FOR
CODE
COMPLIANCE**
04/01/2025

Cross Section & Reinforcing Details

Rectangular Section, Width = 36.0 in, Height = 8.0 in

Span #1 Reinforcing....

3-#5 at 3.0 in from Bottom, from 0.0 to 11.0 ft in this span

3-#5 at 3.0 in from Top, from 8.0 to 11.0 ft in this span

Span #2 Reinforcing....

3-#5 at 3.0 in from Bottom, from 0.0 to 11.0 ft in this span

3-#5 at 3.0 in from Top, from 0.0 to 3.0 ft in this span

Beam self weight calculated and added to loads

Load for Span Number 1

Uniform Load : L = 0.040 ksf, Tributary Width = 3.0 ft, (Car)

Uniform Load : D = 0.04833 ksf, Tributary Width = 3.0 ft, (4" Topping Slab)

Load for Span Number 2

Uniform Load : L = 0.040 ksf, Tributary Width = 3.0 ft, (Car)

Uniform Load : D = 0.04833 ksf, Tributary Width = 3.0 ft, (4" Topping Slab)

DESIGN SUMMARY

Design OK

Maximum Bending Stress Ratio	=	0.355	: 1
Section used for this span		Typical Section	
Mu : Applied		-10.799	k-ft
Mn * Phi : Allowable		30.427	k-ft
Location of maximum on span		0.000	ft
Span # where maximum occurs		Span # 2	

Maximum Deflection

Max Downward Transient Deflection	0.003 in	Ratio =	38559	>=360.0	L Only
Max Upward Transient Deflection	0.000 in	Ratio =	0	<360.0	L Only
Max Downward Total Deflection	0.016 in	Ratio =	8337	>=180.0	Span: 2 : +D+L
Max Upward Total Deflection	0.000 in	Ratio =	0	<180.0	Span: 2 : +D+L

Project Title:
 Engineer:
 Project ID:
 Project Descr:

Concrete Beam

Project File: 22025 Astrid Building 7.ec6

LIC# : KW-06018035, Build:20.23.08.30

JVA

(c) ENERCALC INC 1983-2023

DESCRIPTION: ONE-WAY GARAGE SLAB (Distr. Loads)

Vertical Reactions

Support notation : Far left is #1

Load Combination	Support 1	Support 2	Support 3
Max Upward from all Load Conditions	2.289	7.631	2.289
Max Upward from Load Combinations	2.289	7.631	2.289
Max Upward from Load Cases	1.794	5.981	1.794
D Only	1.794	5.981	1.794
+D+L	2.289	7.631	2.289
+D+0.750L	2.166	7.219	2.166
+0.60D	1.077	3.589	1.077
L Only	0.495	1.650	0.495

Shear Stirrup Requirements

Entire Beam Span Length : $V_u < \Phi V_c / 2$, Req'd Vs = Not Req'd per 9.6.3.1, Stirrups are not required.

Maximum Forces & Stresses for Load Combinations

Load Combination Segment	Span #	Location (ft) along Beam	Bending Stress Results (k-ft)		
			Mu : Max	Phi*Mnx	Stress Ratio
MAXimum BENDING Envelope					
Span # 1	1	11.000	-10.58	30.43	0.35
Span # 2	2	11.000	-10.80	30.43	0.35
+1.40D					
Span # 1	1	11.000	-9.02	30.43	0.30
Span # 2	2	11.000	-9.21	30.43	0.30
+1.20D+1.60L					
Span # 1	1	11.000	-10.58	30.43	0.35
Span # 2	2	11.000	-10.80	30.43	0.35
+1.20D+0.50L					
Span # 1	1	11.000	-8.62	30.43	0.28
Span # 2	2	11.000	-8.80	30.43	0.29
+1.20D					
Span # 1	1	11.000	-7.73	30.43	0.25
Span # 2	2	11.000	-7.90	30.43	0.26
+0.90D					
Span # 1	1	11.000	-5.80	30.43	0.19
Span # 2	2	11.000	-5.92	30.43	0.19

Overall Maximum Deflections

Load Combination	Span	Max. "-" Defl (in)	Location in Span (ft)	Load Combination	Max. "+" Defl (in)	Location in Span (ft)
+D+L	1	0.0158	4.557		0.0000	0.000
+D+L	2	0.0158	6.443		0.0000	0.000

Concrete Beam



Project File: 22025 Astrid Building 7.ec6

LIC# : KW-06018035, Build:20.23.08.30

JVA

(c) ENERCALC INC 1983-2023

DESCRIPTION: ONE-WAY GARAGE SLAB (Distr. Loads)

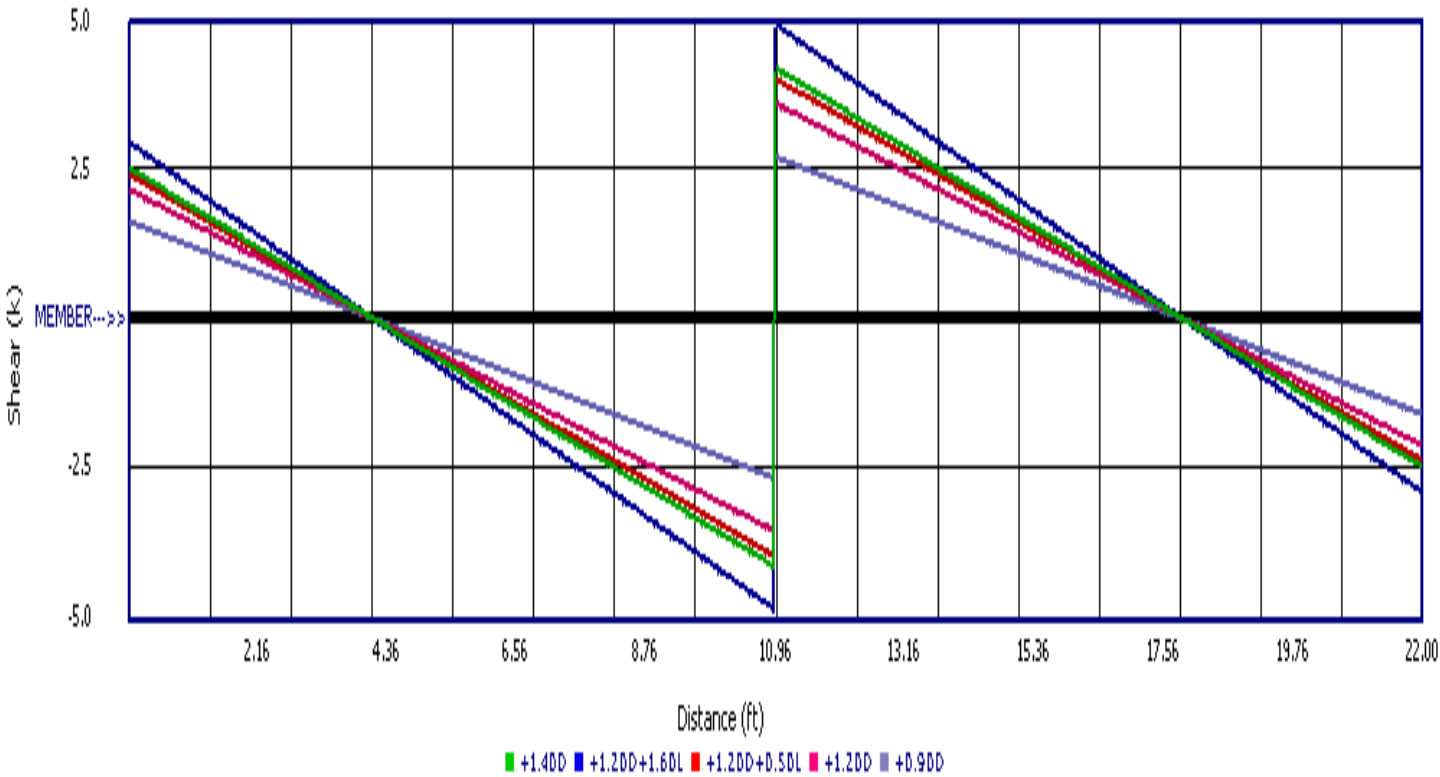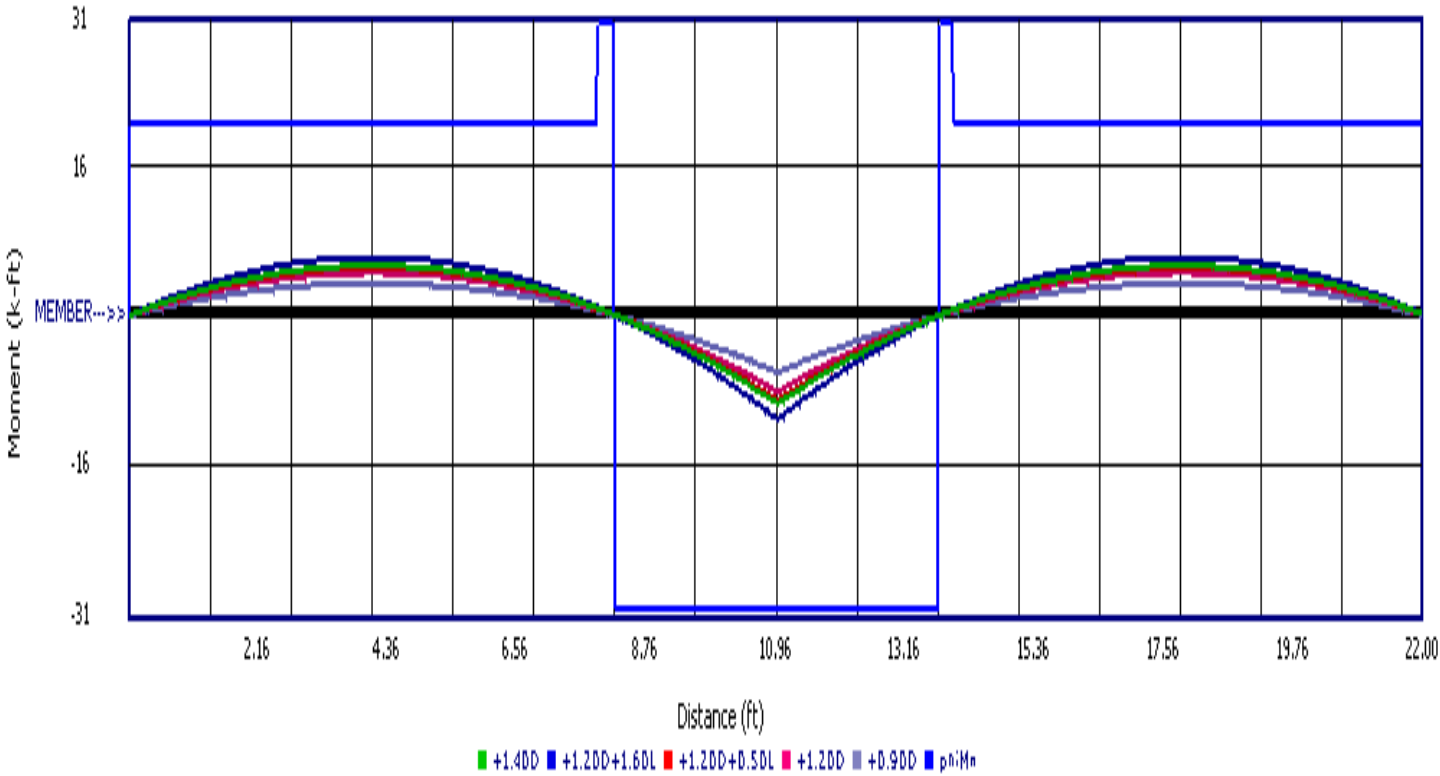

Concrete Beam


Project File: 22025 Astrid Building 7.ec6

LIC# : KW-06018035, Build:20.23.08.30

JVA

(c) ENERCALC INC 1983-2023

DESCRIPTION: ONE-WAY GARAGE SLAB (Distr. Loads)

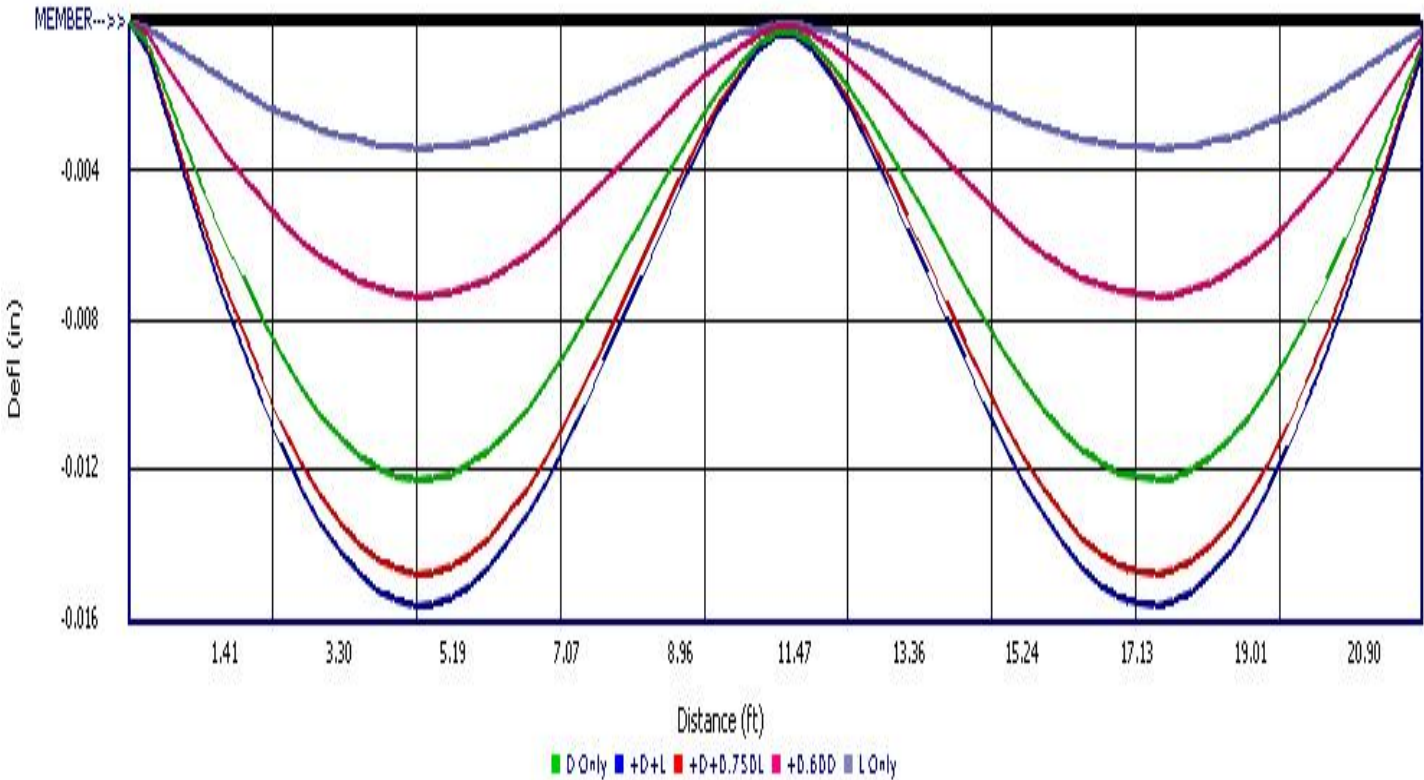

Project Title:
 Engineer:
 Project ID:
 Project Descr:

Wood Column

Project File: 22025 Astrid Building 7.ec6

LIC# : KW-06018035, Build:20.23.08.30

JVA

(c) ENERCALC INC 1983-2023

DESCRIPTION: LOWER LEVEL 2 COLUMN (COL_A2.75)

Code References

Calculations per NDS 2018, IBC 2018, CBC 2019, ASCE 7-16
 Load Combinations Used : IBC 2021

General Information

Analysis Method	Allowable Stress Design			Wood Section Name	8.75x12		
End Fixities	Top & Bottom Pinned			Wood Grading/Manuf.	Western		
Overall Column Height	10.5 ft			Wood Member Type	GLB		
(Used for non-slender calculations)							
Wood Species	GluLam Column, Species: AC			Exact Width	8.750 in	Allow Stress Modification Factors	
Wood Grade	L2, >= 4 Laminations			Exact Depth	12.0 in	Cf or Cv for Bending	N/A
Fb +	1,400.0 psi	Fv	230.0 psi	Area	105.0 in^2	Cf or Cv for Compression	N/A
Fb -	1,350.0 psi	Ft	975.0 psi	Ix	1,260.0 in^4	Cf or Cv for Tension	N/A
Fc - Prll	1,450.0 psi	Density	pcf	Iy	669.92 in^4	Cm : Wet Use Factor	1.0
Fc - Perp	470.0 psi			Incising Factors :		Ct : Temperature Fact	1.0
E : Modulus of Elasticity . . .	x-x Bending	y-y Bending	Axial	for Bending	0.80	Cfu : Flat Use Factor	1.0
	Basic	1,300.0	1,300.0	for Elastic Modulus	0.95	Kf : Built-up columns	1.0
	Minimum	690.0	690.0	Column Buckling Condition:		Use Cr : Repetitive ?	No
				ABOUT X-X Axis: Lux = 10.5 ft, Kx = 1.0			
				ABOUT Y-Y Axis: Luy = 10.5 ft, Ky = 1.0			

Applied Loads

Service loads entered. Load Factors will be applied for calculations.

Column self weight included : 0.0 lbs * Dead Load Factor

AXIAL LOADS . . .

COLUMNS ABOVE: Axial Load at 10.50 ft, D = 15.0, S = 31.920 k

DESIGN SUMMARY

Bending & Shear Check Results

PASS Max. Axial+Bending Stress Ratio = **0.3371 : 1**
 Load Combination +D+S
 Governing NDS Formula Comp Only, f_c/F_c'
 Location of max.above base 0.0 ft
 At maximum location values are .
 Applied Axial 46.920 k
 Applied Mx 0.0 k-ft
 Applied My 0.0 k-ft
 Fc : Allowable 1,325.40 psi

Maximum SERVICE Lateral Load Reactions . .
 Top along Y-Y 0.0 k Bottom along Y-Y 0.0 k
 Top along X-X 0.0 k Bottom along X-X 0.0 k

Maximum SERVICE Load Lateral Deflections . . .
 Along Y-Y 0.0 in at 0.0 ft above base
 for load combination : n/a
 Along X-X 0.0 in at 0.0 ft above base
 for load combination : n/a

PASS Maximum Shear Stress Ratio = **0.0 : 1**
 Load Combination +0.60D
 Location of max.above base 10.50 ft
 Applied Design Shear 0.0 psi
 Allowable Shear 368.0 psi

Other Factors used to calculate allowable stresses . . .
 Bending Compression Tension

Load Combination Results

Load Combination	C _D	C _P	Maximum Axial + Bending Stress Ratios			Maximum Shear Ratios		
			Stress Ratio	Status	Location	Stress Ratio	Status	Location
D Only	0.900	0.927	0.1181	PASS	0.0 ft	0.0	PASS	10.50 ft
+D+S	1.000	0.914	0.3371	PASS	0.0 ft	0.0	PASS	10.50 ft
+D+0.750S	1.000	0.914	0.2798	PASS	0.0 ft	0.0	PASS	10.50 ft
+0.60D	1.600	0.816	0.04526	PASS	0.0 ft	0.0	PASS	10.50 ft

Maximum Reactions

Note: Only non-zero reactions are listed.

Load Combination	X-X Axis Reaction		Y-Y Axis Reaction		Axial Reaction	My - End Moments		Mx - End Moments	
	@ Base	@ Top	@ Base	@ Top		@ Base	@ Top	@ Base	@ Top
D Only					15.000				
+D+S					46.920				
+D+0.750S					38.940				

Wood Column

Project File: 22025 Astrid Building 7.ec6

LIC# : KW-06018035, Build:20.23.08.30

JVA

(c) ENERCALC INC 1983-2023

DESCRIPTION: LOWER LEVEL 2 COLUMN (COL_A2.75)

Maximum Reactions


Note: Only non-zero reactions are listed.

Load Combination	X-X Axis Reaction		k	Y-Y Axis Reaction		Axial Reaction	My - End Moments		k-ft	Mx - End Moments	
	@ Base	@ Top		@ Base	@ Top		@ Base	@ Top		@ Base	@ Top
+0.60D						9.000					
S Only						31.920					

Maximum Deflections for Load Combinations

Load Combination	Max. X-X Deflection	Distance	Max. Y-Y Deflection	Distance
D Only	0.0000 in	0.000ft	0.000 in	0.000 ft
+D+S	0.0000 in	0.000ft	0.000 in	0.000 ft
+D+0.750S	0.0000 in	0.000ft	0.000 in	0.000 ft
+0.60D	0.0000 in	0.000ft	0.000 in	0.000 ft
S Only	0.0000 in	0.000ft	0.000 in	0.000 ft

Sketches

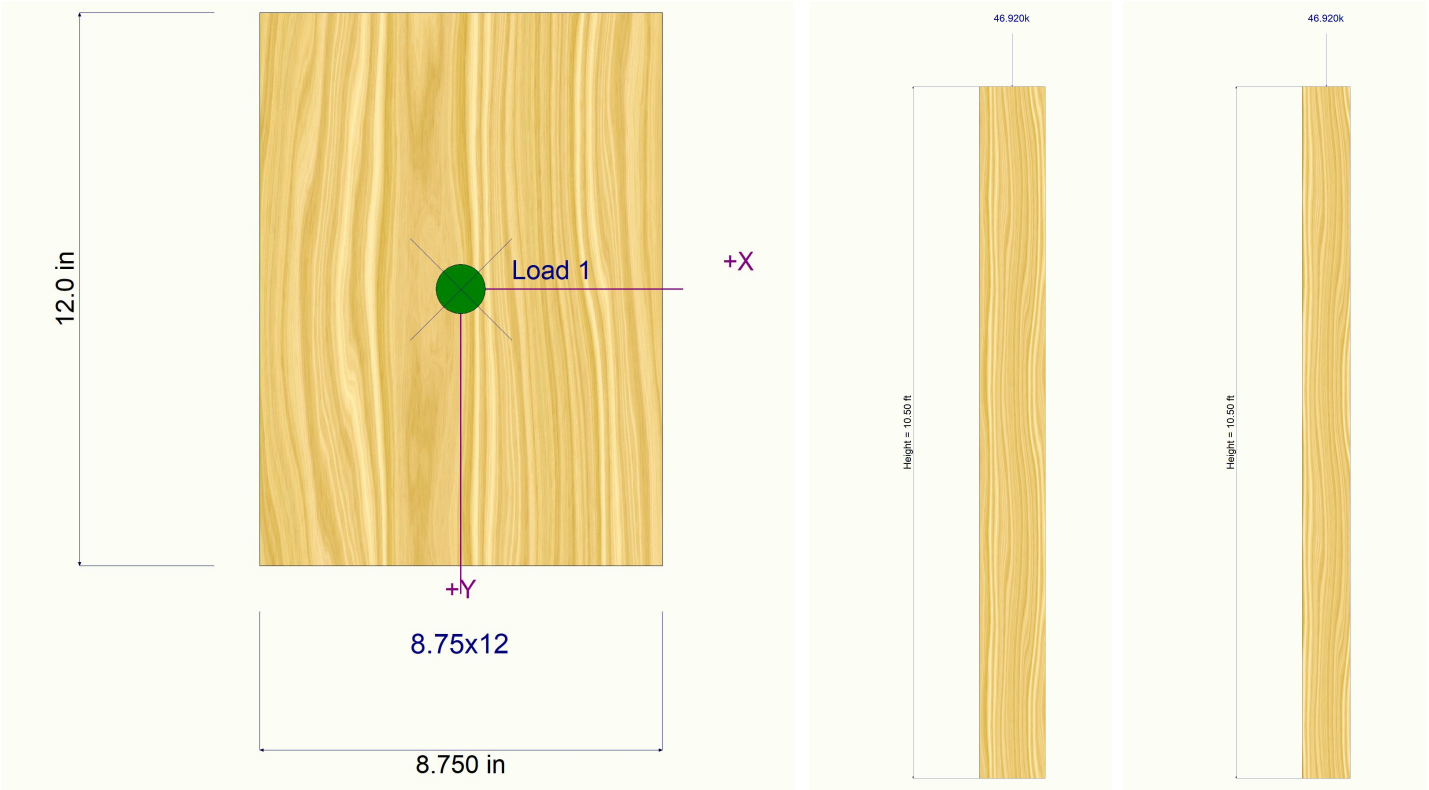

Project Title:
 Engineer:
 Project ID:
 Project Descr:

Wood Column

Project File: 22025 Astrid Building 7.ec6

LIC# : KW-06018035, Build:20.23.08.30

JVA

(c) ENERCALC INC 1983-2023

DESCRIPTION: LOWER LEVEL 2 COLUMN (COL_A2.5)

Code References

Calculations per NDS 2018, IBC 2018, CBC 2019, ASCE 7-16
 Load Combinations Used : IBC 2021

General Information

Analysis Method	Allowable Stress Design			Wood Section Name	5.5x10.5		
End Fixities	Top & Bottom Pinned			Wood Grading/Manuf.	Western		
Overall Column Height	10.5 ft			Wood Member Type	GLB		
(Used for non-slender calculations)							
Wood Species	GluLam Column, Species: AC			Exact Width	5.50 in	Allow Stress Modification Factors	
Wood Grade	L2, >= 4 Laminations			Exact Depth	10.50 in	Cf or Cv for Bending	N/A
Fb +	1400 psi	Fv	230 psi	Area	57.750 in^2	Cf or Cv for Compression	N/A
Fb -	1350 psi	Ft	975 psi	Ix	530.58 in^4	Cf or Cv for Tension	N/A
Fc - Prll	1450 psi	Density	pcf	Iy	145.578 in^4	Cm : Wet Use Factor	1.0
Fc - Perp	470 psi			Incising Factors :		Ct : Temperature Fact	1.0
E : Modulus of Elasticity . . .	x-x Bending	y-y Bending	Axial	for Bending	0.80	Cfu : Flat Use Factor	1.0
	Basic	1300	1300	for Elastic Modulus	0.95	Kf : Built-up columns	1.0
	Minimum	690	690			Use Cr : Repetitive ?	No
				Column Buckling Condition:			
				ABOUT X-X Axis: Lux = 10.5 ft, Kx = 1.0			
				ABOUT Y-Y Axis: Luy = 10.5 ft, Ky = 1.0			

Applied Loads

Service loads entered. Load Factors will be applied for calculations.

Column self weight included : 0.0 lbs * Dead Load Factor

AXIAL LOADS . . .

COLUMNS ABOVE: Axial Load at 10.50 ft, D = 11.720, S = 41.630 k

DESIGN SUMMARY

Bending & Shear Check Results

FAIL Max. Axial+Bending Stress Ratio = **1.003 : 1**
 Load Combination +D+S
 Governing NDS Formula Comp Only, f_c/F_c'
 Location of max.above base 0.0 ft
 At maximum location values are .
 Applied Axial 53.350 k
 Applied Mx 0.0 k-ft
 Applied My 0.0 k-ft
 Fc : Allowable 920.61 psi

Maximum SERVICE Lateral Load Reactions . .
 Top along Y-Y 0.0 k Bottom along Y-Y 0.0 k
 Top along X-X 0.0 k Bottom along X-X 0.0 k

Maximum SERVICE Load Lateral Deflections . . .
 Along Y-Y 0.0 in at 0.0 ft above base
 for load combination : n/a
 Along X-X 0.0 in at 0.0 ft above base
 for load combination : n/a

PASS Maximum Shear Stress Ratio = **0.0 : 1**
 Load Combination +0.60D
 Location of max.above base 10.50 ft
 Applied Design Shear 0.0 psi
 Allowable Shear 368.0 psi

Other Factors used to calculate allowable stresses . . .
 Bending Compression Tension

Load Combination Results

Load Combination	C _D	C _P	Maximum Axial + Bending Stress Ratios			Maximum Shear Ratios		
			Stress Ratio	Status	Location	Stress Ratio	Status	Location
D Only	0.900	0.682	0.2280	PASS	0.0 ft	0.0	PASS	10.50 ft
+D+S	1.000	0.635	1.003	FAIL !	0.0 ft	0.0	PASS	10.50 ft
+D+0.750S	1.000	0.635	0.8077	PASS	0.0 ft	0.0	PASS	10.50 ft
+0.60D	1.600	0.433	0.1213	PASS	0.0 ft	0.0	PASS	10.50 ft

Maximum Reactions

Note: Only non-zero reactions are listed.

Load Combination	X-X Axis Reaction		k	Y-Y Axis Reaction		Axial Reaction	My - End Moments		Mx - End Moments	
	@ Base	@ Top		@ Base	@ Top		@ Base	@ Top	@ Base	@ Top
D Only						11.720				
+D+S						53.350				
+D+0.750S						42.943				

Wood Column

Project File: 22025 Astrid Building 7.ec6

LIC# : KW-06018035, Build:20.23.08.30

JVA

(c) ENERCALC INC 1983-2023

DESCRIPTION: LOWER LEVEL 2 COLUMN (COL_A2.5)

Maximum Reactions

Note: Only non-zero reactions are listed.

Load Combination	X-X Axis Reaction		k	Y-Y Axis Reaction		Axial Reaction	My - End Moments k-ft		Mx - End Moments	
	@ Base	@ Top		@ Base	@ Top	@ Base	@ Base	@ Top	@ Base	@ Top
+0.60D						7.032				
S Only						41.630				

Maximum Deflections for Load Combinations

Load Combination	Max. X-X Deflection	Distance	Max. Y-Y Deflection	Distance
D Only	0.0000 in	0.000ft	0.000 in	0.000ft
+D+S	0.0000 in	0.000ft	0.000 in	0.000ft
+D+0.750S	0.0000 in	0.000ft	0.000 in	0.000ft
+0.60D	0.0000 in	0.000ft	0.000 in	0.000ft
S Only	0.0000 in	0.000ft	0.000 in	0.000ft

Sketches



Project Title:
 Engineer:
 Project ID:
 Project Descr:

Wood Column

Project File: 22025 Astrid Building 7.ec6

LIC# : KW-06018035, Build:20.23.08.30

JVA

(c) ENERCALC INC 1983-2023

DESCRIPTION: LOWER LEVEL 2 COLUMN (COL_A2.25)

Code References

Calculations per NDS 2018, IBC 2018, CBC 2019, ASCE 7-16
 Load Combinations Used : IBC 2021

General Information

Analysis Method	Allowable Stress Design			Wood Section Name	5.5x6		
End Fixities	Top & Bottom Pinned			Wood Grading/Manuf.	Western		
Overall Column Height	26.5 ft			Wood Member Type	GLB		
(Used for non-slender calculations)							
Wood Species	GluLam Column, Species: AC			Exact Width	5.50 in	Allow Stress Modification Factors	
Wood Grade	L2, >= 4 Laminations			Exact Depth	6.0 in		
Fb +	1,400.0 psi	Fv	230.0 psi	Area	33.0 in^2	Cf or Cv for Bending	N/A
Fb -	1,350.0 psi	Ft	975.0 psi	Ix	99.0 in^4	Cf or Cv for Compression	N/A
Fc - Prll	1,450.0 psi	Density	pcf	Iy	83.188 in^4	Cf or Cv for Tension	N/A
Fc - Perp	470.0 psi			Incising Factors :		Cm : Wet Use Factor	1.0
				for Bending	0.80	Ct : Temperature Fact	1.0
E : Modulus of Elasticity . . .	x-x Bending	y-y Bending	Axial	for Elastic Modulus	0.95	Cfu : Flat Use Factor	1.0
	Basic	1,300.0	1,300.0			Kf : Built-up columns	1.0
	Minimum	690.0	690.0			Use Cr : Repetitive ?	No
Column Buckling Condition:							
ABOUT X-X Axis: Lux = 11.750 ft, Kx = 1.0							
ABOUT Y-Y Axis: Luy = 11.750 ft, Ky = 1.0							

Applied Loads

Service loads entered. Load Factors will be applied for calculations.

Column self weight included : 0.0 lbs * Dead Load Factor

AXIAL LOADS . . .

Roof Bm: Axial Load at 26.50 ft, D = 1.130, S = 5.530 k

Upper Level Bm: Axial Load at 17.950 ft, D = 1.120, L = 4.10 k

Main Level Bm: Axial Load at 6.20 ft, D = 1.120, L = 4.10 k

DESIGN SUMMARY

Bending & Shear Check Results

PASS Max. Axial+Bending Stress Ratio =	0.5349 : 1
Load Combination	+D+0.750L+0.750S
Governing NDS Formula	Comp Only, fc/Fc'
Location of max.above base	26.50 ft
At maximum location values are .	
Applied Axial	13.668 k
Applied Mx	0.0 k-ft
Applied My	0.0 k-ft
Fc : Allowable	774.27 psi

Maximum SERVICE Lateral Load Reactions . .

Top along Y-Y	0.0 k	Bottom along Y-Y	0.0 k
Top along X-X	0.0 k	Bottom along X-X	0.0 k

Maximum SERVICE Load Lateral Deflections . . .

Along Y-Y	0.0 in	at	0.0 ft	above base
for load combination : n/a				
Along X-X	0.0 in	at	0.0 ft	above base
for load combination : n/a				

Other Factors used to calculate allowable stresses . . .

Bending Compression Tension

PASS Maximum Shear Stress Ratio =	0.0 : 1
Load Combination	+0.60D
Location of max.above base	26.50 ft
Applied Design Shear	0.0 psi
Allowable Shear	368.0 psi

Load Combination Results

Load Combination	C _D	C _P	Maximum Axial + Bending Stress Ratios			Maximum Shear Ratios		
			Stress Ratio	Status	Location	Stress Ratio	Status	Location
D Only	0.900	0.581	0.1347	PASS	26.50 ft	0.0	PASS	26.50 ft
+D+L	1.000	0.534	0.4528	PASS	0.0 ft	0.0	PASS	26.50 ft
+D+S	1.000	0.534	0.3483	PASS	0.0 ft	0.0	PASS	26.50 ft
+D+0.750L	1.250	0.441	0.3607	PASS	0.0 ft	0.0	PASS	26.50 ft
+D+0.750L+0.750S	1.000	0.534	0.5349	PASS	26.50 ft	0.0	PASS	26.50 ft
+0.60D	1.600	0.353	0.07487	PASS	26.50 ft	0.0	PASS	26.50 ft

Wood Column

Project File: 22025 Astrid Building 7.ec6

LIC# : KW-06018035, Build:20.23.08.30

JVA

(c) ENERCALC INC 1983-2023

DESCRIPTION: LOWER LEVEL 2 COLUMN (COL_A2.25)

Maximum Reactions


Note: Only non-zero reactions are listed.

Load Combination	X-X Axis Reaction		k	Y-Y Axis Reaction		Axial Reaction	My - End Moments		k-ft	Mx - End Moments	
	@ Base	@ Top		@ Base	@ Top	@ Base	@ Base	@ Top		@ Base	@ Top
D Only						3.370					
+D+L						11.570					
+D+S						8.900					
+D+0.750L						9.520					
+D+0.750L+0.750S						13.668					
+0.60D						2.022					
L Only						8.200					
S Only						5.530					

Maximum Deflections for Load Combinations

Load Combination	Max. X-X Deflection	Distance	Max. Y-Y Deflection	Distance
D Only	0.0000 in	0.000ft	0.000 in	0.000 ft
+D+L	0.0000 in	0.000ft	0.000 in	0.000 ft
+D+S	0.0000 in	0.000ft	0.000 in	0.000 ft
+D+0.750L	0.0000 in	0.000ft	0.000 in	0.000 ft
+D+0.750L+0.750S	0.0000 in	0.000ft	0.000 in	0.000 ft
+0.60D	0.0000 in	0.000ft	0.000 in	0.000 ft
L Only	0.0000 in	0.000ft	0.000 in	0.000 ft
S Only	0.0000 in	0.000ft	0.000 in	0.000 ft

Sketches

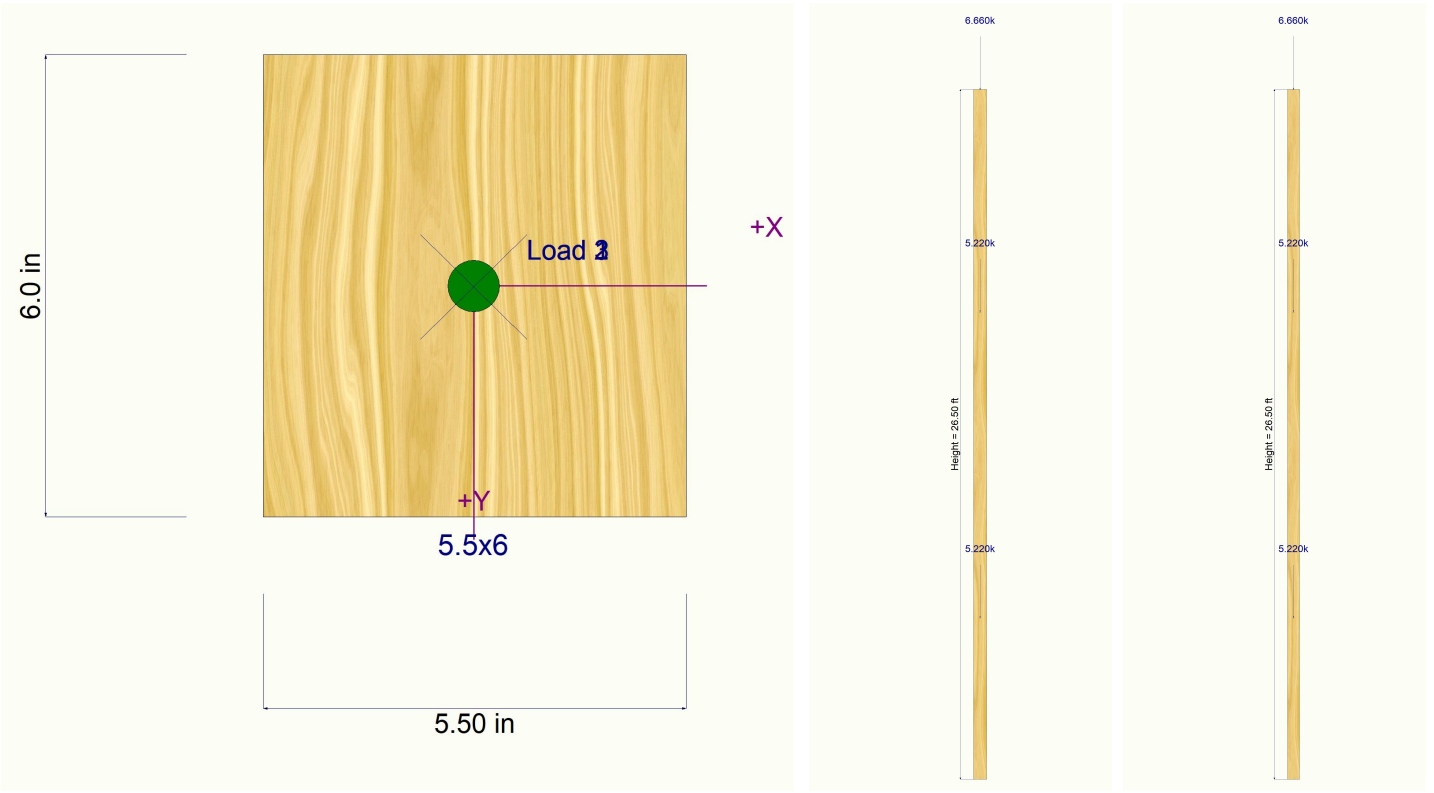

Project Title:
Engineer:
Project ID:
Project Descr:

FLOOR 1

Project File: 22025 Astrid Building 7.ec6

LIC# : KW-06018035, Build:20.23.08.30

JVA

(c) ENERCALC INC 1983-2023

Steel Beam

Project File: 22025 Astrid Building 7.ec6

LIC# : KW-06018035, Build:20.23.08.30

JVA

(c) ENERCALC INC 1983-2023

DESCRIPTION: 1b1

CODE REFERENCES


Calculations per AISC 360-16, IBC 2018, CBC 2019, ASCE 7-16

Load Combination Set : IBC 2021

Material Properties

Analysis Method : Allowable Strength Design
 Beam Bracing : Completely Unbraced
 Bending Axis : Major Axis Bending

Fy : Steel Yield : 50.0 ksi
 E: Modulus : 29,000.0 ksi

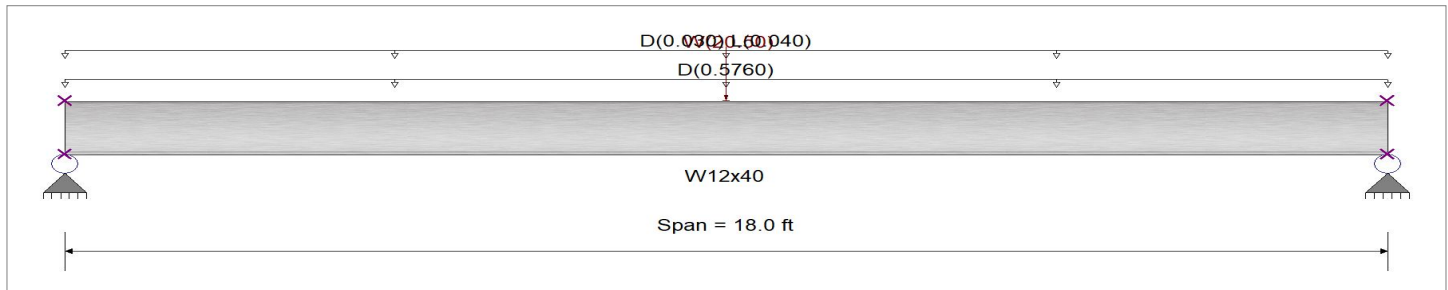

Applied Loads

Service loads entered. Load Factors will be applied for calculations.

Beam self weight calculated and added to loading

Uniform Load : D = 0.5760 k/ft, Tributary Width = 1.0 ft, (WALL)

Uniform Load : D = 0.030, L = 0.040 k/ft, Tributary Width = 1.0 ft, (FLOOR)

Point Load : W = 20.50 k @ 9.0 ft, (WIND HOLD DOWN)

DESIGN SUMMARY

Design OK

Maximum Bending Stress Ratio =	0.642 : 1	Maximum Shear Stress Ratio =	0.170 : 1
Section used for this span	W12x40	Section used for this span	W12x40
Ma : Applied	81.513 k-ft	Va : Applied	11.964 k
Mn / Omega : Allowable	127.032 k-ft	Vn/Omega : Allowable	70.210 k
Load Combination	+D+0.60W	Load Combination	+D+0.60W
Location of maximum on span	0.000 ft	Location of maximum on span	0.000 ft
Span # where maximum occurs	Span # 1	Span # where maximum occurs	Span # 1
Maximum Deflection			
Max Downward Transient Deflection	0.485 in Ratio = 444 >=360	Span: 1 : W Only	
Max Upward Transient Deflection	0 in Ratio = 0 <360	n/a	
Max Downward Total Deflection	0.463 in Ratio = 466 >=240.	Span: 1 : +D+0.60W	
Max Upward Total Deflection	0 in Ratio = 0 <240.0	n/a	

Maximum Forces & Stresses for Load Combinations

Load Combination		Max Stress Ratios		Summary of Moment Values							Summary of Shear Values		
Segment Length	Span #	M	V	Mmax +	Mmax -	Ma Max	Mnx	Mnx/Omega	Cb	Rm	Va Max	Vnx	Vnx/Omega
D Only													
Dsgn. L = 18.00 ft	1	0.227	0.083	26.16		26.16	192.49	115.26	1.14	1.00	5.81	105.32	70.21
+D+L													
Dsgn. L = 18.00 ft	1	0.241	0.088	27.78		27.78	192.49	115.26	1.14	1.00	6.17	105.32	70.21
+D+0.750L													
Dsgn. L = 18.00 ft	1	0.238	0.087	27.38		27.38	192.49	115.26	1.14	1.00	6.08	105.32	70.21
+D+0.60W													
Dsgn. L = 18.00 ft	1	0.642	0.170	81.51		81.51	212.14	127.03	1.25	1.00	11.96	105.32	70.21
+D+0.750L+0.450W													
Dsgn. L = 18.00 ft	1	0.548	0.152	68.89		68.89	209.77	125.61	1.24	1.00	10.70	105.32	70.21
+0.60D+0.60W													
Dsgn. L = 18.00 ft	1	0.551	0.137	71.05		71.05	215.36	128.96	1.27	1.00	9.64	105.32	70.21
+0.60D													
Dsgn. L = 18.00 ft	1	0.136	0.050	15.70		15.70	192.49	115.26	1.14	1.00	3.49	105.32	70.21

Project Title:
 Engineer:
 Project ID:
 Project Descr:

Steel Beam

Project File: 22025 Astrid Building 7.ec6

LIC# : KW-06018035, Build:20.23.08.30

JVA

(c) ENERCALC INC 1983-2023

DESCRIPTION: 1b1

Overall Maximum Deflections

Load Combination	Span	Max. "-" Defl	Location in Span	Load Combination	Max. "+" Defl	Location in Span
W Only	1	0.4855	9.000		0.0000	0.000

Maximum Deflections for Load Combinations

Load Combination	Span	Max. Downward Defl	Location in Span	Span	Max. Upward Defl	Location in Span
D Only	1	0.1722	9.051		0.0000	0.000
+D+L	1	0.1828	9.051		0.0000	0.000
+D+0.750L	1	0.1802	9.051		0.0000	0.000
+D+0.60W	1	0.4635	9.051		0.0000	0.000
+D+0.750L+0.450W	1	0.3986	9.051		0.0000	0.000
+0.60D+0.60W	1	0.3946	9.051		0.0000	0.000
+0.60D	1	0.1033	9.051		0.0000	0.000
L Only	1	0.0107	9.051		0.0000	0.000
W Only	1	0.4855	9.000		0.0000	0.000

Vertical Reactions

Support notation : Far left is #:

Values in KIPS

Load Combination	Support 1	Support 2
Max Upward from all Load Conditions	11.964	11.964
Max Upward from Load Combinations	11.964	11.964
Max Upward from Load Cases	10.250	10.250
D Only	5.814	5.814
+D+L	6.174	6.174
+D+0.750L	6.084	6.084
+D+0.60W	11.964	11.964
+D+0.750L+0.450W	10.697	10.697
+0.60D+0.60W	9.638	9.638
+0.60D	3.488	3.488
L Only	0.360	0.360
W Only	10.250	10.250

Steel Section Properties : W12x40

Depth	=	11.900 in	I xx	=	307.00 in^4	J	=	0.906 in^4
Web Thick	=	0.295 in	S xx	=	51.50 in^3	Cw	=	1,440.00 in^6
Flange Width	=	8.010 in	R xx	=	5.130 in			
Flange Thick	=	0.515 in	Zx	=	57.000 in^3			
Area	=	11.700 in^2	I yy	=	44.100 in^4			
Weight	=	40.000 plf	S yy	=	11.000 in^3	Wno	=	22.800 in^2
Kdesign	=	1.020 in	R yy	=	1.940 in	Sw	=	23.500 in^4
K1	=	0.875 in	Zy	=	16.800 in^3	Qf	=	11.300 in^3
rts	=	2.210 in				Qw	=	27.800 in^3
Ycg	=	5.950 in						

Steel Beam



Project File: 22025 Astrid Building 7.ec6

LIC# : KW-06018035, Build:20.23.08.30

JVA

(c) ENERCALC INC 1983-2023

DESCRIPTION: 1b1

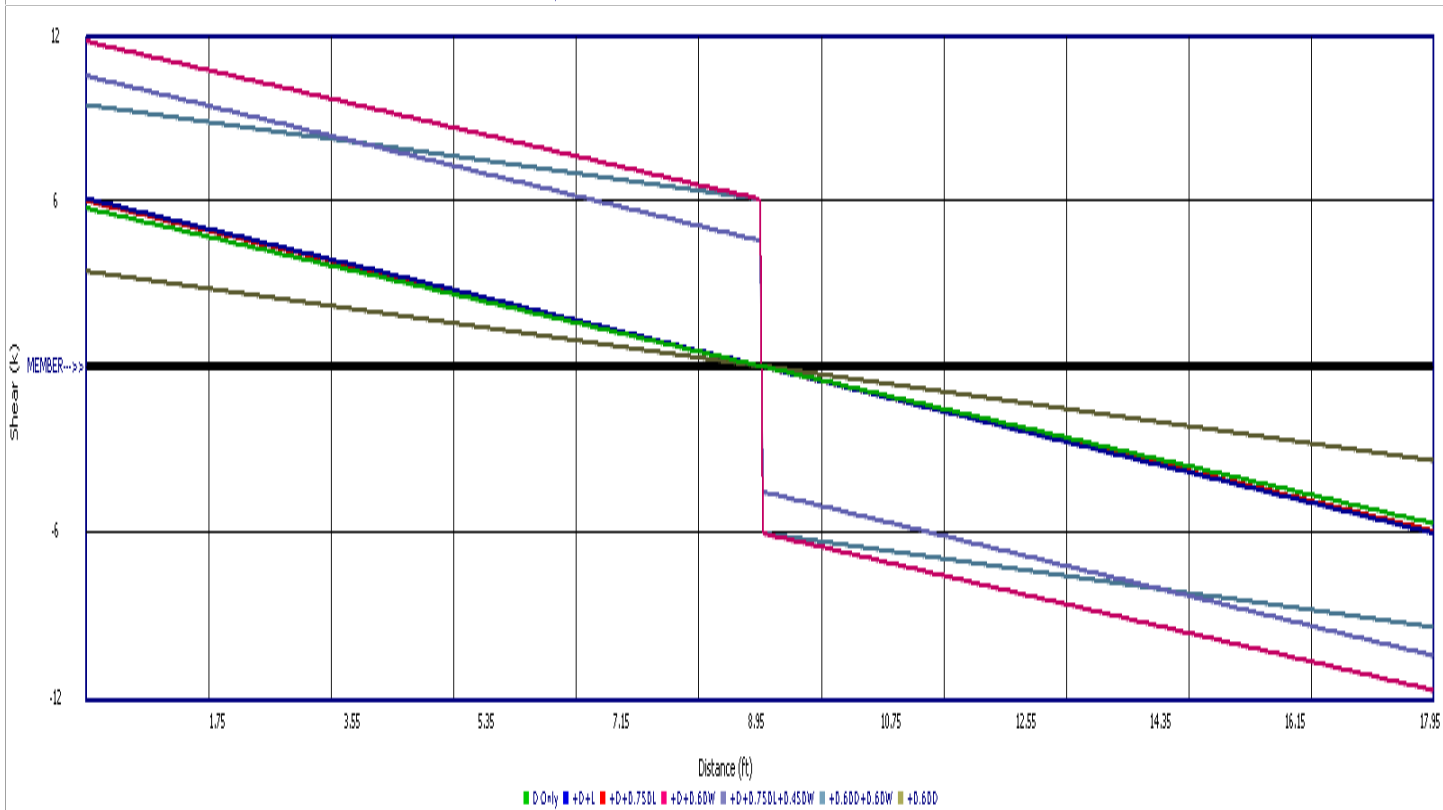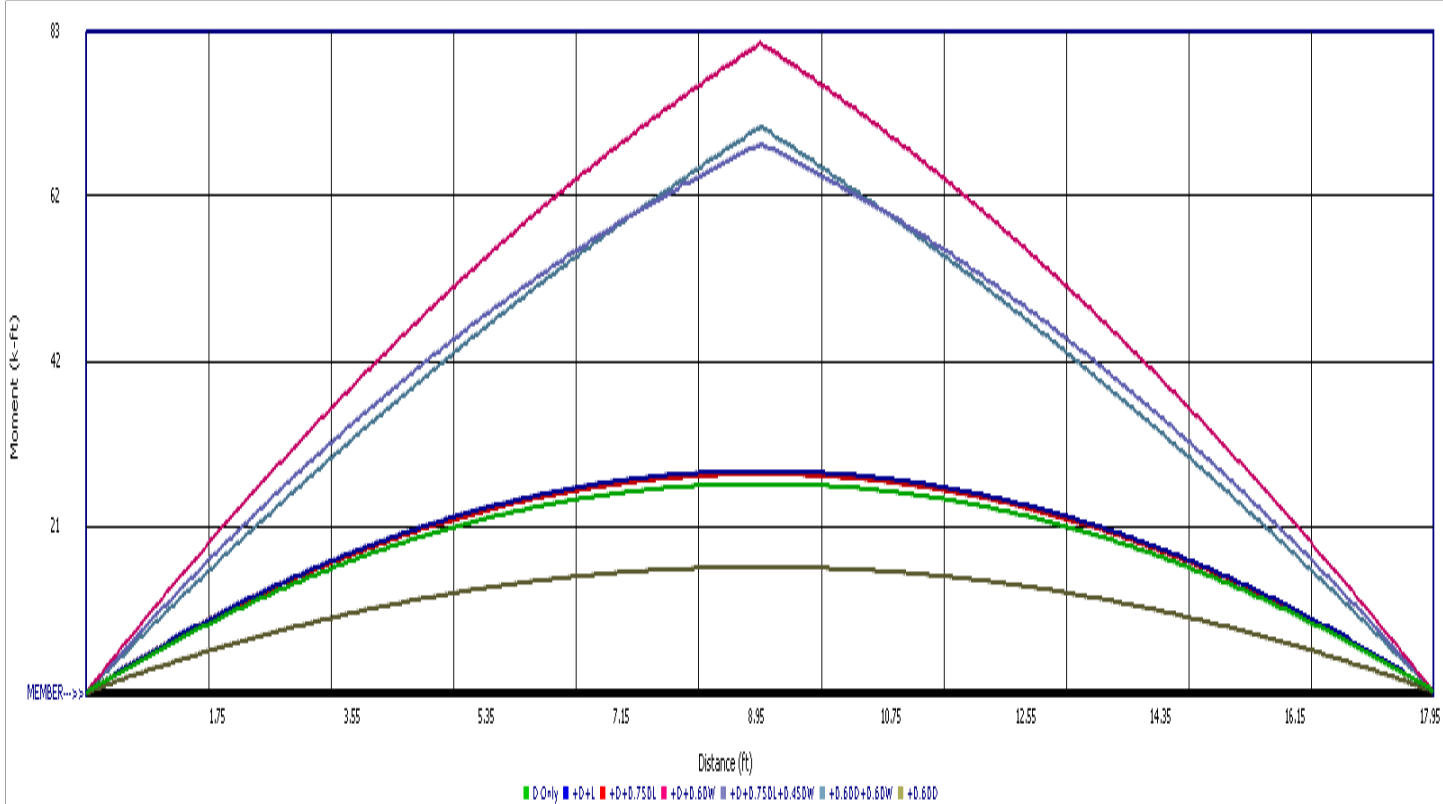


Steel Beam

Project File: 22025 Astrid Building 7.ec6
(c) ENERCALC INC 1983-2023

LIC# : KW-06018035, Build:20.23.08.30

JVA

DESCRIPTION: 1b1

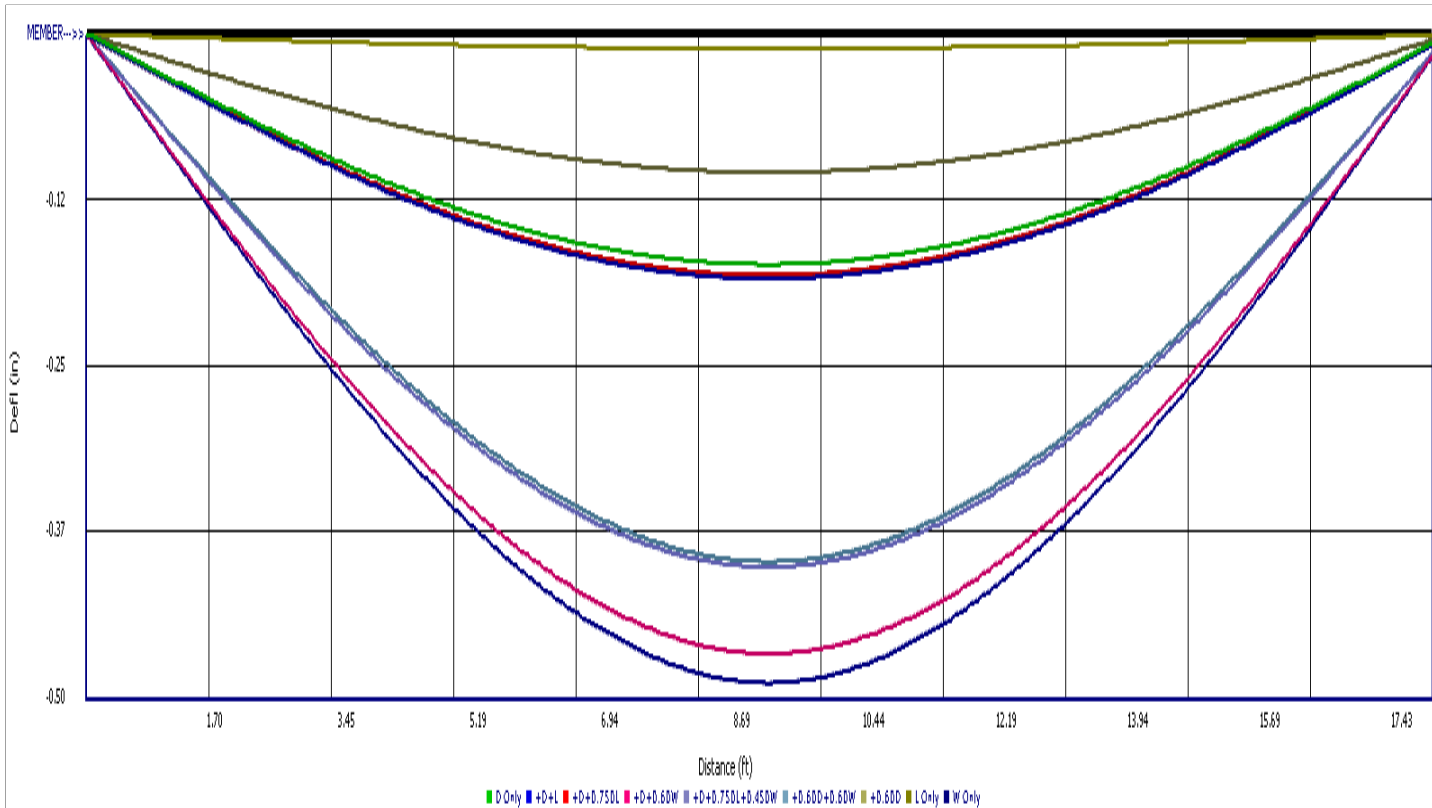

Steel Beam

Project File: 22025 Astrid Building 7.ec6

LIC# : KW-06018035, Build:20.23.08.30

JVA

(c) ENERCALC INC 1983-2023

DESCRIPTION: 1b2

CODE REFERENCES


Calculations per AISC 360-16, IBC 2018, CBC 2019, ASCE 7-16

Load Combination Set : IBC 2021

Material Properties

Analysis Method : Allowable Strength Design
Beam Bracing : Completely Unbraced
Bending Axis : Major Axis Bending

Fy : Steel Yield : 50.0 ksi
E: Modulus : 29,000.0 ksi

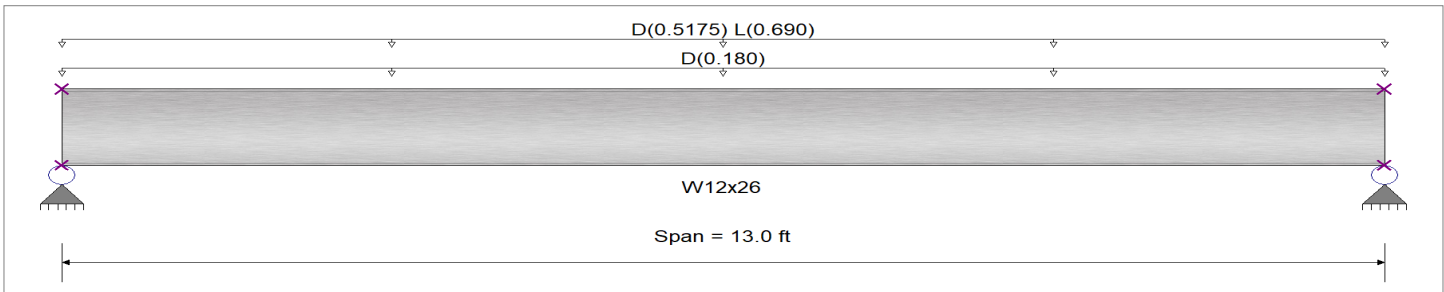

Applied Loads

Service loads entered. Load Factors will be applied for calculations.

Beam self weight calculated and added to loading

Uniform Load : D = 0.180 k/ft, Tributary Width = 1.0 ft, (WALL)

Uniform Load : D = 0.030, L = 0.040 ksf, Tributary Width = 17.250 ft, (FLOOR)

DESIGN SUMMARY

Design OK

Maximum Bending Stress Ratio =	0.403 : 1	Maximum Shear Stress Ratio =	0.164 : 1
Section used for this span	W12x26	Section used for this span	W12x26
Ma : Applied	29.860 k-ft	Va : Applied	9.188 k
Mn / Omega : Allowable	74.028 k-ft	Vn/Omega : Allowable	56.120 k
Load Combination	+D+L	Load Combination	+D+L
Location of maximum on span	0.000 ft	Location of maximum on span	0.000 ft
Span # where maximum occurs	Span # 1	Span # where maximum occurs	Span # 1
Maximum Deflection			
Max Downward Transient Deflection	0.075 in Ratio = 2,071	>=360	Span: 1 : L Only
Max Upward Transient Deflection	0 in Ratio = 0	<360	n/a
Max Downward Total Deflection	0.154 in Ratio = 1011	>=240.	Span: 1 : +D+L
Max Upward Total Deflection	0 in Ratio = 0	<240.0	n/a

Maximum Forces & Stresses for Load Combinations

Load Combination		Max Stress Ratios		Summary of Moment Values							Summary of Shear Values		
Segment Length	Span #	M	V	Mmax +	Mmax -	Ma Max	Mnx	Mnx/Omega	Cb	Rm	Va Max	Vnx	Vnx/Omega
D Only													
Dsgn. L = 13.00 ft	1	0.206	0.084	15.28		15.28	123.63	74.03	1.14	1.00	4.70	84.18	56.12
+D+L													
Dsgn. L = 13.00 ft	1	0.403	0.164	29.86		29.86	123.63	74.03	1.14	1.00	9.19	84.18	56.12
+D+0.750L													
Dsgn. L = 13.00 ft	1	0.354	0.144	26.22		26.22	123.63	74.03	1.14	1.00	8.07	84.18	56.12
+0.60D													
Dsgn. L = 13.00 ft	1	0.124	0.050	9.17		9.17	123.63	74.03	1.14	1.00	2.82	84.18	56.12

Overall Maximum Deflections

Load Combination	Span	Max. "-" Defl	Location in Span	Load Combination	Max. "+" Defl	Location in Span
+D+L	1	0.1542	6.537		0.0000	0.000

Maximum Deflections for Load Combinations

Load Combination	Span	Max. Downward Defl	Location in Span	Span	Max. Upward Defl	Location in Span
D Only	1	0.0789	6.537		0.0000	0.000
+D+L	1	0.1542	6.537		0.0000	0.000
+D+0.750L	1	0.1354	6.537		0.0000	0.000
+0.60D	1	0.0474	6.537		0.0000	0.000
L Only	1	0.0753	6.537		0.0000	0.000

Steel Beam

Project File: 22025 Astrid Building 7.ec6

LIC# : KW-06018035, Build:20.23.08.30

JVA

(c) ENERCALC INC 1983-2023

DESCRIPTION: 1b2

Vertical Reactions


Support notation : Far left is #.

Values in KIPS

Load Combination	Support 1	Support 2
Max Upward from all Load Conditions	9.188	9.188
Max Upward from Load Combinations	9.188	9.188
Max Upward from Load Cases	4.703	4.703
D Only	4.703	4.703
+D+L	9.188	9.188
+D+0.750L	8.067	8.067
+0.60D	2.822	2.822
L Only	4.485	4.485

Steel Section Properties : W12x26

Depth	=	12.200 in	I xx	=	204.00 in^4	J	=	0.300 in^4
Web Thick	=	0.230 in	S xx	=	33.40 in^3	Cw	=	607.00 in^6
Flange Width	=	6.490 in	R xx	=	5.170 in			
Flange Thick	=	0.380 in	Zx	=	37.200 in^3			
Area	=	7.650 in^2	I yy	=	17.300 in^4	Wno	=	19.200 in^2
Weight	=	26.000 plf	S yy	=	5.340 in^3	Sw	=	11.800 in^4
Kdesign	=	0.680 in	R yy	=	1.510 in	Qf	=	7.030 in^3
K1	=	0.750 in	Zy	=	8.170 in^3	Qw	=	18.300 in^3
rts	=	1.750 in						
Ycg	=	6.100 in						

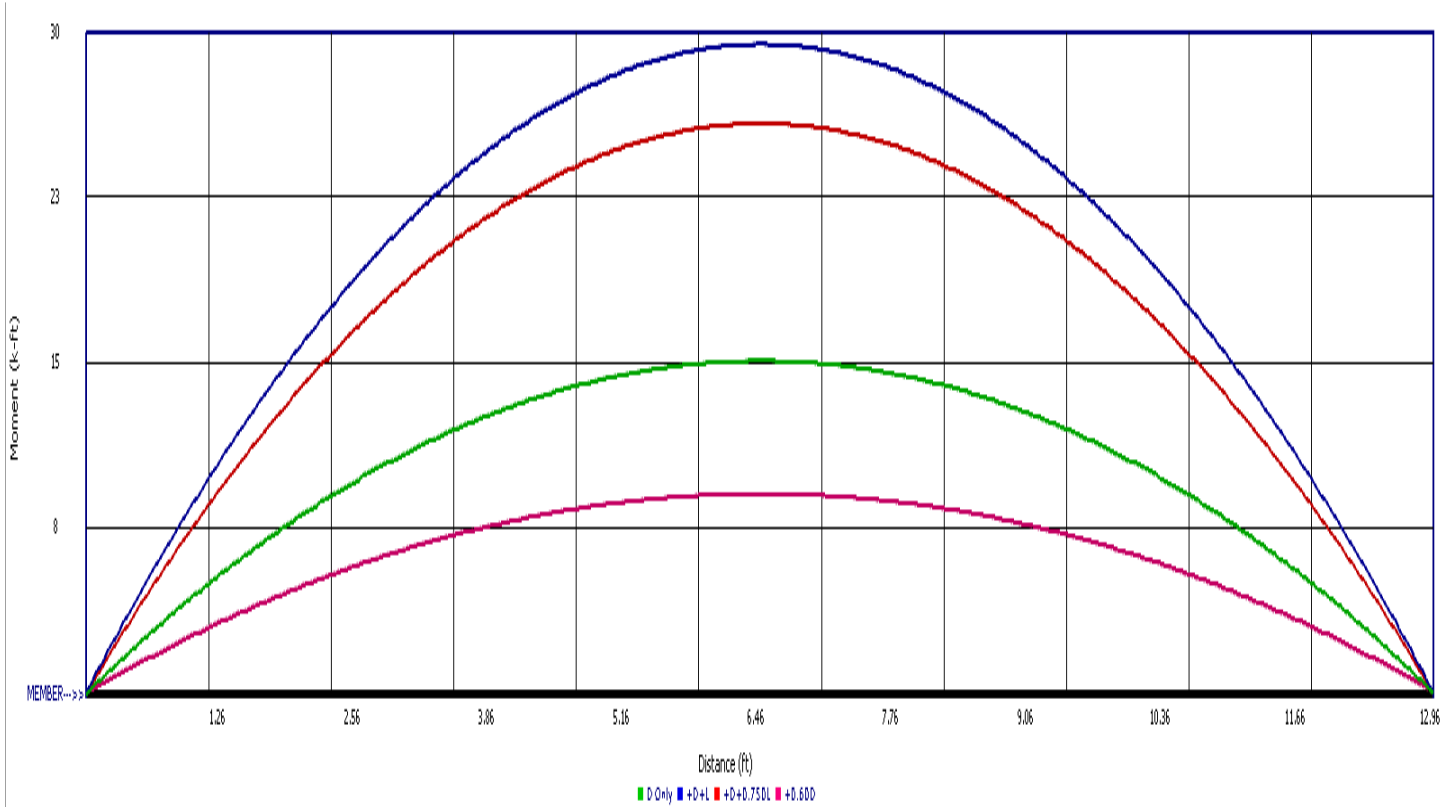

Steel Beam



Project File: 22025 Astrid Building 7.ec6

LIC# : KW-06018035, Build:20.23.08.30

JVA

(c) ENERCALC INC 1983-2023

DESCRIPTION: 1b2

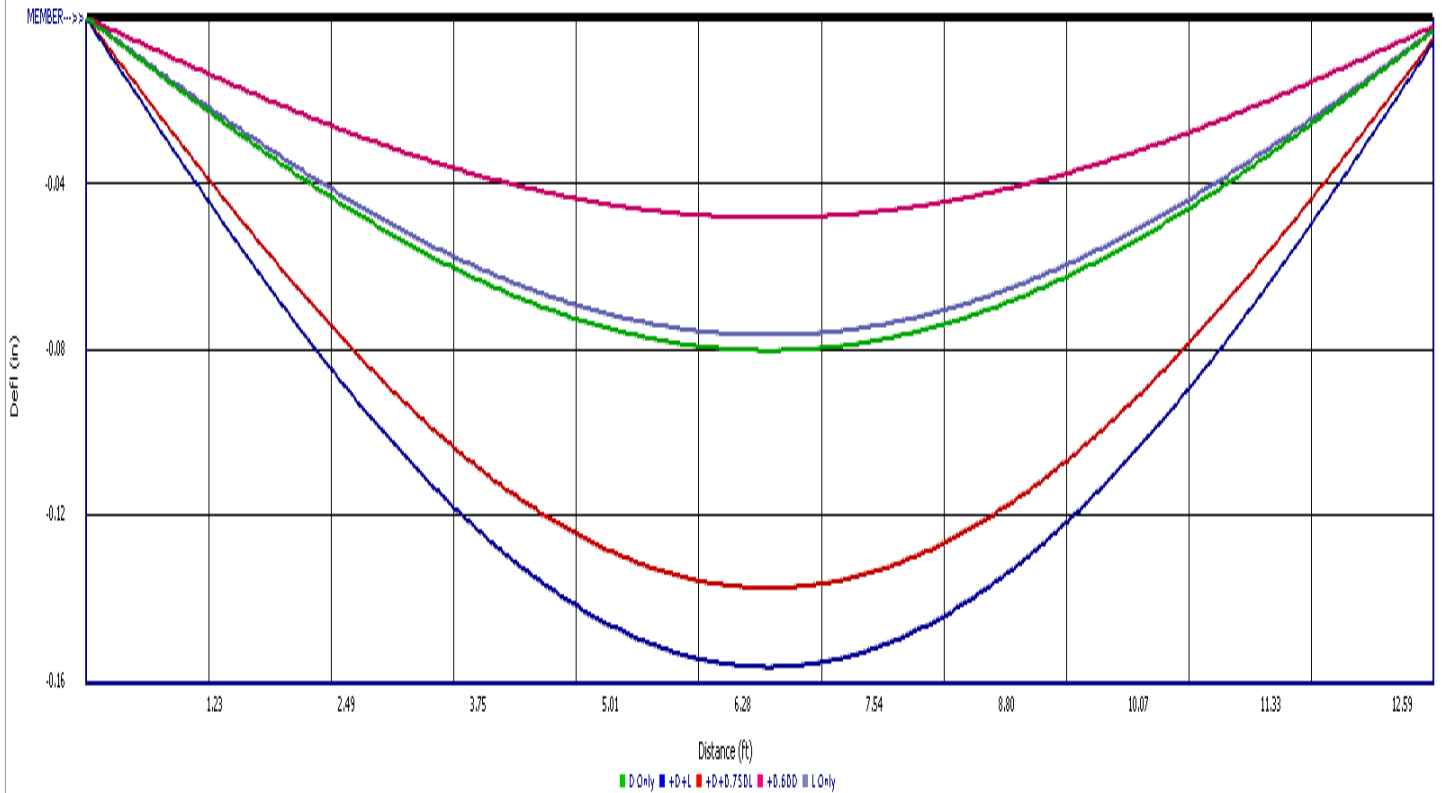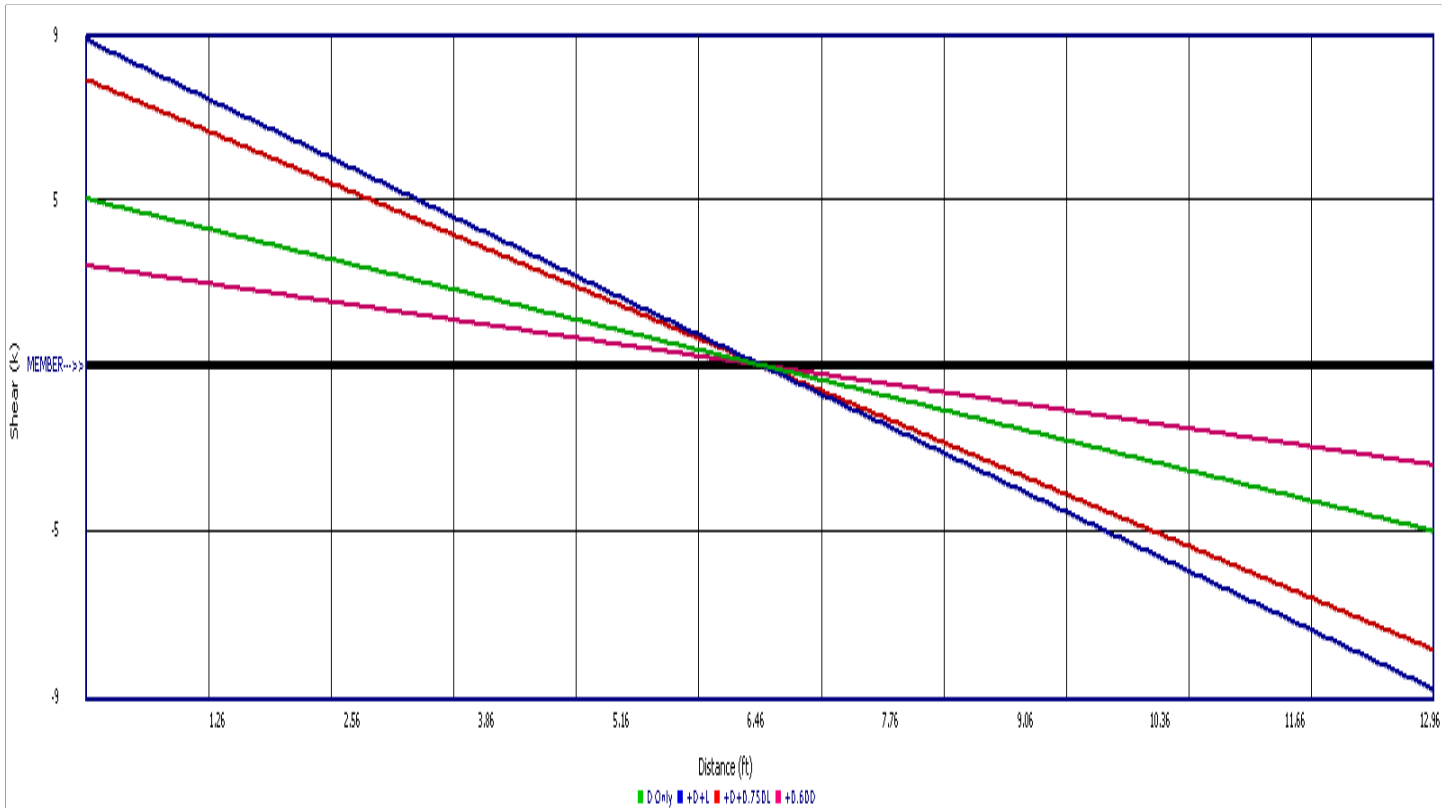

Project Title:
Engineer:
Project ID:
Project Descr:

Wood Beam

Project File: 22025 Astrid Building 7.ec6

LIC# : KW-06018035, Build:20.23.08.30

JVA

(c) ENERCALC INC 1983-2023

DESCRIPTION: 1b2 WOOD (FLUSH)

CODE REFERENCES

Calculations per NDS 2018, IBC 2018, CBC 2019, ASCE 7-16

Load Combination Set : IBC 2021

Material Properties

Analysis Method : Allowable Stress Design

Load Combination : IBC 2021

Wood Species : iLevel Truss Joist

Wood Grade : MicroLam LVL 2.0 E

Beam Bracing : Beam is Fully Braced against lateral-torsional buckling

Fb + 2600 psi

Fb - 2600 psi

Fc - Prll 2510 psi

Fc - Perp 750 psi

Fv 285 psi


Ft 1555 psi

E : Modulus of Elasticity

Ebend- xx 2000ksi

Eminbend - xx 1016.535ksi

Density 42.01pcf

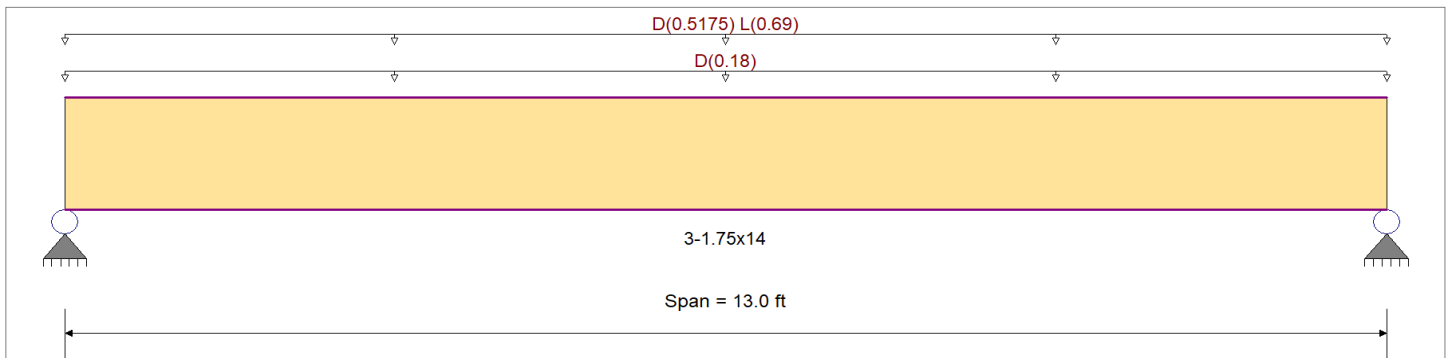

Applied Loads

Service loads entered. Load Factors will be applied for calculations.

Beam self weight calculated and added to loading

Uniform Load : D = 0.180 , Tributary Width = 1.0 ft, (WALL)

Uniform Load : D = 0.030, L = 0.040 ksf, Tributary Width = 17.250 ft, (FLOOR)

DESIGN SUMMARY

Design OK

Maximum Bending Stress Ratio	=	0.818 1	Maximum Shear Stress Ratio	=	0.541 : 1
Section used for this span		3-1.75x14	Section used for this span		3-1.75x14
fb: Actual	=	2,082.61psi	fv: Actual	=	154.16 psi
F'b	=	2,546.06psi	F'v	=	285.00 psi
Load Combination		+D+L	Load Combination		+D+L
Location of maximum on span	=	6.500ft	Location of maximum on span	=	11.861 ft
Span # where maximum occurs	=	Span # 1	Span # where maximum occurs	=	Span # 1
Maximum Deflection					
Max Downward Transient Deflection	0.186 in	Ratio =	839 >=360	Span: 1 : L Only	
Max Upward Transient Deflection	0 in	Ratio =	0 <360	n/a	
Max Downward Total Deflection	0.379 in	Ratio =	411 >=240	Span: 1 : +D+L	
Max Upward Total Deflection	0 in	Ratio =	0 <240	n/a	

Maximum Forces & Stresses for Load Combinations

Load Combination		Max Stress Ratios										Moment Values			Shear Values		
Segment Length	Span #	M	V	CD	CM	C _t	CLx	C _F	C _{fu}	C _i	C _r	M	fb	F'b	V	fv	F'v
D Only														0.0			
Length = 13.0 ft	1	0.464	0.307	0.90	1.00	1.00	1.00	0.979	1.00	1.00	1.00	15.19	1,062.7	2,291.5	3.85	78.7	256.5
+D+L														0.0			
Length = 13.0 ft	1	0.818	0.541	1.00	1.00	1.00	1.00	0.979	1.00	1.00	1.00	29.76	2,082.6	2,546.1	7.55	154.2	285.0
+D+0.750L														0.0			
Length = 13.0 ft	1	0.574	0.380	1.25	1.00	1.00	1.00	0.979	1.00	1.00	1.00	26.12	1,827.6	3,182.6	6.63	135.3	356.3
+0.60D														0.0			
Length = 13.0 ft	1	0.157	0.104	1.60	1.00	1.00	1.00	0.979	1.00	1.00	1.00	9.11	637.6	4,073.7	2.31	47.2	456.0

Wood Beam

Project File: 22025 Astrid Building 7.ec6

LIC# : KW-06018035, Build:20.23.08.30

JVA

(c) ENERCALC INC 1983-2023

DESCRIPTION: 1b2 WOOD (FLUSH)

Overall Maximum Deflections


Load Combination	Span	Max. "-" Defl	Location in Span	Load Combination	Max. "+" Defl	Location in Span
+D+L	1	0.3793	6.547		0.0000	0.000

Vertical Reactions

Support notation : Far left is #1

Values in KIPS

Load Combination	Support 1	Support 2
Max Upward from all Load Conditions	9.158	9.158
Max Upward from Load Combinations	9.158	9.158
Max Upward from Load Cases	4.673	4.673
D Only	4.673	4.673
+D+L	9.158	9.158
+D+0.750L	8.037	8.037
+0.60D	2.804	2.804
L Only	4.485	4.485

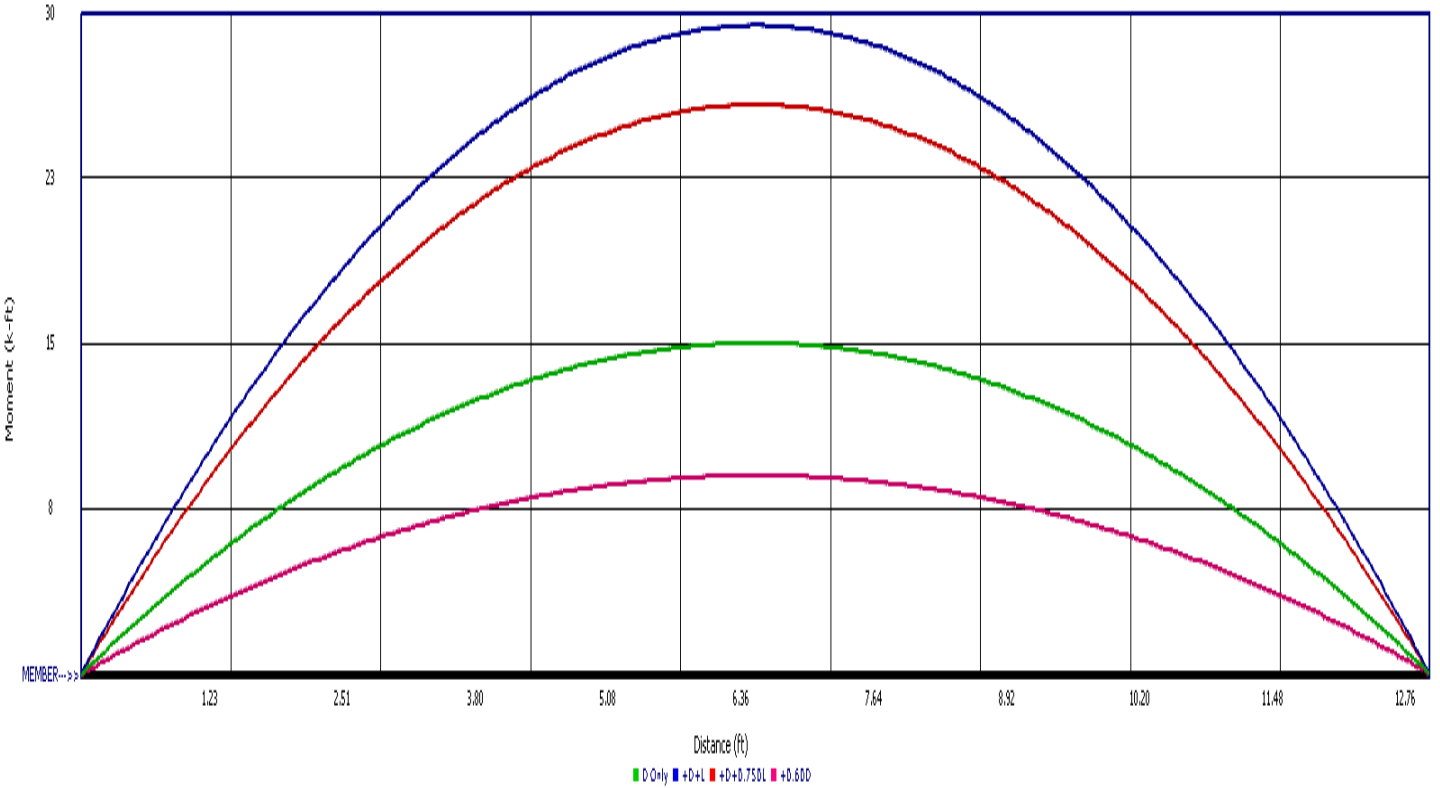

Wood Beam



Project File: 22025 Astrid Building 7.ec6

LIC# : KW-06018035, Build:20.23.08.30

JVA

(c) ENERCALC INC 1983-2023

DESCRIPTION: 1b2 WOOD (FLUSH)

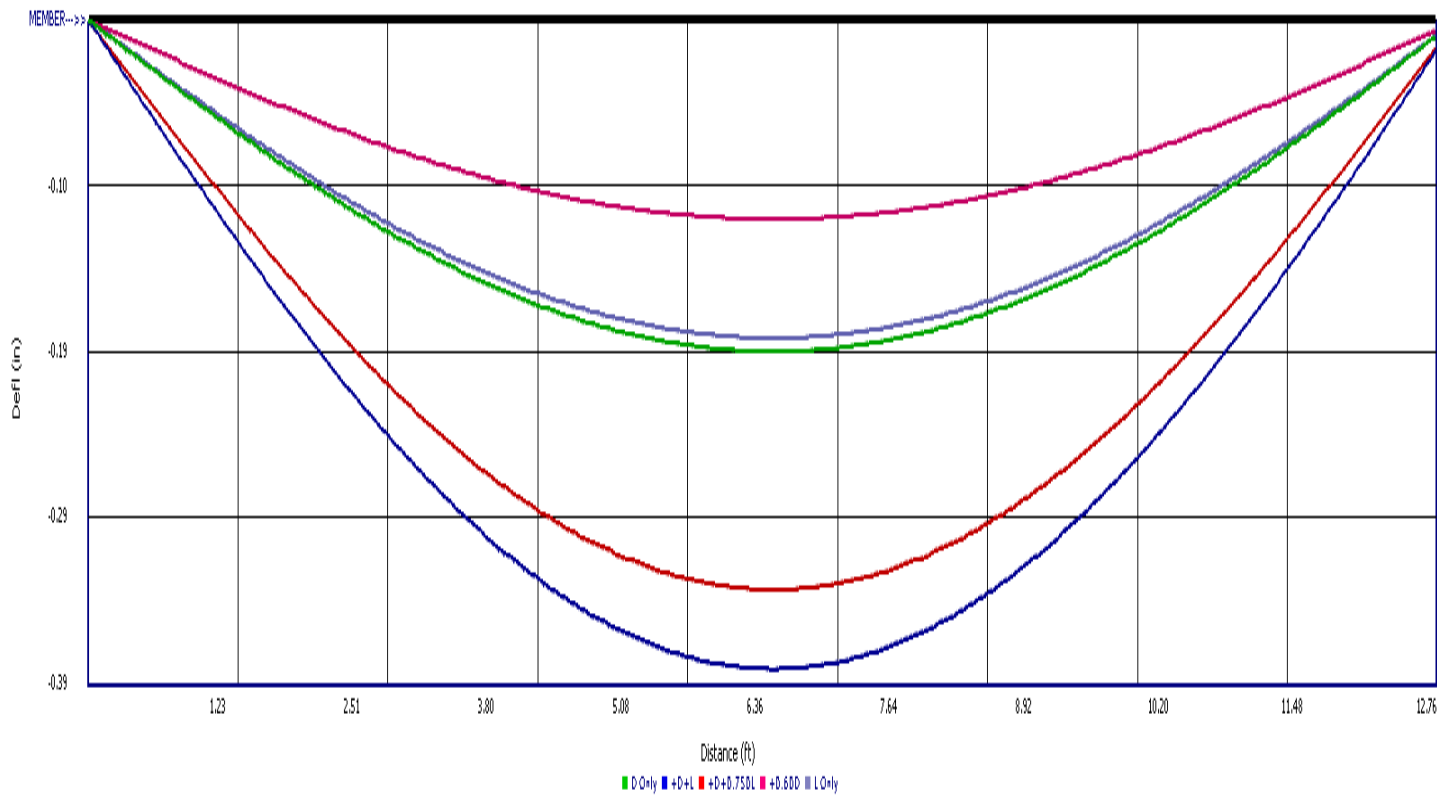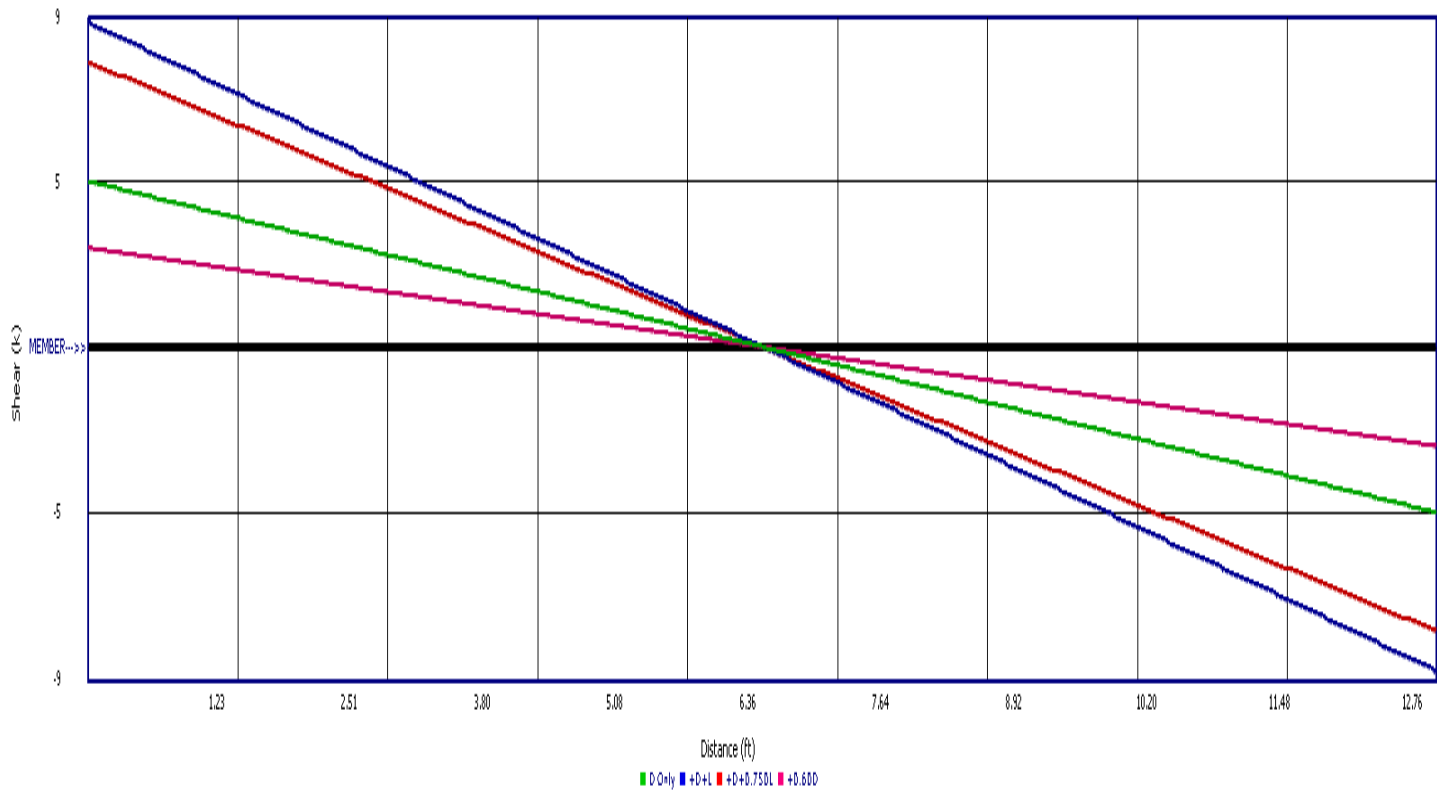

Project Title:
Engineer:
Project ID:
Project Descr:

Steel Beam

Project File: 22025 Astrid Building 7.ec6

LIC# : KW-06018035, Build:20.23.08.30

JVA

(c) ENERCALC INC 1983-2023

DESCRIPTION: Living Rm Bm (1B3) DROPPED

CODE REFERENCES


Calculations per AISC 360-16, IBC 2018, CBC 2019, ASCE 7-16

Load Combination Set : ASCE 7-16

Material Properties

Analysis Method : Allowable Strength Design
Beam Bracing : Completely Unbraced
Bending Axis : Major Axis Bending

Fy : Steel Yield : 50.0 ksi
E: Modulus : 29,000.0 ksi

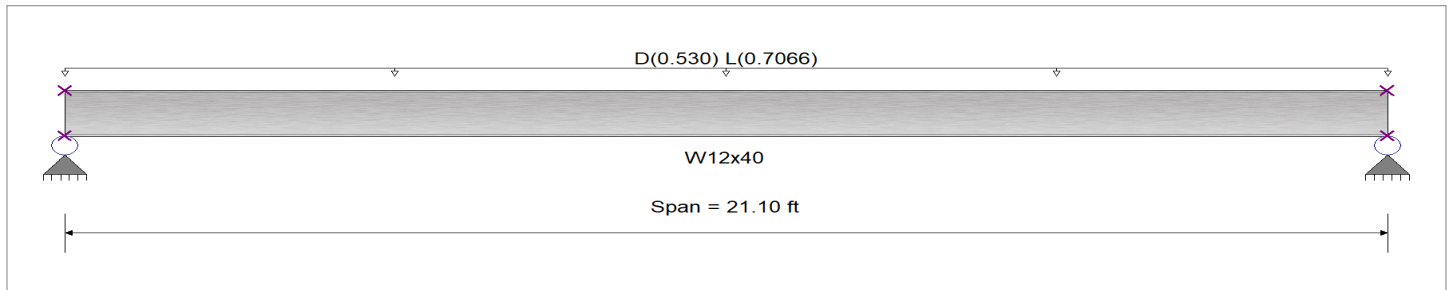

Applied Loads

Service loads entered. Load Factors will be applied for calculations.

Beam self weight NOT internally calculated and added

Uniform Load : D = 0.030, L = 0.040 ksf, Tributary Width = 17.665 ft, (Floor Joists)

DESIGN SUMMARY

Design OK

Maximum Bending Stress Ratio =	0.672 : 1	Maximum Shear Stress Ratio =	0.186 : 1
Section used for this span	W12x40	Section used for this span	W12x40
Ma : Applied	68.816 k-ft	Va : Applied	13.046 k
Mn / Omega : Allowable	102.388 k-ft	Vn / Omega : Allowable	70.210 k
Load Combination	+D+L	Load Combination	+D+L
Span # where maximum occurs	Span # 1	Location of maximum on span	0.000 ft
Span # where maximum occurs	Span # 1	Span # where maximum occurs	Span # 1
Maximum Deflection			
Max Downward Transient Deflection	0.355 in	Ratio =	712 >=360
Max Upward Transient Deflection	0 in	Ratio =	0 <360
Max Downward Total Deflection	0.622 in	Ratio =	407 >=240.
Max Upward Total Deflection	0 in	Ratio =	0 <240.0
		Span: 1 : L Only	n/a
		Span: 1 : +D+L	n/a

Maximum Forces & Stresses for Load Combinations

Load Combination		Max Stress Ratios		Summary of Moment Values							Summary of Shear Values		
Segment Length	Span #	M	V	Mmax +	Mmax -	Ma Max	Mnx	Mnx/Omega	Cb	Rm	Va Max	Vnx	Vnx/Omega
D Only													
Dsgn. L = 21.10 ft	1	0.288	0.080	29.49		29.49	170.99	102.39	1.14	1.00	5.59	105.32	70.21
+D+L													
Dsgn. L = 21.10 ft	1	0.672	0.186	68.82		68.82	170.99	102.39	1.14	1.00	13.05	105.32	70.21
+D+0.750L													
Dsgn. L = 21.10 ft	1	0.576	0.159	58.98		58.98	170.99	102.39	1.14	1.00	11.18	105.32	70.21
+0.60D													
Dsgn. L = 21.10 ft	1	0.173	0.048	17.70		17.70	170.99	102.39	1.14	1.00	3.35	105.32	70.21

Overall Maximum Deflections

Load Combination	Span	Max. "-" Defl	Location in Span	Load Combination	Max. "+" Defl	Location in Span
+D+L	1	0.6223	10.610		0.0000	0.000

Maximum Deflections for Load Combinations

Load Combination	Span	Max. Downward Defl	Location in Span	Span	Max. Upward Defl	Location in Span
D Only	1	0.2667	10.610		0.0000	0.000
+D+L	1	0.6223	10.610		0.0000	0.000
+D+0.750L	1	0.5334	10.610		0.0000	0.000
+0.60D	1	0.1600	10.610		0.0000	0.000
L Only	1	0.3556	10.610		0.0000	0.000

Steel Beam

Project File: 22025 Astrid Building 7.ec6

LIC# : KW-06018035, Build:20.23.08.30

JVA

(c) ENERCALC INC 1983-2023

DESCRIPTION: Living Rm Bm (1B3) DROPPED

Vertical Reactions


Support notation : Far left is #.

Values in KIPS

Load Combination	Support 1	Support 2
Max Upward from all Load Conditions	13.046	13.046
Max Upward from Load Combinations	13.046	13.046
Max Upward from Load Cases	7.455	7.455
D Only	5.591	5.591
+D+L	13.046	13.046
+D+0.750L	11.182	11.182
+0.60D	3.355	3.355
L Only	7.455	7.455

Steel Section Properties : W12x40

Depth	=	11.900 in	I xx	=	307.00 in^4	J	=	0.906 in^4
Web Thick	=	0.295 in	S xx	=	51.50 in^3	Cw	=	1,440.00 in^6
Flange Width	=	8.010 in	R xx	=	5.130 in			
Flange Thick	=	0.515 in	Zx	=	57.000 in^3			
Area	=	11.700 in^2	I yy	=	44.100 in^4	Wno	=	22.800 in^2
Weight	=	40.000 plf	S yy	=	11.000 in^3	Sw	=	23.500 in^4
Kdesign	=	1.020 in	R yy	=	1.940 in	Qf	=	11.300 in^3
K1	=	0.875 in	Zy	=	16.800 in^3	Qw	=	27.800 in^3
rts	=	2.210 in						
Ycg	=	5.950 in						

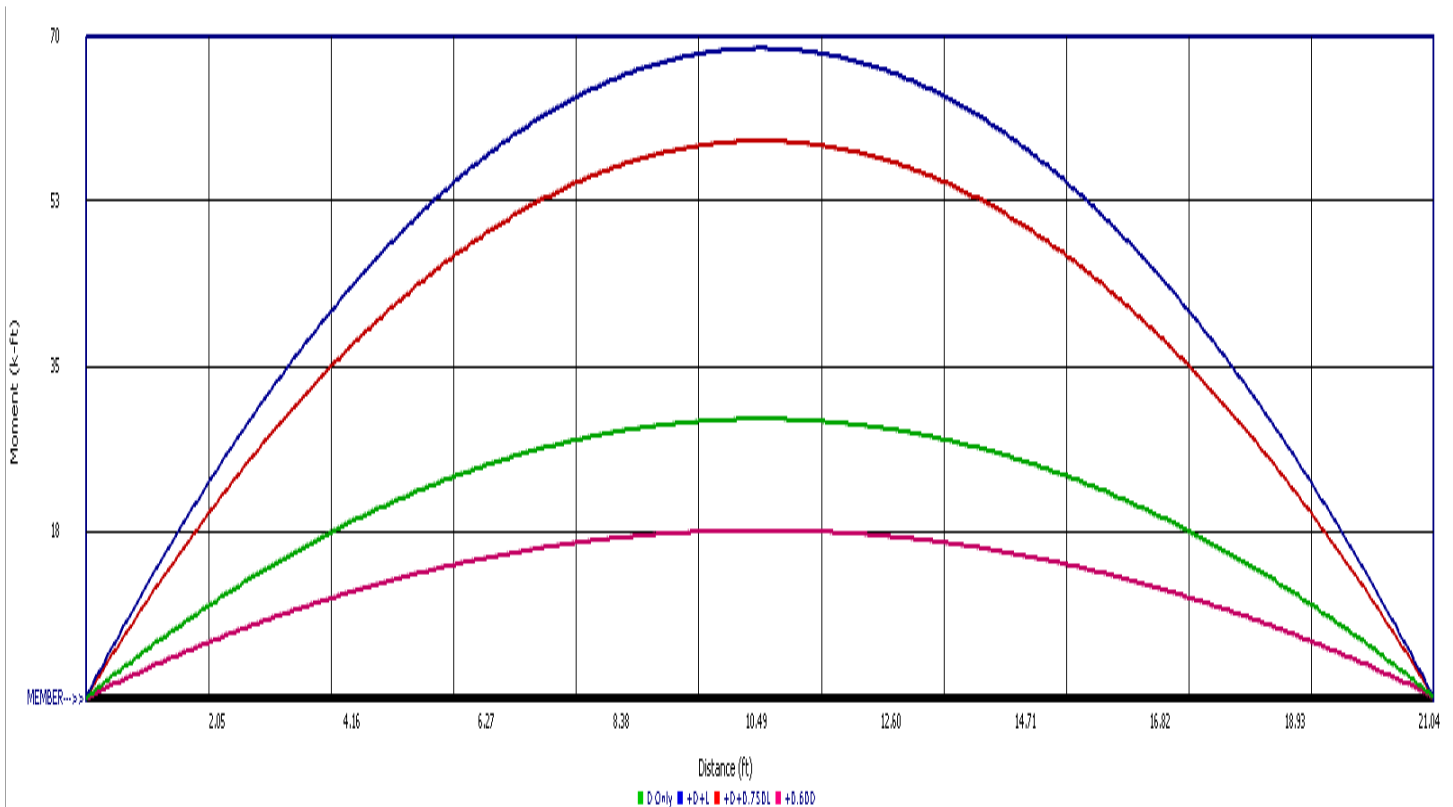

Steel Beam



Project File: 22025 Astrid Building 7.ec6

LIC# : KW-06018035, Build:20.23.08.30

JVA

(c) ENERCALC INC 1983-2023

DESCRIPTION: Living Rm Bm (1B3) DROPPED

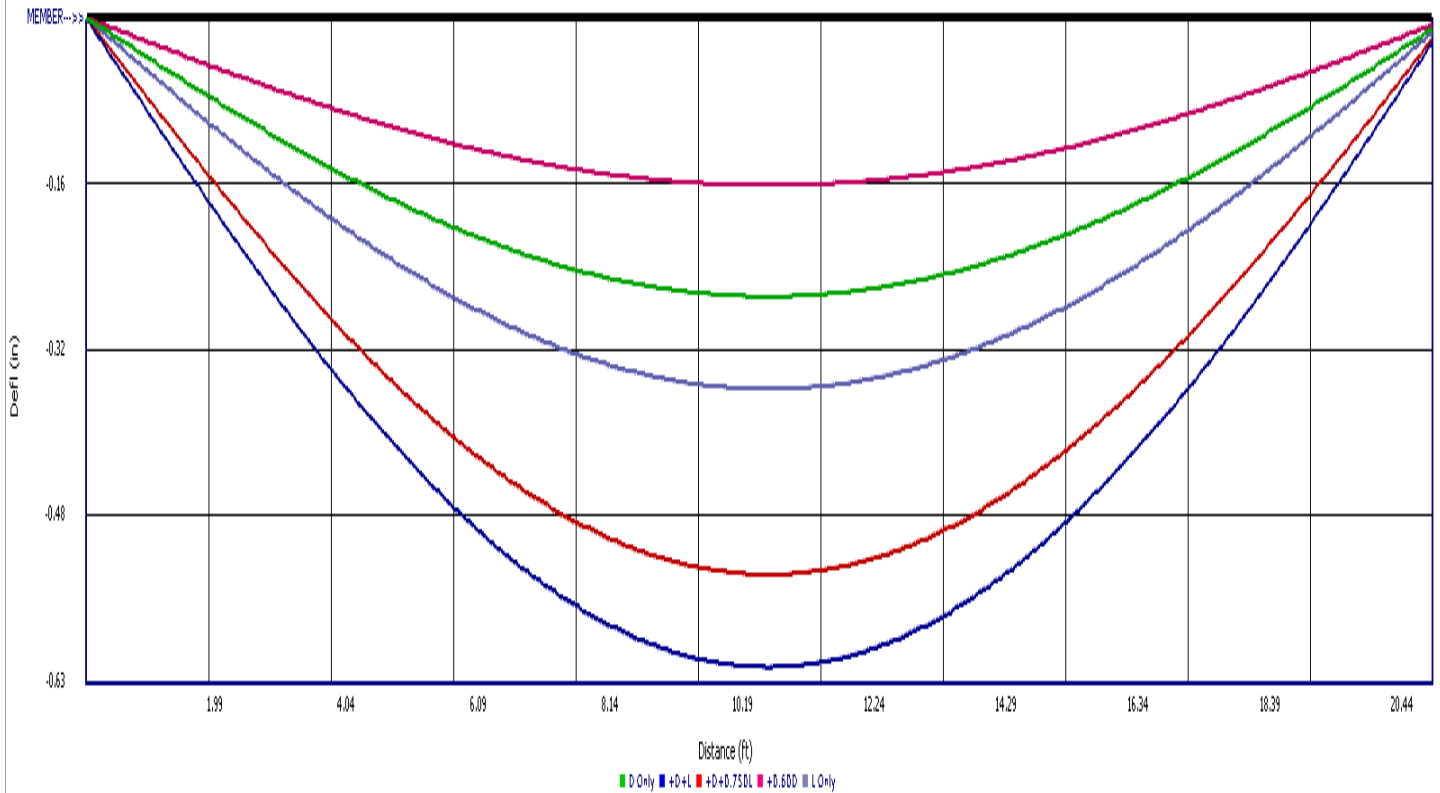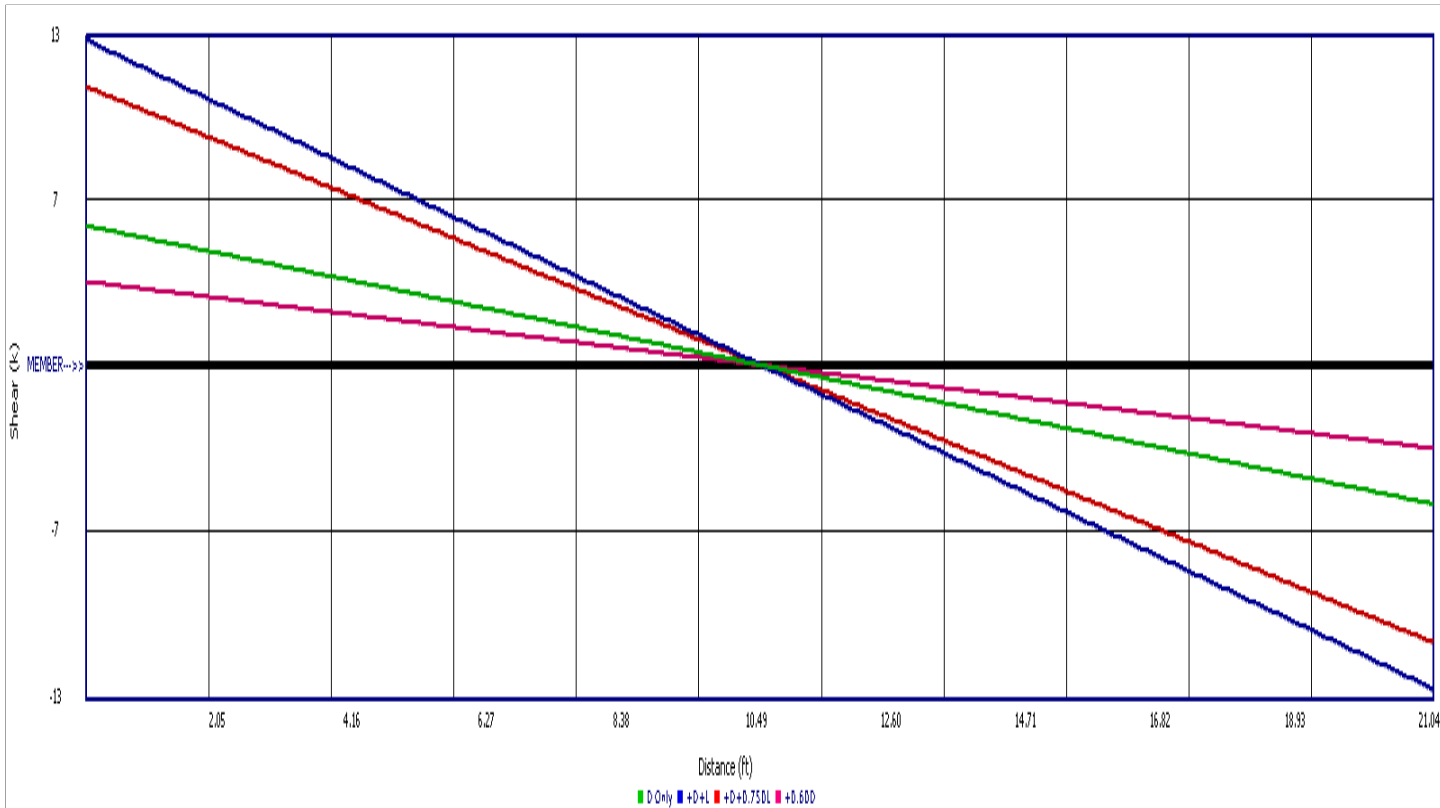

Project Title:
Engineer:
Project ID:
Project Descr:

Steel Beam

Project File: 22025 Astrid Building 7.ec6

LIC# : KW-06018035, Build:20.23.08.30

JVA

(c) ENERCALC INC 1983-2023

DESCRIPTION: 1B4

CODE REFERENCES

Calculations per AISC 360-16, IBC 2018, CBC 2019, ASCE 7-16

Load Combination Set : ASCE 7-16

Material Properties


Analysis Method Allowable Strength Design

Fy : Steel Yield : 50.0 ksi

Beam Bracing : Beam is Fully Braced against lateral-torsional buckling

E: Modulus : 29,000.0 ksi

Bending Axis : Major Axis Bending

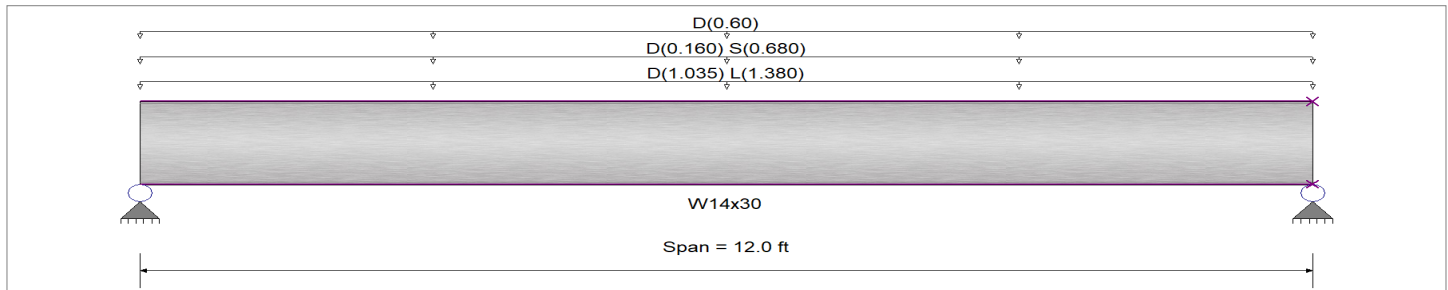

Applied Loads

Service loads entered. Load Factors will be applied for calculations.

Beam self weight calculated and added to loading

Uniform Load : D = 0.090, L = 0.120 ksf, Tributary Width = 11.50 ft, (FLOOR LOAD 3 FLOORS)

Uniform Load : D = 0.020, S = 0.0850 ksf, Tributary Width = 8.0 ft, (ROOF)

Uniform Load : D = 0.60 k/ft, Tributary Width = 1.0 ft, (WALL 4-STORY)

DESIGN SUMMARY

Design OK

Maximum Bending Stress Ratio =	0.514 : 1	Maximum Shear Stress Ratio =	0.271 : 1
Section used for this span	W14x30	Section used for this span	W14x30
Ma : Applied	60.660 k-ft	Va : Applied	20.220 k
Mn / Omega : Allowable	118.014 k-ft	Vn/Omega : Allowable	74.520 k
Load Combination	+D+0.750L+0.750S	Load Combination	+D+0.750L+0.750S
Location of maximum on span	0.000 ft	Location of maximum on span	0.000 ft
Span # where maximum occurs	Span # 1	Span # where maximum occurs	Span # 1
Maximum Deflection			
Max Downward Transient Deflection	0.077 in Ratio = 1,878	>=360	Span: 1 : L Only
Max Upward Transient Deflection	0 in Ratio = 0	<360	n/a
Max Downward Total Deflection	0.187 in Ratio = 769	>=240.	Span: 1 : +D+0.750L+0.750S
Max Upward Total Deflection	0 in Ratio = 0	<240.0	n/a

Maximum Forces & Stresses for Load Combinations

Load Combination		Max Stress Ratios		Summary of Moment Values							Summary of Shear Values		
Segment Length	Span #	M	V	Mmax +	Mmax -	Ma Max	Mnx	Mnx/Omega	Cb	Rm	Va Max	Vnx	Vnx/Omega
D Only													
Dsgn. L = 12.00 ft	1	0.278	0.147	32.85		32.85	197.08	118.01	1.00	1.00	10.95	111.78	74.52
+D+L													
Dsgn. L = 12.00 ft	1	0.489	0.258	57.69		57.69	197.08	118.01	1.00	1.00	19.23	111.78	74.52
+D+S													
Dsgn. L = 12.00 ft	1	0.382	0.202	45.09		45.09	197.08	118.01	1.00	1.00	15.03	111.78	74.52
+D+0.750L													
Dsgn. L = 12.00 ft	1	0.436	0.230	51.48		51.48	197.08	118.01	1.00	1.00	17.16	111.78	74.52
+D+0.750L+0.750S													
Dsgn. L = 12.00 ft	1	0.514	0.271	60.66		60.66	197.08	118.01	1.00	1.00	20.22	111.78	74.52
+0.60D													
Dsgn. L = 12.00 ft	1	0.167	0.088	19.71		19.71	197.08	118.01	1.00	1.00	6.57	111.78	74.52

Overall Maximum Deflections

Load Combination	Span	Max. "-" Defl	Location in Span	Load Combination	Max. "+" Defl	Location in Span
+D+0.750L+0.750S	1	0.1872	6.034		0.0000	0.000

Project Title:
 Engineer:
 Project ID:
 Project Descr:

Steel Beam

Project File: 22025 Astrid Building 7.ec6

LIC# : KW-06018035, Build:20.23.08.30

JVA

(c) ENERCALC INC 1983-2023

DESCRIPTION: 1B4

Maximum Deflections for Load Combinations

Load Combination	Span	Max. Downward Defl	Location in Span	Span	Max. Upward Defl	Location in Span
D Only	1	0.1014	6.034		0.0000	0.000
+D+L	1	0.1780	6.034		0.0000	0.000
+D+S	1	0.1391	6.034		0.0000	0.000
+D+0.750L	1	0.1588	6.034		0.0000	0.000
+D+0.750L+0.750S	1	0.1872	6.034		0.0000	0.000
+0.60D	1	0.0608	6.034		0.0000	0.000
L Only	1	0.0766	6.034		0.0000	0.000
S Only	1	0.0378	6.034		0.0000	0.000

Vertical Reactions

Support notation : Far left is #:

Values in KIPS

Load Combination	Support 1	Support 2
Max Upward from all Load Conditions	20.220	20.220
Max Upward from Load Combinations	20.220	20.220
Max Upward from Load Cases	10.950	10.950
D Only	10.950	10.950
+D+L	19.230	19.230
+D+S	15.030	15.030
+D+0.750L	17.160	17.160
+D+0.750L+0.750S	20.220	20.220
+0.60D	6.570	6.570
L Only	8.280	8.280
S Only	4.080	4.080

Steel Section Properties : W14x30

Depth	=	13.800 in	I xx	=	291.00 in ⁴	J	=	0.380 in ⁴
Web Thick	=	0.270 in	S xx	=	42.00 in ³	Cw	=	887.00 in ⁶
Flange Width	=	6.730 in	R xx	=	5.730 in			
Flange Thick	=	0.385 in	Zx	=	47.300 in ³			
Area	=	8.850 in ²	I yy	=	19.600 in ⁴			
Weight	=	30.000 plf	S yy	=	5.820 in ³	Wno	=	22.600 in ²
Kdesign	=	0.785 in	R yy	=	1.490 in	Sw	=	14.600 in ⁴
K1	=	0.750 in	Zy	=	8.990 in ³	Qf	=	8.340 in ³
rts	=	1.770 in				Qw	=	23.100 in ³
Ycg	=	6.900 in						

Steel Beam



Project File: 22025 Astrid Building 7.ec6

LIC# : KW-06018035, Build:20.23.08.30

JVA

(c) ENERCALC INC 1983-2023

DESCRIPTION: 1B4

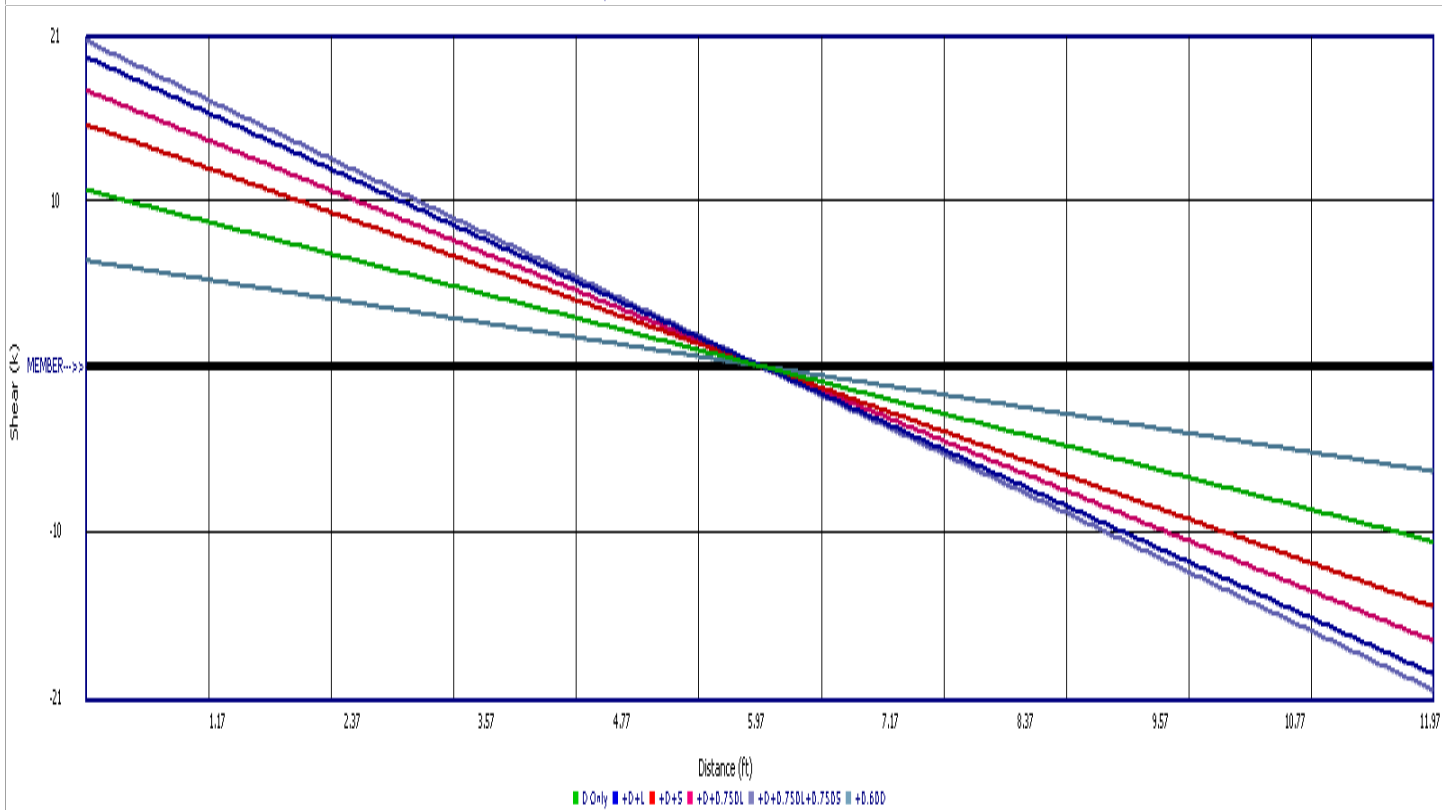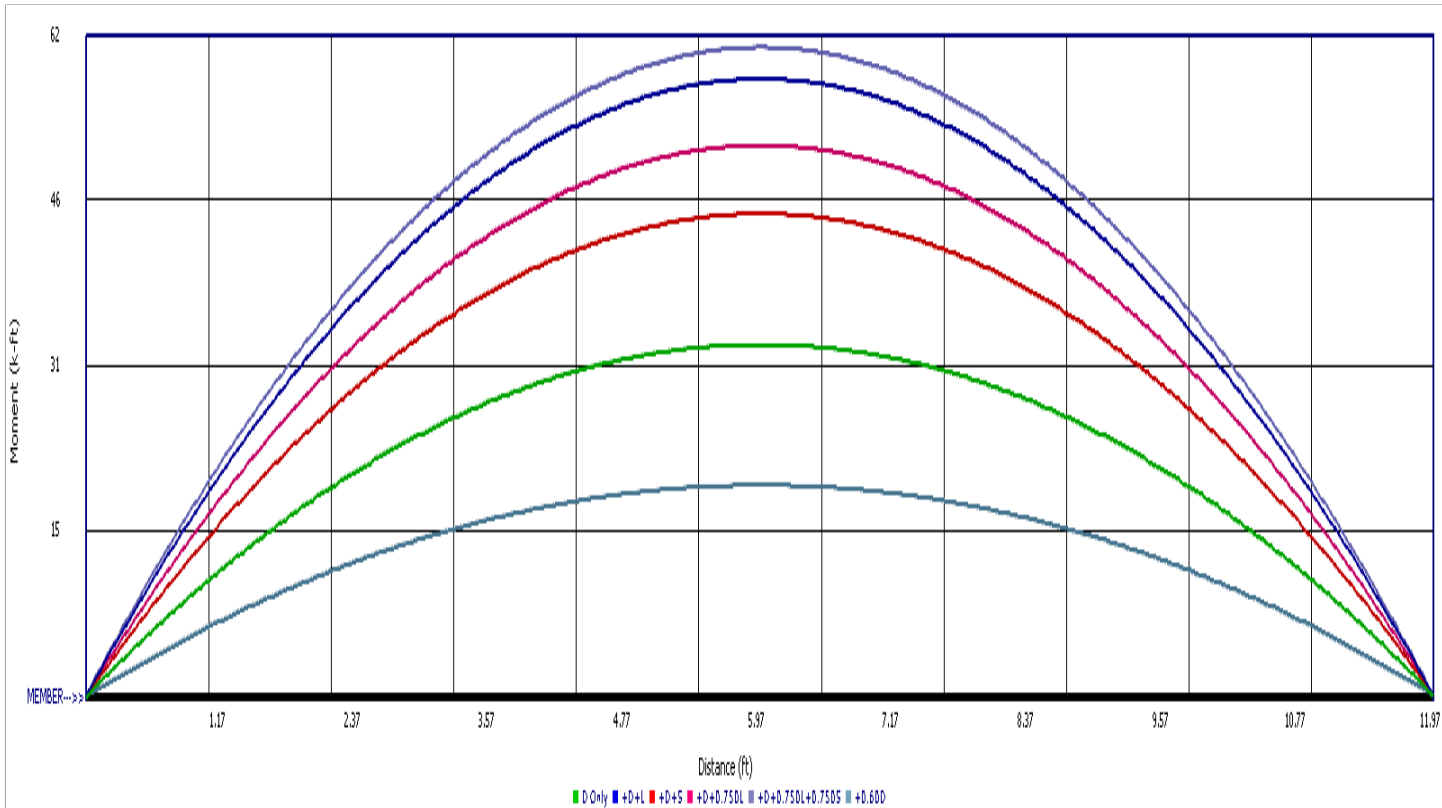

Steel Beam


Project File: 22025 Astrid Building 7.ec6

LIC# : KW-06018035, Build:20.23.08.30

JVA

(c) ENERCALC INC 1983-2023

DESCRIPTION: 1B4

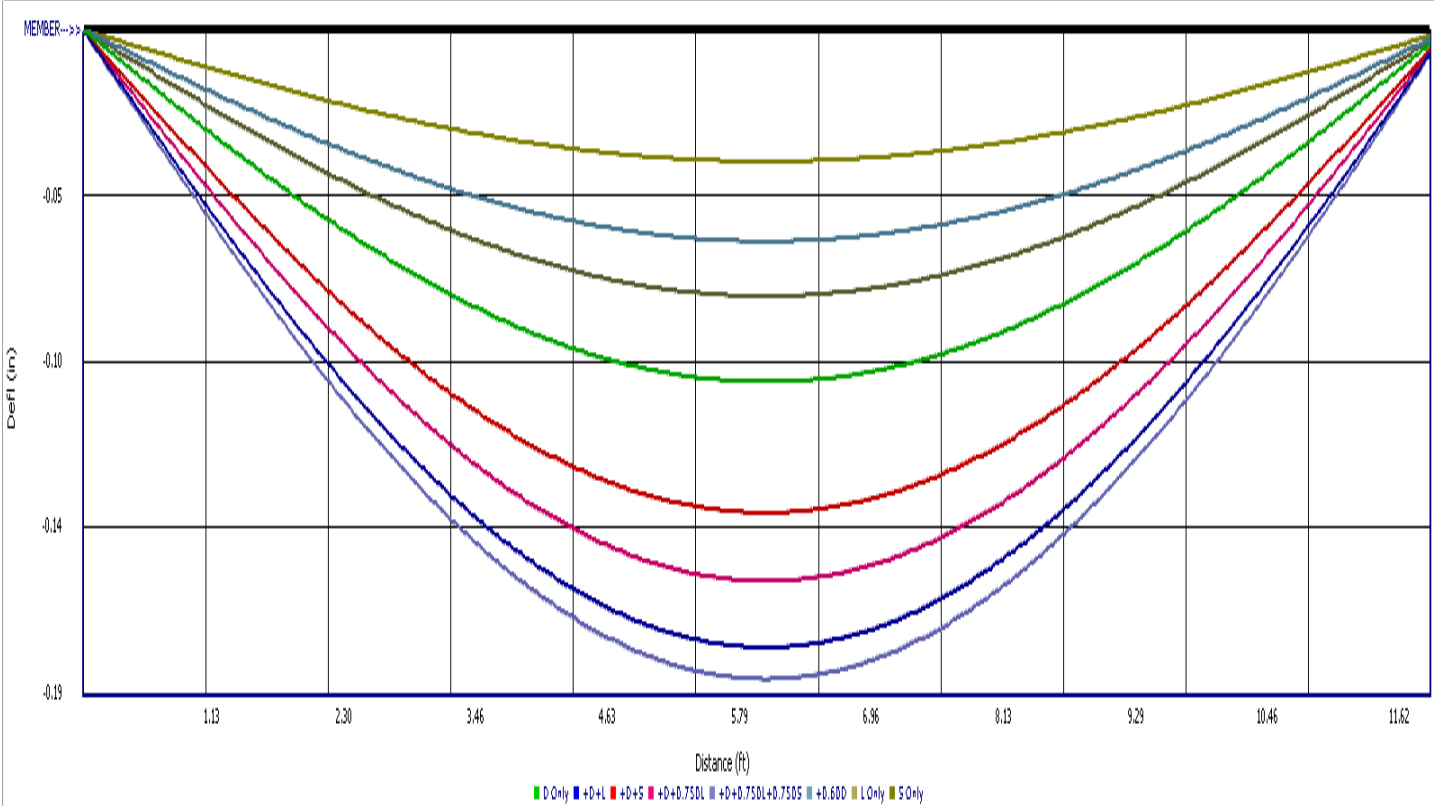

Project Title:
Engineer:
Project ID:
Project Descr:

Steel Beam

Project File: 22025 Astrid Building 7.ec6

LIC# : KW-06018035, Build:20.23.08.30

JVA

(c) ENERCALC INC 1983-2023

DESCRIPTION: 1B5

CODE REFERENCES

Calculations per AISC 360-16, IBC 2018, CBC 2019, ASCE 7-16

Load Combination Set : ASCE 7-16

Material Properties


Analysis Method Allowable Strength Design

Fy : Steel Yield : 50.0 ksi

Beam Bracing : Beam is Fully Braced against lateral-torsional buckling

E: Modulus : 29,000.0 ksi

Bending Axis : Major Axis Bending

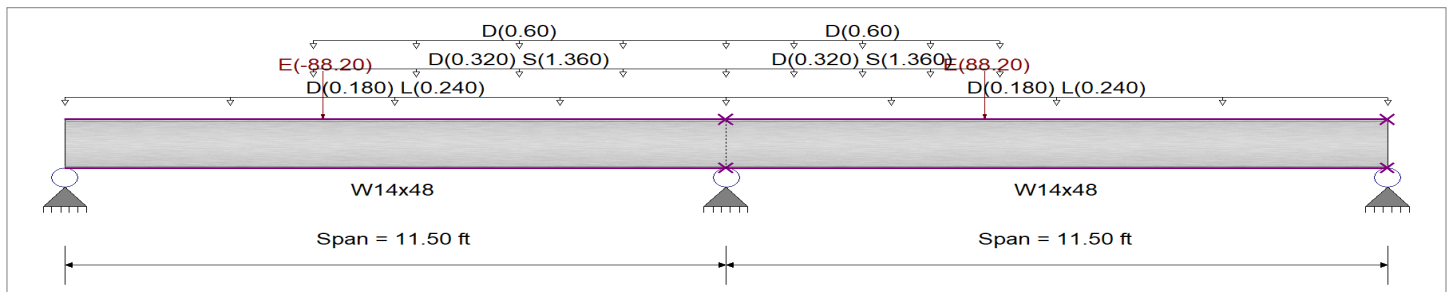

Applied Loads

Service loads entered. Load Factors will be applied for calculations.

Beam self weight calculated and added to loading

Load for Span Number 1

Uniform Load : D = 0.030, L = 0.040 ksf, Tributary Width = 6.0 ft, (1ST FLOOR)

Uniform Load : D = 0.020, S = 0.0850 ksf, Extent = 4.330 --> 11.50 ft, Tributary Width = 16.0 ft, (ROOF)

Uniform Load : D = 0.60 k/ft, Extent = 4.330 --> 11.50 ft, Tributary Width = 1.0 ft, (WALL 4-STORY)

Point Load : E = -88.20 k @ 4.50 ft, (ATS HOLD DOWNS (3X OVERSTRENGTH))

Load for Span Number 2

Uniform Load : D = 0.030, L = 0.040 ksf, Tributary Width = 6.0 ft, (1ST FLOOR)

Uniform Load : D = 0.020, S = 0.0850 ksf, Extent = 0.0 --> 4.750 ft, Tributary Width = 16.0 ft, (ROOF)

Uniform Load : D = 0.60 k/ft, Extent = 0.0 --> 4.750 ft, Tributary Width = 1.0 ft, (WALL 4-STORY)

Point Load : E = 88.20 k @ 4.50 ft, (ATS HOLD DOWN (3X OVERSTRENGTH))

DESIGN SUMMARY

Design OK

Maximum Bending Stress Ratio =		0.858 : 1	Maximum Shear Stress Ratio =		0.472 : 1
Section used for this span		W14x48	Section used for this span		W14x48
Ma : Applied		167.787 k-ft	Va : Applied		44.258 k
Mn / Omega : Allowable		195.609 k-ft	Vn/Omega : Allowable		93.840 k
Load Combination		+0.60D+0.70E+H	Load Combination		+D+0.70E+0.60H
Span # where maximum occurs		Span # 1	Location of maximum on span		11.500 ft
Span # where maximum occurs		Span # 1	Span # where maximum occurs		Span # 1
Maximum Deflection					
Max Downward Transient Deflection		0.311 in	Ratio =	443	>=360
Max Upward Transient Deflection		-0.338 in	Ratio =	407	>=360
Max Downward Total Deflection		0.221 in	Ratio =	625	>=240.
Max Upward Total Deflection		-0.230 in	Ratio =	600	>=240.
Span : 2 : E Only			Span : 2 : E Only		
Span : 2 : +D+0.70E+0.60H			Span : 2 : +D+0.70E+0.60H		
Span : 2 : +0.60D+0.70E+H			Span : 2 : +0.60D+0.70E+H		

Maximum Forces & Stresses for Load Combinations

Load Combination		Max Stress Ratios		Summary of Moment Values						Summary of Shear Values			
Segment Length	Span #	M	V	Mmax +	Mmax -	Ma Max	Mnx	Mnx/Omega	Cb	Rm	Va Max	Vnx/Vnx/Omega	
+D+H													
Dsgn. L = 11.50 ft	1	0.065	0.074	8.40	-12.64	12.64	326.67	195.61	1.00	1.00	6.95	140.76	93.84

Project Title:
Engineer:
Project ID:
Project Descr:

Steel Beam

Project File: 22025 Astrid Building 7.ec6

LIC#: KW-06018035, Build:20.23.08.30

JVA

(c) ENERCALC INC 1983-2023

DESCRIPTION: 1B5

Maximum Forces & Stresses for Load Combinations

Load Combination		Max Stress Ratios		Summary of Moment Values							Summary of Shear Values		
Segment Length	Span #	M	V	Mmax +	Mmax -	Ma Max	Mnx	Mnx/Omega	Cb	Rm	Va Max	Vnx/Vnx/Omega	
Dsgn. L = 11.50 ft	2	0.065	0.063	2.72	-12.64	12.64	326.67	195.61	1.00	1.00	5.88	140.76	93.84
+D+L+H, LL Comb Run (*L)													
Dsgn. L = 11.50 ft	1	0.075	0.079	7.47	-14.62	14.62	326.67	195.61	1.00	1.00	7.43	140.76	93.84
Dsgn. L = 11.50 ft	2	0.075	0.079	5.76	-14.62	14.62	326.67	195.61	1.00	1.00	7.43	140.76	93.84
+D+L+H, LL Comb Run (L*)													
Dsgn. L = 11.50 ft	1	0.075	0.091	11.42	-14.62	14.62	326.67	195.61	1.00	1.00	8.50	140.76	93.84
Dsgn. L = 11.50 ft	2	0.075	0.064	1.95	-14.62	14.62	326.67	195.61	1.00	1.00	6.05	140.76	93.84
+D+L+H, LL Comb Run (LL)													
Dsgn. L = 11.50 ft	1	0.085	0.092	10.50	-16.60	16.60	326.67	195.61	1.00	1.00	8.67	140.76	93.84
Dsgn. L = 11.50 ft	2	0.085	0.081	4.94	-16.60	16.60	326.67	195.61	1.00	1.00	7.60	140.76	93.84
+D+Lr+H, LL Comb Run (*L)													
Dsgn. L = 11.50 ft	1	0.065	0.074	8.40	-12.64	12.64	326.67	195.61	1.00	1.00	6.95	140.76	93.84
Dsgn. L = 11.50 ft	2	0.065	0.063	2.72	-12.64	12.64	326.67	195.61	1.00	1.00	5.88	140.76	93.84
+D+Lr+H, LL Comb Run (L*)													
Dsgn. L = 11.50 ft	1	0.065	0.074	8.40	-12.64	12.64	326.67	195.61	1.00	1.00	6.95	140.76	93.84
Dsgn. L = 11.50 ft	2	0.065	0.063	2.72	-12.64	12.64	326.67	195.61	1.00	1.00	5.88	140.76	93.84
+D+Lr+H, LL Comb Run (LL)													
Dsgn. L = 11.50 ft	1	0.065	0.074	8.40	-12.64	12.64	326.67	195.61	1.00	1.00	6.95	140.76	93.84
Dsgn. L = 11.50 ft	2	0.065	0.063	2.72	-12.64	12.64	326.67	195.61	1.00	1.00	5.88	140.76	93.84
+D+S+H													
Dsgn. L = 11.50 ft	1	0.132	0.158	17.93	-25.75	25.75	326.67	195.61	1.00	1.00	14.80	140.76	93.84
Dsgn. L = 11.50 ft	2	0.132	0.129	3.76	-25.75	25.75	326.67	195.61	1.00	1.00	12.14	140.76	93.84
+D+0.750Lr+0.750L+H, LL Comb													
Dsgn. L = 11.50 ft	1	0.072	0.075	7.70	-14.13	14.13	326.67	195.61	1.00	1.00	7.08	140.76	93.84
Dsgn. L = 11.50 ft	2	0.072	0.075	5.00	-14.13	14.13	326.67	195.61	1.00	1.00	7.04	140.76	93.84
+D+0.750Lr+0.750L+H, LL Comb													
Dsgn. L = 11.50 ft	1	0.072	0.086	10.66	-14.13	14.13	326.67	195.61	1.00	1.00	8.11	140.76	93.84
Dsgn. L = 11.50 ft	2	0.072	0.064	2.13	-14.13	14.13	326.67	195.61	1.00	1.00	6.01	140.76	93.84
+D+0.750Lr+0.750L+H, LL Comb													
Dsgn. L = 11.50 ft	1	0.080	0.088	9.97	-15.61	15.61	326.67	195.61	1.00	1.00	8.24	140.76	93.84
Dsgn. L = 11.50 ft	2	0.080	0.076	4.38	-15.61	15.61	326.67	195.61	1.00	1.00	7.17	140.76	93.84
+D+0.750L+0.750S+H, LL Comb													
Dsgn. L = 11.50 ft	1	0.122	0.138	14.83	-23.96	23.96	326.67	195.61	1.00	1.00	12.97	140.76	93.84
Dsgn. L = 11.50 ft	2	0.122	0.125	5.75	-23.96	23.96	326.67	195.61	1.00	1.00	11.74	140.76	93.84
+D+0.750L+0.750S+H, LL Comb													
Dsgn. L = 11.50 ft	1	0.122	0.149	17.80	-23.96	23.96	326.67	195.61	1.00	1.00	14.00	140.76	93.84
Dsgn. L = 11.50 ft	2	0.122	0.114	2.80	-23.96	23.96	326.67	195.61	1.00	1.00	10.71	140.76	93.84
+D+0.750L+0.750S+H, LL Comb													
Dsgn. L = 11.50 ft	1	0.130	0.151	17.08	-25.45	25.45	326.67	195.61	1.00	1.00	14.13	140.76	93.84
Dsgn. L = 11.50 ft	2	0.130	0.126	5.08	-25.45	25.45	326.67	195.61	1.00	1.00	11.87	140.76	93.84
+D+0.60W+H													
Dsgn. L = 11.50 ft	1	0.065	0.074	8.40	-12.64	12.64	326.67	195.61	1.00	1.00	6.95	140.76	93.84
Dsgn. L = 11.50 ft	2	0.065	0.063	2.72	-12.64	12.64	326.67	195.61	1.00	1.00	5.88	140.76	93.84
+D+0.750Lr+0.750L+0.450W+H, I													
Dsgn. L = 11.50 ft	1	0.072	0.075	7.70	-14.13	14.13	326.67	195.61	1.00	1.00	7.08	140.76	93.84
Dsgn. L = 11.50 ft	2	0.072	0.075	5.00	-14.13	14.13	326.67	195.61	1.00	1.00	7.04	140.76	93.84
+D+0.750Lr+0.750L+0.450W+H, I													
Dsgn. L = 11.50 ft	1	0.072	0.086	10.66	-14.13	14.13	326.67	195.61	1.00	1.00	8.11	140.76	93.84
Dsgn. L = 11.50 ft	2	0.072	0.064	2.13	-14.13	14.13	326.67	195.61	1.00	1.00	6.01	140.76	93.84
+D+0.750Lr+0.750L+0.450W+H, I													
Dsgn. L = 11.50 ft	1	0.080	0.088	9.97	-15.61	15.61	326.67	195.61	1.00	1.00	8.24	140.76	93.84
Dsgn. L = 11.50 ft	2	0.080	0.076	4.38	-15.61	15.61	326.67	195.61	1.00	1.00	7.17	140.76	93.84
+D+0.750L+0.750S+0.450W+H, L													
Dsgn. L = 11.50 ft	1	0.122	0.138	14.83	-23.96	23.96	326.67	195.61	1.00	1.00	12.97	140.76	93.84
Dsgn. L = 11.50 ft	2	0.122	0.125	5.75	-23.96	23.96	326.67	195.61	1.00	1.00	11.74	140.76	93.84
+D+0.750L+0.750S+0.450W+H, L													
Dsgn. L = 11.50 ft	1	0.122	0.149	17.80	-23.96	23.96	326.67	195.61	1.00	1.00	14.00	140.76	93.84
Dsgn. L = 11.50 ft	2	0.122	0.114	2.80	-23.96	23.96	326.67	195.61	1.00	1.00	10.71	140.76	93.84
+D+0.750L+0.750S+0.450W+H, L													
Dsgn. L = 11.50 ft	1	0.130	0.151	17.08	-25.45	25.45	326.67	195.61	1.00	1.00	14.13	140.76	93.84
Dsgn. L = 11.50 ft	2	0.130	0.126	5.08	-25.45	25.45	326.67	195.61	1.00	1.00	11.87	140.76	93.84
+0.60D+0.60W+0.60H													
Dsgn. L = 11.50 ft	1	0.039	0.044	5.04	-7.58	7.58	326.67	195.61	1.00	1.00	4.17	140.76	93.84

Project Title:
Engineer:
Project ID:
Project Descr:

Steel Beam

Project File: 22025 Astrid Building 7.ec6

LIC# : KW-06018035, Build:20.23.08.30

JVA

(c) ENERCALC INC 1983-2023

DESCRIPTION: 1B5

Maximum Forces & Stresses for Load Combinations

Load Combination		Max Stress Ratios		Summary of Moment Values							Summary of Shear Values		
Segment Length	Span #	M	V	Mmax +	Mmax -	Ma Max	Mnx	Mnx/Omega	Cb	Rm	Va Max	Vnx/Vnx/Omega	
Dsgn. L = 11.50 ft	2	0.039	0.038	1.63	-7.58	7.58	326.67	195.61	1.00	1.00	3.53	140.76	93.84
+D+0.70E+0.60H													
Dsgn. L = 11.50 ft	1	0.842	0.472		-164.63	164.63	326.67	195.61	1.00	1.00	44.26	140.76	93.84
Dsgn. L = 11.50 ft	2	0.846	0.472	165.53	-21.83	165.53	326.67	195.61	1.00	1.00	44.26	140.76	93.84
+D+0.750L+0.750S+0.5250E+H,													
Dsgn. L = 11.50 ft	1	0.591	0.432		-115.67	115.67	326.67	195.61	1.00	1.00	40.53	140.76	93.84
Dsgn. L = 11.50 ft	2	0.652	0.432	127.61	-30.85	127.61	326.67	195.61	1.00	1.00	40.53	140.76	93.84
+D+0.750L+0.750S+0.5250E+H,													
Dsgn. L = 11.50 ft	1	0.577	0.421		-112.84	112.84	326.67	195.61	1.00	1.00	39.49	140.76	93.84
Dsgn. L = 11.50 ft	2	0.638	0.421	124.78	-30.85	124.78	326.67	195.61	1.00	1.00	39.49	140.76	93.84
+D+0.750L+0.750S+0.5250E+H,													
Dsgn. L = 11.50 ft	1	0.580	0.433		-113.42	113.42	326.67	195.61	1.00	1.00	40.66	140.76	93.84
Dsgn. L = 11.50 ft	2	0.648	0.433	126.71	-32.34	126.71	326.67	195.61	1.00	1.00	40.66	140.76	93.84
+0.60D+0.70E+H													
Dsgn. L = 11.50 ft	1	0.858	0.447		-167.79	167.79	326.67	195.61	1.00	1.00	41.91	140.76	93.84
Dsgn. L = 11.50 ft	2	0.842	0.447	164.65	-16.77	164.65	326.67	195.61	1.00	1.00	41.91	140.76	93.84

Overall Maximum Deflections

Load Combination	Span	Max. "-" Defl	Location in Span	Load Combination	Max. "+" Defl	Location in Span
	1	0.0000	0.000	E Only	-0.3383	5.474
E Only	2	0.3115	5.428		0.0000	5.474

Maximum Deflections for Load Combinations

Load Combination	Span	Max. Downward Defl	Location in Span	Span	Max. Upward Defl	Location in Span
+D+H	1	0.0115	5.382	2	-0.0005	0.920
+D+L+H, LL Comb Run (*L)	1	0.0096	5.244	2	-0.0000	0.138
+D+L+H, LL Comb Run (L*)	1	0.0163	5.428	2	-0.0015	1.656
+D+L+H, LL Comb Run (LL)	1	0.0143	5.290	2	-0.0004	0.644
+D+Lr+H, LL Comb Run (*L)	1	0.0115	5.382	2	-0.0005	0.920
+D+Lr+H, LL Comb Run (L*)	1	0.0115	5.382	2	-0.0005	0.920
+D+Lr+H, LL Comb Run (LL)	1	0.0115	5.382	2	-0.0005	0.920
+D+S+H	1	0.0247	5.474	2	-0.0015	1.150
+D+0.750Lr+0.750L+H, LL Comb Run (*L)	1	0.0100	5.290	2	-0.0001	0.276
+D+0.750Lr+0.750L+H, LL Comb Run (L*)	1	0.0151	5.428	2	-0.0012	1.472
+D+0.750Lr+0.750L+H, LL Comb Run (LL)	1	0.0136	5.336	2	-0.0004	0.690
+D+0.750L+0.750S+H, LL Comb Run (*L)	1	0.0199	5.428	2	-0.0005	0.690
+D+0.750L+0.750S+H, LL Comb Run (L*)	1	0.0250	5.474	2	-0.0020	1.472
+D+0.750L+0.750S+H, LL Comb Run (LL)	1	0.0235	5.428	2	-0.0010	0.966
+D+0.60W+H	1	0.0115	5.382	2	-0.0005	0.920
+D+0.750Lr+0.750L+0.450W+H, LL Comb Run (	1	0.0100	5.290	2	-0.0001	0.276
+D+0.750Lr+0.750L+0.450W+H, LL Comb Run (	1	0.0151	5.428	2	-0.0012	1.472
+D+0.750Lr+0.750L+0.450W+H, LL Comb Run (	1	0.0136	5.336	2	-0.0004	0.690
+D+0.750L+0.750S+0.450W+H, LL Comb Run (	1	0.0199	5.428	2	-0.0005	0.690
+D+0.750L+0.750S+0.450W+H, LL Comb Run (l	1	0.0250	5.474	2	-0.0020	1.472
+D+0.750L+0.750S+0.450W+H, LL Comb Run (l	1	0.0235	5.428	2	-0.0010	0.966
+0.60D+0.60W+0.60H	1	0.0069	5.382	2	-0.0003	0.920
+D+0.70E+0.60H	2	0.2208	5.474	1	-0.2253	5.474
+D+0.750L+0.750S+0.5250E+H, LL Comb Run (	2	0.1701	5.474	1	-0.1577	5.474
+D+0.750L+0.750S+0.5250E+H, LL Comb Run (	2	0.1650	5.474	1	-0.1527	5.428
+D+0.750L+0.750S+0.5250E+H, LL Comb Run (	2	0.1685	5.474	1	-0.1542	5.474
+0.60D+0.70E+H	2	0.2197	5.428	1	-0.2299	5.474
D Only	1	0.0115	5.382	2	-0.0005	0.920
L Only, LL Comb Run (*L)	2	0.0048	6.072	1	-0.0021	6.670
L Only, LL Comb Run (L*)	1	0.0048	5.474	2	-0.0021	4.876
L Only, LL Comb Run (LL)	1	0.0028	4.876		0.0000	0.000
S Only	1	0.0131	5.566	2	-0.0011	1.472
E Only	2	0.3115	5.428	1	-0.3383	5.474

Vertical Reactions

Support notation : Far left is #:

Values in KIPS

Load Combination	Support 1	Support 2	Support 3
Max Upward from all Load Conditions	4.599	37.268	33.371
Max Upward from Load Combinations	4.599	37.268	24.475
Max Upward from Load Cases	2.268	21.457	6043.371

Project Title:
 Engineer:
 Project ID:
 Project Descr:

Steel Beam

Project File: 22025 Astrid Building 7.ec6

LIC# : KW-06018035, Build:20.23.08.30

JVA

(c) ENERCALC INC 1983-2023

DESCRIPTION: 1B5

Vertical Reactions

Support notation : Far left is #.

Values in KIPS

Load Combination	Support 1	Support 2	Support 3
Max Downward from all Load Conditions (Resis	-54.829		-0.172
Max Downward from Load Combinations (Resi	-37.019		
Max Downward from Load Cases (Resisting Up	-54.829		-0.172
+D+H	2.268	12.827	1.115
+D+L+H, LL Comb Run (*L)	2.096	14.552	2.322
+D+L+H, LL Comb Run (L*)	3.476	14.552	0.942
+D+L+H, LL Comb Run (LL)	3.303	16.277	2.150
+D+Lr+H, LL Comb Run (*L)	2.268	12.827	1.115
+D+Lr+H, LL Comb Run (L*)	2.268	12.827	1.115
+D+Lr+H, LL Comb Run (LL)	2.268	12.827	1.115
+D+S+H	4.168	26.945	1.309
+D+0.750Lr+0.750L+H, LL Comb Run (*L)	2.139	14.121	2.020
+D+0.750Lr+0.750L+H, LL Comb Run (L*)	3.174	14.121	0.985
+D+0.750Lr+0.750L+H, LL Comb Run (LL)	3.045	15.415	1.891
+D+0.750L+0.750S+H, LL Comb Run (*L)	3.564	24.709	2.166
+D+0.750L+0.750S+H, LL Comb Run (L*)	4.599	24.709	1.131
+D+0.750L+0.750S+H, LL Comb Run (LL)	4.470	26.003	2.036
+D+0.60W+H	2.268	12.827	1.115
+D+0.750Lr+0.750L+0.450W+H, LL Comb Run	2.139	14.121	2.020
+D+0.750Lr+0.750L+0.450W+H, LL Comb Run	3.174	14.121	0.985
+D+0.750Lr+0.750L+0.450W+H, LL Comb Run	3.045	15.415	1.891
+D+0.750L+0.750S+0.450W+H, LL Comb Run	3.564	24.709	2.166
+D+0.750L+0.750S+0.450W+H, LL Comb Run	4.599	24.709	1.131
+D+0.750L+0.750S+0.450W+H, LL Comb Run	4.470	26.003	2.036
+0.60D+0.60W+0.60H	1.361	7.696	0.669
+D+0.70E+0.60H	-36.112	27.848	24.475
+D+0.750L+0.750S+0.5250E+H, LL Comb Run	-25.221	35.974	19.686
+D+0.750L+0.750S+0.5250E+H, LL Comb Run	-24.186	35.974	18.651
+D+0.750L+0.750S+0.5250E+H, LL Comb Run	-24.315	37.268	19.556
+0.60D+0.70E+H	-37.019	22.717	24.029
D Only	2.268	12.827	1.115
L Only, LL Comb Run (*L)	-0.172	1.725	1.208
L Only, LL Comb Run (L*)	1.208	1.725	-0.172
L Only, LL Comb Run (LL)	1.035	3.450	1.035
S Only	1.900	14.117	0.194
E Only	-54.829	21.457	33.371
H Only			

Steel Section Properties : W14x48

Depth	=	13.800 in	I xx	=	484.00 in^4	J	=	1.450 in^4
Web Thick	=	0.340 in	S xx	=	70.20 in^3	Cw	=	2,240.00 in^6
Flange Width	=	8.030 in	R xx	=	5.850 in			
Flange Thick	=	0.595 in	Zx	=	78.400 in^3			
Area	=	14.100 in^2	I yy	=	51.400 in^4			
Weight	=	48.000 plf	S yy	=	12.800 in^3	Wno	=	26.500 in^2
Kdesign	=	1.190 in	R yy	=	1.910 in	Sw	=	31.700 in^4
K1	=	1.000 in	Zy	=	19.600 in^3	Qf	=	15.100 in^3
rts	=	2.200 in				Qw	=	38.300 in^3
Ycg	=	6.900 in						

Steel Beam


Project File: 22025 Astrid Building 7.ec6

LIC# : KW-06018035, Build:20.23.08.30


JVA

(c) ENERCALC INC 1983-2023

DESCRIPTION: 1B5

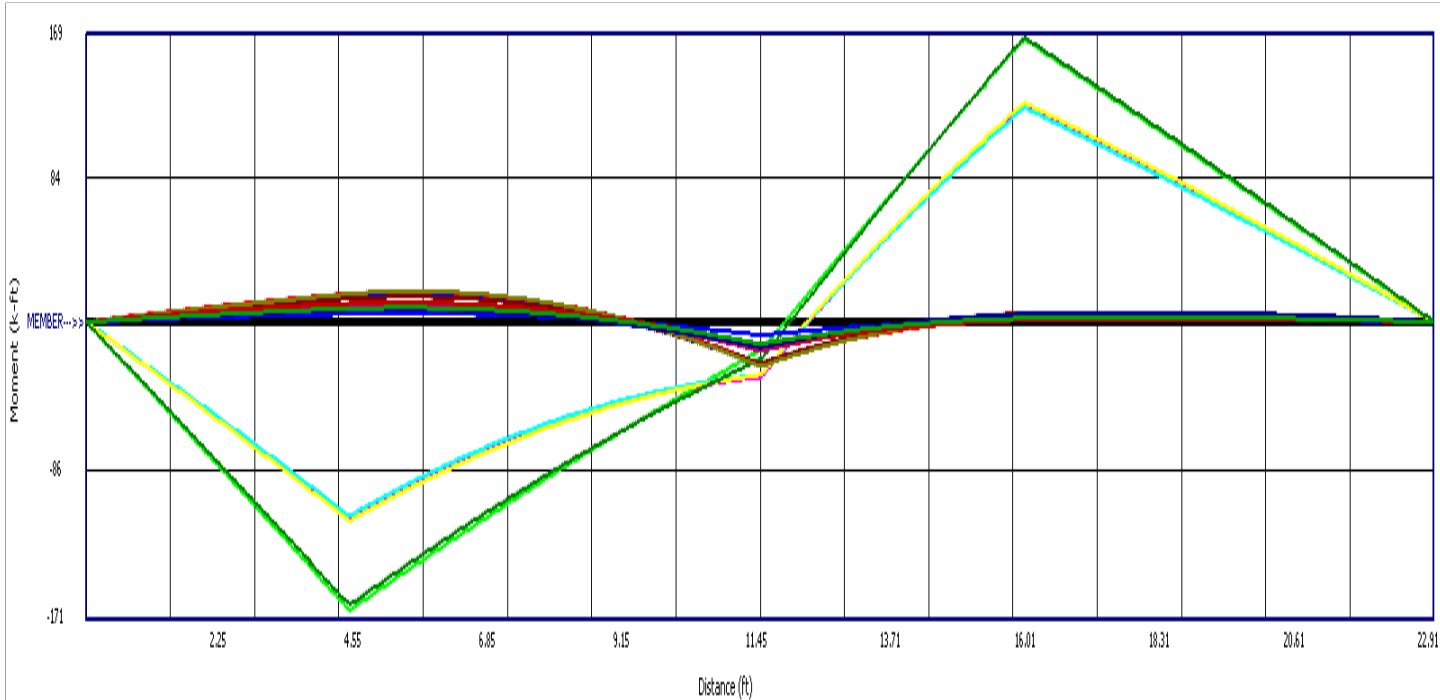

- | | | | | | |
|--|--|---|---|---|--|
| +D+H | +D+L+H, LL Comb Run (M) | +D+L+H, LL Comb Run (L*) | +D+L+H, LL Comb Run (LL) | +D+L+H, LL Comb Run (M) | +D+L+H, LL Comb Run (L*) |
| +D+L+H, LL Comb Run (LL) | +D+S+H | +D+0.750L+0.750L+H, LL Comb Run (M) | +D+0.750L+0.750L+H, LL Comb Run (L*) | +D+0.750L+0.750L+H, LL Comb Run (LL) | +D+0.750L+0.750L+H, LL Comb Run (M) |
| +D+0.750L+0.750S+H, LL Comb Run (L*) | +D+0.750L+0.750S+H, LL Comb Run (LL) | +D+0.60W+H | +D+0.750L+0.750L+0.450W+H, LL Comb Run (L*) | +D+0.750L+0.750L+0.450W+H, LL Comb Run (LL) | +D+0.750L+0.750L+0.450W+H, LL Comb Run (M) |
| +D+0.750L+0.750S+0.450W+H, LL Comb Run (M) | +D+0.750L+0.750S+0.450W+H, LL Comb Run (L*) | +D+0.750L+0.750S+0.450W+H, LL Comb Run (LL) | +D+0.600+0.60W+0.60H | +D+0.70E+0.60H | |
| +D+0.750L+0.750S+0.5250E+H, LL Comb Run (L*) | +D+0.750L+0.750S+0.5250E+H, LL Comb Run (LL) | +D+0.600+0.70E+H | | | |

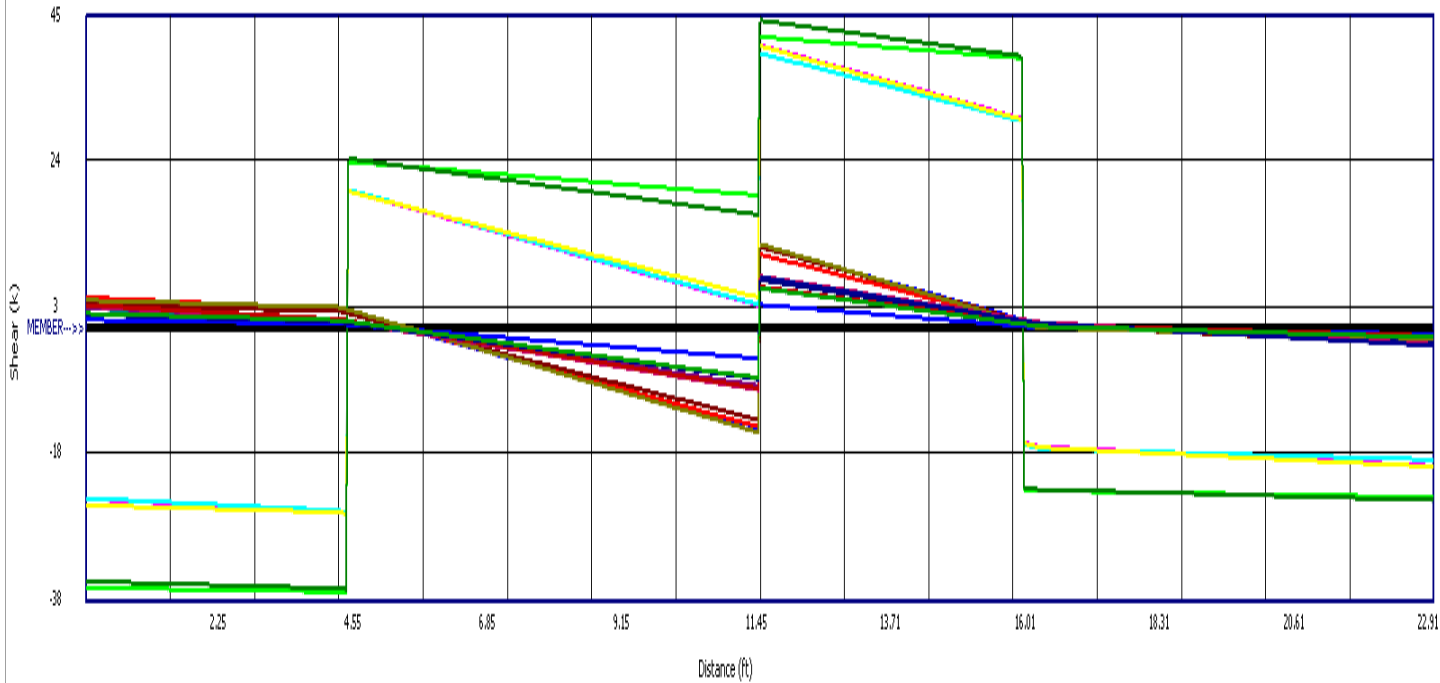

- | | | | | | |
|--|--|---|---|---|--|
| +D+H | +D+L+H, LL Comb Run (M) | +D+L+H, LL Comb Run (L*) | +D+L+H, LL Comb Run (LL) | +D+L+H, LL Comb Run (M) | +D+L+H, LL Comb Run (L*) |
| +D+L+H, LL Comb Run (LL) | +D+S+H | +D+0.750L+0.750L+H, LL Comb Run (M) | +D+0.750L+0.750L+H, LL Comb Run (L*) | +D+0.750L+0.750L+H, LL Comb Run (LL) | +D+0.750L+0.750L+H, LL Comb Run (M) |
| +D+0.750L+0.750S+H, LL Comb Run (L*) | +D+0.750L+0.750S+H, LL Comb Run (LL) | +D+0.60W+H | +D+0.750L+0.750L+0.450W+H, LL Comb Run (L*) | +D+0.750L+0.750L+0.450W+H, LL Comb Run (LL) | +D+0.750L+0.750L+0.450W+H, LL Comb Run (M) |
| +D+0.750L+0.750S+0.450W+H, LL Comb Run (M) | +D+0.750L+0.750S+0.450W+H, LL Comb Run (L*) | +D+0.750L+0.750S+0.450W+H, LL Comb Run (LL) | +D+0.600+0.60W+0.60H | +D+0.70E+0.60H | |
| +D+0.750L+0.750S+0.5250E+H, LL Comb Run (L*) | +D+0.750L+0.750S+0.5250E+H, LL Comb Run (LL) | +D+0.600+0.70E+H | | | |

Steel Beam


Project File: 22025 Astrid Building 7.ec6

LIC#: KW-06018035, Build:20.23.08.30

JVA

(c) ENERCALC INC 1983-2023

DESCRIPTION: 1B5

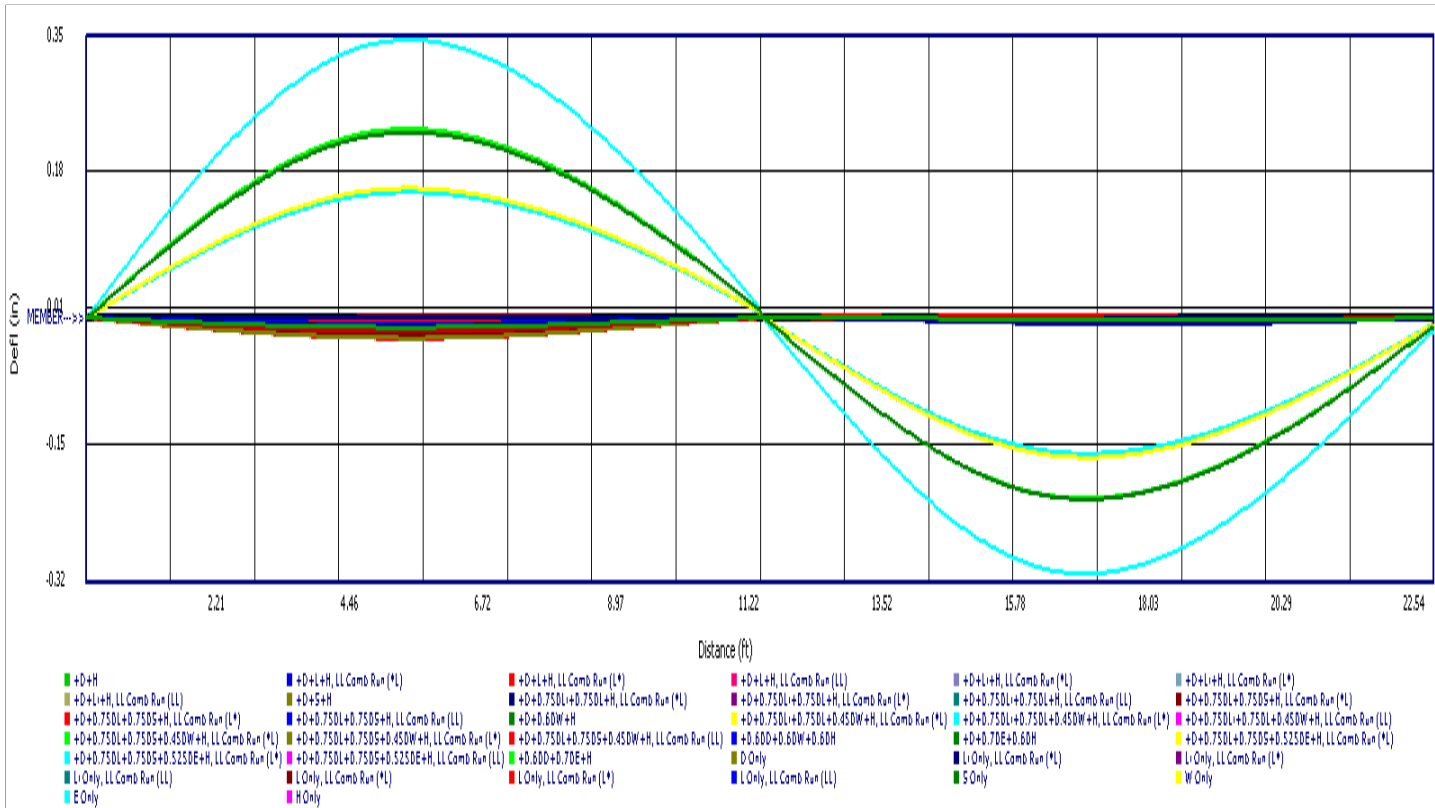

Steel Beam

Project File: 22025 Astrid Building 7.ec6

LIC# : KW-06018035, Build:20.23.08.30

JVA

(c) ENERCALC INC 1983-2023

DESCRIPTION: 1B6

CODE REFERENCES

Calculations per AISC 360-16, IBC 2018, CBC 2019, ASCE 7-16

Load Combination Set : ASCE 7-16

Material Properties


Analysis Method Allowable Strength Design

Fy : Steel Yield : 50.0 ksi

Beam Bracing : Beam is Fully Braced against lateral-torsional buckling

E: Modulus : 29,000.0 ksi

Bending Axis : Major Axis Bending

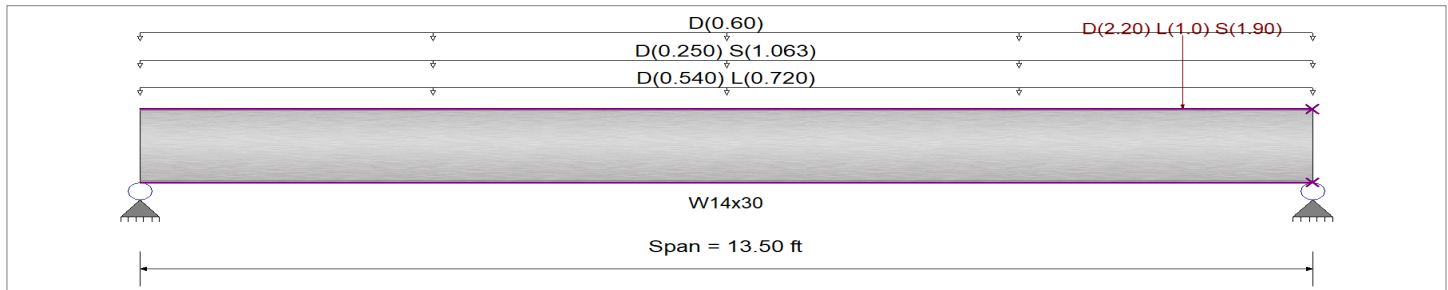

Applied Loads

Service loads entered. Load Factors will be applied for calculations.

Beam self weight calculated and added to loading

Uniform Load : D = 0.090, L = 0.120 ksf, Tributary Width = 6.0 ft, (3 FLOORS)

Uniform Load : D = 0.020, S = 0.0850 ksf, Tributary Width = 12.50 ft, (ROOF)

Uniform Load : D = 0.60 k/ft, Tributary Width = 1.0 ft, (WALL 4-STORY)

Point Load : D = 2.20, L = 1.0, S = 1.90 k @ 12.0 ft, (1B5)

DESIGN SUMMARY

Design OK

Maximum Bending Stress Ratio =		0.560 : 1	Maximum Shear Stress Ratio =		0.302 : 1
Section used for this span		W14x30	Section used for this span		W14x30
Ma : Applied		66.129 k-ft	Va : Applied		22.498 k
Mn / Omega : Allowable		118.014 k-ft	Vn/Omega : Allowable		74.520 k
Load Combination		+D+0.750L+0.750S	Load Combination		+D+0.750L+0.750S
Span # where maximum occurs		Span # 1	Location of maximum on span		13.500 ft
Span # where maximum occurs		Span # 1	Span # where maximum occurs		Span # 1
Maximum Deflection					
Max Downward Transient Deflection		0.101 in	Ratio =	1,602	>=360
Max Upward Transient Deflection		0 in	Ratio =	0	<360
Max Downward Total Deflection		0.260 in	Ratio =	622	>=240.
Max Upward Total Deflection		0 in	Ratio =	0	<240.0
			Span: 1 : S Only		
			>=360		
			<360		n/a
			Span: 1 : +D+0.750L+0.750S		
			>=240.		
			<240.0		n/a

Maximum Forces & Stresses for Load Combinations

Load Combination		Max Stress Ratios		Summary of Moment Values							Summary of Shear Values		
Segment Length	Span #	M	V	Mmax +	Mmax -	Ma Max	Mnx	Mnx/Omega	Cb	Rm	Va Max	Vnx/Vnx/Omega	
D Only													
Dsgn. L = 13.50 ft	1	0.288	0.155	34.02		34.02	197.08	118.01	1.00	1.00	11.54	111.78	74.52
+D+L													
Dsgn. L = 13.50 ft	1	0.434	0.232	51.18		51.18	197.08	118.01	1.00	1.00	17.29	111.78	74.52
+D+S													
Dsgn. L = 13.50 ft	1	0.506	0.274	59.67		59.67	197.08	118.01	1.00	1.00	20.40	111.78	74.52
+D+0.750L													
Dsgn. L = 13.50 ft	1	0.397	0.213	46.89		46.89	197.08	118.01	1.00	1.00	15.85	111.78	74.52
+D+0.750L+0.750S													
Dsgn. L = 13.50 ft	1	0.560	0.302	66.13		66.13	197.08	118.01	1.00	1.00	22.50	111.78	74.52
+0.60D													
Dsgn. L = 13.50 ft	1	0.173	0.093	20.41		20.41	197.08	118.01	1.00	1.00	6.92	111.78	74.52

Project Title:
 Engineer:
 Project ID:
 Project Descr:

Steel Beam

Project File: 22025 Astrid Building 7.ec6

LIC# : KW-06018035, Build:20.23.08.30

JVA

(c) ENERCALC INC 1983-2023

DESCRIPTION: 1B6

Overall Maximum Deflections

Load Combination	Span	Max. "-" Defl	Location in Span	Load Combination	Max. "+" Defl	Location in Span
+D+0.750L+0.750S	1	0.2604	6.827		0.0000	0.000

Maximum Deflections for Load Combinations

Load Combination	Span	Max. Downward Defl	Location in Span	Span	Max. Upward Defl	Location in Span
D Only	1	0.1339	6.827		0.0000	0.000
+D+L	1	0.2014	6.827		0.0000	0.000
+D+S	1	0.2350	6.827		0.0000	0.000
+D+0.750L	1	0.1846	6.827		0.0000	0.000
+D+0.750L+0.750S	1	0.2604	6.827		0.0000	0.000
+0.60D	1	0.0804	6.827		0.0000	0.000
L Only	1	0.0675	6.827		0.0000	0.000
S Only	1	0.1011	6.827		0.0000	0.000

Vertical Reactions

Support notation : Far left is #:

Values in KIPS

Load Combination	Support 1	Support 2
Max Upward from all Load Conditions	19.095	22.498
Max Upward from Load Combinations	19.095	22.498
Max Upward from Load Cases	9.829	11.541
D Only	9.829	11.541
+D+L	14.801	17.289
+D+S	17.212	20.401
+D+0.750L	13.558	15.852
+D+0.750L+0.750S	19.095	22.498
+0.60D	5.898	6.924
L Only	4.971	5.749
S Only	7.383	8.861

Steel Section Properties : W14x30

Depth	=	13.800 in	I xx	=	291.00 in^4	J	=	0.380 in^4
Web Thick	=	0.270 in	S xx	=	42.00 in^3	Cw	=	887.00 in^6
Flange Width	=	6.730 in	R xx	=	5.730 in			
Flange Thick	=	0.385 in	Zx	=	47.300 in^3			
Area	=	8.850 in^2	I yy	=	19.600 in^4			
Weight	=	30.000 plf	S yy	=	5.820 in^3	Wno	=	22.600 in^2
Kdesign	=	0.785 in	R yy	=	1.490 in	Sw	=	14.600 in^4
K1	=	0.750 in	Zy	=	8.990 in^3	Qf	=	8.340 in^3
rts	=	1.770 in				Qw	=	23.100 in^3
Ycg	=	6.900 in						

Steel Beam



Project File: 22025 Astrid Building 7.ec6

LIC# : KW-06018035, Build:20.23.08.30

JVA

(c) ENERCALC INC 1983-2023

DESCRIPTION: 1B6

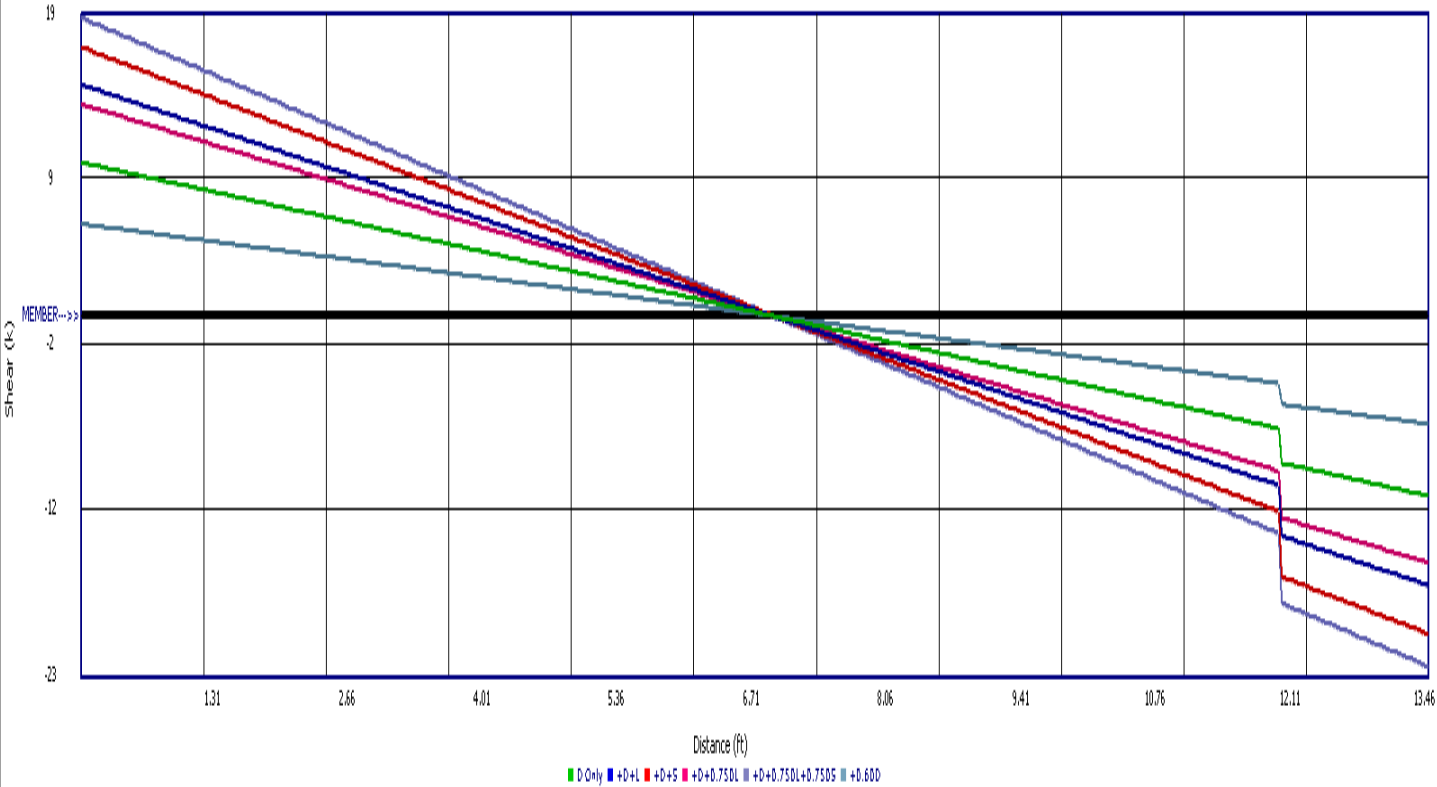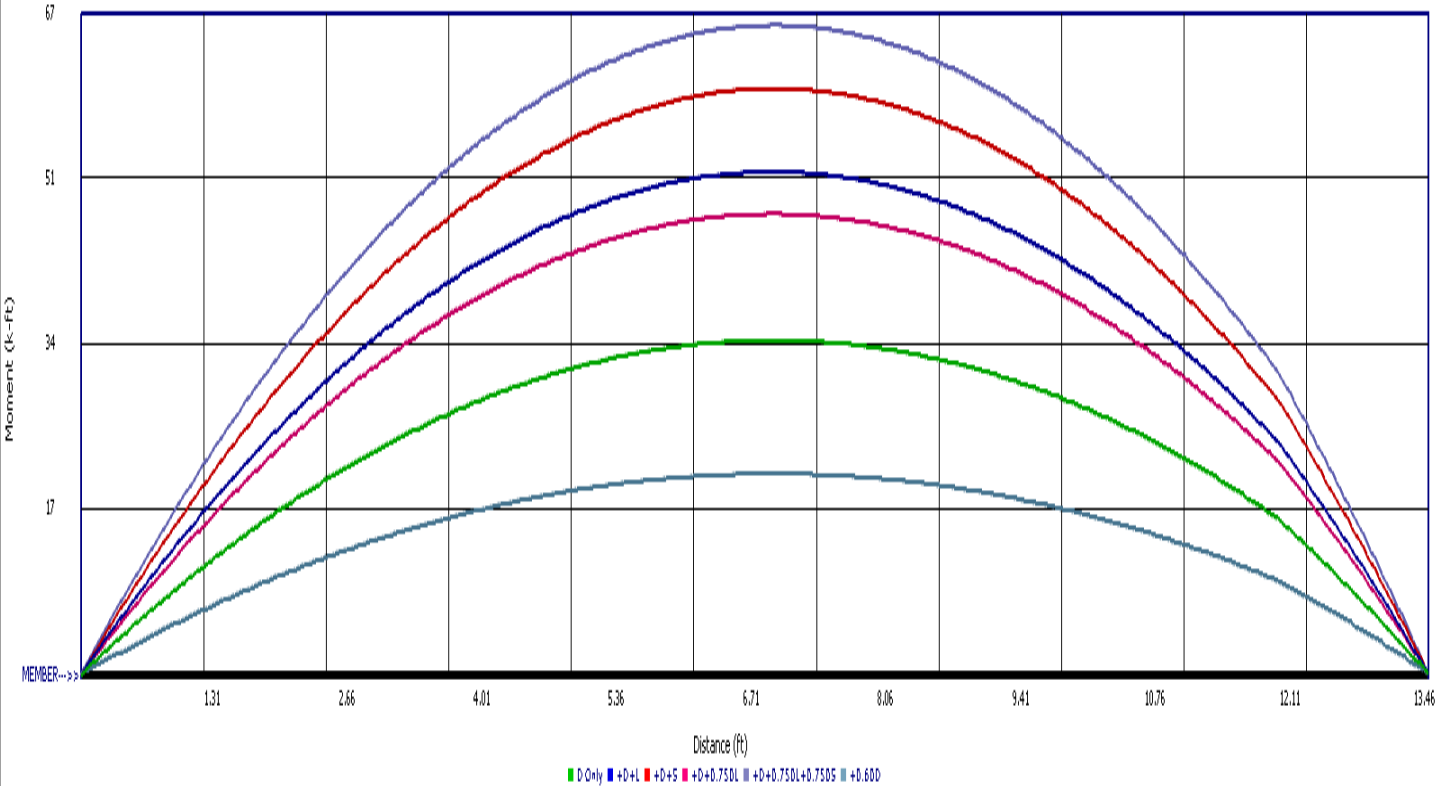

Steel Beam


Project File: 22025 Astrid Building 7.ec6

LIC# : KW-06018035, Build:20.23.08.30

JVA

(c) ENERCALC INC 1983-2023

DESCRIPTION: 1B6

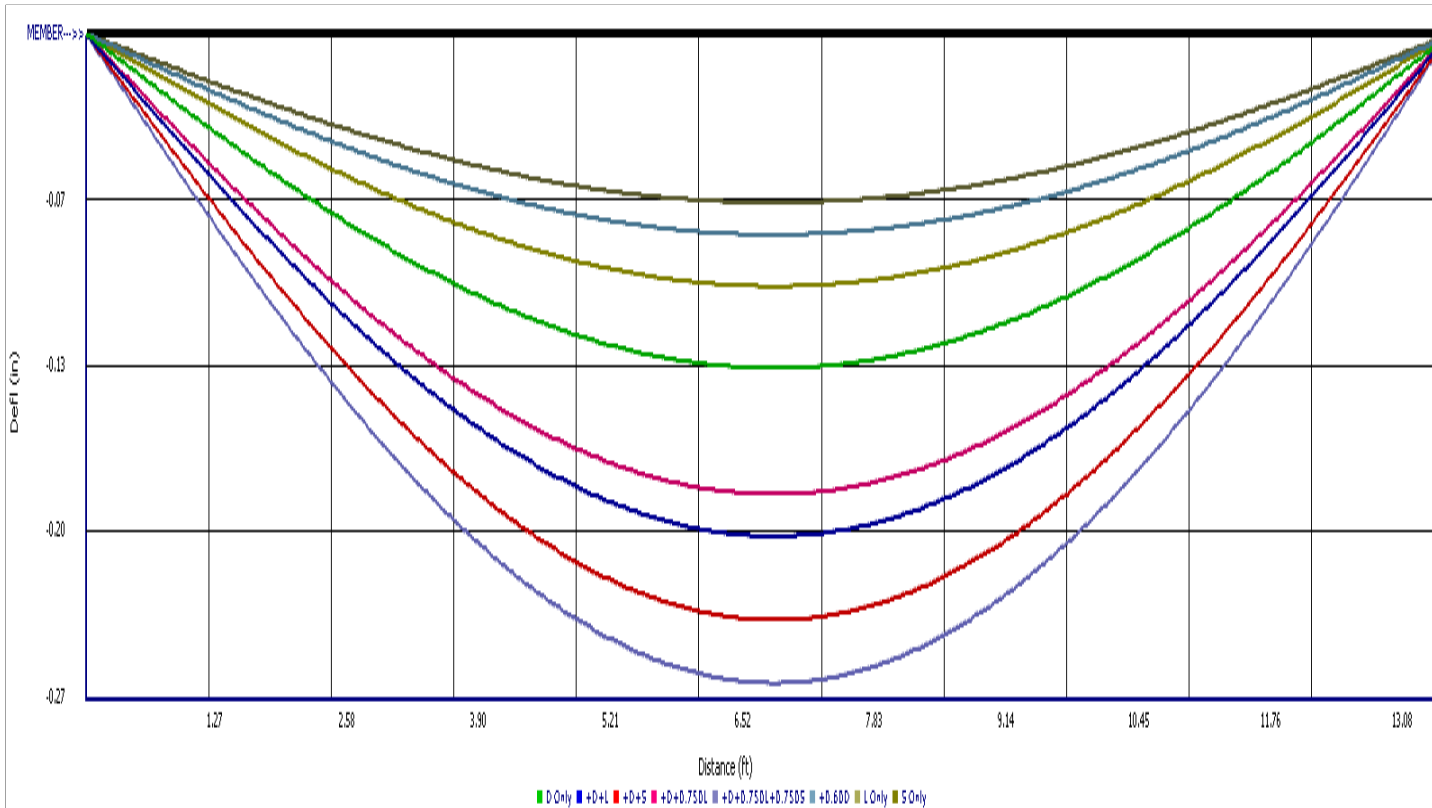

Steel Beam

Project File: 22025 Astrid Building 7.ec6

LIC#: KW-06018035, Build:20.23.08.30

JVA

(c) ENERCALC INC 1983-2023

DESCRIPTION: 1B9

CODE REFERENCES

Calculations per AISC 360-16, IBC 2018, CBC 2019, ASCE 7-16

Load Combination Set : ASCE 7-16

Material Properties


Analysis Method Allowable Strength Design

Fy : Steel Yield : 50.0 ksi

Beam Bracing : Beam is Fully Braced against lateral-torsional buckling

E: Modulus : 29,000.0 ksi

Bending Axis : Major Axis Bending

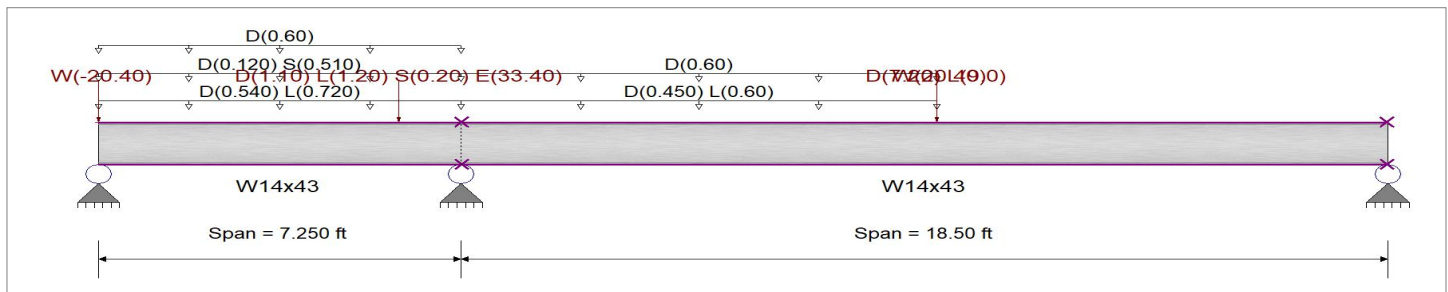

Applied Loads

Service loads entered. Load Factors will be applied for calculations.

Beam self weight calculated and added to loading

Load for Span Number 1

Uniform Load : D = 0.090, L = 0.120 ksf, Tributary Width = 6.0 ft, (3 FLOORS)

Uniform Load : D = 0.020, S = 0.0850 ksf, Tributary Width = 6.0 ft, (ROOF)

Uniform Load : D = 0.60 k/ft, Tributary Width = 1.0 ft, (WALL 4-STORY)

Point Load : D = 1.10, L = 1.20, S = 0.20, E = 33.40 k @ 6.0 ft, (1B5)

Point Load : W = -20.40 k @ 0.0 ft, (ATS HOLD DOWN (WIND))

Load for Span Number 2

Uniform Load : D = 0.090, L = 0.120 ksf, Extent = 0.0 --> 9.50 ft, Tributary Width = 5.0 ft, (3 FLOORS)

Uniform Load : D = 0.60 k/ft, Extent = 0.0 --> 9.50 ft, Tributary Width = 1.0 ft, (WALL 4-STORY)

Point Load : D = 7.20, L = 9.0 k @ 9.50 ft, (1B5)

Point Load : W = 20.40 k @ 9.50 ft, (ATS HOLD DOWN (WIND))

DESIGN SUMMARY

Design OK

Maximum Bending Stress Ratio =		0.567 : 1	Maximum Shear Stress Ratio =		0.410 : 1
Section used for this span		W14x43	Section used for this span		W14x43
Ma : Applied		98.523 k-ft	Va : Applied		34.285 k
Mn / Omega : Allowable		173.653 k-ft	Vn/Omega : Allowable		83.570 k
Load Combination: 1.2D+0.750L+0.450W+H, LL Comb Run (*L)			Load Combination: 1.2D+0.750L+0.750S+0.5250E+H, LL Comb Run (LL)		
Span # where maximum occurs		Span # 2	Location of maximum on span		7.250 ft
Span # where maximum occurs		Span # 2	Span # where maximum occurs		Span # 1
Maximum Deflection					
Max Downward Transient Deflection		0.227 in Ratio = 977	Span: 2 : W Only		
Max Upward Transient Deflection		-0.024 in Ratio = 3,662	Span: 2 : W Only		
Max Downward Total Deflection		0.340 in Ratio = 652	Span: 2 : +D+0.750Lr+0.750L+0.450W+H, LL Comb Run		
Max Upward Total Deflection		-0.035 in Ratio = 2518	Span: 2 : +D+0.750Lr+0.750L+0.450W+H, LL Comb Run		

Project Title:
Engineer:
Project ID:
Project Descr:

Steel Beam

Project File: 22025 Astrid Building 7.ec6

LIC# : KW-06018035, Build:20.23.08.30

JVA

(c) ENERCALC INC 1983-2023

DESCRIPTION: 1B9

Maximum Forces & Stresses for Load Combinations

Load Combination		Max Stress Ratios		Summary of Moment Values						Summary of Shear Values		
Segment Length	Span #	M	V	Mmax +	Mmax -	Ma Max	Mnx	Mnx/Omega Cb	Rm	Va Max	Vnx/Vnx/Omega	
+D+H												
Dsgn. L = 7.25 ft	1	0.234	0.162		-40.60	40.60	290.00	173.65 1.00 1.00		13.51	125.36	83.57
Dsgn. L = 18.50 ft	2	0.234	0.162	38.33	-40.60	40.60	290.00	173.65 1.00 1.00		13.51	125.36	83.57
+D+L+H, LL Comb Run (*L)												
Dsgn. L = 7.25 ft	1	0.424	0.286		-73.55	73.55	290.00	173.65 1.00 1.00		23.91	125.36	83.57
Dsgn. L = 18.50 ft	2	0.443	0.286	76.93	-73.55	76.93	290.00	173.65 1.00 1.00		23.91	125.36	83.57
+D+L+H, LL Comb Run (L*)												
Dsgn. L = 7.25 ft	1	0.243	0.180	0.89	-42.25	42.25	290.00	173.65 1.00 1.00		15.06	125.36	83.57
Dsgn. L = 18.50 ft	2	0.243	0.163	37.52	-42.25	42.25	290.00	173.65 1.00 1.00		13.60	125.36	83.57
+D+L+H, LL Comb Run (LL)												
Dsgn. L = 7.25 ft	1	0.433	0.287		-75.21	75.21	290.00	173.65 1.00 1.00		23.99	125.36	83.57
Dsgn. L = 18.50 ft	2	0.438	0.287	76.12	-75.21	76.12	290.00	173.65 1.00 1.00		23.99	125.36	83.57
+D+Lr+H, LL Comb Run (*L)												
Dsgn. L = 7.25 ft	1	0.234	0.162		-40.60	40.60	290.00	173.65 1.00 1.00		13.51	125.36	83.57
Dsgn. L = 18.50 ft	2	0.234	0.162	38.33	-40.60	40.60	290.00	173.65 1.00 1.00		13.51	125.36	83.57
+D+Lr+H, LL Comb Run (L*)												
Dsgn. L = 7.25 ft	1	0.234	0.162		-40.60	40.60	290.00	173.65 1.00 1.00		13.51	125.36	83.57
Dsgn. L = 18.50 ft	2	0.234	0.162	38.33	-40.60	40.60	290.00	173.65 1.00 1.00		13.51	125.36	83.57
+D+Lr+H, LL Comb Run (LL)												
Dsgn. L = 7.25 ft	1	0.234	0.162		-40.60	40.60	290.00	173.65 1.00 1.00		13.51	125.36	83.57
Dsgn. L = 18.50 ft	2	0.234	0.162	38.33	-40.60	40.60	290.00	173.65 1.00 1.00		13.51	125.36	83.57
+D+S+H												
Dsgn. L = 7.25 ft	1	0.240	0.162	0.31	-41.59	41.59	290.00	173.65 1.00 1.00		13.56	125.36	83.57
Dsgn. L = 18.50 ft	2	0.240	0.162	37.84	-41.59	41.59	290.00	173.65 1.00 1.00		13.56	125.36	83.57
+D+0.750Lr+0.750L+H, LL Comb												
Dsgn. L = 7.25 ft	1	0.376	0.255		-65.32	65.32	290.00	173.65 1.00 1.00		21.31	125.36	83.57
Dsgn. L = 18.50 ft	2	0.387	0.255	67.28	-65.32	67.28	290.00	173.65 1.00 1.00		21.31	125.36	83.57
+D+0.750Lr+0.750L+H, LL Comb												
Dsgn. L = 7.25 ft	1	0.241	0.169	0.43	-41.84	41.84	290.00	173.65 1.00 1.00		14.11	125.36	83.57
Dsgn. L = 18.50 ft	2	0.241	0.162	37.72	-41.84	41.84	290.00	173.65 1.00 1.00		13.58	125.36	83.57
+D+0.750Lr+0.750L+H, LL Comb												
Dsgn. L = 7.25 ft	1	0.383	0.256		-66.55	66.55	290.00	173.65 1.00 1.00		21.37	125.36	83.57
Dsgn. L = 18.50 ft	2	0.384	0.256	66.67	-66.55	66.67	290.00	173.65 1.00 1.00		21.37	125.36	83.57
+D+0.750L+0.750S+H, LL Comb												
Dsgn. L = 7.25 ft	1	0.380	0.255		-66.06	66.06	290.00	173.65 1.00 1.00		21.35	125.36	83.57
Dsgn. L = 18.50 ft	2	0.385	0.255	66.91	-66.06	66.91	290.00	173.65 1.00 1.00		21.35	125.36	83.57
+D+0.750L+0.750S+H, LL Comb												
Dsgn. L = 7.25 ft	1	0.245	0.188	1.48	-42.58	42.58	290.00	173.65 1.00 1.00		15.72	125.36	83.57
Dsgn. L = 18.50 ft	2	0.245	0.163	37.36	-42.58	42.58	290.00	173.65 1.00 1.00		13.62	125.36	83.57
+D+0.750L+0.750S+H, LL Comb												
Dsgn. L = 7.25 ft	1	0.388	0.256		-67.30	67.30	290.00	173.65 1.00 1.00		21.41	125.36	83.57
Dsgn. L = 18.50 ft	2	0.388	0.256	66.31	-67.30	67.30	290.00	173.65 1.00 1.00		21.41	125.36	83.57
+D+0.60W+H												
Dsgn. L = 7.25 ft	1	0.408	0.252		-70.80	70.80	290.00	173.65 1.00 1.00		21.10	125.36	83.57
Dsgn. L = 18.50 ft	2	0.461	0.252	79.99	-70.80	79.99	290.00	173.65 1.00 1.00		21.10	125.36	83.57
+D+0.750Lr+0.750L+0.450W+H, I												
Dsgn. L = 7.25 ft	1	0.507	0.323		-87.97	87.97	290.00	173.65 1.00 1.00		27.00	125.36	83.57
Dsgn. L = 18.50 ft	2	0.567	0.323	98.52	-87.97	98.52	290.00	173.65 1.00 1.00		27.00	125.36	83.57
+D+0.750Lr+0.750L+0.450W+H, I												
Dsgn. L = 7.25 ft	1	0.371	0.231		-64.49	64.49	290.00	173.65 1.00 1.00		19.27	125.36	83.57
Dsgn. L = 18.50 ft	2	0.397	0.231	68.97	-64.49	68.97	290.00	173.65 1.00 1.00		19.27	125.36	83.57
+D+0.750Lr+0.750L+0.450W+H, I												
Dsgn. L = 7.25 ft	1	0.514	0.324		-89.21	89.21	290.00	173.65 1.00 1.00		27.06	125.36	83.57
Dsgn. L = 18.50 ft	2	0.564	0.324	97.92	-89.21	97.92	290.00	173.65 1.00 1.00		27.06	125.36	83.57
+D+0.750L+0.750S+0.450W+H, L												
Dsgn. L = 7.25 ft	1	0.511	0.324		-88.72	88.72	290.00	173.65 1.00 1.00		27.04	125.36	83.57
Dsgn. L = 18.50 ft	2	0.565	0.324	98.16	-88.72	98.16	290.00	173.65 1.00 1.00		27.04	125.36	83.57
+D+0.750L+0.750S+0.450W+H, L												
Dsgn. L = 7.25 ft	1	0.376	0.231		-65.24	65.24	290.00	173.65 1.00 1.00		19.31	125.36	83.57
Dsgn. L = 18.50 ft	2	0.395	0.231	68.60	-65.24	68.60	290.00	173.65 1.00 1.00		19.31	125.36	83.57
+D+0.750L+0.750S+0.450W+H, L												
Dsgn. L = 7.25 ft	1	0.518	0.324		-89.96	89.96	290.00	173.65 1.00 1.00		27.10	125.36	83.57
Dsgn. L = 18.50 ft	2	0.562	0.324	97.55	-89.96	97.55	290.00	173.65 1.00 1.00		27.10	125.36	83.57

Project Title:
Engineer:
Project ID:
Project Descr:

Steel Beam

Project File: 22025 Astrid Building 7.ec6

LIC# : KW-06018035, Build:20.23.08.30

JVA

(c) ENERCALC INC 1983-2023

DESCRIPTION: 1B9

Maximum Forces & Stresses for Load Combinations

Load Combination		Max Stress Ratios		Summary of Moment Values							Summary of Shear Values		
Segment Length	Span #	M	V	Mmax +	Mmax -	Ma Max	Mnx	Mnx/Omega	Cb	Rm	Va Max	Vnx/Vnx/Omega	
+0.60D+0.60W+0.60H													
Dsgn. L = 7.25 ft	1	0.314	0.188		-54.57	54.57	290.00	173.65	1.00	1.00	15.69	125.36	83.57
Dsgn. L = 18.50 ft	2	0.372	0.188	64.66	-54.57	64.66	290.00	173.65	1.00	1.00	15.69	125.36	83.57
+D+0.70E+0.60H													
Dsgn. L = 7.25 ft	1	0.270	0.376	2.37	-46.82	46.82	290.00	173.65	1.00	1.00	31.44	125.36	83.57
Dsgn. L = 18.50 ft	2	0.270	0.166	35.29	-46.82	46.82	290.00	173.65	1.00	1.00	13.85	125.36	83.57
+D+0.750L+0.750S+0.5250E+H,													
Dsgn. L = 7.25 ft	1	0.407	0.376		-70.73	70.73	290.00	173.65	1.00	1.00	31.41	125.36	83.57
Dsgn. L = 18.50 ft	2	0.407	0.258	64.64	-70.73	70.73	290.00	173.65	1.00	1.00	21.60	125.36	83.57
+D+0.750L+0.750S+0.5250E+H,													
Dsgn. L = 7.25 ft	1	0.272	0.369	5.49	-47.25	47.25	290.00	173.65	1.00	1.00	30.88	125.36	83.57
Dsgn. L = 18.50 ft	2	0.272	0.166	35.08	-47.25	47.25	290.00	173.65	1.00	1.00	13.87	125.36	83.57
+D+0.750L+0.750S+0.5250E+H,													
Dsgn. L = 7.25 ft	1	0.414	0.410	0.53	-71.97	71.97	290.00	173.65	1.00	1.00	34.29	125.36	83.57
Dsgn. L = 18.50 ft	2	0.414	0.259	64.03	-71.97	71.97	290.00	173.65	1.00	1.00	21.67	125.36	83.57
+0.60D+0.70E+H													
Dsgn. L = 7.25 ft	1	0.176	0.322	4.87	-30.58	30.58	290.00	173.65	1.00	1.00	26.95	125.36	83.57
Dsgn. L = 18.50 ft	2	0.176	0.101	19.96	-30.58	30.58	290.00	173.65	1.00	1.00	8.44	125.36	83.57

Overall Maximum Deflections

Load Combination	Span	Max. "-" Defl	Location in Span	Load Combination	Max. "+" Defl	Location in Span
	1	0.0000	0.000			
+D+0.750Lr+0.750L+0.450W+H	2	0.3405	9.842	+D+0.750Lr+0.750L+0.450W+H	-0.0345	4.321
					0.0000	4.321

Maximum Deflections for Load Combinations

Load Combination	Span	Max. Downward Defl	Location in Span	Span	Max. Upward Defl	Location in Span
+D+H	2	0.1375	9.694	1	-0.0123	4.524
+D+L+H, LL Comb Run (*L)	2	0.2720	9.768	1	-0.0278	4.350
+D+L+H, LL Comb Run (L*)	2	0.1326	9.768	1	-0.0091	4.814
+D+L+H, LL Comb Run (LL)	2	0.2671	9.768	1	-0.0244	4.437
+D+Lr+H, LL Comb Run (*L)	2	0.1375	9.694	1	-0.0123	4.524
+D+Lr+H, LL Comb Run (L*)	2	0.1375	9.694	1	-0.0123	4.524
+D+Lr+H, LL Comb Run (LL)	2	0.1375	9.694	1	-0.0123	4.524
+D+S+H	2	0.1346	9.768	1	-0.0103	4.698
+D+0.750Lr+0.750L+H, LL Comb Run (*L)	2	0.2384	9.768	1	-0.0239	4.350
+D+0.750Lr+0.750L+H, LL Comb Run (L*)	2	0.1338	9.768	1	-0.0099	4.727
+D+0.750Lr+0.750L+H, LL Comb Run (LL)	2	0.2347	9.768	1	-0.0214	4.466
+D+0.750L+0.750S+H, LL Comb Run (*L)	2	0.2361	9.768	1	-0.0223	4.437
+D+0.750L+0.750S+H, LL Comb Run (L*)	2	0.1316	9.768	1	-0.0084	4.930
+D+0.750L+0.750S+H, LL Comb Run (LL)	2	0.2325	9.768	1	-0.0198	4.524
+D+0.60W+H	2	0.2737	9.842	1	-0.0265	4.350
+D+0.750Lr+0.750L+0.450W+H, LL Comb Run (	2	0.3405	9.842	1	-0.0345	4.321
+D+0.750Lr+0.750L+0.450W+H, LL Comb Run (	2	0.2360	9.842	1	-0.0204	4.466
+D+0.750Lr+0.750L+0.450W+H, LL Comb Run (	2	0.3368	9.842	1	-0.0320	4.379
+D+0.750L+0.750S+0.450W+H, LL Comb Run (	2	0.3383	9.842	1	-0.0330	4.350
+D+0.750L+0.750S+0.450W+H, LL Comb Run (l	2	0.2338	9.842	1	-0.0189	4.553
+D+0.750L+0.750S+0.450W+H, LL Comb Run (l	2	0.3346	9.842	1	-0.0305	4.408
+0.60D+0.60W+0.60H	2	0.2187	9.916	1	-0.0216	4.321
+D+0.70E+0.60H	2	0.1192	9.916	1	-0.0027	5.742
+D+0.750L+0.750S+0.5250E+H, LL Comb Run (	2	0.2224	9.842	1	-0.0147	4.582
+D+0.750L+0.750S+0.5250E+H, LL Comb Run (	2	0.1179	9.916	1	-0.0021	6.148
+D+0.750L+0.750S+0.5250E+H, LL Comb Run (	2	0.2188	9.842	1	-0.0124	4.785
+0.60D+0.70E+H	2	0.0642	10.064	1	-0.0001	7.018
D Only	2	0.1375	9.694	1	-0.0123	4.524
L Only, LL Comb Run (*L)	2	0.1345	9.768	1	-0.0156	4.205
L Only, LL Comb Run (L*)	1	0.0035	3.625	2	-0.0051	7.844
L Only, LL Comb Run (LL)	2	0.1296	9.842	1	-0.0122	4.379
S Only	1	0.0022	3.567	2	-0.0031	7.844
W Only	2	0.2271	9.990	1	-0.0238	4.205
E Only	1	0.0146	4.118	2	-0.0275	7.844

Project Title:
 Engineer:
 Project ID:
 Project Descr:

Steel Beam

Project File: 22025 Astrid Building 7.ec6

LIC# : KW-06018035, Build:20.23.08.30

JVA

(c) ENERCALC INC 1983-2023

DESCRIPTION: 1B9

Vertical Reactions

Support notation : Far left is #.

Values in KIPS

Load Combination	Support 1	Support 2	Support 3
Max Upward from all Load Conditions	4.944	55.951	11.179
Max Upward from Load Combinations	4.944	55.951	11.179
Max Upward from Load Cases	4.532	29.348	7.754
Max Downward from all Load Conditions (Resis	-27.344		-0.481
Max Downward from Load Combinations (Resi	-17.093		
Max Downward from Load Cases (Resisting Up	-27.344		-0.481
+D+H	-0.687	24.742	4.462
+D+L+H, LL Comb Run (*L)	-5.232	39.684	8.765
+D+L+H, LL Comb Run (L*)	1.902	28.662	4.372
+D+L+H, LL Comb Run (LL)	-2.643	43.604	8.676
+D+Lr+H, LL Comb Run (*L)	-0.687	24.742	4.462
+D+Lr+H, LL Comb Run (L*)	-0.687	24.742	4.462
+D+Lr+H, LL Comb Run (LL)	-0.687	24.742	4.462
+D+S+H	1.059	26.948	4.408
+D+0.750Lr+0.750L+H, LL Comb Run (*L)	-4.096	35.949	7.690
+D+0.750Lr+0.750L+H, LL Comb Run (L*)	1.255	27.682	4.395
+D+0.750Lr+0.750L+H, LL Comb Run (LL)	-2.154	38.889	7.623
+D+0.750L+0.750S+H, LL Comb Run (*L)	-2.787	37.603	7.649
+D+0.750L+0.750S+H, LL Comb Run (L*)	2.564	29.337	4.354
+D+0.750L+0.750S+H, LL Comb Run (LL)	-0.845	40.543	7.582
+D+0.60W+H	-17.093	36.496	9.114
+D+0.750Lr+0.750L+0.450W+H, LL Comb Run	-16.401	44.764	11.179
+D+0.750Lr+0.750L+0.450W+H, LL Comb Run	-11.050	36.498	7.884
+D+0.750Lr+0.750L+0.450W+H, LL Comb Run	-14.459	47.704	11.112
+D+0.750L+0.750S+0.450W+H, LL Comb Run	-15.091	46.418	11.139
+D+0.750L+0.750S+0.450W+H, LL Comb Run	-9.740	38.152	7.844
+D+0.750L+0.750S+0.450W+H, LL Comb Run	-13.150	49.358	11.072
+0.60D+0.60W+0.60H	-16.818	26.599	7.330
+D+0.70E+0.60H	2.486	45.286	4.125
+D+0.750L+0.750S+0.5250E+H, LL Comb Run	-0.407	53.011	7.397
+D+0.750L+0.750S+0.5250E+H, LL Comb Run	4.944	44.744	4.102
+D+0.750L+0.750S+0.5250E+H, LL Comb Run	1.535	55.951	7.330
+0.60D+0.70E+H	2.761	35.389	2.341
D Only	-0.687	24.742	4.462
L Only, LL Comb Run (*L)	-4.546	14.942	4.304
L Only, LL Comb Run (L*)	2.589	3.920	-0.089
L Only, LL Comb Run (LL)	-1.957	18.862	4.214
S Only	1.746	2.206	-0.054
W Only	-27.344	19.590	7.754
E Only	4.532	29.348	-0.481
H Only			

Steel Section Properties : W14x43

Depth	=	13.700 in	I xx	=	428.00 in^4	J	=	1.050 in^4
Web Thick	=	0.305 in	S xx	=	62.60 in^3	Cw	=	1,950.00 in^6
Flange Width	=	8.000 in	R xx	=	5.820 in			
Flange Thick	=	0.530 in	Zx	=	69.600 in^3			
Area	=	12.600 in^2	I yy	=	45.200 in^4	Wno	=	26.300 in^2
Weight	=	43.000 plf	S yy	=	11.300 in^3	Sw	=	27.900 in^4
Kdesign	=	1.120 in	R yy	=	1.890 in	Qf	=	13.400 in^3
K1	=	1.000 in	Zy	=	17.300 in^3	Qw	=	34.000 in^3
rts	=	2.180 in						
Ycg	=	6.850 in						

Steel Beam





Project File: 22025 Astrid Building 7.ec6

LIC# : KW-06018035, Build:20.23.08.30

JVA

(c) ENERCALC INC 1983-2023

DESCRIPTION: 1B9

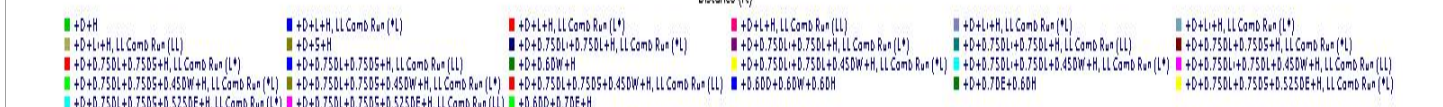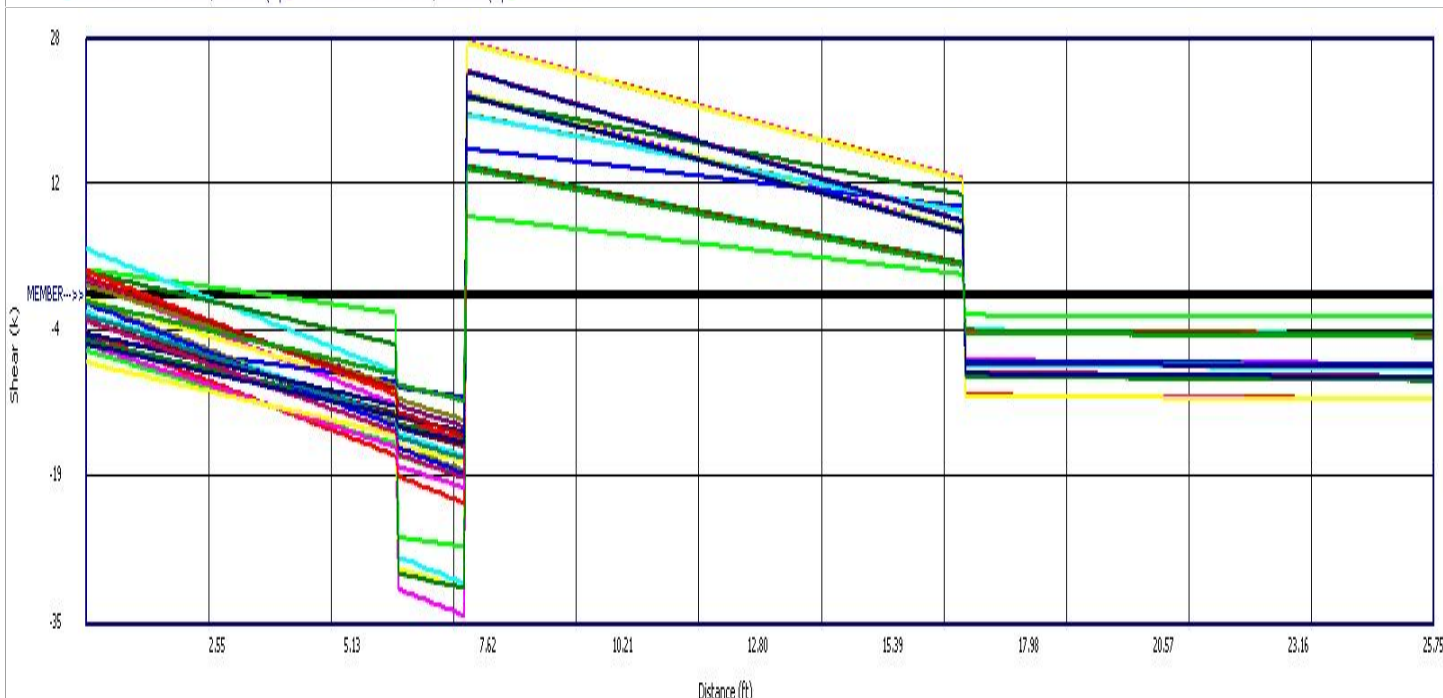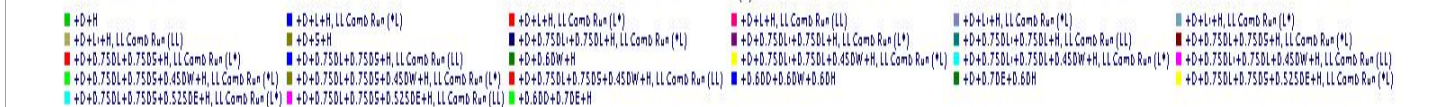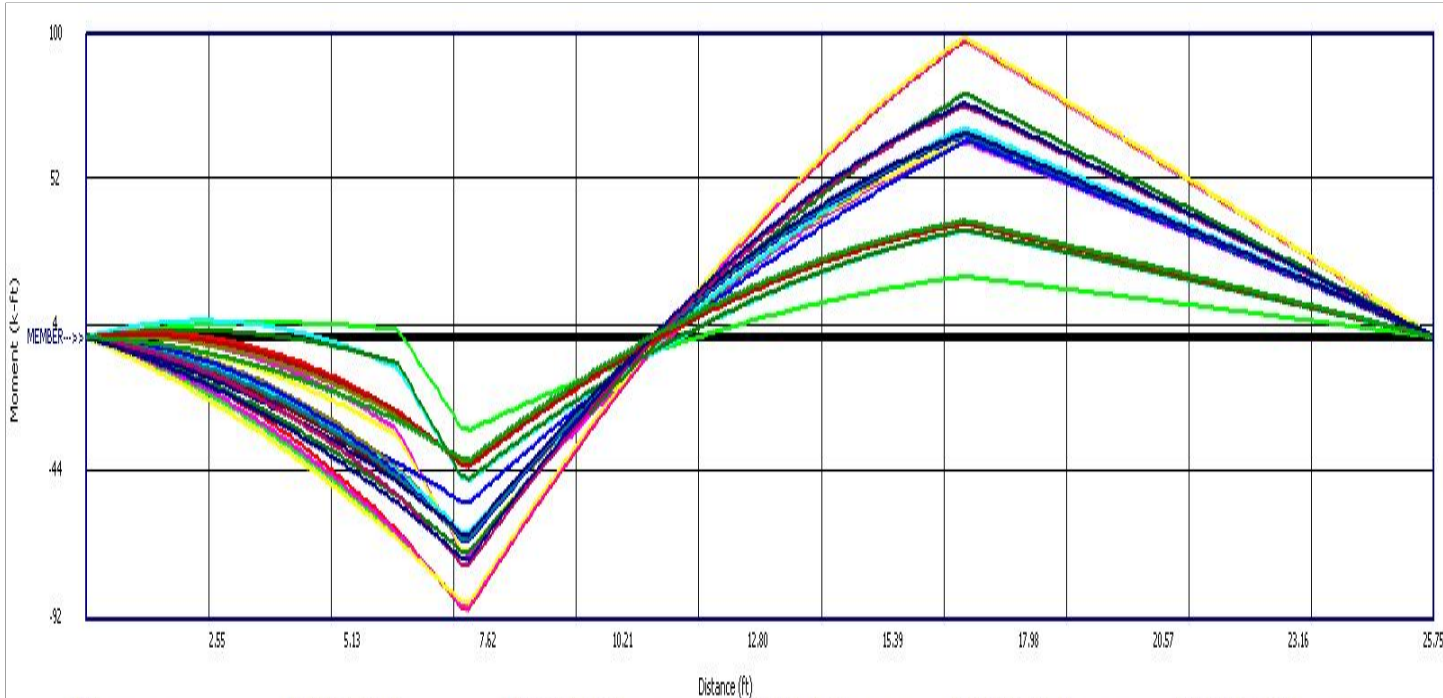

Steel Beam


Project File: 22025 Astrid Building 7.ec6

LIC#: KW-06018035, Build:20.23.08.30

JVA

(c) ENERCALC INC 1983-2023

DESCRIPTION: 1B9

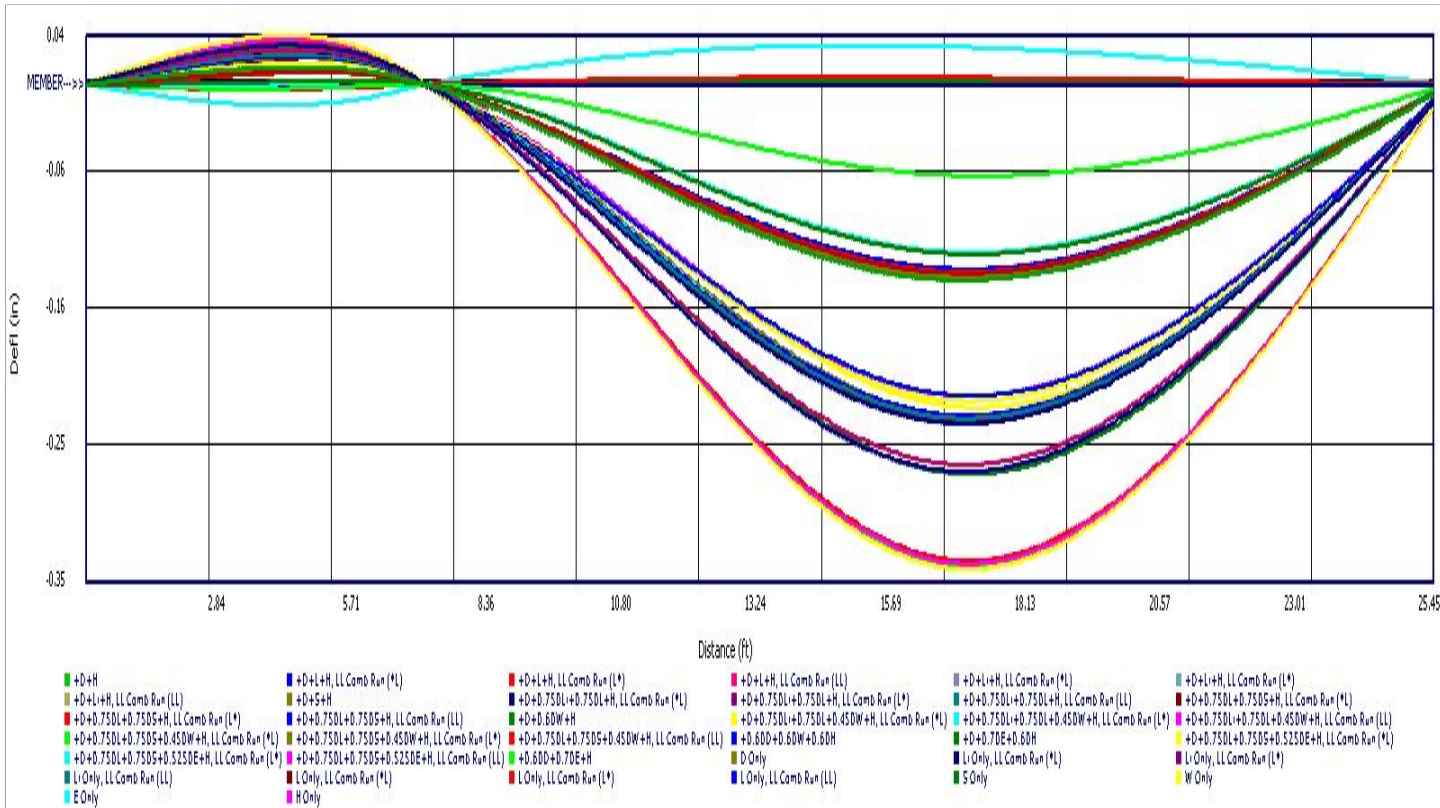

Steel Beam

Project File: 22025 Astrid Building 7.ec6

LIC#: KW-06018035, Build:20.23.08.30

JVA

(c) ENERCALC INC 1983-2023

DESCRIPTION: 1B10


CODE REFERENCES

Calculations per AISC 360-16, IBC 2018, CBC 2019, ASCE 7-16
Load Combination Set : ASCE 7-16

Material Properties

Analysis Method : Allowable Strength Design
Beam Bracing : Beam is Fully Braced against lateral-torsional buckling
Bending Axis : Major Axis Bending

Fy : Steel Yield : 50.0 ksi
E: Modulus : 29,000.0 ksi

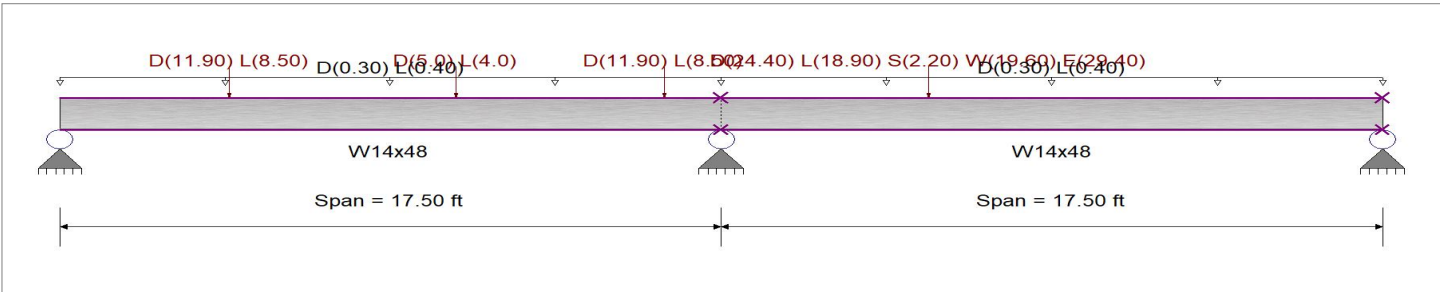

Applied Loads

Service loads entered. Load Factors will be applied for calculations.

Beam self weight calculated and added to loading
Load for Span Number 1
Uniform Load : D = 0.030, L = 0.040 ksf, Tributary Width = 10.0 ft, (1ST FLOOR)

Point Load : D = 11.90, L = 8.50 k @ 4.50 ft, (1B7)

Point Load : D = 5.0, L = 4.0 k @ 10.50 ft, (1B8)

Point Load : D = 11.90, L = 8.50 k @ 16.0 ft, (1B7)

Load for Span Number 2
Uniform Load : D = 0.030, L = 0.040 ksf, Tributary Width = 10.0 ft, (1ST FLOOR)

Point Load : D = 24.40, L = 18.90, S = 2.20, W = 19.60, E = 29.40 k @ 5.50 ft, (1B9)

DESIGN SUMMARY

Design OK

Maximum Bending Stress Ratio =		0.807 : 1	Maximum Shear Stress Ratio =		0.563 : 1
Section used for this span		W14x48	Section used for this span		W14x48
Ma : Applied		157.906 k-ft	Va : Applied		52.860 k
Mn / Omega : Allowable		195.609 k-ft	Vn/Omega : Allowable		93.840 k
Load Combination: 1.2D+0.750L+0.750S+0.5250E+H, LL Comb Run (LL)			Load Combination: 1.2D+0.750L+0.750S+0.5250E+H, LL Comb Run (LL)		
Location of maximum on span		17.500 ft	Location of maximum on span		17.500 ft
Span # where maximum occurs		Span # 1	Span # where maximum occurs		Span # 1
Maximum Deflection					
Max Downward Transient Deflection		0.223 in Ratio =	940	>=360	Span: 2 : E Only
Max Upward Transient Deflection		-0.114 in Ratio =	1,848	>=360	Span: 2 : E Only
Max Downward Total Deflection		0.405 in Ratio =	518	>=240.	Span: 2 : +D+0.750L+0.750S+0.5250E+H, LL Comb Run
Max Upward Total Deflection		-0.086 in Ratio =	2430	>=240.	Span: 2 : +D+0.750L+0.750S+0.5250E+H, LL Comb Run

Maximum Forces & Stresses for Load Combinations

Load Combination		Max Stress Ratios		Summary of Moment Values							Summary of Shear Values		
Segment Length	Span #	M	V	Mmax +	Mmax -	Ma Max	Mnx	Mnx/Omega	Cb	Rm	Va Max	Vnx	Vnx/Omega
+D+H													
Dsgn. L = 17.50 ft	1	0.413	0.262	42.61	-80.82	80.82	326.67	195.61	1.00	1.00	24.60	140.76	93.84
Dsgn. L = 17.50 ft	2	0.413	0.260	48.03	-80.82	80.82	326.67	195.61	1.00	1.00	24.39	140.76	93.84
+D+L+H, LL Comb Run (*L)													
Dsgn. L = 17.50 ft	1	0.606	0.458	32.94	-118.51	118.51	326.67	195.61	1.00	1.00	43.01	140.76	93.84
Dsgn. L = 17.50 ft	2	0.606	0.458	106.59	-118.51	118.51	326.67	195.61	1.00	1.00	43.01	140.76	93.84
+D+L+H, LL Comb Run (L*)													

Project Title:
Engineer:
Project ID:
Project Descr:

Steel Beam

Project File: 22025 Astrid Building 7.ec6

LIC# : KW-06018035, Build:20.23.08.30

JVA

(c) ENERCALC INC 1983-2023

DESCRIPTION: 1B10

Maximum Forces & Stresses for Load Combinations

Load Combination		Max Stress Ratios		Summary of Moment Values						Summary of Shear Values		
Segment Length	Span #	M	V	Mmax +	Mmax -	Ma Max	Mnx	Mnx/Omega	Cb	Rm	Va Max	Vnx/Vnx/Omega
Dsgn. L = 17.50 ft	1	0.561	0.449	85.78	-109.70	109.70	326.67	195.61	1.00	1.00	42.11	140.76
Dsgn. L = 17.50 ft	2	0.561	0.278	28.28	-109.70	109.70	326.67	195.61	1.00	1.00	26.05	140.76
+D+L+H, LL Comb Run (LL)												
Dsgn. L = 17.50 ft	1	0.754	0.476	75.98	-147.40	147.40	326.67	195.61	1.00	1.00	44.66	140.76
Dsgn. L = 17.50 ft	2	0.754	0.476	86.83	-147.40	147.40	326.67	195.61	1.00	1.00	44.66	140.76
+D+Lr+H, LL Comb Run (*L)												
Dsgn. L = 17.50 ft	1	0.413	0.262	42.61	-80.82	80.82	326.67	195.61	1.00	1.00	24.60	140.76
Dsgn. L = 17.50 ft	2	0.413	0.260	48.03	-80.82	80.82	326.67	195.61	1.00	1.00	24.39	140.76
+D+Lr+H, LL Comb Run (L*)												
Dsgn. L = 17.50 ft	1	0.413	0.262	42.61	-80.82	80.82	326.67	195.61	1.00	1.00	24.60	140.76
Dsgn. L = 17.50 ft	2	0.413	0.260	48.03	-80.82	80.82	326.67	195.61	1.00	1.00	24.39	140.76
+D+Lr+H, LL Comb Run (LL)												
Dsgn. L = 17.50 ft	1	0.413	0.262	42.61	-80.82	80.82	326.67	195.61	1.00	1.00	24.60	140.76
Dsgn. L = 17.50 ft	2	0.413	0.260	48.03	-80.82	80.82	326.67	195.61	1.00	1.00	24.39	140.76
+D+S+H												
Dsgn. L = 17.50 ft	1	0.431	0.278	41.70	-84.31	84.31	326.67	195.61	1.00	1.00	26.10	140.76
Dsgn. L = 17.50 ft	2	0.431	0.278	53.92	-84.31	84.31	326.67	195.61	1.00	1.00	26.10	140.76
+D+0.750Lr+0.750L+H, LL Comb												
Dsgn. L = 17.50 ft	1	0.558	0.409	35.36	-109.09	109.09	326.67	195.61	1.00	1.00	38.35	140.76
Dsgn. L = 17.50 ft	2	0.558	0.409	91.95	-109.09	109.09	326.67	195.61	1.00	1.00	38.35	140.76
+D+0.750Lr+0.750L+H, LL Comb												
Dsgn. L = 17.50 ft	1	0.524	0.402	74.99	-102.48	102.48	326.67	195.61	1.00	1.00	37.73	140.76
Dsgn. L = 17.50 ft	2	0.524	0.273	33.21	-102.48	102.48	326.67	195.61	1.00	1.00	25.63	140.76
+D+0.750Lr+0.750L+H, LL Comb												
Dsgn. L = 17.50 ft	1	0.668	0.422	67.64	-130.75	130.75	326.67	195.61	1.00	1.00	39.59	140.76
Dsgn. L = 17.50 ft	2	0.668	0.422	77.13	-130.75	130.75	326.67	195.61	1.00	1.00	39.59	140.76
+D+0.750L+0.750S+H, LL Comb												
Dsgn. L = 17.50 ft	1	0.571	0.422	34.68	-111.71	111.71	326.67	195.61	1.00	1.00	39.64	140.76
Dsgn. L = 17.50 ft	2	0.571	0.422	96.36	-111.71	111.71	326.67	195.61	1.00	1.00	39.64	140.76
+D+0.750L+0.750S+H, LL Comb												
Dsgn. L = 17.50 ft	1	0.537	0.404	74.31	-105.10	105.10	326.67	195.61	1.00	1.00	37.88	140.76
Dsgn. L = 17.50 ft	2	0.537	0.287	37.63	-105.10	105.10	326.67	195.61	1.00	1.00	26.91	140.76
+D+0.750L+0.750S+H, LL Comb												
Dsgn. L = 17.50 ft	1	0.682	0.436	66.96	-133.37	133.37	326.67	195.61	1.00	1.00	40.87	140.76
Dsgn. L = 17.50 ft	2	0.682	0.436	81.55	-133.37	133.37	326.67	195.61	1.00	1.00	40.87	140.76
+D+0.60W+H												
Dsgn. L = 17.50 ft	1	0.509	0.357	37.81	-99.51	99.51	326.67	195.61	1.00	1.00	33.53	140.76
Dsgn. L = 17.50 ft	2	0.509	0.357	79.49	-99.51	99.51	326.67	195.61	1.00	1.00	33.53	140.76
+D+0.750Lr+0.750L+0.450W+H, I												
Dsgn. L = 17.50 ft	1	0.629	0.482	31.77	-123.11	123.11	326.67	195.61	1.00	1.00	45.20	140.76
Dsgn. L = 17.50 ft	2	0.629	0.482	115.54	-123.11	123.11	326.67	195.61	1.00	1.00	45.20	140.76
+D+0.750Lr+0.750L+0.450W+H, I												
Dsgn. L = 17.50 ft	1	0.596	0.411	71.34	-116.50	116.50	326.67	195.61	1.00	1.00	38.53	140.76
Dsgn. L = 17.50 ft	2	0.596	0.346	56.81	-116.50	116.50	326.67	195.61	1.00	1.00	32.48	140.76
+D+0.750Lr+0.750L+0.450W+H, I												
Dsgn. L = 17.50 ft	1	0.740	0.495	64.01	-144.77	144.77	326.67	195.61	1.00	1.00	46.44	140.76
Dsgn. L = 17.50 ft	2	0.740	0.495	100.72	-144.77	144.77	326.67	195.61	1.00	1.00	46.44	140.76
+D+0.750L+0.750S+0.450W+H, L												
Dsgn. L = 17.50 ft	1	0.643	0.495	31.10	-125.73	125.73	326.67	195.61	1.00	1.00	46.49	140.76
Dsgn. L = 17.50 ft	2	0.643	0.495	119.96	-125.73	125.73	326.67	195.61	1.00	1.00	46.49	140.76
+D+0.750L+0.750S+0.450W+H, L												
Dsgn. L = 17.50 ft	1	0.609	0.412	70.66	-119.12	119.12	326.67	195.61	1.00	1.00	38.68	140.76
Dsgn. L = 17.50 ft	2	0.609	0.360	61.22	-119.12	119.12	326.67	195.61	1.00	1.00	33.76	140.76
+D+0.750L+0.750S+0.450W+H, L												
Dsgn. L = 17.50 ft	1	0.754	0.509	63.34	-147.39	147.39	326.67	195.61	1.00	1.00	47.72	140.76
Dsgn. L = 17.50 ft	2	0.754	0.509	105.14	-147.39	147.39	326.67	195.61	1.00	1.00	47.72	140.76
+0.60D+0.60W+0.60H												
Dsgn. L = 17.50 ft	1	0.343	0.253	20.77	-67.18	67.18	326.67	195.61	1.00	1.00	23.77	140.76
Dsgn. L = 17.50 ft	2	0.343	0.253	60.28	-67.18	67.18	326.67	195.61	1.00	1.00	23.77	140.76
+D+0.70E+0.60H												
Dsgn. L = 17.50 ft	1	0.580	0.430	34.22	-113.53	113.53	326.67	195.61	1.00	1.00	40.38	140.76
Dsgn. L = 17.50 ft	2	0.580	0.430	103.08	-113.53	113.53	326.67	195.61	1.00	1.00	40.38	140.76
+D+0.750L+0.750S+0.5250E+H, I												

Project Title:
Engineer:
Project ID:
Project Descr:

Steel Beam

Project File: 22025 Astrid Building 7.ec6

LIC# : KW-06018035, Build:20.23.08.30

JVA

(c) ENERCALC INC 1983-2023

DESCRIPTION: 1B10

Maximum Forces & Stresses for Load Combinations

Load Combination		Max Stress Ratios		Summary of Moment Values						Summary of Shear Values		
Segment Length	Span #	M	V	Mmax +	Mmax -	Ma Max	Mnx	Mnx/Omega	Cb	Rm	Va Max	Vnx/Vnx/Omega
Dsgn. L = 17.50 ft	1	0.697	0.550	28.40	-136.24	136.24	326.67	195.61	1.00	1.00	51.62	140.76
Dsgn. L = 17.50 ft	2	0.704	0.550	137.65	-136.24	137.65	326.67	195.61	1.00	1.00	51.62	140.76
+D+0.750L+0.750S+0.5250E+H, I												
Dsgn. L = 17.50 ft	1	0.663	0.419	67.93	-129.63	129.63	326.67	195.61	1.00	1.00	39.29	140.76
Dsgn. L = 17.50 ft	2	0.663	0.415	78.91	-129.63	129.63	326.67	195.61	1.00	1.00	38.90	140.76
+D+0.750L+0.750S+0.5250E+H, I												
Dsgn. L = 17.50 ft	1	0.807	0.563	60.65	-157.91	157.91	326.67	195.61	1.00	1.00	52.86	140.76
Dsgn. L = 17.50 ft	2	0.807	0.563	122.83	-157.91	157.91	326.67	195.61	1.00	1.00	52.86	140.76
+0.60D+0.70E+H												
Dsgn. L = 17.50 ft	1	0.415	0.326	17.18	-81.20	81.20	326.67	195.61	1.00	1.00	30.62	140.76
Dsgn. L = 17.50 ft	2	0.429	0.326	83.87	-81.20	83.87	326.67	195.61	1.00	1.00	30.62	140.76

Overall Maximum Deflections

Load Combination	Span	Max. "-" Defl	Location in Span	Load Combination	Max. "+" Defl	Location in Span
+D+L+H	1	0.2487	7.490	+D+0.750L+0.750S+0.5250E+H	-0.0789	14.630
+D+0.750L+0.750S+0.5250E+H	2	0.4051	8.470		0.0000	14.630

Maximum Deflections for Load Combinations

Load Combination	Span	Max. Downward Defl	Location in Span	Span	Max. Upward Defl	Location in Span
+D+H	2	0.1367	8.750	1	-0.0021	16.730
+D+L+H, LL Comb Run (*L)	2	0.3219	8.610	1	-0.0517	14.000
+D+L+H, LL Comb Run (L*)	1	0.2487	7.490	2	-0.0079	1.190
+D+L+H, LL Comb Run (LL)	2	0.2529	8.820	1	-0.0041	16.660
+D+Lr+H, LL Comb Run (*L)	2	0.1367	8.750	1	-0.0021	16.730
+D+Lr+H, LL Comb Run (L*)	2	0.1367	8.750	1	-0.0021	16.730
+D+Lr+H, LL Comb Run (LL)	2	0.1367	8.750	1	-0.0021	16.730
+D+S+H	2	0.1533	8.750	1	-0.0044	16.380
+D+0.750Lr+0.750L+H, LL Comb Run (*L)	2	0.2756	8.610	1	-0.0353	14.560
+D+0.750Lr+0.750L+H, LL Comb Run (L*)	1	0.2095	7.350	2	-0.0032	0.770
+D+0.750Lr+0.750L+H, LL Comb Run (LL)	2	0.2238	8.820	1	-0.0036	16.660
+D+0.750L+0.750S+H, LL Comb Run (*L)	2	0.2881	8.610	1	-0.0397	14.420
+D+0.750L+0.750S+H, LL Comb Run (L*)	1	0.2038	7.350	2	-0.0019	0.560
+D+0.750L+0.750S+H, LL Comb Run (LL)	2	0.2363	8.750	1	-0.0052	16.520
+D+0.60W+H	2	0.2257	8.540	1	-0.0208	15.190
+D+0.750Lr+0.750L+0.450W+H, LL Comb Run (	2	0.3424	8.540	1	-0.0603	13.790
+D+0.750Lr+0.750L+0.450W+H, LL Comb Run (	1	0.1793	7.070		0.0000	0.000
+D+0.750Lr+0.750L+0.450W+H, LL Comb Run (	2	0.2905	8.680	1	-0.0147	15.960
+D+0.750L+0.750S+0.450W+H, LL Comb Run (	2	0.3549	8.540	1	-0.0653	13.650
+D+0.750L+0.750S+0.450W+H, LL Comb Run (l	1	0.1737	7.000		0.0000	0.000
+D+0.750L+0.750S+0.450W+H, LL Comb Run (l	2	0.3030	8.680	1	-0.0174	15.820
+0.60D+0.60W+0.60H	2	0.1711	8.470	1	-0.0241	14.350
+D+0.70E+0.60H	2	0.2926	8.470	1	-0.0428	14.280
+D+0.750L+0.750S+0.5250E+H, LL Comb Run (	2	0.4051	8.470	1	-0.0864	13.230
+D+0.750L+0.750S+0.5250E+H, LL Comb Run (	2	0.2141	8.680	1	-0.0030	16.730
+D+0.750L+0.750S+0.5250E+H, LL Comb Run (	2	0.3531	8.610	1	-0.0300	15.330
+0.60D+0.70E+H	2	0.2380	8.400	1	-0.0507	13.230
D Only	2	0.1367	8.750	1	-0.0021	16.730
L Only, LL Comb Run (*L)	2	0.1854	8.400	1	-0.0916	10.150
L Only, LL Comb Run (L*)	1	0.1580	8.190	2	-0.0706	7.420
L Only, LL Comb Run (LL)	2	0.1162	8.890	1	-0.0020	16.660
S Only	2	0.0167	8.190	1	-0.0085	10.150
W Only	2	0.1489	8.190	1	-0.0757	10.150
E Only	2	0.2234	8.190	1	-0.1136	10.150

Vertical Reactions

Support notation : Far left is #:

Values in KIPS

Load Combination	Support 1	Support 2	Support 3
Max Upward from all Load Conditions	20.779	93.761	15.378
Max Upward from Load Combinations	20.779	93.761	15.378
Max Upward from Load Cases	10.492	48.997	7.286
Max Downward from all Load Conditions (Resis	-2.670		-1.651
Max Downward from Load Cases (Resisting Up	-2.670		-1.651
+D+H	10.287	48.997	6.096
+D+L+H, LL Comb Run (*L)	8.133	69.766	6203.382

Project Title:
 Engineer:
 Project ID:
 Project Descr:

Steel Beam

Project File: 22025 Astrid Building 7.ec6

LIC# : KW-06018035, Build:20.23.08.30

JVA

(c) ENERCALC INC 1983-2023

DESCRIPTION: 1B10

Vertical Reactions

Support notation : Far left is #.

Values in KIPS

Load Combination	Support 1	Support 2	Support 3
+D+L+H, LL Comb Run (L*)	20.779	68.156	4.445
+D+L+H, LL Comb Run (LL)	18.625	88.924	11.731
+D+Lr+H, LL Comb Run (L*)	10.287	48.997	6.096
+D+Lr+H, LL Comb Run (L*)	10.287	48.997	6.096
+D+Lr+H, LL Comb Run (LL)	10.287	48.997	6.096
+D+S+H	10.087	50.906	6.587
+D+0.750Lr+0.750L+H, LL Comb Run (L*)	8.671	64.574	11.560
+D+0.750Lr+0.750L+H, LL Comb Run (L*)	18.156	63.366	4.858
+D+0.750Lr+0.750L+H, LL Comb Run (LL)	16.541	78.942	10.322
+D+0.750L+0.750S+H, LL Comb Run (L*)	8.522	66.005	11.929
+D+0.750L+0.750S+H, LL Comb Run (L*)	18.006	64.797	5.226
+D+0.750L+0.750S+H, LL Comb Run (LL)	16.391	80.373	10.691
+D+0.60W+H	9.219	59.198	8.723
+D+0.750Lr+0.750L+0.450W+H, LL Comb Run	7.870	72.224	13.531
+D+0.750Lr+0.750L+0.450W+H, LL Comb Run	17.355	71.016	6.829
+D+0.750Lr+0.750L+0.450W+H, LL Comb Run	15.740	86.592	12.293
+D+0.750L+0.750S+0.450W+H, LL Comb Run	7.721	73.655	13.900
+D+0.750L+0.750S+0.450W+H, LL Comb Run	17.205	72.447	7.197
+D+0.750L+0.750S+0.450W+H, LL Comb Run	15.590	88.024	12.662
+0.60D+0.60W+0.60H	5.104	39.599	6.285
+D+0.70E+0.60H	8.418	66.848	10.694
+D+0.750L+0.750S+0.5250E+H, LL Comb Run	7.120	79.392	15.378
+D+0.750L+0.750S+0.5250E+H, LL Comb Run	16.604	78.185	8.675
+D+0.750L+0.750S+0.5250E+H, LL Comb Run	14.989	93.761	14.140
+0.60D+0.70E+H	4.303	47.249	8.256
D Only	10.287	48.997	6.096
L Only, LL Comb Run (L*)	-2.154	20.768	7.286
L Only, LL Comb Run (L*)	10.492	19.158	-1.651
L Only, LL Comb Run (LL)	8.338	39.926	5.635
S Only	-0.200	1.908	0.492
W Only	-1.780	17.000	4.380
E Only	-2.670	25.500	6.570
H Only			

Steel Section Properties : W14x48

Depth	=	13.800 in	I xx	=	484.00 in^4	J	=	1.450 in^4
Web Thick	=	0.340 in	S xx	=	70.20 in^3	Cw	=	2,240.00 in^6
Flange Width	=	8.030 in	R xx	=	5.850 in			
Flange Thick	=	0.595 in	Zx	=	78.400 in^3			
Area	=	14.100 in^2	I yy	=	51.400 in^4			
Weight	=	48.000 plf	S yy	=	12.800 in^3	Wno	=	26.500 in^2
Kdesign	=	1.190 in	R yy	=	1.910 in	Sw	=	31.700 in^4
K1	=	1.000 in	Zy	=	19.600 in^3	Qf	=	15.100 in^3
rts	=	2.200 in				Qw	=	38.300 in^3
Ycg	=	6.900 in						

Project Title:
Engineer:
Project ID:
Project Descr:

Steel Beam



Project File: 22025 Astrid Building 7.ec6

LIC# : KW-06018035, Build:20.23.08.30

JVA

(c) ENERCALC INC 1983-2023

DESCRIPTION: 1B10

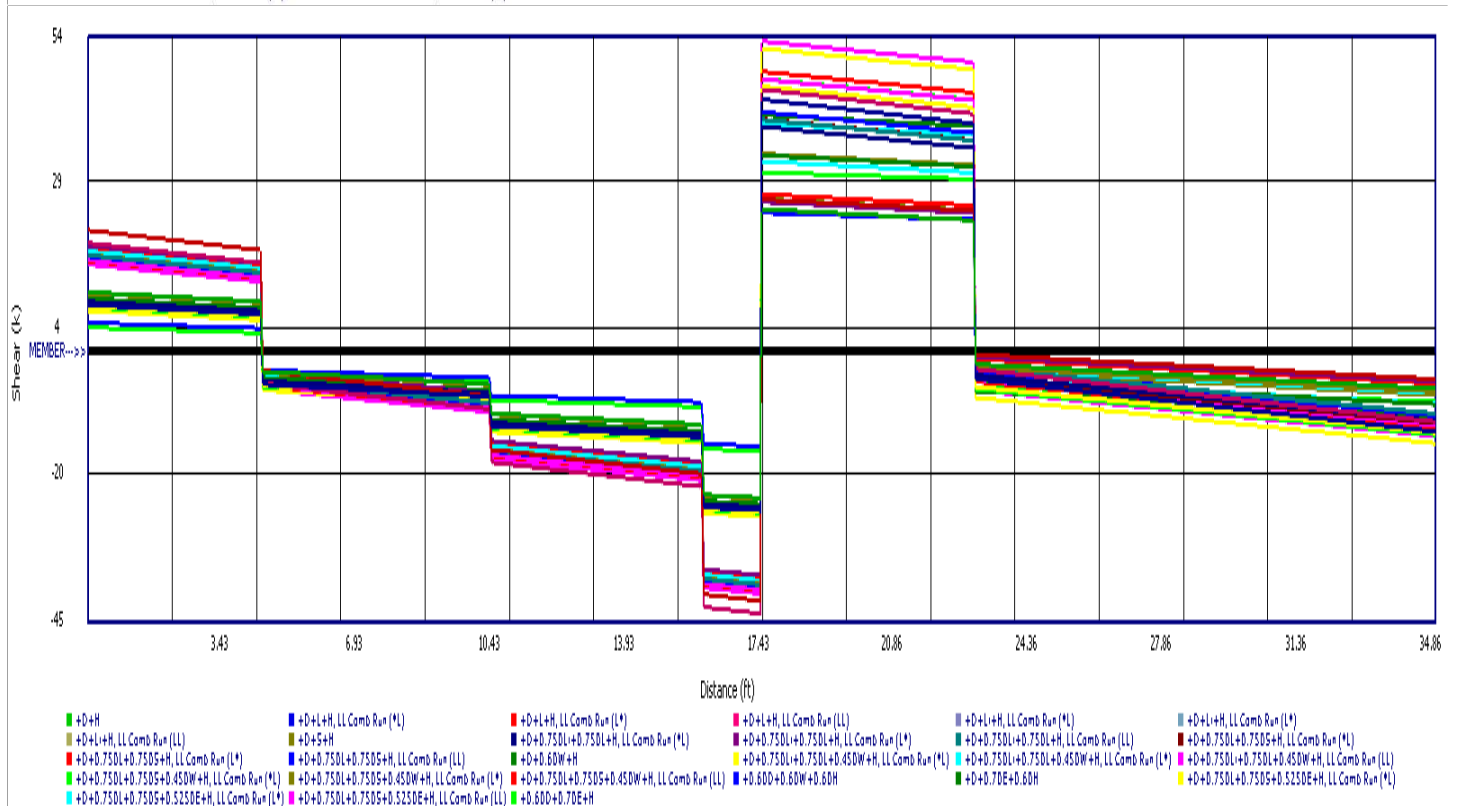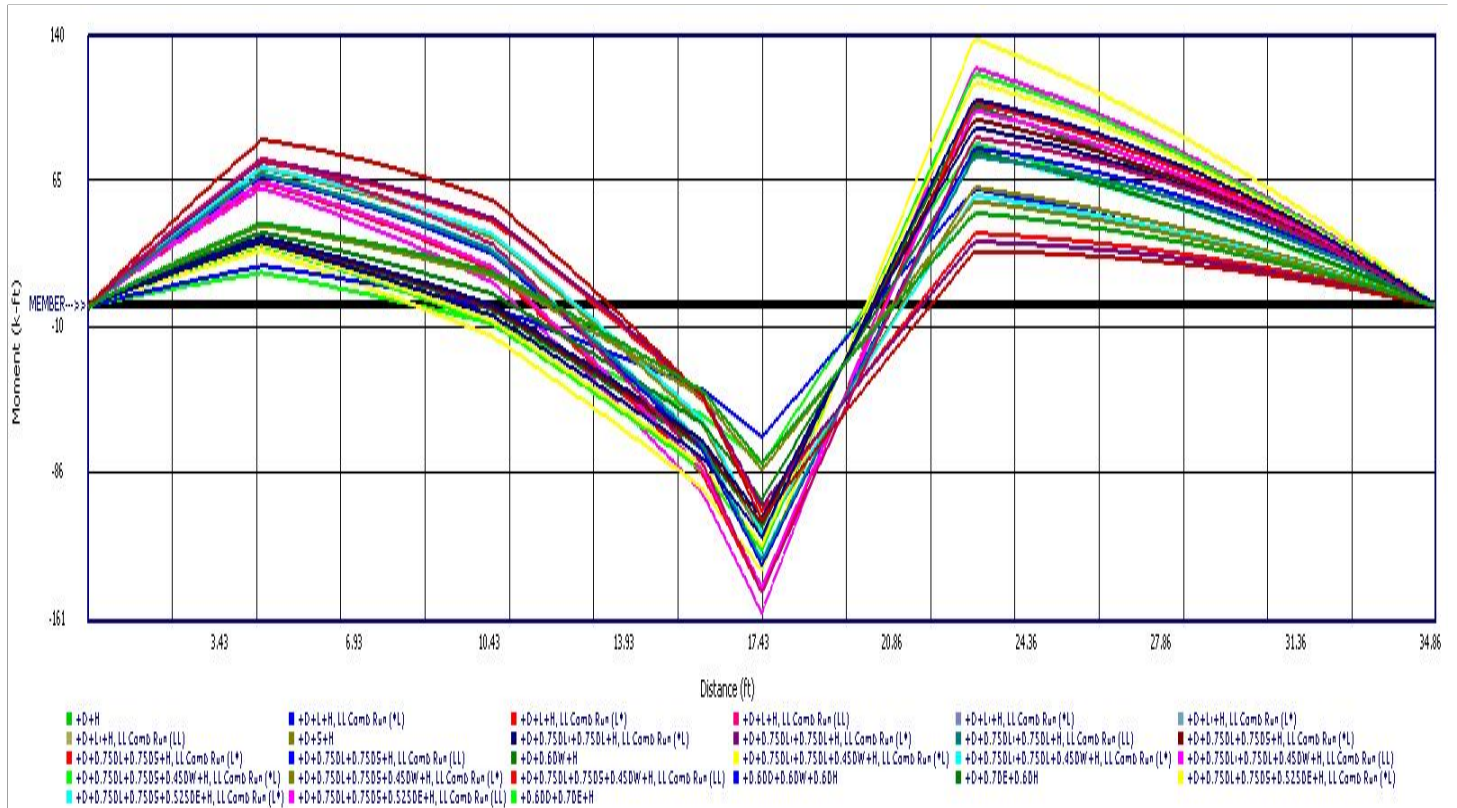

Steel Beam


Project File: 22025 Astrid Building 7.ec6

LIC# : KW-06018035, Build:20.23.08.30

JVA

(c) ENERCALC INC 1983-2023

DESCRIPTION: 1B10

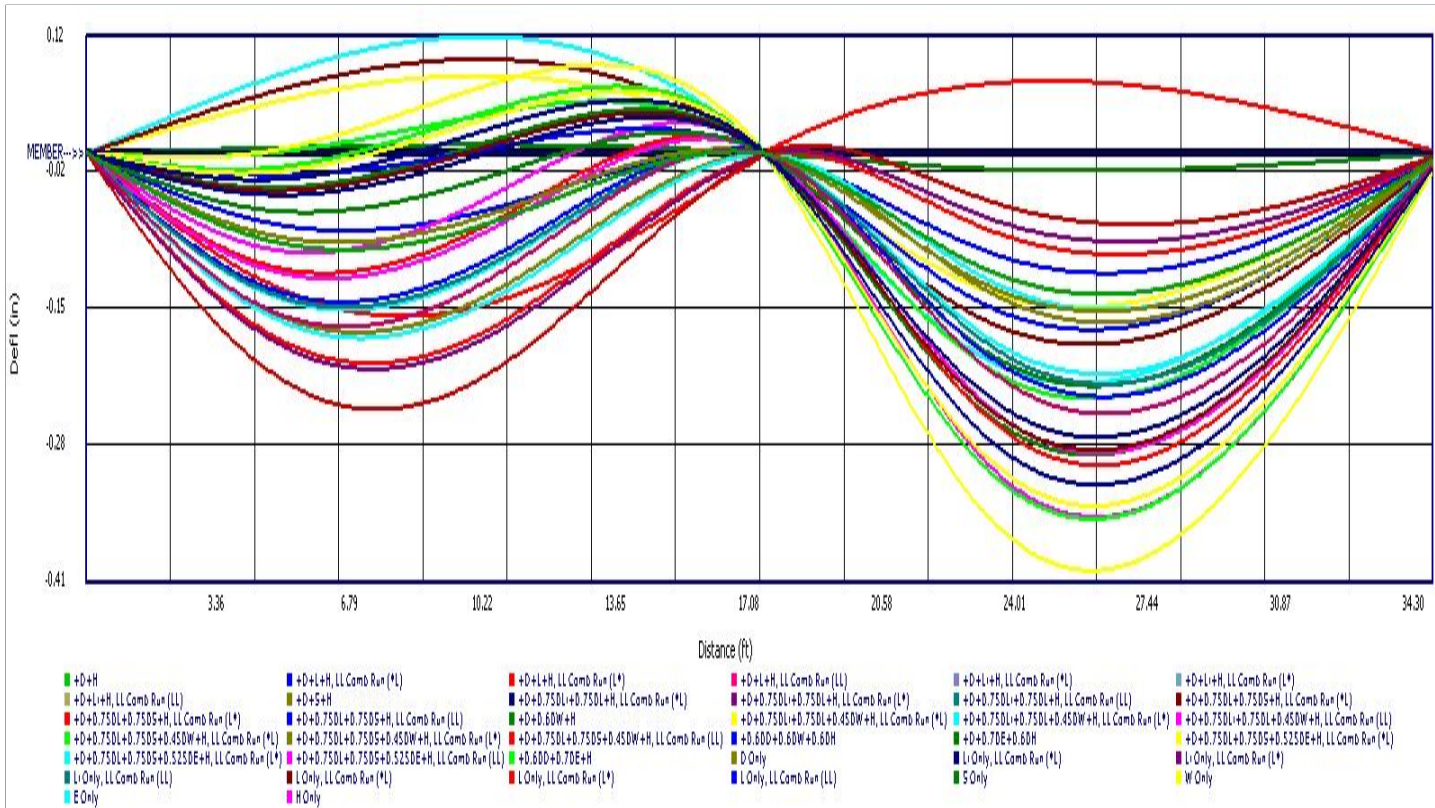

Project Title:
 Engineer:
 Project ID:
 Project Descr:

Wood Column

Project File: 22025 astrid building 7.ec6

LIC# : KW-06018035, Build:20.23.08.30

JVA

(c) ENERCALC INC 1983-2023

DESCRIPTION: LOWER LEVEL 1 COLUMN (COL_A2.75)

Code References

Calculations per NDS 2018, IBC 2018, CBC 2019, ASCE 7-16
 Load Combinations Used : IBC 2021

General Information

Analysis Method	Allowable Stress Design			Wood Section Name	5.5x9			
End Fixities	Top & Bottom Pinned			Wood Grading/Manuf.	Western			
Overall Column Height	10.5 ft			Wood Member Type	GLB			
(Used for non-slender calculations)								
Wood Species	GluLam Column, Species: AC			Exact Width	5.50 in	Allow Stress Modification Factors		
Wood Grade	L2, >= 4 Laminations			Exact Depth	9.0 in			
Fb +	1,400.0 psi	Fv	230.0 psi	Area	49.50 in^2	Cf or Cv for Bending	N/A	
Fb -	1,350.0 psi	Ft	975.0 psi	Ix	334.125 in^4	Cf or Cv for Compression	N/A	
Fc - Prll	1,450.0 psi	Density	pcf	Iy	124.781 in^4	Cf or Cv for Tension	N/A	
Fc - Perp	470.0 psi			Incising Factors :		Cm : Wet Use Factor	1.0	
E : Modulus of Elasticity . . .		x-x Bending	y-y Bending	Axial	for Bending	0.80	Ct : Temperature Fact	1.0
	Basic	1,300.0	1,300.0		for Elastic Modulus	0.95	Cfu : Flat Use Factor	1.0
	Minimum	690.0	690.0	1,300.0 ksi			Kf : Built-up columns	1.0
				Column Buckling Condition:		Use Cr : Repetitive ?	No	
				ABOUT X-X Axis: Lux = 10.5 ft, Kx = 1.0				
				ABOUT Y-Y Axis: Luy = 10.5 ft, Ky = 1.0				

Applied Loads

Service loads entered. Load Factors will be applied for calculations.

Column self weight included : 0.0 lbs * Dead Load Factor

AXIAL LOADS . . .

COLUMNS ABOVE: Axial Load at 10.50 ft, D = 21.030, L = 13.140, S = 11.880 k

BENDING LOADS . . .

Wind: Lat. Uniform Load creating Mx-x, W = 0.040 k/ft

DESIGN SUMMARY

Bending & Shear Check Results

PASS Max. Axial+Bending Stress Ratio = **0.8733 : 1**
 Load Combination +D+0.750L+0.750S
 Governing NDS Formula Comp Only, fc/Fc'
 Location of max.above base 0.0 ft
 At maximum location values are .
 Applied Axial 39.795 k
 Applied Mx 0.0 k-ft
 Applied My 0.0 k-ft
 Fc : Allowable 920.61 psi

Maximum SERVICE Lateral Load Reactions . .

Top along Y-Y	0.210 k	Bottom along Y-Y	0.210 k
Top along X-X	0.0 k	Bottom along X-X	0.0 k

Maximum SERVICE Load Lateral Deflections . . .

Along Y-Y	0.02546 in	at	5.285 ft	above base
for load combination : W Only				
Along X-X	0.0 in	at	0.0 ft	above base
for load combination : n/a				

Other Factors used to calculate allowable stresses . . .

<u>Bending</u>	<u>Compression</u>	<u>Tension</u>
----------------	--------------------	----------------

PASS Maximum Shear Stress Ratio = **0.01038 : 1**
 Load Combination +D+0.60W
 Location of max.above base 0.0 ft
 Applied Design Shear 5.727 psi
 Allowable Shear 368.0 psi

Load Combination Results

Load Combination	C _D	C _P	Maximum Axial + Bending Stress Ratios			Maximum Shear Ratios		
			Stress Ratio	Status	Location	Stress Ratio	Status	Location
D Only	0.900	0.682	0.4774	PASS	0.0 ft	0.0	PASS	10.50 ft
+D+L	1.000	0.635	0.7498	PASS	0.0 ft	0.0	PASS	10.50 ft
+D+S	1.150	0.572	0.6973	PASS	0.0 ft	0.0	PASS	10.50 ft
+D+0.750L	1.250	0.535	0.6437	PASS	0.0 ft	0.0	PASS	10.50 ft
+D+0.750L+0.750S	1.000	0.635	0.8733	PASS	0.0 ft	0.0	PASS	10.50 ft
+D+0.60W	1.600	0.433	0.4231	PASS	5.215 ft	0.01038	PASS	0.0 ft
+D-0.60W	1.600	0.433	0.4231	PASS	5.215 ft	0.01038	PASS	0.0 ft
+D+0.750L+0.450W	1.600	0.433	0.6214	PASS	5.215 ft	0.007782	PASS	0.0 ft
+D+0.750L-0.450W	1.600	0.433	0.6214	PASS	5.215 ft	0.007782	PASS	0.0 ft

Project Title:
 Engineer:
 Project ID:
 Project Descr:

Wood Column

Project File: 22025 astrid building 7.ec6

LIC# : KW-06018035, Build:20.23.08.30

JVA

(c) ENERCALC INC 1983-2023

DESCRIPTION: LOWER LEVEL 1 COLUMN (COL_A2.75)

Load Combination Results

Load Combination	C _D	C _P	Maximum Axial + Bending Stress Ratios			Maximum Shear Ratios		
			Stress Ratio	Status	Location	Stress Ratio	Status	Location
+D+0.750L+0.750S+0.450W	1.600	0.433	0.8007	PASS	5.215 ft	0.007782	PASS	0.0 ft
+D+0.750L+0.750S-0.450W	1.600	0.433	0.8007	PASS	5.215 ft	0.007782	PASS	0.0 ft
+0.60D+0.60W	1.600	0.433	0.2539	PASS	5.215 ft	0.01038	PASS	0.0 ft
+0.60D-0.60W	1.600	0.433	0.2539	PASS	5.215 ft	0.01038	PASS	0.0 ft
+0.60D	1.600	0.433	0.2539	PASS	0.0 ft	0.0	PASS	10.50 ft

Maximum Reactions

Note: Only non-zero reactions are listed.

Load Combination	X-X Axis Reaction		k	Y-Y Axis Reaction		Axial Reaction	My - End Moments		Mx - End Moments	
	@ Base	@ Top		@ Base	@ Top	@ Base	@ Base	@ Top	@ Base	@ Top
D Only						21.030				
+D+L						34.170				
+D+S						32.910				
+D+0.750L						30.885				
+D+0.750L+0.750S						39.795				
+D+0.60W				0.126	0.126	21.030				
+D-0.60W				-0.126	-0.126	21.030				
+D+0.750L+0.450W				0.095	0.094	30.885				
+D+0.750L-0.450W				-0.095	-0.094	30.885				
+D+0.750L+0.750S+0.450W				0.095	0.094	39.795				
+D+0.750L+0.750S-0.450W				-0.095	-0.094	39.795				
+0.60D+0.60W				0.126	0.126	12.618				
+0.60D-0.60W				-0.126	-0.126	12.618				
+0.60D						12.618				
L Only						13.140				
S Only						11.880				
W Only				0.210	0.210					
-W				-0.210	-0.210					

Maximum Deflections for Load Combinations

Load Combination	Max. X-X Deflection		Distance	Max. Y-Y Deflection		Distance
D Only	0.0000 in	0.000ft		0.000 in	0.000 ft	
+D+L	0.0000 in	0.000ft		0.000 in	0.000 ft	
+D+S	0.0000 in	0.000ft		0.000 in	0.000 ft	
+D+0.750L	0.0000 in	0.000ft		0.000 in	0.000 ft	
+D+0.750L+0.750S	0.0000 in	0.000ft		0.000 in	0.000 ft	
+D+0.60W	0.0000 in	0.000ft		0.015 in	5.285 ft	
+D-0.60W	0.0000 in	0.000ft		-0.015 in	5.285 ft	
+D+0.750L+0.450W	0.0000 in	0.000ft		0.011 in	5.285 ft	
+D+0.750L-0.450W	0.0000 in	0.000ft		-0.011 in	5.285 ft	
+D+0.750L+0.750S+0.450W	0.0000 in	0.000ft		0.011 in	5.285 ft	
+D+0.750L+0.750S-0.450W	0.0000 in	0.000ft		-0.011 in	5.285 ft	
+0.60D+0.60W	0.0000 in	0.000ft		0.015 in	5.285 ft	
+0.60D-0.60W	0.0000 in	0.000ft		-0.015 in	5.285 ft	
+0.60D	0.0000 in	0.000ft		0.000 in	0.000 ft	
L Only	0.0000 in	0.000ft		0.000 in	0.000 ft	
S Only	0.0000 in	0.000ft		0.000 in	0.000 ft	
W Only	0.0000 in	0.000ft		0.025 in	5.285 ft	
-W	0.0000 in	0.000ft		-0.025 in	5.285 ft	

Wood Column

Project File: 22025 astrid building 7.ec6


LIC# : KW-06018035, Build:20.23.08.30

JVA

(c) ENERCALC INC 1983-2023

DESCRIPTION: LOWER LEVEL 1 COLUMN (COL_A2.75)

Sketches

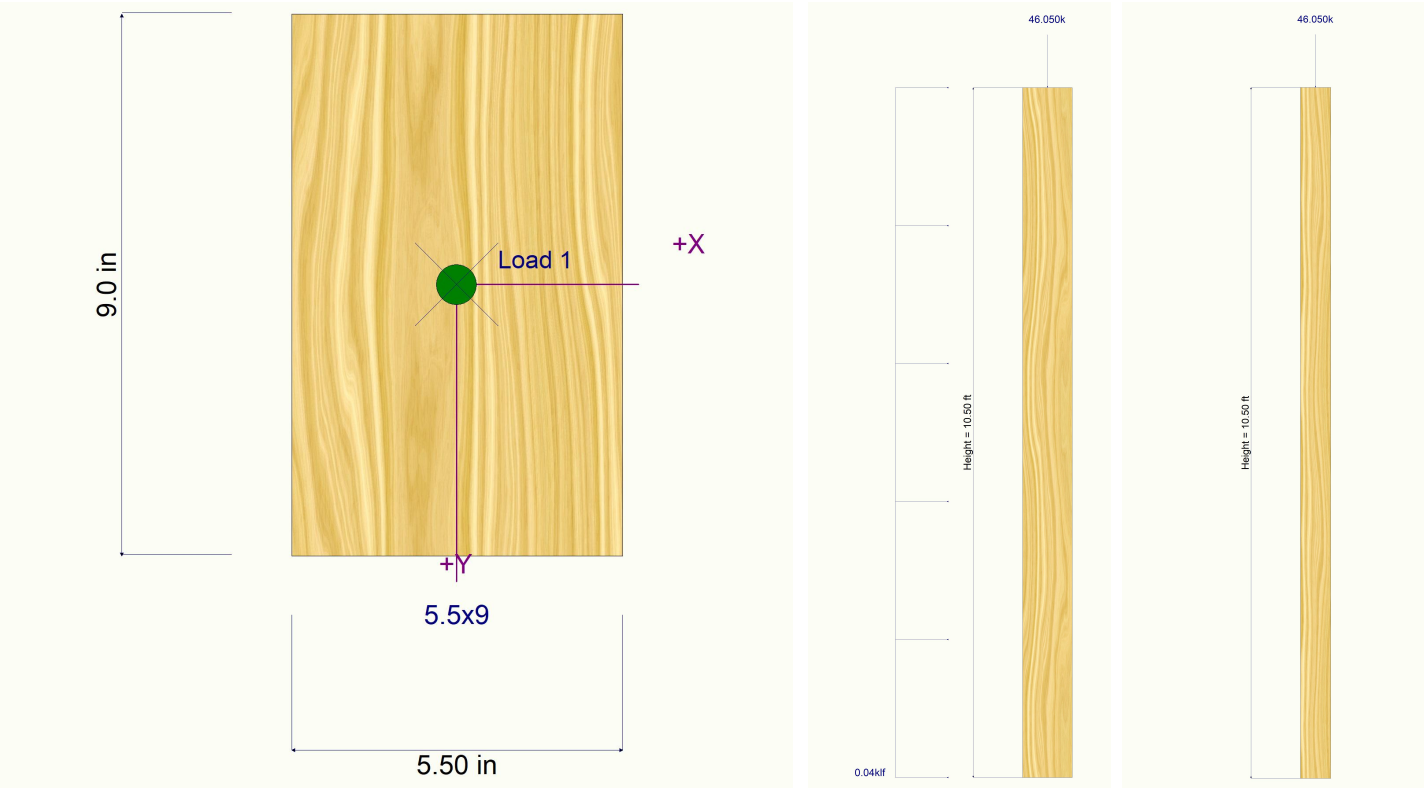

Project Title:
 Engineer:
 Project ID:
 Project Descr:

Wood Column

Project File: 22025 astrid building 7.ec6

LIC# : KW-06018035, Build:20.23.08.30

JVA

(c) ENERCALC INC 1983-2023

DESCRIPTION: LOWER LEVEL 1 COLUMN (COL_A2.5)

Code References

Calculations per NDS 2018, IBC 2018, CBC 2019, ASCE 7-16
 Load Combinations Used : IBC 2021

General Information

Analysis Method	Allowable Stress Design			Wood Section Name	5.5x9		
End Fixities	Top & Bottom Pinned			Wood Grading/Manuf.	Western		
Overall Column Height	10.5 ft			Wood Member Type	GLB		
(Used for non-slender calculations)							
Wood Species	GluLam Column, Species: AC			Exact Width	5.50 in		
Wood Grade	L2, >= 4 Laminations			Exact Depth	9.0 in		
Fb +	1,400.0 psi	Fv	230.0 psi	Area	49.50 in^2	Cf or Cv for Bending	N/A
Fb -	1,350.0 psi	Ft	975.0 psi	Ix	334.125 in^4	Cf or Cv for Compression	N/A
Fc - Prll	1,450.0 psi	Density	pcf	Iy	124.781 in^4	Cf or Cv for Tension	N/A
Fc - Perp	470.0 psi			Incising Factors :		Cm : Wet Use Factor	1.0
E : Modulus of Elasticity . . .	x-x Bending	y-y Bending	Axial	for Bending	0.80	Ct : Temperature Fact	1.0
	Basic	1,300.0	1,300.0	for Elastic Modulus	0.95	Cfu : Flat Use Factor	1.0
	Minimum	690.0	690.0			Kf : Built-up columns	1.0
						Use Cr : Repetitive ?	No
				Column Buckling Condition:			
				ABOUT X-X Axis:	Lux = 10.5 ft, Kx = 1.0		
				ABOUT Y-Y Axis:	Luy = 10.5 ft, Ky = 1.0		

Applied Loads

Service loads entered. Load Factors will be applied for calculations.

Column self weight included : 0.0 lbs * Dead Load Factor

AXIAL LOADS . . .

COLUMNS ABOVE: Axial Load at 10.50 ft, D = 17.150, L = 18.0, S = 14.750 k

DESIGN SUMMARY

Bending & Shear Check Results

PASS Max. Axial+Bending Stress Ratio = **0.9153 : 1**
 Load Combination +D+0.750L+0.750S
 Governing NDS Formula Comp Only, f_c/F_c'
 Location of max.above base 0.0 ft
 At maximum location values are .
 Applied Axial 41.713 k
 Applied Mx 0.0 k-ft
 Applied My 0.0 k-ft
 Fc : Allowable 920.61 psi

Maximum SERVICE Lateral Load Reactions . .
 Top along Y-Y 0.0 k Bottom along Y-Y 0.0 k
 Top along X-X 0.0 k Bottom along X-X 0.0 k

Maximum SERVICE Load Lateral Deflections . . .
 Along Y-Y 0.0 in at 0.0 ft above base
 for load combination : n/a
 Along X-X 0.0 in at 0.0 ft above base
 for load combination : n/a

PASS Maximum Shear Stress Ratio = **0.0 : 1**
 Load Combination +0.60D
 Location of max.above base 10.50 ft
 Applied Design Shear 0.0 psi
 Allowable Shear 368.0 psi

Other Factors used to calculate allowable stresses . . .
 Bending Compression Tension

Load Combination Results

Load Combination	C _D	C _P	Maximum Axial + Bending Stress Ratios			Maximum Shear Ratios		
			Stress Ratio	Status	Location	Stress Ratio	Status	Location
D Only	0.900	0.682	0.3893	PASS	0.0 ft	0.0	PASS	10.50 ft
+D+L	1.000	0.635	0.7713	PASS	0.0 ft	0.0	PASS	10.50 ft
+D+S	1.150	0.572	0.6759	PASS	10.50 ft	0.0	PASS	10.50 ft
+D+0.750L	1.250	0.535	0.6388	PASS	0.0 ft	0.0	PASS	10.50 ft
+D+0.750L+0.750S	1.000	0.635	0.9153	PASS	0.0 ft	0.0	PASS	10.50 ft
+0.60D	1.600	0.433	0.2070	PASS	0.0 ft	0.0	PASS	10.50 ft

Maximum Reactions

Note: Only non-zero reactions are listed.

Load Combination	X-X Axis Reaction		k	Y-Y Axis Reaction		Axial Reaction	My - End Moments		k-ft	Mx - End Moments	
	@ Base	@ Top		@ Base	@ Top	@ Base	@ Base	@ Top		@ Base	@ Top
D Only						17.150					

Wood Column

Project File: 22025 astrid building 7.ec6

LIC# : KW-06018035, Build:20.23.08.30

JVA

(c) ENERCALC INC 1983-2023

DESCRIPTION: LOWER LEVEL 1 COLUMN (COL_A2.5)

Maximum Reactions


Note: Only non-zero reactions are listed.

Load Combination	X-X Axis Reaction		k	Y-Y Axis Reaction		Axial Reaction	My - End Moments		k-ft	Mx - End Moments	
	@ Base	@ Top		@ Base	@ Top	@ Base	@ Base	@ Top		@ Base	@ Top
+D+L						35.150					
+D+S						31.900					
+D+0.750L						30.650					
+D+0.750L+0.750S						41.713					
+0.60D						10.290					
L Only						18.000					
S Only						14.750					

Maximum Deflections for Load Combinations

Load Combination	Max. X-X Deflection	Distance	Max. Y-Y Deflection	Distance
D Only	0.0000 in	0.000ft	0.000 in	0.000 ft
+D+L	0.0000 in	0.000ft	0.000 in	0.000 ft
+D+S	0.0000 in	0.000ft	0.000 in	0.000 ft
+D+0.750L	0.0000 in	0.000ft	0.000 in	0.000 ft
+D+0.750L+0.750S	0.0000 in	0.000ft	0.000 in	0.000 ft
+0.60D	0.0000 in	0.000ft	0.000 in	0.000 ft
L Only	0.0000 in	0.000ft	0.000 in	0.000 ft
S Only	0.0000 in	0.000ft	0.000 in	0.000 ft

Sketches

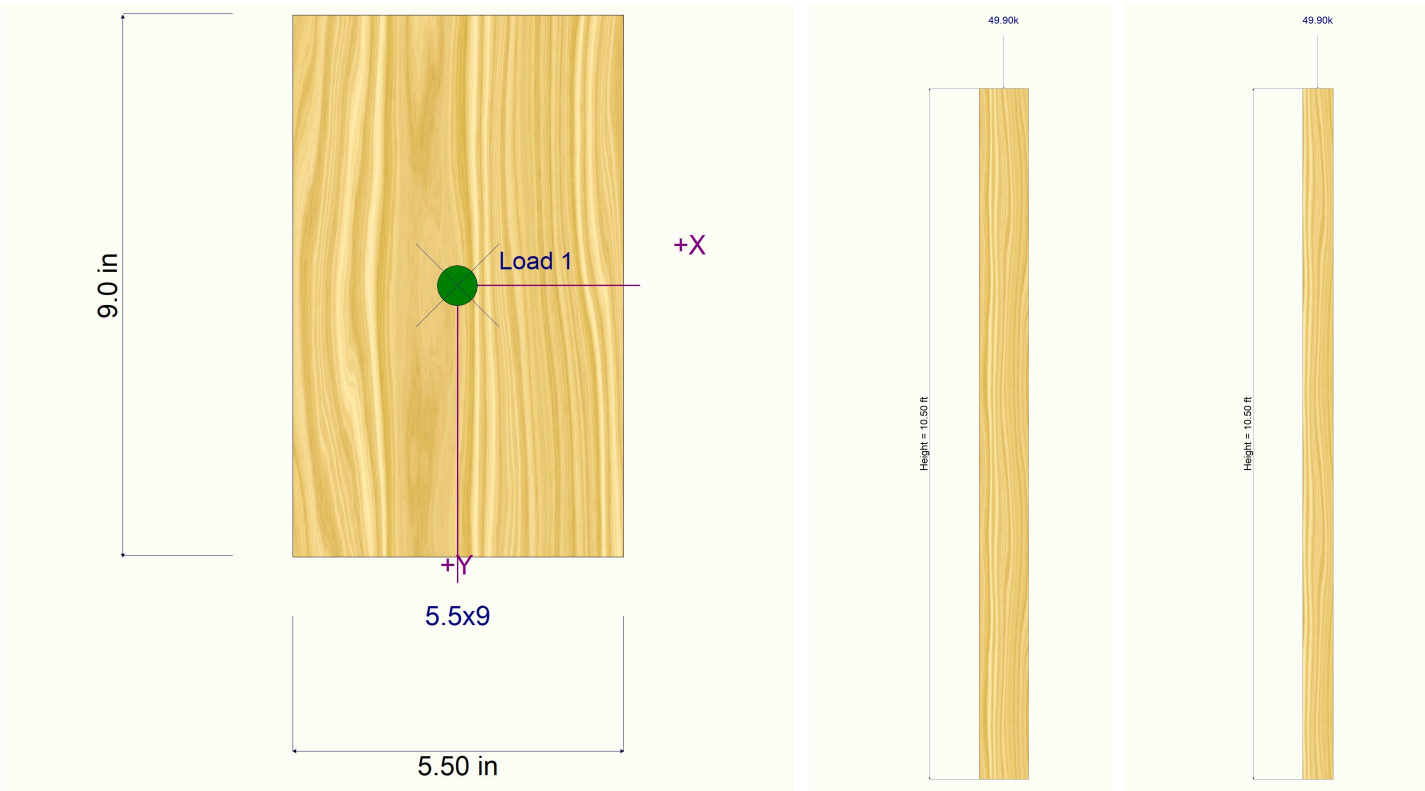

Project Title:
 Engineer:
 Project ID:
 Project Descr:

Wood Column

Project File: 22025 astrid building 7.ec6

LIC# : KW-06018035, Build:20.23.08.30

JVA

(c) ENERCALC INC 1983-2023

DESCRIPTION: GRADE COLUMN (COL_A2.5)

Code References

Calculations per NDS 2018, IBC 2018, CBC 2019, ASCE 7-16
 Load Combinations Used : IBC 2021

General Information

Analysis Method	Allowable Stress Design			Wood Section Name	5.5x9		
End Fixities	Top & Bottom Pinned			Wood Grading/Manuf.	Western		
Overall Column Height	8 ft			Wood Member Type	GLB		
(Used for non-slender calculations)							
Wood Species	GluLam Column, Species: AC			Exact Width	5.50 in	Allow Stress Modification Factors	
Wood Grade	L2, >= 4 Laminations			Exact Depth	9.0 in	Cf or Cv for Bending	N/A
Fb +	1,400.0 psi	Fv	230.0 psi	Area	49.50 in^2	Cf or Cv for Compression	N/A
Fb -	1,350.0 psi	Ft	975.0 psi	Ix	334.125 in^4	Cf or Cv for Tension	N/A
Fc - Prll	1,450.0 psi	Density	pcf	Iy	124.781 in^4	Cm : Wet Use Factor	1.0
Fc - Perp	470.0 psi			Incising Factors :		Ct : Temperature Fact	1.0
E : Modulus of Elasticity . . .	x-x Bending	y-y Bending	Axial	for Bending	0.80	Cfu : Flat Use Factor	1.0
	Basic	1,300.0	1,300.0	for Elastic Modulus	0.95	Kf : Built-up columns	1.0
	Minimum	690.0	690.0			Use Cr : Repetitive ?	No
Column Buckling Condition:							
ABOUT X-X Axis: Lux = 8 ft, Kx = 1.0							
ABOUT Y-Y Axis: Luy = 8 ft, Ky = 1.0							

Applied Loads

Service loads entered. Load Factors will be applied for calculations.

Column self weight included : 0.0 lbs * Dead Load Factor

AXIAL LOADS . . .

COLUMNS ABOVE: Axial Load at 8.0 ft, D = 21.90, L = 23.80, S = 14.750 k

DESIGN SUMMARY

Bending & Shear Check Results

PASS Max. Axial+Bending Stress Ratio = **0.8422 : 1**

Load Combination +D+0.750L+0.750S

Governing NDS Formula Comp Only, f_c/F_c'

Location of max.above base 0.0 ft

At maximum location values are .

Applied Axial 50.813 k

Applied Mx 0.0 k-ft

Applied My 0.0 k-ft

Fc : Allowable 1,218.88 psi

PASS Maximum Shear Stress Ratio = **0.0 : 1**

Load Combination +0.60D

Location of max.above base 8.0 ft

Applied Design Shear 0.0 psi

Allowable Shear 368.0 psi

Maximum SERVICE Lateral Load Reactions . .

Top along Y-Y 0.0 k Bottom along Y-Y 0.0 k

Top along X-X 0.0 k Bottom along X-X 0.0 k

Maximum SERVICE Load Lateral Deflections . . .

Along Y-Y 0.0 in at 0.0 ft above base

for load combination : n/a

Along X-X 0.0 in at 0.0 ft above base

for load combination : n/a

Other Factors used to calculate allowable stresses . . .

Bending Compression Tension

Load Combination Results

Load Combination	C _D	C _P	Maximum Axial + Bending Stress Ratios			Maximum Shear Ratios		
			Stress Ratio	Status	Location	Stress Ratio	Status	Location
D Only	0.900	0.866	0.3914	PASS	0.0 ft	0.0	PASS	8.0 ft
+D+L	1.000	0.841	0.7574	PASS	0.0 ft	0.0	PASS	8.0 ft
+D+S	1.150	0.799	0.5558	PASS	0.0 ft	0.0	PASS	8.0 ft
+D+0.750L	1.250	0.770	0.5756	PASS	0.0 ft	0.0	PASS	8.0 ft
+D+0.750L+0.750S	1.000	0.841	0.8422	PASS	0.0 ft	0.0	PASS	8.0 ft
+0.60D	1.600	0.668	0.1713	PASS	0.0 ft	0.0	PASS	8.0 ft

Maximum Reactions

Note: Only non-zero reactions are listed.

Load Combination	X-X Axis Reaction		k	Y-Y Axis Reaction		Axial Reaction	My - End Moments		k-ft	Mx - End Moments	
	@ Base	@ Top		@ Base	@ Top	@ Base	@ Base	@ Top		@ Base	@ Top
D Only						21.900					

Wood Column

Project File: 22025 astrid building 7.ec6

LIC# : KW-06018035, Build:20.23.08.30

JVA

(c) ENERCALC INC 1983-2023

DESCRIPTION: GRADE COLUMN (COL_A2.5)

Maximum Reactions


Note: Only non-zero reactions are listed.

Load Combination	X-X Axis Reaction		k	Y-Y Axis Reaction		Axial Reaction	My - End Moments		k-ft	Mx - End Moments	
	@ Base	@ Top		@ Base	@ Top		@ Base	@ Top		@ Base	@ Top
+D+L						45.700					
+D+S						36.650					
+D+0.750L						39.750					
+D+0.750L+0.750S						50.813					
+0.60D						13.140					
L Only						23.800					
S Only						14.750					

Maximum Deflections for Load Combinations

Load Combination	Max. X-X Deflection	Distance	Max. Y-Y Deflection	Distance
D Only	0.0000 in	0.000ft	0.000 in	0.000ft
+D+L	0.0000 in	0.000ft	0.000 in	0.000ft
+D+S	0.0000 in	0.000ft	0.000 in	0.000ft
+D+0.750L	0.0000 in	0.000ft	0.000 in	0.000ft
+D+0.750L+0.750S	0.0000 in	0.000ft	0.000 in	0.000ft
+0.60D	0.0000 in	0.000ft	0.000 in	0.000ft
L Only	0.0000 in	0.000ft	0.000 in	0.000ft
S Only	0.0000 in	0.000ft	0.000 in	0.000ft

Sketches

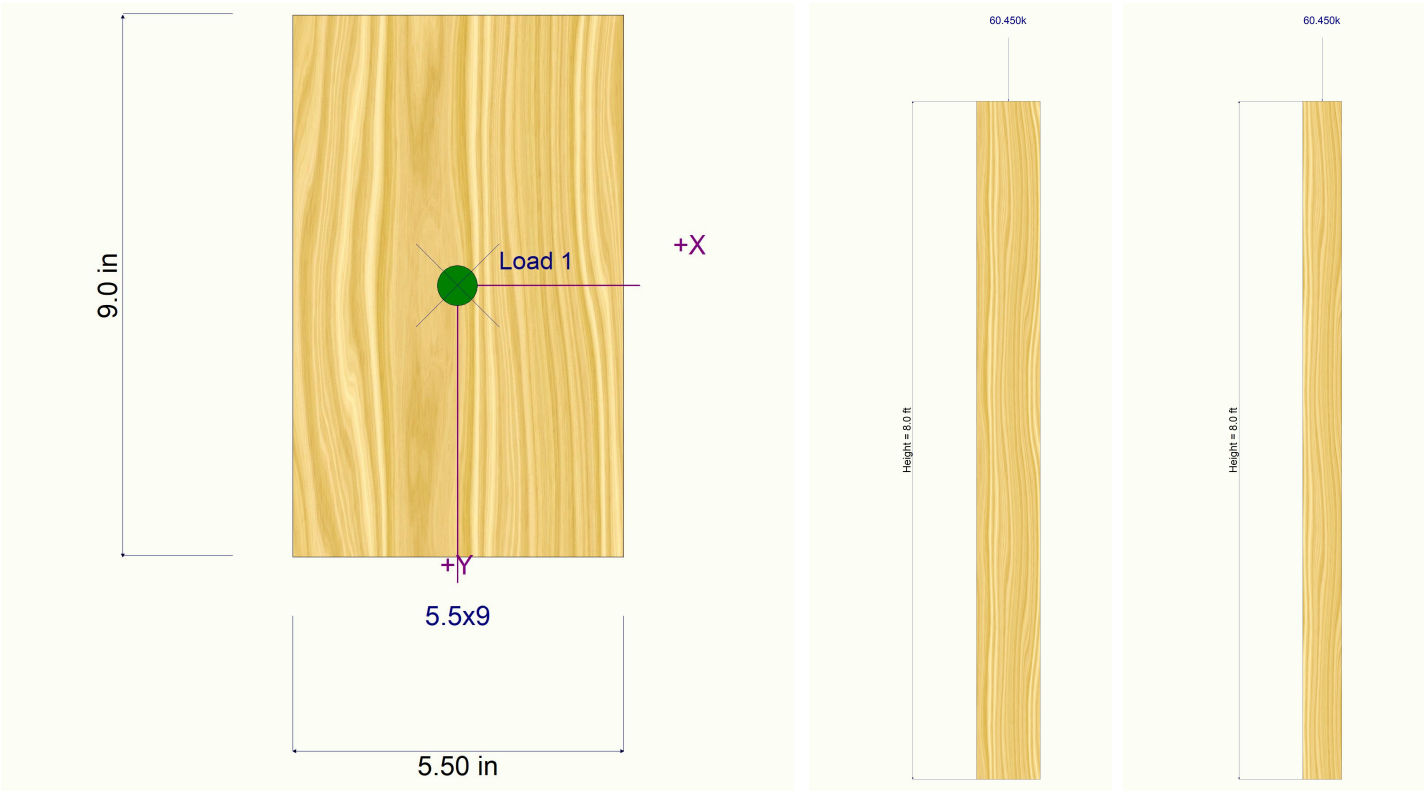

Project Title:
Engineer:
Project ID:
Project Descr:

3RD FLOOR (MAIN FLOOR)

Project File: 22025 Astrid Building 7.ec6

LIC# : KW-06018035, Build:20.23.08.30

JVA

(c) ENERCALC INC 1983-2023

Project Title:
Engineer:
Project ID:
Project Descr:

Steel Beam

Project File: 22025 Astrid Building 7.ec6

LIC# : KW-06018035, Build:20.23.08.30

JVA

(c) ENERCALC INC 1983-2023

DESCRIPTION: B1

CODE REFERENCES

Calculations per AISC 360-16, IBC 2018, CBC 2019, ASCE 7-16

Load Combination Set : IBC 2021

Material Properties


Analysis Method : Allowable Strength Design

Fy : Steel Yield : 50.0 ksi

Beam Bracing : Beam is Fully Braced against lateral-torsional buckling

E: Modulus : 29,000.0 ksi

Bending Axis : Major Axis Bending

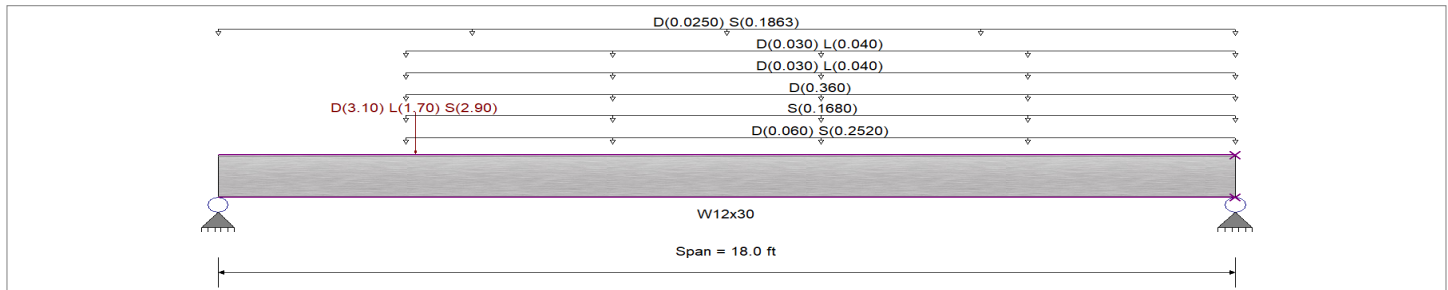

Applied Loads

Service loads entered. Load Factors will be applied for calculations.

Beam self weight calculated and added to loading

Load for Span Number 1

Uniform Load : D = 0.020, S = 0.0840 ksf, Extent = 3.330 --> 18.0 ft, Tributary Width = 3.0 ft, (HIGH ROOF)

Uniform Load : S = 0.1680 k/ft, Extent = 3.330 --> 18.0 ft, Tributary Width = 1.0 ft, (ICICLE HIGH ROOF)

Uniform Load : D = 0.360 k/ft, Extent = 3.330 --> 18.0 ft, Tributary Width = 1.0 ft, (WALL)

Uniform Load : D = 0.030, L = 0.040 k/ft, Extent = 3.330 --> 18.0 ft, Tributary Width = 1.0 ft, (4TH FLOOR)

Uniform Load : D = 0.030, L = 0.040 k/ft, Extent = 3.330 --> 18.0 ft, Tributary Width = 1.0 ft, (3RD FLOOR)

Uniform Load : D = 0.020, S = 0.1490 ksf, Tributary Width = 1.250 ft, (LOW ROOF)

Point Load : D = 3.10, L = 1.70, S = 2.90 k @ 3.50 ft, (b2)

DESIGN SUMMARY

Design OK

Maximum Bending Stress Ratio =		0.507 : 1	Maximum Shear Stress Ratio =		0.194 : 1
Section used for this span		W12x30	Section used for this span		W12x30
Ma : Applied		54.572 k-ft	Va : Applied		12.385 k
Mn / Omega : Allowable		107.535 k-ft	Vn/Omega : Allowable		63.960 k
Load Combination		+D+S	Load Combination		+D+S
Span # where maximum occurs		Span # 1	Location of maximum on span		0.000 ft
Span # where maximum occurs		Span # 1	Span # where maximum occurs		Span # 1
Maximum Deflection					
Max Downward Transient Deflection		0.246 in	Ratio =	877	>=360
Max Upward Transient Deflection		0 in	Ratio =	0	<360
Max Downward Total Deflection		0.469 in	Ratio =	460	>=240.
Max Upward Total Deflection		0 in	Ratio =	0	<240.0
			Span: 1 : S Only		
			n/a		
			Span: 1 : +D+S		
			n/a		

Maximum Forces & Stresses for Load Combinations

Load Combination		Max Stress Ratios		Summary of Moment Values							Summary of Shear Values		
Segment Length	Span #	M	V	Mmax +	Mmax -	Ma Max	Mnx	Mnx/Omega	Cb	Rm	Va Max	Vnx	Vnx/Omega
D Only													
Dsgn. L = 18.00 ft	1	0.241	0.092	25.96		25.96	179.58	107.53	1.00	1.00	5.86	95.94	63.96
+D+L													
Dsgn. L = 18.00 ft	1	0.300	0.121	32.23		32.23	179.58	107.53	1.00	1.00	7.71	95.94	63.96
+D+S													
Dsgn. L = 18.00 ft	1	0.507	0.194	54.57		54.57	179.58	107.53	1.00	1.00	12.38	95.94	63.96

Project Title:
 Engineer:
 Project ID:
 Project Descr:

Steel Beam

Project File: 22025 Astrid Building 7.ec6

LIC# : KW-06018035, Build:20.23.08.30

JVA

(c) ENERCALC INC 1983-2023

DESCRIPTION: B1

Maximum Forces & Stresses for Load Combinations

Load Combination	Segment Length	Span #	Max Stress Ratios		Summary of Moment Values						Summary of Shear Values		
			M	V	Mmax +	Mmax -	Ma Max	Mnx	Mnx/Omega Cb	Rm	Va Max	Vnx/Vnx/Omega	
+D+0.750L													
Dsgn. L = 18.00 ft	1		0.285	0.113	30.65		30.65	179.58	107.53	1.00	7.25	95.94	63.96
+D+0.750L+0.750S													
Dsgn. L = 18.00 ft	1		0.484	0.190	52.09		52.09	179.58	107.53	1.00	12.14	95.94	63.96
+0.60D													
Dsgn. L = 18.00 ft	1		0.145	0.055	15.57		15.57	179.58	107.53	1.00	3.52	95.94	63.96

Overall Maximum Deflections

Load Combination	Span	Max. "-" Defl	Location in Span	Load Combination	Max. "+" Defl	Location in Span
+D+S	1	0.4694	8.846		0.0000	0.000

Maximum Deflections for Load Combinations

Load Combination	Span	Max. Downward Defl	Location in Span	Span	Max. Upward Defl	Location in Span
D Only	1	0.2233	8.846		0.0000	0.000
+D+L	1	0.2776	8.743		0.0000	0.000
+D+S	1	0.4694	8.846		0.0000	0.000
+D+0.750L	1	0.2640	8.794		0.0000	0.000
+D+0.750L+0.750S	1	0.4485	8.794		0.0000	0.000
+0.60D	1	0.1340	8.846		0.0000	0.000
L Only	1	0.0544	8.434		0.0000	0.000
S Only	1	0.2461	8.846		0.0000	0.000

Vertical Reactions

Support notation : Far left is #:

Values in KIPS

Load Combination	Support 1	Support 2
Max Upward from all Load Conditions	12.385	11.161
Max Upward from Load Combinations	12.385	11.161
Max Upward from Load Cases	6.523	5.891
D Only	5.862	5.270
+D+L	7.709	6.296
+D+S	12.385	11.161
+D+0.750L	7.247	6.039
+D+0.750L+0.750S	12.140	10.457
+0.60D	3.517	3.162
L Only	1.848	1.026
S Only	6.523	5.891

Steel Section Properties : W12x30

Depth	=	12.300 in	I xx	=	238.00 in^4	J	=	0.457 in^4
Web Thick	=	0.260 in	S xx	=	38.60 in^3	Cw	=	720.00 in^6
Flange Width	=	6.520 in	R xx	=	5.210 in			
Flange Thick	=	0.440 in	Zx	=	43.100 in^3			
Area	=	8.790 in^2	I yy	=	20.300 in^4			
Weight	=	30.000 plf	S yy	=	6.240 in^3	Wno	=	19.300 in^2
Kdesign	=	0.740 in	R yy	=	1.520 in	Sw	=	13.900 in^4
K1	=	0.750 in	Zy	=	9.560 in^3	Qf	=	8.170 in^3
rts	=	1.770 in				Qw	=	21.300 in^3
Ycg	=	6.150 in						

Steel Beam



Project File: 22025 Astrid Building 7.ec6

LIC# : KW-06018035, Build:20.23.08.30

JVA

(c) ENERCALC INC 1983-2023

DESCRIPTION: B1

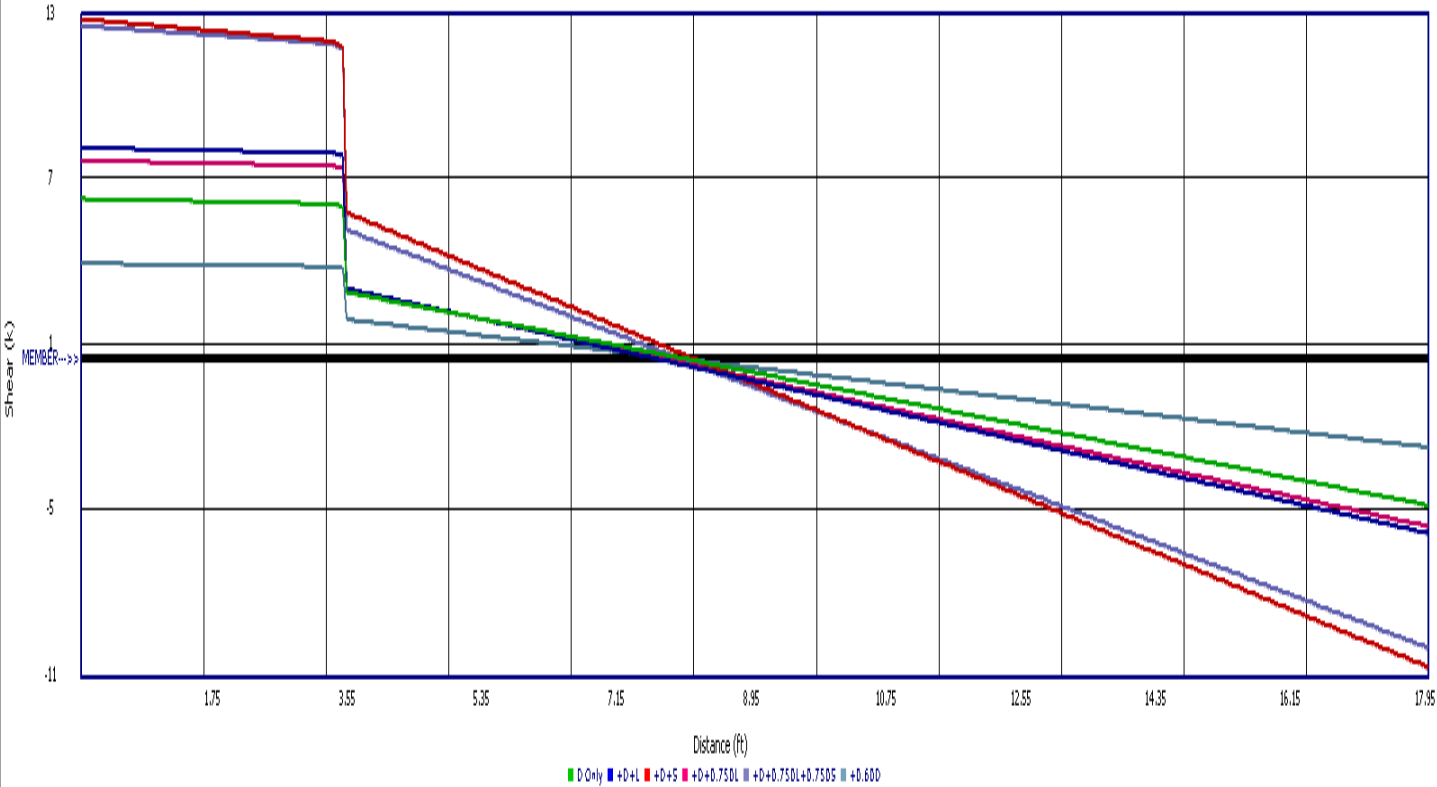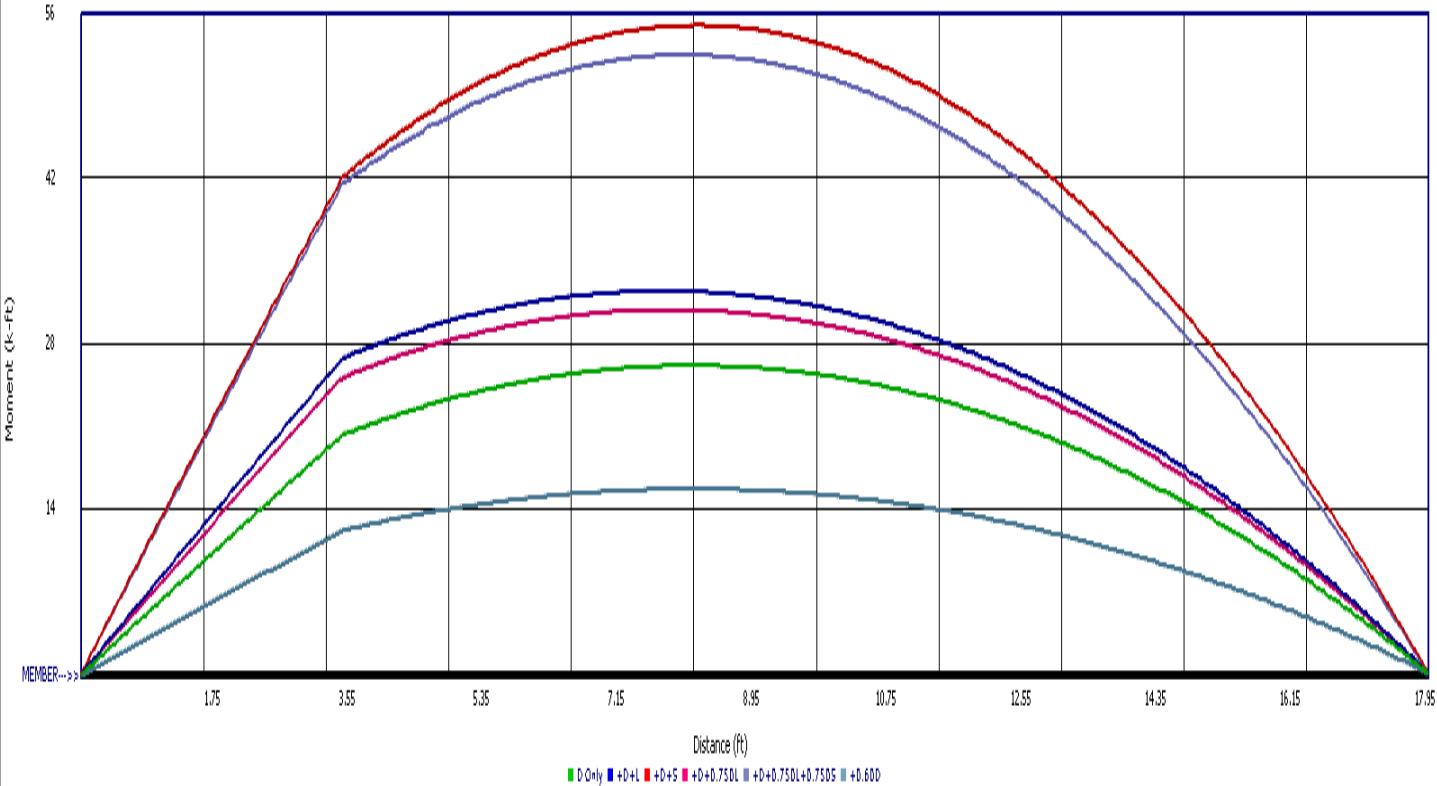

Steel Beam


Project File: 22025 Astrid Building 7.ec6

LIC# : KW-06018035, Build:20.23.08.30

JVA

(c) ENERCALC INC 1983-2023

DESCRIPTION: B1

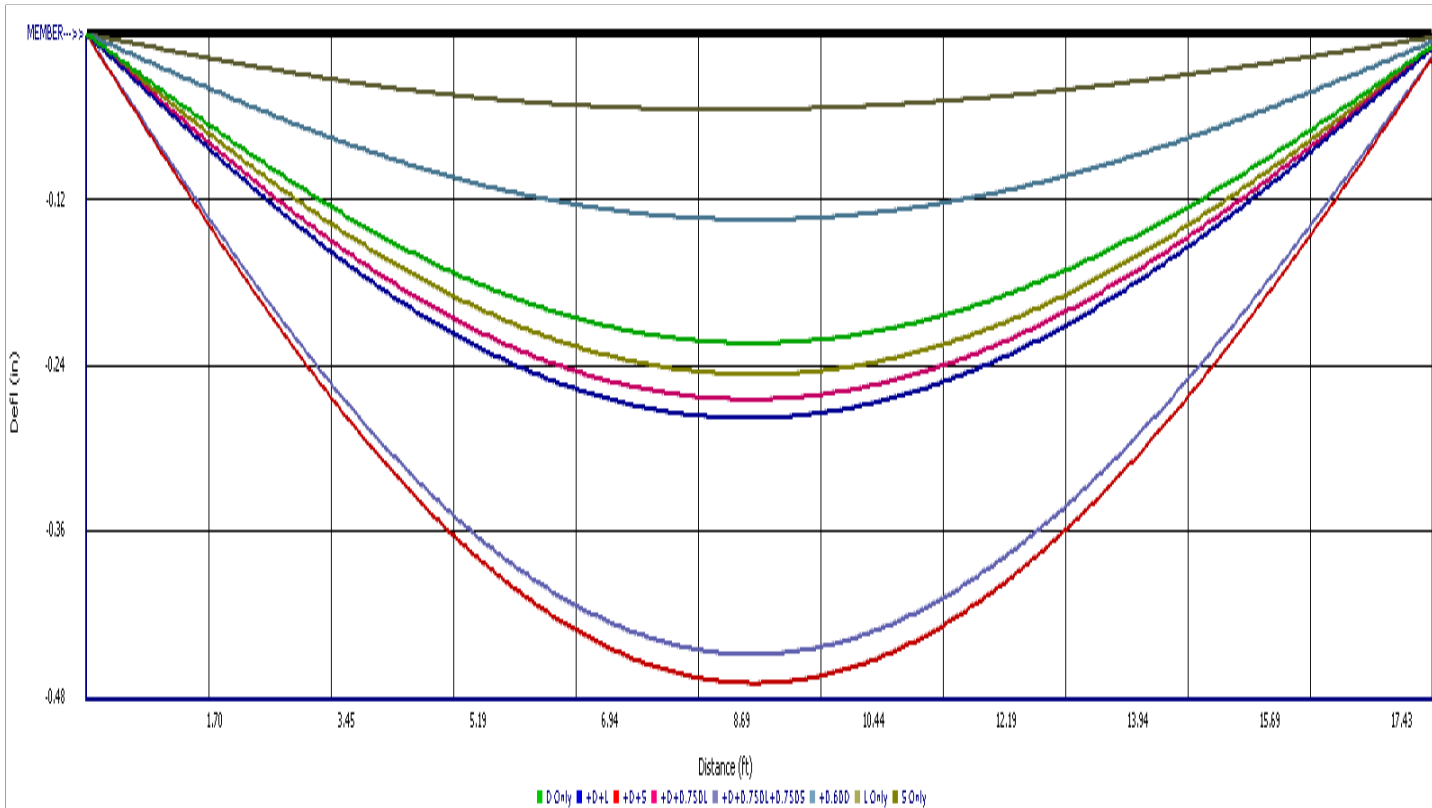

Project Title:
Engineer:
Project ID:
Project Descr:

Wood Beam

Project File: 22025 Astrid Building 7.ec6

LIC# : KW-06018035, Build:20.23.08.30

JVA

(c) ENERCALC INC 1983-2023

DESCRIPTION: B2

CODE REFERENCES

Calculations per NDS 2018, IBC 2018, CBC 2019, ASCE 7-16

Load Combination Set : IBC 2021

Material Properties

Analysis Method : Allowable Stress Design

Load Combination : IBC 2021

Wood Species : iLevel Truss Joist

Wood Grade : MicroLam LVL 2.0 E

Beam Bracing : Beam is Fully Braced against lateral-torsional buckling

Fb + 2,600.0 psi

Fb - 2,600.0 psi

Fc - Prll 2,510.0 psi

Fc - Perp 750.0 psi

Fv 285.0 psi


Ft 1,555.0 psi

E : Modulus of Elasticity

Ebend- xx 2,000.0ksi

Eminbend - xx 1,016.54ksi

Density 42.010pcf

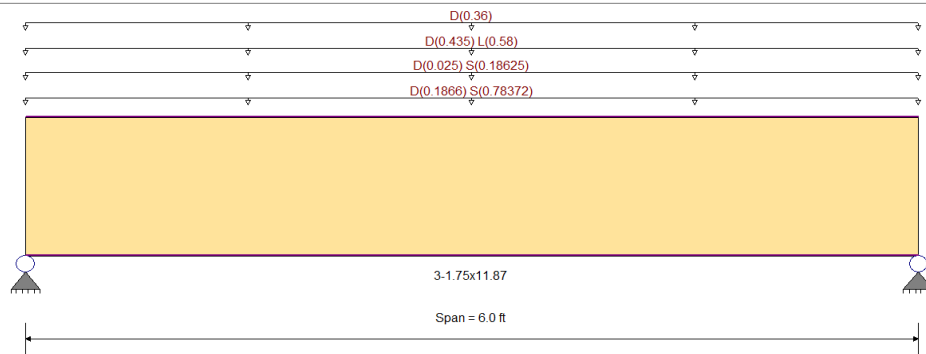

Applied Loads

Service loads entered. Load Factors will be applied for calculations.

Beam self weight calculated and added to loading

Uniform Load : D = 0.020, S = 0.0840 ksf, Tributary Width = 9.330 ft, (HIGH ROOF)

Uniform Load : D = 0.020, S = 0.1490 ksf, Tributary Width = 1.250 ft, (LOW ROOF)

Uniform Load : D = 0.060, L = 0.080 ksf, Tributary Width = 7.250 ft, (FLOORS)

Uniform Load : D = 0.360, Tributary Width = 1.0 ft, (WALLS)

DESIGN SUMMARY

Design OK

Maximum Bending Stress Ratio	=	0.320	1	Maximum Shear Stress Ratio	=	0.323	1
Section used for this span		3-1.75x11.87		Section used for this span		3-1.75x11.87	
fb: Actual	=	957.24psi		fv: Actual	=	106.02 psi	
F'b	=	2,994.26psi		F'v	=	327.75 psi	
Load Combination		+D+0.750L+0.750S		Load Combination		+D+0.750L+0.750S	
Location of maximum on span	=	3.000ft		Location of maximum on span	=	0.000 ft	
Span # where maximum occurs	=	Span # 1		Span # where maximum occurs	=	Span # 1	
Maximum Deflection							
Max Downward Transient Deflection	0.019 in	Ratio =	3708	>=360	Span: 1 : S Only		
Max Upward Transient Deflection	0 in	Ratio =	0	<360	n/a		
Max Downward Total Deflection	0.044 in	Ratio =	1644	>=240	Span: 1 : +D+0.750L+0.750S		
Max Upward Total Deflection	0 in	Ratio =	0	<240	n/a		

Maximum Forces & Stresses for Load Combinations

Load Combination		Max Stress Ratios										Moment Values			Shear Values		
Segment Length	Span #	M	V	CD	CM	C _t	CLx	C _F	C _{fu}	C _i	C _r	M	fb	F'b	V	fv	F'v
D Only														0.0	0.00	0.0	0.0
Length = 6.0 ft	1	0.191	0.194	0.90	1.00	1.00	1.00	1.001	1.00	1.00	1.00	4.61	448.5	2,343.3	2.06	49.7	256.5
+D+L														0.0	0.00	0.0	0.0
Length = 6.0 ft	1	0.270	0.273	1.00	1.00	1.00	1.00	1.001	1.00	1.00	1.00	7.22	702.3	2,603.7	3.23	77.8	285.0
+D+0.750L														0.0	0.00	0.0	0.0
Length = 6.0 ft	1	0.196	0.199	1.25	1.00	1.00	1.00	1.001	1.00	1.00	1.00	6.57	638.9	3,254.6	2.94	70.8	356.3
+D+0.750L+0.750S														0.0	0.00	0.0	0.0
Length = 6.0 ft	1	0.320	0.323	1.15	1.00	1.00	1.00	1.001	1.00	1.00	1.00	9.84	957.2	2,994.3	4.41	106.0	327.8

Project Title:
 Engineer:
 Project ID:
 Project Descr:

Wood Beam

Project File: 22025 Astrid Building 7.ec6

LIC# : KW-06018035, Build:20.23.08.30

JVA

(c) ENERCALC INC 1983-2023

DESCRIPTION: B2

Maximum Forces & Stresses for Load Combinations

Load Combination	Segment Length	Span #	Max Stress Ratios										Moment Values			Shear Values		
			M	V	CD	CM	C _t	CLx	C _F	C _{fu}	C _i	C _r	M	fb	F'b	V	fv	F'v
+0.60D						1.00	1.00	1.00	1.001	1.00	1.00	1.00			0.0	0.00	0.0	0.0
Length = 6.0 ft	1		0.065	0.065	1.60	1.00	1.00	1.00	1.001	1.00	1.00	1.00	2.77	269.1	4,165.9	1.24	29.8	456.0

Overall Maximum Deflections


Load Combination	Span	Max. "-" Defl	Location in Span	Load Combination	Max. "+" Defl	Location in Span
+D+0.750L+0.750S	1	0.0438	3.022		0.0000	0.000

Vertical Reactions

Support notation : Far left is #1

Values in KIPS

Load Combination	Support 1	Support 2
Max Upward from all Load Conditions	6.562	6.562
Max Upward from Load Combinations	6.562	6.562
Max Upward from Load Cases	3.074	3.074
D Only	3.074	3.074
+D+L	4.814	4.814
+D+S	5.984	5.984
+D+0.750L	4.379	4.379
+D+0.750L+0.750S	6.562	6.562
+0.60D	1.845	1.845
L Only	1.740	1.740
S Only	2.910	2.910

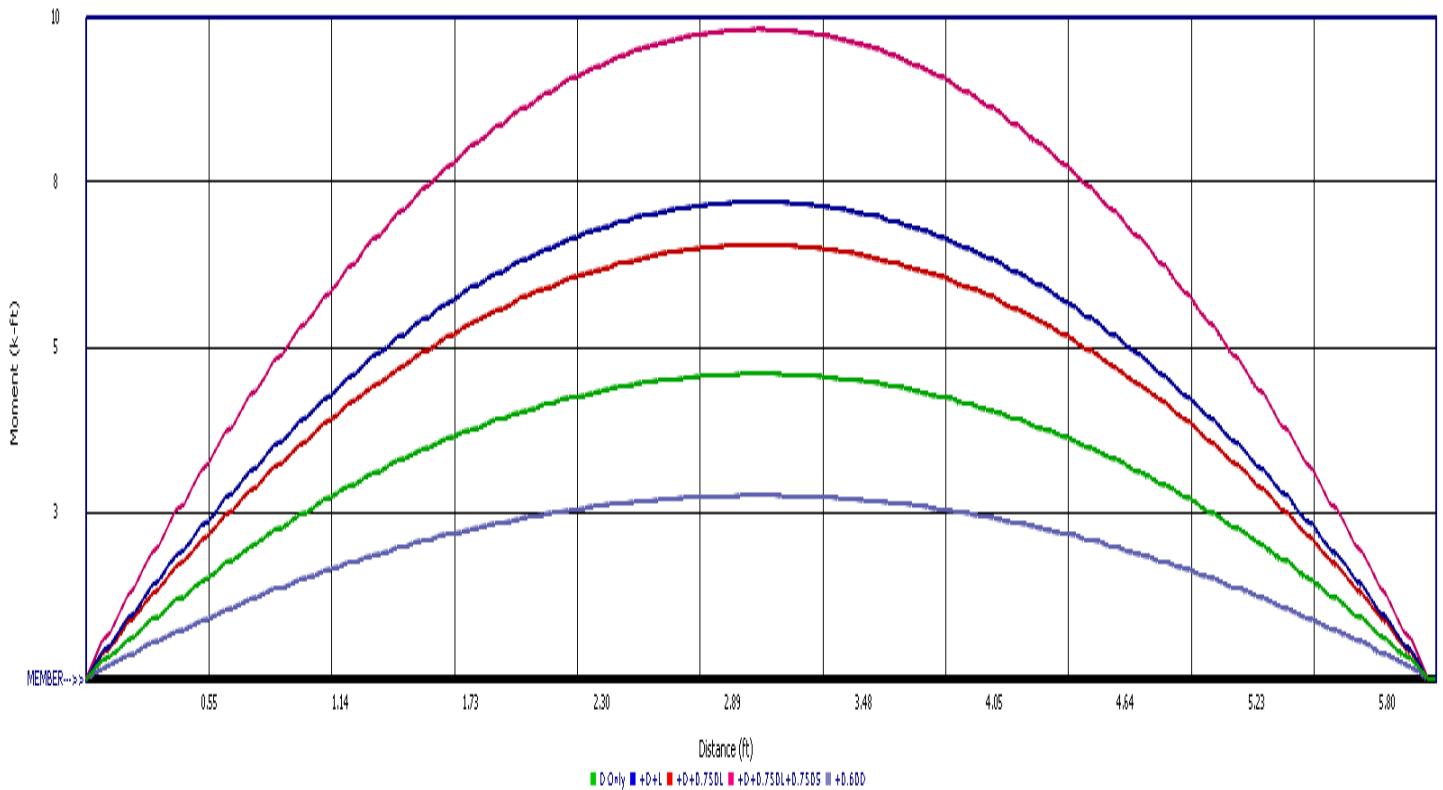

Wood Beam



Project File: 22025 Astrid Building 7.ec6

LIC# : KW-06018035, Build:20.23.08.30

JVA

(c) ENERCALC INC 1983-2023

DESCRIPTION: B2

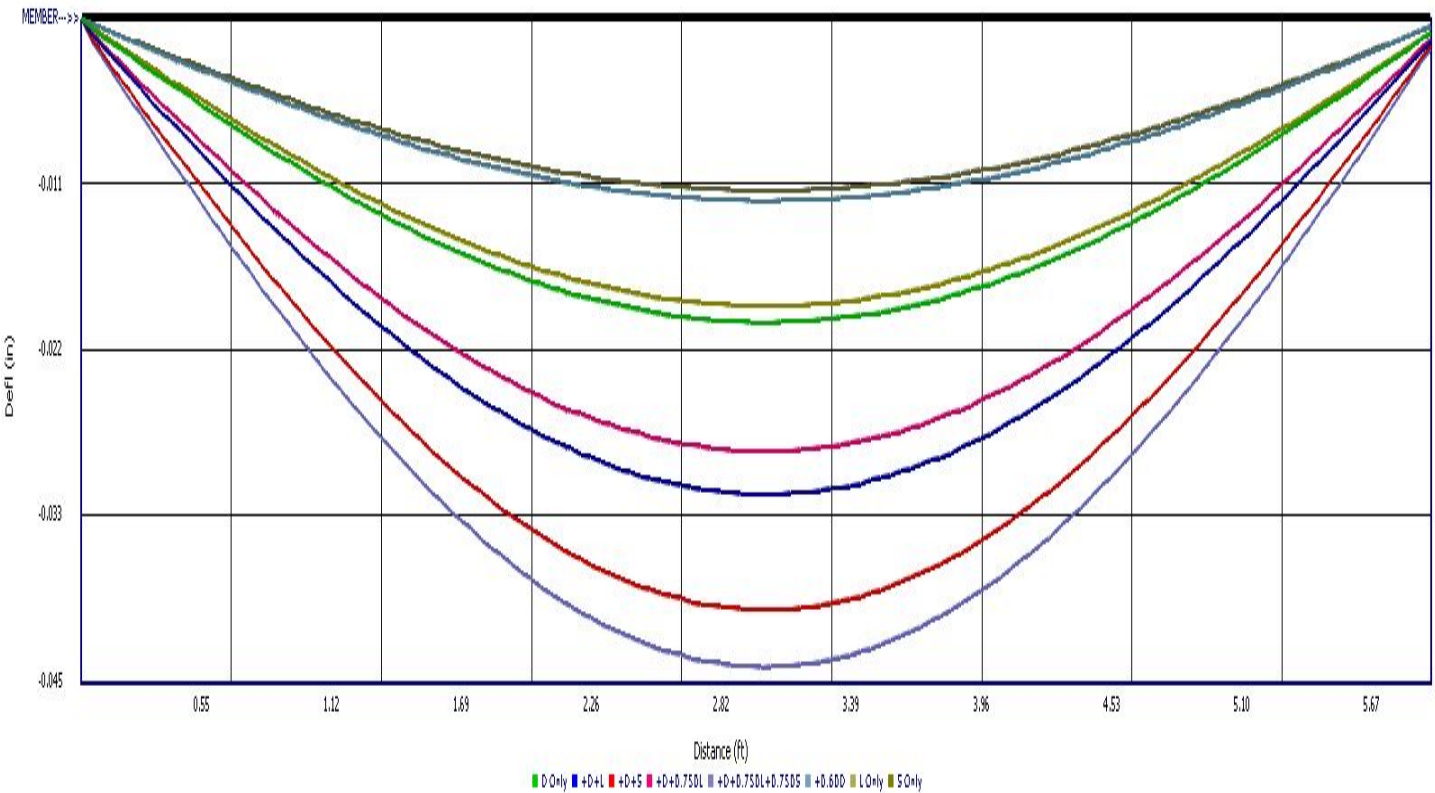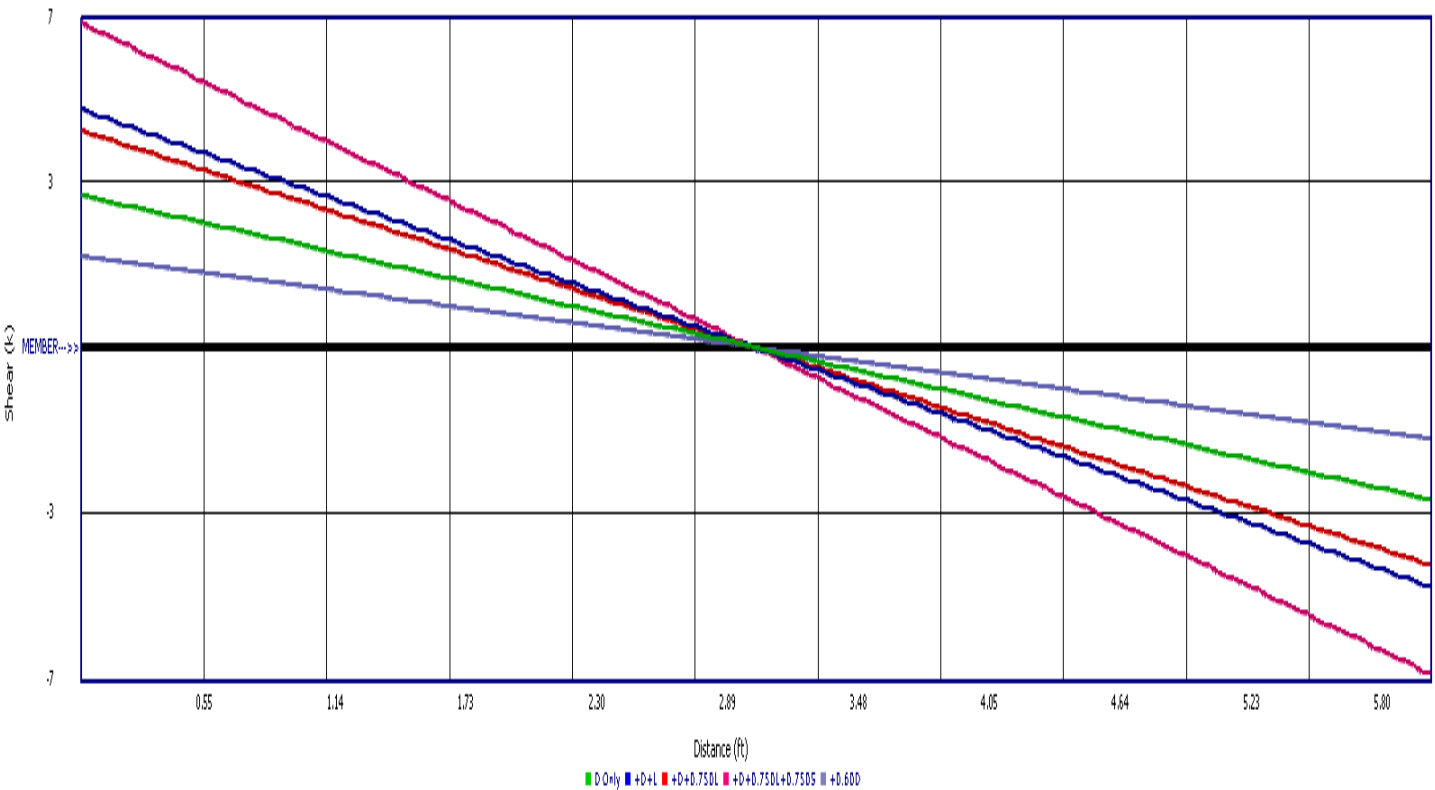

Project Title:
Engineer:
Project ID:
Project Descr:

Wood Beam

Project File: 22025 Astrid Building 7.ec6

LIC# : KW-06018035, Build:20.23.08.30

JVA

(c) ENERCALC INC 1983-2023

DESCRIPTION: B3

CODE REFERENCES

Calculations per NDS 2018, IBC 2018, CBC 2019, ASCE 7-16

Load Combination Set : IBC 2021


Material Properties

Analysis Method : Allowable Stress Design
Load Combination : IBC 2021

Wood Species : iLevel Truss Joist
Wood Grade : MicroLam LVL 2.0 E

Beam Bracing : Completely Unbraced

Fb +	2,600.0 psi	E : Modulus of Elasticity	
Fb -	2,600.0 psi	Ebend- xx	2,000.0ksi
Fc - Prll	2,510.0 psi	Eminbend - xx	1,016.54ksi
Fc - Perp	750.0 psi		
Fv	285.0 psi		
Ft	1,555.0 psi	Density	42.010pcf

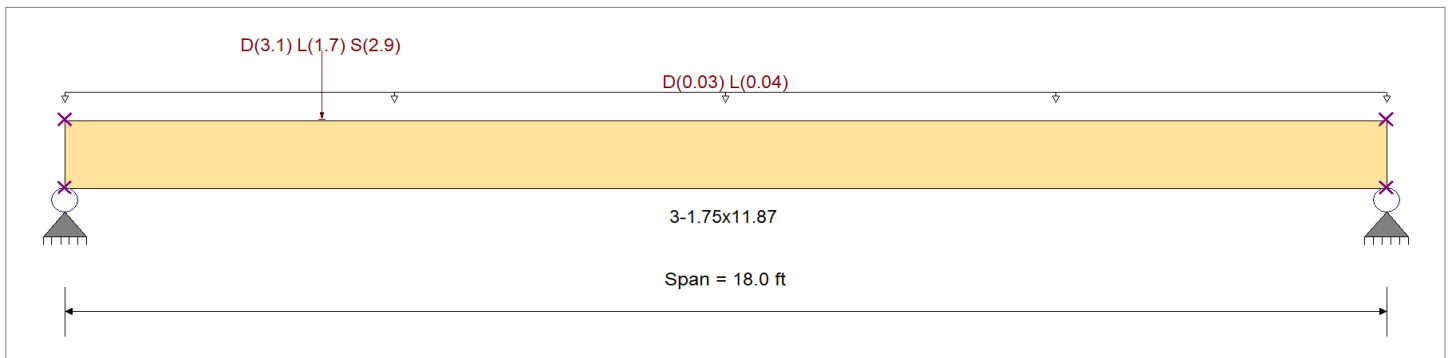

Applied Loads

Service loads entered. Load Factors will be applied for calculations.

Beam self weight NOT internally calculated and added

Uniform Load : D = 0.030, L = 0.040, Tributary Width = 1.0 ft, (FLOORS)

Point Load : D = 3.10, L = 1.70, S = 2.90 k @ 3.50 ft, (B2)

DESIGN SUMMARY

Design OK

Maximum Bending Stress Ratio	=	0.677 : 1	Maximum Shear Stress Ratio	=	0.428 : 1
Section used for this span		3-1.75x11.87	Section used for this span		3-1.75x11.87
fb: Actual	=	1,714.62psi	fv: Actual	=	122.08 psi
F'b	=	2,533.77psi	F'v	=	285.00 psi
Load Combination		+D+S	Load Combination		+D+S
Location of maximum on span	=	3.547ft	Location of maximum on span	=	0.000 ft
Span # where maximum occurs	=	Span # 1	Span # where maximum occurs	=	Span # 1
Maximum Deflection					
Max Downward Transient Deflection	0.237 in	Ratio = 913 >=360	Span: 1 : S Only		
Max Upward Transient Deflection	0 in	Ratio = 0 <360	n/a		
Max Downward Total Deflection	0.630 in	Ratio = 342 >=240	Span: 1 : +D+0.750L+0.750S		
Max Upward Total Deflection	0 in	Ratio = 0 <240	n/a		

Maximum Forces & Stresses for Load Combinations

Load Combination		Max Stress Ratios										Moment Values			Shear Values		
Segment Length	Span #	M	V	CD	CM	C _t	CLx	C _F	C _{fu}	C _i	C _r	M	fb	F'b	V	fv	F'v
D Only														0.0			
Length = 18.0 ft	1	0.403	0.257	0.90	1.00	1.00	0.98	1.001	1.00	1.00	1.00	9.48	922.0	2,289.1	2.74	65.9	256.5
+D+L					1.00	1.00	0.98	1.001	1.00	1.00	1.00			0.0			
Length = 18.0 ft	1	0.587	0.374	1.00	1.00	1.00	0.97	1.001	1.00	1.00	1.00	15.28	1,486.4	2,533.8	4.43	106.5	285.0
+D+S					1.00	1.00	0.97	1.001	1.00	1.00	1.00			0.0			
Length = 18.0 ft	1	0.677	0.428	1.00	1.00	1.00	0.97	1.001	1.00	1.00	1.00	17.63	1,714.6	2,533.8	5.07	122.1	285.0
+D+0.750L					1.00	1.00	0.97	1.001	1.00	1.00	1.00			0.0			
Length = 18.0 ft	1	0.430	0.270	1.25	1.00	1.00	0.96	1.001	1.00	1.00	1.00	13.83	1,345.3	3,131.8	4.01	96.4	356.3
+D+0.750L+0.750S					1.00	1.00	0.96	1.001	1.00	1.00	1.00			0.0			

Wood Beam

Project File: 22025 Astrid Building 7.ec6

LIC# : KW-06018035, Build:20.23.08.30

JVA

(c) ENERCALC INC 1983-2023

DESCRIPTION: B3

Maximum Forces & Stresses for Load Combinations

Load Combination	Segment Length	Span #	Max Stress Ratios										Moment Values			Shear Values		
			M	V	CD	CM	C _t	CLx	C _F	C _{fu}	C _i	C _r	M	fb	F'b	V	fv	F'v
Length = 18.0 ft	1		0.670	0.423	1.15	1.00	1.00	0.97	1.001	1.00	1.00	1.00	19.95	1,939.7	2,895.2	5.76	138.5	327.8
+0.60D						1.00	1.00	0.97	1.001	1.00	1.00	1.00			0.0	0.00	0.0	0.0
Length = 18.0 ft	1		0.141	0.087	1.60	1.00	1.00	0.94	1.001	1.00	1.00	1.00	5.69	553.2	3,925.1	1.64	39.5	456.0

Overall Maximum Deflections


Load Combination	Span	Max. "-" Defl	Location in Span	Load Combination	Max. "+" Defl	Location in Span
+D+0.750L+0.750S	1	0.6298	8.015		0.0000	0.000

Vertical Reactions

Support notation : Far left is #1

Values in KIPS

Load Combination	Support 1	Support 2
Max Upward from all Load Conditions	5.816	1.814
Max Upward from Load Combinations	5.816	1.814
Max Upward from Load Cases	2.767	0.873
D Only	2.767	0.873
+D+L	4.497	1.563
+D+S	5.103	1.437
+D+0.750L	4.064	1.391
+D+0.750L+0.750S	5.816	1.814
+0.60D	1.660	0.524
L Only	1.729	0.691
S Only	2.336	0.564

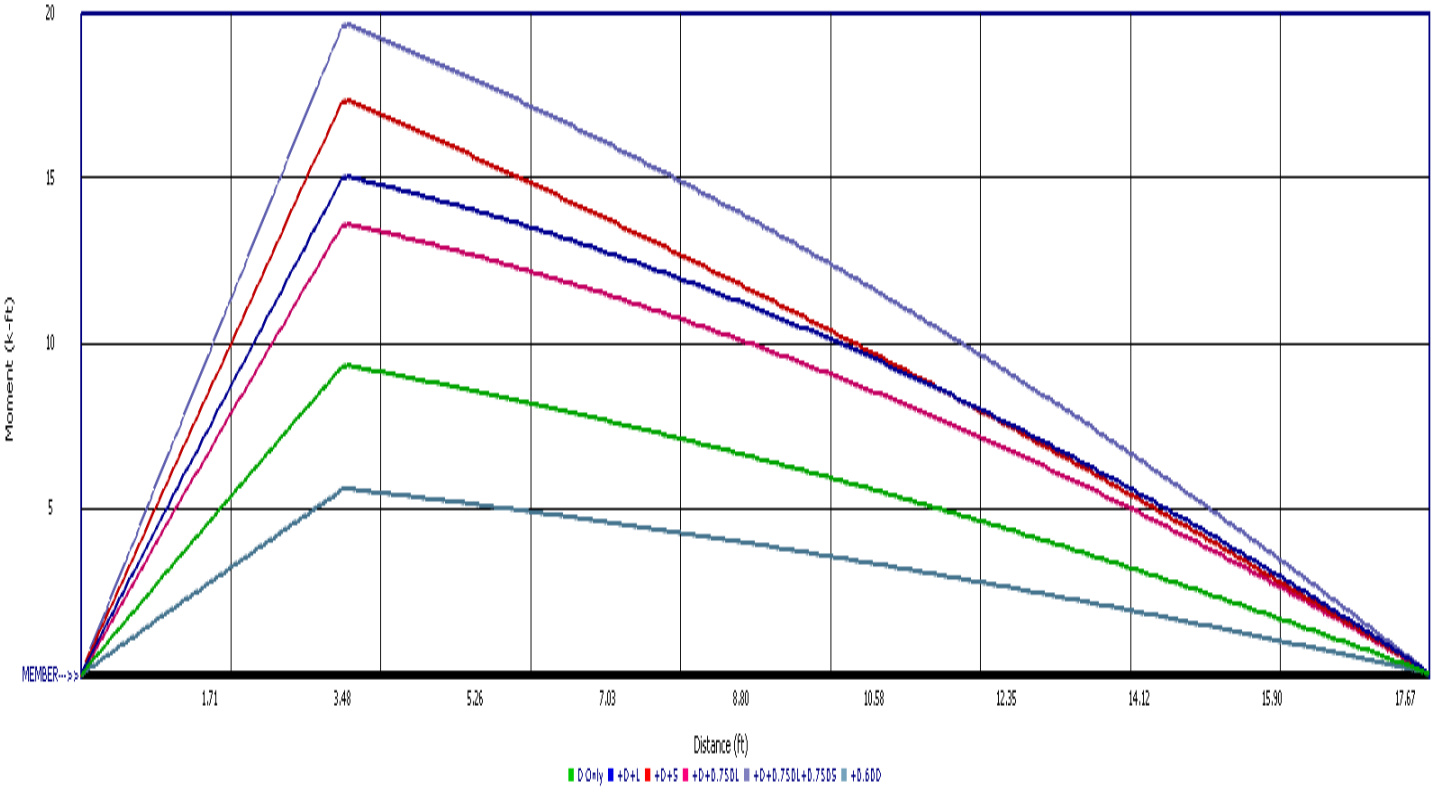

Wood Beam



Project File: 22025 Astrid Building 7.ec6


LIC# : KW-06018035, Build:20.23.08.30

JVA

(c) ENERCALC INC 1983-2023

DESCRIPTION: B3

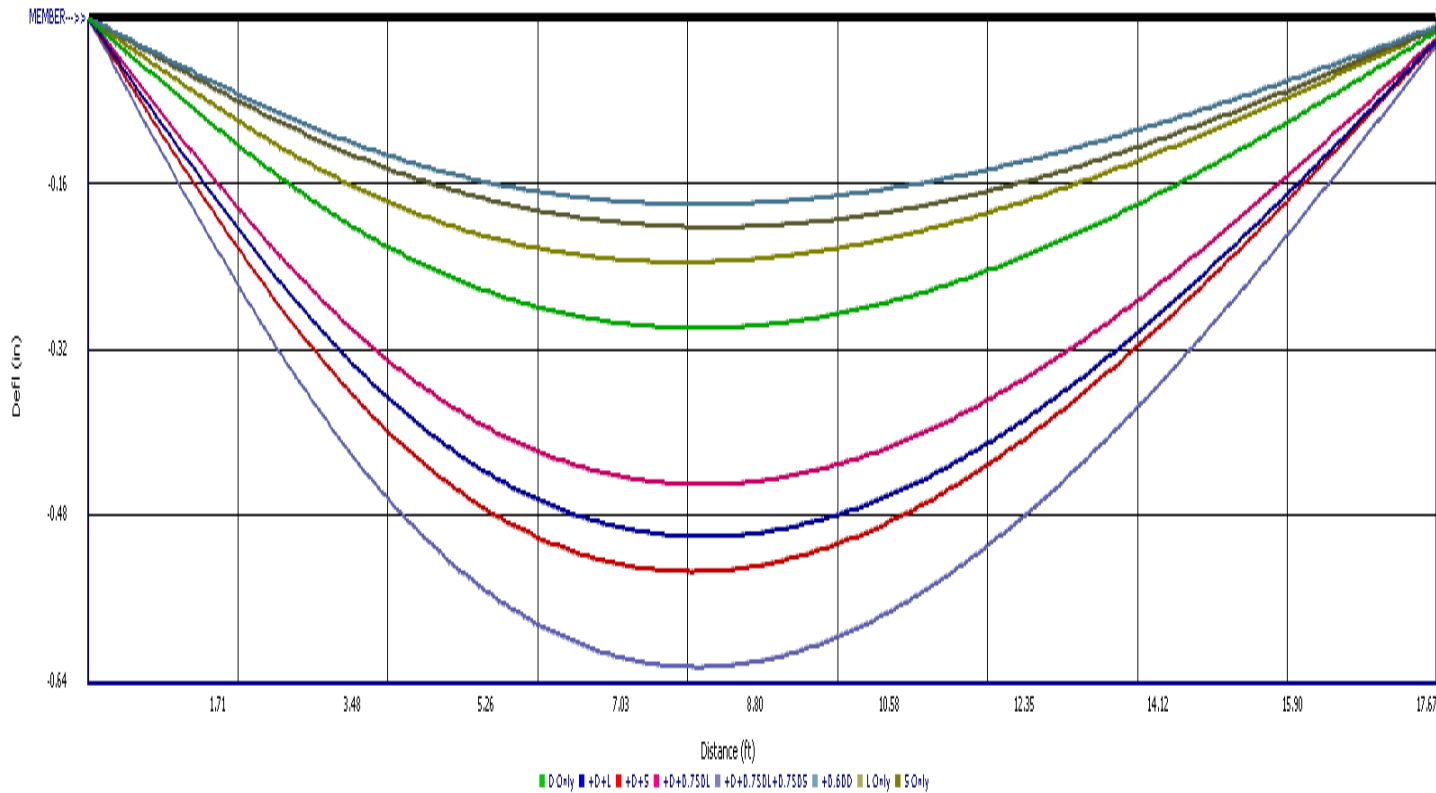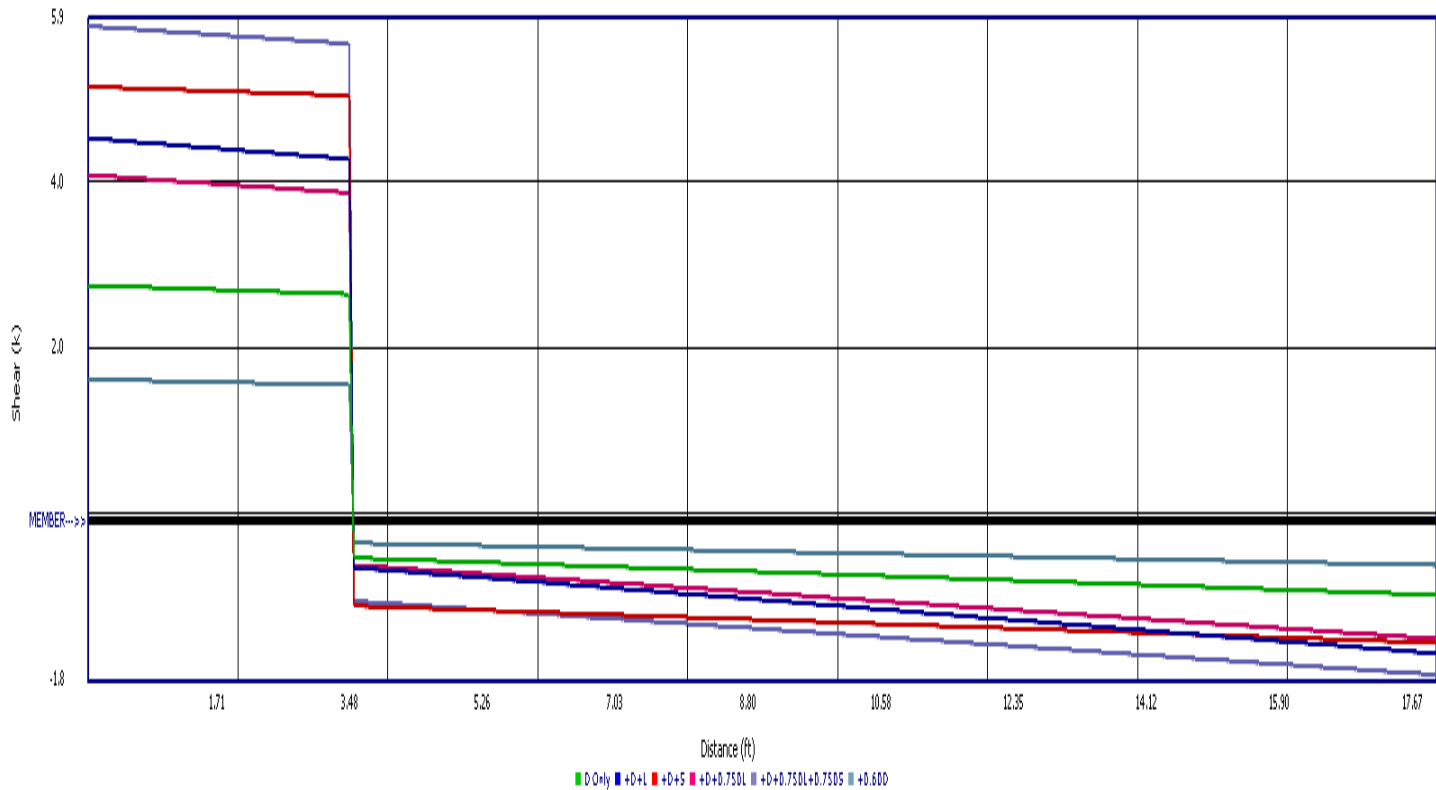

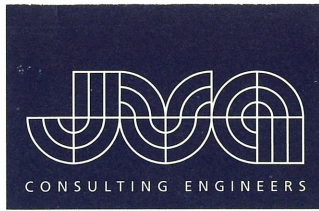

www.jvajva.com

☒ Boulder, CO	303.444.1951
☐ Fort Collins, CO	970.225.9099
☐ Winter Park, CO	970.722.7677
☐ Glenwood Springs, CO	970.404.3100
☐ Denver, CO	303.444.1951

Date: 8/30/23 Page: 1 of
By: JDC Chkd By:
Job No: 22025
Project: Astrod Bldg #7
Client:

☐ Preliminary

☐ Final


Determine Req'd Bm Size 4B1: Living Rm Bm

• Loads: $DL = 30 \text{ psf}$ $LL = 40 \text{ psf}$

$$\text{trib: } \frac{19' + 16.33'}{2} = \frac{35.33'}{2} = 17.665'$$

Determine Req'd Deck Framing

• Loads: $DL = 62.5 \text{ psf}$ $LL = 100 \text{ psf}$ $SL = 102' \text{ psf}$

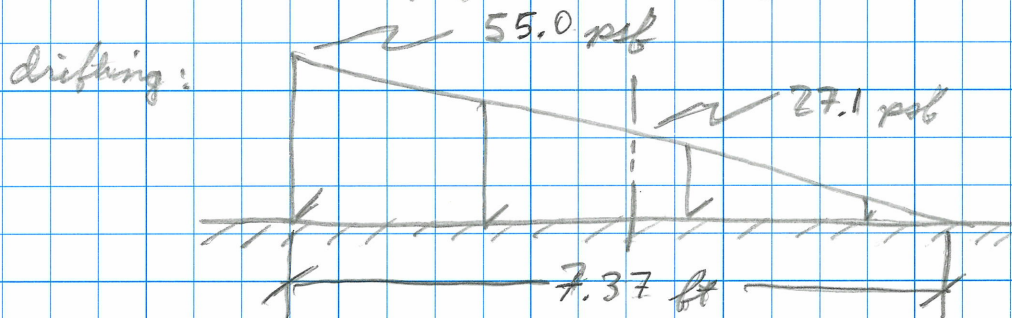


- determine point loads applied to girder

$$P_{DL} = 5.63k \quad P_{LL} = 8.17k \quad P_{SL} = 8.63k$$

$\therefore$ Use $W12 \times 30$

$$P_{DL} = 5.67k \text{ for GLB @ ridge}$$

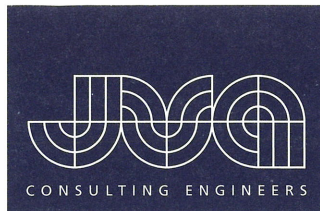

www.jvajva.com

☐ Boulder, CO 303.444.1951
☐ Fort Collins, CO 970.225.9099
☐ Winter Park, CO 970.722.7677
☐ Glenwood Springs, CO 970.404.3100
☐ Denver, CO 303.444.1951

Date: 10/4/23 Page: 2 of 2
 By: JDC Chkd By: _____
 Job No: 22025
 Project: Astrid Bldg #7
 Client: _____

☐ Preliminary

☐ Final

4.4.2 Nominal Flexural Strength (ACI 318)

$$M_n = A_s f_y \left(d - \frac{a}{2} \right)$$

determine 'a' by setting compression in conc C equal to tension force in steel T where $C = 0.85 f_c' b a$

$$T = A_s f_y$$

so: $a = \frac{A_s f_y}{0.85 f_c' b} = 0.706 \text{ in.}$

$$b = 12" \text{ (bar spacing)}$$

$$h = 14"$$

$$d = 12.5"$$


$$f_y = 60 \text{ ksi}$$

$$f_c' = 5 \text{ ksi}$$

$$A_s = 0.6 \text{ in}^2$$


$$\phi = 0.9 \text{ (for flexure)}$$

$$E_s = 29,000 \text{ ksi}$$

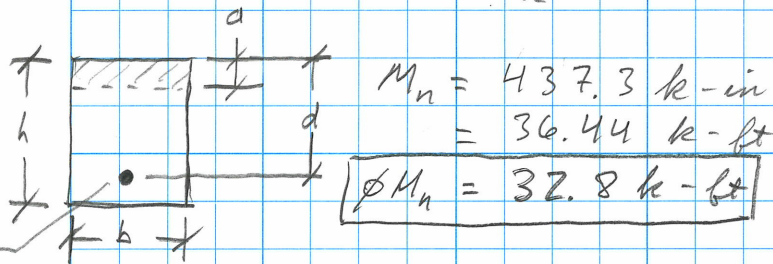

$$\beta_1 = 0.85 - [0.05 (f_c' - 4,000) / 1,000] = 0.8$$

- check larger section

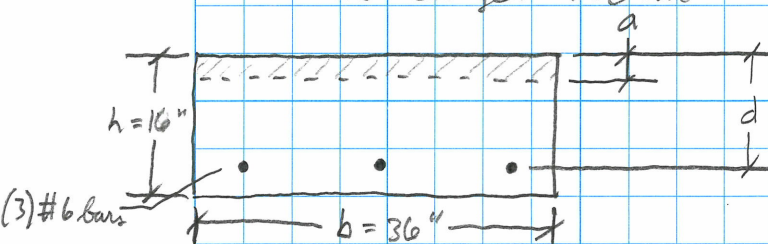

$$A_s = (3) 0.44 \text{ in}^2 = 1.32 \text{ in}^2$$

$$a = 0.51765 \text{ in.}$$

$$d = 14.5 \text{ in.}$$

$$M_n = 969.5 \text{ k-in}$$

$$= 80.79 \text{ k-ft}$$

$$\phi M_n = 72.712 \text{ k-ft}$$

- determine required flexural reinforcement (A_s ; $A_{s,t}$ limits)

$$A_{s,req'd} = \frac{0.85 f_c' b d}{f_y} \left[1 - \sqrt{1 - \frac{2 R_n}{0.85 f_c'}} \right]$$

$$R_n = \frac{M_u}{\phi b d^2} \quad \phi = 0.9$$

$$M_u = 85.236 \text{ k-ft}$$

$$= 1022.832 \text{ k-in}$$

$$f_c' = 5000 \text{ psi}$$


$$= 5 \text{ ksi}$$

$$f_y = 60,000 \text{ psi}$$

$$= 60 \text{ ksi}$$

$$A_{s,t} = \frac{0.85 \beta_1 f_c' b d}{f_y} \left(\frac{0.003}{\epsilon_{ty} + 0.006} \right)$$

$$\epsilon_{ty} = \frac{f_y}{E_s} = 0.00207$$

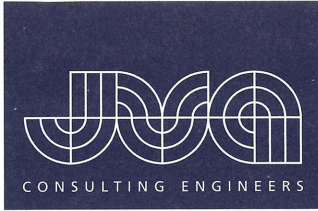

www.jvajva.com

☐ Boulder, CO 303.444.1951
☐ Fort Collins, CO 970.225.9099
☐ Winter Park, CO 970.722.7677
☐ Glenwood Springs, CO 970.404.3100
☐ Denver, CO 303.444.1951

Date: 10/13/23 Page: 3 of ____
By: JDC Chkd By: ____
Job No: 22025
Project: Actrid Bldg # 2
Client: ____

21054 struct. slab detail

☐ Preliminary

☐ Final

- Determine Req'd Flexural Reinforcement (continued...)

$$R_n = \frac{1022.832 \text{ k-in}}{0.9(36 \text{ in})(14.5 \text{ in})^2} = 0.15015 \text{ ksi} \quad 0.1422$$

$$A_{s, \text{req'd}} = \frac{0.85(5 \text{ ksi})(36 \text{ in})(14.5 \text{ in})}{60 \text{ ksi}} \left[1 - \sqrt{1 - \frac{2(0.15015 \text{ ksi})}{0.85(5 \text{ ksi})}} \right]$$
$$= 36.975 \text{ in}^2 [0.036] \quad \boxed{A_{s, \text{req'd}} = 1.33 \text{ in}^2}$$

$$A_{s, t} = \frac{0.85(0.8)(5 \text{ ksi})(36 \text{ in})(14.5 \text{ in})}{60 \text{ ksi}} \left(\frac{0.003}{0.00207 + 0.006} \right)$$
$$\boxed{A_{s, t} = 11 \text{ in}^2}$$

$$A_{s, \text{req'd}} \leq A_{s, t} \quad \checkmark \text{ O.K.}$$

$\therefore$ use (4) #6 bars @ 10" o.c. (for 40" width section)

$$A_{s, \text{provided}} = 1.76 \text{ in}^2$$



www.jvajva.com

☐ Boulder, CO 303.444.1951
☐ Fort Collins, CO 970.225.9099
☐ Winter Park, CO 970.722.7677
☐ Glenwood Springs, CO 970.404.3100
☐ Denver, CO 303.444.1951

Date: 10/19/23 Page: 6 of ____
 By: JDC Chkd By: ____
 Job No: 22025
 Project: Astrid Bldg #7
 Client: ____

☐ Preliminary

☐ Final

Revised Garage over Media Rm Design

- Check Max Span for 1.5C deck w/ 4" non-struct. slab

Load Determination


- DL: 4" slab above 1.5C deck = $(5" + \frac{1.5"}{2}) \left(\frac{1 \text{ ft}}{12 \text{ in}} \right) \times 145 \frac{\text{lb}}{\text{ft}^3} = 69.5 \text{ psf}$
 1.5C24 deck self-weight = 1.3 psf
 1.5C22 deck self-weight = 1.6 psf
 $\therefore$ use 60 psf DL
- LL: 40 psf garage load

(2) 3 kip point loads for car jack (in 4.5 in² area per ASCE 7-16 4.10.1)

Check 1.5C22 ga. Deck for Construction Loads

$$M_{DL} = \frac{71.1 \text{ psf} (5.8 \text{ ft})^2}{8} = 245 \text{ lb-ft}$$

$$M_{LL} = \frac{10 \text{ psf} (5.8 \text{ ft})^2}{8} = 34.5 \text{ lb-ft}$$

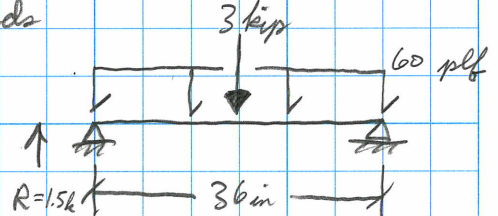

$$M_u = 279.5 \text{ lb-ft} \leq \frac{M_n}{\Omega} = 447 \text{ lb-ft} \quad \checkmark \text{ design acceptable}$$

$$\left. \begin{array}{l} \text{DL const.} = 71.1 \text{ psf} \\ \text{LL const.} = 10 \text{ psf} \end{array} \right\} \text{ applied load} = 81.1 \text{ psf}$$

1.5C22 I-span deck capacity (5'-6 span)

$$\frac{W_n}{\Omega} = 110 \text{ psf}$$

$$\frac{1}{240} = 110 \text{ psf}$$

$$\frac{1}{240} = \frac{1}{4} \text{ defl.}$$


Check Vert. Web Shear

$$V_u = 2031 \text{ lbf}$$

$$\frac{V_n}{\Omega} = 1551 \text{ lbf} \times$$

design NOT acceptable for 24 ga. deck

$$\therefore \text{ use 1.5C22 where } \frac{V_n}{\Omega} = 2654 \text{ lbf} \quad \checkmark \text{ design ok.}$$

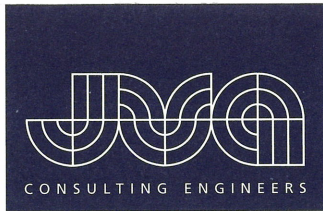

www.jvajva.com

☐ Boulder, CO 303.444.1951
☐ Fort Collins, CO 970.225.9099
☐ Winter Park, CO 970.722.7677
☐ Glenwood Springs, CO 970.404.3100
☐ Denver, CO 303.444.1951

Date: 11/7/23 Page: 7 of ____
 By: JDC Chkd By: ____
 Job No: 22025
 Project: Astrid Bldg # 7
 Client: ____

☐ Preliminary

☐ Final

Astrid Deck Bms/ Girders Re-design:

- Bldg is type VA construction, all structure to be rated. NO exposed steel outside. Need to change to HEAVY TIMBER.

Options for Timber

- LVL: wet use factor not provided by NDS; must be specified by manufacturer

- Solid-sawn Timber

↳ looking at DFL #2 min. 20 x 24

↳ DFL #1 min. 18 x 20

↳ C_M : $F_b = 1.0$ $F_t = 1.0$ $F_v = 1.0$ $F_{\perp} = 1.0$ $F_c = 1.91$ $E & E_{min} = 1.0$ (Table 4D NDS SUPP. pg. 46)

- Glu-lam

↳ C_M : $F_b = 0.8$ $F_t = 0.8$ $F_v = 0.875$ $F_{\perp} = 0.53$ $F_c = 0.73$ $E & E_{min} = 0.833$
 (Table 5A NDS Supp. pg 62)


↳ using DF/HF gr. 24F-V5 min. 10.75 x 18

* alaskan yellow cedar * V13 for 2-span ($F_b = 2000$ psi)

- PWT LVLs

→ check Glu-lam Columns instead of HSS

* check 2-span condition for girders
 - full landing + 1/2 stair (100 psf) loads

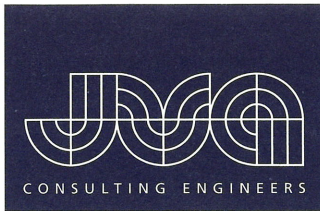

www.jvva.com

☐ Boulder, CO 303.444.1951
☐ Fort Collins, CO 970.225.9099
☐ Winter Park, CO 970.722.7677
☐ Glenwood Springs, CO 970.404.3100
☐ Denver, CO 303.444.1951

Date: 11/9/23 Page: 8 of ____
 By: JDC Chkd By: ____
 Job No: 22025
 Project: ____
 Client: ____

☐ Preliminary

☐ Final

Astrid Deck Bms / Girders Re-design (continued...)

* see Enclosure 22025 Astrid Bldg #7 file *

• Roof

- RB3: DL = 20 psf SL = 100 psf

$\therefore$ use AC/AC gr. 20F-V13 Glulam 5.5 x 18 $\phi_b/F_b' = 0.92$
 extreme rxns: #1) 0.68D 3.12S #2) 5.05D 23.17S #3) 1.94D 8.91S

- Col-A2.5: DL = 5.05k SL = 23.17k

$\therefore$ use AC/AC gr. 20F-V13 Glulam 5.5 x 6 $\phi_b/F_b' = 0.78$

• Deck / Landing

- 4B2 (Deck Ridge Bm) DL = 50 psf LL = 150 psf SL = 84 psf drift = 54.2 psf

$\therefore$ use AC/AC gr. 20F-V12 Glulam 10.75 x 21 $\phi_b/F_b' = 0.955$

- 4B3 (Deck Girder, 2-span) * point & dist. loads *

$\therefore$ use AC/AC gr. 20F-V13 Glulam 6.75 x 21 $\phi_b/F_b' = 0.912$

extreme rxns: #1) 0.44D 2.1L 4.01S #2) 5.5D 15.7L 17.1S #3) 1.7D 4.5L 4S


- Col-A2.2: [Loads from B.O.C.] @ 6.5' DL = 0.44k LL = 2.1k SL = 4.01k

@ 18.7' DL = 0.44k LL = 2.1k SL = 4.01k

@ 26.5' DL = 0.7k SL = 3.12k

$\therefore$ use AC/AC gr. 20F-V13 Glulam 6.75 x 7.5 $\phi_b/F_b' = 0.98$

* No bracing $K_x, K_y = 1.0$ *

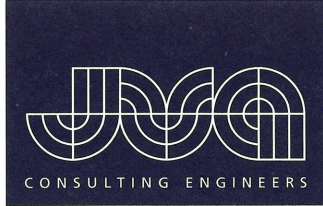

www.jvajva.com


☐ Boulder, CO 303.444.1951
☐ Fort Collins, CO 970.225.9099
☐ Winter Park, CO 970.722.7677
☐ Glenwood Springs, CO 970.404.3100
☐ Denver, CO 303.444.1951

Date: 12/12/23 Page: 12 of
By: JAC Chkd By:
Job No: 22025
Project: Astrid Bldg #7
Client:

☐ Preliminary

☐ Final

- ① Clarify w/ Geotech about stiff clay w/out free water
- ② Create FBD / Hand calc for whole structure
 - ↳ explore load paths
 - ↳ base shear
 - ↳ inherent passive soil resistance
- ③ Create max feasible pier, then determine max load that provides 1" defl. (capacity of 30", 24", etc.)
- ④ Conference call w/ arch, contractor, geotech to show challenges and options

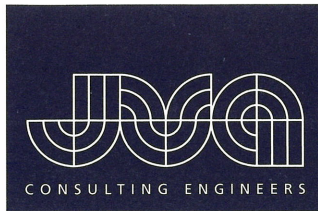

www.jvajva.com

☒ Boulder, CO 303.444.1951
☐ Fort Collins, CO 970.225.9099
☐ Winter Park, CO 970.722.7677
☐ Glenwood Springs, CO 970.404.3100
☐ Denver, CO 303.444.1951

Date: 12/19/23 Page: 17 of ____
 By: JDC Chkd By: ____
 Job No: 22025
 Project: Astrid Bldg #7
 Client: ____

☐ Preliminary

☐ Final

Deck Framing

• Applied Loads

- Dead Load

- 5" slab (150 pcf conc) = 62.5 pcf
- 1.75 x 9.25 LVL (41 pcf) = 3.5 pcf

- Live Load

- 40 pcf x 1.5 = 60 pcf stairs = 100 pcf

- Snow Load

- $p_f = 0.7(1.0)(1.2)(1.0)p_g = 102 \text{ pcf}$
- $p_g = \max \left[\frac{(k/100)A^2}{25}, 25 \right] = 85.85 \text{ pcf}$

where $k = 24.5$

$$A = 7.05 (k \text{ ft})$$

$$p_g (\text{Rock County}) = 121.11 \text{ pcf}$$

- Drift Surcharge = 55 pcf

• Fire Resistance of Exposed Wood Members - NDS Ch. 16

- nominal char rate $\dot{R}_n = 1.5 \text{ in/hr}$

*1 hr fire rating
 - type VA


- Ridge Bm (4B2): 8.75 x 21 GLB

- Girder @ Deck (4B3): 5.5 x 21 GLB

- Alt Girder (4B3.1): 8.75 x 16.5 GLB

• Revit Pile update

- change all to 18" $\emptyset$
- make piles under elevator core 24" $\emptyset$
- check 15' pier lateral capacity

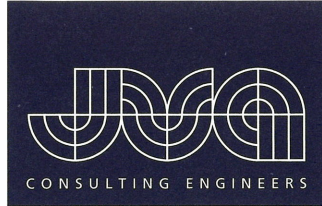

www.jvajva.com

☐ Boulder, CO 303.444.1951
☐ Fort Collins, CO 970.225.9099
☐ Winter Park, CO 970.722.7677
☐ Glenwood Springs, CO 970.404.3100
☐ Denver, CO 303.444.1951

Date: 12/20/23 Page: 18 of ____
By: JDC Chkd By: ____
Job No: 22025
Project: Astrid Bldg # 7
Client: ____

☐ Preliminary

☐ Final

Entrance Canopy Framing

* 7 1/2 x 11 1/4
from
arch.
DR # 1 & ltr.

- 5'-0 overhang; need 10'-0 backspan
↳ start w/ 5'-0 backspan, send rxn

- 2x rafters w/ 5'-3 overhang, 3-span b/w beams

$P_d = 84$ psf * need ice load of 168 plf along edge

- face mount hanger for bm backspan

- add to roof bm map

- typ. deck GLB hanger =

- give Hillary a call to review LPile


- compile materials for meeting


· all correspondence w/ Geotech LPile parameters

· LPile input parameters

↳ show stiff clay

↳ show weak rock

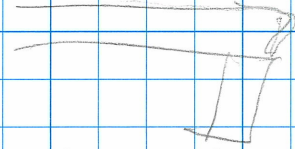

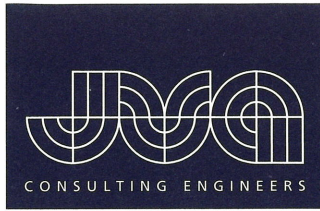

www.jvajva.com

☐ Boulder, CO 303.444.1951
☐ Fort Collins, CO 970.225.9099
☐ Winter Park, CO 970.722.7677
☐ Glenwood Springs, CO 970.404.3100
☐ Denver, CO 303.444.1951

Date: 1/4/23 Page: 20 of ____
 By: JDC Chkd By: ____
 Job No: 22025
 Project: Astrid Bldg #7
 Client: ESA

☐ Preliminary

☐ Final

- 300 + 40L (interior)
- resize LVL header (rather than STL)
 - resize columns (interior) to LVLs
 ↳ chase gravity from roof & 3 floors
- * check deck frames around windows
- * check cripple wall from roof into header
- * try 7 1/4 LVL (up to (4))

Columns @ Deck Windows

Roof Loads

11.75 LVL cripple wall @ 16" weight = 4.5 psf

↳ LVL density = 42 psf

- DL wall = 4.5 psf × 8' trib
- DL roof = 20 psf × (9 1/8' + 8') trib
- SL high roof = 85 psf × 9 1/8' trib
- SL low roof = 103 psf × 8' trib

Level 3 Loads

- DL girder = 26 plf × (18 1/4 span / 2) = 240 lb
- DL floor = 30 psf × 9 1/8' trib
- DL deck = 62.5 psf × 8' trib
- LL floor = 40 psf × 9 1/8' trib
- LL deck = 40 psf × 8' trib
- SL deck = 1 klf

built-up


Check Column as ^{built-up} LVL

- Total Load


$$DL = 3k + 6.4k + (3) 6k = 27.4k$$

$$LL = (4) 5.2k = 20.8k$$

$$SL = 12k + (4) 7.5k = 42k$$

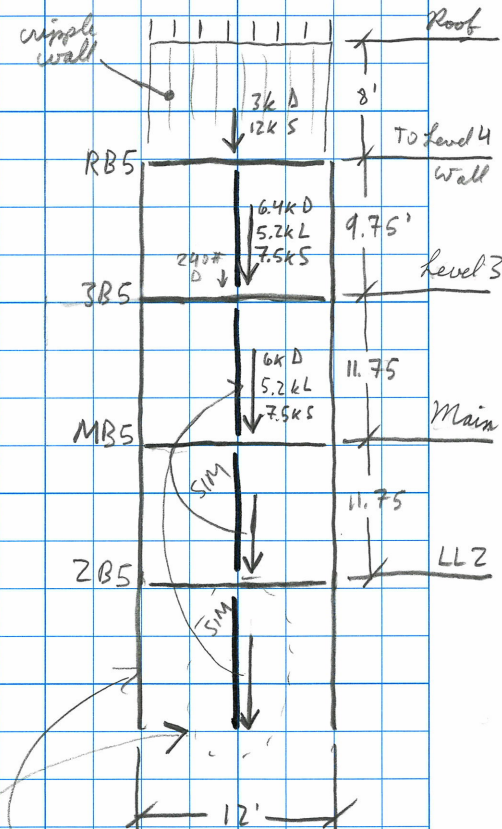

how many trims? (grants)
how many hinges?
↳ make up for window cutout

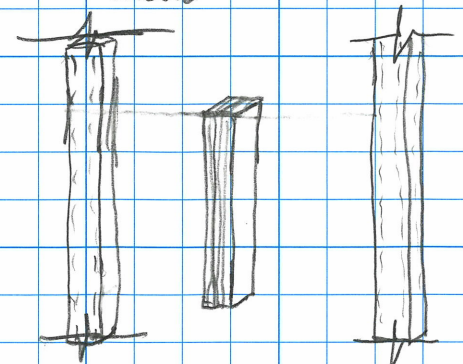


Deck Framing

DL = 62.5 psf SL = 102 psf LL = 60 psf

- Fire Resistance of Exposed Wood Members - NDS Ch. 16
 - nominal char rate = 1.5 in/hr

DECK


- minimum girder size for 3-span condition: 5.5x10.5 AC/AC ZOF-V13 GLB

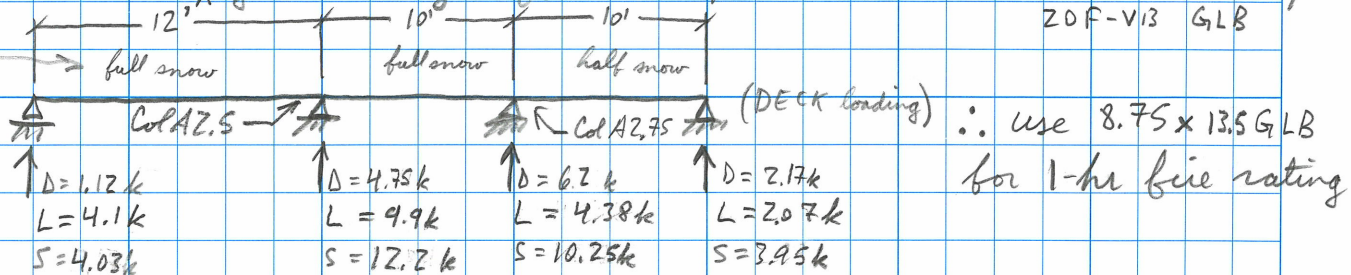

- snow load on continuous beam systems per ASCE 7-16 Ch. 7.5.1
 - case 1: full on exterior spans, half on others
 - case 2: half on exterior spans, full on others
 - case 3: all possible combos of full on (2) adjacent spans and half on all other spans (total possible combos = # spans - 1)


∴ all load combos checked for roof; case (3) governs (see above)

- minimum ROOF girder size for 3-span condition: 5.5x10.5 AC/AC ZOF-V13 GLB

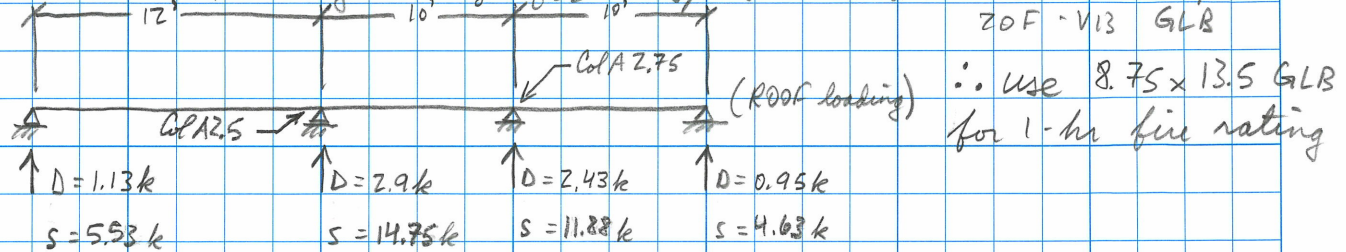


- Deck Column Design (A 2.75)

- Lower Level 1 Col - A 2.75

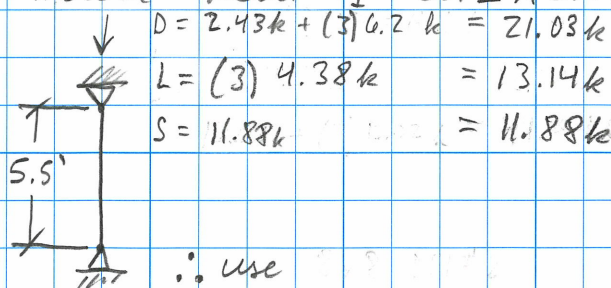


∴ use

- Lower Level 2 Col - A 2.75

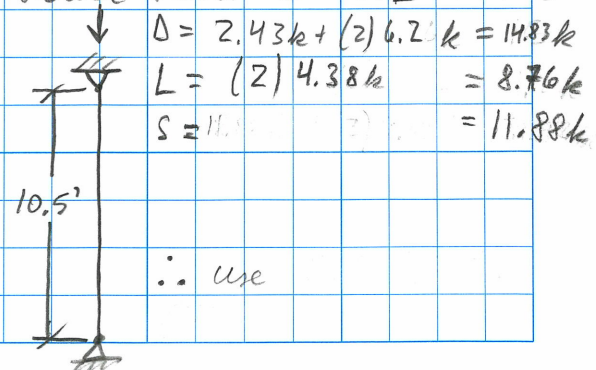

∴ use

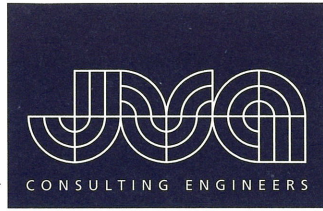

www.jvajva.com

☐ Boulder, CO 303.444.1951
☐ Fort Collins, CO 970.225.9099
☐ Winter Park, CO 970.722.7677
☐ Glenwood Springs, CO 970.404.3100
☐ Denver, CO 303.444.1951

Date: 1/29/24 Page: 22 of ____
 By: JDC Chkd By: ____
 Job No: 22025
 Project: Astrid Bldg #7
 Client: ESA

☐ Preliminary

☐ Final


Astrid To-Do's:

- 1) Resize deck girders / posts based on D+S loading
- 2) Check connections (girder hanger & crushing in wood grans)
- 3) Review updated soil info w/ Bryan and discuss options for retaining walls @ 2:00 pm 1/29
 - ↳ update Risa 3D model w/ new lateral pressures
 - ↳ review interior counterforts (needed for structural slabs)
 - ↳ update Risa / Reint models with new foundation steps
 - discuss w/ Bryan
- 4) Check geobeam (from Mark)


Deck Framing (continued...)

Deck Column Design


- Lower Level 1 Col - AZ.5

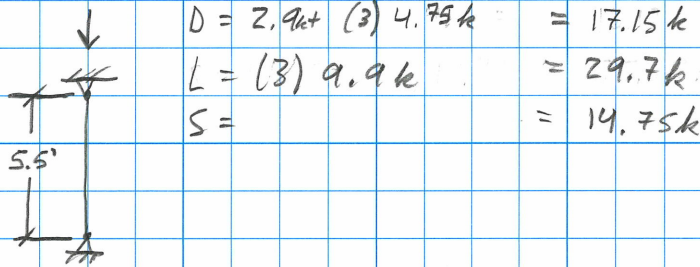


- Lower Level 2 Col - AZ.5

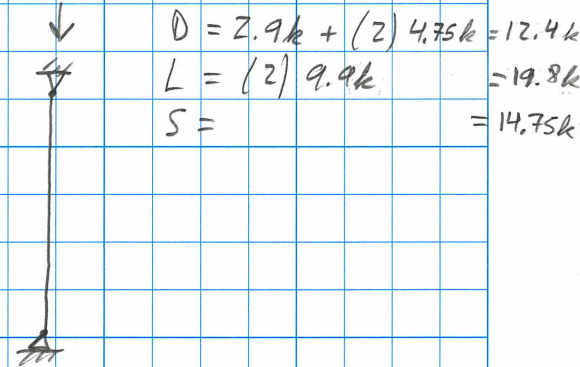

- Lower Level 2 Col - AZ.25

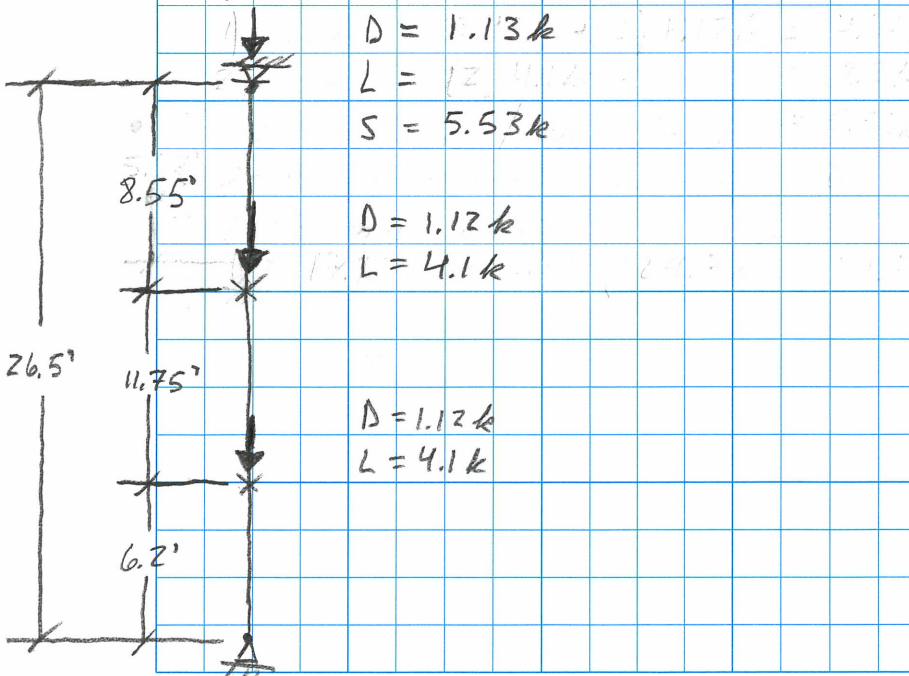

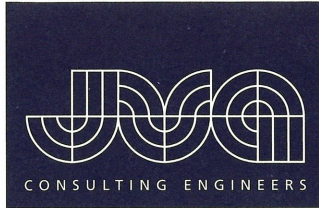

www.jvajva.com

☐ Boulder, CO 303.444.1951
☐ Fort Collins, CO 970.225.9099
☐ Winter Park, CO 970.722.7677
☐ Glenwood Springs, CO 970.404.3100
☐ Denver, CO 303.444.1951

Date: 1/31/24 Page: 23 of ____
 By: JDC Chkd By: ____
 Job No: 22025
 Project: Astrid Bldg #7
 Client: ESA

☐ Preliminary

☐ Final

• Deck Column / Bm Connection Design

- governing load combo: $D + 0.75S + 0.75L$
- governing connection @ Col - A2.5 Lower Level 1

$$17.5k + 0.75(29.7k + 14.75k) = 50.49k \text{ (ASD load)}$$

• Astrid Foundation Design

- start bluebeam studio session of Chris


- 12" dia. pier = 132 kips capacity (ASD)
- 14" dia. pier = 175 kips
- 16" dia. pier = 240 kips
- 18" dia. pier = 278 kips

- L - Pile Analysis:

NODES TO CHECK (rxns in kips)

UNFACTORED

max(y) min	• N276	(x)	D = -6	L = -1.8	S = -3	E = 20.5	W = 1.5	∴ use 16" ∅ w/ (5) #6 bars
		(y)	D = 99.1	L = 52	S = 84.6	E = -4.6	W = -5.3	
		(z)	D = 6.7	L = 3.6	S = 3.8	E = 8.3	W = 9.3	
		$\sqrt{x^2 + z^2}$	D = 8.1	L = 3.2	S = 3.4	E = 21.2	W = 9.1	
max(x) min	• N260	(x)	D = 11	L = 1.8	S = 1.3	E = 17	W = 5.1	∴ use 14" ∅ w/ (4) #6 bars
		(y)	38.2	5.3	4.7	4.5	4.9	
		(z)	3.1	0.5	0.6	5.6	-2.6	
		$\sqrt{x^2 + z^2}$	11.4	1.9	1.4	17.7	5.7	
max(z) min	• N213	(x)	D = -2.4	L = -1.4	S = 0.0	E = -12.4	W = 7.5	∴ use
		(y)	64.4	24.5	38.7	6.4	-1.9	
		(z)	17.5	7.4	13	5.4	-3.9	
		$\sqrt{x^2 + z^2}$	17.7	7.5	13	13.5	8.5	

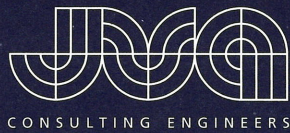

www.jvajva.com

☐ Boulder, CO 303.444.1951
☐ Fort Collins, CO 970.225.9099
☐ Winter Park, CO 970.722.7677
☐ Glenwood Springs, CO 970.404.3100
☐ Denver, CO 303.444.1951

Date: 2/7/24 Page: 24 of ____
 By: JDC Chkd By: ____
 Job No: 22025
 Project: Astrid Bldg #7
 Client: ESA

☐ Preliminary ☐ Final

geofoam - nothing higher than 19"

Connection Design

Deck Girder - Post (Concealed face hanger)

- extreme DECK girder end rxns:

WEST $D = 1.12k$ $L = 4.1k$ $S = 4.03k$ $ASD = 7.22k$ ← GOVERNS
 EAST $D = 2.17k$ $L = 2.1k$ $S = 3.95k$ $ASD = 6.71k$

- extreme ROOF girder end rxns:

WEST $D = 1.13k$ $S = 5.53k$ $ASD = 6.7k$
 EAST $D = 1k$ $S = 4.63k$ $ASD = 5.63k$

∴ use CBH 2.37x9.75 (9,335 lb capacity for DF/SA)

Deck Girder - Post (Column Cap)

- extreme DECK column (Col-A2.75 Lower Level) rxn

$D = 21.03k$ $L = 13.14k$ $S = 11.88k$ $ASD = 39.8k$

- extreme DECK column (Col-A2.5 Lower Level) rxn

$D = 17.15k$ $L = 29.7k(0.8)$ $S = 14.75k$ $ASD = 46.0k$ ← Governs

- determine girder bearing capacity (crushing ⊥ grain)

$F_{c\perp} = 560 \text{ psi}$; $C_M = 1.0$ $C_t = 1.0$ $C_b = 1.0$

- determine minimum req'd bearing area

$$\frac{46,033 \text{ lbf}}{560 \text{ lb/in}^2} = 82.2 \text{ in}^2 \text{ (min } 9\frac{1}{2} \times 9\frac{1}{2} \text{ bearing area)}$$


- concealed girder - col connection (top bearing)

8.00' x 10.5 glulam column bearing area = 84 in²

↳ determine utilization ratio $\left(\frac{46,033 \text{ lbf}}{84 \text{ in}^2} \right) = 548 \text{ psi}$

$$\frac{f_c}{F_{c\perp}} = \frac{548 \text{ psi}}{560 \text{ psi}} = 97.9 \%$$

∴ use 8" x 10.5 Connect T-connectors

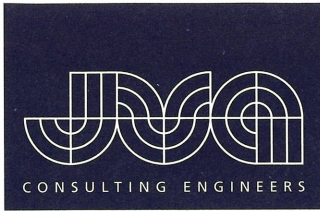

www.jvav.com

☐ Boulder, CO 303.444.1951
☐ Fort Collins, CO 970.225.9099
☐ Winter Park, CO 970.722.7677
☐ Glenwood Springs, CO 970.404.3100
☐ Denver, CO 303.444.1951

Date: 2/7/24 Page: 25 of
 By: JDC Chkd By:
 Job No: 22025
 Project: Astrid Bldg #7
 Client: ESA

☐ Preliminary

☐ Final

• 5" Slab on Geofoam @ Garages

- design loads

• Dead load

$$\frac{5"}{12\text{ ft}} \text{ conc. slab} \times 150 \text{ pcf} = 63 \text{ psf}$$

• Live load


$$\rightarrow \text{typ. residential garage} = 40 \text{ psf}$$

$$\rightarrow \text{jack load} = 3000 \text{ lb acting in } 4.5" \times 4.5" \text{ area}$$

• ASD Load Combination

$$\rightarrow \text{typ. garage D+L} = 103 \text{ psf}$$

$$\rightarrow \text{concentrated garage load} = 2055 \text{ psf} = 14.3 \text{ psi}$$

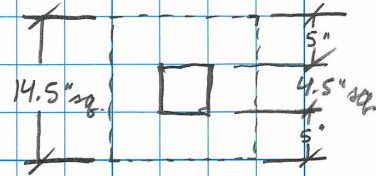

- EPS Geofoam Design Values (compressive resistance @ % deformation)

• EPS 12

$$\rightarrow 1\% : 2.2 \text{ psi} = 317 \text{ psf}$$

$$\rightarrow 5\% : 5.1 \text{ psi} = 734 \text{ psf}$$

$$\rightarrow 10\% : 5.8 \text{ psi} = 835 \text{ psf}$$

• EPS 39

$$\rightarrow 1\% : 15 \text{ psi} = 2160 \text{ psf}$$

• EPS 15

$$\rightarrow 1\% : 3.6 \text{ psi} = 518.4 \text{ psf}$$

$$\rightarrow 5\% : 8.9 \text{ psi} = 1152 \text{ psf}$$

$$\rightarrow 10\% : 10.2 \text{ psi} = 1469 \text{ psf}$$

• EPS 22

$$\rightarrow 1\% : 7.3 \text{ psi} = 1051.2$$

• EPS 19

$$\rightarrow 1\% : 5.8 \text{ psi} = 835 \text{ psf}$$

$$\rightarrow 5\% : 13.1 \text{ psi} = 1886 \text{ psf}$$

$$\rightarrow 10\% : 16 \text{ psi} = 2304 \text{ psf}$$

- determine depth to use EPS 12 (use 30°) (use 6" slab)


$$2.2 \text{ psi} = \frac{3000 \text{ lb}}{\left[(4.5 \text{ in} + 12 \text{ in}) + 2 (\tan(30) d) \right]^2}$$

solve for d (depth)

$$\sqrt{2.2 \text{ psi} \left[(16.5 \text{ in}) + 2 (\tan(30) d) \right]^2} = \sqrt{\frac{3000 \text{ lb}}{2.2 \text{ psi}}} - 16.5 \text{ in}$$

$$d = \frac{\sqrt{\frac{3000}{2.2}} - 16.5}{2 \tan(30)}$$

$$= 17.7 \text{ in} \rightarrow \text{use } 18 \text{ in (1.5 ft)}$$

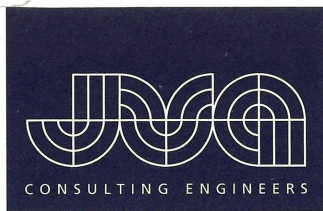

www.jvajva.com

☐ Boulder, CO 303.444.1951
☐ Fort Collins, CO 970.225.9099
☐ Winter Park, CO 970.722.7677
☐ Glenwood Springs, CO 970.404.3100
☐ Denver, CO 303.444.1951

Date: 2/8/24 Page: 26 of ____
 By: JDC Chkd By: ____
 Job No: 22025
 Project: Astrid Bldg #7
 Client: ESA

☐ Preliminary

☐ Final

Connection Design

Deck Girder - Post (Concealed SHERPA Hanger)


- extreme deck girder rxns: ASD = 7.22 k
- uplift: -21 psf (wind)
- roof is considered "overhang" Ch. 30 part 6
- use equation $p = q_h [(GC_p) - (GC_{pi})]$ where $GC_{pi} = \pm 0.18$
 $q_h = 31.6 \text{ psf}$
- determine GC_p from Figure 30.3-2C (components & cladding)
- effective wind area = $30.5' \times 9.6' = 291.7 \text{ ft}^2$

① & ②e = -1.8

②n & ②r = -2.2

③e = -1.7

③r = -2.4

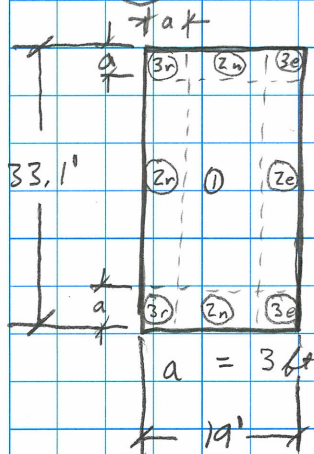

Max Uplift for Connection Design

→ interior support $\Delta = 2.9 \text{ k}$ $W = -7.52 \text{ k}$

ASD uplift: $0.6\Delta + 0.6W = -2.772 \text{ k}$

→ end support $\Delta = 1.13 \text{ k}$ $W = 3.21 \text{ k}$

ASD uplift: $0.6\Delta + 0.6W = -1.25 \text{ k}$

GLB Dimensions / Rxns (Metric) 8.75×13.5

$222.25 \text{ mm} \times 342.9 \text{ mm}$


download = 32.12 kN uplift = 5.6 kN


- determine appropriate SHERPA hanger

∴ use M40 sherpa connector ($B60 \times H170 \times L114$)

$R_{2,k} = 40.1 \text{ kN}$

$R_{3,k} = 8.95 \text{ kN}$

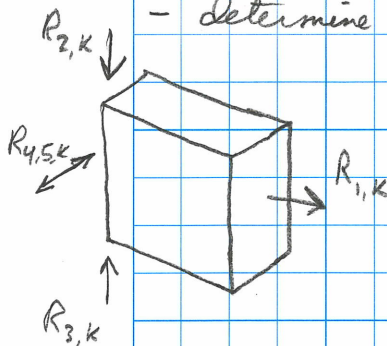

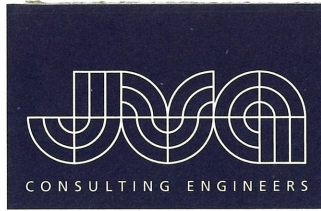

www.jvajva.com

☐ Boulder, CO 303.444.1951
☐ Fort Collins, CO 970.225.9099
☐ Winter Park, CO 970.722.7677
☐ Glenwood Springs, CO 970.404.3100
☐ Denver, CO 303.444.1951

Date: 2/8/24 Page: 27 of
By: JDC Chkd By:
Job No: 22025
Project: Astrid Bldg #7
Client: ESA

☐ Preliminary

☐ Final

higher density foam at bottom typical

foam not great for point loads

geofoam load transfer at 45° angles

EPS 39 below, EPS 15 above?

• Call w/ BPK 2/8/24

- need 8" ledge all around bldg

↳ update reinforcing schedule

↳ piers need to be centered


• recheck piers for new gravity loads / thickened walls

- check options for shespa connectors

- check post base connection @ 33 in² conc. columns

↳ beam connection as well

- recheck column sizes for full-height @ LL1

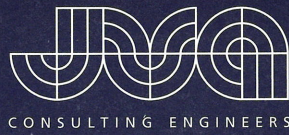

www.jvajva.com

☐ Boulder, CO 303.444.1951
☐ Fort Collins, CO 970.225.9099
☐ Winter Park, CO 970.722.7677
☐ Glenwood Springs, CO 970.404.3100
☐ Denver, CO 303.444.1951

Date: 2/22/24 Page: 26 of ____
 By: JDC Chkd By: ____
 Job No: 22025
 Project: Astrid Bldg 7
 Client: ESA

☐ Preliminary

☐ Final

Sherpa connections

Simpson concealed timber connect

- use either SL or LL, not both on decks
- remove drift loads likely to control

Deck Columns - @ Grade

- need to use min. 5.5×11.25
 $+ 3" + 3"$ (fire protection)
 $= 8.75 \times 15 \leftarrow$ available size

Deck Columns @ Lower Level 1


- need to use min. 5.5×9.25
 $+ 3" + 3"$ (fire protection)
 $= 8.75 \times 13.5 \leftarrow$ available size

- determine allowable live load reduction in columns
 A_T (per floor) = 164 ft^2 R_{LL} (columns) = 4
 (3) $A_T = 492 \text{ ft}^2$

$$L = L_o \left(0.25 + \frac{15}{\sqrt{K_{LL} A_T}} \right) \Rightarrow L = L_o (0.6) \quad (\text{lower level 1})$$

$$(4) A_T = 656 \text{ ft}^2$$

$$L = L_o (0.55) \quad (\text{grade col})$$

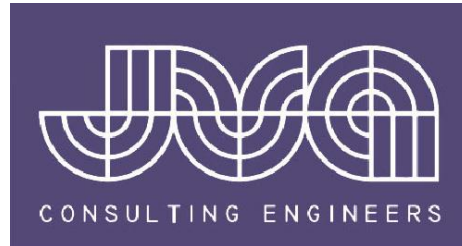

JVA JOB NO. 22025

SECTION 4 - LATERAL ELEMENTS



Project: Astrid Bldg 7

Date: 09/11/23 Job No.: 22025

Client: ESA

By: BPK

Sheet of

ASCE 7-16

Equivalent Lateral Force Procedure

Notes

Site Class	C	Table 20.3-1
S_s	0.593 g	Figures 22-1:22-8 https://asce.org/standards
S_1	0.103 g	Figures 22-1:22-8
F_a	1.3	Table 11.4-1
F_v	1.5	Table 11.4-2
$S_{MS}=F_a S_s$	0.749 g	11.4-1
$S_{M1}=F_v S_1$	0.155 g	11.4-2
$S_{DS}=(2/3)S_{MS}$	0.499 g	11.4-3
$S_{D1}=(2/3)S_{M1}$	0.103 g	11.4-4
Risk Category	I or II ▼	Table 1.5-1
Seismic Design Category	C	Tables 11.6-1 & 11.6-2
I_e	1.00	Table 1.5-2
Five stories or fewer in height?	Yes ▼	
Basic Seismic-Force-Resisting System	light wood frame walls and steel moment frames	
R	3	Table 12.2-1
C_T	0.020	Table 12.8-2
x	0.75	Table 12.8-2
h_n	50 ft	
$T_a=C_T h_n^x$	0.38 seconds	12.8-7
T_L	4.00 seconds	Figures 22-14:22-17
C_s	0.09	12.8.1.1
$V=C_s W$	111 k	12.8-1

A -> F; hard rock -> lic
The soils response (a
The soils response (a
Short period site coeff
long period site coeff
spectral response par
spectral response par
design spectral respo
design spectral respo
A->F; higher risk cate
seismic importance fa

Level	Floor Area (ft ²)	Floor Weight (psf)	Wall Area (ft ²)	Wall Weight (psf)	w_x (k)
Roof	4,929	37	2112	15	214
Roof Elev core	0	0	204	100	20
4th Floor	3,738	30	3900	15	171
4th Floor Elevator Core	0	0	204	100	20
4th Floor Lower Roof	1,703	50	0	0	85
4th Floor Deck/Stair	466	70	0	0	33
4th Floor Mech Roof	274	95	0	0	26
3rd Floor	3,320	30	4770	15	171
3RD Floor Elevator Core	0	0	204	100	20
3RD Floor Lower Roof	231	50	0	0	12
3RD Floor Deck/Stair	540	70	0	0	38
2ND Floor	3,583	30	3288	15	157
2ND Floor Elevator Core	0	0	204	100	20
2ND Floor Lower Roof	43	50	0	0	2
2ND Floor Deck/Stair	540	70	0	0	38
1ST Floor	3,035	30	2796	15	133
1ST Floor Elevator Core	0	0	204	100	20
1ST Floor Deck/Stair	540	70	0	0	38

W= 1,219 k

Seismic Design Base Shear	.7V	78	k		ASD
Wind Design Base Shear		43	k		ASD

Seismic Controls



Project: Astrid Bldg 7

Date: 09/11/23 Job No.: 22025

Client: ESA

By: BPK

Sheet of

Vertical Distribution

Level	w_x (k)	h_x	$w_x h_x$	Cv_x	LRFD ASD		WIND SEISMIC
					F_x (k)	$.7F_x$ (k)	
Roof	214	47	10,060	0.328	36.5	25.5	
Roof Elev core	20	47	959	0.031	3.5	2.4	
4th Floor	171	35	5,972	0.195	21.7	15.2	
4th Floor Elevator Core	20	35	714	0.023	2.6	1.8	
4th Floor Lower Roof	85	35	2,980	0.097	10.8	7.6	
4th Floor Deck/Stair	33	35	1,142	0.037	4.1	2.9	
4th Floor Mech Roof	26	35	911	0.030	3.3	2.3	
3rd Floor	171	23	3,936	0.128	14.3	10.0	
3RD Floor Elevator Core	20	23	469	0.015	1.7	1.2	
3RD Floor Lower Roof	12	23	266	0.009	1.0	0.7	
3RD Floor Deck/Stair	38	23	869	0.028	3.2	2.2	
2ND Floor	157	11	1,725	0.056	6.3	4.4	
2ND Floor Elevator Core	20	11	224	0.007	0.8	0.6	
2ND Floor Lower Roof	2	11	24	0.001	0.1	0.1	
2ND Floor Deck/Stair	38	11	416	0.014	1.5	1.1	
1ST Floor Deck/Stair	38	0	0	0.000	0.0	0.0	
W=		1,065 k	30,668	1.00	77.9		

NOTICE: DUTY OF COOPERATION

Release of these plans contemplates further cooperation among the owner, his contractor and the architect. Failure to comply with the terms of this Agreement. Although the architect and his consultants have performed their services with due care and diligence, the architect and his consultants cannot be held responsible for any errors or omissions which may be imperfect and every contingency cannot be anticipated. Any ambiguity or discrepancy discovered by the use of these plans shall be reported immediately to the architect. Failure to notify the architect may compound misunderstanding and increase construction costs. A failure to cooperate by a simple notice to the architect will not constitute a breach of contract or incur any consequences. Changes made from the plans without the consent of the architect are unauthorized and shall constitute a breach of contract of responsibility. Any consequences arising out of such changes.

In case, documents and data prepared by Eric Smith Associates, P.C. are not the property of the service shall remain property of Eric Smith Associates, P.C. and shall not be copied, changed or disclosed in any form whatsoever without first obtaining the express written consent of Eric Smith Associates, P.C.

Eric Smith Associates, P.C.


[illegible]

EDGEMONT/SHERMAN
FOURPLEX BUILDING 7
STEAMBOAT SPRINGS COLORADO



Job Number:	22014
Date:	7/25/2023
Drawn By:	Author
Checked By:	Checker

Project Phase
SD
Sheet Title
FOUNDATION / CRAWLSPACE PLAN
Sheet Number
A100

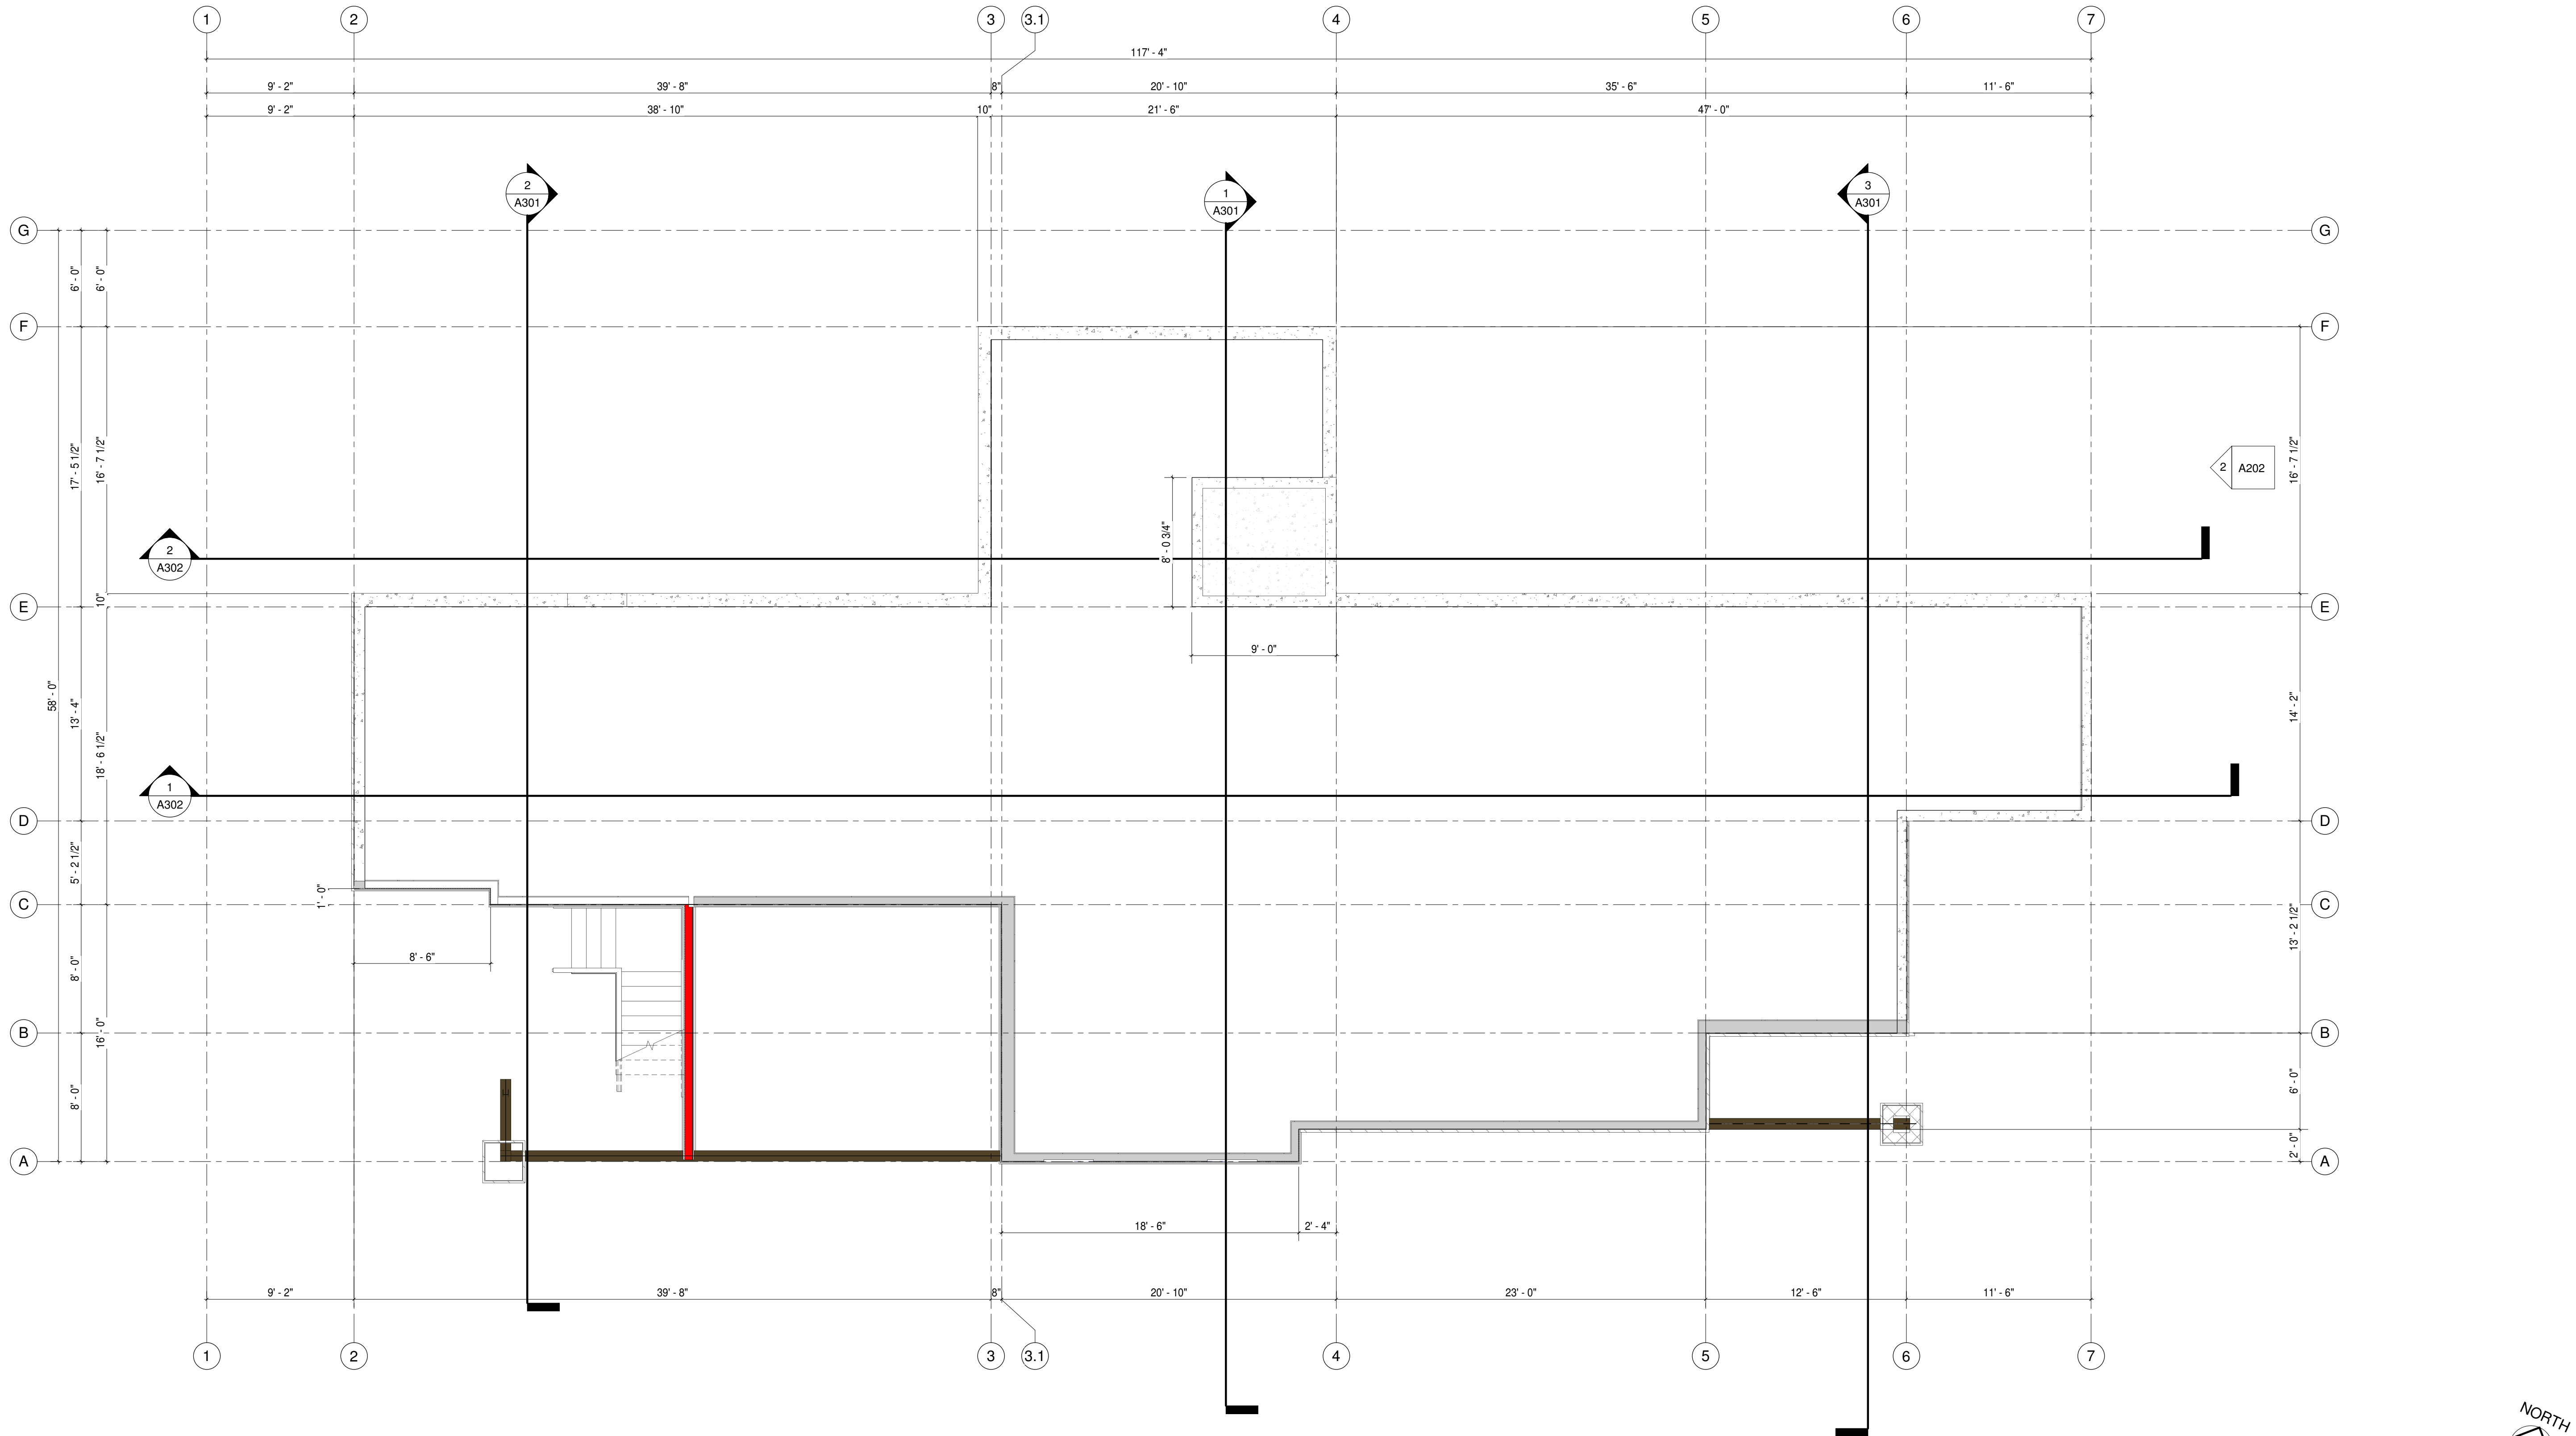

1 01-FOUNDATION / CRAWLSPACE
A100 3/16" = 1'-0"

Provide and install all products for construction to industry standard including all related ASTM standards and product manufacturer's installation and specification requirements.

NOTICE: DUTY OF COOPERATION

Release of these plans contemplates further cooperation among the owner, his contractor and the architect. Design and construction are complex. Although the architect is to be responsible for the performance of his services with due care and diligence, they cannot guarantee perfection. Communication is imperative. Failure to communicate may result in any ambiguity or discrepancy discovered by the use of these plans shall be reported immediately to the architect. Failure to report such discrepancy may result in misunderstanding and increase construction costs. A failure to cooperate by a simple notice to the architect shall relieve the architect from responsibility for the resulting failure. Any action taken by the contractor without the consent of the architect are unauthorized and shall relieve the architect of responsibility for all consequences arising out of such changes.

All design, documents and data prepared by Eric Smith Associates, P.C., as instruments of service shall be the property of Eric Smith Associates, P.C. and shall not be copied, changed or disclosed in any form whatsoever without first obtaining the express written consent of Eric Smith Associates, P.C.

Eric Smith Associates, P.C.

[illegible]


EDGEMONT/SHERMAN
FOURPLEX BUILDING 7
STEAMBOAT SPRINGS COLORADO



Job Number:	22014
Date:	7/25/2023
Drawn By:	ESA
Checked By:	T.J.

Project Phase
SD
Sheet Title
LOWER LEVEL 1 PLAN

Sheet Number
A101

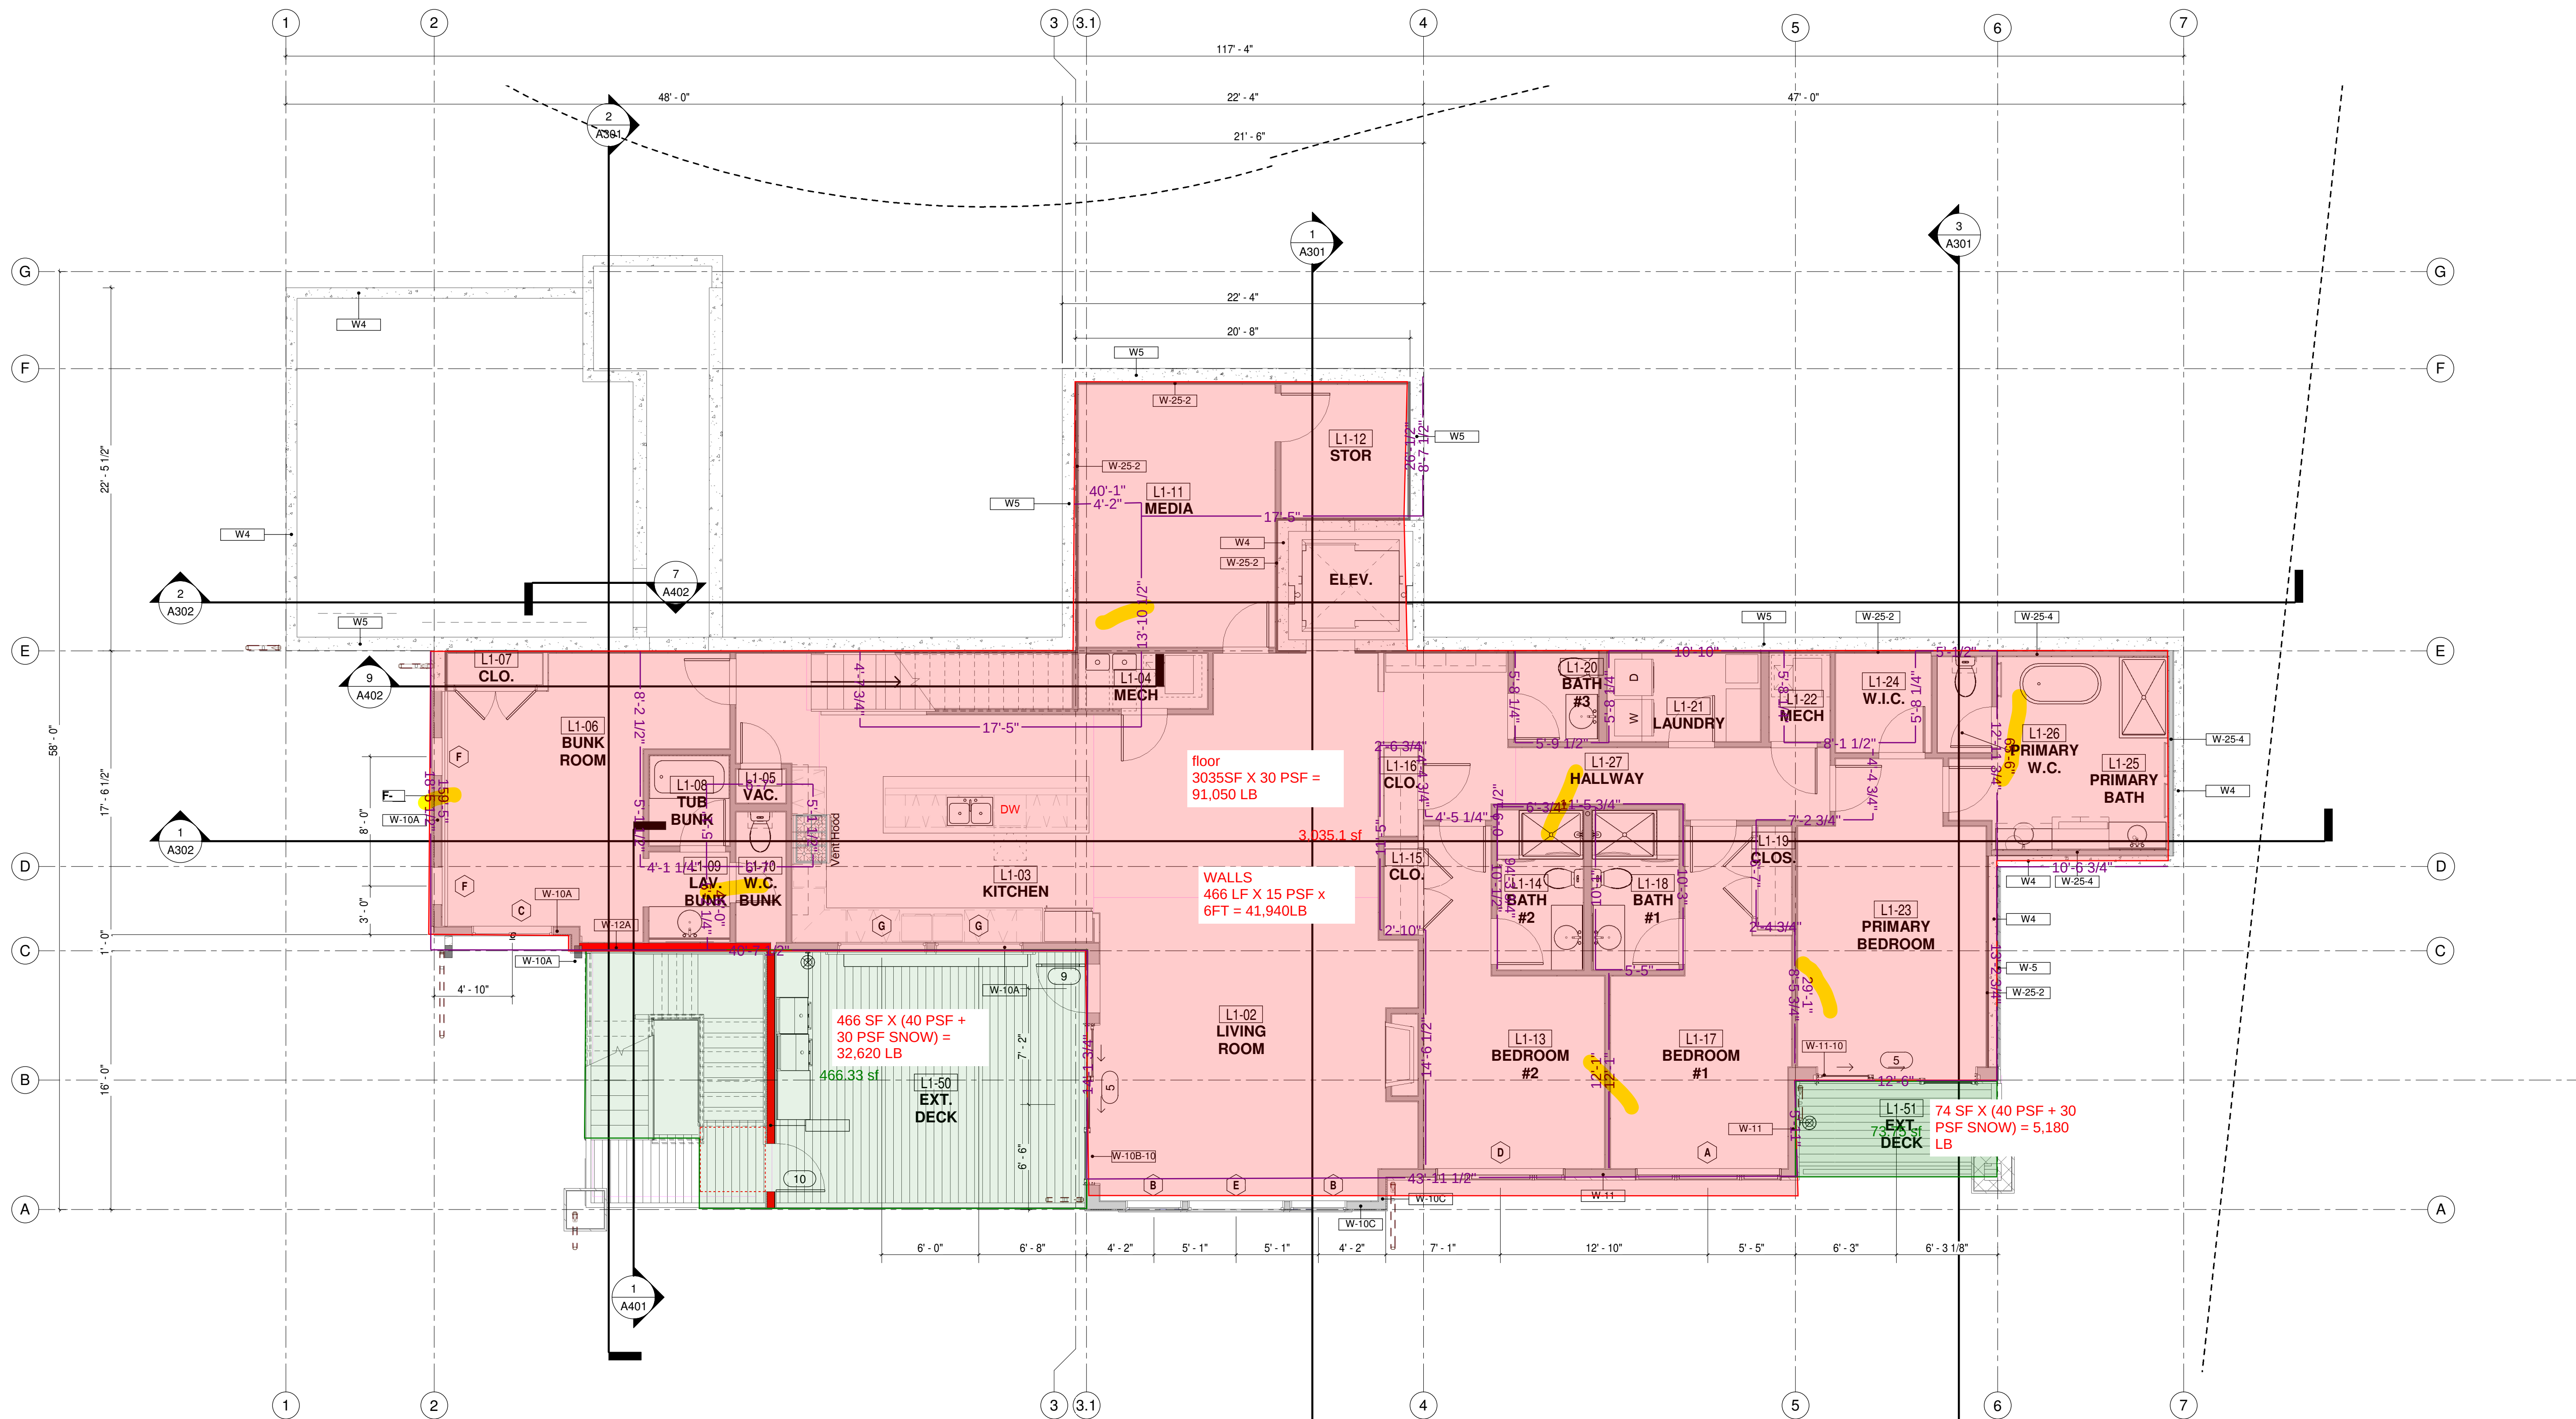

2 LOWER LEVEL 1 - B7
A101 3/16" = 1'-0"

Provide and install all products for construction to industry standard including all related ASTM standards and product manufacturer's installation and specification requirements.

NOTICE: DUTY OF COOPERATION


Release of these plans contemplates further cooperation among the owner, his contractor and the architect. Design and construction are complex. Although the architect is not responsible for having performed their services with due care and diligence, they cannot guarantee perfection. Communication is imperative. Failure to communicate properly may create any ambiguity or discrepancy discovered by the use of these plans shall be reported immediately to the architect. Failure to report such discrepancies compounds misunderstanding and increases construction costs. A failure to cooperate by a simple notice to the architect shall relieve the architect from responsibility for the consequences. Failure to report such discrepancies without consent of the architect are unauthorized and shall relieve the architect of responsibility for all consequences arising out of such changes.

All design, documents and data prepared by Eric Smith Associates, P.C. as instruments of service shall remain the property of Eric Smith Associates, P.C. and shall not be copied, changed or disclosed in any form whatsoever without first obtaining the express written consent of Eric Smith Associates, P.C.

Eric Smith Associates, P.C.

[illegible]

EDGEMONT/SHERMAN
FOURPLEX BUILDING 7
STEAMBOAT SPRINGS COLORADO

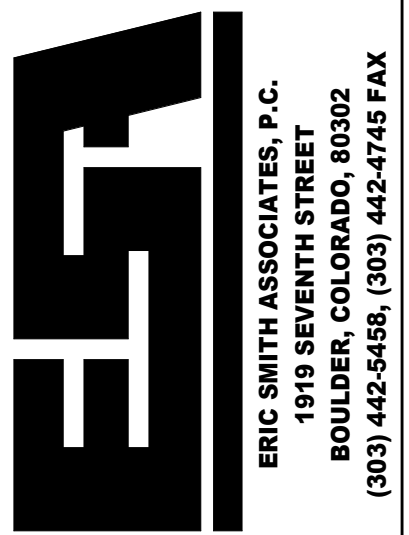


Job Number:	22014
Date:	7/25/2023
Drawn By:	ESA
Checked By:	T.J.

Project Phase
SD
Sheet Title
LOWER LEVEL 2 PLAN

Sheet Number

A102

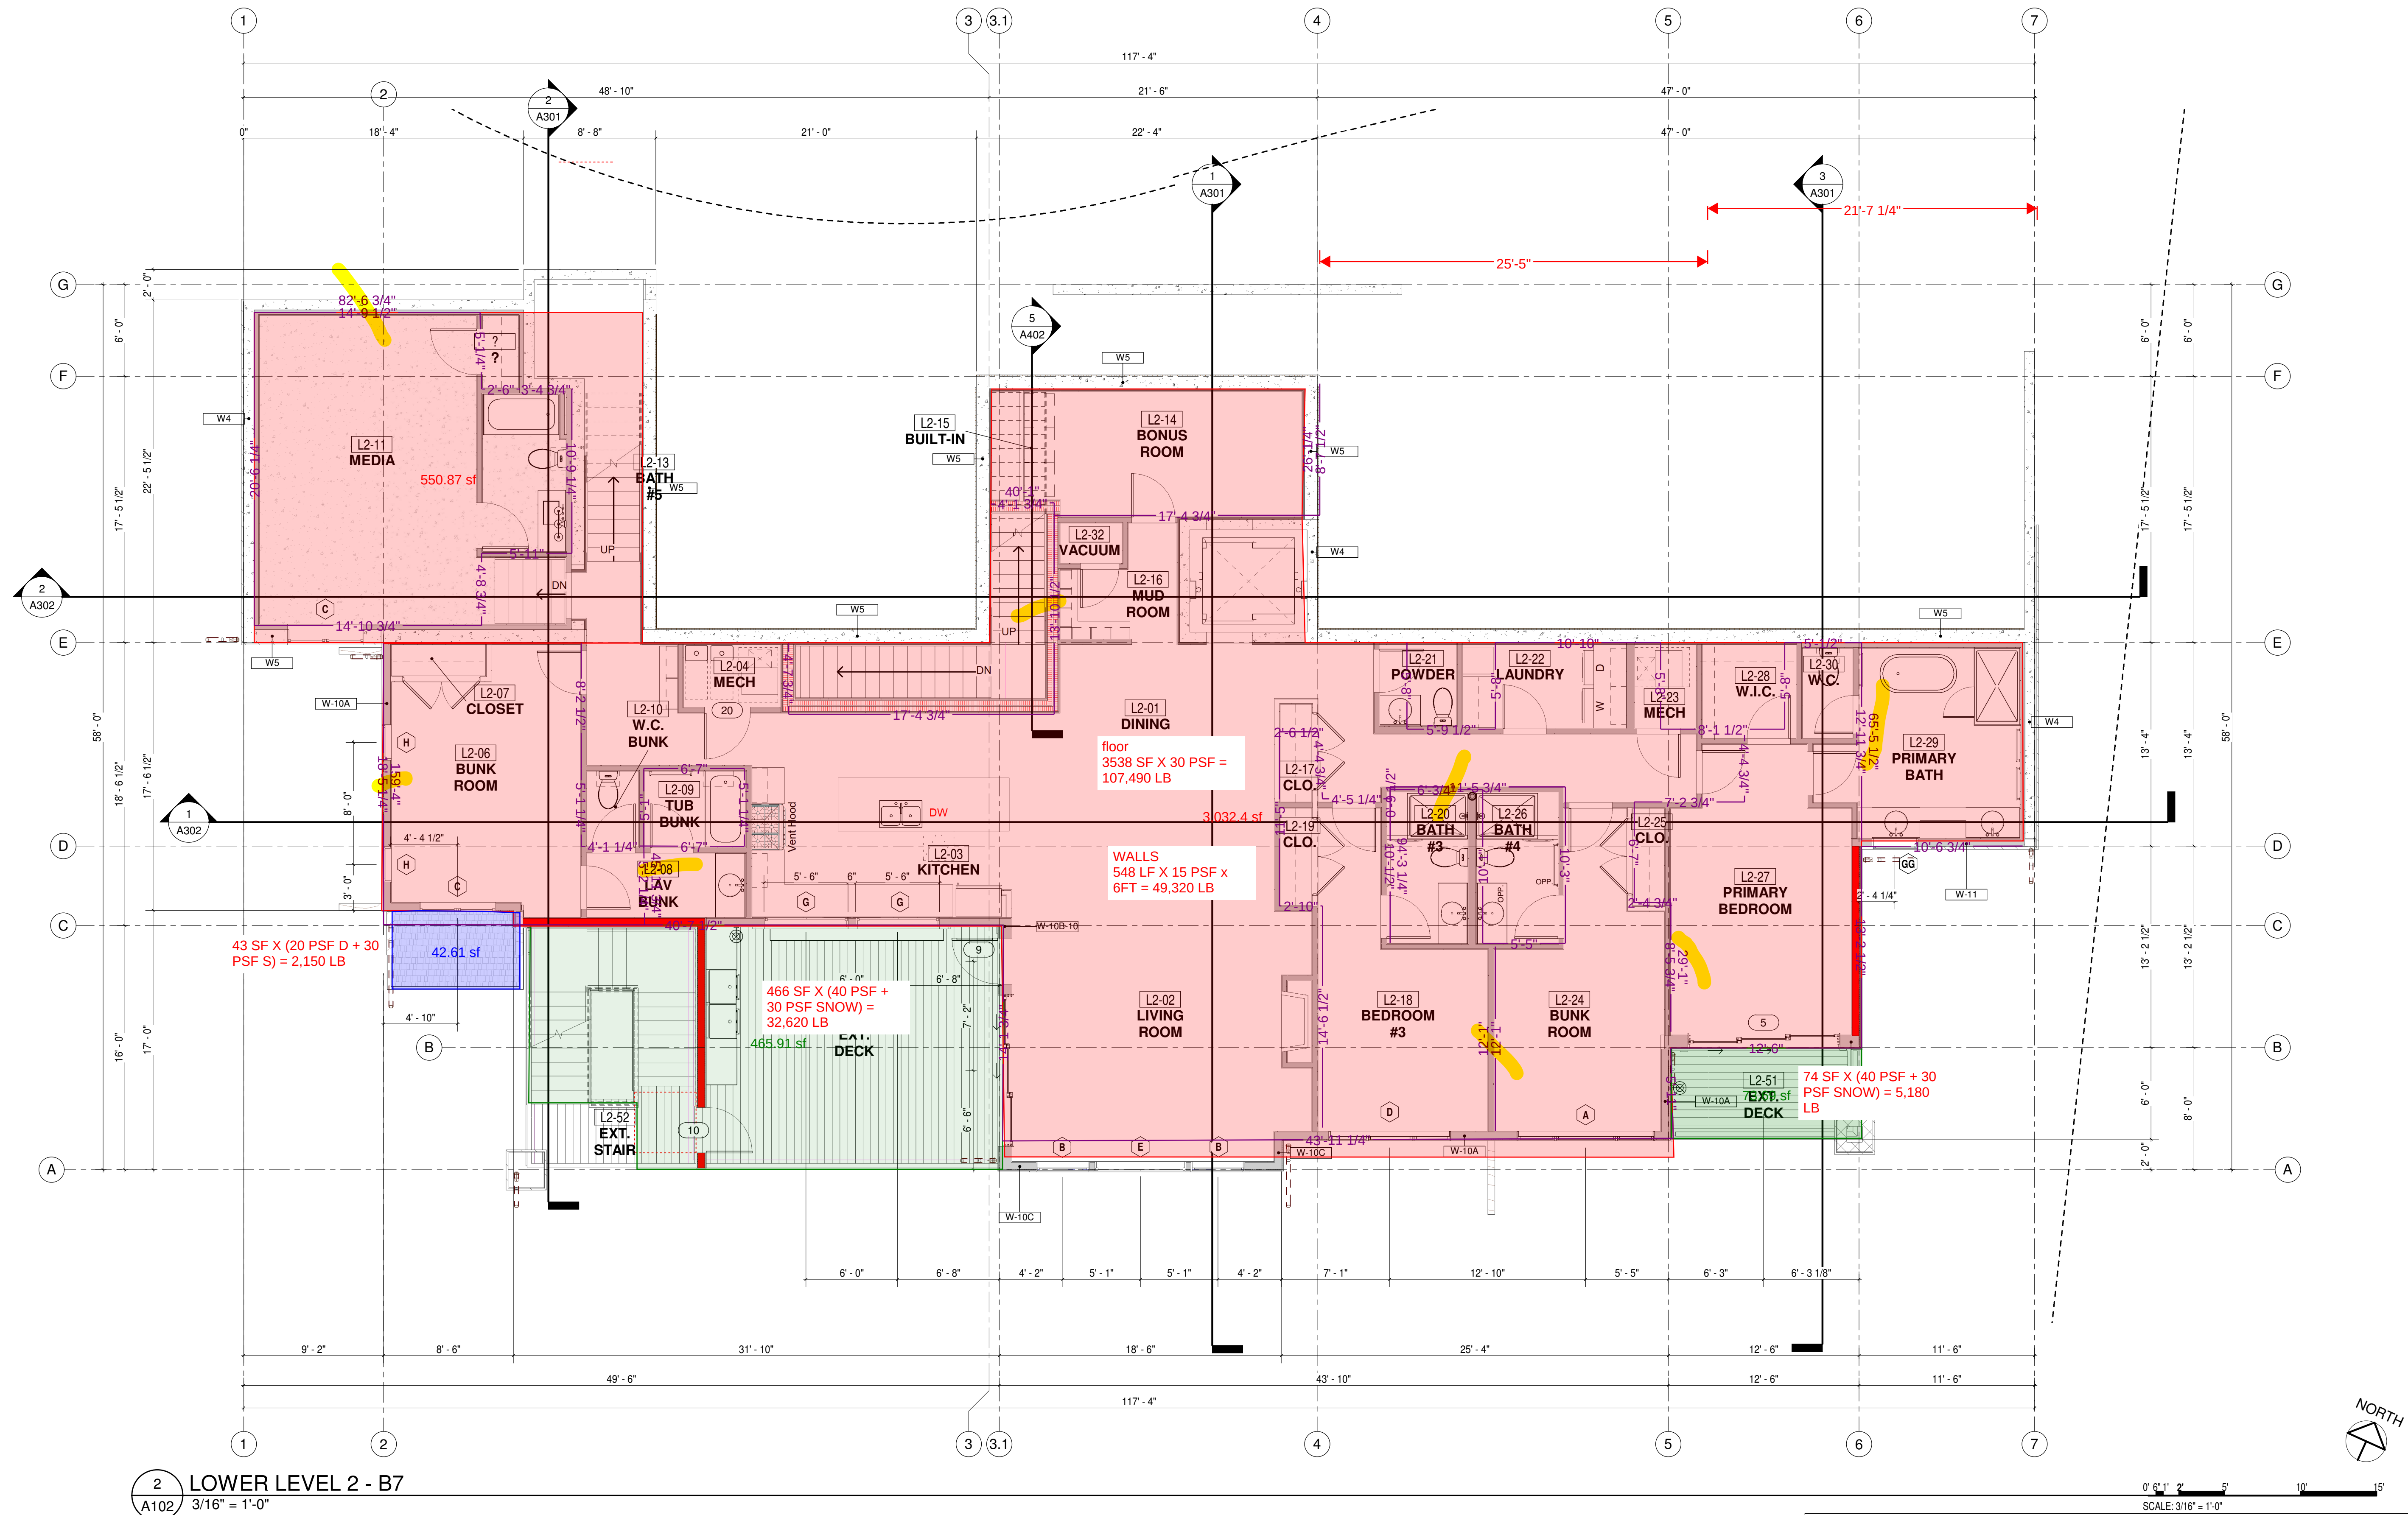

Provide and install all products for construction to industry standard including all related ASTM standards and product manufacturer's installation and specification requirements.

[illegible]

ERIC SMITH ASSOCIATES, P.C.
1919 SEVENTH STREET
BOULDER, COLORADO, 80302
(303) 442-5458, (303) 442-4745 FAX

Project Phase
SD
Sheet Title
MAIN LEVEL PLAN
Sheet Number
A103



[illegible]

ESA

ERIC SMITH ASSOCIATES, P.C.
1919 SEVENTH STREET
BOULDER, COLORADO, 80302
(303) 442-5458, (303) 442-4745 FAX

Sheet Number
A104



Provide and install all products for construction to industry standard including all related ASTM standards and product manufacturer's installation and specification requirements.

NOTICE: DUTY OF COOPERATION

Release of these plans contemplates further cooperation among the owner, his contractor and the architect. Design and construction are complex. Although the architect is to be held responsible for having performed their services with due care and diligence, they cannot guarantee perfection. Communication is imperfect and every contingency cannot be anticipated. Any attempt to limit the architect's liability or the use of these plans shall be reported immediately to the architect. Failure to notify the architect compounds misunderstanding and increases construction costs. A failure to cooperate by a single entity to be resisted, as it will be, will be a failure from responsibility for the consequences. Changes made from the plans without consent of the architect are unauthorized and shall relieve the architect of responsibility for all consequences arising out of such changes.

All design, documents and data prepared by Eric Smith Associates, P.C. as instruments of service shall remain property of Eric Smith Associates, P.C. and shall not be copied, reproduced or used in any form whatsoever without first obtaining the express written consent of Eric Smith Associates, P.C.

[illegible]


EDGEMONT/SHERMAN
FOURPLEX BUILDING 7
STEAMBOAT SPRINGS COLORADO



Job Number:	22014
Date:	7/25/2023
Drawn By:	ESA
Checked By:	T.J.

Project Phase
SD
Sheet Title
ROOF PLAN

Sheet Number
A105

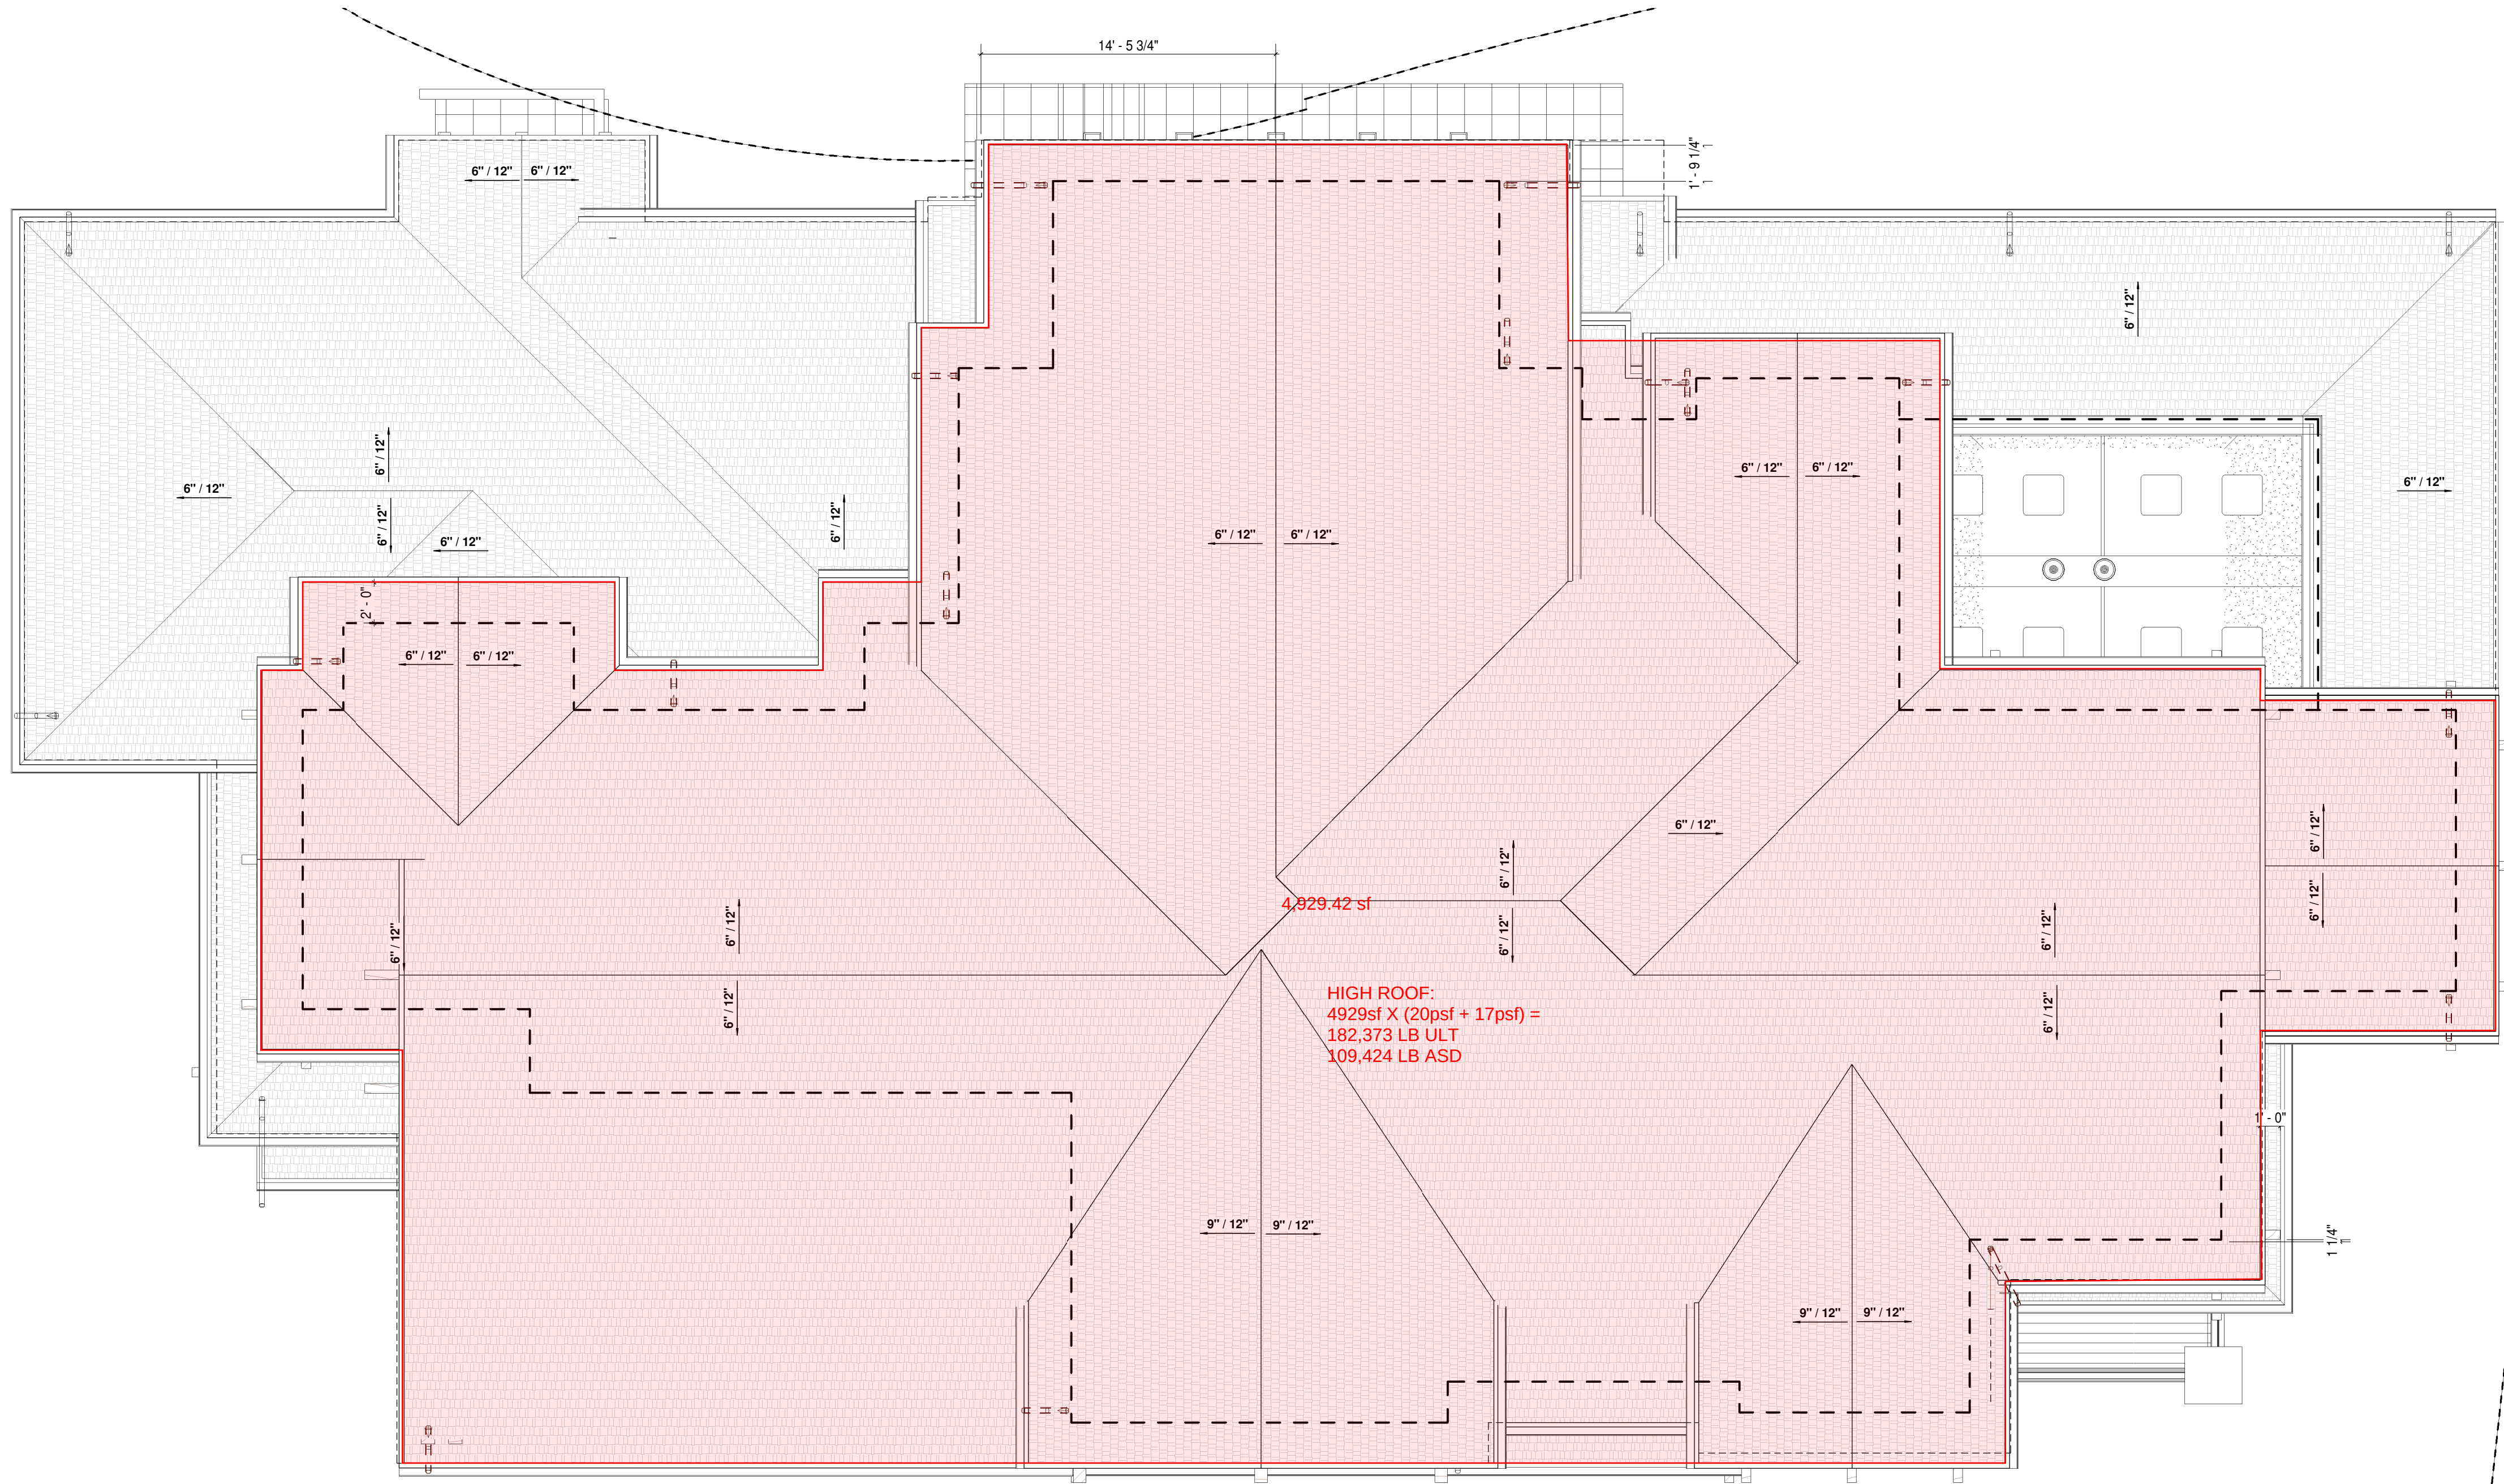

HIGH ROOF:
4929sf X (20psf + 17psf) =
182,373 LB ULT
109,424 LB ASD

0' 6" 1' 2' 5' 10' 15'

SCALE: $\frac{3}{16}'' = 1'-0''$

Provide and install all products for construction to industry standard including all related ASTM standards and product manufacturer's installation and specification requirements.




KEYED NOTES:

- 1.) SEE EXTERIOR ELEVATION FOR RIB, LAP, OR REVEAL ORIENTATION.
- 2.) SEE ELECTRICAL FOR FIXTURE INFORMATION & POWER REQUIREMENTS.
- 3.) METAL TRIM, CLOSURES, AND FASTENERS TO BE INSTALLED PER MANUFACTURER'S REQUIREMENTS. FINISH TO MATCH PREFINISHED METAL PANEL COLOR AND TEXTURE.

GENERAL NOTES:

- A.) ALL WINDOW GLAZING TO BE DESIGNED TO MINIMIZE EXTERIOR REFLECTIONS
- B.) FINAL COLORS TO BE APPROVED BY OWNER & ARCHITECT
- C.) ALL MATERIALS TO BE INSTALLED PER MANUFACTURER'S RECOMMENDATIONS & SPECIFICATIONS.
- D.) EXTERIOR MATERIAL ALTERNATE TO BE APPROVED BY ARCHITECT & OWNER PRIOR TO ORDER & INSTALL.
- E.) IT INDICATES TEMPERED/SAFETY GLASS

1. FLOOR TO CEILING ELEVATIONS ARE BASED OFF OF A STANDARD PRECUT WOOD STUD ASSEMBLY (UNLESS OTHERWISE NOTED). TYPICAL FIRST FLOOR: ONE (1) SILL PLATE AND TWO (2) TOP PLATES FOR A TOTAL FLOOR TO CEILING HEIGHT OF 9'-1 1/8" (T.O. SLAB TO UNDERSIDE OF FLOOR). BLDG. 3 STEPS DOWN 9' ALONG GRIDLINE 4 (T.O. SLAB TO UNDERSIDE OF FLOOR). TYPICAL SECOND AND THIRD FLOOR: TWO (2) SILL PLATES AND TWO (2) TOP PLATES FOR A TOTAL FLOOR TO CEILING HEIGHT OF 9'-2 5/8" (T.O. FLOOR SHEATHING TO UNDERSIDE OF FLOOR OR ROOF TRUSS). REFERENCE BUILDING ASSEMBLIES & STRUCTURAL CONSTRUCTION DRAWINGS FOR WALL THICKNESS, RESISTANCE RATED ASSEMBLY (IF APPLICABLE) AND JOIST SPACING. CONTACT ARCH. & STRUCT. ENG. WITH ANY DISCREPANCY.
2. FLOOR STRUCTURE IS BASED OFF OF 3/4" WOOD SHEATHING OVER 11-7/8" JOISTS. ACTUAL DEPTH OF TRUSSES ARE KNOWN TO VARY BETWEEN MFR. & TYPE. FLOOR TO FLOOR ELEVATIONS SHOWN ARE BASED OFF OF 11-7/8" JOIST DEPTH. FLOOR TO ROOF OR TRUSSES BEING INSTALLED. FLOOR TO CEILING ELEVATIONS ARE TO REMAIN UNCHANGED BASED ON THE STANDARD PRE-CUT STUD ASSEMBLIES REFERENCED ABOVE. REFERENCE BUILDING ASSEMBLIES & STRUCTURAL CONSTRUCTION DRAWINGS FOR FLOOR TOPPING & SHEATHING, FLOOR STRUCTURE THICKNESS, REFERENCED FIRE RESISTANCE RATED ASSEMBLY (IF APPLICABLE) AND JOIST SPACING. CONTACT ARCH. & STRUCT. ENG. WITH ANY DISCREPANCY.

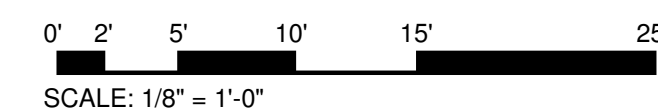


Provide and install all products for construction to industry standard including all related ASTM standards and product manufacturer's installation and specification requirements.

PROGRESS SET (NOT FOR CONSTRUCTION)

Eric Smith Associates, P.C.

[illegible]

EDGEMONT/SHERMAN
FOURPLEX BUILDING 7
STEAMBOAT SPRINGS COLORADO

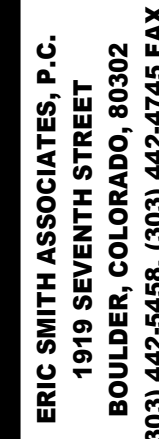

Job Number:	22014
Date:	7/25/2023
Drawn By:	ESA
Checked By:	T.J.

Project Phase
SD
Sheet Title
EXTERIOR ELEVATIONS

Sheet Number
A201

DATE: 2023-08-01

CONTROLS

WIND NORTH SOUTH
(WIND CONTROLS)



NOTICE: DUTY OF COOPERATION


Release of these plans contemplates further operation among the owner, his contractor and the architect. Design and construction are complex. Although the architect and his consultants have been formed to assist the owner, they cannot, by any means, guarantee perfection. Communication is essential and every contingency cannot be anticipated. Ambiguity or discrepancy discovered by the use of these plans shall be reported immediately to the architect. If the architect compounds misunderstanding and increases construction costs, A to cooperate by a simple notice to the architect to clarify the design. The architect shall not release the architect from responsibility for the design and construction of the project. The consent of the architect are unauthorized and shall release the architect of responsibility for all consequences arising out of such changes.

design, documents and data prepared by Eric Smith Associates, P.C. as instruments of service shall remain property of Eric Smith Associates, P.C. and shall not be copied, changed or disclosed in any form whatsoever without obtaining the express written consent of Eric Smith Associates, P.C.

Eric Smith Associates, P.C.

[illegible]

EDGEMONT/SHERMAN
FOURPLEX BUILDING 7
STEAMBOAT SPRINGS COLORADO

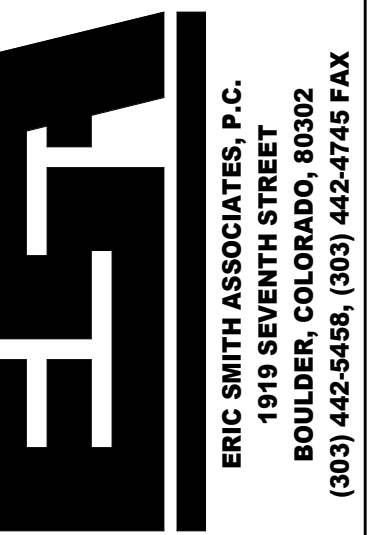


Job Number:	22014
Date:	7/25/2023
Drawn By:	ESA
Checked By:	T.J.

Project Phase
Sheet Title
EXTERIOR ELEVATION

Sheet Number
A202

DATE: 2023-08-01

9/20/2023 9:05:18 AM 22014 THE ASTRID CONDO B7 V22.RVT

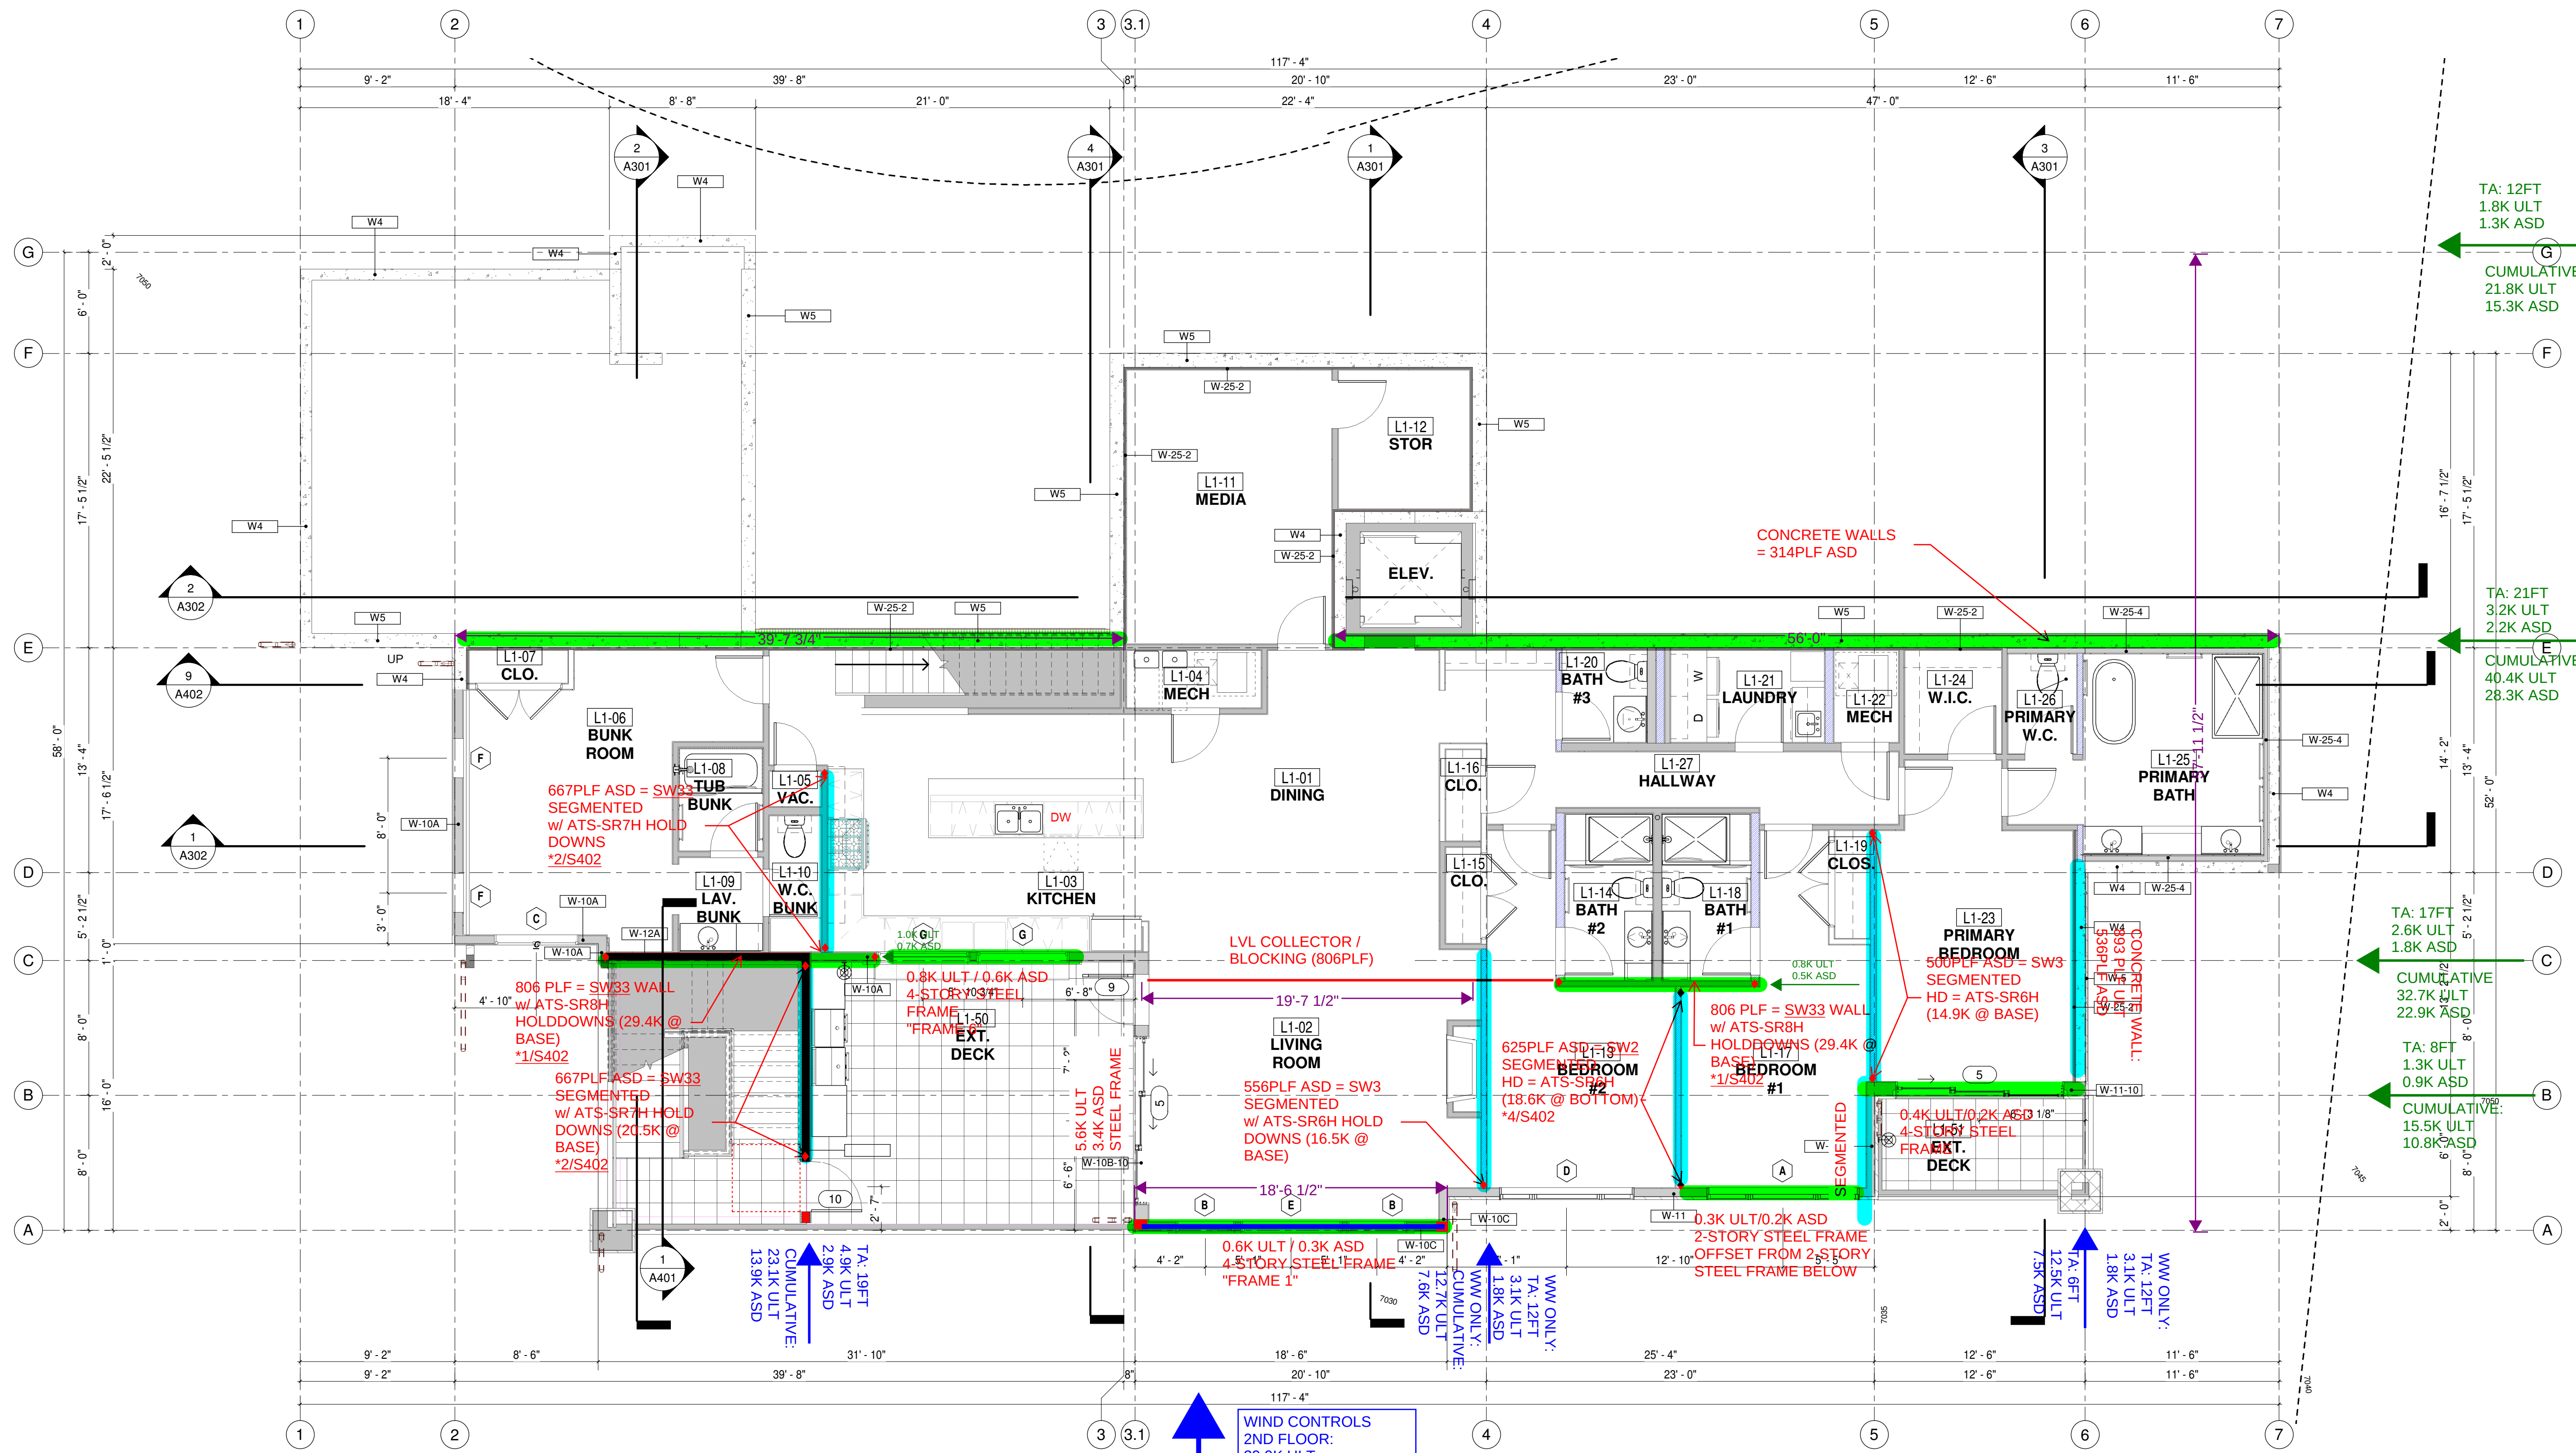

1 LOWER LEVEL 1 - B7
3/16" = 1'-0"

WIND CONTROLS
2ND FLOOR:
29.9K ULT
18.0K ASD
CUMULATIVE:
138.4K ULT = 1306 PLF
83.1K ASD = 783 PLF

WW ONLY:
2ND FLOOR
29.9K ULT = 282 PLF
18.0K ASD = 170 PLF



0' 6' 1' 2' 5' 10' 15'
SCALE: 3/16" = 1'-0"

Provide and install all products for construction to industry standard including all related ASTM standards and product manufacturer's installation and specification requirements.

NOTICE: DUTY OF COOPERATION


Release of these plans contemplates further cooperation among the owner, his contractor and the architect. Design and construction are complex. Although the architect is not responsible for having performed their services with due care and diligence, they cannot guarantee perfection. Communication is imperative. Failure to communicate properly may create any ambiguity or discrepancy discovered by the use of these plans shall be reported immediately to the architect. Failure to report such discrepancies compounds misunderstanding and increases construction costs. A failure to cooperate by a simple notice to the architect shall relieve the architect from responsibility for the consequences. Failure to report such discrepancies without consent of the architect are unauthorized and shall relieve the architect of responsibility for all consequences arising out of such changes.

All design, documents and data prepared by Eric Smith Associates, P.C. as instruments of service shall remain the property of Eric Smith Associates, P.C. and shall not be copied, changed or disclosed in any form whatsoever without first obtaining the express written consent of Eric Smith Associates, P.C.

Eric Smith Associates, P.C.

[illegible]


ASTRID BUILDING 7
STEAMBOAT SPRINGS COLORADO

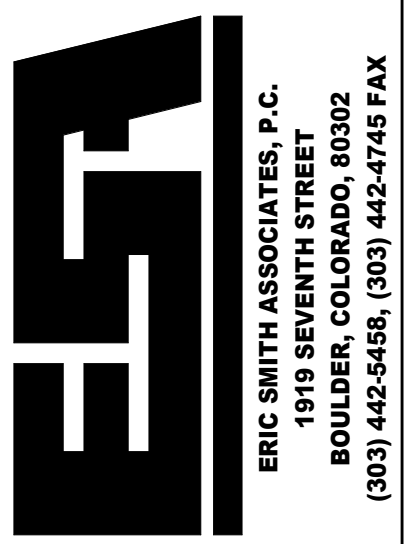


Job Number:	22014
Date:	9/20/23
Drawn By:	ESA
Checked By:	T.J.

Project Phase
SMEP COORDINATION
Sheet Title
LOWER LEVEL 2 PLAN

Sheet Number
A102

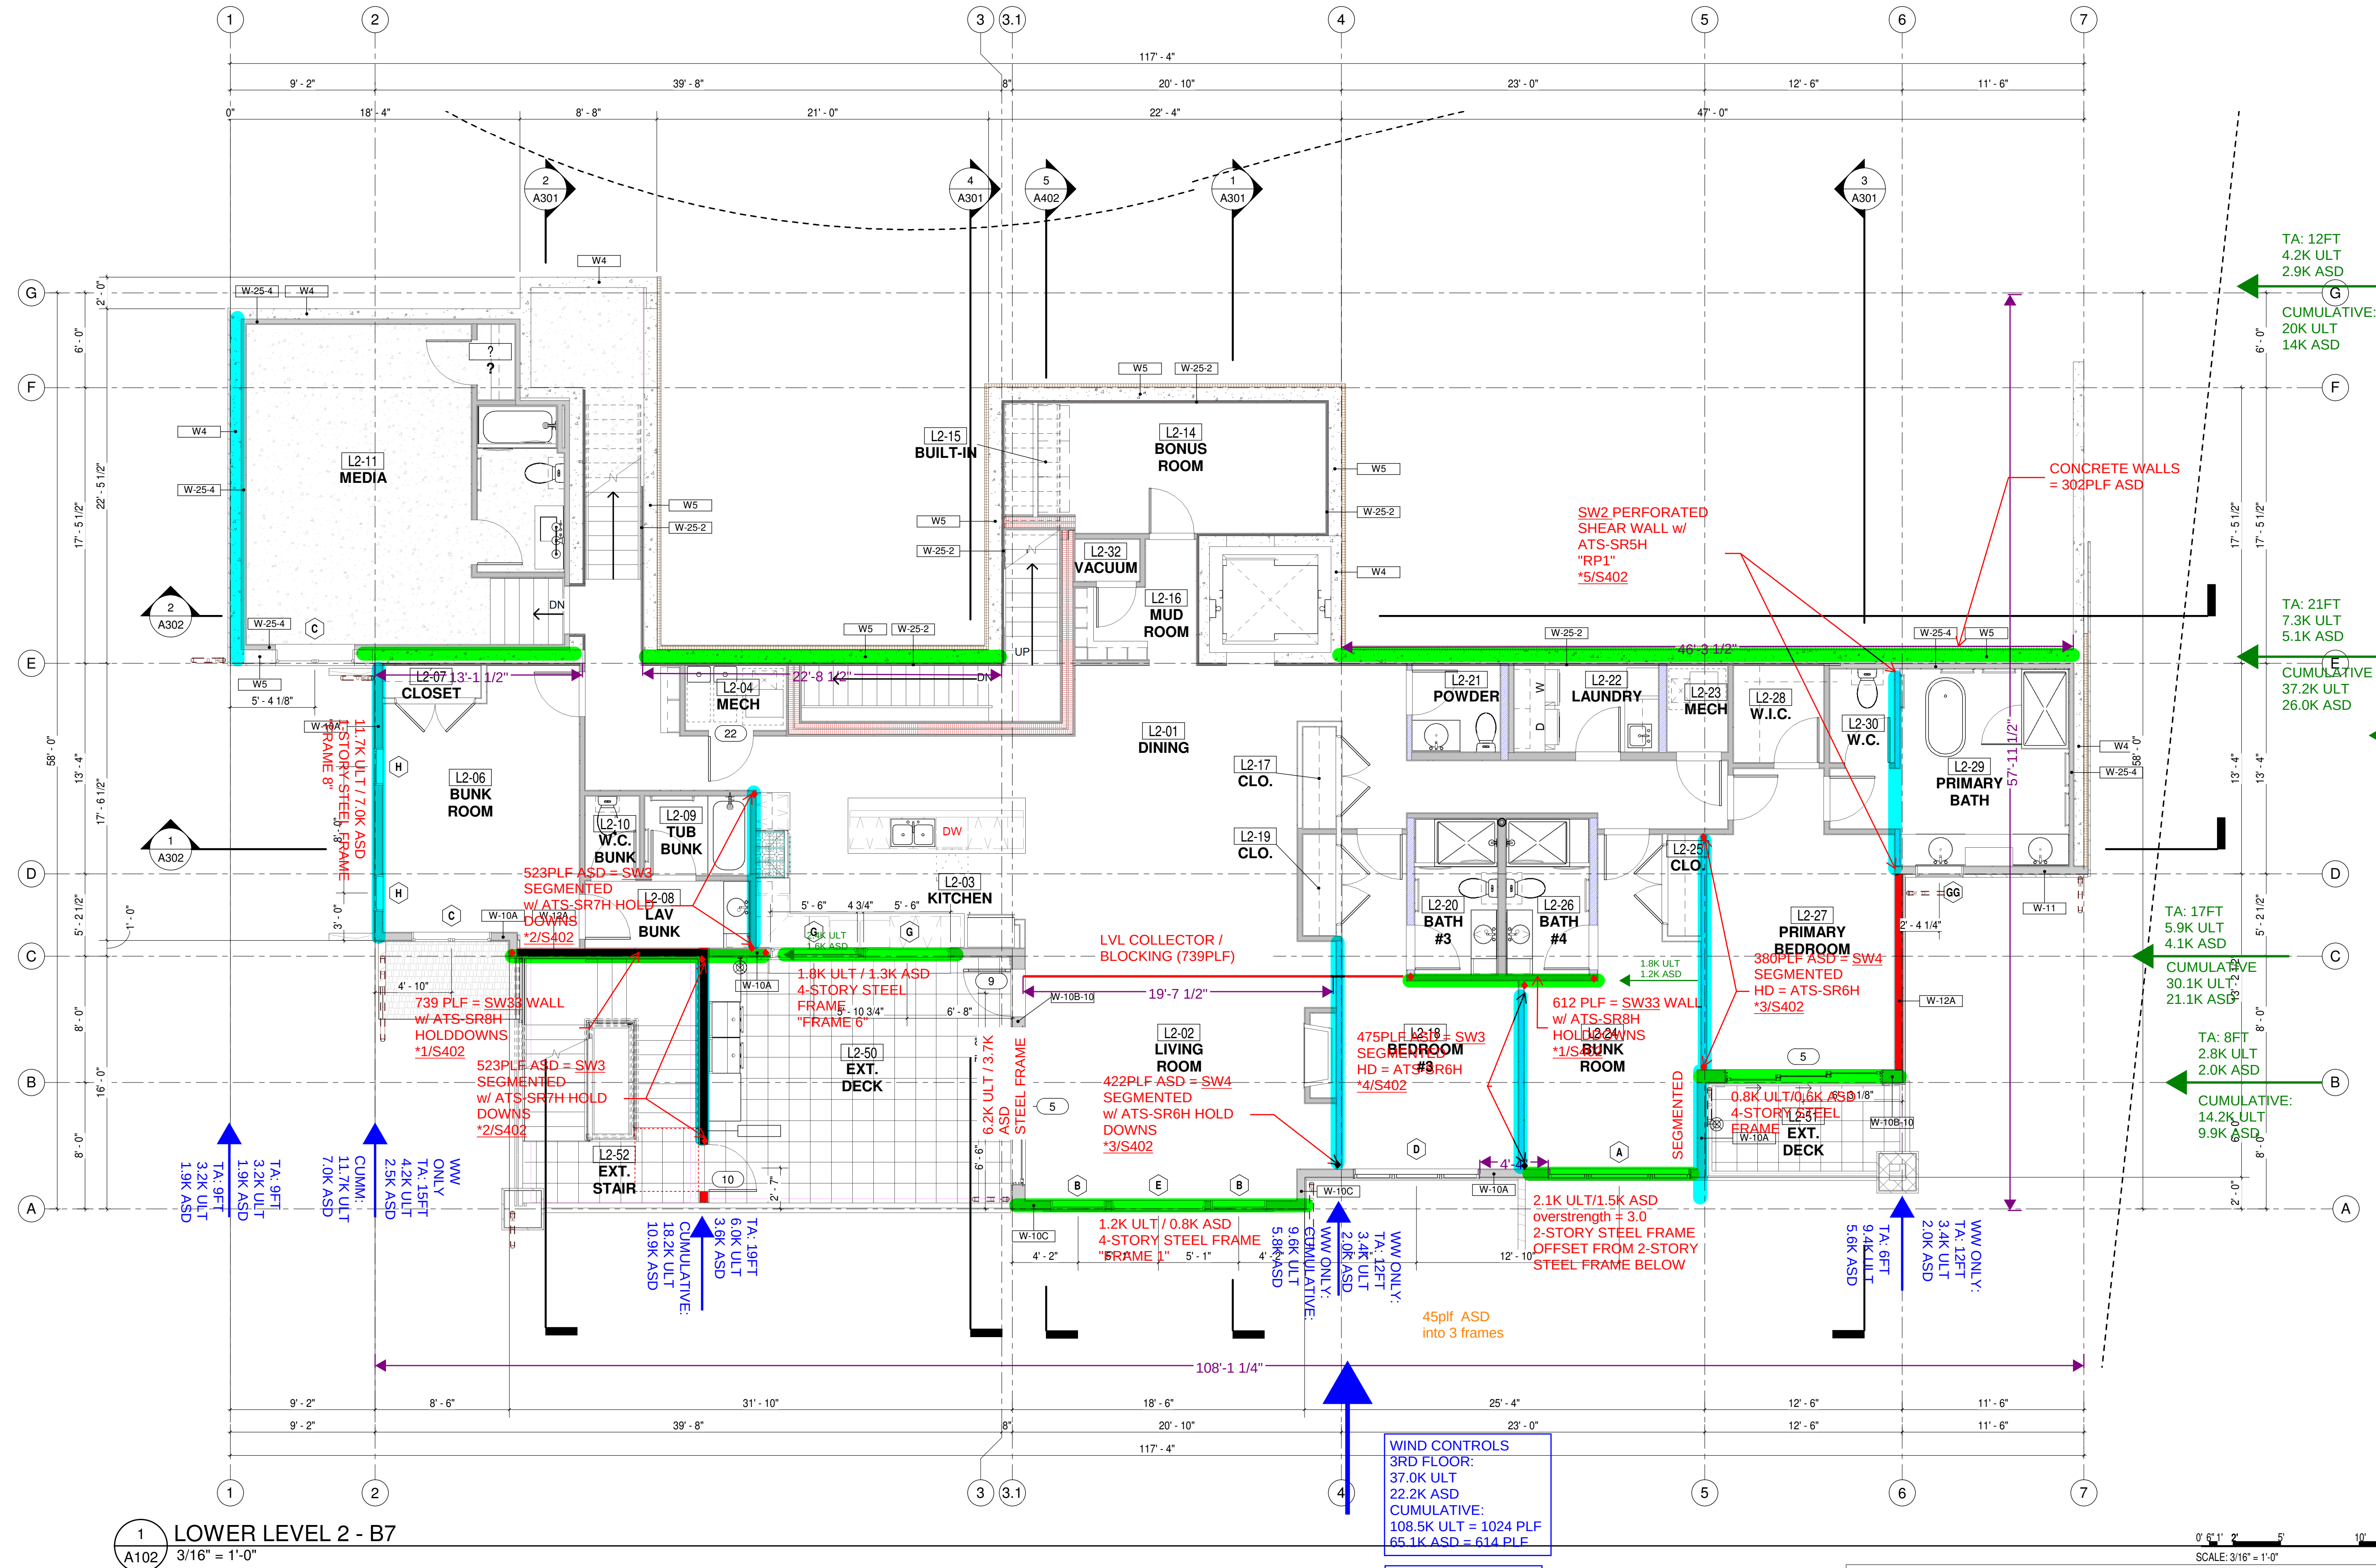

Provide and install all products for construction to industry standard including all related ASTM standards and product manufacturer's installation and specification requirements.

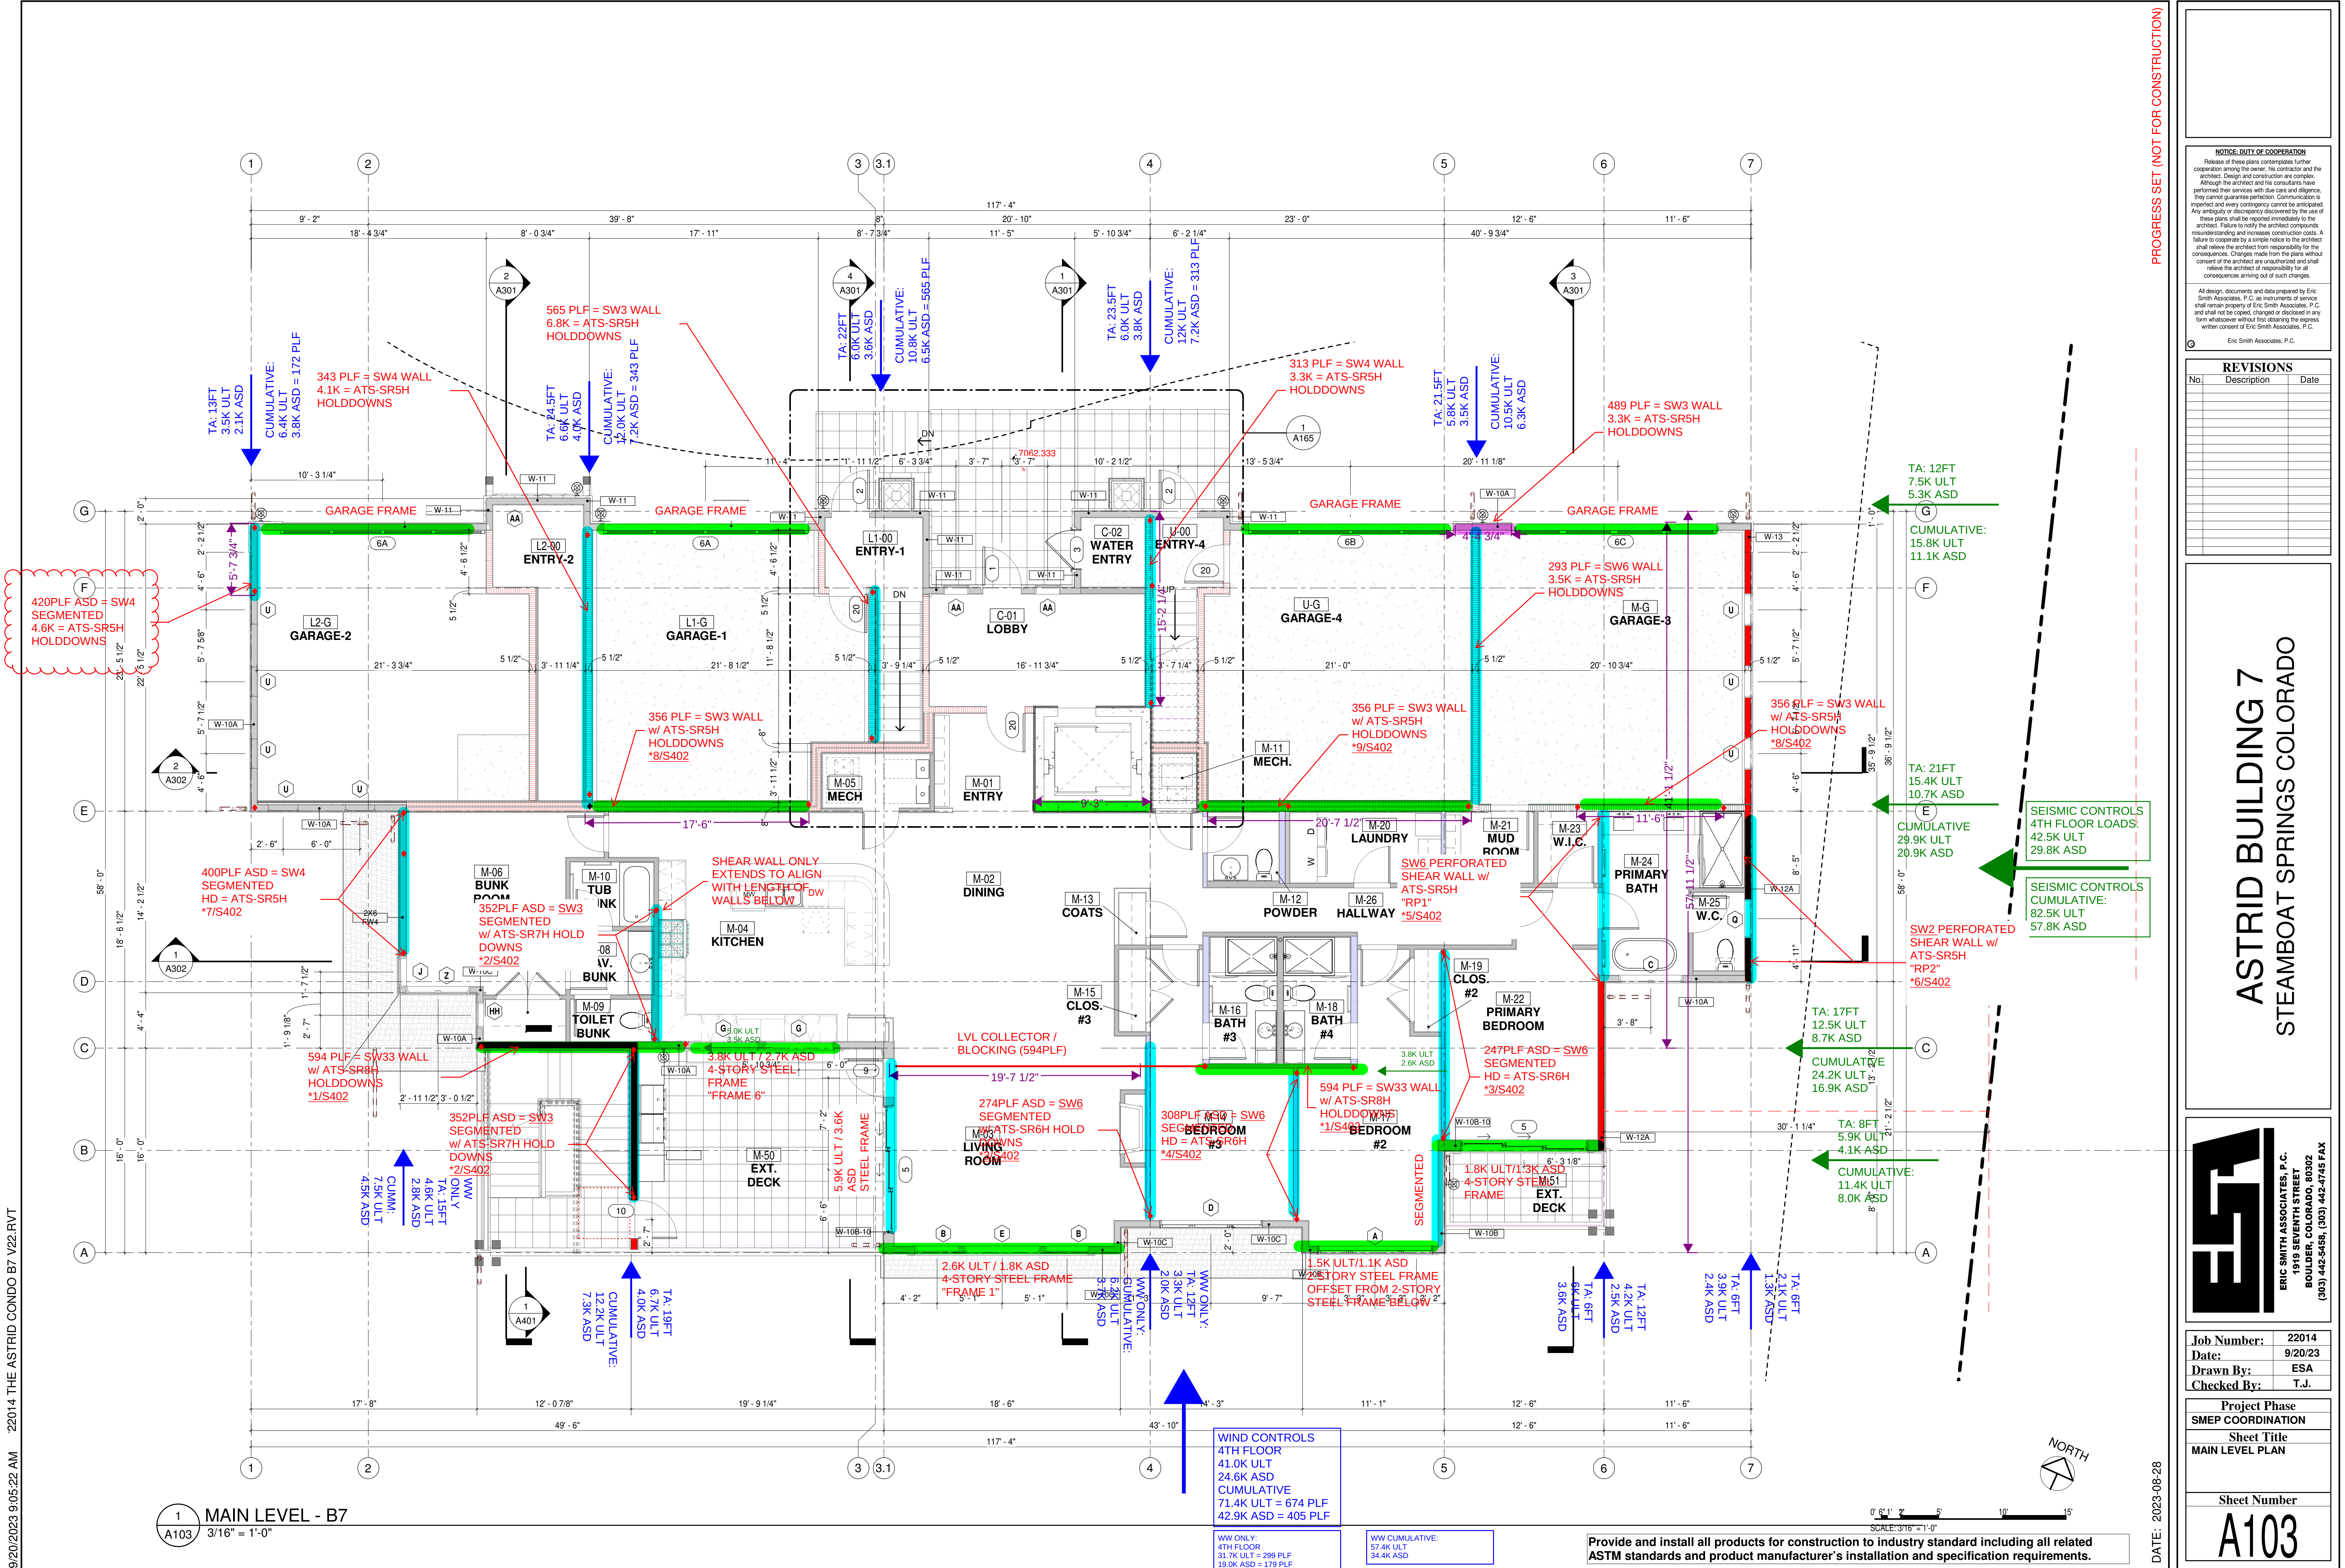

PROGRESS SET (NOT FOR CONSTRUCTION)

NOTICE: DUTY OF COOPERATION
Release of these plans contemplates further cooperation among the owner, the contractor and the architect. Design and construction are complex. Although the architect and his consultants have performed their services with due care and diligence, they cannot guarantee perfection. Communication is imperfect and every contingency cannot be anticipated. Any ambiguity or discrepancy discovered by the use of these plans shall be reported immediately to the architect. Failure to notify the architect compounds misunderstanding and increases construction costs. A failure to cooperate by a simple notice to the architect shall relieve the architect from responsibility for the consequences. Changes made from the plans without content of the architect are unauthorized and shall relieve the architect of responsibility for all consequences arising out of such changes.
All design, documents and data prepared by Eric Smith Associates, P.C. as instruments of service shall remain property of Eric Smith Associates, P.C. and shall not be copied, changed or disclosed in any form whatsoever without first obtaining the express written consent of Eric Smith Associates, P.C.
Eric Smith Associates, P.C.

REVISIONS		
No.	Description	Date

ASTRID BUILDING 7
STEAMBOAT SPRINGS COLORADO



Job Number: 22014
Date: 9/20/23
Drawn By: ESA
Checked By: T.J.

Project Phase
SMEP COORDINATION
Sheet Title
MAIN LEVEL PLAN

Sheet Number
A103

DATE: 2023-08-28

Provide and install all products for construction to industry standard including all related ASTM standards and product manufacturer's installation and specification requirements.

[illegible]

ESA

ERIC SMITH ASSOCIATES, P.C.
1919 SEVENTH STREET
BOULDER, COLORADO, 80302
(303) 442-5458, (303) 442-4745 FAX

Project Phase
SMEP COORDINATION
Sheet Title
UPPER LEVEL PLAN

Sheet Number
A104



Node Coordinates

	Label	X [ft]	Y [ft]	Z [ft]	Detach From Diaphragm
1	N1	0	0	0	
2	N2	0	12	0	
3	N3	0	24	0	
4	N4	0	36	0	
5	N5	0	48	0	
6	N6	18	0	0	
7	N7	18	12	0	
8	N8	18	24	0	
9	N9	18	36	0	
10	N10	18	48	0	
11	N11	5.75	0	0	
12	N12	12.25	0	0	
13	N13	5.75	12	0	
14	N14	12.25	12	0	
15	N15	5.75	24	0	
16	N16	12.25	24	0	
17	N17	5.75	36	0	
18	N18	12.25	36	0	
19	N19	5.75	48	0	
20	N20	12.25	48	0	

Node Boundary Conditions

	Node Label	X [k/in]	Y [k/in]	Z [k/in]	X Rot [k-ft/rad]	Y Rot [k-ft/rad]	Z Rot [k-ft/rad]
1	N1	Reaction	Reaction	Reaction	Reaction	Reaction	Reaction
2	N6	Reaction	Reaction	Reaction			
3	N2			Reaction			
4	N3			Reaction			
5	N4			Reaction			
6	N5			Fixed			
7	N11	Reaction	Reaction	Fixed			
8	N12	Reaction	Reaction	Fixed			
9	N7			Fixed			
10	ALL			Fixed			

Hot Rolled Steel Properties

	Label	E [ksi]	G [ksi]	Nu	Therm. Coeff. [10^{-6}F^{-1}]	Density [k/ft ³]	Yield [ksi]	Ry	Fu [ksi]	Rt
1	A992	29000	11154	0.3	0.65	0.49	50	1.1	65	1.1
2	A36 Gr.36	29000	11154	0.3	0.65	0.49	36	1.5	58	1.2
3	A572 Gr.50	29000	11154	0.3	0.65	0.49	50	1.1	65	1.1
4	A500 Gr.B RND	29000	11154	0.3	0.65	0.527	42	1.4	58	1.3
5	A500 Gr.B RECT	29000	11154	0.3	0.65	0.527	46	1.4	58	1.3
6	A500 Gr.C RND	29000	11154	0.3	0.65	0.527	46	1.4	62	1.3
7	A500 Gr.C RECT	29000	11154	0.3	0.65	0.527	50	1.4	62	1.3
8	A53 Gr.B	29000	11154	0.3	0.65	0.49	35	1.6	60	1.2
9	A1085	29000	11154	0.3	0.65	0.49	50	1.4	65	1.3
10	A913 Gr.65	29000	11154	0.3	0.65	0.49	65	1.1	80	1.1

Cold Formed Steel Properties

	Label	E [ksi]	G [ksi]	Nu	Therm. Coeff. [10^{-6}F^{-1}]	Density [k/ft ³]	Yield [ksi]	Fu [ksi]
1	A653 SS Gr33	29500	11346	0.3	0.65	0.49	33	45
2	A653 SS Gr50/1	29500	11346	0.3	0.65	0.49	50	65

Wood Properties

	Label	Type	Database	Species	Grade	Cm	Ci	Emod	Nu	Therm. Coeff. [1e ⁵ F ⁻¹]	Density [k/ft ³]
1	DF	Solid Sawn	Visually Graded	Douglas Fir-Larch	No.1			1	0.3	0.3	0.035
2	SP	Solid Sawn	Visually Graded	Southern Pine	No.1			1	0.3	0.3	0.035
3	HF	Solid Sawn	Visually Graded	Hem-Fir	No.1			1	0.3	0.3	0.035
4	SPF	Solid Sawn	Visually Graded	Spruce-Pine-fir	No.1			1	0.3	0.3	0.035
5	24F-1.8E DF Balanced	Glulam	NDS Table 5A	24F-1.8E DF BAL	na			1	0.3	0.3	0.035
6	24F-1.8E DF Unbalanced	Glulam	NDS Table 5A	24F-1.8E DF UNBAL	na			1	0.3	0.3	0.035
7	24F-1.8E SP Balanced	Glulam	NDS Table 5A	24F-1.8E SP BAL	na			1	0.3	0.3	0.035
8	24F-1.8E SP Unbalanced	Glulam	NDS Table 5A	24F-1.8E SP UNBAL	na			1	0.3	0.3	0.035
9	1.3E-1600F VERSALAM	SCL	Boise Cascade	1.3E-1600F VERSALAM	na			1	0.3	0.3	0.035
10	1.35E LSL SolidStart	SCL	Louisiana Pacific	1.35E LSL SolidStart	na			1	0.3	0.3	0.035
11	1.3E RIGIDLAM LVL	SCL	Roseburg Forest Products	1.3E RIGIDLAM LVL	na			1	0.3	0.3	0.035
12	2.0E DF Parallam PSL	SCL	TrusJoist	2.0E DF Parallam PSL	na			1	0.3	0.3	0.035
13	LVL PRL 1.5E 2250F	Custom	N/A	LVL PRL 1.5E 2250F	na			1	0.3	0.3	0.035
14	LVL Microlam 1.9E 2600F	Custom	N/A	LVL Microlam 1.9E 2600F	na			1	0.3	0.3	0.035
15	PSL Parallam 2.0E 2900F	Custom	N/A	PSL Parallam 2.0E 2900F	na			1	0.3	0.3	0.035
16	LSL TimberStrand 1.55E 2325F	Custom	N/A	LSL TimberStrand 1.55E 2325F	na			1	0.3	0.3	0.035

Concrete Properties

	Label	E [ksi]	G [ksi]	Nu	Therm. Coeff. [1e ⁵ F ⁻¹]	Density [k/ft ³]	f'c [ksi]	Lambda	Flex Steel [ksi]	Shear Steel [ksi]
1	Conc3000NW	3156	1372	0.15	0.6	0.145	3	1	60	60
2	Conc3500NW	3409	1482	0.15	0.6	0.145	3.5	1	60	60
3	Conc4000NW	3644	1584	0.15	0.6	0.145	4	1	60	60
4	Conc3000LW	2085	907	0.15	0.6	0.11	3	0.75	60	60
5	Conc3500LW	2252	979	0.15	0.6	0.11	3.5	0.75	60	60
6	Conc4000LW	2408	1047	0.15	0.6	0.11	4	0.75	60	60

Masonry Properties

	Label	E [ksi]	G [ksi]	Nu	Therm. Coeff. [1e ⁵ F ⁻¹]	Self Weight [k/ft ³]	f'm [ksi]	Flex Steel [ksi]	Shear Steel [ksi]
1	Concrete Matl	1350	540	0.25	0.6	Custom	1.5	60	60
2	Clay Matl	1050	420	0.25	0.6	Custom	1.5	60	60
3	Gen Masonry	1050	420	0.25	0.6	0.08	1.5	60	60

Aluminum Properties

	Label	E [ksi]	G [ksi]	Nu	Therm. Coeff. [1e ⁵ F ⁻¹]	Density [k/ft ³]	Table B.4	kt Ft _u [ksi]	F _{ty} [ksi]	F _{cy} [ksi]	F _{su} [ksi]	C _t	
1	3003-H14	10100	3787.5	0.33	1.3	0.173	Table B.4-1	1	19	16	13	12	141
2	6061-T6	10100	3787.5	0.33	1.3	0.173	Table B.4-2	1	38	35	35	24	141
3	6063-T5	10100	3787.5	0.33	1.3	0.173	Table B.4-2	1	22	16	16	13	141
4	6063-T6	10100	3787.5	0.33	1.3	0.173	Table B.4-2	1	30	25	25	19	141
5	5052-H34	10200	3787.5	0.33	1.3	0.173	Table B.4-1	1	34	26	24	20	141
6	6061-T6 W	10100	3787.5	0.33	1.3	0.173	Table B.4-1	1	24	15	15	15	141

Stainless Steel Properties

	Label	E [ksi]	G [ksi]	Nu	Therm. Coeff. [1e ⁵ F ⁻¹]	Density [k/ft ³]	n	Yield [ksi]	Fu [ksi]
1	A276 S316	28000	10780	0.3	0.93	0.5	5.6	30	75
2	A276 S321	29000	11165	0.3	0.73	0.48	5.6	65	94
3	A276 S304	28000	10780	0.3	0.93	0.49	5.6	30	75

General Materials Properties

	Label	E [ksi]	G [ksi]	Nu	Therm. Coeff. [$10^{-6} F^{-1}$]	Density [k/ft ³]	Plate Methodology
1	gen Conc3NW	3155	1372	0.15	0.6	0.145	Isotropic
2	gen Conc4NW	3644	1584	0.15	0.6	0.145	Isotropic
3	gen Conc3LW	2085	906	0.15	0.6	0.11	Isotropic
4	gen Conc4LW	2408	1047	0.15	0.6	0.11	Isotropic
5	gen Alum	10100	4077	0.3	1.29	0.173	Isotropic
6	gen Steel	29000	11154	0.3	0.65	0.49	Isotropic
7	gen Plywood	1800	38	0	0.3	0.035	Isotropic
8	RIGID	1e+6		0.3	0	0	Isotropic
9	gen Ortho				0.65	0.49	Orthotropic

Hot Rolled Steel Section Sets

	Label	Shape	Type	Design List	Material	Design Rule	Area [in ²]	Iyy [in ⁴]	Izz [in ⁴]	J [in ⁴]
1	EXT COLUMN	HSS10X10X10	Column	Tube	A500 Gr.C RECT	Typical	21	304	304	498
2	INT COLUMN	HSS4X4X4	Column	Tube	A500 Gr.C RECT	Typical	3.37	7.8	7.8	12.8
3	BEAM	W14X61	Beam	Wide Flange	A992	Typical	17.9	107	640	2.19

Member Primary Data

	Label	I Node	J Node	Section/Shape	Type	Design List	Material	Design Rule
1	M1	N1	N5	EXT COLUMN	Column	Tube	A500 Gr.C RECT	Typical
2	M2	N6	N10	EXT COLUMN	Column	Tube	A500 Gr.C RECT	Typical
3	M3	N2	N7	BEAM	Beam	Wide Flange	A992	Typical
4	M4	N3	N8	BEAM	Beam	Wide Flange	A992	Typical
5	M5	N4	N9	BEAM	Beam	Wide Flange	A992	Typical
6	M6	N5	N10	BEAM	Beam	Wide Flange	A992	Typical
7	M7	N11	N13	INT COLUMN	Column	Tube	A500 Gr.C RECT	Typical
8	M8	N12	N14	INT COLUMN	Column	Tube	A500 Gr.C RECT	Typical
9	M9	N13	N15	INT COLUMN	Column	Tube	A500 Gr.C RECT	Typical
10	M10	N15	N17	INT COLUMN	Column	Tube	A500 Gr.C RECT	Typical
11	M11	N17	N19	INT COLUMN	Column	Tube	A500 Gr.C RECT	Typical
12	M12	N14	N16	INT COLUMN	Column	Tube	A500 Gr.C RECT	Typical
13	M13	N16	N18	INT COLUMN	Column	Tube	A500 Gr.C RECT	Typical
14	M14	N18	N20	INT COLUMN	Column	Tube	A500 Gr.C RECT	Typical

Member Advanced Data

	Label	Physical	Deflection Ratio Options	Seismic DR
1	M1	Yes	** NA **	None
2	M2	Yes	** NA **	None
3	M3	Yes	Default	None
4	M4	Yes	Default	None
5	M5	Yes	Default	None
6	M6	Yes	Default	None
7	M7	Yes	** NA **	None
8	M8	Yes	** NA **	None
9	M9	Yes	** NA **	None
10	M10	Yes	** NA **	None
11	M11	Yes	** NA **	None
12	M12	Yes	** NA **	None
13	M13	Yes	** NA **	None
14	M14	Yes	** NA **	None

Hot Rolled Steel Design Parameters

	Label	Shape	Length [ft]	Lcomp top [ft]	Channel Conn.	a [ft]	Function
1	M1	EXT COLUMN	48	Lbyy	N/A	N/A	Lateral
2	M2	EXT COLUMN	48	Lbyy	N/A	N/A	Lateral
3	M3	BEAM	18	Lbyy	N/A	N/A	Lateral
4	M4	BEAM	18	Lbyy	N/A	N/A	Lateral
5	M5	BEAM	18	Lbyy	N/A	N/A	Lateral
6	M6	BEAM	18	Lbyy	N/A	N/A	Lateral
7	M7	INT COLUMN	12	Lbyy	N/A	N/A	Lateral
8	M8	INT COLUMN	12	Lbyy	N/A	N/A	Lateral
9	M9	INT COLUMN	12	Lbyy	N/A	N/A	Lateral
10	M10	INT COLUMN	12	Lbyy	N/A	N/A	Lateral
11	M11	INT COLUMN	12	Lbyy	N/A	N/A	Lateral
12	M12	INT COLUMN	12	Lbyy	N/A	N/A	Lateral
13	M13	INT COLUMN	12	Lbyy	N/A	N/A	Lateral
14	M14	INT COLUMN	12	Lbyy	N/A	N/A	Lateral

Member RISACONNECTION Properties

	Label	Shape	Start Conn	End Conn	Start Release	End Release
1	M1	HSS10X10X10	None	None	Fixed	Fixed
2	M2	HSS10X10X10	None	None	Fixed	Fixed
3	M3	W14X61	None	None	Fixed	Fixed
4	M4	W14X61	None	None	Fixed	Fixed
5	M5	W14X61	None	None	Fixed	Fixed
6	M6	W14X61	None	None	Fixed	Fixed
7	M7	HSS4X4X4	None	None	Fixed	Fixed
8	M8	HSS4X4X4	None	None	Fixed	Fixed
9	M9	HSS4X4X4	None	None	Fixed	Fixed
10	M10	HSS4X4X4	None	None	Fixed	Fixed
11	M11	HSS4X4X4	None	None	Fixed	Fixed
12	M12	HSS4X4X4	None	None	Fixed	Fixed
13	M13	HSS4X4X4	None	None	Fixed	Fixed
14	M14	HSS4X4X4	None	None	Fixed	Fixed

Design Size and Code Check Parameters

	Label	Max Axial/Bending Chk	Max Shear Chk
1	Typical	1	1

Deflection Design

	Label	LC	Ratio	LC	Ratio	LC	Ratio
1	Typical	None	N/A	None	N/A	None	N/A

Node Loads and Enforced Displacements (BLC 5 : Eh)

	Node Label	L, D, M	Direction	Magnitude [(k, k-ft), (in, rad), (k*s ² /ft, k*s ² *ft)]
1	N10	L	X	-2.4
2	N9	L	X	-2.6
3	N8	L	X	-1.2
4	N7	L	X	-0.6

Member Point Loads

No Data to Print...

Member Distributed Loads (BLC 1 : DEAD)

Member	Label	Direction	Start Magnitude [k/ft, F, ksf, k-ft/ft]	End Magnitude [k/ft, F, ksf, k-ft/ft]	Start Location [(ft, %)]	End Location [(ft, %)]
1	M6	Y	-0.08	-0.08	0	%100
2	M5	Y	-0.46	-0.46	0	%100
3	M4	Y	-0.42	-0.42	0	%100
4	M3	Y	-0.42	-0.42	0	%100

Member Distributed Loads (BLC 2 : LIVE)

Member	Label	Direction	Start Magnitude [k/ft, F, ksf, k-ft/ft]	End Magnitude [k/ft, F, ksf, k-ft/ft]	Start Location [(ft, %)]	End Location [(ft, %)]
1	M5	Y	-0.32	-0.32	0	%100
2	M4	Y	-0.32	-0.32	0	%100
3	M3	Y	-0.32	-0.32	0	%100

Member Distributed Loads (BLC 3 : SNOW)

Member	Label	Direction	Start Magnitude [k/ft, F, ksf, k-ft/ft]	End Magnitude [k/ft, F, ksf, k-ft/ft]	Start Location [(ft, %)]	End Location [(ft, %)]
1	M6	Y	-0.336	-0.336	0	%100
2	M4	Y	-0.336	-0.336	0	%100

Member Distributed Loads (BLC 4 : Ev)

Member	Label	Direction	Start Magnitude [k/ft, F, ksf, k-ft/ft]	End Magnitude [k/ft, F, ksf, k-ft/ft]	Start Location [(ft, %)]	End Location [(ft, %)]
1	M6	Y	-0.02	-0.02	0	%100
2	M5	Y	-0.05	-0.05	0	%100
3	M4	Y	-0.04	-0.04	0	%100
4	M3	Y	-0.04	-0.04	0	%100

Basic Load Cases

	BLC Description	Category	Nodal	Distributed
1	DEAD	DL		4
2	LIVE	LL		3
3	SNOW	SL		2
4	Ev	ELY		4
5	Eh	ELX	4	

Load Combinations

	Description	Solve	P-Delta	BLC Factor	BLC Factor	BLC Factor	BLC Factor	BLC Factor	BLC Factor	BLC Factor	BLC Factor	BLC Factor	BLC Factor	BLC Factor	BLC Factor	BLC Factor	BLC Factor
1	D	Yes	Y	DL	1												
2	D+L	Yes	Y	DL	1	LL	1										
3	D+Lr	Yes	Y	DL	1			RLL	1								
4	D+S	Yes	Y	DL	1					SL	1						
5	D+R	Yes	Y	DL	1						RL	1					
6	D+0.75L+0.75Lr	Yes	Y	DL	1	LL	0.75	RLL	0.75								
7	D+0.75L+0.75S	Yes	Y	DL	1	LL	0.75			SL	0.75						
8	D+0.75L+0.75R	Yes	Y	DL	1	LL	0.75				RL	0.75					
9	D+(0.6W)	Yes	Y	DL	1							WL	0.6				
10	D+0.75L+0.75(0.6W)+0.75Lr	Yes	Y	DL	1	LL	0.75	RLL	0.75				WL	0.45			
11	D+0.75L+0.75(0.6W)+0.75S	Yes	Y	DL	1	LL	0.75			SL	0.75			WL	0.45		

Load Combinations (Continued)

Description		Solve	P-Delta	BLC Factor	BLC Factor	BLC Factor	BLC Factor	BLC Factor	BLC Factor	BLC Factor	BLC Factor	BLC Factor	BLC Factor	BLC Factor	BLC Factor	BLC Factor	BLC Factor	BLC Factor
12	D+0.75L+0.75(0.6W)+0.75R	Yes	Y	DL	1	LL	0.75					RL	0.75	WL	0.45			
13	0.6D+0.6W	Yes	Y	DL	0.6									WL	0.6			
14	D+0.7Ev+0.7Eh	Yes	Y	DL	1											ELX	0.7	ELY
15	D+.525Ev+.525Eh+.75L+.75S	Yes	Y	DL	1	LL	0.75			SL	0.75					ELX	0.525	ELY
16	0.6D-0.7Ev+0.7Eh	Yes	Y	DL	0.6											ELX	0.7	ELY

Load Combination Design

[illegible]

Envelope Node Reactions

Node Label			X [k]	LC	Y [k]	LC	Z [k]	LC	MX [k-ft]	LC	MY [k-ft]	LC	MZ [k-ft]	LC
1	N1	max	3.993	14	22.483	15	0	16	0	16	0	16	-0.127	13
2		min	0.051	13	4.595	13	0	1	0	1	0	1	-27.279	14
3	N6	max	0.759	16	14.719	11	0	16	0	16	0	16	0	16
4		min	-0.147	7	-4.754	16	0	1	0	1	0	1	0	1
5	N2	max	0	16	0	16	0	16	0	16	0	16	0	16
6		min	0	1	0	1	0	1	0	1	0	1	0	1
7	N3	max	0	16	0	16	0	16	0	16	0	16	0	16
8		min	0	1	0	1	0	1	0	1	0	1	0	1
9	N4	max	0	16	0	16	0	16	0	16	0	16	0	16
10		min	0	1	0	1	0	1	0	1	0	1	0	1
11	N11	max	0.043	16	8.76	11	NC	NC	0	16	0	16	0	16
12		min	0.001	13	-1.252	16	NC	NC	0	1	0	1	0	1
13	N12	max	0.026	16	11.118	15	NC	NC	0	16	0	16	0	16
14		min	-0.003	7	2.842	13	NC	NC	0	1	0	1	0	1
15	Totals:	max	4.76	14	48.29	15	0	16						
16		min	0	13	13.014	16	0	1						

Envelope Node Displacements

Node Label			X [in]	LC	Y [in]	LC	Z [in]	LC	X Rotation [rad]	LC	Y Rotation [rad]	LC	Z Rotation [rad]	LC
1	N1	max	0	13	0	13	0	16	0	16	0	16	0	14
2		min	0	14	0	15	0	1	0	1	0	1	0	13
3	N2	max	0.004	11	-0.001	13	0	16	0	16	0	16	7.893e-4	16
4		min	-0.202	14	-0.007	15	0	1	0	1	0	1	-1.264e-4	7
5	N3	max	0.004	11	-0.002	13	0	16	0	16	0	16	6.053e-4	16
6		min	-0.378	14	-0.011	15	0	1	0	1	0	1	-1.848e-4	7

Envelope Node Displacements (Continued)

	Node Label		X [in]	LC	Y [in]	LC	Z [in]	LC	X Rotation [rad]	LC	Y Rotation [rad]	LC	Z Rotation [rad]	LC
7	N4	max	0.004	11	-0.003	13	0	16	0	16	0	16	4.311e-4	16
8		min	-0.52	14	-0.014	15	0	1	0	1	0	1	-1.847e-4	7
9	N5	max	0.005	11	-0.003	13	0	16	0	16	0	16	2.071e-4	16
10		min	-0.602	14	-0.015	15	0	1	0	1	0	1	-2.406e-4	7
11	N6	max	0	11	0	16	0	16	0	16	0	16	1.768e-3	16
12		min	0	16	0	7	0	1	0	1	0	1	-9.841e-5	7
13	N7	max	0.004	11	0.001	16	0	16	0	16	0	16	7.073e-4	14
14		min	-0.203	14	-0.004	7	0	1	0	1	0	1	4.066e-5	13
15	N8	max	0.004	11	0.002	16	0	16	0	16	0	16	7.628e-4	14
16		min	-0.378	14	-0.008	7	0	1	0	1	0	1	5.496e-5	13
17	N9	max	0.004	11	0.002	16	0	16	0	16	0	16	5.881e-4	14
18		min	-0.52	14	-0.01	7	0	1	0	1	0	1	6.1e-5	13
19	N10	max	0.004	11	0.002	16	0	16	0	16	0	16	4.411e-4	15
20		min	-0.602	14	-0.011	7	0	1	0	1	0	1	6.615e-5	13
21	N11	max	0	13	0	16	0	16	0	16	0	16	2.185e-3	14
22		min	0	16	0	7	0	1	0	1	0	1	5.599e-6	13
23	N12	max	0	11	0	13	0	16	0	16	0	16	2.132e-3	16
24		min	0	16	0	15	0	1	0	1	0	1	-9.887e-5	7
25	N13	max	0.004	11	0.002	16	0	16	0	16	0	16	-3.833e-5	13
26		min	-0.202	14	-0.016	7	0	1	0	1	0	1	-1.923e-4	15
27	N14	max	0.004	11	-0.005	13	0	16	0	16	0	16	1.171e-4	11
28		min	-0.202	14	-0.02	15	0	1	0	1	0	1	-5.195e-5	16
29	N15	max	0.004	11	0	16	0	16	0	16	0	16	-5.844e-5	13
30		min	-0.378	14	-0.027	7	0	1	0	1	0	1	-2.432e-4	15
31	N16	max	0.004	11	-0.008	13	0	16	0	16	0	16	1.891e-4	11
32		min	-0.378	14	-0.032	15	0	1	0	1	0	1	-2.682e-5	16
33	N17	max	0.004	11	-0.003	16	0	16	0	16	0	16	-6.554e-5	13
34		min	-0.52	14	-0.031	7	0	1	0	1	0	1	-2.412e-4	15
35	N18	max	0.004	11	-0.01	13	0	16	0	16	0	16	2.082e-4	11
36		min	-0.52	14	-0.035	15	0	1	0	1	0	1	1.439e-5	16
37	N19	max	0.004	11	-0.005	16	0	16	0	16	0	16	-4.995e-5	16
38		min	-0.602	14	-0.031	7	0	1	0	1	0	1	-2.009e-4	15
39	N20	max	0.004	11	-0.009	13	0	16	0	16	0	16	1.93e-4	11
40		min	-0.602	14	-0.034	15	0	1	0	1	0	1	3.888e-5	16

Envelope Member Section Forces

Member	Sec		Axial[k]	LC	y Shear[k]	LC	z Shear[k]	LC	Torque[k-ft]	LC	y-y Moment[k-ft]	LC	z-z Moment[k-ft]	LC	
1	M1	1	max	22.483	15	-0.051	13	0	16	0	16	0	16	-0.127	13
2			min	4.595	13	-4.033	14	0	1	0	1	0	1	-27.279	14
3		2	max	22.483	15	-0.191	13	0	16	0	16	0	16	21.12	14
4			min	4.595	13	-4.033	14	0	1	0	1	0	1	-3.367	7
5		3	max	15.673	15	-0.229	13	0	16	0	16	0	16	14.124	14
6			min	3.531	13	-2.22	14	0	1	0	1	0	1	-4.353	7
7		4	max	8.817	15	-0.249	13	0	16	0	16	0	16	13.079	14
8			min	2.183	13	-2.056	14	0	1	0	1	0	1	-4.75	7
9		5	max	3.019	15	-0.249	13	0	16	0	16	0	16	9.508	15
10			min	0.685	13	-1.432	15	0	1	0	1	0	1	1.512	13
11	M2	1	max	14.719	11	0.147	11	0	16	0	16	0	16	0	16
12			min	-4.754	16	-0.749	16	0	1	0	1	0	1	0	1
13		2	max	14.719	11	0.6	11	0	16	0	16	0	16	3.334	11
14			min	-4.754	16	-2.049	16	0	1	0	1	0	1	-12.472	16
15		3	max	11.674	11	0.725	11	0	16	0	16	0	16	12.121	16
16			min	-2.206	16	-2.049	16	0	1	0	1	0	1	1.347	13
17		4	max	7.101	11	0.83	11	0	16	0	16	0	16	9.432	16
18			min	0.253	16	-1.449	16	0	1	0	1	0	1	1.47	13

Envelope Member Section Forces (Continued)

Member	Sec		Axial[k]	LC	y Shear[k]	LC	z Shear[k]	LC	Torque[k-ft]	LC	y-y Moment[k-ft]	LC	z-z Moment[k-ft]	LC	
19		5	max	2.742	11	0.83	11	0	16	0	16	0	16	4.362	16
20			min	0.253	16	-0.579	16	0	1	0	1	0	1	-5.206	7
21	M3	1	max	1.908	16	6.824	14	0	16	0	16	0	16	33.634	14
22			min	-0.454	7	1.064	13	0	1	0	1	0	1	1.579	13
23		2	max	1.908	16	4.833	16	0	16	0	16	0	16	8.016	16
24			min	-0.454	7	-0.235	2	0	1	0	1	0	1	-1.995	7
25		3	max	1.815	16	1.206	14	0	16	0	16	0	16	-1.623	16
26			min	-0.467	7	-0.004	7	0	1	0	1	0	1	-5.123	15
27		4	max	1.714	16	3.611	14	0	16	0	16	0	16	-0.634	13
28			min	-0.454	7	-0.222	4	0	1	0	1	0	1	-8.334	14
29		5	max	1.714	16	2.548	16	0	16	0	16	0	16	5.1	11
30			min	-0.454	7	-3.152	2	0	1	0	1	0	1	-21.456	16
31	M4	1	max	0.188	16	6.856	15	0	16	0	16	0	16	25.719	14
32			min	-0.125	7	1.348	13	0	1	0	1	0	1	2.541	13
33		2	max	0.188	16	3.257	14	0	16	0	16	0	16	7.389	16
34			min	-0.125	7	0.214	13	0	1	0	1	0	1	-3.149	7
35		3	max	0.214	16	1.822	14	0	16	0	16	0	16	-1.802	16
36			min	-0.13	7	-0.005	7	0	1	0	1	0	1	-7.648	15
37		4	max	0.236	16	2.966	16	0	16	0	16	0	16	-0.964	13
38			min	-0.125	7	-0.555	2	0	1	0	1	0	1	-9.916	14
39		5	max	0.236	16	1.958	16	0	16	0	16	0	16	8.22	11
40			min	-0.125	7	-4.573	7	0	1	0	1	0	1	-20.083	16
41	M5	1	max	0.857	16	5.799	15	0	16	0	16	0	16	20.129	15
42			min	-0.131	4	1.499	13	0	1	0	1	0	1	2.866	13
43		2	max	0.857	16	2.53	15	0	16	0	16	0	16	5.588	16
44			min	-0.131	4	0.257	13	0	1	0	1	0	1	-3.434	7
45		3	max	0.902	16	1.629	14	0	16	0	16	0	16	-2.108	16
46			min	-0.132	4	-0.002	7	0	1	0	1	0	1	-8.004	15
47		4	max	0.949	16	1.585	16	0	16	0	16	0	16	-1.079	13
48			min	-0.131	4	-1.217	4	0	1	0	1	0	1	-8.36	15
49		5	max	0.949	16	0.5	16	0	16	0	16	0	16	9.104	11
50			min	-0.131	4	-4.359	7	0	1	0	1	0	1	-12.015	16
51	M6	1	max	1.43	15	3.019	15	0	16	0	16	0	16	9.508	15
52			min	0.249	13	0.685	13	0	1	0	1	0	1	1.512	13
53		2	max	1.43	15	1.478	15	0	16	0	16	0	16	3.43	16
54			min	0.249	13	0.469	13	0	1	0	1	0	1	-3.779	7
55		3	max	1.497	15	1.327	14	0	16	0	16	0	16	-1.469	16
56			min	0.255	13	-0.001	7	0	1	0	1	0	1	-6.847	15
57		4	max	1.522	15	-0.1	16	0	16	0	16	0	16	-1.081	13
58			min	0.249	13	-1.37	2	0	1	0	1	0	1	-7.089	15
59		5	max	1.522	15	-0.253	16	0	16	0	16	0	16	5.206	11
60			min	0.249	13	-2.743	7	0	1	0	1	0	1	-4.362	16
61	M7	1	max	8.76	11	-0.001	13	0	16	0	16	0	16	0	16
62			min	-1.252	16	-0.041	14	0	1	0	1	0	1	0	1
63		2	max	8.76	11	-0.001	13	0	16	0	16	0	16	0.123	14
64			min	-1.252	16	-0.041	14	0	1	0	1	0	1	0.002	13
65		3	max	8.76	11	-0.001	13	0	16	0	16	0	16	0.246	14
66			min	-1.252	16	-0.041	14	0	1	0	1	0	1	0.005	13
67		4	max	8.76	11	-0.001	13	0	16	0	16	0	16	0.369	14
68			min	-1.252	16	-0.041	14	0	1	0	1	0	1	0.007	13
69		5	max	8.76	11	-0.001	13	0	16	0	16	0	16	0.492	14
70			min	-1.252	16	-0.041	14	0	1	0	1	0	1	0.009	13
71	M8	1	max	11.118	15	0.004	11	0	16	0	16	0	16	0	16
72			min	2.842	13	-0.038	16	0	1	0	1	0	1	0	1
73		2	max	11.118	15	0.004	11	0	16	0	16	0	16	0.114	16

Envelope Member Section Forces (Continued)

Member	Sec		Axial[k]	LC	y Shear[k]	LC	z Shear[k]	LC	Torque[k-ft]	LC	y-y Moment[k-ft]	LC	z-z Moment[k-ft]	LC	
74		min	2.842	13	-0.038	16	0	1	0	1	0	1	-0.011	7	
75	3	max	11.118	15	0.004	11	0	16	0	16	0	16	0.229	16	
76		min	2.842	13	-0.038	16	0	1	0	1	0	1	-0.023	7	
77	4	max	11.118	15	0.004	11	0	16	0	16	0	16	0.343	16	
78		min	2.842	13	-0.038	16	0	1	0	1	0	1	-0.034	7	
79	5	max	11.118	15	0.004	11	0	16	0	16	0	16	0.457	16	
80		min	2.842	13	-0.038	16	0	1	0	1	0	1	-0.045	7	
81	M9	1	max	5.942	15	-0.005	13	0	16	0	16	0	16	-0.028	13
82		min	1.373	16	-0.144	14	0	1	0	1	0	1	-0.865	14	
83	2	max	5.942	15	-0.005	13	0	16	0	16	0	16	-0.013	13	
84		min	1.373	16	-0.144	14	0	1	0	1	0	1	-0.432	14	
85	3	max	5.942	15	-0.005	13	0	16	0	16	0	16	0.008	11	
86		min	1.373	16	-0.144	14	0	1	0	1	0	1	-0.001	16	
87	4	max	5.942	15	-0.005	13	0	16	0	16	0	16	0.433	14	
88		min	1.373	16	-0.144	14	0	1	0	1	0	1	0.017	13	
89	5	max	5.942	15	-0.005	13	0	16	0	16	0	16	0.866	14	
90		min	1.373	16	-0.144	14	0	1	0	1	0	1	0.032	13	
91	M10	1	max	3.028	15	-0.006	13	0	16	0	16	0	16	-0.038	13
92		min	0.732	13	-0.12	14	0	1	0	1	0	1	-0.72	14	
93	2	max	3.028	15	-0.006	13	0	16	0	16	0	16	-0.019	13	
94		min	0.732	13	-0.12	14	0	1	0	1	0	1	-0.361	14	
95	3	max	3.028	15	-0.006	13	0	16	0	16	0	16	0.002	11	
96		min	0.732	13	-0.12	14	0	1	0	1	0	1	-0.002	16	
97	4	max	3.028	15	-0.006	13	0	16	0	16	0	16	0.358	14	
98		min	0.732	13	-0.12	14	0	1	0	1	0	1	0.02	13	
99	5	max	3.028	15	-0.006	13	0	16	0	16	0	16	0.717	14	
100		min	0.732	13	-0.12	14	0	1	0	1	0	1	0.039	13	
101	M11	1	max	1.063	15	-0.006	13	0	16	0	16	0	16	-0.039	13
102		min	-1.012	2	-0.073	14	0	1	0	1	0	1	-0.44	14	
103	2	max	1.063	15	-0.006	13	0	16	0	16	0	16	-0.02	13	
104		min	-1.012	2	-0.073	14	0	1	0	1	0	1	-0.223	14	
105	3	max	1.063	15	-0.006	13	0	16	0	16	0	16	0	4	
106		min	-1.012	2	-0.073	14	0	1	0	1	0	1	-0.005	14	
107	4	max	1.063	15	-0.006	13	0	16	0	16	0	16	0.212	14	
108		min	-1.012	2	-0.073	14	0	1	0	1	0	1	0.018	13	
109	5	max	1.063	15	-0.006	13	0	16	0	16	0	16	0.43	14	
110		min	-1.012	2	-0.073	14	0	1	0	1	0	1	0.037	13	
111	M12	1	max	6.366	15	0.016	11	0	16	0	16	0	16	0.089	11
112		min	1.657	13	-0.13	16	0	1	0	1	0	1	-0.784	16	
113	2	max	6.366	15	0.016	11	0	16	0	16	0	16	0.041	11	
114		min	1.657	13	-0.13	16	0	1	0	1	0	1	-0.393	16	
115	3	max	6.366	15	0.016	11	0	16	0	16	0	16	-0.002	13	
116		min	1.657	13	-0.13	16	0	1	0	1	0	1	-0.008	15	
117	4	max	6.366	15	0.016	11	0	16	0	16	0	16	0.388	16	
118		min	1.657	13	-0.13	16	0	1	0	1	0	1	-0.056	7	
119	5	max	6.366	15	0.016	11	0	16	0	16	0	16	0.779	16	
120		min	1.657	13	-0.13	16	0	1	0	1	0	1	-0.104	7	
121	M13	1	max	2.19	11	0.021	11	0	16	0	16	0	16	0.122	11
122		min	-0.226	16	-0.103	16	0	1	0	1	0	1	-0.625	16	
123	2	max	2.19	11	0.021	11	0	16	0	16	0	16	0.06	11	
124		min	-0.226	16	-0.103	16	0	1	0	1	0	1	-0.315	16	
125	3	max	2.19	11	0.021	11	0	16	0	16	0	16	-0.001	13	
126		min	-0.226	16	-0.103	16	0	1	0	1	0	1	-0.005	14	
127	4	max	2.19	11	0.021	11	0	16	0	16	0	16	0.306	16	
128		min	-0.226	16	-0.103	16	0	1	0	1	0	1	-0.064	7	

Envelope Member Section Forces (Continued)

Member	Sec		Axial[k]	LC	y Shear[k]	LC	z Shear[k]	LC	Torque[k-ft]	LC	y-y Moment[k-ft]	LC	z-z Moment[k-ft]	LC
129	5	max	2.19	11	0.021	11	0	16	0	16	0	16	0.617	16
130		min	-0.226	16	-0.103	16	0	1	0	1	0	1	-0.126	7
131	M14	1	max	1.058	4	0.021	11	0	16	0	16	0	0.127	11
132		min	-1.422	14	-0.056	16	0	1	0	1	0	1	-0.341	16
133	2	max	1.058	4	0.021	11	0	16	0	16	0	16	0.064	11
134		min	-1.422	14	-0.056	16	0	1	0	1	0	1	-0.172	16
135	3	max	1.058	4	0.021	11	0	16	0	16	0	16	0.003	2
136		min	-1.422	14	-0.056	16	0	1	0	1	0	1	-0.003	16
137	4	max	1.058	4	0.021	11	0	16	0	16	0	16	0.167	16
138		min	-1.422	14	-0.056	16	0	1	0	1	0	1	-0.061	7
139	5	max	1.058	4	0.021	11	0	16	0	16	0	16	0.336	16
140		min	-1.422	14	-0.056	16	0	1	0	1	0	1	-0.123	7

Envelope Maximum Member Section Forces

Member		Axial[k]	Loc[ft]	LCy	Shear[k]	Loc[ft]	LCz	Shear[k]	Loc[ft]	LC	Torque[k-ft]	Loc[ft]	LCy-y Moment[k-ft]	Loc[ft]	LCz-z Moment[k-ft]	Loc[ft]	LC
1	M1	max	22.483	12	15	-0.051	11.5	13	0	48	16	0	48	16	0	48	16
2		min	0.685	36.5	13	-4.033	0	14	0	0	1	0	0	1	-27.279	0	14
3	M2	max	14.719	12	11	0.83	48	11	0	48	16	0	48	16	0	48	16
4		min	-4.754	0	16	-2.049	12	16	0	0	1	0	0	1	-12.472	12	16
5	M3	max	1.908	5.625	16	6.824	0	14	0	18	16	0	18	16	0	18	16
6		min	-0.467	5.813	7	-3.152	18	2	0	0	1	0	0	1	-21.456	18	16
7	M4	max	0.236	18	16	6.856	0	15	0	18	16	0	18	16	0	18	16
8		min	-0.13	5.813	7	-4.573	18	7	0	0	1	0	0	1	-20.083	18	16
9	M5	max	0.949	18	16	5.799	0	15	0	18	16	0	18	16	0	18	16
10		min	-0.132	5.813	4	-4.359	18	7	0	0	1	0	0	1	-12.015	18	16
11	M6	max	1.522	18	15	3.019	0	15	0	18	16	0	18	16	0	18	16
12		min	0.249	12.375	13	-2.743	18	7	0	0	1	0	0	1	-8.304	12	15
13	M7	max	8.76	12	11	-0.001	12	13	0	12	16	0	12	16	0	12	16
14		min	-1.252	0	16	-0.041	0	14	0	0	1	0	0	1	0	0	1
15	M8	max	11.118	12	15	0.004	12	11	0	12	16	0	12	16	0	12	16
16		min	2.842	0	13	-0.038	0	16	0	0	1	0	0	1	-0.045	12	7
17	M9	max	5.942	12	15	-0.005	12	13	0	12	16	0	12	16	0	12	16
18		min	1.373	0	16	-0.144	0	14	0	0	1	0	0	1	-0.865	0	14
19	M10	max	3.028	12	15	-0.006	12	13	0	12	16	0	12	16	0	12	16
20		min	0.732	0	13	-0.12	0	14	0	0	1	0	0	1	-0.72	0	14
21	M11	max	1.063	12	15	-0.006	12	13	0	12	16	0	12	16	0	12	16
22		min	-1.012	0	2	-0.073	0	14	0	0	1	0	0	1	-0.44	0	14
23	M12	max	6.366	12	15	0.016	12	11	0	12	16	0	12	16	0	12	16
24		min	1.657	0	13	-0.13	0	16	0	0	1	0	0	1	-0.784	0	16
25	M13	max	2.19	12	11	0.021	12	11	0	12	16	0	12	16	0	12	16
26		min	-0.226	0	16	-0.103	0	16	0	0	1	0	0	1	-0.625	0	16
27	M14	max	1.058	12	4	0.021	12	11	0	12	16	0	12	16	0	12	16
28		min	-1.422	0	14	-0.056	0	16	0	0	1	0	0	1	-0.341	0	16

Envelope Member End Reactions

Member			Member End	Axial[k]	LC	y Shear[k]	LC	z Shear[k]	LC	Torque[k-ft]	LC	y-y Moment[k-ft]	LC	z-z Moment[k-ft]	LC
1	M1	I	max	22.483	15	-0.051	13	0	16	0	16	0	16	-0.127	13
2			min	4.595	13	-4.033	14	0	1	0	1	0	1	-27.279	14
3		J	max	3.019	15	-0.249	13	0	16	0	16	0	16	9.508	15
4			min	0.685	13	-1.432	15	0	1	0	1	0	1	1.512	13
5	M2	I	max	14.719	11	0.147	11	0	16	0	16	0	16	0	16
6			min	-4.754	16	-0.749	16	0	1	0	1	0	1	0	1
7		J	max	2.742	11	0.83	11	0	16	0	16	0	16	4.362	16

Envelope Member End Reactions (Continued)

Member	Member End		Axial[k]	LC	y Shear[k]	LC	z Shear[k]	LC	Torque[k-ft]	LC	y-y Moment[k-ft]	LC	z-z Moment[k-ft]	LC
8		min	0.253	16	-0.579	16	0	1	0	1	0	1	-5.206	7
9	M3	I	max	1.908	16	6.824	14	0	16	0	16	0	33.634	14
10		min	-0.454	7	1.064	13	0	1	0	1	0	1	1.579	13
11		J	max	1.714	16	2.548	16	0	16	0	16	0	5.1	11
12		min	-0.454	7	-3.152	2	0	1	0	1	0	1	-21.456	16
13	M4	I	max	0.188	16	6.856	15	0	16	0	16	0	25.719	14
14		min	-0.125	7	1.348	13	0	1	0	1	0	1	2.541	13
15		J	max	0.236	16	1.958	16	0	16	0	16	0	8.22	11
16		min	-0.125	7	-4.573	7	0	1	0	1	0	1	-20.083	16
17	M5	I	max	0.857	16	5.799	15	0	16	0	16	0	20.129	15
18		min	-0.131	4	1.499	13	0	1	0	1	0	1	2.866	13
19		J	max	0.949	16	0.5	16	0	16	0	16	0	9.104	11
20		min	-0.131	4	-4.359	7	0	1	0	1	0	1	-12.015	16
21	M6	I	max	1.43	15	3.019	15	0	16	0	16	0	9.508	15
22		min	0.249	13	0.685	13	0	1	0	1	0	1	1.512	13
23		J	max	1.522	15	-0.253	16	0	16	0	16	0	5.206	11
24		min	0.249	13	-2.743	7	0	1	0	1	0	1	-4.362	16
25	M7	I	max	8.76	11	-0.001	13	0	16	0	16	0	0	16
26		min	-1.252	16	-0.041	14	0	1	0	1	0	1	0	1
27		J	max	8.76	11	-0.001	13	0	16	0	16	0	0.492	14
28		min	-1.252	16	-0.041	14	0	1	0	1	0	1	0.009	13
29	M8	I	max	11.118	15	0.004	11	0	16	0	16	0	0	16
30		min	2.842	13	-0.038	16	0	1	0	1	0	1	0	1
31		J	max	11.118	15	0.004	11	0	16	0	16	0	0.457	16
32		min	2.842	13	-0.038	16	0	1	0	1	0	1	-0.045	7
33	M9	I	max	5.942	15	-0.005	13	0	16	0	16	0	-0.028	13
34		min	1.373	16	-0.144	14	0	1	0	1	0	1	-0.865	14
35		J	max	5.942	15	-0.005	13	0	16	0	16	0	0.866	14
36		min	1.373	16	-0.144	14	0	1	0	1	0	1	0.032	13
37	M10	I	max	3.028	15	-0.006	13	0	16	0	16	0	-0.038	13
38		min	0.732	13	-0.12	14	0	1	0	1	0	1	-0.72	14
39		J	max	3.028	15	-0.006	13	0	16	0	16	0	0.717	14
40		min	0.732	13	-0.12	14	0	1	0	1	0	1	0.039	13
41	M11	I	max	1.063	15	-0.006	13	0	16	0	16	0	-0.039	13
42		min	-1.012	2	-0.073	14	0	1	0	1	0	1	-0.44	14
43		J	max	1.063	15	-0.006	13	0	16	0	16	0	0.43	14
44		min	-1.012	2	-0.073	14	0	1	0	1	0	1	0.037	13
45	M12	I	max	6.366	15	0.016	11	0	16	0	16	0	0.089	11
46		min	1.657	13	-0.13	16	0	1	0	1	0	1	-0.784	16
47		J	max	6.366	15	0.016	11	0	16	0	16	0	0.779	16
48		min	1.657	13	-0.13	16	0	1	0	1	0	1	-0.104	7
49	M13	I	max	2.19	11	0.021	11	0	16	0	16	0	0.122	11
50		min	-0.226	16	-0.103	16	0	1	0	1	0	1	-0.625	16
51		J	max	2.19	11	0.021	11	0	16	0	16	0	0.617	16
52		min	-0.226	16	-0.103	16	0	1	0	1	0	1	-0.126	7
53	M14	I	max	1.058	4	0.021	11	0	16	0	16	0	0.127	11
54		min	-1.422	14	-0.056	16	0	1	0	1	0	1	-0.341	16
55		J	max	1.058	4	0.021	11	0	16	0	16	0	0.336	16
56		min	-1.422	14	-0.056	16	0	1	0	1	0	1	-0.123	7

Envelope Member Torsion Stresses

Member	Sec		Torque[k-ft]	LC	Torsion Shear[ksi]	LC	y-y Warp Shear[ksi]	LC	z-z Warp Shear[ksi]	LC	Top Warp Bend[ksi]	LC	Bot Warp Bend[ksi]	LC
1	M1	1	max	0	16	0	16	NC	NC	NC	NC	NC	NC	NC
2		min	0	1	0	1	NC	NC	NC	NC	NC	NC	NC	NC
3		2	max	0	16	0	16	NC	NC	NC	NC	NC	NC	NC

Envelope Member Torsion Stresses (Continued)

Member	Sec	Torque[k-ft]	LC Torsion Shear[ksi]	LCy-y Warp Shear[ksi]	LCz-z Warp Shear[ksi]	LCz-Top Warp Bend[ksi]	LCz-Bot Warp Bend[ksi]	LC
4		min	0	1	0	1	NC	NC
5	3	max	0	16	0	16	NC	NC
6		min	0	1	0	1	NC	NC
7	4	max	0	16	0	16	NC	NC
8		min	0	1	0	1	NC	NC
9	5	max	0	16	0	16	NC	NC
10		min	0	1	0	1	NC	NC
11	M2	1	max	0	16	0	16	NC
12		min	0	1	0	1	NC	NC
13	2	max	0	16	0	16	NC	NC
14		min	0	1	0	1	NC	NC
15	3	max	0	16	0	16	NC	NC
16		min	0	1	0	1	NC	NC
17	4	max	0	16	0	16	NC	NC
18		min	0	1	0	1	NC	NC
19	5	max	0	16	0	16	NC	NC
20		min	0	1	0	1	NC	NC
21	M3	1	max	0	16	0	16	0
22		min	0	1	0	1	0	1
23	2	max	0	16	0	16	0	16
24		min	0	1	0	1	0	1
25	3	max	0	16	0	16	0	16
26		min	0	1	0	1	0	1
27	4	max	0	16	0	16	0	16
28		min	0	1	0	1	0	1
29	5	max	0	16	0	16	0	16
30		min	0	1	0	1	0	1
31	M4	1	max	0	16	0	16	0
32		min	0	1	0	1	0	1
33	2	max	0	16	0	16	0	16
34		min	0	1	0	1	0	1
35	3	max	0	16	0	16	0	16
36		min	0	1	0	1	0	1
37	4	max	0	16	0	16	0	16
38		min	0	1	0	1	0	1
39	5	max	0	16	0	16	0	16
40		min	0	1	0	1	0	1
41	M5	1	max	0	16	0	16	0
42		min	0	1	0	1	0	1
43	2	max	0	16	0	16	0	16
44		min	0	1	0	1	0	1
45	3	max	0	16	0	16	0	16
46		min	0	1	0	1	0	1
47	4	max	0	16	0	16	0	16
48		min	0	1	0	1	0	1
49	5	max	0	16	0	16	0	16
50		min	0	1	0	1	0	1
51	M6	1	max	0	16	0	16	0
52		min	0	1	0	1	0	1
53	2	max	0	16	0	16	0	16
54		min	0	1	0	1	0	1
55	3	max	0	16	0	16	0	16
56		min	0	1	0	1	0	1
57	4	max	0	16	0	16	0	16
58		min	0	1	0	1	0	1

Envelope Member Torsion Stresses (Continued)

Member	Sec	Torque[k-ft]	LC Torsion Shear[ksi]	LCy-y Warp Shear[ksi]	LCz-z Warp Shear[ksi]	LCz-Top Warp Bend[ksi]	LCz-Bot Warp Bend[ksi]	LC
59	5	max	0	16	0	16	0	16
60		min	0	1	0	1	0	1
61	M7	1	max	0	16	0	16	0
62		min	0	1	0	1	0	1
63	2	max	0	16	0	16	0	16
64		min	0	1	0	1	0	1
65	3	max	0	16	0	16	0	16
66		min	0	1	0	1	0	1
67	4	max	0	16	0	16	0	16
68		min	0	1	0	1	0	1
69	5	max	0	16	0	16	0	16
70		min	0	1	0	1	0	1
71	M8	1	max	0	16	0	16	0
72		min	0	1	0	1	0	1
73	2	max	0	16	0	16	0	16
74		min	0	1	0	1	0	1
75	3	max	0	16	0	16	0	16
76		min	0	1	0	1	0	1
77	4	max	0	16	0	16	0	16
78		min	0	1	0	1	0	1
79	5	max	0	16	0	16	0	16
80		min	0	1	0	1	0	1
81	M9	1	max	0	16	0	16	0
82		min	0	1	0	1	0	1
83	2	max	0	16	0	16	0	16
84		min	0	1	0	1	0	1
85	3	max	0	16	0	16	0	16
86		min	0	1	0	1	0	1
87	4	max	0	16	0	16	0	16
88		min	0	1	0	1	0	1
89	5	max	0	16	0	16	0	16
90		min	0	1	0	1	0	1
91	M10	1	max	0	16	0	16	0
92		min	0	1	0	1	0	1
93	2	max	0	16	0	16	0	16
94		min	0	1	0	1	0	1
95	3	max	0	16	0	16	0	16
96		min	0	1	0	1	0	1
97	4	max	0	16	0	16	0	16
98		min	0	1	0	1	0	1
99	5	max	0	16	0	16	0	16
100		min	0	1	0	1	0	1
101	M11	1	max	0	16	0	16	0
102		min	0	1	0	1	0	1
103	2	max	0	16	0	16	0	16
104		min	0	1	0	1	0	1
105	3	max	0	16	0	16	0	16
106		min	0	1	0	1	0	1
107	4	max	0	16	0	16	0	16
108		min	0	1	0	1	0	1
109	5	max	0	16	0	16	0	16
110		min	0	1	0	1	0	1
111	M12	1	max	0	16	0	16	0
112		min	0	1	0	1	0	1
113	2	max	0	16	0	16	0	16

Envelope Member Torsion Stresses (Continued)

Member	Sec	Torque[k-ft]	LC Torsion Shear[ksi]	LCy-y Warp Shear[ksi]	LCz-z Warp Shear[ksi]	LCz-Top Warp Bend[ksi]	LCz-Bot Warp Bend[ksi]	LC
114		min	0	1	0	1	NC	NC
115	3	max	0	16	0	16	NC	NC
116		min	0	1	0	1	NC	NC
117	4	max	0	16	0	16	NC	NC
118		min	0	1	0	1	NC	NC
119	5	max	0	16	0	16	NC	NC
120		min	0	1	0	1	NC	NC
121	M13	1	max	0	16	0	16	NC
122		min	0	1	0	1	NC	NC
123	2	max	0	16	0	16	NC	NC
124		min	0	1	0	1	NC	NC
125	3	max	0	16	0	16	NC	NC
126		min	0	1	0	1	NC	NC
127	4	max	0	16	0	16	NC	NC
128		min	0	1	0	1	NC	NC
129	5	max	0	16	0	16	NC	NC
130		min	0	1	0	1	NC	NC
131	M14	1	max	0	16	0	16	NC
132		min	0	1	0	1	NC	NC
133	2	max	0	16	0	16	NC	NC
134		min	0	1	0	1	NC	NC
135	3	max	0	16	0	16	NC	NC
136		min	0	1	0	1	NC	NC
137	4	max	0	16	0	16	NC	NC
138		min	0	1	0	1	NC	NC
139	5	max	0	16	0	16	NC	NC
140		min	0	1	0	1	NC	NC

Envelope Member Section Stresses

Member	Sec	Axial[ksi]	LC y Shear[ksi]	LC z Shear[ksi]	LC y-Top[ksi]	LC y-Bot[ksi]	LC z-Top[ksi]	LC z-Bot[ksi]	LC
1	M1	1	max	1.071	15	-0.005	13	0	16
2			min	0.219	13	-0.42	14	0	1
3	2		max	1.071	15	-0.02	13	0	16
4			min	0.219	13	-0.42	14	0	1
5	3		max	0.746	15	-0.024	13	0	16
6			min	0.168	13	-0.231	14	0	1
7	4		max	0.42	15	-0.026	13	0	16
8			min	0.104	13	-0.214	14	0	1
9	5		max	0.144	15	-0.026	13	0	16
10			min	0.033	13	-0.149	15	0	1
11	M2	1	max	0.701	11	0.015	11	0	16
12			min	-0.226	16	-0.078	16	0	1
13	2		max	0.701	11	0.063	11	0	16
14			min	-0.226	16	-0.214	16	0	1
15	3		max	0.556	11	0.076	11	0	16
16			min	-0.105	16	-0.214	16	0	1
17	4		max	0.338	11	0.086	11	0	16
18			min	0.012	16	-0.151	16	0	1
19	5		max	0.131	11	0.086	11	0	16
20			min	0.012	16	-0.06	16	0	1
21	M3	1	max	0.107	16	1.309	14	0	16
22			min	-0.025	7	0.204	13	0	1
23	2		max	0.107	16	0.927	16	0	16
24			min	-0.025	7	-0.045	2	0	1
25	3		max	0.101	16	0.231	14	0	16

Envelope Member Section Stresses (Continued)

Member	Sec		Axial[ksi]	LC	y Shear[ksi]	LC	z Shear[ksi]	LC	y-Top[ksi]	LC	y-Bot[ksi]	LC	z-Top[ksi]	LC	z-Bot[ksi]	LC	
26		min	-0.026	7	-0.001	7	0	1	0.212	16	-0.668	15	0	1	0	1	
27	4	max	0.096	16	0.693	14	0	16	1.086	14	-0.083	13	0	16	0	16	
28		min	-0.025	7	-0.043	4	0	1	0.083	13	-1.086	14	0	1	0	1	
29	5	max	0.096	16	0.489	16	0	16	2.796	16	0.665	11	0	16	0	16	
30		min	-0.025	7	-0.605	2	0	1	-0.665	7	-2.796	16	0	1	0	1	
31	M4	1	max	0.011	16	1.315	15	0	16	-0.331	13	3.352	14	0	16	0	16
32		min	-0.007	7	0.259	13	0	1	-3.352	14	0.331	13	0	1	0	1	
33	2	max	0.011	16	0.625	14	0	16	0.41	11	0.963	16	0	16	0	16	
34		min	-0.007	7	0.041	13	0	1	-0.963	16	-0.41	7	0	1	0	1	
35	3	max	0.012	16	0.35	14	0	16	0.997	15	-0.235	16	0	16	0	16	
36		min	-0.007	7	-0.001	7	0	1	0.235	16	-0.997	15	0	1	0	1	
37	4	max	0.013	16	0.569	16	0	16	1.292	14	-0.126	13	0	16	0	16	
38		min	-0.007	7	-0.107	2	0	1	0.126	13	-1.292	14	0	1	0	1	
39	5	max	0.013	16	0.376	16	0	16	2.617	16	1.071	11	0	16	0	16	
40		min	-0.007	7	-0.877	7	0	1	-1.071	7	-2.617	16	0	1	0	1	
41	M5	1	max	0.048	16	1.112	15	0	16	-0.373	13	2.623	15	0	16	0	16
42		min	-0.007	4	0.287	13	0	1	-2.623	15	0.373	13	0	1	0	1	
43	2	max	0.048	16	0.485	15	0	16	0.447	11	0.728	16	0	16	0	16	
44		min	-0.007	4	0.049	13	0	1	-0.728	16	-0.447	7	0	1	0	1	
45	3	max	0.05	16	0.312	14	0	16	1.043	15	-0.275	16	0	16	0	16	
46		min	-0.007	4	0	7	0	1	0.275	16	-1.043	15	0	1	0	1	
47	4	max	0.053	16	0.304	16	0	16	1.089	15	-0.141	13	0	16	0	16	
48		min	-0.007	4	-0.233	4	0	1	0.141	13	-1.089	15	0	1	0	1	
49	5	max	0.053	16	0.096	16	0	16	1.566	16	1.186	11	0	16	0	16	
50		min	-0.007	4	-0.836	7	0	1	-1.186	7	-1.566	16	0	1	0	1	
51	M6	1	max	0.08	15	0.579	15	0	16	-0.197	13	1.239	15	0	16	0	16
52		min	0.014	13	0.131	13	0	1	-1.239	15	0.197	13	0	1	0	1	
53	2	max	0.08	15	0.284	15	0	16	0.492	11	0.447	16	0	16	0	16	
54		min	0.014	13	0.09	13	0	1	-0.447	16	-0.492	7	0	1	0	1	
55	3	max	0.084	15	0.255	14	0	16	0.892	15	-0.191	16	0	16	0	16	
56		min	0.014	13	0	7	0	1	0.191	16	-0.892	15	0	1	0	1	
57	4	max	0.085	15	-0.019	16	0	16	0.924	15	-0.141	13	0	16	0	16	
58		min	0.014	13	-0.263	2	0	1	0.141	13	-0.924	15	0	1	0	1	
59	5	max	0.085	15	-0.049	16	0	16	0.568	16	0.678	11	0	16	0	16	
60		min	0.014	13	-0.526	7	0	1	-0.678	7	-0.568	16	0	1	0	1	
61	M7	1	max	2.6	11	0	13	0	16	0	0	16	0	16	0	16	
62		min	-0.371	16	-0.027	14	0	1	0	1	0	1	0	1	0	1	
63	2	max	2.6	11	0	13	0	16	-0.007	13	0.379	14	0	16	0	16	
64		min	-0.371	16	-0.027	14	0	1	-0.379	14	0.007	13	0	1	0	1	
65	3	max	2.6	11	0	13	0	16	-0.014	13	0.757	14	0	16	0	16	
66		min	-0.371	16	-0.027	14	0	1	-0.757	14	0.014	13	0	1	0	1	
67	4	max	2.6	11	0	13	0	16	-0.021	13	1.136	14	0	16	0	16	
68		min	-0.371	16	-0.027	14	0	1	-1.136	14	0.021	13	0	1	0	1	
69	5	max	2.6	11	0	13	0	16	-0.028	13	1.514	14	0	16	0	16	
70		min	-0.371	16	-0.027	14	0	1	-1.514	14	0.028	13	0	1	0	1	
71	M8	1	max	3.299	15	0.002	11	0	16	0	0	16	0	16	0	16	
72		min	0.843	13	-0.025	16	0	1	0	1	0	1	0	1	0	1	
73	2	max	3.299	15	0.002	11	0	16	0.035	11	0.352	16	0	16	0	16	
74		min	0.843	13	-0.025	16	0	1	-0.352	16	-0.035	7	0	1	0	1	
75	3	max	3.299	15	0.002	11	0	16	0.07	11	0.704	16	0	16	0	16	
76		min	0.843	13	-0.025	16	0	1	-0.704	16	-0.07	7	0	1	0	1	
77	4	max	3.299	15	0.002	11	0	16	0.104	11	1.055	16	0	16	0	16	
78		min	0.843	13	-0.025	16	0	1	-1.055	16	-0.104	7	0	1	0	1	
79	5	max	3.299	15	0.002	11	0	16	0.139	11	1.407	16	0	16	0	16	
80		min	0.843	13	-0.025	16	0	1	-1.407	16	-0.139	7	0	1	0	1	

Envelope Member Section Stresses (Continued)

Member	Sec		Axial[ksi]	LC	y Shear[ksi]	LC	z Shear[ksi]	LC	y-Top[ksi]	LC	y-Bot[ksi]	LC	z-Top[ksi]	LC	z-Bot[ksi]	LC	
81	M9	1	max	1.763	15	-0.003	13	0	16	2.66	14	-0.085	13	0	16	0	16
82			min	0.407	16	-0.094	14	0	1	0.085	13	-2.66	14	0	1	0	1
83		2	max	1.763	15	-0.003	13	0	16	1.329	14	-0.039	13	0	16	0	16
84			min	0.407	16	-0.094	14	0	1	0.039	13	-1.329	14	0	1	0	1
85		3	max	1.763	15	-0.003	13	0	16	0.004	16	0.024	11	0	16	0	16
86			min	0.407	16	-0.094	14	0	1	-0.024	7	-0.004	16	0	1	0	1
87		4	max	1.763	15	-0.003	13	0	16	-0.052	13	1.332	14	0	16	0	16
88			min	0.407	16	-0.094	14	0	1	-1.332	14	0.052	13	0	1	0	1
89		5	max	1.763	15	-0.003	13	0	16	-0.098	13	2.663	14	0	16	0	16
90			min	0.407	16	-0.094	14	0	1	-2.663	14	0.098	13	0	1	0	1
91	M10	1	max	0.898	15	-0.004	13	0	16	2.217	14	-0.117	13	0	16	0	16
92			min	0.217	13	-0.078	14	0	1	0.117	13	-2.217	14	0	1	0	1
93		2	max	0.898	15	-0.004	13	0	16	1.111	14	-0.057	13	0	16	0	16
94			min	0.217	13	-0.078	14	0	1	0.057	13	-1.111	14	0	1	0	1
95		3	max	0.898	15	-0.004	13	0	16	0.008	16	0.006	11	0	16	0	16
96			min	0.217	13	-0.078	14	0	1	-0.006	7	-0.008	16	0	1	0	1
97		4	max	0.898	15	-0.004	13	0	16	-0.062	13	1.101	14	0	16	0	16
98			min	0.217	13	-0.078	14	0	1	-1.101	14	0.062	13	0	1	0	1
99		5	max	0.898	15	-0.004	13	0	16	-0.121	13	2.206	14	0	16	0	16
100			min	0.217	13	-0.078	14	0	1	-2.206	14	0.121	13	0	1	0	1
101	M11	1	max	0.315	15	-0.004	13	0	16	1.355	14	-0.119	13	0	16	0	16
102			min	-0.3	2	-0.047	14	0	1	0.119	13	-1.355	14	0	1	0	1
103		2	max	0.315	15	-0.004	13	0	16	0.686	14	-0.061	13	0	16	0	16
104			min	-0.3	2	-0.047	14	0	1	0.061	13	-0.686	14	0	1	0	1
105		3	max	0.315	15	-0.004	13	0	16	0.016	14	0	4	0	16	0	16
106			min	-0.3	2	-0.047	14	0	1	0	4	-0.016	14	0	1	0	1
107		4	max	0.315	15	-0.004	13	0	16	-0.055	13	0.653	14	0	16	0	16
108			min	-0.3	2	-0.047	14	0	1	-0.653	14	0.055	13	0	1	0	1
109		5	max	0.315	15	-0.004	13	0	16	-0.113	13	1.323	14	0	16	0	16
110			min	-0.3	2	-0.047	14	0	1	-1.323	14	0.113	13	0	1	0	1
111	M12	1	max	1.889	15	0.011	11	0	16	2.412	16	0.275	11	0	16	0	16
112			min	0.492	13	-0.085	16	0	1	-0.275	7	-2.412	16	0	1	0	1
113		2	max	1.889	15	0.011	11	0	16	1.21	16	0.126	11	0	16	0	16
114			min	0.492	13	-0.085	16	0	1	-0.126	7	-1.21	16	0	1	0	1
115		3	max	1.889	15	0.011	11	0	16	0.026	15	-0.006	13	0	16	0	16
116			min	0.492	13	-0.085	16	0	1	0.006	13	-0.026	15	0	1	0	1
117		4	max	1.889	15	0.011	11	0	16	0.172	11	1.194	16	0	16	0	16
118			min	0.492	13	-0.085	16	0	1	-1.194	16	-0.172	7	0	1	0	1
119		5	max	1.889	15	0.011	11	0	16	0.322	11	2.395	16	0	16	0	16
120			min	0.492	13	-0.085	16	0	1	-2.395	16	-0.322	7	0	1	0	1
121	M13	1	max	0.65	11	0.013	11	0	16	1.924	16	0.376	11	0	16	0	16
122			min	-0.067	16	-0.067	16	0	1	-0.376	7	-1.924	16	0	1	0	1
123		2	max	0.65	11	0.013	11	0	16	0.968	16	0.185	11	0	16	0	16
124			min	-0.067	16	-0.067	16	0	1	-0.185	7	-0.968	16	0	1	0	1
125		3	max	0.65	11	0.013	11	0	16	0.016	14	-0.002	13	0	16	0	16
126			min	-0.067	16	-0.067	16	0	1	0.002	13	-0.016	14	0	1	0	1
127		4	max	0.65	11	0.013	11	0	16	0.197	11	0.942	16	0	16	0	16
128			min	-0.067	16	-0.067	16	0	1	-0.942	16	-0.197	7	0	1	0	1
129		5	max	0.65	11	0.013	11	0	16	0.389	11	1.897	16	0	16	0	16
130			min	-0.067	16	-0.067	16	0	1	-1.897	16	-0.389	7	0	1	0	1
131	M14	1	max	0.314	4	0.014	11	0	16	1.049	16	0.39	11	0	16	0	16
132			min	-0.422	14	-0.037	16	0	1	-0.39	7	-1.049	16	0	1	0	1
133		2	max	0.314	4	0.014	11	0	16	0.528	16	0.197	11	0	16	0	16
134			min	-0.422	14	-0.037	16	0	1	-0.197	7	-0.528	16	0	1	0	1
135		3	max	0.314	4	0.014	11	0	16	0.008	16	0.011	2	0	16	0	16

Envelope Member Section Stresses (Continued)

Member	Sec		Axial[ksi]	LC	y Shear[ksi]	LC	z Shear[ksi]	LC	y-Top[ksi]	LC	y-Bot[ksi]	LC	z-Top[ksi]	LC	z-Bot[ksi]	LC
136		min	-0.422	14	-0.037	16	0	1	-0.011	2	-0.008	16	0	1	0	1
137	4	max	0.314	4	0.014	11	0	16	0.187	11	0.512	16	0	16	0	16
138		min	-0.422	14	-0.037	16	0	1	-0.512	16	-0.187	7	0	1	0	1
139	5	max	0.314	4	0.014	11	0	16	0.38	11	1.033	16	0	16	0	16
140		min	-0.422	14	-0.037	16	0	1	-1.033	16	-0.38	7	0	1	0	1

Envelope Member Section Deflections - Service

No Data to Print...																
---------------------	--	--	--	--	--	--	--	--	--	--	--	--	--	--	--	--

Envelope Member Section Deflections - Strength

Member	Sec		x [in]	LC	y [in]	LC	z [in]	LC	x Rotate [rad]	LC	(n) L/y' Ratio	LC	(n) L/z' Ratio	LC	
1	M1	1	max	0	16	0	16	0	16	0	16	NC	16	NC	16
2			min	0	1	0	1	0	1	0	1	NC	1	NC	1
3		2	max	-0.001	13	0.202	14	0	16	0	16	NC	16	NC	16
4			min	-0.007	15	-0.004	7	0	1	0	1	NC	1	NC	1
5		3	max	-0.002	13	0.378	14	0	16	0	16	NC	15	NC	16
6			min	-0.011	15	-0.004	7	0	1	0	1	7513.417	14	NC	1
7		4	max	-0.003	13	0.52	14	0	16	0	16	NC	15	NC	16
8			min	-0.014	15	-0.004	7	0	1	0	1	8395.52	14	NC	1
9		5	max	-0.003	13	0.602	14	0	16	0	16	NC	16	NC	16
10			min	-0.015	15	-0.005	7	0	1	0	1	NC	1	NC	1
11	M2	1	max	0	16	0	16	0	16	0	16	NC	16	NC	16
12			min	0	1	0	1	0	1	0	1	NC	1	NC	1
13		2	max	0.001	16	0.203	14	0	16	0	16	NC	16	NC	16
14			min	-0.004	7	-0.004	7	0	1	0	1	NC	1	NC	1
15		3	max	0.002	16	0.378	14	0	16	0	16	NC	15	NC	16
16			min	-0.008	7	-0.004	7	0	1	0	1	7537.268	14	NC	1
17		4	max	0.002	16	0.52	14	0	16	0	16	NC	15	NC	16
18			min	-0.01	7	-0.004	7	0	1	0	1	8400.792	14	NC	1
19		5	max	0.002	16	0.602	14	0	16	0	16	NC	16	NC	16
20			min	-0.011	7	-0.004	7	0	1	0	1	NC	1	NC	1
21	M3	1	max	0.004	11	-0.001	13	0	16	0	16	NC	16	NC	16
22			min	-0.202	14	-0.007	15	0	1	0	1	NC	1	NC	1
23		2	max	0.004	11	0.005	16	0	16	0	16	NC	16	NC	16
24			min	-0.202	14	-0.014	7	0	1	0	1	NC	1	NC	1
25		3	max	0.004	11	-0.005	16	0	16	0	16	NC	16	NC	16
26			min	-0.202	14	-0.019	7	0	1	0	1	NC	1	NC	1
27		4	max	0.004	11	-0.005	13	0	16	0	16	NC	16	NC	16
28			min	-0.203	14	-0.02	15	0	1	0	1	NC	1	NC	1
29		5	max	0.004	11	0.001	16	0	16	0	16	NC	16	NC	16
30			min	-0.203	14	-0.004	7	0	1	0	1	NC	1	NC	1
31	M4	1	max	0.004	11	-0.002	13	0	16	0	16	NC	16	NC	16
32			min	-0.378	14	-0.011	15	0	1	0	1	NC	1	NC	1
33		2	max	0.004	11	0.002	16	0	16	0	16	NC	16	NC	16
34			min	-0.378	14	-0.023	7	0	1	0	1	NC	1	NC	1
35		3	max	0.004	11	-0.008	16	0	16	0	16	NC	16	NC	16
36			min	-0.378	14	-0.031	15	0	1	0	1	9245.52	15	NC	1
37		4	max	0.004	11	-0.007	13	0	16	0	16	NC	16	NC	16
38			min	-0.378	14	-0.03	15	0	1	0	1	9347.647	15	NC	1
39		5	max	0.004	11	0.002	16	0	16	0	16	NC	16	NC	16
40			min	-0.378	14	-0.008	7	0	1	0	1	NC	1	NC	1
41	M5	1	max	0.004	11	-0.003	13	0	16	0	16	NC	16	NC	16
42			min	-0.52	14	-0.014	15	0	1	0	1	NC	1	NC	1
43		2	max	0.004	11	-0.001	16	0	16	0	16	NC	16	NC	16

Envelope Member Section Deflections - Strength (Continued)

Member	Sec		x [in]	LC	y [in]	LC	z [in]	LC	x Rotate [rad]	LC	(n) L/y' Ratio	LC	(n) L/z' Ratio	LC	
44		min	-0.52	14	-0.027	7	0	1	0	1	NC	1	NC	1	
45	3	max	0.004	11	-0.009	16	0	16	0	16	NC	16	NC	16	
46		min	-0.52	14	-0.036	15	0	1	0	1	8355.587	15	NC	1	
47	4	max	0.004	11	-0.008	13	0	16	0	16	NC	16	NC	16	
48		min	-0.52	14	-0.031	15	0	1	0	1	9367.862	15	NC	1	
49	5	max	0.004	11	0.002	16	0	16	0	16	NC	16	NC	16	
50		min	-0.52	14	-0.01	7	0	1	0	1	NC	1	NC	1	
51	M6	1	max	0.005	11	-0.003	13	0	16	0	16	NC	16	NC	16
52		min	-0.602	14	-0.015	15	0	1	0	1	NC	1	NC	1	
53	2	max	0.004	11	-0.004	16	0	16	0	16	NC	16	NC	16	
54		min	-0.602	14	-0.027	7	0	1	0	1	NC	1	NC	1	
55	3	max	0.004	11	-0.008	16	0	16	0	16	NC	16	NC	16	
56		min	-0.602	14	-0.036	15	0	1	0	1	8630.403	15	NC	1	
57	4	max	0.004	11	-0.008	13	0	16	0	16	NC	16	NC	16	
58		min	-0.602	14	-0.03	15	0	1	0	1	NC	1	NC	1	
59	5	max	0.004	11	0.002	16	0	16	0	16	NC	16	NC	16	
60		min	-0.602	14	-0.011	7	0	1	0	1	NC	1	NC	1	
61	M7	1	max	0	16	0	16	0	16	0	16	NC	16	NC	16
62		min	0	1	0	1	0	1	0	1	NC	1	NC	1	
63	2	max	0.001	16	0.077	14	0	16	0	16	NC	13	NC	16	
64		min	-0.004	7	0	13	0	1	0	1	5447.846	14	NC	1	
65	3	max	0.001	16	0.143	14	0	16	0	16	NC	13	NC	16	
66		min	-0.008	7	0	13	0	1	0	1	3404.904	14	NC	1	
67	4	max	0.002	16	0.189	14	0	16	0	16	NC	13	NC	16	
68		min	-0.012	7	-0.001	2	0	1	0	1	3891.319	14	NC	1	
69	5	max	0.002	16	0.202	14	0	16	0	16	NC	16	NC	16	
70		min	-0.016	7	-0.004	7	0	1	0	1	NC	1	NC	1	
71	M8	1	max	0	16	0	16	0	16	0	16	NC	16	NC	16
72		min	0	1	0	1	0	1	0	1	NC	1	NC	1	
73	2	max	-0.001	13	0.075	16	0	16	0	16	NC	13	NC	16	
74		min	-0.005	15	-0.003	7	0	1	0	1	5862.285	16	NC	1	
75	3	max	-0.003	13	0.141	16	0	16	0	16	NC	13	NC	16	
76		min	-0.01	15	-0.006	7	0	1	0	1	3663.928	16	NC	1	
77	4	max	-0.004	13	0.186	16	0	16	0	16	NC	13	NC	16	
78		min	-0.015	15	-0.006	7	0	1	0	1	4187.346	16	NC	1	
79	5	max	-0.005	13	0.202	14	0	16	0	16	NC	16	NC	16	
80		min	-0.02	15	-0.004	7	0	1	0	1	NC	1	NC	1	
81	M9	1	max	0.002	16	0.202	14	0	16	0	16	NC	16	NC	16
82		min	-0.016	7	-0.004	7	0	1	0	1	NC	1	NC	1	
83	2	max	0.002	16	0.228	16	0	16	0	16	NC	13	NC	16	
84		min	-0.019	7	-0.005	2	0	1	0	1	5633.02	16	NC	1	
85	3	max	0.001	16	0.29	14	0	16	0	16	NC	15	NC	16	
86		min	-0.021	7	-0.003	2	0	1	0	1	1653.168	16	NC	1	
87	4	max	0	16	0.352	14	0	16	0	16	NC	13	NC	16	
88		min	-0.024	7	-0.001	2	0	1	0	1	967.924	16	NC	1	
89	5	max	0	16	0.378	14	0	16	0	16	NC	15	NC	16	
90		min	-0.027	7	-0.004	7	0	1	0	1	824.228	16	NC	1	
91	M10	1	max	0	16	0.378	14	0	16	0	16	NC	16	NC	16
92		min	-0.027	7	-0.004	7	0	1	0	1	NC	1	NC	1	
93	2	max	-0.001	16	0.398	14	0	16	0	16	NC	15	NC	16	
94		min	-0.028	7	-0.007	7	0	1	0	1	7001.339	16	NC	1	
95	3	max	-0.002	16	0.448	14	0	16	0	16	NC	13	NC	16	
96		min	-0.029	7	-0.004	2	0	1	0	1	2029.647	14	NC	1	
97	4	max	-0.002	16	0.5	14	0	16	0	16	NC	13	NC	16	
98		min	-0.03	7	-0.002	2	0	1	0	1	1179.495	14	NC	1	

Envelope Member Section Deflections - Strength (Continued)

Member	Sec		x [in]	LC	y [in]	LC	z [in]	LC	x Rotate [rad]	LC	(n) L/y' Ratio	LC	(n) L/z' Ratio	LC	
99		5	max	-0.003	16	0.52	14	0	16	0	16	NC	13	NC	16
100			min	-0.031	7	-0.004	7	0	1	0	1	1010.629	14	NC	1
101	M11	1	max	-0.003	16	0.52	14	0	16	0	16	NC	16	NC	16
102			min	-0.031	7	-0.004	7	0	1	0	1	NC	1	NC	1
103		2	max	-0.004	16	0.53	14	0	16	0	16	NC	16	NC	16
104			min	-0.031	7	-0.007	7	0	1	0	1	NC	1	NC	1
105		3	max	-0.004	16	0.56	14	0	16	0	16	NC	13	NC	16
106			min	-0.031	7	-0.005	2	0	1	0	1	3587.401	16	NC	1
107		4	max	-0.004	16	0.59	14	0	16	0	16	NC	13	NC	16
108			min	-0.031	7	-0.003	2	0	1	0	1	2054.502	14	NC	1
109		5	max	-0.005	16	0.602	14	0	16	0	16	NC	13	NC	16
110			min	-0.031	7	-0.004	7	0	1	0	1	1758.616	14	NC	1
111	M12	1	max	-0.005	13	0.202	14	0	16	0	16	NC	16	NC	16
112			min	-0.02	15	-0.004	7	0	1	0	1	NC	1	NC	1
113		2	max	-0.006	13	0.229	14	0	16	0	16	NC	13	NC	16
114			min	-0.023	15	-0.003	7	0	1	0	1	5348.386	14	NC	1
115		3	max	-0.007	13	0.289	14	0	16	0	16	NC	13	NC	16
116			min	-0.026	15	-0.005	7	0	1	0	1	1659.834	14	NC	1
117		4	max	-0.008	13	0.35	16	0	16	0	16	NC	13	NC	16
118			min	-0.029	15	-0.007	7	0	1	0	1	977.926	16	NC	1
119		5	max	-0.008	13	0.378	14	0	16	0	16	NC	13	NC	16
120			min	-0.032	15	-0.004	7	0	1	0	1	822.448	14	NC	1
121	M13	1	max	-0.008	13	0.378	14	0	16	0	16	NC	16	NC	16
122			min	-0.032	15	-0.004	7	0	1	0	1	NC	1	NC	1
123		2	max	-0.009	13	0.4	14	0	16	0	16	NC	13	NC	16
124			min	-0.033	15	-0.002	2	0	1	0	1	6433.077	14	NC	1
125		3	max	-0.009	13	0.448	14	0	16	0	16	NC	13	NC	16
126			min	-0.034	15	-0.005	7	0	1	0	1	2044.708	14	NC	1
127		4	max	-0.009	13	0.496	14	0	16	0	16	NC	13	NC	16
128			min	-0.034	15	-0.007	7	0	1	0	1	1205.508	16	NC	1
129		5	max	-0.01	13	0.52	14	0	16	0	16	NC	13	NC	16
130			min	-0.035	15	-0.004	7	0	1	0	1	1009.693	14	NC	1
131	M14	1	max	-0.01	13	0.52	14	0	16	0	16	NC	16	NC	16
132			min	-0.035	15	-0.004	7	0	1	0	1	NC	1	NC	1
133		2	max	-0.01	13	0.534	14	0	16	0	16	NC	16	NC	16
134			min	-0.035	15	-0.002	2	0	1	0	1	NC	1	NC	1
135		3	max	-0.009	13	0.561	14	0	16	0	16	NC	13	NC	16
136			min	-0.035	15	-0.004	7	0	1	0	1	3539.82	14	NC	1
137		4	max	-0.009	13	0.588	14	0	16	0	16	NC	13	NC	16
138			min	-0.035	15	-0.007	7	0	1	0	1	2108.491	16	NC	1
139		5	max	-0.009	13	0.602	14	0	16	0	16	NC	13	NC	16
140			min	-0.034	15	-0.004	7	0	1	0	1	1756.966	14	NC	1

Envelope Beam Deflections

Member Label		Span		Location [ft]	y' [in]	(n) L'/y' Ratio	LC
1	M3	1	max	0.188	0.001	NC	15
2		1	min	2.438	0.008	8663	16
3		2	max	7.875	-0.001	NC	14
4		2	min	5.813	0	NC	1
5		3	max	12.563	-0.001	NC	15
6		3	min	12.375	0	NC	1
7	M4	1	max	0.188	0.001	NC	14
8		1	min	0	0	NC	1
9		2	max	10.688	-0.001	NC	16
10		2	min	5.813	0	NC	1

Envelope Beam Deflections (Continued)

Member Label	Span		Location [ft]	y' [in]	(n) L'/y' Ratio	LC
11	3	max	17.625	-0.001	NC	15
12	3	min	12.375	0	NC	1
13	M5	max	5.25	0.001	NC	16
14	1	min	0	0	NC	1
15	2	max	11.625	-0.001	NC	14
16	2	min	5.813	0	NC	1
17	3	max	17.438	-0.001	NC	15
18	3	min	12.375	0	NC	1
19	M6	max	3.75	0.001	NC	15
20	1	min	0	0	NC	1
21	2	max	9.938	-0.001	NC	13
22	2	min	5.813	0	NC	1
23	3	max	17.25	-0.001	NC	14
24	3	min	12.375	0	NC	1

Envelope Beam Deflection Checks

No Data to Print...

Envelope AISC 15TH (360-16): ASD Member Steel Code Checks

	Member	Shape	Code	CheckLoc[ft]	LC	Shear	CheckLoc[ft]	Dir	LC	Pnc/om [k]	Pnt/om [k]	Mnyy/om [k-ft]	Mnzz/om [k-ft]	Cb	Eqn
1	M1	HSS10X10X10	0.215	0	14	0.023	12	y	14	137.724	628.743	182.635	182.635	1.5	H1-1b
2	M2	HSS10X10X10	0.107	12	11	0.012	24	y	16	137.724	628.743	182.635	182.635	1.191	H1-1b*
3	M3	W14X61	0.135	0	14	0.065	0	y	14	302.873	535.928	81.836	254.491	2.92	H1-1b
4	M4	W14X61	0.101	0	14	0.066	0	y	15	302.873	535.928	81.836	254.491	2.488	H1-1b
5	M5	W14X61	0.08	0	15	0.056	0	y	15	302.873	535.928	81.836	254.491	2.255	H1-1b
6	M6	W14X61	0.04	0	15	0.029	0	y	15	302.873	535.928	81.836	254.491	1.6	H1-1b
7	M7	HSS4X4X4	0.167	12	11	0.001	12	y	14	52.408	100.898	11.702	11.702	1.667	H1-1b*
8	M8	HSS4X4X4	0.236	12	15	0.001	12	y	16	52.408	100.898	11.702	11.702	1.667	H1-1a
9	M9	HSS4X4X4	0.118	12	15	0.005	12	y	14	52.408	100.898	11.702	11.702	2.27	H1-1b
10	M10	HSS4X4X4	0.084	0	14	0.004	12	y	14	52.408	100.898	11.702	11.702	2.272	H1-1b
11	M11	HSS4X4X4	0.045	0	15	0.003	12	y	14	52.408	100.898	11.702	11.702	2.268	H1-1b
12	M12	HSS4X4X4	0.121	12	15	0.005	12	y	16	52.408	100.898	11.702	11.702	2.266	H1-1b*
13	M13	HSS4X4X4	0.056	0	14	0.004	12	y	16	52.408	100.898	11.702	11.702	2.269	H1-1b
14	M14	HSS4X4X4	0.035	0	16	0.002	12	y	16	52.408	100.898	11.702	11.702	2.27	H1-1b

Connection Design Rules

	Label	Conn Type	Type	Beam Conn	Col/Girder Conn	Eccentricity
1	Col/Bm Single Angle Shear	Shear	Column/Beam Clip Single Angle Shear	Bolted	Bolted	1.5
2	Col/Bm Double Angle Shear	Shear	Column/Beam Clip Double Angle Shear	Bolted	Bolted	0
3	Col/Bm Two Side Clip Angle Shear	Shear	Column/Beam Clip Double Angle (Both Side) Shear	Bolted	Bolted	N/A
4	Col/Bm End Plate Shear	Shear	Column/Beam End-Plate Shear	N/A	Bolted	N/A
5	Col/Bm Shear Tab Shear	Shear	Column/Beam Shear Tab Shear	Bolted	N/A	0
6	Girder/Bm Single Angle Shear	Shear	Girder/Beam Clip Single Angle Shear	Bolted	Bolted	N/A
7	Girder/Bm Double Angle Shear	Shear	Girder/Beam Clip Double Angle Shear	Bolted	Bolted	N/A
8	Grd/Bm Two Side Clip Angle Shear	Shear	Girder/Beam Clip Double Angle (Both Side) Shear	Bolted	Bolted	N/A
9	Girder/Bm End Plate Shear	Shear	Girder/Beam End-Plate Shear	N/A	Bolted	N/A
10	Girder/Bm Shear Tab Shear	Shear	Girder/Beam Shear Tab Shear	Bolted	N/A	N/A
11	Beam Shear Splice	Shear	Beam Shear Tab Splice	Bolted	N/A	N/A
12	Column Shear Splice	Shear	Column Shear Tab Splice	N/A	Bolted	N/A
13	Col/Bm Ext. End Plate Moment	Moment	Column/Beam Extended End-Plate Moment	N/A	N/A	N/A
14	Col/Bm PartExt. End Plate Moment	Moment	Column/Beam Partially Extended End-Plate Moment (Tension side)	N/A	N/A	N/A
15	Col/Bm Flush End Plate Moment	Moment	Column/Beam Flush End-Plate Moment	N/A	N/A	N/A
16	Col/Bm Flange Plate Moment	Moment	Column/Beam Flange Plate Moment	Bolted	N/A	N/A

Connection Design Rules (Continued)

	Label	Conn Type	Type	Beam Conn	Col/Girder Conn	Eccentricity
17	Col/Bm Direct Weld Moment	Moment	Column/Beam Direct Weld Moment	Bolted	N/A	N/A
18	Col/Bm Seismic Moment	Moment	Column/Beam Seismic Moment	N/A	N/A	N/A
19	Beam Moment Plate Splice	Moment	Beam Moment Plate Splice	Bolted	N/A	N/A
20	Column Moment Plate Splice	Moment	Column Moment Plate Splice	N/A	N/A	N/A
21	Beam Direct Weld Moment Splice	Moment	Beam Direct Weld Splice	Bolted	N/A	N/A
22	Col Direct Weld Moment Splice	Moment	Column Direct Weld Splice	N/A	Bolted	N/A
23	Bm Ext. End Plate Moment Splice	Moment	Beam Extended End Plate Splice	Bolted	N/A	N/A
24	Col Ext. End Plate Moment Splice	Moment	Column Extended End Plate Splice	N/A	Bolted	N/A
25	Diagonal Vertical Brace	Brace	Diagonal Vertical Brace	N/A	N/A	N/A
26	Chevron Vertical Brace	Brace	Chevron Vertical Brace	N/A	N/A	N/A
27	Seismic Diagonal Brace	Brace	Diagonal Brace Seismic	N/A	N/A	N/A
28	Seismic Chevron Brace	Brace	Chevron Brace Seismic	N/A	N/A	N/A
29	Knee Brace	Brace	Knee Brace	N/A	N/A	N/A
30	Single Column Base Plate	Baseplate	Single Column Baseplate	N/A	N/A	N/A
31	Base Plate with Vertical Brace	Baseplate	Brace to Column Base Plate	N/A	N/A	N/A
32	HSS Truss Connection	Truss	HSS T-Connection	N/A	N/A	N/A

Frame / HR Seismic Design Rule

	Label	Frame Type	Column Ductility	Column Overstrength	Beam Ductility	Connection	Beam Overstrength	Z Factor	Hinge Location [in]	Brace Ductility	Brace Overstrength	KL/r
1	OCBF	OCBF	Minimal	Yes	Minimal	Other/None				Minimal		
2	SCBF	SCBF	High	Yes	High	Other/None	Yes			High		Yes
3	OMF	OMF	Minimal	Yes	Minimal	BUEEP			12	N/A		
4	IMF	IMF	Moderate	Yes	Moderate	BFP			12	N/A		
5	SMF-RBS	SMF	High	Yes	High	RBS		0.685	14.625	N/A		
6	SMF-KaiserB	SMF	High	Yes	High	KBB-B			12	N/A		
7	SMF-KaiserW	SMF	High	Yes	High	KBB-W			12	N/A		
8	SMF-BSEEP	SMF	High	Yes	High	BSEEP			12	N/A		
9	SMF-WUF-W	SMF	High	Yes	High	WUF-W				N/A		

Concrete Wall Seismic Design Rule

	Label	Wall Type	Diagonal Bar Size
1	SDR_Conc1	Ordinary	N/A

Masonry Wall Seismic Design Rule

	Label	Wall Types	Special Boundary Elements	1.5x Shear ASD
1	Ordinary	Ordinary		
2	Intermediate	Intermediate		
3	Special	Special	Yes	Yes

Node Coordinates

	Label	X [ft]	Y [ft]	Z [ft]	Detach From Diaphragm
1	N1	0	0	0	
2	N2	0	12	0	
3	N3	0	20	0	
4	N4	0	25	0	
5	N6	10.25	0	0	
6	N7	10.25	12	0	
7	N8	10.25	20	0	
8	N9	10.25	25	0	
9	FRAME 3	0	-2	0	

Node Boundary Conditions

	Node Label	X [k/in]	Y [k/in]	Z [k/in]
1	N1	Reaction	Reaction	Reaction
2	N6	Reaction	Reaction	Reaction
3	N2			Reaction
4	N3			Reaction
5	N4			Reaction
6	N7			Fixed
7	ALL			Fixed

Hot Rolled Steel Properties

	Label	E [ksi]	G [ksi]	Nu	Therm. Coeff. [10^{-6}F^{-1}]	Density [k/ft ³]	Yield [ksi]	Ry	Fu [ksi]	Rt
1	A992	29000	11154	0.3	0.65	0.49	50	1.1	65	1.1
2	A36 Gr.36	29000	11154	0.3	0.65	0.49	36	1.5	58	1.2
3	A572 Gr.50	29000	11154	0.3	0.65	0.49	50	1.1	65	1.1
4	A500 Gr.B RND	29000	11154	0.3	0.65	0.527	42	1.4	58	1.3
5	A500 Gr.B RECT	29000	11154	0.3	0.65	0.527	46	1.4	58	1.3
6	A500 Gr.C RND	29000	11154	0.3	0.65	0.527	46	1.4	62	1.3
7	A500 Gr.C RECT	29000	11154	0.3	0.65	0.527	50	1.4	62	1.3
8	A53 Gr.B	29000	11154	0.3	0.65	0.49	35	1.6	60	1.2
9	A1085	29000	11154	0.3	0.65	0.49	50	1.4	65	1.3
10	A913 Gr.65	29000	11154	0.3	0.65	0.49	65	1.1	80	1.1

Cold Formed Steel Properties

	Label	E [ksi]	G [ksi]	Nu	Therm. Coeff. [10^{-6}F^{-1}]	Density [k/ft ³]	Yield [ksi]	Fu [ksi]
1	A653 SS Gr33	29500	11346	0.3	0.65	0.49	33	45
2	A653 SS Gr50/1	29500	11346	0.3	0.65	0.49	50	65

Wood Properties

	Label	Type	Database	Species	Grade	Cm	Ci	Emod	Nu	Therm. Coeff. [10^{-6}F^{-1}]	Density [k/ft ³]
1	DF	Solid Sawn	Visually Graded	Douglas Fir-Larch	No.1			1	0.3	0.3	0.035
2	SP	Solid Sawn	Visually Graded	Southern Pine	No.1			1	0.3	0.3	0.035
3	HF	Solid Sawn	Visually Graded	Hem-Fir	No.1			1	0.3	0.3	0.035
4	SPF	Solid Sawn	Visually Graded	Spruce-Pine-fir	No.1			1	0.3	0.3	0.035
5	24F-1.8E DF Balanced	Glulam	NDS Table 5A	24F-1.8E_DF_BAL	na			1	0.3	0.3	0.035
6	24F-1.8E DF Unbalanced	Glulam	NDS Table 5A	24F-1.8E_DF_UNBAL	na			1	0.3	0.3	0.035
7	24F-1.8E SP Balanced	Glulam	NDS Table 5A	24F-1.8E_SP_BAL	na			1	0.3	0.3	0.035
8	24F-1.8E SP Unbalanced	Glulam	NDS Table 5A	24F-1.8E_SP_UNBAL	na			1	0.3	0.3	0.035
9	1.3E-1600F_VERSALAM	SCL	Boise Cascade	1.3E-1600F_VERSALAM	na			1	0.3	0.3	0.035

Wood Properties (Continued)

	Label	Type	Database	Species	Grade	Cm	Ci	Emod	Nu	Therm. Coeff. [1e ⁵ F ⁻¹]	Density [k/ft ³]
10	1.35E LSL SolidStart	SCL	Louisiana Pacific	1.35E LSL SolidStart	na			1	0.3	0.3	0.035
11	1.3E RIGIDLAM LVL	SCL	Roseburg Forest Products	1.3E RIGIDLAM LVL	na			1	0.3	0.3	0.035
12	2.0E DF Parallam PSL	SCL	TrusJoist	2.0E DF Parallam PSL	na			1	0.3	0.3	0.035
13	LVL PRL 1.5E 2250F	Custom	N/A	LVL PRL 1.5E 2250F	na			1	0.3	0.3	0.035
14	LVL Microlam 1.9E 2600F	Custom	N/A	LVL Microlam 1.9E 2600F	na			1	0.3	0.3	0.035
15	PSL Parallam 2.0E 2900F	Custom	N/A	PSL Parallam 2.0E 2900F	na			1	0.3	0.3	0.035
16	LSL TimberStrand 1.55E 2325F	Custom	N/A	LSL TimberStrand 1.55E 2325F	na			1	0.3	0.3	0.035

Concrete Properties

	Label	E [ksi]	G [ksi]	Nu	Therm. Coeff. [1e ⁵ F ⁻¹]	Density [k/ft ³]	f'c [ksi]	Lambda	Flex Steel [ksi]	Shear Steel [ksi]
1	Conc3000NW	3156	1372	0.15	0.6	0.145	3	1	60	60
2	Conc3500NW	3409	1482	0.15	0.6	0.145	3.5	1	60	60
3	Conc4000NW	3644	1584	0.15	0.6	0.145	4	1	60	60
4	Conc3000LW	2085	907	0.15	0.6	0.11	3	0.75	60	60
5	Conc3500LW	2252	979	0.15	0.6	0.11	3.5	0.75	60	60
6	Conc4000LW	2408	1047	0.15	0.6	0.11	4	0.75	60	60

Masonry Properties

	Label	E [ksi]	G [ksi]	Nu	Therm. Coeff. [1e ⁵ F ⁻¹]	Self Weight [k/ft ³]	f'm [ksi]	Flex Steel [ksi]	Shear Steel [ksi]
1	Concrete Matl	1350	540	0.25	0.6	Custom	1.5	60	60
2	Clay Matl	1050	420	0.25	0.6	Custom	1.5	60	60
3	Gen Masonry	1050	420	0.25	0.6	0.08	1.5	60	60

Aluminum Properties

	Label	E [ksi]	G [ksi]	Nu	Therm. Coeff. [1e ⁵ F ⁻¹]	Density [k/ft ³]	Table B.4	kt	Ftu [ksi]	Fty [ksi]	Fcy [ksi]	Fsu [ksi]	Ct
1	3003-H14	10100	3787.5	0.33	1.3	0.173	Table B.4-1	1	19	16	13	12	141
2	6061-T6	10100	3787.5	0.33	1.3	0.173	Table B.4-2	1	38	35	35	24	141
3	6063-T5	10100	3787.5	0.33	1.3	0.173	Table B.4-2	1	22	16	16	13	141
4	6063-T6	10100	3787.5	0.33	1.3	0.173	Table B.4-2	1	30	25	25	19	141
5	5052-H34	10200	3787.5	0.33	1.3	0.173	Table B.4-1	1	34	26	24	20	141
6	6061-T6 W	10100	3787.5	0.33	1.3	0.173	Table B.4-1	1	24	15	15	15	141

Stainless Steel Properties

	Label	E [ksi]	G [ksi]	Nu	Therm. Coeff. [1e ⁵ F ⁻¹]	Density [k/ft ³]	n	Yield [ksi]	Fu [ksi]
1	A276 S316	28000	10780	0.3	0.93	0.5	5.6	30	75
2	A276 S321	29000	11165	0.3	0.73	0.48	5.6	65	94
3	A276 S304	28000	10780	0.3	0.93	0.49	5.6	30	75

General Materials Properties

	Label	E [ksi]	G [ksi]	Nu	Therm. Coeff. [1e ⁵ F ⁻¹]	Density [k/ft ³]	Plate Methodology
1	gen Conc3NW	3155	1372	0.15	0.6	0.145	Isotropic
2	gen Conc4NW	3644	1584	0.15	0.6	0.145	Isotropic
3	gen Conc3LW	2085	906	0.15	0.6	0.11	Isotropic
4	gen Conc4LW	2408	1047	0.15	0.6	0.11	Isotropic
5	gen Alum	10100	4077	0.3	1.29	0.173	Isotropic
6	gen Steel	29000	11154	0.3	0.65	0.49	Isotropic
7	gen Plywood	1800	38	0	0.3	0.035	Isotropic
8	RIGID	1e+6		0.3	0	0	Isotropic
9	gen Ortho				0.65	0.49	Orthotropic

Hot Rolled Steel Section Sets

	Label	Shape	Type	Design List	Material	Design Rule	Area [in ²]	I _{yy} [in ⁴]	I _{zz} [in ⁴]	J [in ⁴]
1	EXT COLUMN	HSS8X6X8	Column	Tube	A500 Gr.C RECT	Typical	11.6	62.5	98.2	127
2	INT COLUMN	HSS4X4X5	Column	Tube	A500 Gr.C RECT	Typical	4.1	9.14	9.14	15.3
3	W BEAM	W10X30	Beam	Wide Flange	A992	Typical	8.84	16.7	170	0.622
4	HSS BEAM	HSS6X5X4	Beam	Tube	A500 Gr.C RECT	Typical	4.77	18.7	24.7	34.2

Member Primary Data

	Label	I Node	J Node	Section/Shape	Type	Design List	Material	Design Rule
1	M1	N1	N4	EXT COLUMN	Column	Tube	A500 Gr.C RECT	Typical
2	M2	N6	N9	EXT COLUMN	Column	Tube	A500 Gr.C RECT	Typical
3	M3	N2	N7	W BEAM	Beam	Wide Flange	A992	Typical
4	M4	N3	N8	HSS BEAM	Beam	Tube	A500 Gr.C RECT	Typical
5	M5	N4	N9	W BEAM	Beam	Wide Flange	A992	Typical

Member Advanced Data

	Label	Physical	Deflection Ratio Options	Seismic DR
1	M1	Yes	** NA **	None
2	M2	Yes	** NA **	None
3	M3	Yes	Default	None
4	M4	Yes	Default	None
5	M5	Yes	Default	None

Hot Rolled Steel Design Parameters

	Label	Shape	Length [ft]	Lcomp top [ft]	Channel Conn.	a [ft]	Function
1	M1	EXT COLUMN	25	Lbyy	N/A	N/A	Lateral
2	M2	EXT COLUMN	25	Lbyy	N/A	N/A	Lateral
3	M3	W BEAM	10.25	Lbyy	N/A	N/A	Lateral
4	M4	HSS BEAM	10.25	Lbyy	N/A	N/A	Lateral
5	M5	W BEAM	10.25	Lbyy	N/A	N/A	Lateral

Member RISACONNECTION Properties

	Label	Shape	Start Conn	End Conn	Start Release	End Release
1	M1	HSS8X6X8	None	None	Fixed	Fixed
2	M2	HSS8X6X8	None	None	Fixed	Fixed
3	M3	W10X30	None	None	Fixed	Fixed
4	M4	HSS6X5X4	None	None	Fixed	Fixed
5	M5	W10X30	None	None	Fixed	Fixed

Design Size and Code Check Parameters

	Label	Max Axial/Bending Chk	Max Shear Chk
1	Typical	1	1

Deflection Design

	Label	LC	Ratio	LC	Ratio	LC	Ratio
1	Typical	None	N/A	None	N/A	None	N/A

Node Loads and Enforced Displacements (BLC 5 : Eh)

	Node Label	L, D, M	Direction	Magnitude [(k, k-ft), (in, rad), (k*s ² /ft, k*s ² *ft)]
1	N9	L	X	-1.4
2	N7	L	X	-1.5

Member Point Loads

No Data to Print...			
---------------------	--	--	--

Member Distributed Loads (BLC 1 : DEAD)

	Member Label	Direction	Start Magnitude [k/ft, F, ksf, k-ft/ft]	End Magnitude [k/ft, F, ksf, k-ft/ft]	Start Location [(ft, %)]	End Location [(ft, %)]
1	M5	Y	-0.06	-0.06	0	%100
2	M4	Y	-0.075	-0.075	0	%100
3	M3	Y	-0.15	-0.15	0	%100

Member Distributed Loads (BLC 2 : LIVE)

	Member Label	Direction	Start Magnitude [k/ft, F, ksf, k-ft/ft]	End Magnitude [k/ft, F, ksf, k-ft/ft]	Start Location [(ft, %)]	End Location [(ft, %)]
1	M3	Y	-0.04	-0.04	0	%100

Member Distributed Loads (BLC 3 : SNOW)

	Member Label	Direction	Start Magnitude [k/ft, F, ksf, k-ft/ft]	End Magnitude [k/ft, F, ksf, k-ft/ft]	Start Location [(ft, %)]	End Location [(ft, %)]
1	M5	Y	-0.25	-0.25	0	%100

Member Distributed Loads (BLC 4 : Ev)

	Member Label	Direction	Start Magnitude [k/ft, F, ksf, k-ft/ft]	End Magnitude [k/ft, F, ksf, k-ft/ft]	Start Location [(ft, %)]	End Location [(ft, %)]
1	M5	Y	-0.05	-0.05	0	%100
2	M3	Y	-0.04	-0.04	0	%100

Basic Load Cases

	BLC Description	Category	Nodal	Distributed
1	DEAD	DL		3
2	LIVE	LL		1
3	SNOW	SL		1
4	Ev	ELY		2
5	Eh	ELX	2	

Load Combinations

	Description	Solve P-Delta	BLC Factor	BLC Factor	BLC Factor	BLC Factor	BLC Factor	BLC Factor	BLC Factor	BLC Factor	BLC Factor	BLC Factor	BLC Factor	BLC Factor	BLC Factor	BLC Factor	BLC Factor	BLC Factor
1	D	Yes	Y	DL	1													
2	D+L	Yes	Y	DL	1	LL	1											
3	D+Lr	Yes	Y	DL	1			RLL	1									
4	D+S	Yes	Y	DL	1					SL	1							
5	D+R	Yes	Y	DL	1							RL	1					
6	D+0.75L+0.75Lr	Yes	Y	DL	1	LL	0.75	RLL	0.75									
7	D+0.75L+0.75S	Yes	Y	DL	1	LL	0.75			SL	0.75							
8	D+0.75L+0.75R	Yes	Y	DL	1	LL	0.75					RL	0.75					
9	D+(0.6W)	Yes	Y	DL	1									WL	0.6			
10	D+0.75L+0.75(0.6W)+0.75Lr	Yes	Y	DL	1	LL	0.75	RLL	0.75					WL	0.45			
11	D+0.75L+0.75(0.6W)+0.75S	Yes	Y	DL	1	LL	0.75			SL	0.75			WL	0.45			

Load Combinations (Continued)

Description		Solve	P-Delta	BLC Factor	BLC Factor	BLC Factor	BLC Factor	BLC Factor	BLC Factor	BLC Factor	BLC Factor	BLC Factor	BLC Factor	BLC Factor	BLC Factor	BLC Factor	BLC Factor	BLC Factor
12	D+0.75L+0.75(0.6W)+0.75R	Yes	Y	DL	1	LL	0.75					RL	0.75	WL	0.45			
13	0.6D+0.6W	Yes	Y	DL	0.6									WL	0.6			
14	D+0.7Ev+0.7Eh	Yes	Y	DL	1											ELX	0.7	ELY
15	D+.525Ev+.525Eh+.75L+.75S	Yes	Y	DL	1	LL	0.75			SL	0.75					ELX	0.525	ELY
16	0.6D-0.7Ev+0.7Eh	Yes	Y	DL	0.6											ELX	0.7	ELY

Load Combination Design

[illegible]

Envelope Node Reactions

Node Label			X [k]	LC	Y [k]	LC	Z [k]	LC	MX [k-ft]	LC	MY [k-ft]	LC	MZ [k-ft]	LC
1	N1	max	1.02	14	5.569	15	0	16	0	16	0	16	0	16
2		min	0.015	13	0.876	13	0	1	0	1	0	1	0	1
3	N6	max	1.03	16	2.742	4	0	16	0	16	0	16	0	16
4		min	-0.032	2	-3.075	16	0	1	0	1	0	1	0	1
5	N2	max	0	16	0	16	0	16	0	16	0	16	0	16
6		min	0	1	0	1	0	1	0	1	0	1	0	1
7	N3	max	0	16	0	16	0	16	0	16	0	16	0	16
8		min	0	1	0	1	0	1	0	1	0	1	0	1
9	N4	max	0	16	0	16	0	16	0	16	0	16	0	16
10		min	0	1	0	1	0	1	0	1	0	1	0	1
11	Totals:	max	2.03	16	5.635	15	0	16						
12		min	0	7	1.107	16	0	1						

Envelope Node Displacements

Node Label			X [in]	LC	Y [in]	LC	Z [in]	LC	X Rotation [rad]	LC	Y Rotation [rad]	LC	Z Rotation [rad]	LC
1	N9	max	0	13	0.002	16	0	16	0	16	0	16	3.389e-4	15
2		min	-0.731	14	-0.003	4	0	1	0	1	0	1	1.657e-5	13
3	N4	max	0	4	-0.001	13	0	16	0	16	0	16	2.468e-4	16
4		min	-0.731	14	-0.004	15	0	1	0	1	0	1	-1.725e-4	4
5	N3	max	0	2	-0.001	13	0	16	0	16	0	16	8.031e-4	14
6		min	-0.695	14	-0.004	15	0	1	0	1	0	1	-1.202e-5	1
7	N8	max	0	4	0.002	16	0	16	0	16	0	16	8.21e-4	16
8		min	-0.695	14	-0.002	4	0	1	0	1	0	1	-2.508e-5	4
9	N7	max	0	2	0.002	16	0	16	0	16	0	16	1.076e-3	14
10		min	-0.593	14	-0.001	4	0	1	0	1	0	1	4.495e-5	13

Envelope Node Displacements (Continued)

	Node Label		X [in]	LC	Y [in]	LC	Z [in]	LC	X Rotation [rad]	LC	Y Rotation [rad]	LC	Z Rotation [rad]	LC
11	N2	max	0	13	0	13	0	16	0	16	0	16	9.516e-4	16
12		min	-0.592	14	-0.003	15	0	1	0	1	0	1	-9.67e-5	2
13	N6	max	0	2	0	16	0	16	0	16	0	16	5.615e-3	14
14		min	0	16	0	4	0	1	0	1	0	1	-4.806e-5	2
15	N1	max	0	13	0	13	0	16	0	16	0	16	5.702e-3	14
16		min	0	14	0	15	0	1	0	1	0	1	2.236e-5	13
17	FRAME 3	max	0	16	0	16	0	16	0	16	0	16	0	16
18		min	0	1	0	1	0	1	0	1	0	1	0	1

Envelope Member Section Forces

	Member	Sec		Axial[k]	LC	y Shear[k]	LC	z Shear[k]	LC	Torque[k-ft]	LC	y-y Moment[k-ft]	LC	z-z Moment[k-ft]	LC
1	M1	1	max	5.569	15	-0.015	13	0	16	0	16	0	16	0	16
2			min	0.876	13	-1.056	14	0	1	0	1	0	1	0	1
3		2	max	5.569	15	-0.015	13	0	16	0	16	0	16	6.6	14
4			min	0.876	13	-1.056	14	0	1	0	1	0	1	0.092	13
5		3	max	2.488	15	-0.074	13	0	16	0	16	0	16	-0.333	13
6			min	0.415	13	-0.63	14	0	1	0	1	0	1	-2.023	14
7		4	max	2.488	15	-0.074	13	0	16	0	16	0	16	1.917	14
8			min	0.415	13	-0.63	14	0	1	0	1	0	1	0.026	4
9		5	max	1.844	15	-0.079	13	0	16	0	16	0	16	3.833	15
10			min	0.184	13	-0.77	15	0	1	0	1	0	1	0.227	13
11	M2	1	max	2.742	4	0.032	2	0	16	0	16	0	16	0	16
12			min	-3.075	16	-1.01	16	0	1	0	1	0	1	0	1
13		2	max	2.742	4	0.032	2	0	16	0	16	0	16	6.311	16
14			min	-3.075	16	-1.01	16	0	1	0	1	0	1	-0.199	2
15		3	max	1.973	4	0.147	2	0	16	0	16	0	16	0.691	2
16			min	-0.693	16	-0.424	16	0	1	0	1	0	1	-1.116	16
17		4	max	1.973	4	0.147	2	0	16	0	16	0	16	1.535	16
18			min	-0.693	16	-0.424	16	0	1	0	1	0	1	-0.228	2
19		5	max	1.589	4	0.467	4	0	16	0	16	0	16	2.977	16
20			min	-0.58	16	-0.458	16	0	1	0	1	0	1	-1.792	4
21	M3	1	max	0.446	16	3.631	14	0	16	0	16	0	16	15.01	14
22			min	-0.115	2	0.461	13	0	1	0	1	0	1	0.548	13
23		2	max	0.446	16	3.175	14	0	16	0	16	0	16	6.703	16
24			min	-0.115	2	0.231	13	0	1	0	1	0	1	-0.725	2
25		3	max	0.446	16	2.719	14	0	16	0	16	0	16	-0.42	16
26			min	-0.115	2	0	1	0	1	0	1	0	1	-1.455	15
27		4	max	0.446	16	2.541	16	0	16	0	16	0	16	-0.339	13
28			min	-0.115	2	-0.487	2	0	1	0	1	0	1	-7.644	14
29		5	max	0.446	16	2.383	16	0	16	0	16	0	16	1.147	2
30			min	-0.115	2	-0.974	2	0	1	0	1	0	1	-13.445	16
31	M4	1	max	0.033	16	0.729	14	0	16	0	16	0	16	2.419	14
32			min	-0.381	4	0.231	13	0	1	0	1	0	1	0.388	13
33		2	max	0.033	16	0.537	14	0	16	0	16	0	16	0.818	16
34			min	-0.381	4	0.115	13	0	1	0	1	0	1	-0.091	1
35		3	max	0.033	16	0.344	14	0	16	0	16	0	16	-0.203	13
36			min	-0.381	4	0	1	0	1	0	1	0	1	-0.338	1
37		4	max	0.033	16	0.228	16	0	16	0	16	0	16	-0.055	13
38			min	-0.381	4	-0.192	4	0	1	0	1	0	1	-0.968	14
39		5	max	0.033	16	0.113	16	0	16	0	16	0	16	0.676	4
40			min	-0.381	4	-0.384	4	0	1	0	1	0	1	-1.378	16
41	M5	1	max	0.769	15	1.844	15	0	16	0	16	0	16	3.833	15
42			min	0.079	13	0.184	13	0	1	0	1	0	1	0.227	13
43		2	max	0.769	15	1.143	15	0	16	0	16	0	16	1.51	16
44			min	0.079	13	0.092	13	0	1	0	1	0	1	-1.261	4

Envelope Member Section Forces (Continued)

Member	Sec		Axial[k]	LC	y Shear[k]	LC	z Shear[k]	LC	Torque[k-ft]	LC	y-y Moment[k-ft]	LC	z-z Moment[k-ft]	LC
45	3	max	0.769	15	0.586	14	0	16	0	16	0	16	0.008	16
46		min	0.079	13	0	1	0	1	0	1	0	1	-2.279	4
47	4	max	0.769	15	0.582	16	0	16	0	16	0	16	-0.128	13
48		min	0.079	13	-0.794	4	0	1	0	1	0	1	-2.256	15
49	5	max	0.769	15	0.58	16	0	16	0	16	0	16	1.792	4
50		min	0.079	13	-1.589	4	0	1	0	1	0	1	-2.977	16

Envelope Maximum Member Section Forces

Member		Axial[k]	Loc[ft]	LCy Shear[k]	Loc[ft]	LCz Shear[k]	Loc[ft]	LC Torque[k-ft]	Loc[ft]	LCy-y Moment[k-ft]	Loc[ft]	LCz-z Moment[k-ft]	Loc[ft]	LC
1	M1	max	5.569	11.979	15	-0.015	11.979	13	0	25	16	0	25	16
2		min	0.184	20.052	13	-1.056	0	14	0	0	1	0	0	1
3	M2	max	2.742	11.979	4	0.467	25	4	0	25	16	0	25	16
4		min	-3.075	0	16	-1.01	0	16	0	0	1	0	0	1
5	M3	max	0.446	10.25	16	3.631	0	14	0	10.25	16	0	10.25	16
6		min	-0.115	0	2	-0.974	10.25	2	0	0	1	0	0	1
7	M4	max	0.033	10.25	16	0.729	0	14	0	10.25	16	0	10.25	16
8		min	-0.381	0	4	-0.384	10.25	4	0	0	1	0	0	1
9	M5	max	0.769	10.25	15	1.844	0	15	0	10.25	16	0	10.25	16
10		min	0.079	0	13	-1.589	10.25	4	0	0	1	0	0	1

Envelope Member End Reactions

Member	Member End		Axial[k]	LC	y Shear[k]	LC	z Shear[k]	LC	Torque[k-ft]	LC	y-y Moment[k-ft]	LC	z-z Moment[k-ft]	LC
1	M1	I	max	5.569	15	-0.015	13	0	16	0	16	0	16	0
2			min	0.876	13	-1.056	14	0	1	0	1	0	1	0
3		J	max	1.844	15	-0.079	13	0	16	0	16	0	16	3.833
4			min	0.184	13	-0.77	15	0	1	0	1	0	1	0.227
5	M2	I	max	2.742	4	0.032	2	0	16	0	16	0	16	0
6			min	-3.075	16	-1.01	16	0	1	0	1	0	1	0
7		J	max	1.589	4	0.467	4	0	16	0	16	0	16	2.977
8			min	-0.58	16	-0.458	16	0	1	0	1	0	1	-1.792
9	M3	I	max	0.446	16	3.631	14	0	16	0	16	0	16	15.01
10			min	-0.115	2	0.461	13	0	1	0	1	0	1	0.548
11		J	max	0.446	16	2.383	16	0	16	0	16	0	16	1.147
12			min	-0.115	2	-0.974	2	0	1	0	1	0	1	-13.445
13	M4	I	max	0.033	16	0.729	14	0	16	0	16	0	16	2.419
14			min	-0.381	4	0.231	13	0	1	0	1	0	1	0.388
15		J	max	0.033	16	0.113	16	0	16	0	16	0	16	0.676
16			min	-0.381	4	-0.384	4	0	1	0	1	0	1	-1.378
17	M5	I	max	0.769	15	1.844	15	0	16	0	16	0	16	3.833
18			min	0.079	13	0.184	13	0	1	0	1	0	1	0.227
19		J	max	0.769	15	0.58	16	0	16	0	16	0	16	1.792
20			min	0.079	13	-1.589	4	0	1	0	1	0	1	-2.977

Envelope Member Torsion Stresses

Member	Sec		Torque[k-ft]	LC Torsion Shear[ksi]	LCy-y Warp Shear[ksi]	LCz-z Warp Shear[ksi]	LCz-Top Warp Bend[ksi]	LCz-Bot Warp Bend[ksi]	LC
1	M1	1	max	0	16	0	16	NC	NC
2			min	0	1	0	1	NC	NC
3		2	max	0	16	0	16	NC	NC
4			min	0	1	0	1	NC	NC
5		3	max	0	16	0	16	NC	NC
6			min	0	1	0	1	NC	NC
7		4	max	0	16	0	16	NC	NC

Envelope Member Torsion Stresses (Continued)

Member	Sec	Torque[k-ft]	LC Torsion Shear[ksi]	LC y-y Warp Shear[ksi]	LC z-z Warp Shear[ksi]	LC z-Top Warp Bend[ksi]	LC z-Bot Warp Bend[ksi]	LC
8		min	0	1	0	1	NC	NC
9	5	max	0	16	0	16	NC	NC
10		min	0	1	0	1	NC	NC
11	M2	1	max	0	16	0	16	NC
12		min	0	1	0	1	NC	NC
13	2	max	0	16	0	16	NC	NC
14		min	0	1	0	1	NC	NC
15	3	max	0	16	0	16	NC	NC
16		min	0	1	0	1	NC	NC
17	4	max	0	16	0	16	NC	NC
18		min	0	1	0	1	NC	NC
19	5	max	0	16	0	16	NC	NC
20		min	0	1	0	1	NC	NC
21	M3	1	max	0	16	0	16	0
22		min	0	1	0	1	0	1
23	2	max	0	16	0	16	0	16
24		min	0	1	0	1	0	1
25	3	max	0	16	0	16	0	16
26		min	0	1	0	1	0	1
27	4	max	0	16	0	16	0	16
28		min	0	1	0	1	0	1
29	5	max	0	16	0	16	0	16
30		min	0	1	0	1	0	1
31	M4	1	max	0	16	0	16	NC
32		min	0	1	0	1	NC	NC
33	2	max	0	16	0	16	NC	NC
34		min	0	1	0	1	NC	NC
35	3	max	0	16	0	16	NC	NC
36		min	0	1	0	1	NC	NC
37	4	max	0	16	0	16	NC	NC
38		min	0	1	0	1	NC	NC
39	5	max	0	16	0	16	NC	NC
40		min	0	1	0	1	NC	NC
41	M5	1	max	0	16	0	16	0
42		min	0	1	0	1	0	1
43	2	max	0	16	0	16	0	16
44		min	0	1	0	1	0	1
45	3	max	0	16	0	16	0	16
46		min	0	1	0	1	0	1
47	4	max	0	16	0	16	0	16
48		min	0	1	0	1	0	1
49	5	max	0	16	0	16	0	16
50		min	0	1	0	1	0	1

Envelope Member Section Stresses

Member	Sec	Axial[ksi]	LC y Shear[ksi]	LC z Shear[ksi]	LC y-Top[ksi]	LC y-Bot[ksi]	LC z-Top[ksi]	LC z-Bot[ksi]	LC
1	M1	1	max	0.48	15	-0.002	13	0	16
2		min	0.076	13	-0.172	14	0	1	0
3	2	max	0.48	15	-0.002	13	0	16	-0.045
4		min	0.076	13	-0.172	14	0	1	-3.226
5	3	max	0.214	15	-0.012	13	0	16	0.989
6		min	0.036	13	-0.103	14	0	1	-0.989
7	4	max	0.214	15	-0.012	13	0	16	-0.013
8		min	0.036	13	-0.103	14	0	1	0.937
9	5	max	0.159	15	-0.013	13	0	16	-0.111

Envelope Member Section Stresses (Continued)

Member	Sec		Axial[ksi]	LC	y Shear[ksi]	LC	z Shear[ksi]	LC	y-Top[ksi]	LC	y-Bot[ksi]	LC	z-Top[ksi]	LC	z-Bot[ksi]	LC	
10		min	0.016	13	-0.125	15	0	1	-1.874	15	0.111	13	0	1	0	1	
11	M2	1	max	0.236	4	0.005	2	0	16	0	16	0	16	0	16	16	
12		min	-0.265	16	-0.164	16	0	1	0	1	0	1	0	1	0	1	
13		2	max	0.236	4	0.005	2	0	16	0.097	2	3.085	16	0	16	0	16
14		min	-0.265	16	-0.164	16	0	1	-3.085	16	-0.097	2	0	1	0	1	
15		3	max	0.17	4	0.024	2	0	16	0.545	16	0.338	2	0	16	0	16
16		min	-0.06	16	-0.069	16	0	1	-0.338	2	-0.545	16	0	1	0	1	
17		4	max	0.17	4	0.024	2	0	16	0.112	2	0.75	16	0	16	0	16
18		min	-0.06	16	-0.069	16	0	1	-0.75	16	-0.112	2	0	1	0	1	
19		5	max	0.137	4	0.076	4	0	16	0.876	4	1.455	16	0	16	0	16
20		min	-0.05	16	-0.075	16	0	1	-1.455	16	-0.876	4	0	1	0	1	
21	M3	1	max	0.05	16	1.153	14	0	16	-0.203	13	5.563	14	0	16	0	16
22		min	-0.013	2	0.146	13	0	1	-5.563	14	0.203	13	0	1	0	1	
23		2	max	0.05	16	1.008	14	0	16	0.269	2	2.484	16	0	16	0	16
24		min	-0.013	2	0.073	13	0	1	-2.484	16	-0.269	2	0	1	0	1	
25		3	max	0.05	16	0.863	14	0	16	0.539	15	-0.156	16	0	16	0	16
26		min	-0.013	2	0	1	0	1	0.156	16	-0.539	15	0	1	0	1	
27		4	max	0.05	16	0.807	16	0	16	2.833	14	-0.126	13	0	16	0	16
28		min	-0.013	2	-0.155	2	0	1	0.126	13	-2.833	14	0	1	0	1	
29		5	max	0.05	16	0.756	16	0	16	4.983	16	0.425	2	0	16	0	16
30		min	-0.013	2	-0.309	2	0	1	-0.425	2	-4.983	16	0	1	0	1	
31	M4	1	max	0.007	16	0.295	14	0	16	-0.566	13	3.525	14	0	16	0	16
32		min	-0.08	4	0.093	13	0	1	-3.525	14	0.566	13	0	1	0	1	
33		2	max	0.007	16	0.217	14	0	16	0.133	9	1.192	16	0	16	0	16
34		min	-0.08	4	0.047	13	0	1	-1.192	16	-0.133	1	0	1	0	1	
35		3	max	0.007	16	0.139	14	0	16	0.492	9	-0.295	13	0	16	0	16
36		min	-0.08	4	0	1	0	1	0.295	13	-0.492	1	0	1	0	1	
37		4	max	0.007	16	0.092	16	0	16	1.411	14	-0.08	13	0	16	0	16
38		min	-0.08	4	-0.078	4	0	1	0.08	13	-1.411	14	0	1	0	1	
39		5	max	0.007	16	0.046	16	0	16	2.008	16	0.985	4	0	16	0	16
40		min	-0.08	4	-0.156	4	0	1	-0.985	4	-2.008	16	0	1	0	1	
41	M5	1	max	0.087	15	0.585	15	0	16	-0.084	13	1.42	15	0	16	0	16
42		min	0.009	13	0.059	13	0	1	-1.42	15	0.084	13	0	1	0	1	
43		2	max	0.087	15	0.363	15	0	16	0.467	4	0.56	16	0	16	0	16
44		min	0.009	13	0.029	13	0	1	-0.56	16	-0.467	4	0	1	0	1	
45		3	max	0.087	15	0.186	14	0	16	0.845	4	0.003	16	0	16	0	16
46		min	0.009	13	0	1	0	1	-0.003	16	-0.845	4	0	1	0	1	
47		4	max	0.087	15	0.185	16	0	16	0.836	15	-0.047	13	0	16	0	16
48		min	0.009	13	-0.252	4	0	1	0.047	13	-0.836	15	0	1	0	1	
49		5	max	0.087	15	0.184	16	0	16	1.103	16	0.664	4	0	16	0	16
50		min	0.009	13	-0.504	4	0	1	-0.664	4	-1.103	16	0	1	0	1	

Envelope Member Section Deflections - Service

No Data to Print...

Envelope Member Section Deflections - Strength

Member	Sec		x [in]	LC	y [in]	LC	z [in]	LC	x Rotate [rad]	LC	(n) L/y' Ratio	LC	(n) L/z' Ratio	LC	
1	M1	1	max	0	16	0	16	0	16	0	16	NC	16	NC	16
2			min	0	1	0	1	0	1	0	1	NC	1	NC	1
3		2	max	0	13	0.396	14	0	16	0	16	NC	13	NC	16
4			min	-0.002	15	0.001	13	0	1	0	1	1405.751	14	NC	1
5		3	max	0	13	0.598	14	0	16	0	16	NC	13	NC	16
6			min	-0.003	15	0	7	0	1	0	1	1289.448	14	NC	1
7		4	max	-0.001	13	0.682	14	0	16	0	16	NC	13	NC	16

Envelope Member Section Deflections - Strength (Continued)

Member	Sec		x [in]	LC	y [in]	LC	z [in]	LC	x Rotate [rad]	LC	(n) L/y' Ratio	LC	(n) L/z' Ratio	LC
8		min	-0.004	15	0	7	0	1	0	1	2247.987	14	NC	1
9	5	max	-0.001	13	0.731	14	0	16	0	16	NC	16	NC	16
10		min	-0.004	15	0	4	0	1	0	1	NC	1	NC	1
11	M2	1	max	0	16	0	16	0	16	16	NC	16	NC	16
12		min	0	1	0	1	0	1	0	1	NC	1	NC	1
13	2	max	0.001	16	0.391	14	0	16	0	16	NC	13	NC	16
14		min	-0.001	4	-0.003	2	0	1	0	1	1438.349	14	NC	1
15	3	max	0.002	16	0.599	14	0	16	0	16	NC	13	NC	16
16		min	-0.002	4	0	13	0	1	0	1	1284.119	14	NC	1
17	4	max	0.002	16	0.682	14	0	16	0	16	NC	13	NC	16
18		min	-0.002	4	0	13	0	1	0	1	2248.211	14	NC	1
19	5	max	0.002	16	0.731	14	0	16	0	16	NC	16	NC	16
20		min	-0.003	4	0	13	0	1	0	1	NC	1	NC	1
21	M3	1	max	0	13	0	13	0	16	16	NC	16	NC	16
22		min	-0.592	14	-0.003	15	0	1	0	1	NC	1	NC	1
23	2	max	0	13	0.008	16	0	16	0	16	NC	16	NC	16
24		min	-0.593	14	-0.005	7	0	1	0	1	NC	1	NC	1
25	3	max	0	13	-0.002	16	0	16	0	16	NC	16	NC	16
26		min	-0.593	14	-0.007	15	0	1	0	1	NC	1	NC	1
27	4	max	0	2	-0.002	13	0	16	0	16	NC	16	NC	16
28		min	-0.593	14	-0.013	14	0	1	0	1	9205.175	14	NC	1
29	5	max	0	2	0.002	16	0	16	0	16	NC	16	NC	16
30		min	-0.593	14	-0.001	4	0	1	0	1	NC	1	NC	1
31	M4	1	max	0	2	-0.001	13	0	16	16	NC	16	NC	16
32		min	-0.695	14	-0.004	15	0	1	0	1	NC	1	NC	1
33	2	max	0	2	0.005	16	0	16	0	16	NC	16	NC	16
34		min	-0.695	14	-0.005	4	0	1	0	1	NC	1	NC	1
35	3	max	0	13	-0.005	13	0	16	0	16	NC	16	NC	16
36		min	-0.695	14	-0.008	14	0	1	0	1	NC	1	NC	1
37	4	max	0	4	-0.003	13	0	16	0	16	NC	16	NC	16
38		min	-0.695	14	-0.013	14	0	1	0	1	9840.729	14	NC	1
39	5	max	0	4	0.002	16	0	16	0	16	NC	16	NC	16
40		min	-0.695	14	-0.002	4	0	1	0	1	NC	1	NC	1
41	M5	1	max	0	4	-0.001	13	0	16	16	NC	16	NC	16
42		min	-0.731	14	-0.004	15	0	1	0	1	NC	1	NC	1
43	2	max	0	4	0.001	16	0	16	0	16	NC	16	NC	16
44		min	-0.731	14	-0.009	4	0	1	0	1	NC	1	NC	1
45	3	max	0	13	0	16	0	16	0	16	NC	16	NC	16
46		min	-0.731	14	-0.012	4	0	1	0	1	NC	1	NC	1
47	4	max	0	13	-0.001	16	0	16	0	16	NC	16	NC	16
48		min	-0.731	14	-0.009	4	0	1	0	1	NC	1	NC	1
49	5	max	0	13	0.002	16	0	16	0	16	NC	16	NC	16
50		min	-0.731	14	-0.003	4	0	1	0	1	NC	1	NC	1

Envelope Beam Deflections

	Member Label	Span		Location [ft]	y' [in]	(n) L'y' Ratio	LC
1	M3	1	max	9.289	-0.001	NC	9
2		1	min	7.688	-0.013	9205	14
3	M4	1	max	1.068	-0.001	NC	12
4		1	min	7.367	-0.013	9757	14
5	M5	1	max	2.349	-0.001	NC	2
6		1	min	0	0	NC	1

Envelope Beam Deflection Checks

No Data to Print...

Envelope AISC 15TH (360-16): ASD Member Steel Code Checks

Member	Shape	Code	CheckLoc[ft]	LC	Shear	CheckLoc[ft]	Dir	LC	Pnc/om [k]	Pnt/om [k]	Mnyy/om [k-ft]	Mnzz/om [k-ft]	Cb	Eqn	
1	M1	HSS8X6X8	0.192	11.979	14	0.01	11.979	y	14	104.38	347.305	62.126	76.098	2.423	H1-1b
2	M2	HSS8X6X8	0.163	11.979	16	0.009	11.979	y	16	104.38	347.305	62.126	76.098	2.596	H1-1b
3	M3	W10X30	0.166	0	14	0.058	0	y	14	147.368	264.671	22.056	91.317	2.224	H1-1b
4	M4	HSS6X5X4	0.098	0	14	0.016	0	y	14	107.703	142.814	21.756	24.626	2.386	H1-1b
5	M5	W10X30	0.045	0	15	0.029	0	y	15	147.368	264.671	22.056	91.317	1.959	H1-1b

Connection Design Rules

Label	Conn Type	Type	Beam Conn	Col/Girder Conn	Eccentricity
1 Col/Bm Single Angle Shear	Shear	Column/Beam Clip Single Angle Shear	Bolted	Bolted	1.5
2 Col/Bm Double Angle Shear	Shear	Column/Beam Clip Double Angle Shear	Bolted	Bolted	0
3 Col/Bm Two Side Clip Angle Shear	Shear	Column/Beam Clip Double Angle (Both Side) Shear	Bolted	Bolted	N/A
4 Col/Bm End Plate Shear	Shear	Column/Beam End-Plate Shear	N/A	Bolted	N/A
5 Col/Bm Shear Tab Shear	Shear	Column/Beam Shear Tab Shear	Bolted	N/A	0
6 Girder/Bm Single Angle Shear	Shear	Girder/Beam Clip Single Angle Shear	Bolted	Bolted	N/A
7 Girder/Bm Double Angle Shear	Shear	Girder/Beam Clip Double Angle Shear	Bolted	Bolted	N/A
8 Grd/Bm Two Side Clip Angle Shear	Shear	Girder/Beam Clip Double Angle (Both Side) Shear	Bolted	Bolted	N/A
9 Girder/Bm End Plate Shear	Shear	Girder/Beam End-Plate Shear	N/A	Bolted	N/A
10 Girder/Bm Shear Tab Shear	Shear	Girder/Beam Shear Tab Shear	Bolted	N/A	N/A
11 Beam Shear Splice	Shear	Beam Shear Tab Splice	Bolted	N/A	N/A
12 Column Shear Splice	Shear	Column Shear Tab Splice	N/A	Bolted	N/A
13 Col/Bm Ext. End Plate Moment	Moment	Column/Beam Extended End-Plate Moment	N/A	N/A	N/A
14 Col/Bm PartExt. End Plate Moment	Moment	Column/Beam Partially Extended End-Plate Moment (Tension side)	N/A	N/A	N/A
15 Col/Bm Flush End Plate Moment	Moment	Column/Beam Flush End-Plate Moment	N/A	N/A	N/A
16 Col/Bm Flange Plate Moment	Moment	Column/Beam Flange Plate Moment	Bolted	N/A	N/A
17 Col/Bm Direct Weld Moment	Moment	Column/Beam Direct Weld Moment	Bolted	N/A	N/A
18 Col/Bm Seismic Moment	Moment	Column/Beam Seismic Moment	N/A	N/A	N/A
19 Beam Moment Plate Splice	Moment	Beam Moment Plate Splice	Bolted	N/A	N/A
20 Column Moment Plate Splice	Moment	Column Moment Plate Splice	N/A	N/A	N/A
21 Beam Direct Weld Moment Splice	Moment	Beam Direct Weld Splice	Bolted	N/A	N/A
22 Col Direct Weld Moment Splice	Moment	Column Direct Weld Splice	N/A	Bolted	N/A
23 Bm Ext. End Plate Moment Splice	Moment	Beam Extended End Plate Splice	Bolted	N/A	N/A
24 Col Ext. End Plate Moment Splice	Moment	Column Extended End Plate Splice	N/A	Bolted	N/A
25 Diagonal Vertical Brace	Brace	Diagonal Vertical Brace	N/A	N/A	N/A
26 Chevron Vertical Brace	Brace	Chevron Vertical Brace	N/A	N/A	N/A
27 Seismic Diagonal Brace	Brace	Diagonal Brace Seismic	N/A	N/A	N/A
28 Seismic Chevron Brace	Brace	Chevron Brace Seismic	N/A	N/A	N/A
29 Knee Brace	Brace	Knee Brace	N/A	N/A	N/A
30 Single Column Base Plate	Baseplate	Single Column Baseplate	N/A	N/A	N/A
31 Base Plate with Vertical Brace	Baseplate	Brace to Column Base Plate	N/A	N/A	N/A
32 HSS Truss Connection	Truss	HSS T-Connection	N/A	N/A	N/A

Frame / HR Seismic Design Rule

Label	Frame Type	Column Ductility	Column Overstrength	Beam Ductility	Connection	Beam Overstrength	Z Factor	Hinge Location [in]	Brace Ductility	Brace Overstrength	KL/r
1 OCBF	OCBF	Minimal	Yes	Minimal	Other/None				Minimal		
2 SCBF	SCBF	High	Yes	High	Other/None	Yes			High		Yes
3 OMF	OMF	Minimal	Yes	Minimal	BUEEP			12	N/A		
4 IMF	IMF	Moderate	Yes	Moderate	BFP			12	N/A		
5 SMF-RBS	SMF	High	Yes	High	RBS		0.685	14.625	N/A		
6 SMF-KaiserB	SMF	High	Yes	High	KBB-B			12	N/A		

Frame / HR Seismic Design Rule (Continued)

	Label	Frame Type	Column Ductility	Column Overstrength	Beam Ductility	Connection Beam Overstrength	Z Factor	Hinge Location [in]	Brace Ductility	Brace Overstrength	KL/r
7	SMF-KaiserW	SMF	High	Yes	High	KBB-W		12	N/A		
8	SMF-BSEEP	SMF	High	Yes	High	BSEEP		12	N/A		
9	SMF-WUF-W	SMF	High	Yes	High	WUF-W			N/A		

Concrete Wall Seismic Design Rule

	Label	Wall Type	Diagonal Bar Size
1	SDR_Conc1	Ordinary	N/A

Masonry Wall Seismic Design Rule

	Label	Wall Types	Special Boundary Elements	1.5x Shear ASD
1	Ordinary	Ordinary		
2	Intermediate	Intermediate		
3	Special	Special	Yes	Yes

Node Coordinates

	Label	X [ft]	Y [ft]	Z [ft]	Detach From Diaphragm
1	N1	0	0	0	
2	N2	0	12	0	
3	N3	0	24	0	
4	N4	0	36	0	
5	N5	0	47	0	
6	N6	16	0	0	
7	N7	16	12	0	
8	N8	16	24	0	
9	N9	16	36	0	
10	N10	16	47	0	

Node Boundary Conditions

	Node Label	X [k/in]	Y [k/in]	Z [k/in]	X Rot [k-ft/rad]	Y Rot [k-ft/rad]	Z Rot [k-ft/rad]
1	N1	Reaction	Reaction	Reaction	Reaction	Reaction	Reaction
2	N6	Reaction	Reaction	Reaction	Reaction	Reaction	Reaction
3	N2			Reaction			
4	N3			Reaction			
5	N4			Reaction			
6	N5			Fixed			
7	N7			Fixed			
8	ALL			Fixed			

Hot Rolled Steel Properties

	Label	E [ksi]	G [ksi]	Nu	Therm. Coeff. [$10^{-6}/^{\circ}\text{F}$]	Density [k/ft ³]	Yield [ksi]	Ry	Fu [ksi]	Rt
1	A992	29000	11154	0.3	0.65	0.49	50	1.1	65	1.1
2	A36 Gr.36	29000	11154	0.3	0.65	0.49	36	1.5	58	1.2
3	A572 Gr.50	29000	11154	0.3	0.65	0.49	50	1.1	65	1.1
4	A500 Gr.B RND	29000	11154	0.3	0.65	0.527	42	1.4	58	1.3
5	A500 Gr.B RECT	29000	11154	0.3	0.65	0.527	46	1.4	58	1.3
6	A500 Gr.C RND	29000	11154	0.3	0.65	0.527	46	1.4	62	1.3
7	A500 Gr.C RECT	29000	11154	0.3	0.65	0.527	50	1.4	62	1.3
8	A53 Gr.B	29000	11154	0.3	0.65	0.49	35	1.6	60	1.2
9	A1085	29000	11154	0.3	0.65	0.49	50	1.4	65	1.3
10	A913 Gr.65	29000	11154	0.3	0.65	0.49	65	1.1	80	1.1

Cold Formed Steel Properties

	Label	E [ksi]	G [ksi]	Nu	Therm. Coeff. [$10^{-6}/^{\circ}\text{F}$]	Density [k/ft ³]	Yield [ksi]	Fu [ksi]
1	A653 SS Gr33	29500	11346	0.3	0.65	0.49	33	45
2	A653 SS Gr50/1	29500	11346	0.3	0.65	0.49	50	65

Wood Properties

	Label	Type	Database	Species	Grade	Cm	Ci	Emod	Nu	Therm. Coeff. [$10^{-6}/^{\circ}\text{F}$]	Density [k/ft ³]
1	DF	Solid Sawn	Visually Graded	Douglas Fir-Larch	No.1			1	0.3	0.3	0.035
2	SP	Solid Sawn	Visually Graded	Southern Pine	No.1			1	0.3	0.3	0.035
3	HF	Solid Sawn	Visually Graded	Hem-Fir	No.1			1	0.3	0.3	0.035
4	SPF	Solid Sawn	Visually Graded	Spruce-Pine-fir	No.1			1	0.3	0.3	0.035
5	24F-1.8E DF Balanced	Glulam	NDS Table 5A	24F-1.8E_DF_BAL	na			1	0.3	0.3	0.035
6	24F-1.8E DF Unbalanced	Glulam	NDS Table 5A	24F-1.8E_DF_UNBAL	na			1	0.3	0.3	0.035
7	24F-1.8E SP Balanced	Glulam	NDS Table 5A	24F-1.8E_SP_BAL	na			1	0.3	0.3	0.035

Wood Properties (Continued)

	Label	Type	Database	Species	Grade	Cm	Ci	Emod	Nu	Therm. Coeff. [1e ⁵ F ⁻¹]	Density [k/ft ³]
8	24F-1.8E SP Unbalanced	Glulam	NDS Table 5A	24F-1.8E SP UNBAL	na			1	0.3	0.3	0.035
9	1.3E-1600F VERSALAM	SCL	Boise Cascade	1.3E-1600F VERSALAM	na			1	0.3	0.3	0.035
10	1.35E LSL SolidStart	SCL	Louisiana Pacific	1.35E LSL SolidStart	na			1	0.3	0.3	0.035
11	1.3E RIGIDLAM LVL	SCL	Roseburg Forest Products	1.3E RIGIDLAM LVL	na			1	0.3	0.3	0.035
12	2.0E DF Parallam PSL	SCL	TrusJoist	2.0E DF Parallam PSL	na			1	0.3	0.3	0.035
13	LVL PRL 1.5E 2250F	Custom	N/A	LVL PRL 1.5E 2250F	na			1	0.3	0.3	0.035
14	LVL Microlam 1.9E 2600F	Custom	N/A	LVL Microlam 1.9E 2600F	na			1	0.3	0.3	0.035
15	PSL Parallam 2.0E 2900F	Custom	N/A	PSL Parallam 2.0E 2900F	na			1	0.3	0.3	0.035
16	LSL TimberStrand 1.55E 2325F	Custom	N/A	LSL TimberStrand 1.55E 2325F	na			1	0.3	0.3	0.035

Concrete Properties

	Label	E [ksi]	G [ksi]	Nu	Therm. Coeff. [1e ⁵ F ⁻¹]	Density [k/ft ³]	f'c [ksi]	Lambda	Flex Steel [ksi]	Shear Steel [ksi]
1	Conc3000NW	3156	1372	0.15	0.6	0.145	3	1	60	60
2	Conc3500NW	3409	1482	0.15	0.6	0.145	3.5	1	60	60
3	Conc4000NW	3644	1584	0.15	0.6	0.145	4	1	60	60
4	Conc3000LW	2085	907	0.15	0.6	0.11	3	0.75	60	60
5	Conc3500LW	2252	979	0.15	0.6	0.11	3.5	0.75	60	60
6	Conc4000LW	2408	1047	0.15	0.6	0.11	4	0.75	60	60

Masonry Properties

	Label	E [ksi]	G [ksi]	Nu	Therm. Coeff. [1e ⁵ F ⁻¹]	Self Weight [k/ft ³]	f'm [ksi]	Flex Steel [ksi]	Shear Steel [ksi]
1	Concrete Matl	1350	540	0.25	0.6	Custom	1.5	60	60
2	Clay Matl	1050	420	0.25	0.6	Custom	1.5	60	60
3	Gen Masonry	1050	420	0.25	0.6	0.08	1.5	60	60

Aluminum Properties

	Label	E [ksi]	G [ksi]	Nu	Therm. Coeff. [1e ⁵ F ⁻¹]	Density [k/ft ³]	Table B.4	kt	Ftu [ksi]	Fty [ksi]	Fcy [ksi]	Fsu [ksi]	Ct
1	3003-H14	10100	3787.5	0.33	1.3	0.173	Table B.4-1	1	19	16	13	12	141
2	6061-T6	10100	3787.5	0.33	1.3	0.173	Table B.4-2	1	38	35	35	24	141
3	6063-T5	10100	3787.5	0.33	1.3	0.173	Table B.4-2	1	22	16	16	13	141
4	6063-T6	10100	3787.5	0.33	1.3	0.173	Table B.4-2	1	30	25	25	19	141
5	5052-H34	10200	3787.5	0.33	1.3	0.173	Table B.4-1	1	34	26	24	20	141
6	6061-T6 W	10100	3787.5	0.33	1.3	0.173	Table B.4-1	1	24	15	15	15	141

Stainless Steel Properties

	Label	E [ksi]	G [ksi]	Nu	Therm. Coeff. [1e ⁵ F ⁻¹]	Density [k/ft ³]	n	Yield [ksi]	Fu [ksi]
1	A276 S316	28000	10780	0.3	0.93	0.5	5.6	30	75
2	A276 S321	29000	11165	0.3	0.73	0.48	5.6	65	94
3	A276 S304	28000	10780	0.3	0.93	0.49	5.6	30	75

General Materials Properties

	Label	E [ksi]	G [ksi]	Nu	Therm. Coeff. [1e ⁵ F ⁻¹]	Density [k/ft ³]	Plate Methodology
1	gen Conc3NW	3155	1372	0.15	0.6	0.145	Isotropic
2	gen Conc4NW	3644	1584	0.15	0.6	0.145	Isotropic
3	gen Conc3LW	2085	906	0.15	0.6	0.11	Isotropic
4	gen Conc4LW	2408	1047	0.15	0.6	0.11	Isotropic
5	gen Alum	10100	4077	0.3	1.29	0.173	Isotropic
6	gen Steel	29000	11154	0.3	0.65	0.49	Isotropic
7	gen Plywood	1800	38	0	0.3	0.035	Isotropic

General Materials Properties (Continued)

	Label	E [ksi]	G [ksi]	Nu	Therm. Coeff. [$10^{-6} F^{-1}$]	Density [k/ft ³]	Plate Methodology
8	RIGID	1e+6		0.3	0	0	Isotropic
9	gen Ortho				0.65	0.49	Orthotropic

Hot Rolled Steel Section Sets

	Label	Shape	Type	Design List	Material	Design Rule	Area [in ²]	I _{yy} [in ⁴]	I _{zz} [in ⁴]	J [in ⁴]
1	EXT COLUMN	HSS10X10X10	Column	Tube	A500 Gr.C RECT	Typical	21	304	304	498
2	INT COLUMN	HSS4X4X8	Column	Tube	A500 Gr.C RECT	Typical	6.02	11.9	11.9	21
3	BEAM	W14X61	Beam	Wide Flange	A992	Typical	17.9	107	640	2.19

Member Primary Data

	Label	I Node	J Node	Section/Shape	Type	Design List	Material	Design Rule
1	M1	N1	N5	HSS14X10X10	Column	Tube	A500 Gr.C RECT	Typical
2	M2	N6	N10	EXT COLUMN	Column	Tube	A500 Gr.C RECT	Typical
3	M3	N2	N7	BEAM	Beam	Wide Flange	A992	Typical
4	M4	N3	N8	BEAM	Beam	Wide Flange	A992	Typical
5	M5	N4	N9	BEAM	Beam	Wide Flange	A992	Typical
6	M6	N5	N10	BEAM	Beam	Wide Flange	A992	Typical

Member Advanced Data

	Label	Physical	Deflection Ratio Options	Seismic DR
1	M1	Yes	** NA **	None
2	M2	Yes	** NA **	None
3	M3	Yes	Default	None
4	M4	Yes	Default	None
5	M5	Yes	Default	None
6	M6	Yes	Default	None

Hot Rolled Steel Design Parameters

	Label	Shape	Length [ft]	Lcomp top [ft]	Channel Conn.	a [ft]	Function
1	M1	HSS14X10X10	47	Lbyy	N/A	N/A	Lateral
2	M2	EXT COLUMN	47	Lbyy	N/A	N/A	Lateral
3	M3	BEAM	16	Lbyy	N/A	N/A	Lateral
4	M4	BEAM	16	Lbyy	N/A	N/A	Lateral
5	M5	BEAM	16	Lbyy	N/A	N/A	Lateral
6	M6	BEAM	16	Lbyy	N/A	N/A	Lateral

Member RISACONNECTION Properties

	Label	Shape	Start Conn	End Conn	Start Release	End Release
1	M1	HSS14X10X10	None	None	Fixed	Fixed
2	M2	HSS10X10X10	None	None	Fixed	Fixed
3	M3	W14X61	None	None	Fixed	Fixed
4	M4	W14X61	None	None	Fixed	Fixed
5	M5	W14X61	None	None	Fixed	Fixed
6	M6	W14X61	None	None	Fixed	Fixed

Design Size and Code Check Parameters

	Label	Max Axial/Bending Chk	Max Shear Chk
1	Typical	1	1

Deflection Design

	Label	LC	Ratio	LC	Ratio	LC	Ratio
1	Typical	None	N/A	None	N/A	None	N/A

Node Loads and Enforced Displacements (BLC 1 : DEAD)

	Node Label	L, D, M	Direction	Magnitude [(k, k-ft), (in, rad), (k*s ² /ft, k*s ² *ft)]
1	N5	L	Y	-1.8
2	N4	L	Y	-5.1
3	N3	L	Y	-5.1
4	N3	L	Y	-5.1
5	N9	L	Y	-0.6
6	N8	L	Y	-0.6
7	N7	L	Y	-0.6

Node Loads and Enforced Displacements (BLC 2 : LIVE)

	Node Label	L, D, M	Direction	Magnitude [(k, k-ft), (in, rad), (k*s ² /ft, k*s ² *ft)]
1	N4	L	Y	-3.7
2	N3	L	Y	-3.7
3	N2	L	Y	-3.7
4	N9	L	Y	-0.8
5	N8	L	Y	-0.8
6	N7	L	Y	-0.8

Node Loads and Enforced Displacements (BLC 3 : SNOW)

	Node Label	L, D, M	Direction	Magnitude [(k, k-ft), (in, rad), (k*s ² /ft, k*s ² *ft)]
1	N5	L	Y	-7.6

Node Loads and Enforced Displacements (BLC 6 : WIND)

	Node Label	L, D, M	Direction	Magnitude [(k, k-ft), (in, rad), (k*s ² /ft, k*s ² *ft)]
1	N10	L	X	-4.8
2	N9	L	X	-5.9
3	N8	L	X	-6.2
4	N7	L	X	-5.6

Member Point Loads

No Data to Print...			
---------------------	--	--	--

Member Distributed Loads (BLC 1 : DEAD)

	Member Label	Direction	Start Magnitude [k/ft, F, ksf, k-ft/ft]	End Magnitude [k/ft, F, ksf, k-ft/ft]	Start Location [(ft, %)]	End Location [(ft, %)]
1	M6	Y	-0.25	-0.25	0	%100
2	M5	Y	-2.75	-2.75	0	%100
3	M4	Y	-2.9	-2.9	0	%100
4	M3	Y	-2.9	-2.9	0	%100

Member Distributed Loads (BLC 2 : LIVE)

Member	Label	Direction	Start Magnitude [k/ft, F, ksf, k-ft/ft]	End Magnitude [k/ft, F, ksf, k-ft/ft]	Start Location [(ft, %)]	End Location [(ft, %)]
1	M5	Y	-1.58	-1.58	0	%100
2	M4	Y	-1.58	-1.58	0	%100
3	M3	Y	-1.58	-1.58	0	%100

Member Distributed Loads (BLC 3 : SNOW)

Member	Label	Direction	Start Magnitude [k/ft, F, ksf, k-ft/ft]	End Magnitude [k/ft, F, ksf, k-ft/ft]	Start Location [(ft, %)]	End Location [(ft, %)]
1	M6	Y	-1.05	-1.05	0	%100

Basic Load Cases

	BLC Description	Category	Nodal	Distributed
1	DEAD	DL	7	4
2	LIVE	LL	6	3
3	SNOW	SL	1	1
4	Ev	ELY		
5	Eh	ELX		
6	WIND	WL	4	

Load Combinations

Description	Solve	P-Delta	BLC Factor	BLC Factor	BLC Factor	BLC Factor	BLC Factor	BLC Factor	BLC Factor	BLC Factor	BLC Factor	BLC Factor	BLC Factor	BLC Factor	BLC Factor	BLC Factor	BLC Factor	BLC Factor	BLC Factor
1 D	Yes	Y	DL	1															
2 D+L	Yes	Y	DL	1	LL	1													
3 D+Lr	Yes	Y	DL	1			RLL	1											
4 D+S	Yes	Y	DL	1					SL	1									
5 D+R	Yes	Y	DL	1							RL	1							
6 D+0.75L+0.75Lr	Yes	Y	DL	1	LL	0.75	RLL	0.75											
7 D+0.75L+0.75S	Yes	Y	DL	1	LL	0.75			SL	0.75									
8 D+0.75L+0.75R	Yes	Y	DL	1	LL	0.75					RL	0.75							
9 D+(0.6W)	Yes	Y	DL	1									WL	0.6					
10 D+0.75L+0.75(0.6W)+0.75Lr	Yes	Y	DL	1	LL	0.75	RLL	0.75					WL	0.45					
11 D+0.75L+0.75(0.6W)+0.75S	Yes	Y	DL	1	LL	0.75			SL	0.75			WL	0.45					
12 D+0.75L+0.75(0.6W)+0.75R	Yes	Y	DL	1	LL	0.75					RL	0.75	WL	0.45					
13 0.6D+0.6W	Yes	Y	DL	0.6									WL	0.6					
14 D+0.7Ev+0.7Eh	Yes	Y	DL	1												ELX	0.7	ELY	0.7
15 D+.525Ev+0.525Eh+0.75L+0.75S	Yes	Y	DL	1	LL	0.75			SL	0.75						ELX	0.525	ELY	0.525
16 0.6D-0.7Ev+0.7Eh	Yes	Y	DL	0.6												ELX	0.7	ELY	-0.7

Load Combination Design

Description	Service	Hot Rolled	Cold Formed	Wood	Concrete	Masonry	Aluminum	Stainless	Connection
1 D		Yes	Yes	Yes	Yes	Yes	Yes	Yes	Yes
2 D+L		Yes	Yes	Yes	Yes	Yes	Yes	Yes	Yes
3 D+Lr		Yes	Yes	Yes	Yes	Yes	Yes	Yes	Yes
4 D+S		Yes	Yes	Yes	Yes	Yes	Yes	Yes	Yes
5 D+R		Yes	Yes	Yes	Yes	Yes	Yes	Yes	Yes
6 D+0.75L+0.75Lr		Yes	Yes	Yes	Yes	Yes	Yes	Yes	Yes
7 D+0.75L+0.75S		Yes	Yes	Yes	Yes	Yes	Yes	Yes	Yes
8 D+0.75L+0.75R		Yes	Yes	Yes	Yes	Yes	Yes	Yes	Yes
9 D+(0.6W)		Yes	Yes	Yes	Yes	Yes	Yes	Yes	Yes
10 D+0.75L+0.75(0.6W)+0.75Lr		Yes	Yes	Yes	Yes	Yes	Yes	Yes	Yes
11 D+0.75L+0.75(0.6W)+0.75S		Yes	Yes	Yes	Yes	Yes	Yes	Yes	Yes

Load Combination Design (Continued)

	Description	Service	Hot Rolled	Cold Formed	Wood	Concrete	Masonry	Aluminum	Stainless	Connection
12	D+0.75L+0.75(0.6W)+0.75R		Yes	Yes	Yes	Yes	Yes	Yes	Yes	Yes
13	0.6D+0.6W		Yes	Yes	Yes	Yes	Yes	Yes	Yes	Yes
14	D+0.7Ev+0.7Eh		Yes	Yes	Yes	Yes	Yes	Yes	Yes	Yes
15	D+.525Ev+0.525Eh+0.75L+0.75S		Yes	Yes	Yes	Yes	Yes	Yes	Yes	Yes
16	0.6D-0.7Ev+0.7Eh		Yes	Yes	Yes	Yes	Yes	Yes	Yes	Yes

Envelope Node Reactions

	Node Label		X [k]	LC	Y [k]	LC	Z [k]	LC	MX [k-ft]	LC	MY [k-ft]	LC	MZ [k-ft]	LC
1	N1	max	10.904	9	150.677	11	0	16	0	16	0	16	-4.269	16
2		min	1.531	16	52.626	16	0	1	0	1	0	1	-78.371	9
3	N6	max	3.631	13	112.298	2	0	16	0	16	0	16	17.699	2
4		min	-3.941	2	24.864	13	0	1	0	1	0	1	-30.227	13
5	N2	max	0	16	0	16	0	16	0	16	0	16	0	16
6		min	0	1	0	1	0	1	0	1	0	1	0	1
7	N3	max	0	16	0	16	0	16	0	16	0	16	0	16
8		min	0	1	0	1	0	1	0	1	0	1	0	1
9	N4	max	0	16	0	16	0	16	0	16	0	16	0	16
10		min	0	1	0	1	0	1	0	1	0	1	0	1
11	Totals:	max	13.5	13	249.04	2	0	16						
12		min	0	2	95.82	13	0	1						

Envelope Node Displacements

	Node Label		X [in]	LC	Y [in]	LC	Z [in]	LC	X Rotation [rad]	LC	Y Rotation [rad]	LC	Z Rotation [rad]	LC
1	N1	max	0	16	0	16	0	16	0	16	0	16	0	9
2		min	0	9	0	11	0	1	0	1	0	1	0	16
3	N2	max	0.035	2	-0.013	16	0	16	0	16	0	16	1.518e-3	13
4		min	-0.276	13	-0.036	11	0	1	0	1	0	1	-1.373e-3	2
5	N3	max	0.103	2	-0.022	16	0	16	0	16	0	16	1.24e-3	13
6		min	-0.612	13	-0.063	11	0	1	0	1	0	1	-1.174e-3	2
7	N4	max	0.168	2	-0.026	16	0	16	0	16	0	16	5.213e-4	13
8		min	-0.84	13	-0.077	11	0	1	0	1	0	1	-1.306e-3	2
9	N5	max	0.197	2	-0.027	16	0	16	0	16	0	16	5.639e-4	9
10		min	-0.946	13	-0.081	11	0	1	0	1	0	1	-5.119e-4	4
11	N6	max	0	2	0	13	0	16	0	16	0	16	0	13
12		min	0	13	0	2	0	1	0	1	0	1	0	2
13	N7	max	0.036	2	-0.007	13	0	16	0	16	0	16	2.453e-3	11
14		min	-0.276	13	-0.033	2	0	1	0	1	0	1	5.942e-4	16
15	N8	max	0.103	2	-0.013	13	0	16	0	16	0	16	2.023e-3	11
16		min	-0.613	13	-0.055	2	0	1	0	1	0	1	4.544e-4	16
17	N9	max	0.167	2	-0.016	13	0	16	0	16	0	16	1.936e-3	12
18		min	-0.842	13	-0.067	2	0	1	0	1	0	1	5.6e-4	16
19	N10	max	0.195	2	-0.016	13	0	16	0	16	0	16	5.521e-4	4
20		min	-0.947	13	-0.069	7	0	1	0	1	0	1	-3.432e-4	2

Envelope Member Section Forces

	Member	Sec		Axial[k]	LC	y Shear[k]	LC	z Shear[k]	LC	Torque[k-ft]	LC	y-y Moment[k-ft]	LC	z-z Moment[k-ft]	LC
1	M1	1	max	150.677	11	-1.523	16	0	16	0	16	0	16	-4.269	16
2			min	52.626	16	-11.223	9	0	1	0	1	0	1	-78.371	9
3		2	max	150.677	11	-1.523	16	0	16	0	16	0	16	55.427	12
4			min	52.626	16	-11.223	9	0	1	0	1	0	1	13.628	16
5		3	max	109.214	11	-2.729	16	0	16	0	16	0	16	60.303	11
6			min	38.558	16	-10.783	11	0	1	0	1	0	1	14.315	16

Envelope Member Section Forces (Continued)

Member	Sec		Axial[k]	LC	y Shear[k]	LC	z Shear[k]	LC	Torque[k-ft]	LC	y-y Moment[k-ft]	LC	z-z Moment[k-ft]	LC
7		4	max	58.895	11	-2.639	16	0	16	0	16	0	52.908	12
8			min	18.53	16	-8.936	10	0	1	0	1	0	14.189	16
9		5	max	19.73	4	-1.474	16	0	16	0	16	0	26.355	11
10			min	2.132	16	-5.587	11	0	1	0	1	0	2.833	16
11	M2	1	max	112.298	2	3.986	2	0	16	0	16	0	17.699	2
12			min	24.864	13	-3.707	13	0	1	0	1	0	-30.227	13
13		2	max	112.298	2	3.986	2	0	16	0	16	0	13.331	13
14			min	24.864	13	-3.707	13	0	1	0	1	0	-29.137	2
15		3	max	75.395	2	7.092	2	0	16	0	16	0	12.448	13
16			min	18.047	13	-2.052	13	0	1	0	1	0	-37.473	2
17		4	max	41.029	15	6.936	2	0	16	0	16	0	3.282	13
18			min	9.834	13	-0.356	13	0	1	0	1	0	-37.809	2
19		5	max	10.47	4	4.585	15	0	16	0	16	0	5.177	13
20			min	-0.081	13	-0.07	13	0	1	0	1	0	-21.439	4
21	M3	1	max	1.714	13	38.687	11	0	16	0	16	0	121.658	11
22			min	-3.094	2	14.068	16	0	1	0	1	0	31.072	16
23		2	max	1.714	13	22.347	11	0	16	0	16	0	22.387	13
24			min	-3.094	2	7.108	16	0	1	0	1	0	-29.266	2
25		3	max	1.714	13	7.669	9	0	16	0	16	0	-21.386	13
26			min	-3.094	2	0.148	16	0	1	0	1	0	-66.452	2
27		4	max	1.714	13	0.503	13	0	16	0	16	0	-12.464	16
28			min	-3.094	2	-17.583	2	0	1	0	1	0	-48.471	11
29		5	max	1.714	13	-6.457	13	0	16	0	16	0	74.214	2
30			min	-3.094	2	-35.503	2	0	1	0	1	0	-25.411	13
31	M4	1	max	2.131	9	37.344	11	0	16	0	16	0	112.979	11
32			min	0.096	16	13.908	16	0	1	0	1	0	31.176	16
33		2	max	2.131	9	21.004	11	0	16	0	16	0	16.841	13
34			min	0.096	16	6.948	16	0	1	0	1	0	-27.232	2
35		3	max	2.131	9	6.136	9	0	16	0	16	0	-21.343	13
36			min	0.096	16	-0.079	2	0	1	0	1	0	-62.755	2
37		4	max	2.131	9	-0.894	13	0	16	0	16	0	-10.439	16
38			min	0.096	16	-17.999	2	0	1	0	1	0	-41.024	11
39		5	max	2.131	9	-7.854	13	0	16	0	16	0	81.239	2
40			min	0.096	16	-35.919	2	0	1	0	1	0	-14.193	13
41	M5	1	max	4.511	12	35.022	2	0	16	0	16	0	93.076	11
42			min	0.076	4	13.339	16	0	1	0	1	0	29.546	16
43		2	max	4.511	12	18.76	12	0	16	0	16	0	4.997	13
44			min	0.076	4	6.739	16	0	1	0	1	0	-28.043	2
45		3	max	4.511	12	3.764	9	0	16	0	16	0	-22.781	13
46			min	0.076	4	0.027	4	0	1	0	1	0	-64.21	2
47		4	max	4.511	12	-2.955	13	0	16	0	16	0	-11.717	16
48			min	0.076	4	-16.938	2	0	1	0	1	0	-37.704	10
49		5	max	4.511	12	-9.555	13	0	16	0	16	0	71.296	2
50			min	0.076	4	-34.258	2	0	1	0	1	0	0.862	13
51	M6	1	max	5.576	11	10.33	4	0	16	0	16	0	26.355	11
52			min	1.474	16	1.052	16	0	1	0	1	0	2.833	16
53		2	max	5.576	11	5.13	4	0	16	0	16	0	6.589	13
54			min	1.474	16	0.452	16	0	1	0	1	0	-10.605	4
55		3	max	5.576	11	1.28	13	0	16	0	16	0	0.931	12
56			min	1.474	16	-0.417	2	0	1	0	1	0	-20.724	4
57		4	max	5.576	11	0.68	13	0	16	0	16	0	4.29	2
58			min	1.474	16	-5.27	4	0	1	0	1	0	-10.042	4
59		5	max	5.576	11	0.08	13	0	16	0	16	0	21.439	4
60			min	1.474	16	-10.47	4	0	1	0	1	0	-5.177	13

Envelope Maximum Member Section Forces

Member	Axial[k]	Loc[ft]	LCy Shear[k]	Loc[ft]	LCz Shear[k]	Loc[ft]	LC Torque[k-ft]	Loc[ft]	LCy-y Moment[k-ft]	Loc[ft]	LCz-z Moment[k-ft]	Loc[ft]	LC
1 M1	max	150.677	11.75	11	-1.474	47	16	0	47	16	0	47	16
2	min	2.132	36.229	16	-11.223	0	9	0	0	1	0	0	1
3 M2	max	112.298	11.75	2	7.092	23.99	2	0	47	16	0	47	16
4	min	-0.081	36.229	13	-3.707	0	13	0	0	1	0	0	1
5 M3	max	1.714	16	13	38.687	0	11	0	16	16	0	16	16
6	min	-3.094	0	2	-35.503	16	2	0	0	1	0	0	1
7 M4	max	2.131	16	9	37.344	0	11	0	16	16	0	16	16
8	min	0.096	0	16	-35.919	16	2	0	0	1	0	0	1
9 M5	max	4.511	16	12	35.022	0	2	0	16	16	0	16	16
10	min	0.076	0	4	-34.258	16	2	0	0	1	0	0	1
11 M6	max	5.576	16	11	10.33	0	4	0	16	16	0	16	16
12	min	1.474	0	16	-10.47	16	4	0	0	1	0	0	1

Envelope Member End Reactions

	Member	Member End		Axial[k]	LC	y Shear[k]	LC	z Shear[k]	LC	Torque[k-ft]	LC	y-y Moment[k-ft]	LC	z-z Moment[k-ft]	LC
1	M1	I	max	150.677	11	-1.523	16	0	16	0	16	0	16	-4.269	16
2			min	52.626	16	-11.223	9	0	1	0	1	0	1	-78.371	9
3		J	max	19.73	4	-1.474	16	0	16	0	16	0	16	26.355	11
4			min	2.132	16	-5.587	11	0	1	0	1	0	1	2.833	16
5	M2	I	max	112.298	2	3.986	2	0	16	0	16	0	16	17.699	2
6			min	24.864	13	-3.707	13	0	1	0	1	0	1	-30.227	13
7		J	max	10.47	4	4.585	15	0	16	0	16	0	16	5.177	13
8			min	-0.081	13	-0.07	13	0	1	0	1	0	1	-21.439	4
9	M3	I	max	1.714	13	38.687	11	0	16	0	16	0	16	121.658	11
10			min	-3.094	2	14.068	16	0	1	0	1	0	1	31.072	16
11		J	max	1.714	13	-6.457	13	0	16	0	16	0	16	74.214	2
12			min	-3.094	2	-35.503	2	0	1	0	1	0	1	-25.411	13
13	M4	I	max	2.131	9	37.344	11	0	16	0	16	0	16	112.979	11
14			min	0.096	16	13.908	16	0	1	0	1	0	1	31.176	16
15		J	max	2.131	9	-7.854	13	0	16	0	16	0	16	81.239	2
16			min	0.096	16	-35.919	2	0	1	0	1	0	1	-14.193	13
17	M5	I	max	4.511	12	35.022	2	0	16	0	16	0	16	93.076	11
18			min	0.076	4	13.339	16	0	1	0	1	0	1	29.546	16
19		J	max	4.511	12	-9.555	13	0	16	0	16	0	16	71.296	2
20			min	0.076	4	-34.258	2	0	1	0	1	0	1	0.862	13
21	M6	I	max	5.576	11	10.33	4	0	16	0	16	0	16	26.355	11
22			min	1.474	16	1.052	16	0	1	0	1	0	1	2.833	16
23		J	max	5.576	11	0.08	13	0	16	0	16	0	16	21.439	4
24			min	1.474	16	-10.47	4	0	1	0	1	0	1	-5.177	13

Envelope Member Torsion Stresses

Member	Sec	Torque[k-ft]	LC	Torsion Shear[ksi]	LCy-y Warp Shear[ksi]	LCz-z Warp Shear[ksi]	LCz-Top Warp Bend[ksi]	LCz-Bot Warp Bend[ksi]	LC
1 M1	1	max	0	16	0	16	NC	NC	NC
2		min	0	1	0	1	NC	NC	NC
3	2	max	0	16	0	16	NC	NC	NC
4		min	0	1	0	1	NC	NC	NC
5	3	max	0	16	0	16	NC	NC	NC
6		min	0	1	0	1	NC	NC	NC
7	4	max	0	16	0	16	NC	NC	NC
8		min	0	1	0	1	NC	NC	NC
9	5	max	0	16	0	16	NC	NC	NC
10		min	0	1	0	1	NC	NC	NC

Envelope Member Torsion Stresses (Continued)

Member	Sec	Torque[k-ft]	LC Torsion	Shear[ksi]	LC y-y Warp	Shear[ksi]	LC z-z Warp	Shear[ksi]	LC z-Top Warp	Bend[ksi]	LC z-Bot Warp	Bend[ksi]	LC
11	M2	1	max	0	16	0	16	NC	NC	NC	NC	NC	
12			min	0	1	0	1	NC	NC	NC	NC	NC	
13		2	max	0	16	0	16	NC	NC	NC	NC	NC	
14			min	0	1	0	1	NC	NC	NC	NC	NC	
15		3	max	0	16	0	16	NC	NC	NC	NC	NC	
16			min	0	1	0	1	NC	NC	NC	NC	NC	
17		4	max	0	16	0	16	NC	NC	NC	NC	NC	
18			min	0	1	0	1	NC	NC	NC	NC	NC	
19		5	max	0	16	0	16	NC	NC	NC	NC	NC	
20			min	0	1	0	1	NC	NC	NC	NC	NC	
21	M3	1	max	0	16	0	16	0	16	0	16	0	16
22			min	0	1	0	1	0	1	0	1	0	1
23		2	max	0	16	0	16	0	16	0	16	0	16
24			min	0	1	0	1	0	1	0	1	0	1
25		3	max	0	16	0	16	0	16	0	16	0	16
26			min	0	1	0	1	0	1	0	1	0	1
27		4	max	0	16	0	16	0	16	0	16	0	16
28			min	0	1	0	1	0	1	0	1	0	1
29		5	max	0	16	0	16	0	16	0	16	0	16
30			min	0	1	0	1	0	1	0	1	0	1
31	M4	1	max	0	16	0	16	0	16	0	16	0	16
32			min	0	1	0	1	0	1	0	1	0	1
33		2	max	0	16	0	16	0	16	0	16	0	16
34			min	0	1	0	1	0	1	0	1	0	1
35		3	max	0	16	0	16	0	16	0	16	0	16
36			min	0	1	0	1	0	1	0	1	0	1
37		4	max	0	16	0	16	0	16	0	16	0	16
38			min	0	1	0	1	0	1	0	1	0	1
39		5	max	0	16	0	16	0	16	0	16	0	16
40			min	0	1	0	1	0	1	0	1	0	1
41	M5	1	max	0	16	0	16	0	16	0	16	0	16
42			min	0	1	0	1	0	1	0	1	0	1
43		2	max	0	16	0	16	0	16	0	16	0	16
44			min	0	1	0	1	0	1	0	1	0	1
45		3	max	0	16	0	16	0	16	0	16	0	16
46			min	0	1	0	1	0	1	0	1	0	1
47		4	max	0	16	0	16	0	16	0	16	0	16
48			min	0	1	0	1	0	1	0	1	0	1
49		5	max	0	16	0	16	0	16	0	16	0	16
50			min	0	1	0	1	0	1	0	1	0	1
51	M6	1	max	0	16	0	16	0	16	0	16	0	16
52			min	0	1	0	1	0	1	0	1	0	1
53		2	max	0	16	0	16	0	16	0	16	0	16
54			min	0	1	0	1	0	1	0	1	0	1
55		3	max	0	16	0	16	0	16	0	16	0	16
56			min	0	1	0	1	0	1	0	1	0	1
57		4	max	0	16	0	16	0	16	0	16	0	16
58			min	0	1	0	1	0	1	0	1	0	1
59		5	max	0	16	0	16	0	16	0	16	0	16
60			min	0	1	0	1	0	1	0	1	0	1

Envelope Member Section Stresses

Member	Sec		Axial[ksi]	LC	y Shear[ksi]	LC	z Shear[ksi]	LC	y-Top[ksi]	LC	y-Bot[ksi]	LC	z-Top[ksi]	LC	z-Bot[ksi]	LC	
1	M1	1	max	5.863	11	-0.107	16	0	16	9.582	9	-0.522	16	0	16	0	16
2			min	2.048	16	-0.788	9	0	1	0.522	16	-9.582	9	0	1	0	1

Envelope Member Section Stresses (Continued)

Member	Sec		Axial[ksi]	LC	y Shear[ksi]	LC	z Shear[ksi]	LC	y-Top[ksi]	LC	y-Bot[ksi]	LC	z-Top[ksi]	LC	z-Bot[ksi]	LC	
3		2	max	5.863	11	-0.107	16	0	16	-1.666	16	6.777	12	0	16	0	16
4			min	2.048	16	-0.788	9	0	1	-6.777	10	1.666	16	0	1	0	1
5		3	max	4.25	11	-0.192	16	0	16	-1.75	16	7.373	11	0	16	0	16
6			min	1.5	16	-0.757	11	0	1	-7.373	11	1.75	16	0	1	0	1
7		4	max	2.292	11	-0.185	16	0	16	-1.735	16	6.469	12	0	16	0	16
8			min	0.721	16	-0.627	10	0	1	-6.469	10	1.735	16	0	1	0	1
9		5	max	0.768	4	-0.103	16	0	16	-0.346	16	3.222	11	0	16	0	16
10			min	0.083	16	-0.392	11	0	1	-3.222	11	0.346	16	0	1	0	1
11	M2	1	max	5.348	2	0.415	2	0	16	5.966	13	3.493	2	0	16	0	16
12			min	1.184	13	-0.386	13	0	1	-3.493	2	-5.966	13	0	1	0	1
13		2	max	5.348	2	0.415	2	0	16	5.751	2	2.631	13	0	16	0	16
14			min	1.184	13	-0.386	13	0	1	-2.631	13	-5.751	2	0	1	0	1
15		3	max	3.59	2	0.739	2	0	16	7.396	2	2.457	13	0	16	0	16
16			min	0.859	13	-0.214	13	0	1	-2.457	13	-7.396	2	0	1	0	1
17		4	max	1.954	15	0.723	2	0	16	7.462	2	0.648	13	0	16	0	16
18			min	0.468	13	-0.037	13	0	1	-0.648	13	-7.462	2	0	1	0	1
19		5	max	0.499	4	0.478	15	0	16	4.231	4	1.022	13	0	16	0	16
20			min	-0.004	13	-0.007	13	0	1	-1.022	13	-4.231	4	0	1	0	1
21	M3	1	max	0.096	13	7.422	11	0	16	-4.049	16	15.854	11	0	16	0	16
22			min	-0.173	2	2.699	16	0	1	-15.854	11	4.049	16	0	1	0	1
23		2	max	0.096	13	4.287	11	0	16	3.814	2	2.917	13	0	16	0	16
24			min	-0.173	2	1.364	16	0	1	-2.917	13	-3.814	2	0	1	0	1
25		3	max	0.096	13	1.471	9	0	16	8.66	2	-2.787	13	0	16	0	16
26			min	-0.173	2	0.028	16	0	1	2.787	13	-8.66	2	0	1	0	1
27		4	max	0.096	13	0.097	13	0	16	6.316	11	-1.624	16	0	16	0	16
28			min	-0.173	2	-3.373	2	0	1	1.624	16	-6.316	11	0	1	0	1
29		5	max	0.096	13	-1.239	13	0	16	3.311	13	9.671	2	0	16	0	16
30			min	-0.173	2	-6.811	2	0	1	-9.671	2	-3.311	13	0	1	0	1
31	M4	1	max	0.119	9	7.164	11	0	16	-4.063	16	14.723	11	0	16	0	16
32			min	0.005	16	2.668	16	0	1	-14.723	11	4.063	16	0	1	0	1
33		2	max	0.119	9	4.029	11	0	16	3.549	2	2.195	13	0	16	0	16
34			min	0.005	16	1.333	16	0	1	-2.195	13	-3.549	2	0	1	0	1
35		3	max	0.119	9	1.177	9	0	16	8.178	2	-2.781	13	0	16	0	16
36			min	0.005	16	-0.015	2	0	1	2.781	13	-8.178	2	0	1	0	1
37		4	max	0.119	9	-0.171	13	0	16	5.346	11	-1.36	16	0	16	0	16
38			min	0.005	16	-3.453	2	0	1	1.36	16	-5.346	11	0	1	0	1
39		5	max	0.119	9	-1.507	13	0	16	1.85	13	10.586	2	0	16	0	16
40			min	0.005	16	-6.891	2	0	1	-10.586	2	-1.85	13	0	1	0	1
41	M5	1	max	0.252	12	6.719	2	0	16	-3.85	16	12.129	11	0	16	0	16
42			min	0.004	4	2.559	16	0	1	-12.129	11	3.85	16	0	1	0	1
43		2	max	0.252	12	3.599	12	0	16	3.654	2	0.651	13	0	16	0	16
44			min	0.004	4	1.293	16	0	1	-0.651	13	-3.654	2	0	1	0	1
45		3	max	0.252	12	0.722	9	0	16	8.367	2	-2.969	13	0	16	0	16
46			min	0.004	4	0.005	4	0	1	2.969	13	-8.367	2	0	1	0	1
47		4	max	0.252	12	-0.567	13	0	16	4.913	12	-1.527	16	0	16	0	16
48			min	0.004	4	-3.25	2	0	1	1.527	16	-4.913	10	0	1	0	1
49		5	max	0.252	12	-1.833	13	0	16	-0.112	13	9.291	2	0	16	0	16
50			min	0.004	4	-6.572	2	0	1	-9.291	2	0.112	13	0	1	0	1
51	M6	1	max	0.311	11	1.982	4	0	16	-0.369	16	3.434	11	0	16	0	16
52			min	0.082	16	0.202	16	0	1	-3.434	11	0.369	16	0	1	0	1
53		2	max	0.311	11	0.984	4	0	16	1.382	4	0.859	13	0	16	0	16
54			min	0.082	16	0.087	16	0	1	-0.859	13	-1.382	4	0	1	0	1
55		3	max	0.311	11	0.246	13	0	16	2.701	4	0.121	12	0	16	0	16
56			min	0.082	16	-0.08	2	0	1	-0.121	10	-2.701	4	0	1	0	1
57		4	max	0.311	11	0.131	13	0	16	1.309	4	0.559	2	0	16	0	16

Envelope Member Section Stresses (Continued)

Member	Sec		Axial[ksi]	LC	y Shear[ksi]	LC	z Shear[ksi]	LC	y-Top[ksi]	LC	y-Bot[ksi]	LC	z-Top[ksi]	LC	z-Bot[ksi]	LC
58		min	0.082	16	-1.011	4	0	1	-0.559	2	-1.309	4	0	1	0	1
59	5	max	0.311	11	0.015	13	0	16	0.675	13	2.794	4	0	16	0	16
60		min	0.082	16	-2.009	4	0	1	-2.794	4	-0.675	13	0	1	0	1

Envelope Member Section Deflections - Service

No Data to Print...

Envelope Member Section Deflections - Strength

	Member	Sec		x [in]	LC	y [in]	LC	z [in]	LC	x Rotate [rad]	LC	(n) L/y' Ratio	LC	(n) L/z' Ratio	LC
1	M1	1	max	0	16	0	16	0	16	0	16	NC	16	NC	16
2			min	0	1	0	1	0	1	0	1	NC	1	NC	1
3		2	max	-0.012	16	0.271	13	0	16	0	16	NC	16	NC	16
4			min	-0.036	11	-0.031	2	0	1	0	1	NC	1	NC	1
5		3	max	-0.022	16	0.603	13	0	16	0	16	NC	16	NC	16
6			min	-0.062	11	-0.097	2	0	1	0	1	4214.123	9	NC	1
7		4	max	-0.026	16	0.834	13	0	16	0	16	9553.871	16	NC	16
8			min	-0.076	11	-0.158	2	0	1	0	1	3562.035	2	NC	1
9		5	max	-0.027	16	0.946	13	0	16	0	16	NC	13	NC	16
10			min	-0.081	11	-0.197	2	0	1	0	1	2866.775	2	NC	1
11	M2	1	max	0	16	0	16	0	16	0	16	NC	16	NC	16
12			min	0	1	0	1	0	1	0	1	NC	1	NC	1
13		2	max	-0.007	13	0.27	13	0	16	0	16	NC	16	NC	16
14			min	-0.033	2	-0.04	2	0	1	0	1	NC	1	NC	1
15		3	max	-0.012	13	0.602	13	0	16	0	16	NC	16	NC	16
16			min	-0.055	2	-0.108	2	0	1	0	1	4376.77	9	NC	1
17		4	max	-0.015	13	0.829	13	0	16	0	16	NC	16	NC	16
18			min	-0.066	2	-0.177	2	0	1	0	1	4746.834	13	NC	1
19		5	max	-0.016	13	0.947	13	0	16	0	16	NC	16	NC	16
20			min	-0.069	7	-0.195	2	0	1	0	1	NC	1	NC	1
21	M3	1	max	0.035	2	-0.013	16	0	16	0	16	NC	16	NC	16
22			min	-0.276	13	-0.036	11	0	1	0	1	NC	1	NC	1
23		2	max	0.035	2	-0.014	13	0	16	0	16	NC	13	NC	16
24			min	-0.276	13	-0.134	2	0	1	0	1	1902.233	2	NC	1
25		3	max	0.035	2	-0.057	13	0	16	0	16	4258.76	13	NC	16
26			min	-0.276	13	-0.192	2	0	1	0	1	1211.389	2	NC	1
27		4	max	0.036	2	-0.053	16	0	16	0	16	4777.192	16	NC	16
28			min	-0.276	13	-0.137	2	0	1	0	1	1813.107	10	NC	1
29		5	max	0.036	2	-0.007	13	0	16	0	16	NC	16	NC	16
30			min	-0.276	13	-0.033	2	0	1	0	1	NC	1	NC	1
31	M4	1	max	0.103	2	-0.022	16	0	16	0	16	NC	16	NC	16
32			min	-0.612	13	-0.063	11	0	1	0	1	NC	1	NC	1
33		2	max	0.103	2	-0.03	13	0	16	0	16	NC	13	NC	16
34			min	-0.612	13	-0.148	2	0	1	0	1	2083.423	2	NC	1
35		3	max	0.103	2	-0.066	13	0	16	0	16	4273.719	13	NC	16
36			min	-0.612	13	-0.201	2	0	1	0	1	1326.64	2	NC	1
37		4	max	0.103	2	-0.057	16	0	16	0	16	5374.017	16	NC	16
38			min	-0.613	13	-0.147	2	0	1	0	1	2019.731	11	NC	1
39		5	max	0.103	2	-0.013	13	0	16	0	16	NC	16	NC	16
40			min	-0.613	13	-0.055	2	0	1	0	1	NC	1	NC	1
41	M5	1	max	0.168	2	-0.026	16	0	16	0	16	NC	16	NC	16
42			min	-0.84	13	-0.077	11	0	1	0	1	NC	1	NC	1
43		2	max	0.168	2	-0.049	13	0	16	0	16	9931.055	13	NC	16
44			min	-0.84	13	-0.165	2	0	1	0	1	1973.371	2	NC	1
45		3	max	0.168	2	-0.077	13	0	16	0	16	3687.493	13	NC	16

Envelope Member Section Deflections - Strength (Continued)

Member	Sec		x [in]	LC	y [in]	LC	z [in]	LC	x Rotate [rad]	LC	(n) L/y' Ratio	LC	(n) L/z' Ratio	LC	
46		min	-0.841	13	-0.22	2	0	1	0	1	1253.889	2	NC	1	
47	4	max	0.167	2	-0.064	16	0	16	0	16	5074.146	16	NC	16	
48		min	-0.841	13	-0.167	2	0	1	0	1	1917.337	2	NC	1	
49	5	max	0.167	2	-0.016	13	0	16	0	16	NC	16	NC	16	
50		min	-0.842	13	-0.067	2	0	1	0	1	NC	1	NC	1	
51	M6	1	max	0.197	2	-0.027	16	0	16	0	16	NC	16	NC	16
52		min	-0.946	13	-0.081	11	0	1	0	1	NC	1	NC	1	
53	2	max	0.196	2	-0.022	13	0	16	0	16	NC	16	NC	16	
54		min	-0.946	13	-0.095	7	0	1	0	1	5657.357	4	NC	1	
55	3	max	0.196	2	-0.022	13	0	16	0	16	NC	16	NC	16	
56		min	-0.947	13	-0.108	4	0	1	0	1	3738.539	4	NC	1	
57	4	max	0.195	2	-0.022	13	0	16	0	16	NC	16	NC	16	
58		min	-0.947	13	-0.09	7	0	1	0	1	5745.998	4	NC	1	
59	5	max	0.195	2	-0.016	13	0	16	0	16	NC	16	NC	16	
60		min	-0.947	13	-0.069	7	0	1	0	1	NC	1	NC	1	

Envelope Beam Deflections

Member Label	Span	Location [ft]	y' [in]	(n) L/y' Ratio	LC
1 M3	1	max	0.167	-0.001	NC
2	1	min	8	-0.158	1211
3 M4	1	max	0.5	-0.001	NC
4	1	min	8	-0.145	1326
5 M5	1	max	0.333	0.001	NC
6	1	min	8	-0.153	1253
7 M6	1	max	14.667	0.001	NC
8	1	min	8	-0.051	3738

Envelope Beam Deflection Checks

No Data to Print...

Envelope AISC 15TH (360-16): ASD Member Steel Code Checks

Member		Shape	Code	Check	Loc[ft]	LC	Shear	Check	Loc[ft]	Dir	LC	Pnc/om	[k]	Pnt/om	[k]	Mnyy/om	[k-ft]	Mnzz/om	[k-ft]	Cb	Eqn
1	M1	HSS14X10X10	0.975	0	11	0.044	11.75	y	9		192.317	769.461	237.275		299.401	1.13	H1-1a				
2	M2	HSS10X10X10	0.924	11.75	2	0.041	23.99	y	2		143.647	628.743	182.635		182.635	1.16	H1-1a				
3	M3	W14X61	0.479	0	11	0.371	0	y	11		341.411	535.928	81.836		254.491	2.239	H1-1b				
4	M4	W14X61	0.447	0	11	0.358	0	y	11		341.411	535.928	81.836		254.491	2.217	H1-1b				
5	M5	W14X61	0.372	0	12	0.336	0	y	2		341.411	535.928	81.836		254.491	1.891	H1-1b				
6	M6	W14X61	0.112	0	11	0.1	16	y	4		341.411	535.928	81.836		254.491	2.162	H1-1b				

Connection Design Rules

Label	Conn Type	Type	Beam Conn	Col/Girder Conn	Eccentricity
1 Col/Bm Single Angle Shear	Shear	Column/Beam Clip Single Angle Shear	Bolted	Bolted	1.5
2 Col/Bm Double Angle Shear	Shear	Column/Beam Clip Double Angle Shear	Bolted	Bolted	0
3 Col/Bm Two Side Clip Angle Shear	Shear	Column/Beam Clip Double Angle (Both Side) Shear	Bolted	Bolted	N/A
4 Col/Bm End Plate Shear	Shear	Column/Beam End-Plate Shear	N/A	Bolted	N/A
5 Col/Bm Shear Tab Shear	Shear	Column/Beam Shear Tab Shear	Bolted	N/A	0
6 Girder/Bm Single Angle Shear	Shear	Girder/Beam Clip Single Angle Shear	Bolted	Bolted	N/A
7 Girder/Bm Double Angle Shear	Shear	Girder/Beam Clip Double Angle Shear	Bolted	Bolted	N/A
8 Grd/Bm Two Side Clip Angle Shear	Shear	Girder/Beam Clip Double Angle (Both Side) Shear	Bolted	Bolted	N/A
9 Girder/Bm End Plate Shear	Shear	Girder/Beam End-Plate Shear	N/A	Bolted	N/A
10 Girder/Bm Shear Tab Shear	Shear	Girder/Beam Shear Tab Shear	Bolted	N/A	N/A

Connection Design Rules (Continued)

	Label	Conn Type	Type	Beam Conn	Col/Girder Conn	Eccentricity
11	Beam Shear Splice	Shear	Beam Shear Tab Splice	Bolted	N/A	N/A
12	Column Shear Splice	Shear	Column Shear Tab Splice	N/A	Bolted	N/A
13	Col/Bm Ext. End Plate Moment	Moment	Column/Beam Extended End-Plate Moment	N/A	N/A	N/A
14	Col/Bm PartExt. End Plate Moment	Moment	Column/Beam Partially Extended End-Plate Moment (Tension side)	N/A	N/A	N/A
15	Col/Bm Flush End Plate Moment	Moment	Column/Beam Flush End-Plate Moment	N/A	N/A	N/A
16	Col/Bm Flange Plate Moment	Moment	Column/Beam Flange Plate Moment	Bolted	N/A	N/A
17	Col/Bm Direct Weld Moment	Moment	Column/Beam Direct Weld Moment	Bolted	N/A	N/A
18	Col/Bm Seismic Moment	Moment	Column/Beam Seismic Moment	N/A	N/A	N/A
19	Beam Moment Plate Splice	Moment	Beam Moment Plate Splice	Bolted	N/A	N/A
20	Column Moment Plate Splice	Moment	Column Moment Plate Splice	N/A	N/A	N/A
21	Beam Direct Weld Moment Splice	Moment	Beam Direct Weld Splice	Bolted	N/A	N/A
22	Col Direct Weld Moment Splice	Moment	Column Direct Weld Splice	N/A	Bolted	N/A
23	Bm Ext. End Plate Moment Splice	Moment	Beam Extended End Plate Splice	Bolted	N/A	N/A
24	Col Ext. End Plate Moment Splice	Moment	Column Extended End Plate Splice	N/A	Bolted	N/A
25	Diagonal Vertical Brace	Brace	Diagonal Vertical Brace	N/A	N/A	N/A
26	Chevron Vertical Brace	Brace	Chevron Vertical Brace	N/A	N/A	N/A
27	Seismic Diagonal Brace	Brace	Diagonal Brace Seismic	N/A	N/A	N/A
28	Seismic Chevron Brace	Brace	Chevron Brace Seismic	N/A	N/A	N/A
29	Knee Brace	Brace	Knee Brace	N/A	N/A	N/A
30	Single Column Base Plate	Baseplate	Single Column Baseplate	N/A	N/A	N/A
31	Base Plate with Vertical Brace	Baseplate	Brace to Column Base Plate	N/A	N/A	N/A
32	HSS Truss Connection	Truss	HSS T-Connection	N/A	N/A	N/A

Frame / HR Seismic Design Rule

	Label	Frame Type	Column Ductility	Column Overstrength	Beam Ductility	Connection	Beam Overstrength	Z Factor	Hinge Location [in]	Brace Ductility	Brace Overstrength	KL/r
1	OCBF	OCBF	Minimal	Yes	Minimal	Other/None				Minimal		
2	SCBF	SCBF	High	Yes	High	Other/None	Yes			High		Yes
3	OMF	OMF	Minimal	Yes	Minimal	BUEEP			12	N/A		
4	IMF	IMF	Moderate	Yes	Moderate	BFP			12	N/A		
5	SMF-RBS	SMF	High	Yes	High	RBS		0.685	14.625	N/A		
6	SMF-KaiserB	SMF	High	Yes	High	KBB-B			12	N/A		
7	SMF-KaiserW	SMF	High	Yes	High	KBB-W			12	N/A		
8	SMF-BSEEP	SMF	High	Yes	High	BSEEP			12	N/A		
9	SMF-WUF-W	SMF	High	Yes	High	WUF-W				N/A		

Concrete Wall Seismic Design Rule

	Label	Wall Type	Diagonal Bar Size
1	SDR_Conc1	Ordinary	N/A

Masonry Wall Seismic Design Rule

	Label	Wall Types	Special Boundary Elements	1.5x Shear ASD
1	Ordinary	Ordinary		
2	Intermediate	Intermediate		
3	Special	Special	Yes	Yes

Project				Job Ref.	
Section				Sheet no./rev. 1	
Calc. by B	Date 12/14/2023	Chk'd by	Date	App'd by	Date

WOOD SHEAR WALL DESIGN (NDS)

In accordance with NDS2018 and SDPWS2021 allowable stress design and the perforated shear wall method

Tedds calculation version 1.2.10

Panel details


Structural wood panel sheathing on one side

Panel height

$$h = 10.5 \text{ ft}$$

Panel length

$$b = 14 \text{ ft}$$

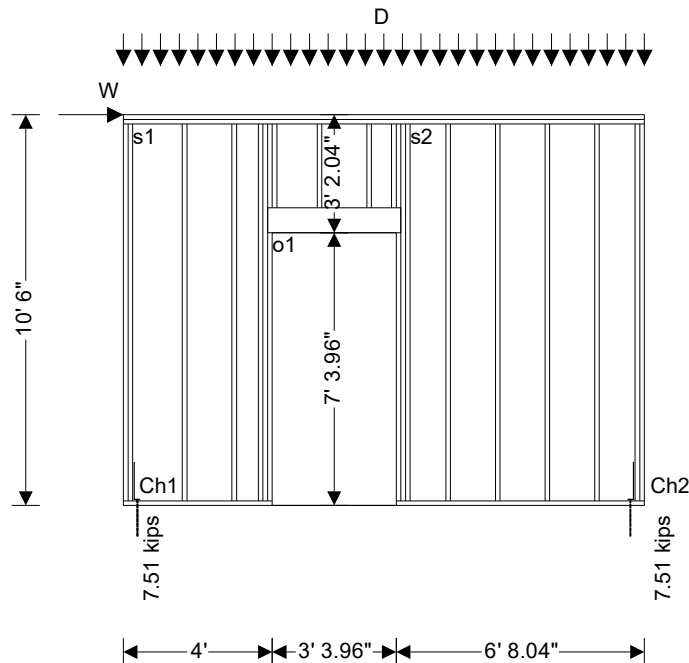

Panel opening details

Width of opening

$$w_{o1} = 3.33 \text{ ft}$$

Height of opening

$$h_{o1} = 7.33 \text{ ft}$$

Height to underside of lintel over opening

$$l_{o1} = 7.33 \text{ ft}$$

Position of opening

$$P_{o1} = 4 \text{ ft}$$

Total area of wall

$$A = h \times b - w_{o1} \times h_{o1} = 122.591 \text{ ft}^2$$

Panel construction

Nominal stud size

$$2" \times 6"$$

Dressed stud size

$$1.5" \times 5.5"$$

Cross-sectional area of studs

$$A_s = 8.25 \text{ in}^2$$

Stud spacing

$$s = 16 \text{ in}$$

Nominal end post size

$$2 \times 2" \times 6"$$

Dressed end post size

$$2 \times 1.5" \times 5.5"$$

Cross-sectional area of end posts

$$A_e = 16.5 \text{ in}^2$$

Hole diameter

$$\text{Dia} = 1 \text{ in}$$

Net cross-sectional area of end posts

$$A_{en} = 13.5 \text{ in}^2$$

Nominal collector size

$$2 \times 2" \times 6"$$

Project				Job Ref.	
Section				Sheet no./rev. 2	
Calc. by B	Date 12/14/2023	Chk'd by	Date	App'd by	Date

Dressed collector size 2 x 1.5" x 5.5"
 Service condition Dry
 Temperature 100 degF or less
 Anchor location Inside face
 Anchor offset $e_{\text{anchor}} = 0$ in
 Vertical anchor stiffness $k_a = 30000$ lb/in

From NDS Supplement Table 4B - Reference design values for visually graded Southern Pine dimension lumber (2" - 4" thick)

Species, grade and size classification Southern Pine, stud grade, 5"-6" wide
 Specific gravity $G = 0.55$
 Tension parallel to grain $F_t = 350$ lb/in²
 Compression parallel to grain $F_c = 800$ lb/in²
 Compression perpendicular to grain $F_{c_{\text{perp}}} = 565$ lb/in²
 Modulus of elasticity $E = 1300000$ lb/in²
 Minimum modulus of elasticity $E_{\text{min}} = 470000$ lb/in²

Sheathing details

Sheathing material 7/16" wood panel oriented strandboard sheathing
 Fastener type 8d common nails at 2"centers

From SDPWS Table 4.3A Nominal Unit Shear Capacities for Wood-Frame Shear Walls - Wood-based Panels

Nominal unit shear capacity $v_n = \min(1790 \text{ plf}, 2435 \text{ plf}) = 1790$ lb/ft
 Apparent shear wall shear stiffness $G_a = 42$ kips/in

Loading details

Dead load acting on top of panel $D = 300$ lb/ft
 Self weight of panel $S_{\text{wt}} = 12$ lb/ft²
 In plane wind load acting at head of panel $W = 9400$ lbs
 Wind load serviceability factor $f_{W_{\text{serv}}} = 0.60$

From IBC 2018 cl.1605.3.1 Basic load combinations

Load combination no.1 $D + 0.6W$
 Load combination no.2 $D + 0.7E$
 Load combination no.3 $D + 0.45W + 0.75L_f + 0.75(L_r \text{ or } S \text{ or } R)$
 Load combination no.4 $D + 0.525E + 0.75L_f + 0.75S$
 Load combination no.5 $0.6D + 0.6W$
 Load combination no.6 $0.6D + 0.7E$

Adjustment factors

Load duration factor – Table 2.3.2 $C_D = 1.60$
 Size factor for tension – Table 4B $C_{Ft} = 1.00$
 Size factor for compression – Table 4B $C_{Fc} = 1.00$
 Wet service factor for tension – Table 4B $C_{Mt} = 1.00$
 Wet service factor for compression – Table 4B $C_{Mc} = 1.00$
 Wet service factor for modulus of elasticity – Table 4B $C_{ME} = 1.00$
 Temperature factor for tension – Table 2.3.3 $C_{tt} = 1.00$
 Temperature factor for compression – Table 2.3.3 $C_{tc} = 1.00$

Project				Job Ref.	
Section				Sheet no./rev. 3	
Calc. by B	Date 12/14/2023	Chk'd by	Date	App'd by	Date

Temperature factor for modulus of elasticity – Table 2.3.3

$$C_{IE} = 1.00$$

Incising factor – cl.4.3.8

$$C_i = 1.00$$

Buckling stiffness factor – cl.4.4.2

$$C_T = 1.00$$

Bearing area factor - cl. 3.10.4

$$C_b = 1.0$$

Adjusted modulus of elasticity

$$E_{min}' = E_{min} \times C_{ME} \times C_{IE} \times C_i \times C_T = 470000 \text{ psi}$$

Critical buckling design value

$$F_{cE} = 0.822 \times E_{min}' / (h / d)^2 = 736 \text{ psi}$$

Reference compression design value

$$F_c^* = F_c \times C_D \times C_{Mc} \times C_{tc} \times C_{Fc} \times C_i = 1280 \text{ psi}$$

For sawn lumber

$$c = 0.8$$

Column stability factor – eqn.3.7-1

$$C_P = (1 + (F_{cE} / F_c^*)) / (2 \times c) - \sqrt{[(1 + (F_{cE} / F_c^*)) / (2 \times c)]^2 - (F_{cE} / F_c^*) / c} = 0.48$$

From SDPWS Table 4.3.3 Maximum Shear Wall Aspect Ratios

Maximum shear wall aspect ratio

$$3.5$$

Perforated wall length

$$b_1 = 4 \text{ ft}$$

Shear wall aspect ratio

$$h / b_1 = 2.625$$

Perforated wall length

$$b_2 = 6.67 \text{ ft}$$

Shear wall aspect ratio

$$h / b_2 = 1.574$$

Shear capacity adjustment factor – cl.4.3.5.6

Sum of perforated shear wall segment lengths

$$\Sigma b_i = b_1 \times 2 \times b_1 / h + b_2 = 9.718 \text{ ft}$$

Total area of wall

$$A_{wall} = b \times h = 147 \text{ ft}^2$$

Total area of openings

$$A_o = w_{o1} \times h_{o1} = 24.41 \text{ ft}^2$$

Total full height sheathed area

$$A_{fhs} = h \times (b_1 + b_2) = 112.03 \text{ ft}^2$$

Shear capacity adjustment factor (eqn. 4.3-6)

$$C_o = \min(A_{wall} / (3 \times A_o + A_{fhs}), 1.0) = 0.793$$

Perforated shear wall capacity

Maximum shear force under wind loading

$$V_{w_max} = 0.6 \times W = 5.64 \text{ kips}$$

Shear capacity for wind loading

$$V_w = V_w \times C_o \times \Sigma b_i / 2.0 = 6.901 \text{ kips}$$

$$V_{w_max} / V_w = 0.817$$

PASS - Shear capacity for wind load exceeds maximum shear force

Chord capacity for chords 1 and 2

Load combination 5

Shear force for maximum tension

$$V = 0.6 \times W = 5.64 \text{ kips}$$

Axial force for maximum tension

$$P = ((D + S_{wt} \times h)) \times s / 2 = 0.17 \text{ kips}$$

Maximum tensile force in chord

$$T = V \times h / (C_o \times \Sigma b_i) - P = 7.510 \text{ kips}$$

Maximum applied tensile stress

$$f_t = T / A_{en} = 556 \text{ lb/in}^2$$

Design tensile stress

$$F_t' = F_t \times C_D \times C_{Mt} \times C_{tt} \times C_{Ft} \times C_i = 560 \text{ lb/in}^2$$

$$f_t / F_t' = 0.993$$

PASS - Design tensile stress exceeds maximum applied tensile stress

Load combination 1

Shear force for maximum compression

$$V = 0.6 \times W = 5.64 \text{ kips}$$

Axial force for maximum compression

$$P = ((D + S_{wt} \times h)) \times s / 2 = 0.284 \text{ kips}$$

Maximum compressive force in chord

$$C = V \times h / (C_o \times \Sigma b_i) + P = 7.964 \text{ kips}$$

Maximum applied compressive stress

$$f_c = C / A_e = 483 \text{ lb/in}^2$$

Design compressive stress

$$F_c' = F_c \times C_D \times C_{Mc} \times C_{tc} \times C_{Fc} \times C_i \times C_P = 620 \text{ lb/in}^2$$

Project				Job Ref.	
Section				Sheet no./rev. 4	
Calc. by B	Date 12/14/2023	Chk'd by	Date	App'd by	Date

$$f_c / F_c' = 0.779$$


PASS - Design compressive stress exceeds maximum applied compressive stress

Design bearing compr. stress, bottom plate $F_{c_perp}' = F_{c_perp} \times C_{Mc} \times C_{tc} \times C_i \times C_b = 565 \text{ lb/in}^2$

$$f_c / F_{c_perp}' = 0.854$$

PASS - Design bearing compressive stress exceeds maximum applied bearing compressive stress

Collector capacity

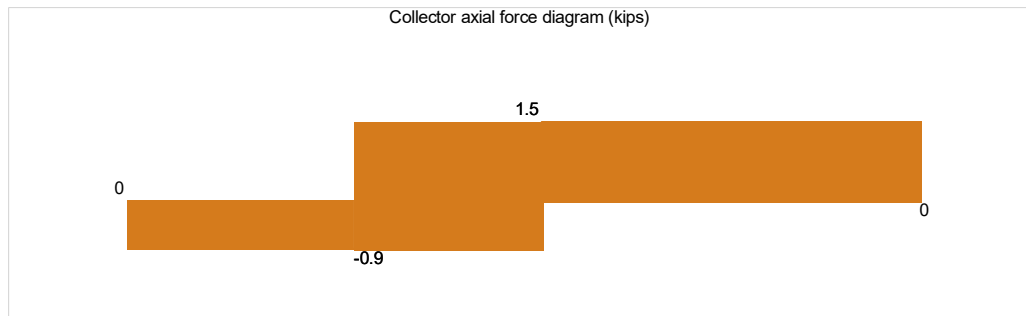

Maximum shear force on wall

$$V_{max} = V_{w_max} = 5.64 \text{ kips}$$

Uniform shear applied to wall

$$v_a = V_{max} / (C_o \times \Sigma b_i) = 731.5 \text{ plf}$$

Shear resisted by wall segments

$$v_b = v_a \times b / (b_1 + b_2) = 959.7 \text{ plf}$$

Maximum force in collector

$$P_{coll} = 1.523 \text{ kips}$$

Maximum applied tensile stress

$$f_t = P_{coll} / (2 \times A_s) = 92 \text{ lb/in}^2$$

Design tensile stress

$$F_t' = F_t \times C_D \times C_{Mt} \times C_{tt} \times C_{Ft} \times C_i = 560 \text{ lb/in}^2$$

$$f_t / F_t' = 0.165$$

PASS - Design tensile stress exceeds maximum applied tensile stress

Maximum applied compressive stress

$$f_c = P_{coll} / (2 \times A_s) = 92 \text{ lb/in}^2$$

Column stability factor

$$C_P = 1.00$$

Design compressive stress

$$F_c' = F_c \times C_D \times C_{Mc} \times C_{tc} \times C_{Fc} \times C_i \times C_P = 1280 \text{ lb/in}^2$$

$$f_c / F_c' = 0.072$$

PASS - Design compressive stress exceeds maximum applied compressive stress

Hold down force

Chord 1

$$T_1 = 7.51 \text{ kips}$$

Chord 2

$$T_2 = 7.51 \text{ kips}$$

Wind load deflection

Design shear force

$$V_{\delta w} = f_{Wserv} \times W = 5.64 \text{ kips}$$

Deflection limit

$$\Delta_{w_allow} = h / 400 = 0.315 \text{ in}$$

Induced unit shear

$$v_{\delta w_max} = V_{\delta w} / (C_o \times \Sigma b_i) = 731.45 \text{ lb/ft}$$

Anchor tension force

$$T_{\delta} = \max(0 \text{ kips}, v_{\delta w_max} \times h - 0.6 \times (D + S_{wt} \times h) \times s / 2) = 7.510 \text{ kips}$$

Chord compression force

$$C_{\delta} = \max(0 \text{ kips}, v_{\delta w_max} \times h + 0.6 \times (D + S_{wt} \times h) \times s / 2) = 7.851 \text{ kips}$$

Vertical elongation at anchor

$$\Delta_T = T_{\delta} / k_a = 0.250 \text{ in}$$

Vertical compression at chord

$$\Delta_C = 0.04 \text{ in} \times C_{\delta} / (A_e \times F_{c_perp}) = 0.034 \text{ in}$$

Project				Job Ref.	
Section				Sheet no./rev. 5	
Calc. by B	Date 12/14/2023	Chk'd by	Date	App'd by	Date

Total vertical deflection

$$\Delta_a = (\Delta_T + \Delta_C) \times (b / b_{eff}) = \mathbf{0.292 \text{ in}}$$

Shear wall deflection – Eqn. 4.3-1

$$\delta_{sw} = 2 \times v_{\delta w_max} \times h^3 / (3 \times E \times A_e \times \Sigma b_i) + v_{\delta w_max} \times h / (G_a) + h \times \Delta_a / \Sigma b_i = \mathbf{0.531 \text{ in}}$$

$$\delta_{sw} / \Delta_{w_allow} = \mathbf{1.685}$$

FAIL - Shear wall deflection exceeds deflection limit

Project				Job Ref.	
Section				Sheet no./rev. 1	
Calc. by B	Date 1/26/2024	Chk'd by	Date	App'd by	Date

WOOD SHEAR WALL DESIGN (NDS)

In accordance with NDS2018 and SDPWS2021 allowable stress design and the perforated shear wall method

Tedds calculation version 1.2.10

Panel details


Structural wood panel sheathing on one side

Panel height

$$h = 12 \text{ ft}$$

Panel length

$$b = 15 \text{ ft}$$

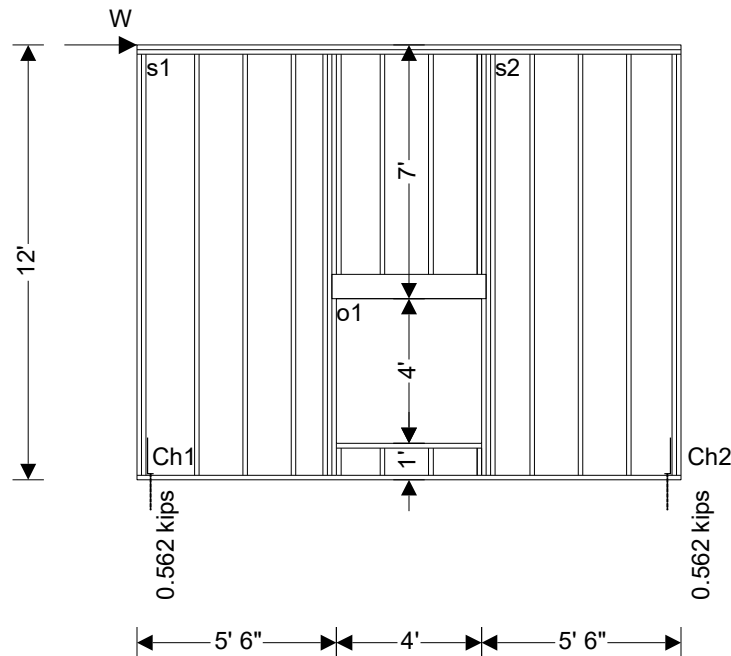

Panel opening details

Width of opening

$$w_{o1} = 4 \text{ ft}$$

Height of opening

$$h_{o1} = 4 \text{ ft}$$

Height to underside of lintel over opening

$$l_{o1} = 5 \text{ ft}$$

Position of opening

$$P_{o1} = 5.5 \text{ ft}$$

Total area of wall

$$A = h \times b - w_{o1} \times h_{o1} = 164 \text{ ft}^2$$

Panel construction

Nominal stud size

$$2" \times 6"$$

Dressed stud size

$$1.5" \times 5.5"$$

Cross-sectional area of studs

$$A_s = 8.25 \text{ in}^2$$

Stud spacing

$$s = 16 \text{ in}$$

Nominal end post size

$$2 \times 2" \times 6"$$

Dressed end post size

$$2 \times 1.5" \times 5.5"$$

Cross-sectional area of end posts

$$A_e = 16.5 \text{ in}^2$$

Hole diameter

$$\text{Dia} = 1 \text{ in}$$

Net cross-sectional area of end posts

$$A_{en} = 13.5 \text{ in}^2$$

Nominal collector size

$$2 \times 2" \times 6"$$

Dressed collector size

$$2 \times 1.5" \times 5.5"$$

Project				Job Ref.	
Section				Sheet no./rev. 2	
Calc. by B	Date 1/26/2024	Chk'd by	Date	App'd by	Date

Service condition Dry
Temperature 100 degF or less
Anchor location Inside face
Anchor offset $e_{\text{anchor}} = 6$ in
Vertical anchor stiffness $k_a = 30000$ lb/in

From NDS Supplement Table 4A - Reference design values for visually graded dimension lumber (2" - 4" thick)

Species, grade and size classification Douglas Fir-Larch, stud grade, 2" & wider
Specific gravity $G = 0.50$
Tension parallel to grain $F_t = 450$ lb/in²
Compression parallel to grain $F_c = 850$ lb/in²
Compression perpendicular to grain $F_{c_{\text{perp}}} = 625$ lb/in²
Modulus of elasticity $E = 1400000$ lb/in²
Minimum modulus of elasticity $E_{\text{min}} = 510000$ lb/in²

Sheathing details

Sheathing material 7/16" wood panel oriented strandboard sheathing
Fastener type 8d common nails at 3"centers

From SDPWS Table 4.3A Nominal Unit Shear Capacities for Wood-Frame Shear Walls - Wood-based Panels

Nominal unit shear capacity $v_n = \min(1370 \text{ plf}, 2435 \text{ plf}) = 1370$ lb/ft
Apparent shear wall shear stiffness $G_a = 28$ kips/in

Loading details

Self weight of panel $S_{wt} = 12$ lb/ft²
In plane wind load acting at head of panel $W = 1695$ lbs
Wind load serviceability factor $f_{Wserv} = 0.60$

From IBC 2018 cl.1605.3.1 Basic load combinations

Load combination no.1 $D + 0.6W$
Load combination no.2 $D + 0.7E$
Load combination no.3 $D + 0.45W + 0.75L_f + 0.75(L_r \text{ or } S \text{ or } R)$
Load combination no.4 $D + 0.525E + 0.75L_f + 0.75S$
Load combination no.5 $0.6D + 0.6W$
Load combination no.6 $0.6D + 0.7E$

Adjustment factors

Load duration factor – Table 2.3.2 $C_D = 1.60$
Size factor for tension – Table 4A $C_{Ft} = 1.00$
Size factor for compression – Table 4A $C_{Fc} = 1.00$
Wet service factor for tension – Table 4A $C_{Mt} = 1.00$
Wet service factor for compression – Table 4A $C_{Mc} = 1.00$
Wet service factor for modulus of elasticity – Table 4A $C_{ME} = 1.00$
Temperature factor for tension – Table 2.3.3 $C_{tt} = 1.00$
Temperature factor for compression – Table 2.3.3 $C_{tc} = 1.00$
Temperature factor for modulus of elasticity – Table 2.3.3 $C_{tE} = 1.00$
Incising factor – cl.4.3.8 $C_i = 1.00$

Project				Job Ref.	
Section				Sheet no./rev. 3	
Calc. by B	Date 1/26/2024	Chk'd by	Date	App'd by	Date

Buckling stiffness factor – cl.4.4.2

$$C_T = 1.00$$

Bearing area factor - cl. 3.10.4

$$C_b = 1.0$$

Adjusted modulus of elasticity

$$E_{min}' = E_{min} \times C_{ME} \times C_{tE} \times C_i \times C_T = 510000 \text{ psi}$$

Critical buckling design value

$$F_{cE} = 0.822 \times E_{min}' / (h / d)^2 = 612 \text{ psi}$$

Reference compression design value

$$F_c^* = F_c \times C_D \times C_{Mc} \times C_{tc} \times C_{Fc} \times C_i = 1360 \text{ psi}$$

For sawn lumber

$$c = 0.8$$

Column stability factor – eqn.3.7-1

$$C_P = (1 + (F_{cE} / F_c^*)) / (2 \times c) - \sqrt{[(1 + (F_{cE} / F_c^*)) / (2 \times c)]^2 - (F_{cE} / F_c^*) / c} = 0.40$$

From SDPWS Table 4.3.3 Maximum Shear Wall Aspect Ratios

Maximum shear wall aspect ratio

$$3.5$$

Perforated wall length

$$b_1 = 5.5 \text{ ft}$$

Shear wall aspect ratio

$$h / b_1 = 2.182$$

Perforated wall length

$$b_2 = 5.5 \text{ ft}$$

Shear wall aspect ratio

$$h / b_2 = 2.182$$

Shear capacity adjustment factor – cl.4.3.5.6

Sum of perforated shear wall segment lengths

$$\Sigma b_i = b_1 \times 2 \times b_1 / h + b_2 \times 2 \times b_2 / h = 10.083 \text{ ft}$$

Total area of wall

$$A_{wall} = b \times h = 180 \text{ ft}^2$$

Total area of openings

$$A_o = w_{o1} \times h_{o1} = 16 \text{ ft}^2$$

Total full height sheathed area

$$A_{fhs} = h \times (b_1 + b_2) = 132 \text{ ft}^2$$

Shear capacity adjustment factor (eqn. 4.3-6)

$$C_o = \min(A_{wall} / (3 \times A_o + A_{fhs}), 1.0) = 1$$

Perforated shear wall capacity

Maximum shear force under wind loading

$$V_{w_max} = 0.6 \times W = 1.017 \text{ kips}$$

Shear capacity for wind loading

$$V_w = V_w \times C_o \times \Sigma b_i / 2.0 = 6.907 \text{ kips}$$

$$V_{w_max} / V_w = 0.147$$

PASS - Shear capacity for wind load exceeds maximum shear force

Chord capacity for chords 1 and 2

Load combination 5

Shear force for maximum tension

$$V = 0.6 \times W = 1.017 \text{ kips}$$

Axial force for maximum tension

$$P = (0.6 \times S_{wt} \times h) \times b / 2 = 0.648 \text{ kips}$$

Maximum tensile force in chord

$$T = V \times h / (C_o \times \Sigma b_i) - P = 0.562 \text{ kips}$$

Maximum applied tensile stress

$$f_t = T / A_{en} = 42 \text{ lb/in}^2$$

Design tensile stress

$$F_t' = F_t \times C_D \times C_{Mt} \times C_{tt} \times C_{Ft} \times C_i = 720 \text{ lb/in}^2$$

$$f_t / F_t' = 0.058$$

PASS - Design tensile stress exceeds maximum applied tensile stress

Load combination 1

Shear force for maximum compression

$$V = 0.6 \times W = 1.017 \text{ kips}$$

Axial force for maximum compression

$$P = (S_{wt} \times h) \times s / 2 = 0.096 \text{ kips}$$

Maximum compressive force in chord

$$C = V \times h / (C_o \times \Sigma b_i) + P = 1.306 \text{ kips}$$

Maximum applied compressive stress

$$f_c = C / A_e = 79 \text{ lb/in}^2$$

Design compressive stress

$$F_c' = F_c \times C_D \times C_{Mc} \times C_{tc} \times C_{Fc} \times C_i \times C_P = 540 \text{ lb/in}^2$$

$$f_c / F_c' = 0.147$$

PASS - Design compressive stress exceeds maximum applied compressive stress

Project				Job Ref.	
Section				Sheet no./rev. 4	
Calc. by B	Date 1/26/2024	Chk'd by	Date	App'd by	Date


Design bearing compr. stress, bottom plate

$$F_{c_perp}' = F_{c_perp} \times C_{Mc} \times C_{tc} \times C_i \times C_b = 625 \text{ lb/in}^2$$

$$f_c / F_{c_perp}' = 0.127$$

PASS - Design bearing compressive stress exceeds maximum applied bearing compressive stress

Collector capacity

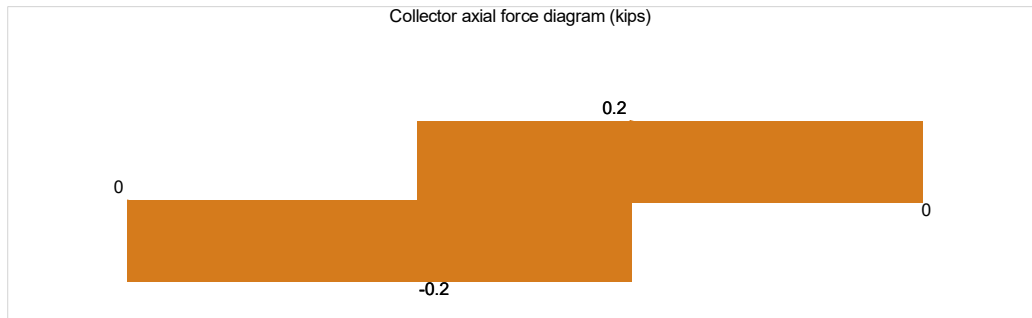

Maximum shear force on wall

$$V_{max} = V_{w_max} = 1.017 \text{ kips}$$

Uniform shear applied to wall

$$v_a = V_{max} / (C_o \times \Sigma b_i) = 100.9 \text{ plf}$$

Shear resisted by wall segments

$$v_b = v_a \times b / (b_1 + b_2) = 137.5 \text{ plf}$$

Maximum force in collector

$$P_{coll} = 0.202 \text{ kips}$$

Maximum applied tensile stress

$$f_t = P_{coll} / (2 \times A_s) = 12 \text{ lb/in}^2$$

Design tensile stress

$$F_t' = F_t \times C_D \times C_{Mt} \times C_{tt} \times C_{Ft} \times C_i = 720 \text{ lb/in}^2$$

$$f_t / F_t' = 0.017$$

PASS - Design tensile stress exceeds maximum applied tensile stress

Maximum applied compressive stress

$$f_c = P_{coll} / (2 \times A_s) = 12 \text{ lb/in}^2$$

Column stability factor

$$C_P = 1.00$$

Design compressive stress

$$F_c' = F_c \times C_D \times C_{Mc} \times C_{tc} \times C_{Fc} \times C_i \times C_P = 1360 \text{ lb/in}^2$$

$$f_c / F_c' = 0.009$$

PASS - Design compressive stress exceeds maximum applied compressive stress

Hold down force

Chord 1

$$T_1 = 0.562 \text{ kips}$$

Chord 2

$$T_2 = 0.562 \text{ kips}$$

Wind load deflection

Design shear force

$$V_{\delta w} = f_{Wserv} \times W = 1.017 \text{ kips}$$

Deflection limit

$$\Delta_{w_allow} = h / 400 = 0.36 \text{ in}$$

Induced unit shear

$$v_{\delta w_max} = V_{\delta w} / (C_o \times \Sigma b_i) = 100.86 \text{ lb/ft}$$

Anchor tension force

$$T_{\delta} = \max(0 \text{ kips}, v_{\delta w_max} \times h - 0.6 \times (D + S_{wt} \times h) \times b / 2) = 0.562 \text{ kips}$$

Chord compression force

$$C_{\delta} = \max(0 \text{ kips}, v_{\delta w_max} \times h + 0.6 \times (D + S_{wt} \times h) \times b / 2) = 1.858 \text{ kips}$$

Vertical elongation at anchor

$$\Delta_T = T_{\delta} / k_a = 0.019 \text{ in}$$

Vertical compression at chord

$$\Delta_C = 0.04 \text{ in} \times C_{\delta} / (A_e \times F_{c_perp}) = 0.007 \text{ in}$$

Total vertical deflection

$$\Delta_a = (\Delta_T + \Delta_C) \times (b / b_{eff}) = 0.028 \text{ in}$$

Project				Job Ref.	
Section				Sheet no./rev. 5	
Calc. by B	Date 1/26/2024	Chk'd by	Date	App'd by	Date


Shear wall deflection – Eqn. 4.3-1

$$\delta_{sw} = 2 \times v_{\delta w_max} \times h^3 / (3 \times E \times A_e \times \Sigma b_i) + v_{\delta w_max} \times h / (G_a) + h \times \Delta_a / \Sigma b_i =$$

0.082 in

$$\delta_{sw} / \Delta_{w_allow} = \mathbf{0.228}$$

PASS - Shear wall deflection is less than deflection limit

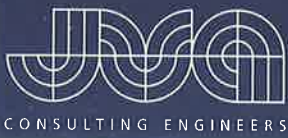

www.jvajva.com

☐ Boulder, CO 303.444.1951
☐ Fort Collins, CO 970.225.9099
☐ Winter Park, CO 970.722.7677
☐ Glenwood Springs, CO 970.404.3100
☐ Denver, CO 303.444.1951


Date: 3/25/24 Page: 1 of ____
 By: BPK Chkd By: ____
 Job No: 22025
 Project: Astrid Bldg 7
 Client: ESA

☐ Preliminary

☐ Final

WOOD SHEAR WALLS

=> Grid Line C

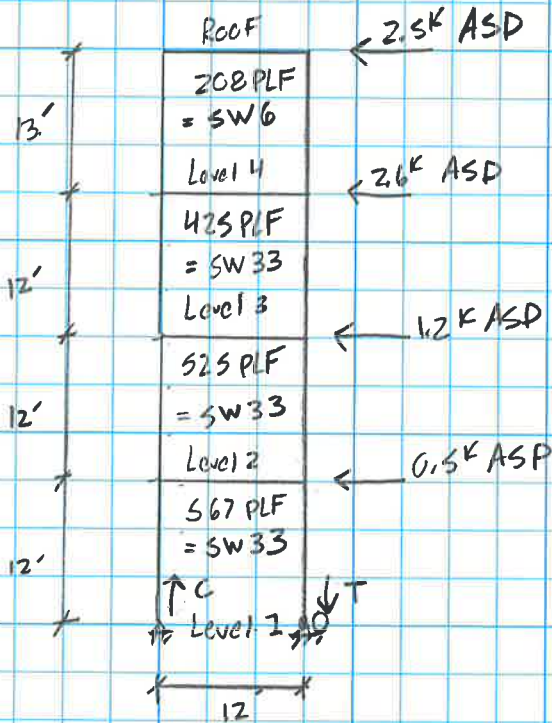

Tension in AD @ Ea. Level

- Level 4-Roof:

$$\sum Mo: 2.5K \times 13' - C \times 12' = 0$$

$$T = C = 2.7K$$

- Level 3-4

$$\sum Mo: 2.5K \times 25' + 2.6K \times 12' - C \times 12' = 0$$

$$T = C = 7.8K$$

- Level 2-3

$$\sum Mo: 2.5K \times 37' + 2.6K \times 24' + 1.2K \times 12' - C \times 12' = 0$$

$$T = C = 14.1K$$

$$\text{- Level 1-2: } \sum Mo: 2.5K \times 49' + 2.6K \times 36' + 1.2K \times 24' + 0.5K \times 12' - C \times 12' = 0$$

$$T = C = 20.9K$$



www.jvajva.com

☐ Boulder, CO 303.444.1951
☐ Fort Collins, CO 970.225.9099
☐ Winter Park, CO 970.722.7677
☐ Glenwood Springs, CO 970.404.3100
☐ Denver, CO 303.444.1951

Date: 3/23/24 Page: 2 of ____
 By: BPK Chkd By: ____
 Job No: 22025
 Project: Astrid Bldg 7
 Client: ESA

☐ Preliminary


☐ Final

ATS System Check

=> BPS Base PL

- 0.229" x 3" x 3" PL w/ $\frac{3}{16}$ " Fillet weld on all 4 sides ~ 10" long
- Capacity of weld: $\phi R_n = 0.5 (0.6 \times 70 \text{ ksi}) \left(\frac{3/16}{\sqrt{2}} \right) (10") = 27.8 \text{ K}$
- Demand on weld = $20.9 \text{ K} < 27.8 \text{ K} \checkmark \text{ OK}$
- Capacity of base PL: $\phi R_n = 0.67 [0.6 \times 36 \text{ ksi} \times (0.229" \times 10")] = 33.1 \text{ K}$
- Demand on PL = $20.9 \text{ K} < 33.1 \text{ K} \checkmark \text{ OK}$

=> Embed Base PL

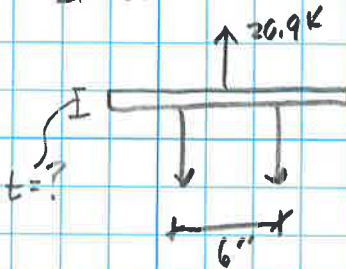


$$M_{max} = \frac{PL}{4} = \frac{20.9 \text{ K} \times 6"}{4} = 31.4 \text{ in-K}$$

$$F_b = \frac{M}{S} \quad S = \frac{bh^2}{6}$$

$$\phi F_b = 0.6 \times 36 \text{ ksi} = 21.6 \text{ ksi}$$

$$\frac{21.6 \text{ ksi}}{1} = \frac{31.4 \text{ in-K}}{\frac{6" \times h^2}{6}}$$

$$h = 1.21" \Rightarrow 1 \frac{1}{4}" \text{ PL req'd}$$

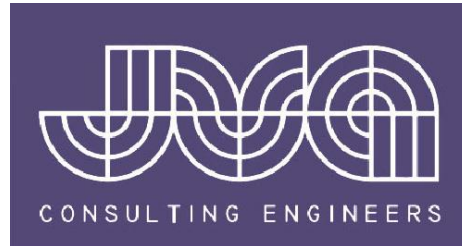

JVA JOB NO. 22025

SECTION 5 - MISCELLANEOUS AND SPECIAL STRUCTURES

Project 22025
 Job # _____
 Location _____

STUD WALL CALCULATION
 typ 2x6 stud @ roof level

Page _____
 2/26/2024
 2:01 PM

WALL STUDS for Douglas Fir Larch

WALL DESIGN CONDITIONS		
Wall Load =	1628	lb/ft
Wind Load =	23	lb/ft ²
Height =	12	ft

SECTION PROPERTIES			
Size	A	S	I
-	[in ²]	[in ³]	[in ⁴]
2x4	5.25	3.06	5.36
2x6	8.25	7.65	20.80
2x8	10.88	13.14	47.63

SIZE FACTOR, C _F (Axial for compression only)			
Size	Grade	Axial	Bending
2 x 4	Stud	1.05	1.1
	No. 2	1.15	1.5
	Standard	1.0	1.0
2 x 6	Stud	1.0	1.0
	No. 2	1.1	1.3
	Standard	1.0	1.0
2 x 8	Stud	1.05	1.2
	No. 2	1.05	1.2
	Standard	1.0	1.0

ALLOWABLE DESIGN VALUES				
Grade	F _c	F _{c⊥}	F _b	E
-	[lb/in ²]	[lb/in ²]	[lb/in ²]	[lb/in ²]
Stud	850	625	700	1.4E+06
No. 2	1350	625	900	1.6E+06
Standard	1400	625	575	1.4E+06

ADJUSTMENT FACTORS	
Axial	Bending
C _D = 1.15	C _D = 1.60
Other 1.00	C _r = 1.15
Other 1.00	C _L /Other 1.50

COLUMN STABILITY FACTOR, C _P		
K _{CE} =	0.3	(0.3 Visual, 0.418 Glue Lam)
c =	0.8	(0.8 Sawn Lumber, 0.9 Glue Lam)
Size	Grade	Axial
2 x 4	Stud	0.2282
	No. 2	0.1533
	Standard	0.1489
2 x 6	Stud	0.5165
	No. 2	0.3674
	Standard	0.3444
2 x 8	Stud	0.7035
	No. 2	0.5832
	Standard	0.5368

RESULTS

Spacing [in o.c.]	Stud Grade			No. 2			Standard Grade		
	2 x 4	2 x 6	2 x 8	2 x 4	2 x 6	2 x 8	2 x 4	2 x 6	2 x 8
8	3.83	0.35	0.14	1.64	0.21	0.10	4.83	0.40	0.19
12	-	0.65	0.23	-	0.38	0.17	-	0.73	0.31
16	-	1.06	0.34	-	0.61	0.25	-	1.18	0.44
19.2	-	1.50	0.45	-	0.84	0.32	-	1.67	0.57
24	-	2.50	0.63	-	1.32	0.44	-	2.81	0.78

Note: If - appears in the cell then the stud fails due to axial load alone and may not be considered.

Project _____
 Job # _____
 Location _____

STUD WALL CALCULATION

Page _____
 2/26/2024
 1:56 PM

WALL STUDS for Microllam along Grid Line C (Deck)

WALL DESIGN CONDITIONS		
Wall Load =	2767	lb/ft
Wind Load =	23	lb/ft ²
Height =	13	ft

SECTION PROPERTIES			
Size	A	S	I
-	[in ²]	[in ³]	[in ⁴]
5 1/2	9.63	8.82	24.26
7 1/4	12.69	15.33	55.57
9 1/2	16.63	26.32	125.03

3 1/2	5.25	3.06	5.36
5 1/2	8.25	7.56	20.80
7 1/4	10.88	13.14	47.63

SIZE FACTOR, C _F (Axial for compression only)			
Size	Grade	Axial	Bending
5 1/2	Microllam	1.0	1.0
	1.3 LSL	1.0	1.0
	1.5 LSL	1.0	1.0
7 1/4	Microllam	1.0	1.0
	1.3 LSL	1.0	1.0
	1.5 LSL	1.0	1.0
9 1/2	Microllam	1.0	1.0
	1.3 LSL	1.0	1.0
	1.5 LSL	1.0	1.0

ALLOWABLE DESIGN VALUES				
Grade	F _c	F _{c⊥}	F _b	E
-	[lb/in ²]	[lb/in ²]	[lb/in ²]	[lb/in ²]
Microllam	2510	750	2600	1.9E+06
1.3 LSL	1400	680	1700	1.3E+06
1.5 LSL	1950	750	2250	1.5E+06

ADJUSTMENT FACTORS	
Axial	Bending
C _D = 1.15	C _D = 1.60
Other 1.00	C _r = 1.00
Other 1.00	C _L /Other 1.00

COLUMN STABILITY FACTOR, C _P		
K _{CE} = 0.418	(0.3 Visual, 0.418 Glue Lam)	
c = 0.9	(0.8 Sawn Lumber, 0.9 Glue Lam)	
Size	Grade	Axial
5 1/2	Microllam	0.1363
	1.3 LSL	0.1666
	1.5 LSL	0.1385
7 1/4	Microllam	0.3262
	1.3 LSL	0.3939
	1.5 LSL	0.3311
9 1/2	Microllam	0.5333
	1.3 LSL	0.6249
	1.5 LSL	0.5404

RESULTS

Spacing	Microllam			1.3 LSL			1.5 LSL		
[in o.c.]	5 1/2	7 1/4	9 1/2	3 1/2	5 1/2	-	-	-	7 1/4
8	0.44	0.10	0.04	1.72	0.41	0.16	1.28	0.29	0.11
12	1.10	0.17	0.07	3.86	0.84	0.27	2.88	0.58	0.20
16	6.09	0.27	0.10	6.87	1.62	0.42	5.12	1.03	0.30
19.2	1.37	0.36	0.13	9.89	2.92	0.56	7.37	1.62	0.39
24	2.13	0.54	0.18	15.45	1.12	0.83	11.52	3.89	0.57

Note: Deflection is not checked by this spreadsheet.

Company:
Address:
Phone | Fax: |
Design: TYP WALL EMBED PLATE
Fastening point:

Page: 1
 Specifier:
 E-Mail:
 Date: 2/26/2024


Specifier's comments:

1 Input data

Anchor type and diameter:	AWS D1.1 GR. B 3/4
Item number:	not available
Effective embedment depth:	$h_{ef} = 6.000$ in.
Material:	
Evaluation Service Report:	Hilti Technical Data
Issued I Valid:	- -
Proof:	Design Method ACI 318-19 / CIP
Stand-off installation:	$e_b = 0.000$ in. (no stand-off); $t = 0.500$ in.
Anchor plate ^R :	$l_x \times l_y \times t = 12.000$ in. x 12.000 in. x 0.500 in.; (Recommended plate thickness: not calculated)
Profile:	no profile
Base material:	cracked concrete, 4000, $f'_c = 4,000$ psi; $h = 420.000$ in.
Reinforcement:	tension: not present, shear: not present; edge reinforcement: none or < No. 4 bar

^R - The anchor calculation is based on a rigid anchor plate assumption.

Geometry [in.] & Loading [lb, in.lb]

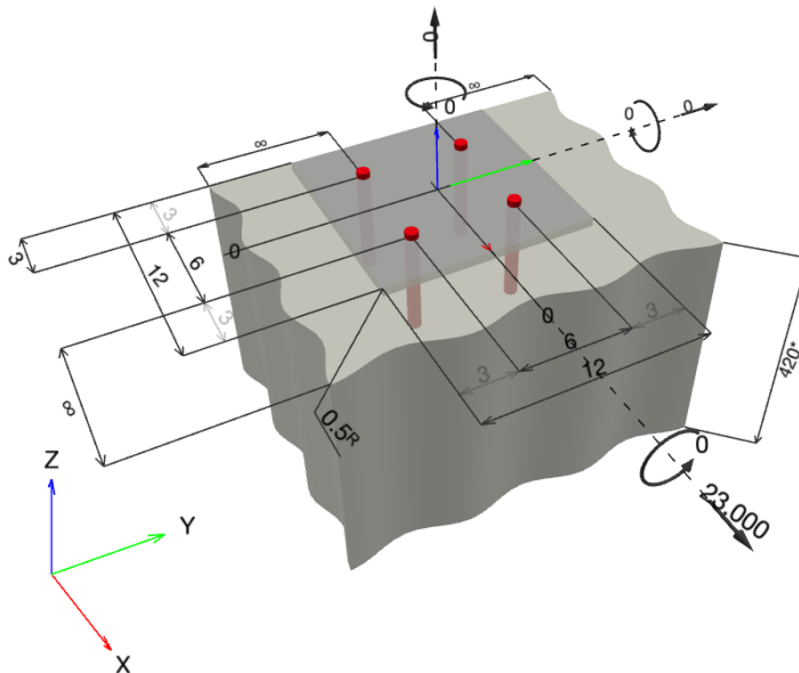

www.hilti.com

Company:
Address:
Phone | Fax: |
Design: TYP WALL EMBED PLATE
Fastening point:

Page: 2
Specifier:
E-Mail:
Date: 2/26/2024

1.1 Design results

Case	Description	Forces [lb] / Moments [in.lb]	Seismic	Max. Util. Anchor [%]
1	Combination 1	N = 0; V _x = 23,000; V _y = 0; M _x = 0; M _y = 0; M _z = 0;	no	70


2 Load case/Resulting anchor forces

Anchor reactions [lb]

Tension force: (+Tension, -Compression)

Anchor	Tension force	Shear force	Shear force x	Shear force y
1	0	5,750	5,750	0
2	0	5,750	5,750	0
3	0	5,750	5,750	0
4	0	5,750	5,750	0

max. concrete compressive strain: - [%]
max. concrete compressive stress: - [psi]
resulting tension force in (x/y)=(0.000/0.000): 0 [lb]
resulting compression force in (x/y)=(0.000/0.000): 0 [lb]

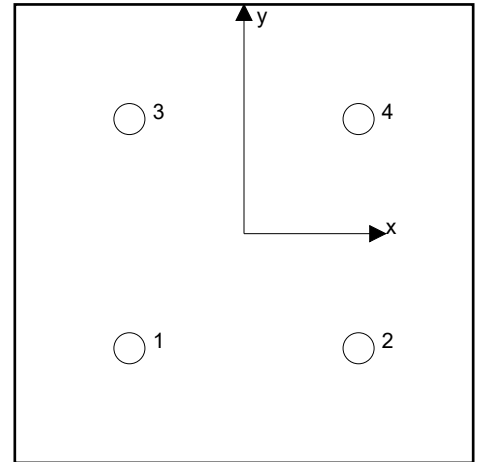

Anchor forces are calculated based on the assumption of a rigid anchor plate.

3 Tension load

	Load N _{ua} [lb]	Capacity ϕ N _n [lb]	Utilization $\beta_N = N_{ua} / \phi N_n$	Status
Steel Strength*	N/A	N/A	N/A	N/A
Pullout Strength*	N/A	N/A	N/A	N/A
Concrete Breakout Failure**	N/A	N/A	N/A	N/A
Concrete Side-Face Blowout, direction **	N/A	N/A	N/A	N/A

* highest loaded anchor **anchor group (anchors in tension)

www.hilti.com

Company:	Page: 3
Address:	Specifier:
Phone Fax:	E-Mail:
Design: TYP WALL EMBED PLATE	Date: 2/26/2024
Fastening point:	

4 Shear load

	Load V_{ua} [lb]	Capacity ϕV_n [lb]	Utilization $\beta_v = V_{ua} / \phi V_n$	Status
Steel Strength*	5,750	18,674	31	OK
Steel failure (with lever arm)*	N/A	N/A	N/A	N/A
Pryout Strength**	23,000	33,314	70	OK
Concrete edge failure in direction **	N/A	N/A	N/A	N/A

* highest loaded anchor **anchor group (relevant anchors)

4.1 Steel Strength

$$V_{sa} = A_{se,V} f_{uta} \quad \text{ACI 318-19 Eq. (17.7.1.2a)}$$

$$\phi V_{steel} \geq V_{ua} \quad \text{ACI 318-19 Table 17.5.2}$$

Variables

$A_{se,V}$ [in. ²]	f_{uta} [psi]
0.44	65,000

Calculations

V_{sa} [lb]
28,730

Results

V_{sa} [lb]	ϕ_{steel}	ϕV_{sa} [lb]	V_{ua} [lb]
28,730	0.650	18,674	5,750

www.hilti.com

Company:
Address:
Phone | Fax: |
Design: TYP WALL EMBED PLATE
Fastening point:

Page: 4
Specifier:
E-Mail:
Date: 2/26/2024

4.2 Pryout Strength

$$V_{cp} = k_{cp} \left[\left(\frac{A_{Nc}}{A_{Nc0}} \right) \psi_{ec,N} \psi_{ed,N} \psi_{c,N} \psi_{cp,N} N_b \right] \quad \text{ACI 318-19 Eq. (17.7.3.1b)}$$

$$\phi V_{cp} \geq V_{ua} \quad \text{ACI 318-19 Table 17.5.2}$$

$$A_{Nc} \text{ see ACI 318-19, Section 17.6.2.1, Fig. R 17.6.2.1(b)}$$

$$A_{Nc0} = 9 h_{ef}^2 \quad \text{ACI 318-19 Eq. (17.6.2.1.4)}$$

$$\psi_{ec,N} = \left(\frac{1}{1 + \frac{2 e_N}{3 h_{ef}}} \right) \leq 1.0 \quad \text{ACI 318-19 Eq. (17.6.2.3.1)}$$

$$\psi_{ed,N} = 0.7 + 0.3 \left(\frac{c_{a,min}}{1.5 h_{ef}} \right) \leq 1.0 \quad \text{ACI 318-19 Eq. (17.6.2.4.1b)}$$

$$\psi_{cp,N} = \text{MAX} \left(\frac{c_{a,min}}{c_{ac}}, \frac{1.5 h_{ef}}{c_{ac}} \right) \leq 1.0 \quad \text{ACI 318-19 Eq. (17.6.2.6.1b)}$$

$$N_b = k_c \lambda_a \sqrt{f'_c} h_{ef}^{1.5} \quad \text{ACI 318-19 Eq. (17.6.2.2.1)}$$

Variables

k_{cp}	h_{ef} [in.]	$e_{c1,N}$ [in.]	$e_{c2,N}$ [in.]	$c_{a,min}$ [in.]
2	6.000	0.000	0.000	3.000
$\psi_{c,N}$	c_{ac} [in.]	k_c	λ_a	f'_c [psi]
1.000	∞	24	1.000	4,000

Calculations

A_{Nc} [in. ²]	A_{Nc0} [in. ²]	$\psi_{ec1,N}$	$\psi_{ec2,N}$	$\psi_{ed,N}$	$\psi_{cp,N}$	N_b [lb]
432.00	324.00	1.000	1.000	0.800	1.000	22,308

Results

V_{cp} [lb]	$\phi_{concrete}$	ϕV_{cp} [lb]	V_{ua} [lb]
47,591	0.700	33,314	23,000

5 Warnings

- The anchor design methods in PROFIS Engineering require rigid anchor plates per current regulations (AS 5216:2021, ETAG 001/Annex C, EOTA TR029 etc.). This means load re-distribution on the anchors due to elastic deformations of the anchor plate are not considered - the anchor plate is assumed to be sufficiently stiff, in order not to be deformed when subjected to the design loading. PROFIS Engineering calculates the minimum required anchor plate thickness with CBFEM to limit the stress of the anchor plate based on the assumptions explained above. The proof if the rigid anchor plate assumption is valid is not carried out by PROFIS Engineering. Input data and results must be checked for agreement with the existing conditions and for plausibility!
- Condition A applies where the potential concrete failure surfaces are crossed by supplementary reinforcement proportioned to tie the potential concrete failure prism into the structural member. Condition B applies where such supplementary reinforcement is not provided, or where pullout or pryout strength governs.
- For additional information about ACI 318 strength design provisions, please go to <https://submittals.us.hilti.com/PROFISAnchorDesignGuide/>

Fastening meets the design criteria!

www.hilti.com

Company:
Address:
Phone | Fax: |
Design: TYP WALL EMBED PLATE
Fastening point:


Page: 5
Specifier:
E-Mail:
Date: 2/26/2024

6 Installation data

Profile: no profile
Hole diameter in the fixture: $d_f = 0.812$ in.
Plate thickness (input): 0.500 in.
Recommended plate thickness: not calculated

Anchor type and diameter: AWS D1.1 GR. B 3/4
Item number: not available
Maximum installation torque: -
Hole diameter in the base material: - in.
Hole depth in the base material: 6.000 in.
Minimum thickness of the base material: 6.875 in.

Hilti AWS welded headed stud anchor with 6 in embedment, 3/4, Steel galvanized, installation per instruction for use

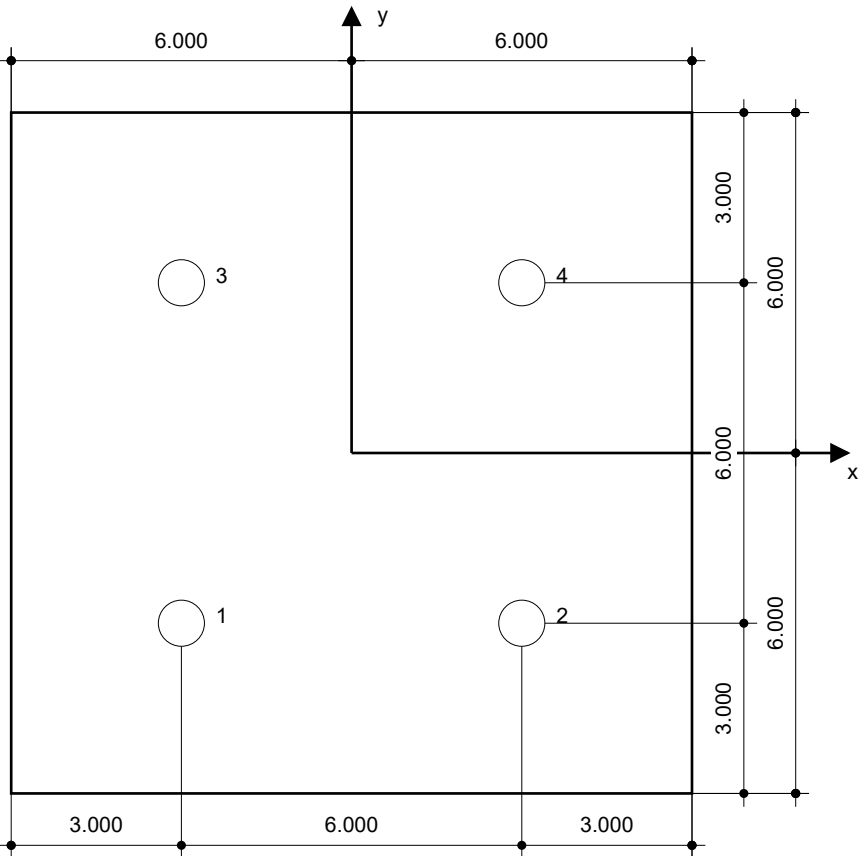

Coordinates Anchor [in.]

Anchor	x	y	c _{-x}	c _{+x}	c _{-y}	c _{+y}
1	-3.000	-3.000	3.000	-	-	-
2	3.000	-3.000	9.000	-	-	-
3	-3.000	3.000	3.000	-	-	-
4	3.000	3.000	9.000	-	-	-



www.hilti.com

Company:		Page:	6
Address:		Specifier:	
Phone Fax:		E-Mail:	
Design:	TYP WALL EMBED PLATE	Date:	2/26/2024
Fastening point:			

7 Remarks; Your Cooperation Duties

- Any and all information and data contained in the Software concern solely the use of Hilti products and are based on the principles, formulas and security regulations in accordance with Hilti's technical directions and operating, mounting and assembly instructions, etc., that must be strictly complied with by the user. All figures contained therein are average figures, and therefore use-specific tests are to be conducted prior to using the relevant Hilti product. The results of the calculations carried out by means of the Software are based essentially on the data you put in. Therefore, you bear the sole responsibility for the absence of errors, the completeness and the relevance of the data to be put in by you. Moreover, you bear sole responsibility for having the results of the calculation checked and cleared by an expert, particularly with regard to compliance with applicable norms and permits, prior to using them for your specific facility. The Software serves only as an aid to interpret norms and permits without any guarantee as to the absence of errors, the correctness and the relevance of the results or suitability for a specific application.
- You must take all necessary and reasonable steps to prevent or limit damage caused by the Software. In particular, you must arrange for the regular backup of programs and data and, if applicable, carry out the updates of the Software offered by Hilti on a regular basis. If you do not use the AutoUpdate function of the Software, you must ensure that you are using the current and thus up-to-date version of the Software in each case by carrying out manual updates via the Hilti Website. Hilti will not be liable for consequences, such as the recovery of lost or damaged data or programs, arising from a culpable breach of duty by you.

www.hilti.com

Company:		Page:	1
Address:		Specifier:	
Phone Fax:		E-Mail:	
Design:	ATS 01/02 ANCHOR	Date:	2/26/2024
Fastening point:			


Specifier's comments:

1 Input data

Anchor type and diameter:	AWS D1.1 GR. B 1/2
Item number:	not available
Effective embedment depth:	$h_{ef} = 24.000$ in.
Material:	
Evaluation Service Report:	Hilti Technical Data
Issued Valid:	- -
Proof:	Design Method ACI 318-19 / CIP
Stand-off installation:	$e_b = 0.000$ in. (no stand-off); $t = 0.750$ in.
Anchor plate ^R :	$l_x \times l_y \times t = 12.000$ in. $\times$ 8.000 in. $\times$ 0.750 in.; (Recommended plate thickness: not calculated)
Profile:	Square HSS (AISC), HSS3X3X.3125; $(L \times W \times T) = 3.000$ in. $\times$ 3.000 in. $\times$ 0.312 in.
Base material:	cracked concrete, 4000, $f'_c = 4,000$ psi; $h = 420.000$ in.
Reinforcement:	tension: not present, shear: not present; edge reinforcement: > No. 4 bar with stirrups

^R - The anchor calculation is based on a rigid anchor plate assumption.

Geometry [in.] & Loading [lb, in.lb]

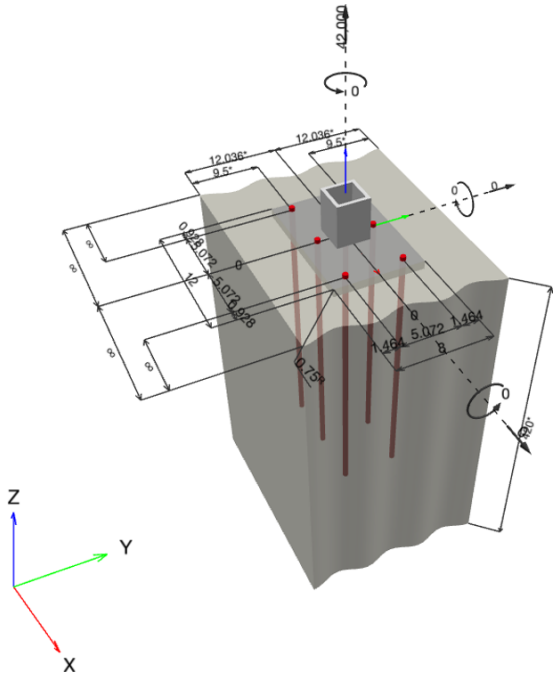

www.hilti.com

Company:
Address:
Phone | Fax: |
Design: ATS 01/02 ANCHOR
Fastening point:

Page: 2
Specifier:
E-Mail:
Date: 2/26/2024

1.1 Design results


Case	Description	Forces [lb] / Moments [in.lb]	Seismic	Max. Util. Anchor [%]
1	Combination 1	N = 42,000; V _x = 0; V _y = 0; M _x = 0; M _y = 0; M _z = 0;	no	100

2 Load case/Resulting anchor forces

Anchor reactions [lb]

Tension force: (+Tension, -Compression)

Anchor	Tension force	Shear force	Shear force x	Shear force y
1	7,000	0	0	0
2	7,000	0	0	0
3	7,000	0	0	0
4	7,000	0	0	0
5	7,000	0	0	0
6	7,000	0	0	0

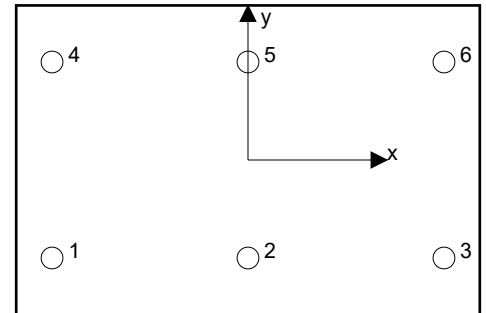

max. concrete compressive strain: - [‰]
max. concrete compressive stress: - [psi]
resulting tension force in (x/y)=(0.000/0.000): 0 [lb]
resulting compression force in (x/y)=(0.000/0.000): 0 [lb]

Anchor forces are calculated based on the assumption of a rigid anchor plate.

3 Tension load

	Load N _{ua} [lb]	Capacity ϕN_n [lb]	Utilization $\beta_N = N_{ua} / \phi N_n$	Status
Steel Strength*	7,000	9,555	74	OK
Pullout Strength*	7,000	13,194	54	OK
Concrete Breakout Failure**	42,000	42,039	100	OK
Concrete Side-Face Blowout, direction y-**	21,000	60,836	35	OK

* highest loaded anchor **anchor group (anchors in tension)

www.hilti.com

Company:
Address:
Phone | Fax: |
Design: ATS 01/02 ANCHOR
Fastening point:

Page: 3
Specifier:
E-Mail:
Date: 2/26/2024

3.1 Steel Strength

$$N_{sa} = A_{se,N} f_{uta} \quad \text{ACI 318-19 Eq. (17.6.1.2)}$$

$$\phi N_{sa} \geq N_{ua} \quad \text{ACI 318-19 Table 17.5.2}$$

Variables

$A_{se,N} [\text{in.}^2]$	$f_{uta} [\text{psi}]$
0.20	65,000

Calculations

$N_{sa} [\text{lb}]$
12,740

Results

$N_{sa} [\text{lb}]$	ϕ_{steel}	$\phi N_{sa} [\text{lb}]$	$N_{ua} [\text{lb}]$
12,740	0.750	9,555	7,000

3.2 Pullout Strength

$$N_{pN} = \psi_{c,p} N_p \quad \text{ACI 318-19 Eq. (17.6.3.1)}$$

$$N_p = 8 A_{brg} f'_c \quad \text{ACI 318-19 Eq. (17.6.3.2.2a)}$$

$$\phi N_{pN} \geq N_{ua} \quad \text{ACI 318-19 Table 17.5.2}$$

Variables

$\psi_{c,p}$	$A_{brg} [\text{in.}^2]$	λ_a	$f'_c [\text{psi}]$
1.000	0.59	1.000	4,000

Calculations

$N_p [\text{lb}]$
18,848

Results

$N_{pn} [\text{lb}]$	ϕ_{concrete}	$\phi N_{pn} [\text{lb}]$	$N_{ua} [\text{lb}]$
18,848	0.700	13,194	7,000

www.hilti.com

Company:

Address:

Phone | Fax:

Design:

Fastening point:

|
ATS 01/02 ANCHOR

Page:

Specifier:

E-Mail:

Date:

4

2/26/2024

3.3 Concrete Breakout Failure

$$N_{cbg} = \left(\frac{A_{Nc}}{A_{Nc0}} \right) \psi_{ec,N} \psi_{ed,N} \psi_{c,N} \psi_{cp,N} N_b \quad \text{ACI 318-19 Eq. (17.6.2.1b)}$$

$$\phi N_{cbg} \geq N_{ua} \quad \text{ACI 318-19 Table 17.5.2}$$

$$A_{Nc} \text{ see ACI 318-19, Section 17.6.2.1, Fig. R 17.6.2.1(b)}$$

$$A_{Nc0} = 9 h_{ef}^2 \quad \text{ACI 318-19 Eq. (17.6.2.1.4)}$$

$$\psi_{ec,N} = \left(\frac{1}{1 + \frac{2 e_N}{3 h_{ef}}} \right) \leq 1.0 \quad \text{ACI 318-19 Eq. (17.6.2.3.1)}$$

$$\psi_{ed,N} = 0.7 + 0.3 \left(\frac{c_{a,min}}{1.5 h_{ef}} \right) \leq 1.0 \quad \text{ACI 318-19 Eq. (17.6.2.4.1b)}$$

$$\psi_{cp,N} = \text{MAX} \left(\frac{c_{a,min}}{c_{ac}}, \frac{1.5 h_{ef}}{c_{ac}} \right) \leq 1.0 \quad \text{ACI 318-19 Eq. (17.6.2.6.1b)}$$

$$N_b = 16 \lambda_a \sqrt{f'_c} h_{ef}^{5/3} \quad \text{ACI 318-19 Eq. (17.6.2.2.3)}$$

Variables

h_{ef} [in.]	$e_{c1,N}$ [in.]	$e_{c2,N}$ [in.]	$c_{a,min}$ [in.]	$\psi_{c,N}$
24.000	0.000	0.000	9.500	1.000
c_{ac} [in.]	k_c	λ_a	f'_c [psi]	
-	16	1.000	4,000	

Calculations

A_{Nc} [in. ²]	A_{Nc0} [in. ²]	$\psi_{ec1,N}$	$\psi_{ec2,N}$	$\psi_{ed,N}$	$\psi_{cp,N}$	N_b [lb]
1,977.38	5,184.00	1.000	1.000	0.779	1.000	202,070

Results

N_{cbg} [lb]	$\phi_{concrete}$	ϕN_{cbg} [lb]	N_{ua} [lb]
60,056	0.700	42,039	42,000



www.hilti.com

Company:		Page:	5
Address:		Specifier:	
Phone Fax:		E-Mail:	
Design:	ATS 01/02 ANCHOR	Date:	2/26/2024
Fastening point:			

3.4 Concrete Side-Face Blowout, direction y-

$$N_{sb} = 160 c_{a1} \sqrt{A_{brg}} \lambda_a \sqrt{f_c}$$
$$N_{sbg} = \alpha_{group} N_{sb}$$
$$\phi N_{sbg} \geq N_{ua}$$
$$\alpha_{group} = \left(1 + \frac{s}{6 c_{a1}}\right)$$

ACI 318-19 Eq. (17.6.4.1)

ACI 318-19 Eq. (17.6.4.2)

ACI 318-19 Table 17.5.2

see ACI 318-19, Section 17.6.4.2, Eq. (17.6.4.2)

Variables

c_{a1} [in.]	c_{a2} [in.]	A_{brg} [in. ²]	λ_a	f_c [psi]	s [in.]
9.500	-	0.59	1.000	4,000	10.144

Calculations

α_{group}	N_{sb} [lb]
1.178	73,779

Results

N_{sbg} [lb]	$\phi_{concrete}$	ϕN_{sbg} [lb]	$N_{ua,edge}$ [lb]
86,909	0.700	60,836	21,000



www.hilti.com

Company:
Address:
Phone | Fax: |
Design: ATS 01/02 ANCHOR
Fastening point:

Page: 6
Specifier:
E-Mail:
Date: 2/26/2024

4 Shear load

	Load V_{ua} [lb]	Capacity ϕV_n [lb]	Utilization $\beta_v = V_{ua} / \phi V_n$	Status
Steel Strength*	N/A	N/A	N/A	N/A
Steel failure (with lever arm)*	N/A	N/A	N/A	N/A
Pryout Strength*	N/A	N/A	N/A	N/A
Concrete edge failure in direction **	N/A	N/A	N/A	N/A

* highest loaded anchor **anchor group (relevant anchors)

5 Warnings

- The anchor design methods in PROFIS Engineering require rigid anchor plates per current regulations (AS 5216:2021, ETAG 001/Annex C, EOTA TR029 etc.). This means load re-distribution on the anchors due to elastic deformations of the anchor plate are not considered - the anchor plate is assumed to be sufficiently stiff, in order not to be deformed when subjected to the design loading. PROFIS Engineering calculates the minimum required anchor plate thickness with CBFEM to limit the stress of the anchor plate based on the assumptions explained above. The proof if the rigid anchor plate assumption is valid is not carried out by PROFIS Engineering. Input data and results must be checked for agreement with the existing conditions and for plausibility!
- Condition A applies where the potential concrete failure surfaces are crossed by supplementary reinforcement proportioned to tie the potential concrete failure prism into the structural member. Condition B applies where such supplementary reinforcement is not provided, or where pullout or pryout strength governs.
- For additional information about ACI 318 strength design provisions, please go to <https://submittals.us.hilti.com/PROFISAnchorDesignGuide/>

Fastening meets the design criteria!

6 Installation data

Profile: Square HSS (AISC), HSS3X3X.3125; (L x W x T) = 3.000 in. x 3.000 in. x 0.312 in.

Hole diameter in the fixture: $d_f = 0.562$ in.

Plate thickness (input): 0.750 in.

Recommended plate thickness: not calculated

Anchor type and diameter: AWS D1.1 GR. B 1/2

Item number: not available


Maximum installation torque: -

Hole diameter in the base material: - in.

Hole depth in the base material: 24.000 in.

Minimum thickness of the base material: 24.813 in.

Hilti AWS welded headed stud anchor with 24 in embedment, 1/2, Steel galvanized, installation per instruction for use

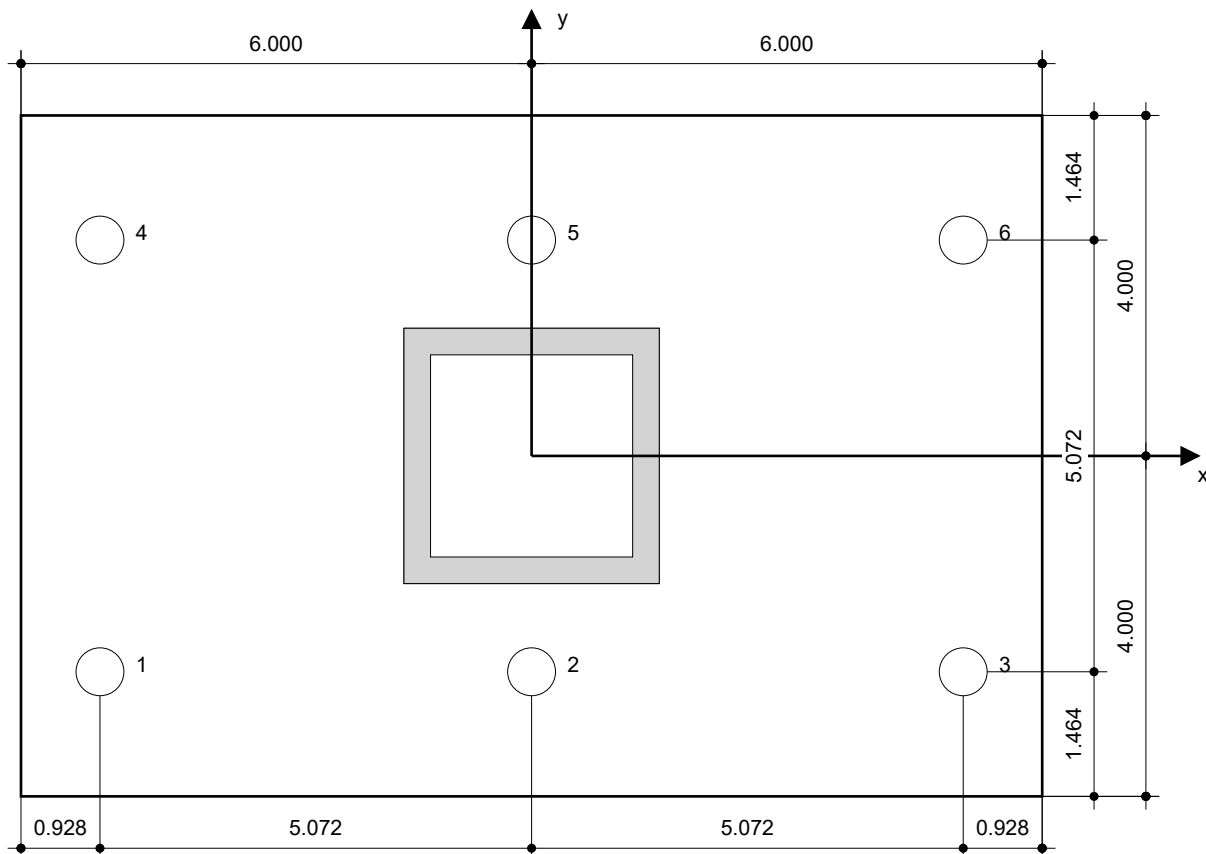

Coordinates Anchor [in.]

Anchor	x	y	c _{-x}	c _{+x}	c _{-y}	c _{+y}	Anchor	x	y	c _{-x}	c _{+x}	c _{-y}	c _{+y}
1	-5.072	-2.536	-	-	9.500	14.572	4	-5.072	2.536	-	-	14.572	9.500
2	0.000	-2.536	-	-	9.500	14.572	5	0.000	2.536	-	-	14.572	9.500
3	5.072	-2.536	-	-	9.500	14.572	6	5.072	2.536	-	-	14.572	9.500



www.hilti.com

Company:		Page:	8
Address:		Specifier:	
Phone Fax:		E-Mail:	
Design:	ATS 01/02 ANCHOR	Date:	2/26/2024
Fastening point:			

7 Remarks; Your Cooperation Duties

- Any and all information and data contained in the Software concern solely the use of Hilti products and are based on the principles, formulas and security regulations in accordance with Hilti's technical directions and operating, mounting and assembly instructions, etc., that must be strictly complied with by the user. All figures contained therein are average figures, and therefore use-specific tests are to be conducted prior to using the relevant Hilti product. The results of the calculations carried out by means of the Software are based essentially on the data you put in. Therefore, you bear the sole responsibility for the absence of errors, the completeness and the relevance of the data to be put in by you. Moreover, you bear sole responsibility for having the results of the calculation checked and cleared by an expert, particularly with regard to compliance with applicable norms and permits, prior to using them for your specific facility. The Software serves only as an aid to interpret norms and permits without any guarantee as to the absence of errors, the correctness and the relevance of the results or suitability for a specific application.
- You must take all necessary and reasonable steps to prevent or limit damage caused by the Software. In particular, you must arrange for the regular backup of programs and data and, if applicable, carry out the updates of the Software offered by Hilti on a regular basis. If you do not use the AutoUpdate function of the Software, you must ensure that you are using the current and thus up-to-date version of the Software in each case by carrying out manual updates via the Hilti Website. Hilti will not be liable for consequences, such as the recovery of lost or damaged data or programs, arising from a culpable breach of duty by you.