City of Steamboat Springs
Planning and Community Development

**APPROVED**

&11 &07. &2023

**REVIEWED FOR CODE COMPLIANCE**

02/24/2023

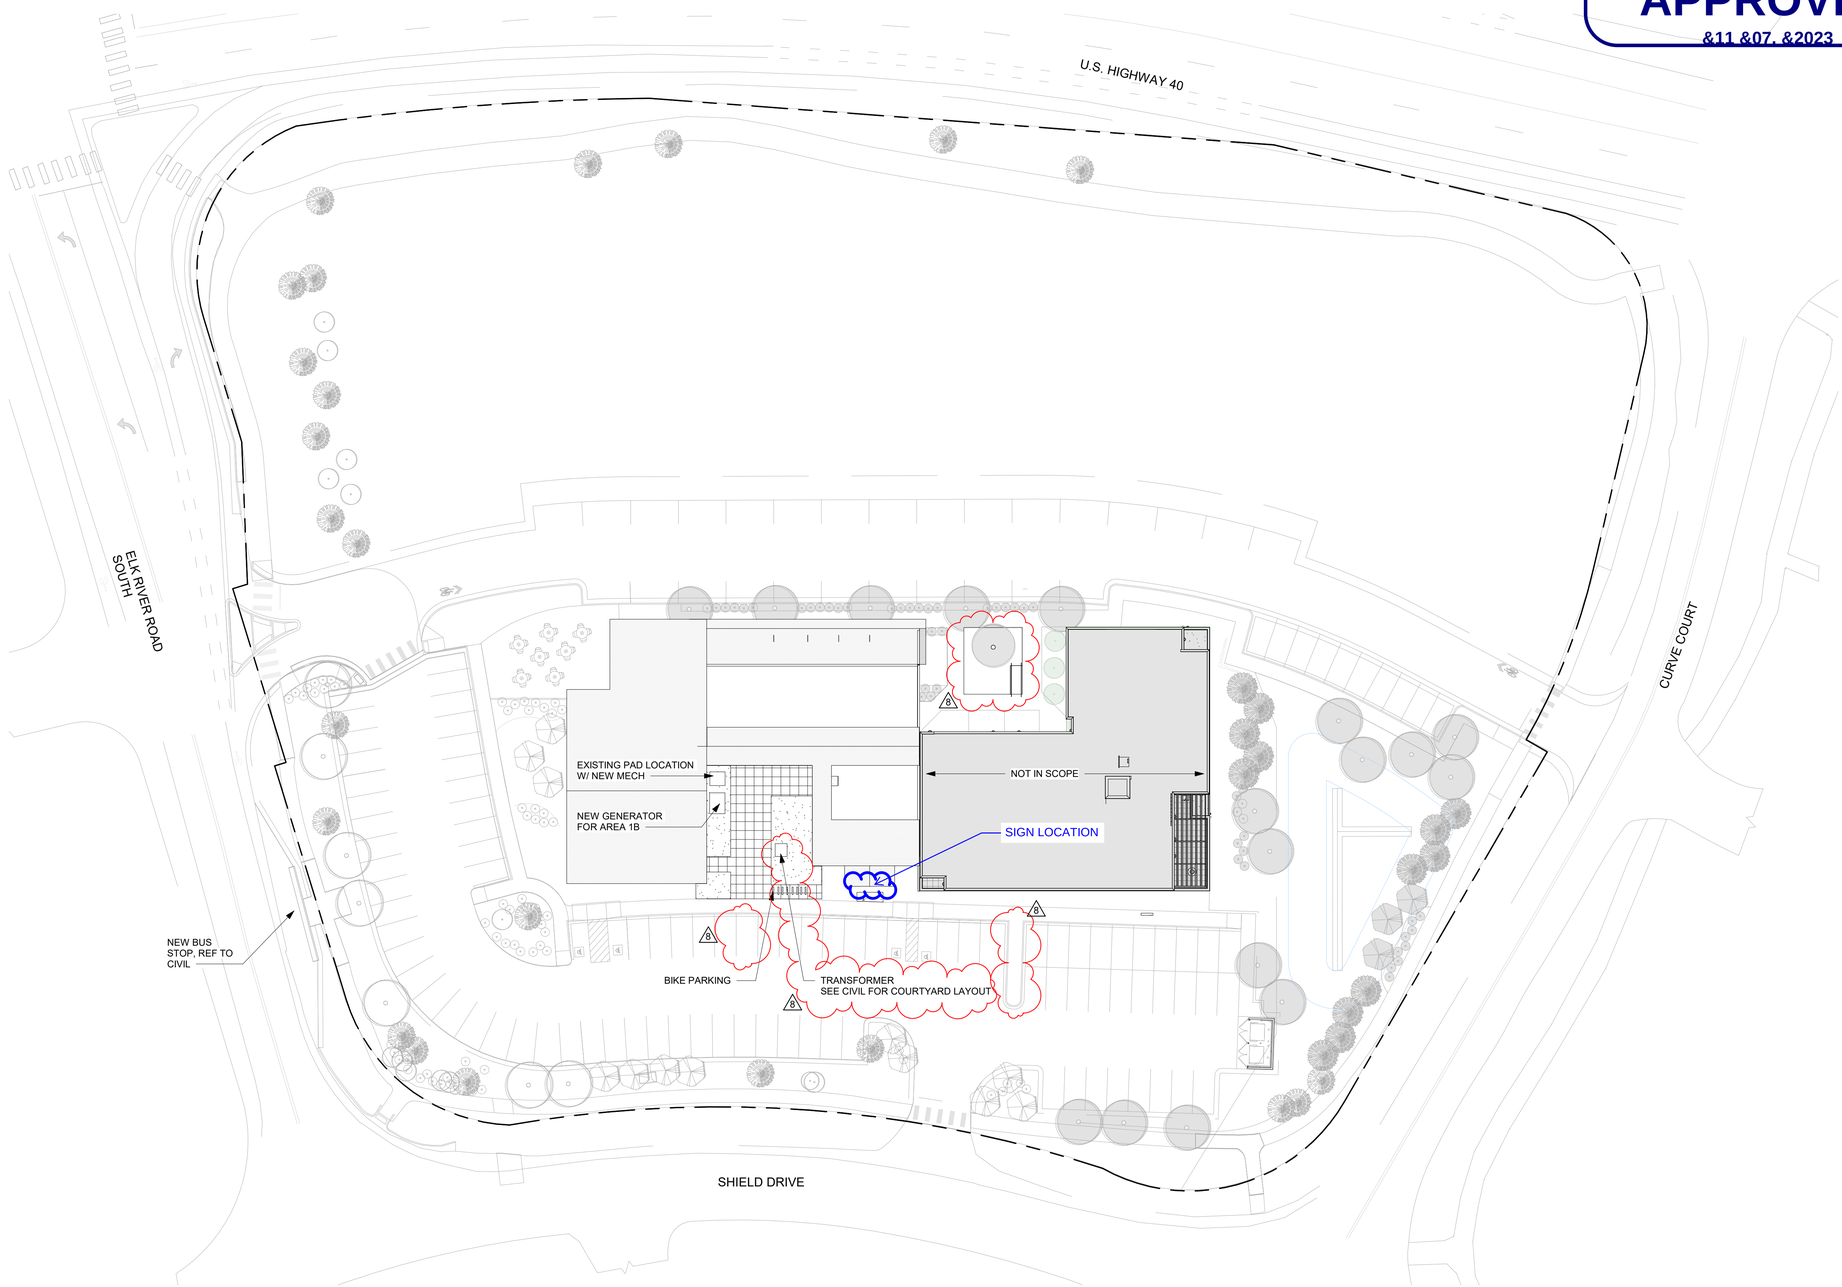


1 SITE PLAN
A0301 A0101 1" = 30'-0"

APPROVAL STAMPS:

| No. | Date | Description |
|---|---|---|
| 8 | 02.06.23 | REISSUED FOR PERMIT |
| 5 | 08.27.21 | DEMO PERMIT |
| 1 | 07.23.21 | DESIGN DEVELOPMENT |

SUBMISSIONS & REVISIONS

OWNER

**MAY REIGLER PROPERTIES**
2201 Wisconsin Ave NW Suite 200
Washington, DC 20007
www.mayriegler.com

ARCHITECT

KASA

KEVIN & ASAKO SPERRY ARCHITECTURE
3318 N. Columbus Street
Arlington, VA 22207
T.312.636.3248 / 312.636.4252
www.kasa-arch.com

GENERAL CONTRACTOR

CIVIL ENGINEER

**LANDMARK ENGINEERING**
141 9th Street, PO Box 774943
Steamboat Springs, CO 80477
T.970.871.9494

LANDSCAPE ARCHITECT

STRUCTURAL ENGINEER

**KL&A ENGINEERS & BUILDERS**
1717 Washington Ave.
Golden, CO 80401
T. 303.384.9910

M.E.P. & F.P. ENGINEERS

**BOULDER ENGINEERING**
1717 15th Street
Boulder, CO 80302
T. 303.444.6038

INTERIOR DESIGNER:

**JOHNSON NATHAN STROHE**
1600 Wynkoop St., Suite 100
Denver, CO 80202
T.303.892.7062

PROJECT LOCATION

**STEAMBOAT BASECAMP PARTIAL RENOVATION AND TENANT FIT-OUT**

1901 CURVE PLAZA
STEAMBOAT SPRINGS, CO 80487

DRAWING TITLE

SITE PLAN

SEAL

COLORADO LICENSED
KEVIN C. SPERRY
406217
ARCHITECT

DATE: 11/15/21
DRAWN BY:
CHECKED BY:
PROJECT NO:

DRAWING NO: **A0101**

2/4/2023 6:06:46 PM

COPYRIGHT 2019