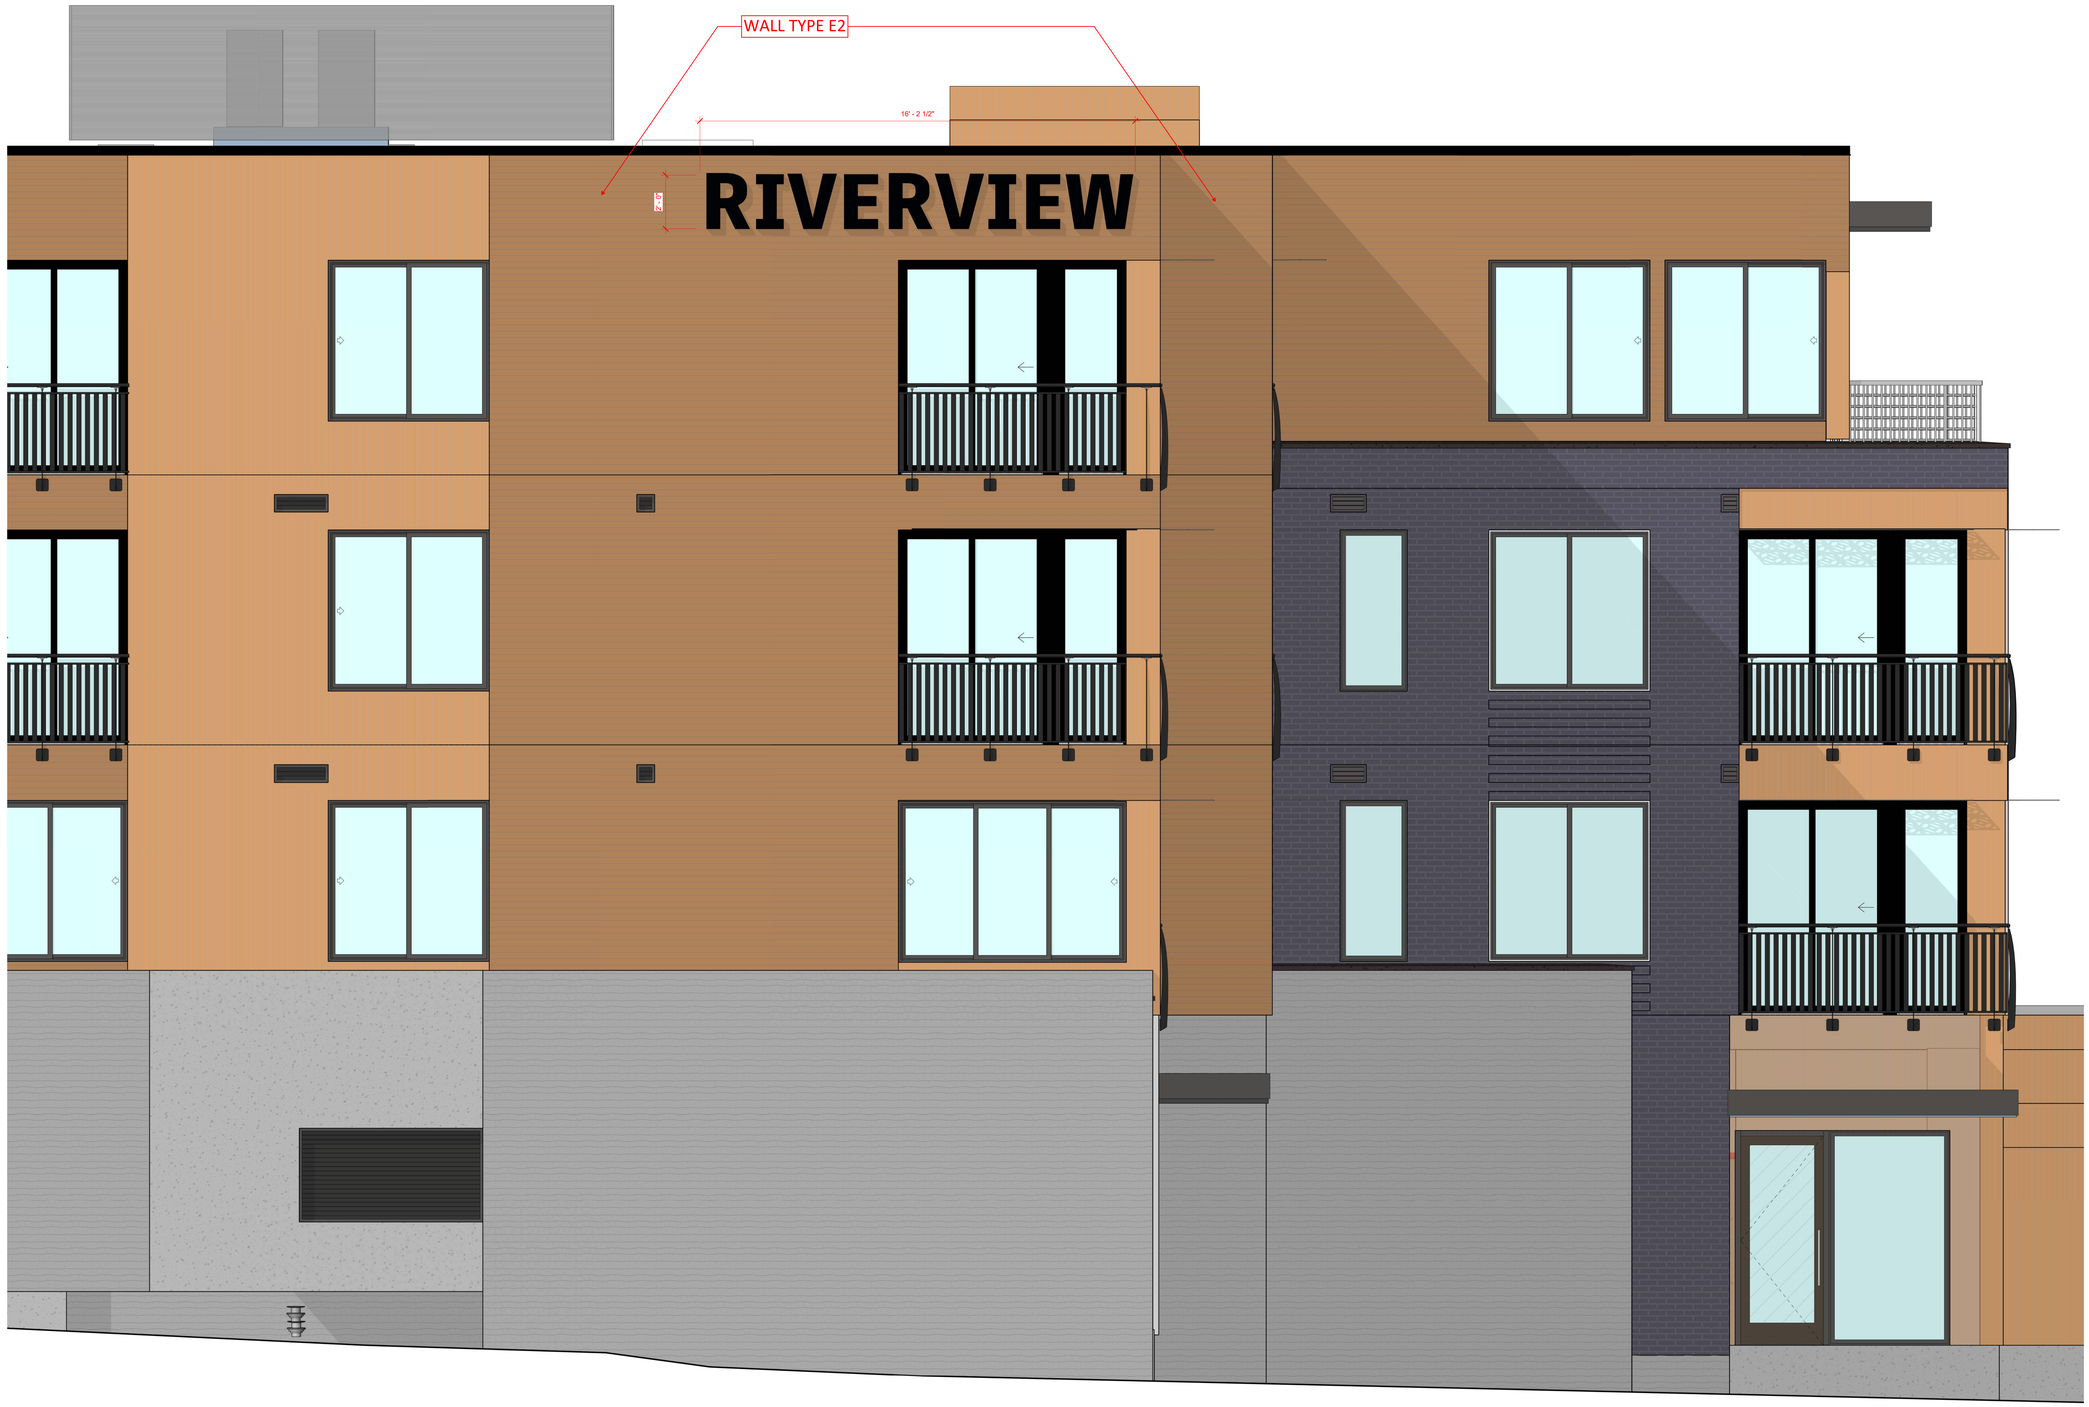

3 LOT E - NORTH-WEST ELEVATION (SIDE) (SIGNAGE) ENLARGED
SCALE: 1/2" = 1'-0"

GORMAN ARCHITECTURAL
GORMAN ARCHITECTURAL, LLC.

COLORADO OFFICE
1060 BANNOCK ST. STE. 305
DENVER, CO 80204

NOT FOR CONSTRUCTION

RIVERVIEW
SITE E
STEAMBOAT SPRINGS, COLORADO

Issue Dates:

DATE	DESCRIPTION

Project No.	2000-0622
Plot Date:	9/18/2025 1:30:08 PM
Drawn by:	Author
Checked by:	Checker
Approved by:	Approver

PERMIT SET

Sheet Title
SITE E - EXTERIOR ELEVATIONS - SIGNAGE

Sheet No.
SG005

2 LOT E - SOUTH-EAST ELEVATION (FRONT) (SIGNAGE) ENLARGED
SCALE: 1/2" = 1'-0"

GORMAN ARCHITECTURAL, LLC.

COLORADO OFFICE
1060 BANNOCK ST. STE. 305
DENVER, CO 80204

NOT FOR CONSTRUCTION

RIVERVIEW
SITE E
STEAMBOAT SPRINGS, COLORADO

Issue Dates:

DATE	DESCRIPTION

Project No.	2000-0022
Plot Date:	10/1/2025 2:02:59 PM
Drawn by:	Author
Checked by:	Checker
Approved by:	Approver
PERMIT SET	

Sheet Title
SITE E - EXTERIOR
ELEVATIONS - SIGNAGE

Sheet No.
SG006

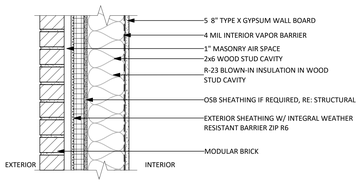

#	FRAMING	WIDTH	FIRE RATING	DESIGN	STC
E1	2X6	14"	1 HR	UL-U344	
E1A	2X6	7 1/16"	1 HR	UL-U344	

E1 EXTERIOR WALL - BRICK

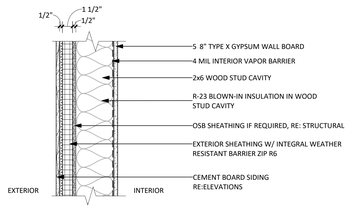

#	FRAMING	WIDTH	FIRE RATING	DESIGN	STC
E2	2X6	6 9/16"	1 HR	UL-U344	
E2A	2X6	7 1/16"	1 HR	UL-U344	

E2 EXTERIOR WALL - PANEL SIDING

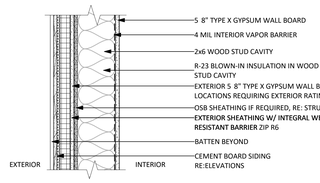

#	FRAMING	WIDTH	FIRE RATING	DESIGN	STC
E3	2X6	6 9/16"	1 HR	UL-U344	
E3A	2X6	7 1/16"	1 HR	UL-U344	

E3 EXTERIOR WALL - BOARD & BATTEN

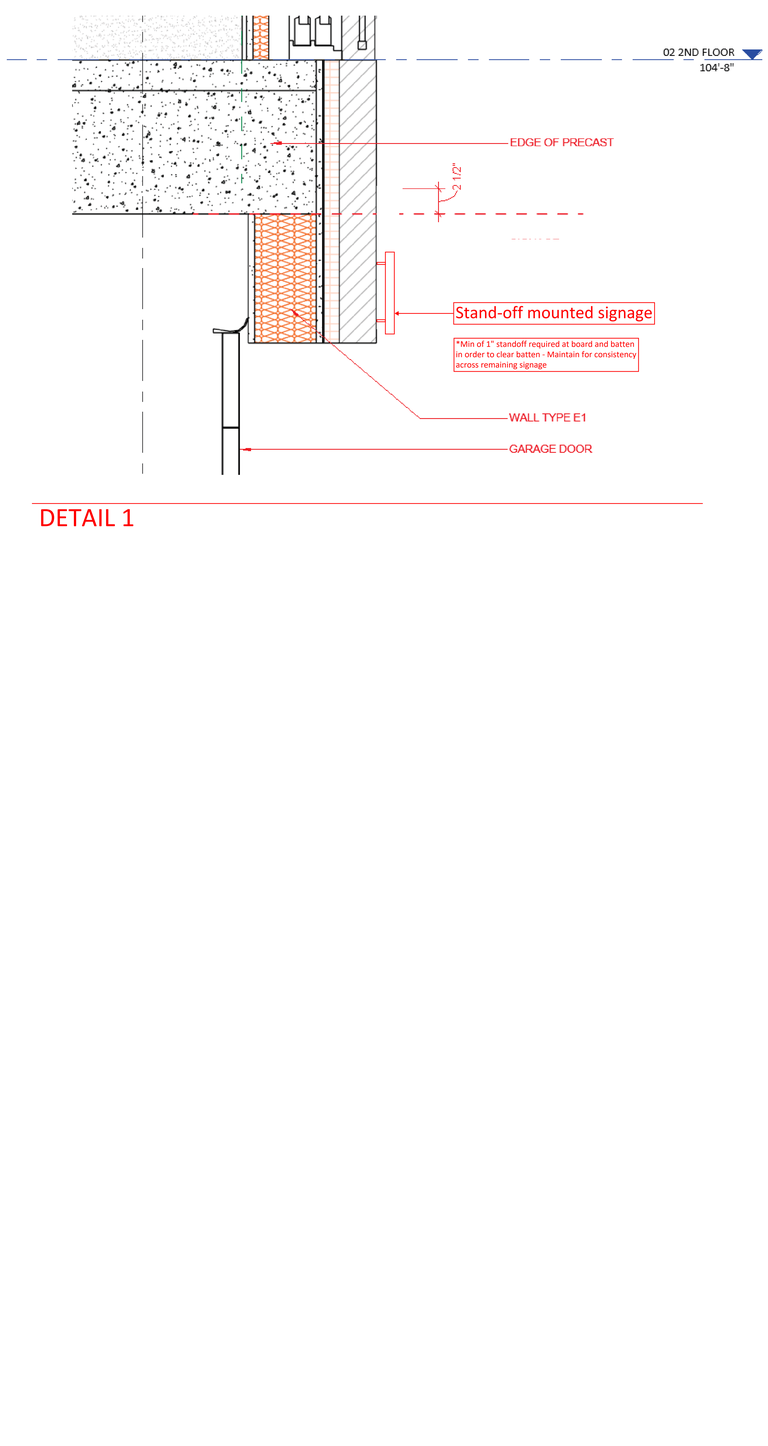

DETAIL 1