RCRBD
Reviewed
for
Code
Compliance
10/09/2025

VICINITY MAP
- NOT TO SCALE
- NOT A CERTIFIED PLAT

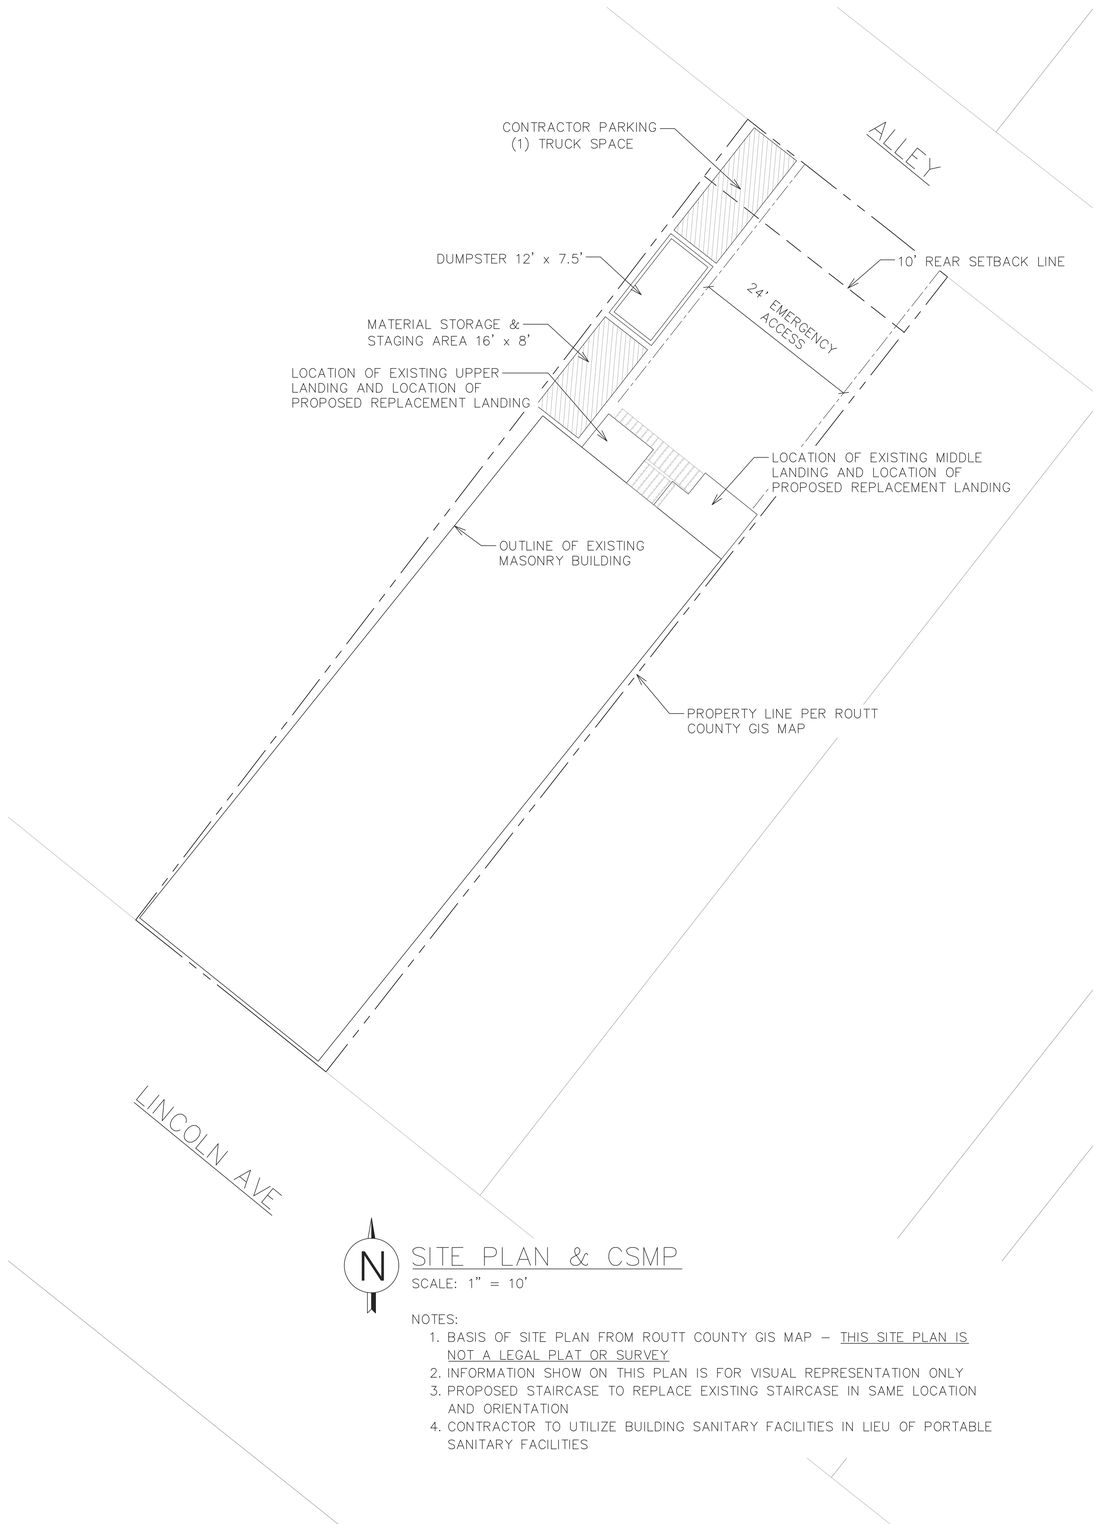

SITE PLAN & CSMP
SCALE: 1" = 10'

NOTES:
1. BASIS OF SITE PLAN FROM ROUTT COUNTY GIS MAP – THIS SITE PLAN IS NOT A LEGAL PLAT OR SURVEY
2. INFORMATION SHOW ON THIS PLAN IS FOR VISUAL REPRESENTATION ONLY
3. PROPOSED STAIRCASE TO REPLACE EXISTING STAIRCASE IN SAME LOCATION AND ORIENTATION
4. CONTRACTOR TO UTILIZE BUILDING SANITARY FACILITIES IN LIEU OF PORTABLE SANITARY FACILITIES

EAO LLC
ENGINEERING & CONSRUCTION
970.819.7463
OLES.ERIK@GMAIL.COM
P.O. BOX 1023
OAK CREEK CO, 80467

REVISION

DATE

LORENZ BUILDING
DECK & STAIR REMOVAL AND REPLACEMENT
928 LINCOLN AVENUE
STEAMBOAT SPRINGS CO, 80487

JOB NO.	25-07 LORENZ
DATE	9.30.2025
DRAWN	EAO
CHECKED	

SITE PLAN

C1.1
SHEET 1 OF 1