Duplex Garage

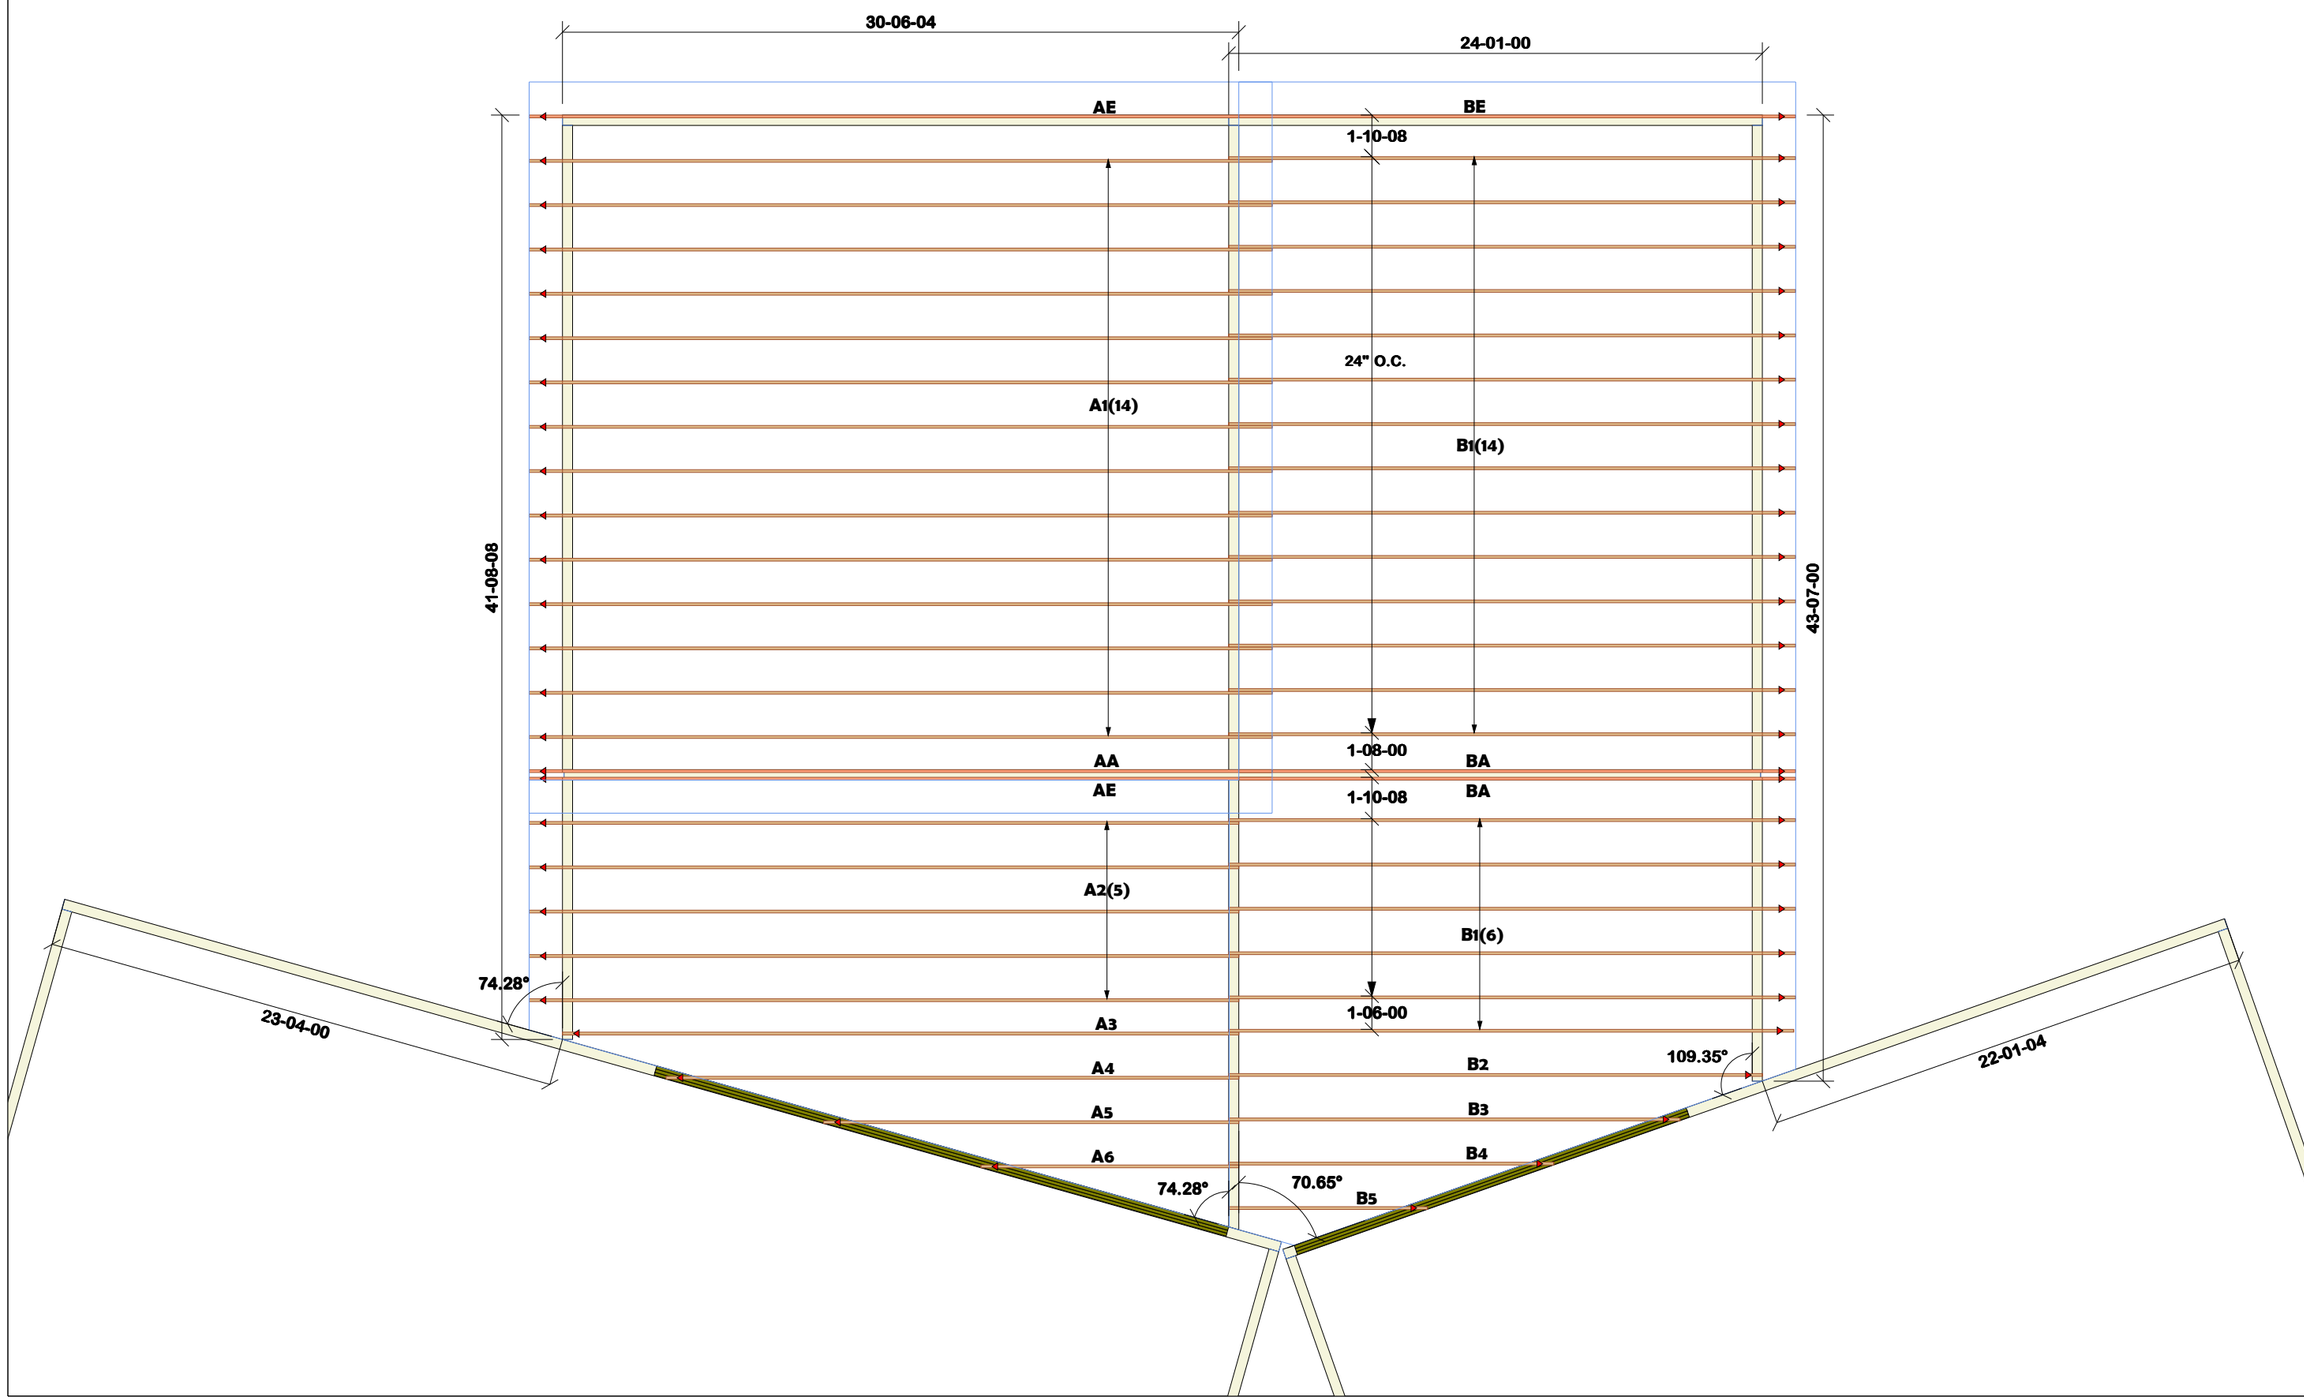

THIS IS A TRUSS PLACEMENT DIAGRAM ONLY
DO NO CUT OR MODIFY TRUSSES

These trusses are designed as individual building components to be incorporated into the building design at the specification of the building designer. See individual design sheets for each truss design identified on the placement drawing. The building designer is responsible for temporary and permanent bracing of the roof and floor system and for the overall structure. The design of the truss support structure including headers, beams, walls, and columns is the responsibility of the building designer. For general guidance regarding bracing, consult "Bracing of wood trusses" available from the Truss Plate Institute, 583 D'Onifrio Drive, Madison, WI 53179.

Builder:	In and Around the House
Address:	200 Sundance Court
Model:	Duplex Garage
Project:	
Designer:	Bryan Gale
Job No.:	4202885

Builders FirstSource