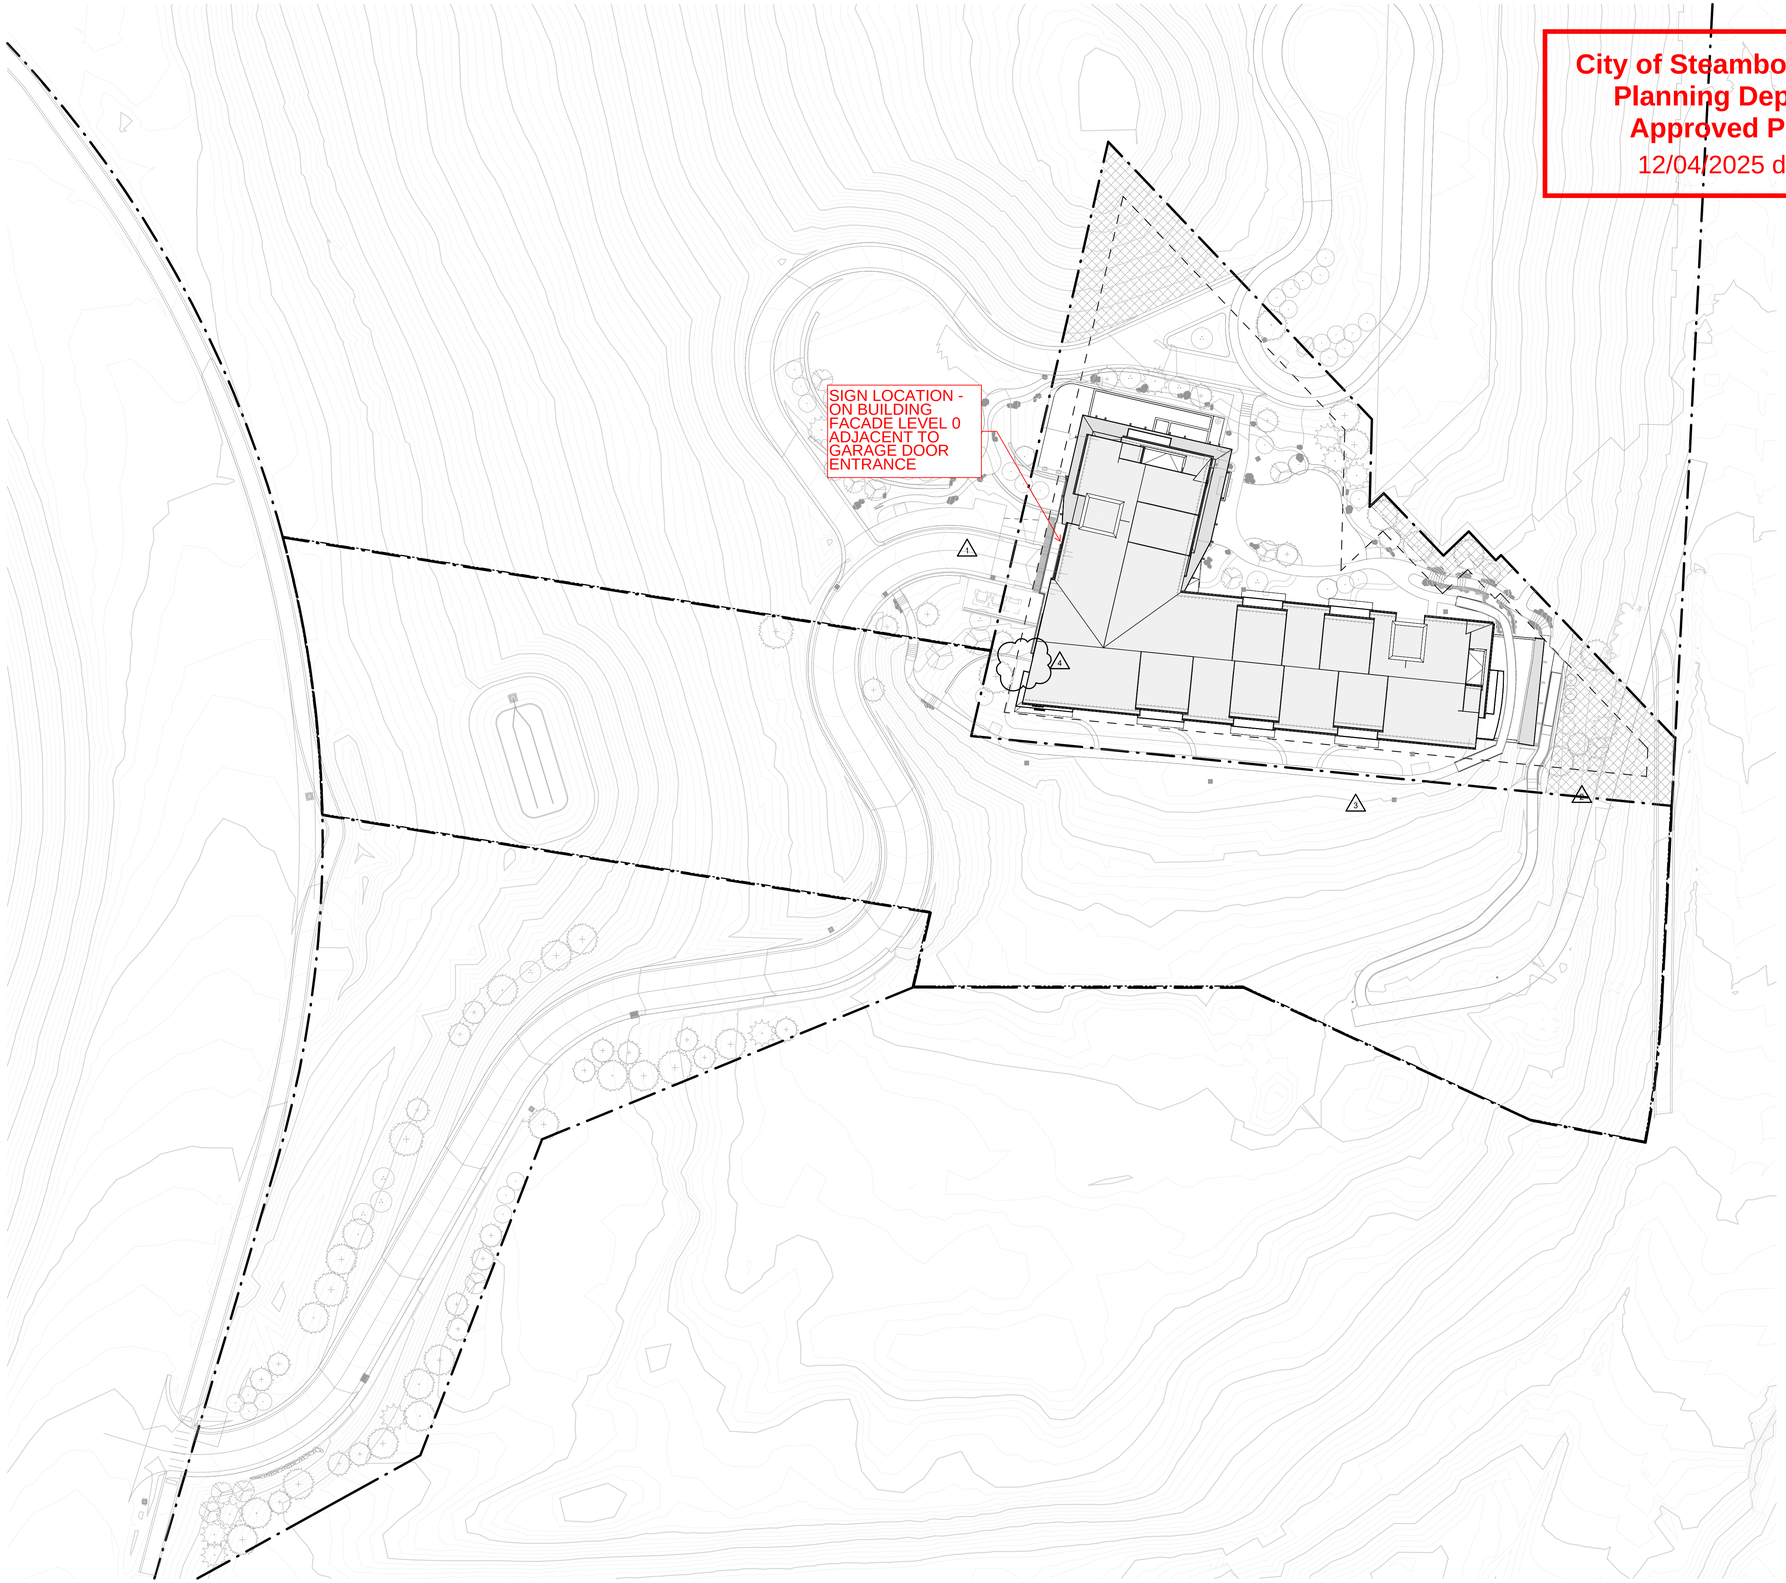

City of Steamboat Springs Planning Department Approved Plan Set
12/04/2025 dkenyon

1 SITE PLAN OVERALL
1" = 40'-0"

TOWN STAMP

359 DESIGN

3630 OSAGE STREET
DENVER, CO 80211
720.512.3437

STATE OF COLORADO
BRUCE D. WINS
B-2465
12/15/2023
LICENSED ARCHITECT

The Amble
Steamboat Springs, CO

REVISIONS

No.	Description	Date
1	IFC SET	03.15.24
2	RFI #002	06.06.25
3	RFI #003	06.10.25
4	RFI #005	07.02.25

PROJECT NUMBER **20019**
ISSUE DATE **03/15/2024**

THE AMBLE

ISSUE

IFC SET

SHEET TITLE

SITE PLAN - OVERALL

SHEET NO.

A0.01

7/2/2025 10:47:49 AM