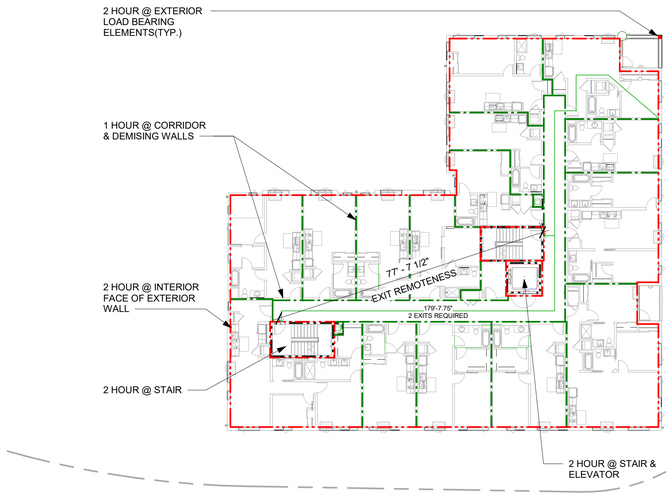

2 LEVELS 2-5 LIFE SAFETY PLAN
A0300 G0005 1" = 20'-0"

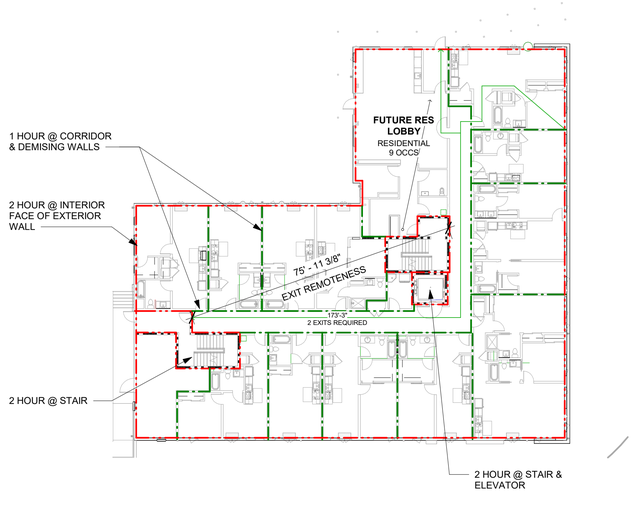

1 GROUND LEVEL LIFE SAFTY PLAN
A0300 G0005 1" = 20'-0"

3/16/2026 1:52:52 PM

APPROVAL STAMPS:

No.	Date	Description

SUBMISSIONS & REVISIONS

OWNER

MAY REIGLER PROPERTIES
7200 Wisconsin Ave. Suite 500
Bethesda, MD 20814
www.mayriegler.com

ARCHITECT

K A S A

KEVIN & ASAKO SPERRY ARCHITECTURE
500 7th Avenue 8th Floor
NEW YORK. NY 10018
T.312.636.3248
www.kasa-arch.com

GENERAL CONTRACTOR

DENEUVE CONSTRUCTION
2344 Spruce Street
Boulder, CO 80302
T: 303.444.6633

CIVIL ENGINEER

LANDMARK ENGINEERING
141 9th Street, PO Box 774943
Steamboat Springs, CO 80477
T.970.871.9494

LANDSCAPE ARCHITECT

STRUCTURAL ENGINEER

KL&A ENGINEERS & BUILDERS
1717 Washington Ave.
Golden, CO 80401
T. 303.384.9910

ELECTRICAL ENGINEERS

BOULDER ENGINEERING
1717 15th Street
Boulder, CO 80302
T. 303.444.6038

INTERIOR DESIGNER:

JOHNSON NATHAN STROHE
1600 Wynkoop St., Suite 100
Denver, CO 80202
T.303.892.7062

PROJECT LOCATION

STEAMBOAT BASECAMP 2 RESIDENTIAL
1901 CURVE PLAZA
STEAMBOAT SPRINGS, CO 80487

DRAWING TITLE

LIFE SAFETY PLAN

SEAL

COLORADO LICENSED
KEVIN C. SPERRY
406217
ARCHITECT

DATE: 02/14/22
DRAWN BY:
CHECKED BY:
PROJECT NO:

DRAWING NO:
G0005

COPYRIGHT 2019