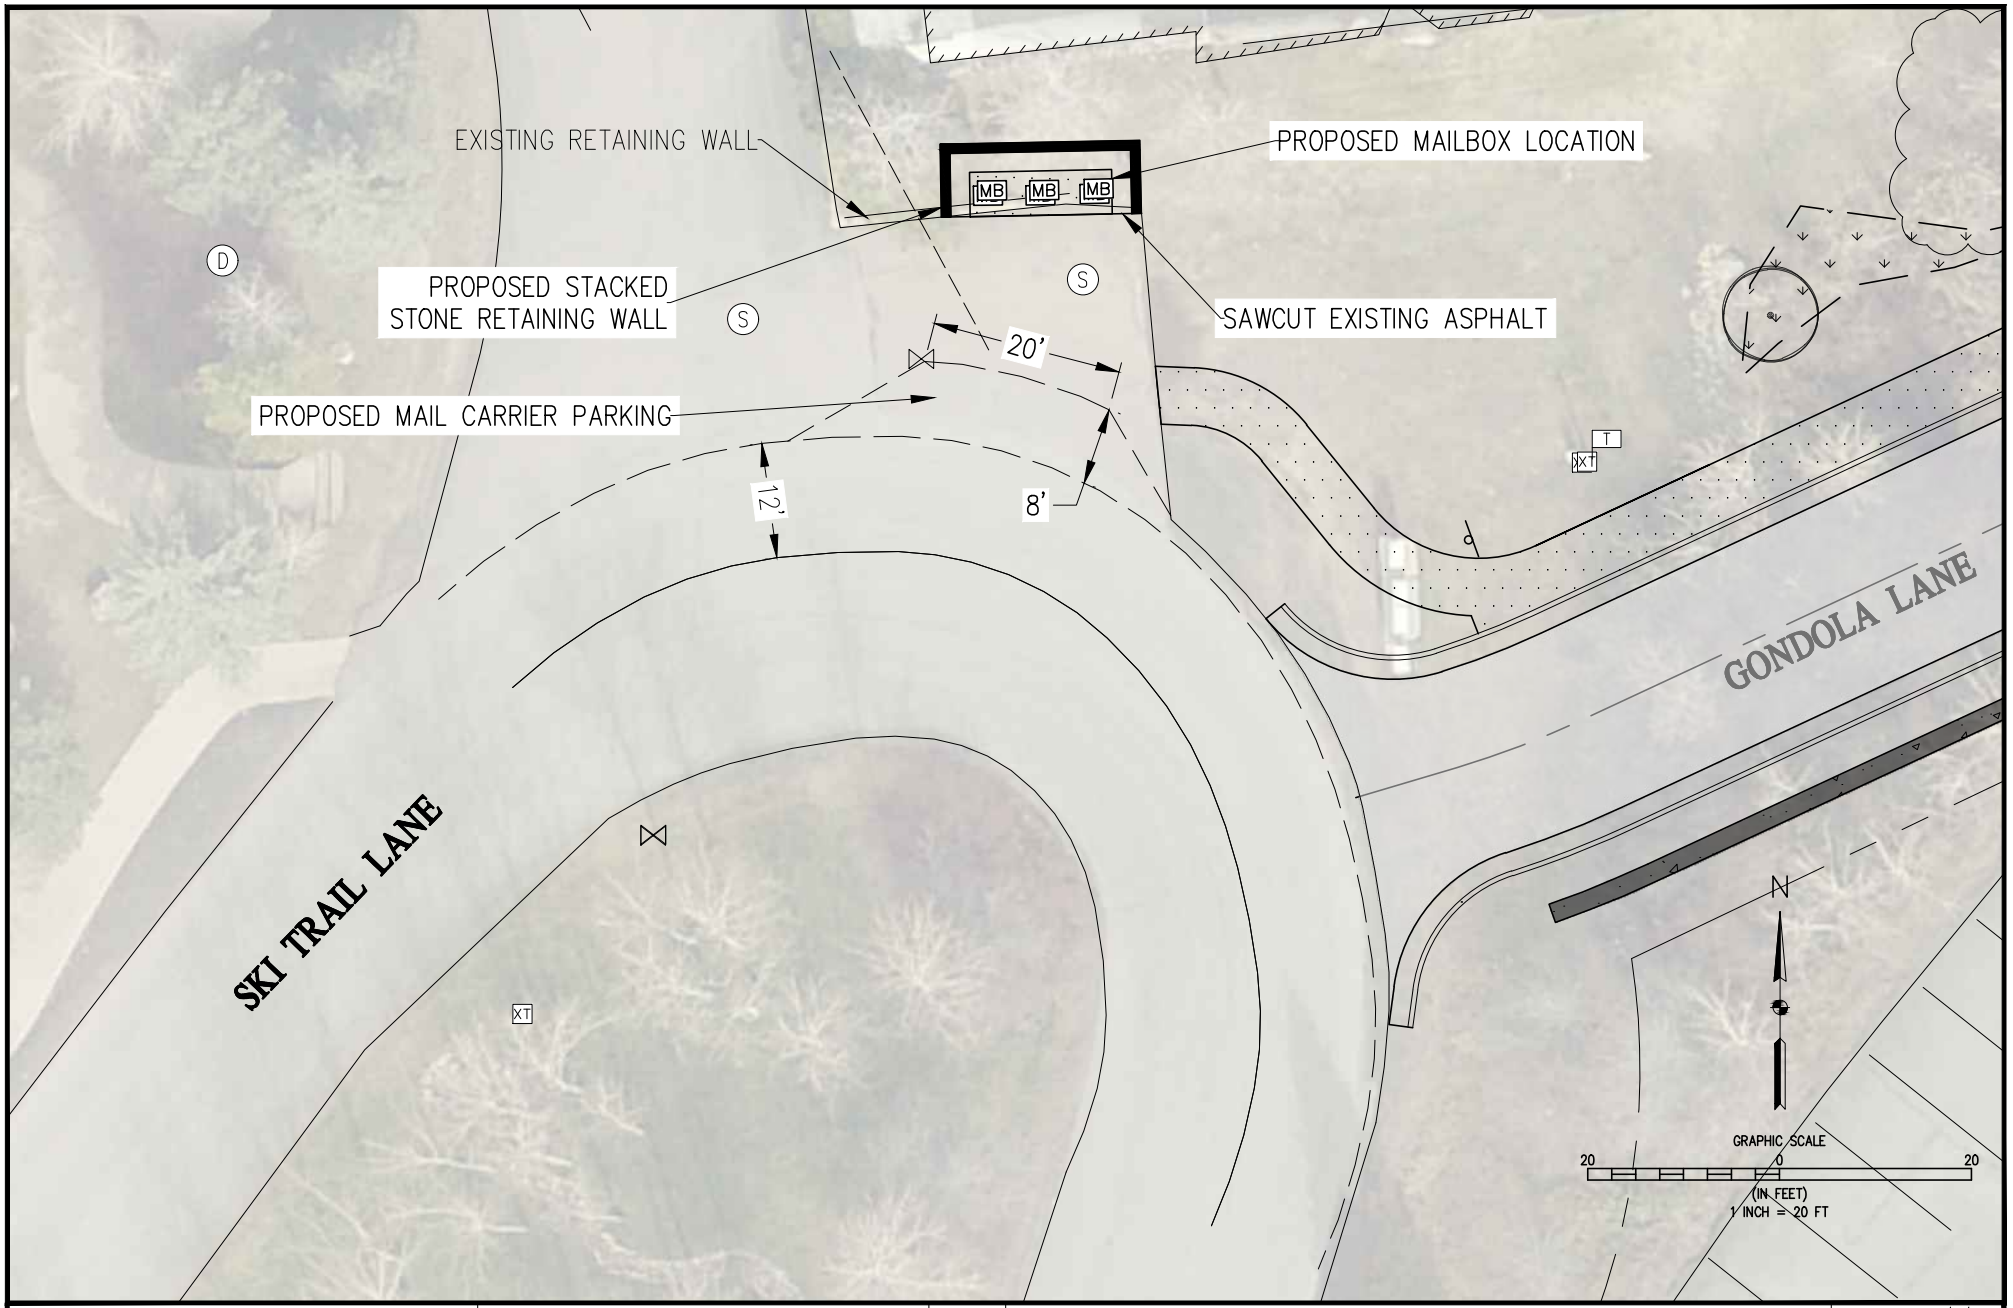

BASELINE
Engineering - Planning - Surveying
112 N RUBEY DRIVE, SUITE 210 • GOLDEN, COLORADO 80403
P: 303.940.9966 • F: 303.940.9959 • www.baselinecorp.com

REVISION DESCRIPTION	PREPARED BY	DATE

DESIGNED BY	JTS
DRAWN BY	JTS
CHECKED BY	MRB

STEAMBOAT ESQUIAR LP

STEAMBOAT SPRINGS — ROUTT

ASTRID SITE DEVELOPMENT
2410 SKI TRAIL LANE
CLUSTER MAILBOX EXHIBIT

INITIAL SUBMITTAL	12/22/2022
DRAWING SIZE	8.5" X 11"
SURVEY FIRM	LANDMARK, INC
SURVEY DATE	06/03/22
JOB NO.	C020235
DRAWING NAME	20235 SITE BASE.dwg
SHEET	1 OF 1

1