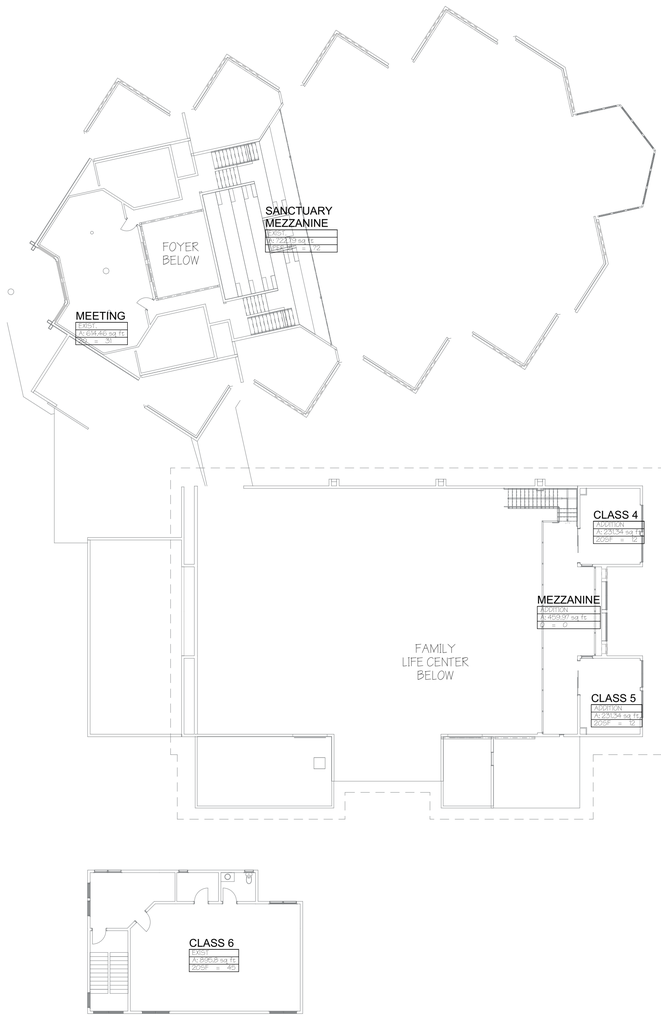

2 UPPER LEVEL PLAN

SCALE: 1/16" = 1'-0"

1 MAIN LEVEL PLAN

SCALE: 1/16" = 1'-0"

© COPYRIGHT 2023 - APEX ARCHITECTURE, PC - ALL RIGHTS RESERVED

APEX ARCHITECTURE
PO BOX 77787
STEAMBOAT SPRINGS, CO 80477
PH: 720-934-9960
adams@apex-architect.com

A Remodel for

STEAMBOAT CHRISTIAN CENTER

821 DOUGHERTY ROAD
TR IN SE4SW4 SEC 28-6-84, TOTAL 5 ACRES
STEAMBOAT SPRINGS
ROUTT COUNTY, CO

REVISIONS:
CURRENT REVISION: 02

ISSUE	DATE	CHANGE

ISSUE DATE: 03/23/2023
PLANNING

PROJECT NO: 21019

SHEET TITLE:
Architectural Drawings - SCA 2023.03.23

SHEET NO:
A2.0