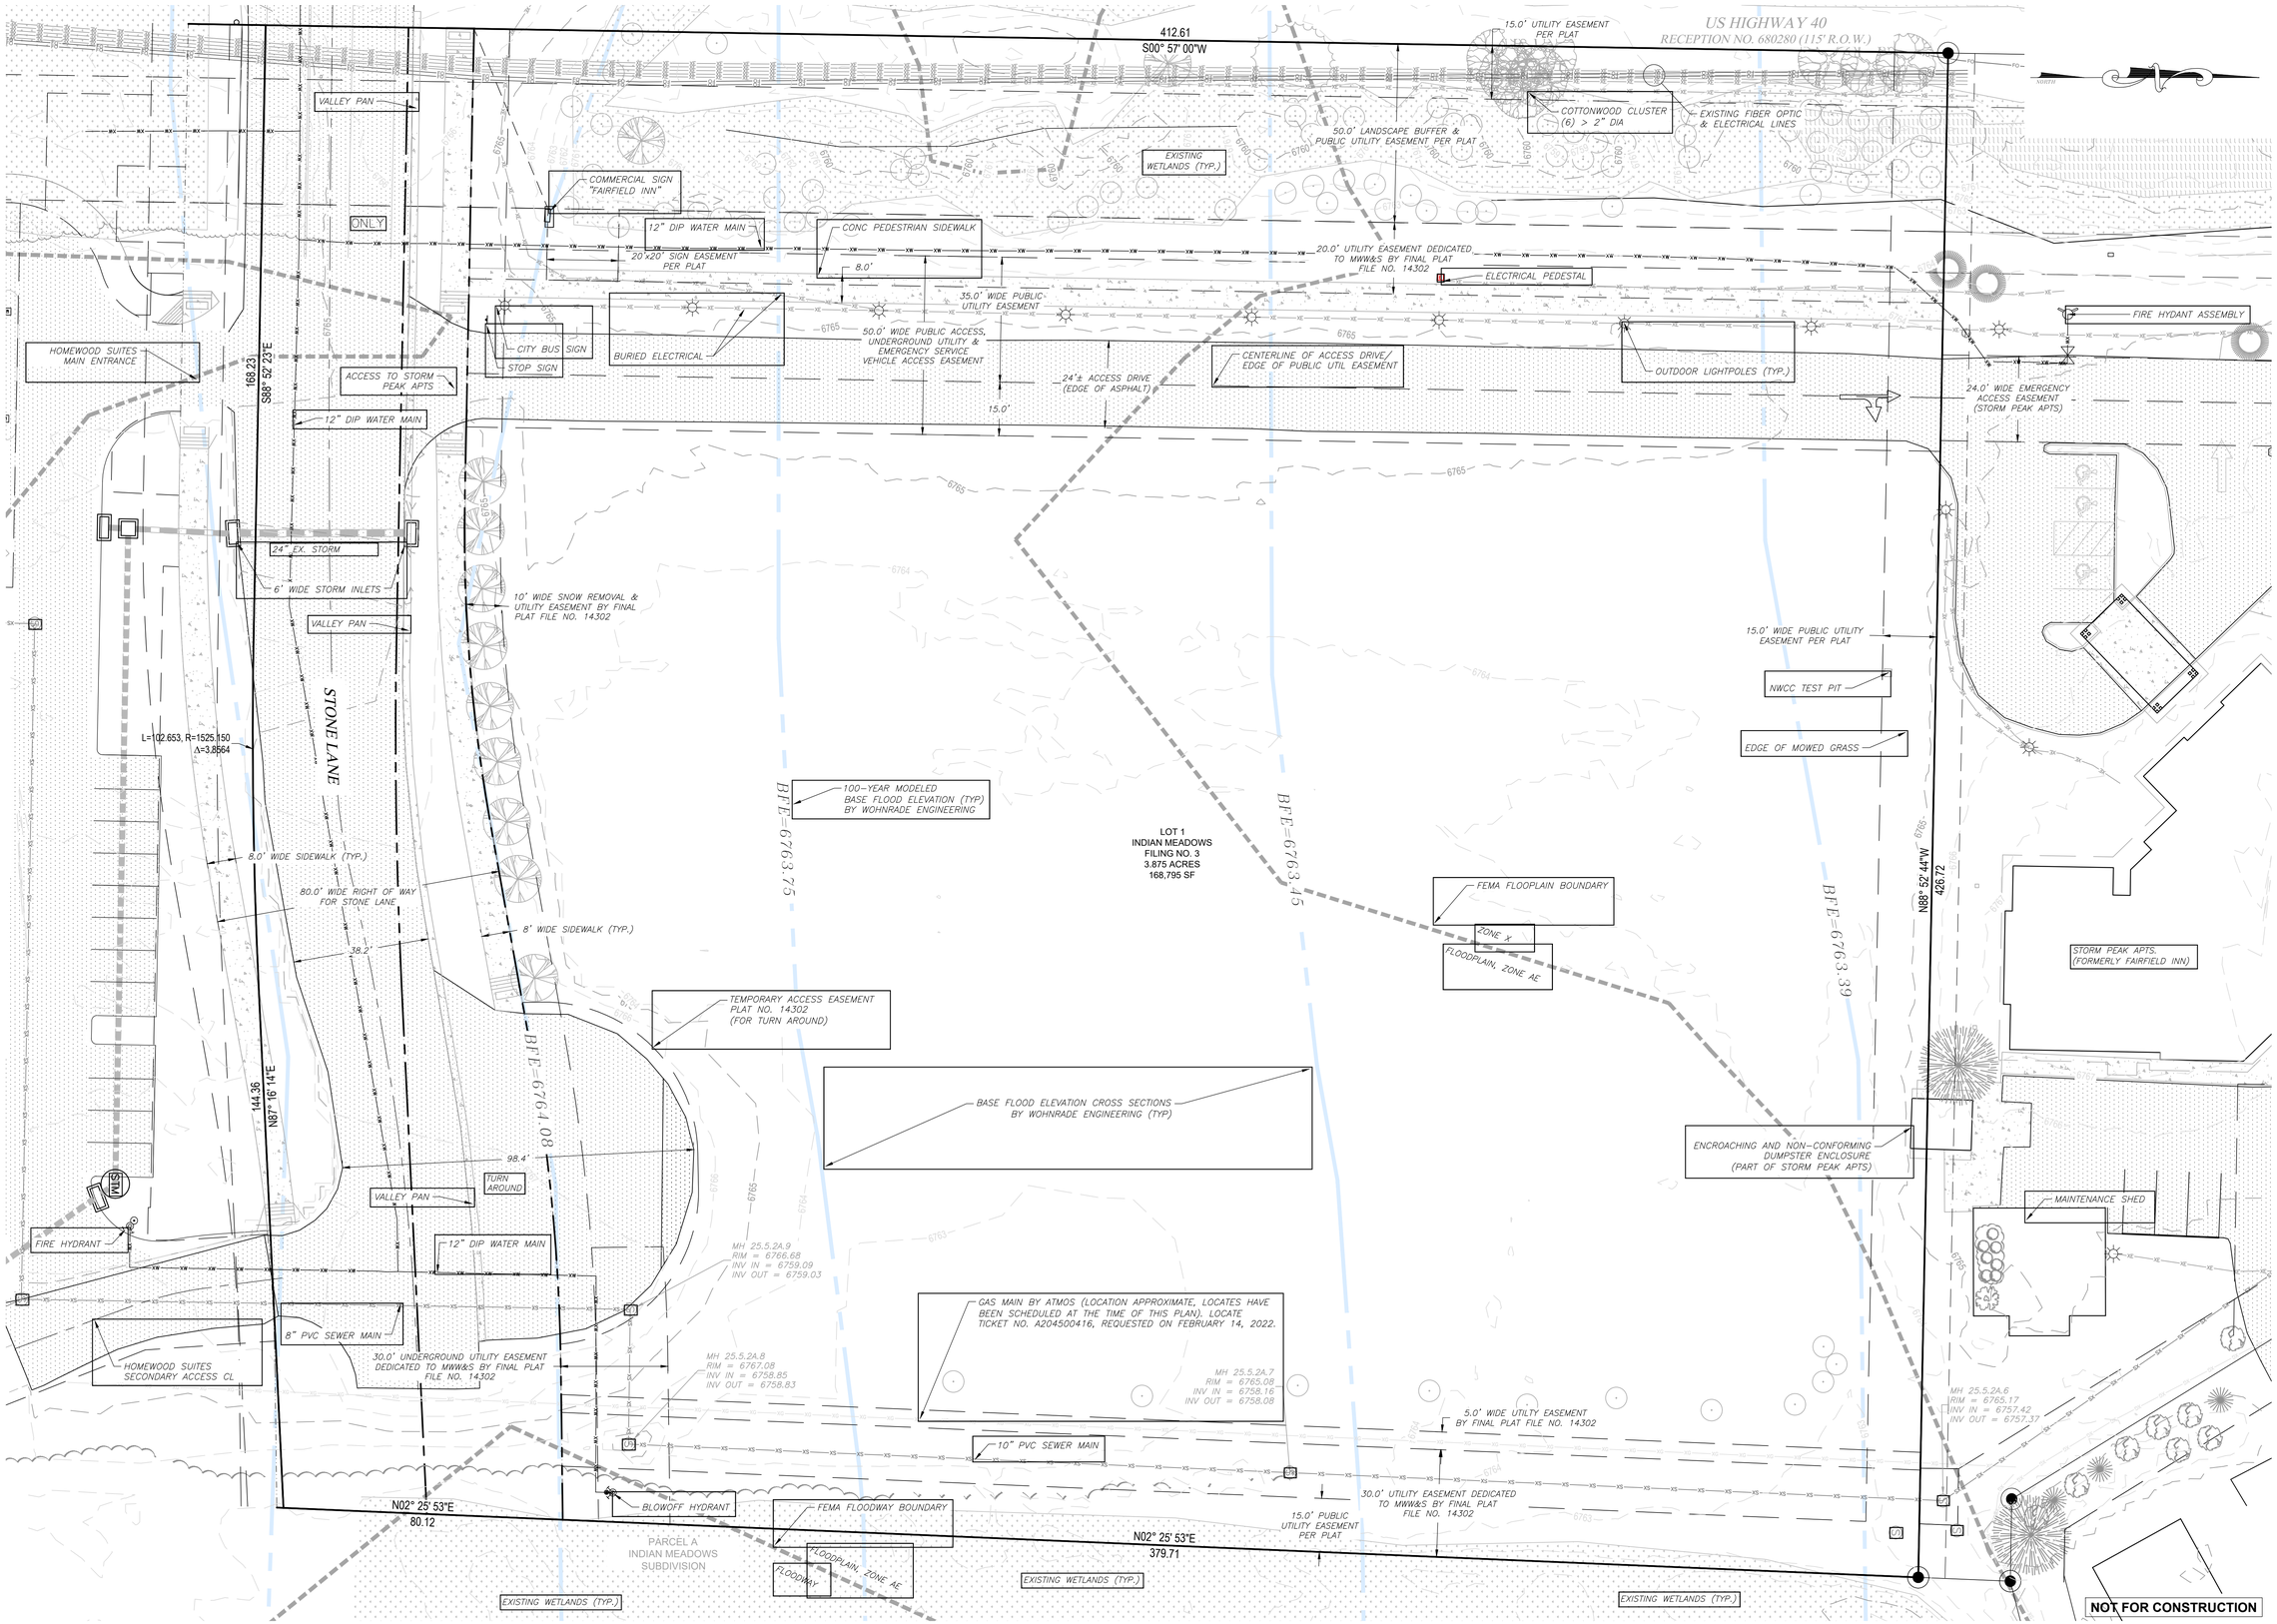

DRAWING FILE: P:\1448-005 LOT 1 INDIAN MEADOWS F3 HOTEL\FPSE\CONSTRUCTION PLANS\1448-005 EXISTING CONDITIONS.DWG

PLOT DATE: 2/22/2023 2:01 PM BY: ADAM CAMARO CTB: FPSE-BW.CTB

FOUR POINTS SURVEYING ENGINEERING

440 S. Lincoln Ave, Suite 4A
P.O. Box 775966
Steamboat Springs, CO 80487
(970)-871-6772
www.fourpointsse.com

No.	DATE	REVISIONS	INT

HOLIDAY INN EXPRESS & HOTEL B
DEVELOPMENT PLANS
INDIAN MEADOWS FIL. NO. 4
LOTS 1 AND 2
STEAMBOAT SPRINGS, CO 80487

HORIZONTAL SCALE

0 20' 40'

SCALE: 1" = 20'

CONTOUR INTERVAL = 2FT

DATE: 5/25/2023
JOB #: 1448-005
DRAWN BY: AP/WNM
DESIGN BY: AP/WNM
REVIEW BY: FPSE

IF THIS DRAWING IS PRESENTED IN A FORMAT OTHER THAN 24"X36", THE GRAPHIC SCALE SHOULD BE UTILIZED.

DRAWING:

EXISTING CONDITIONS PLAN

SHEET NO.

C2