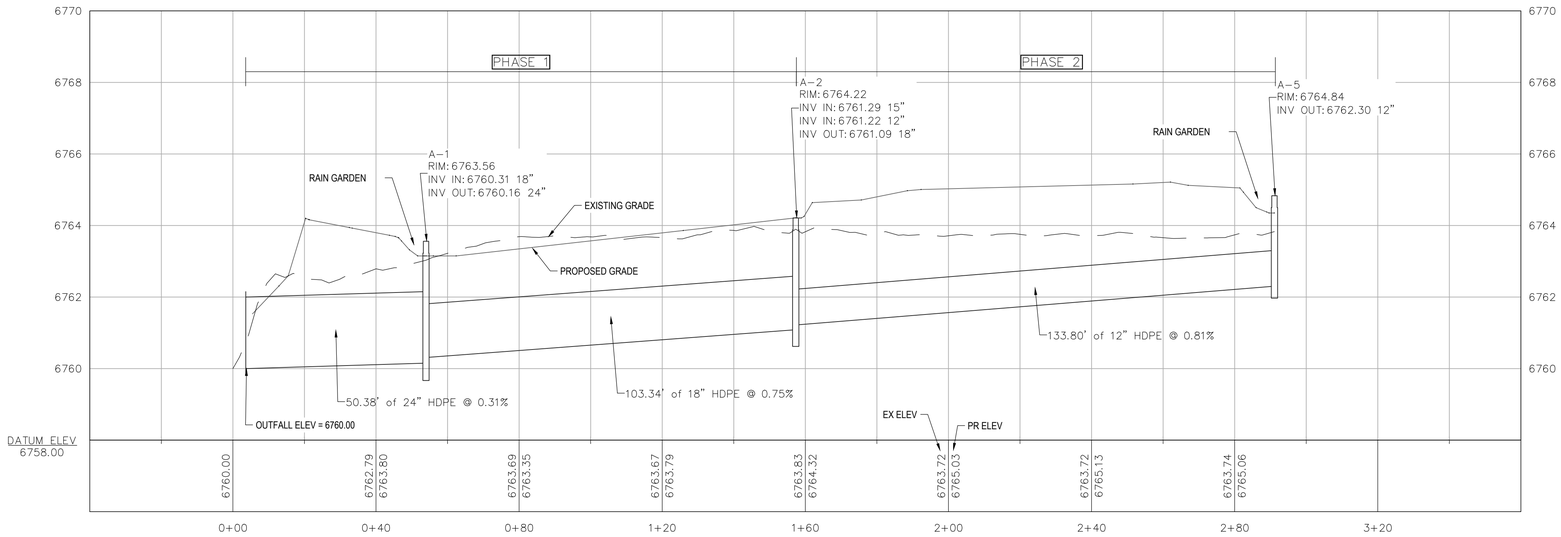

HOTEL B (NORTH) STORM SEWER PROFILE – OUTFALL TO INLET A-5
HORIZ/VERT SCALE: 1"=20'/2'

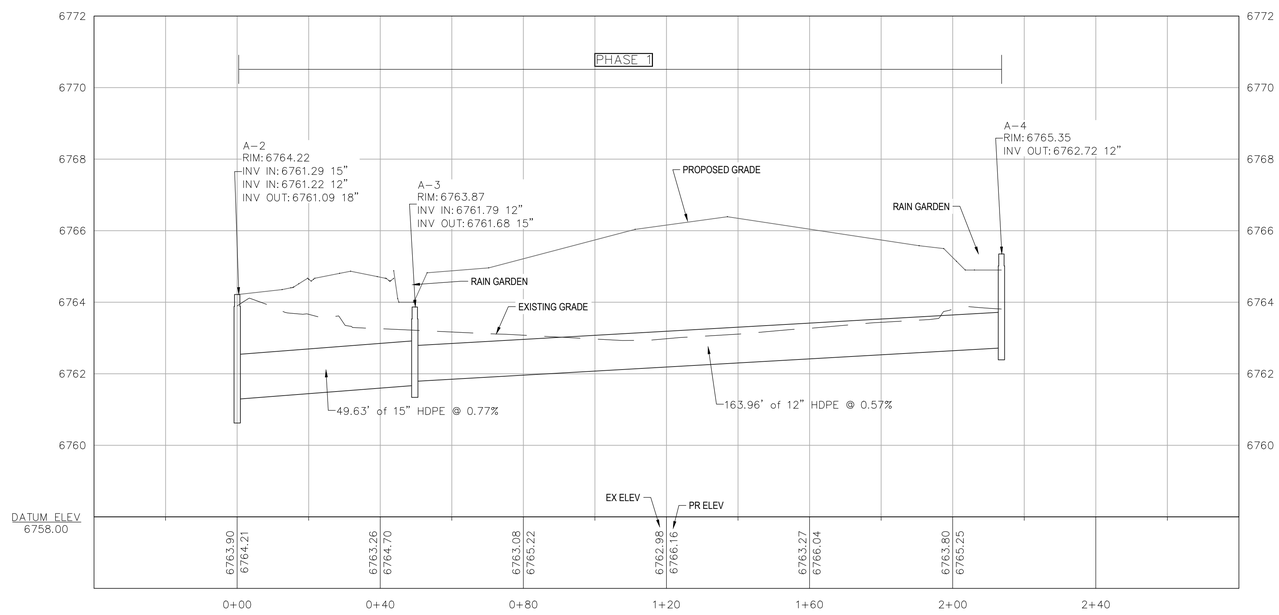

H.I.X (SOUTH) STORM SEWER PROFILE – INLET A-2 TO INLET A-4 HORIZ/VERT SCALE: 1"=20'/2'

NOT FOR CONSTRUCTION

FOUR POINTS SURVEYING ENGINEERING
440 S. Lincoln Ave, Suite 4A
P.O. Box 775966
Steamboat Springs, CO 80487
(970)-871-6772
www.fourpointsse.com

No.	DATE	REVISIONS	INT

HOLIDAY INN EXPRESS & HOTEL B
DEVELOPMENT PLANS
INDIAN MEADOWS FIL. NO. 4
LOTS 1 AND 2
STEAMBOAT SPRINGS, CO 80487

HORIZONTAL SCALE
0 20' 40'
SCALE: 1" = 20'

CONTOUR INTERVAL = 1 FT

DATE: 5/25/2023
JOB #: 1448-005
DRAWN BY: AP/WNM
DESIGN BY: AP/WNM
REVIEW BY: FPSE

IF THIS DRAWING IS PRESENTED IN A FORMAT OTHER THAN 24" X 36", THE GRAPHIC SCALE SHOULD BE UTILIZED.

DRAWING: STORM SEWER PROFILES

SHEET N0.
C6

CTB: FPSE-BW.CTB
PLOT DATE: 5/25/2023 9:45 AM BY: ADAM CAMARO
DRAWING FILE: P:\1448-005 LOT 1 INDIAN MEADOWS F3 HOTELS\FPSE\CONSTRUCTION PLANS\1448-005 G&D PLAN.DWG