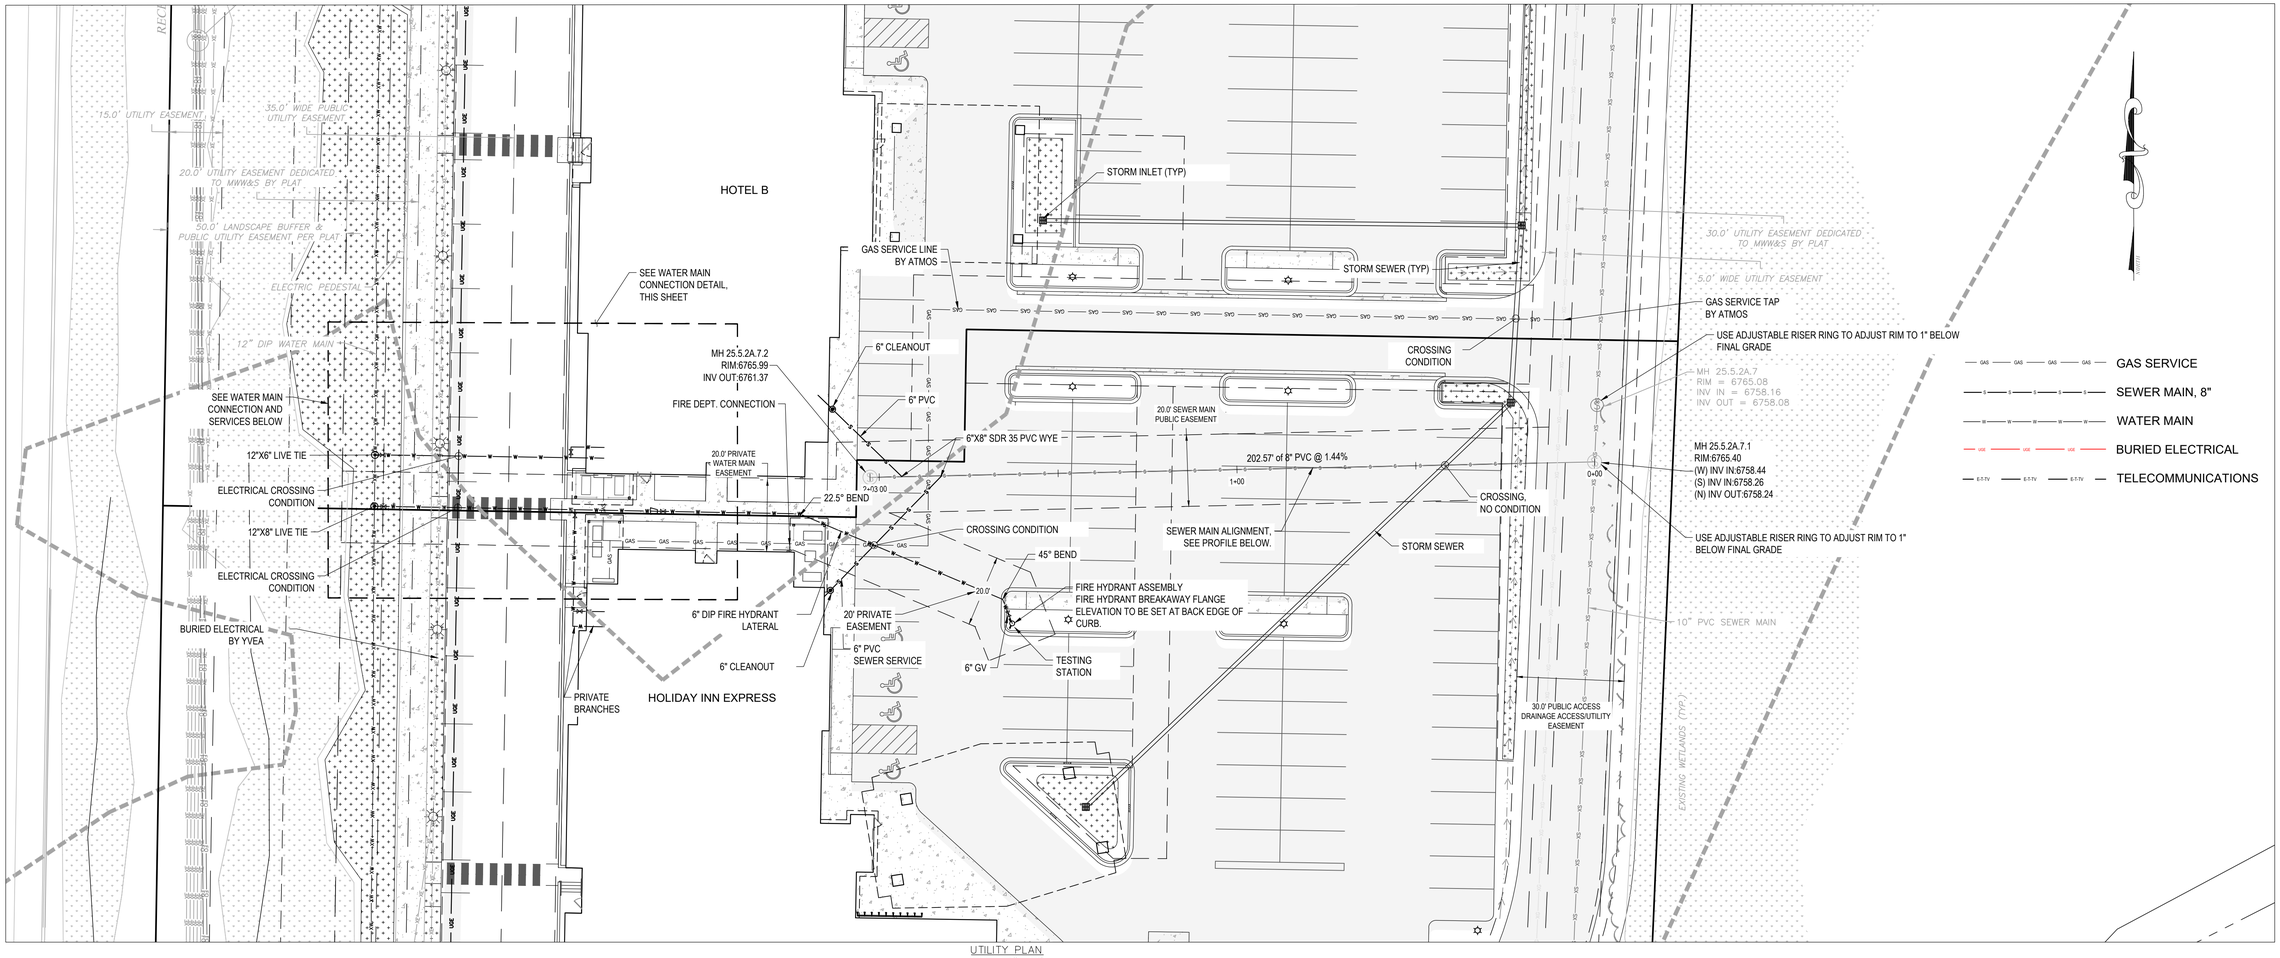

UTILITY PLAN
SCALE: 1"=20'

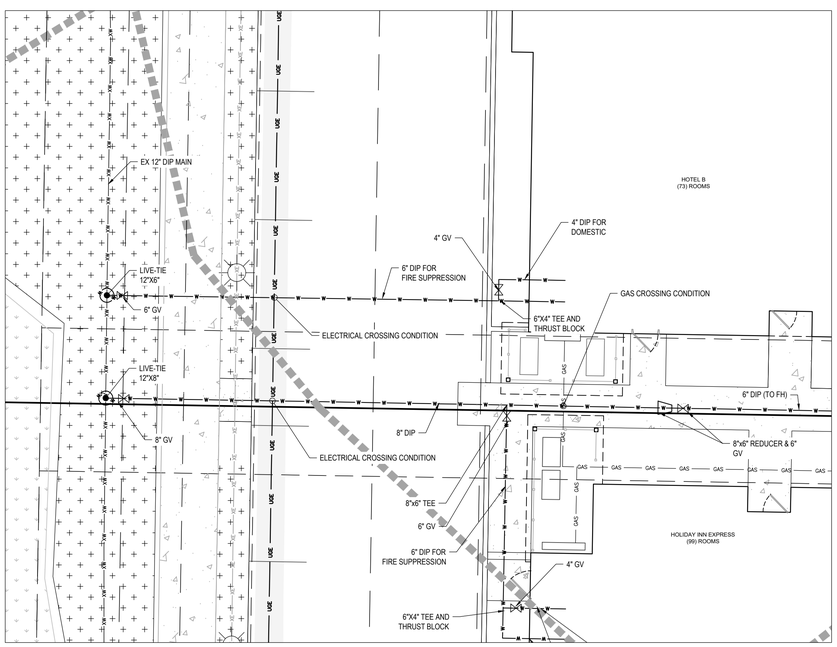

WATER MAIN CONNECTIONS – SERVICE AND FIRE SUPRESSION
SCALE: 1"=10'

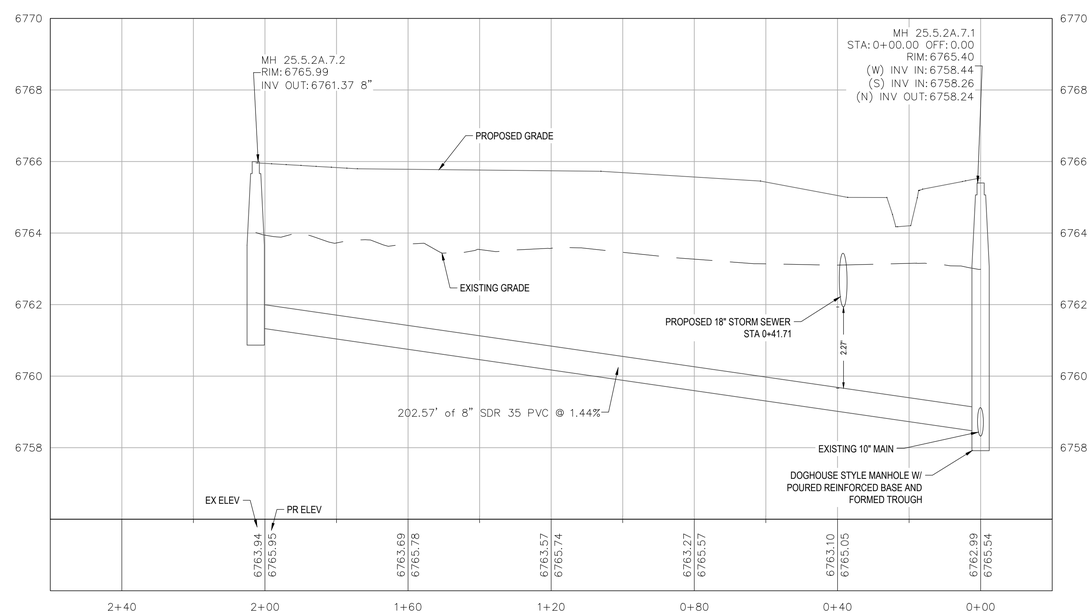

SEWER MAIN VERTICAL PROFILE
HORIZ SCALE: 1"=20'
VERT SCALE: 1"=2'

NOT FOR CONSTRUCTION

FOUR POINTS SURVEYING ENGINEERING
440 S. Lincoln Ave, Suite 4A
P.O. Box 775966
Steamboat Springs, CO 80487
(970)-871-6772
www.fourpointsse.com

No.	DATE	REVISIONS	INT

HOLIDAY INN EXPRESS & HOTEL B
DEVELOPMENT PLANS
INDIAN MEADOWS FIL. NO. 4
LOTS 1 AND 2
STEAMBOAT SPRINGS, CO 80487

HORIZONTAL SCALE
0 20' 40'
SCALE: 1" = 20'

DATE: 6/30/2023
JOB #: 1448-005
DRAWN BY: AP/WNM
DESIGN BY: AP/WNM
REVIEW BY: FPSE

IF THIS DRAWING IS PRESENTED IN A FORMAT OTHER THAN 24" X 36", THE GRAPHIC SCALE SHOULD BE UTILIZED.

DRAWING: UTILITY PLAN

SHEET N0.
C10

PLOT DATE: 7/1/2023 8:43 AM BY: WALTER MAGILL CTB: FPSE-BW.CTB
DRAWING FILE: P:\1448-005 LOT 1 INDIAN MEADOWS F3 HOTELS\FPSE\CONSTRUCTION PLANS\1448-005 UTILITY PLAN.DWG