PORTE COCHERE RECESSED DOWNLIGHTS TYPE (DX–1)

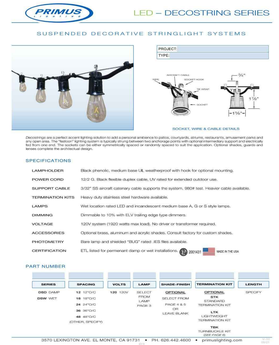

STRING LIGHTS AT PATIOS TYPE (TX–1)

PARKING LOT LIGHTING TYPE (ZA–1)

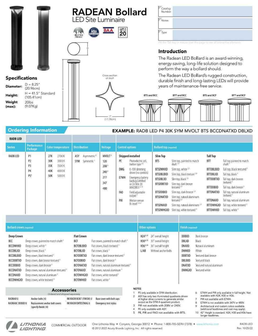

BOLLARDS AT FIREPIT SEATING (OB–1)

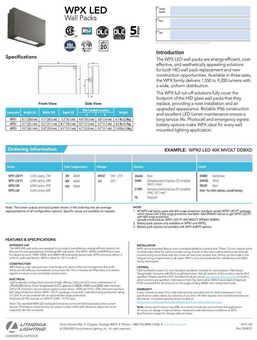

WALL PACK AT BUILDING EXITS TYPE (WP–1)

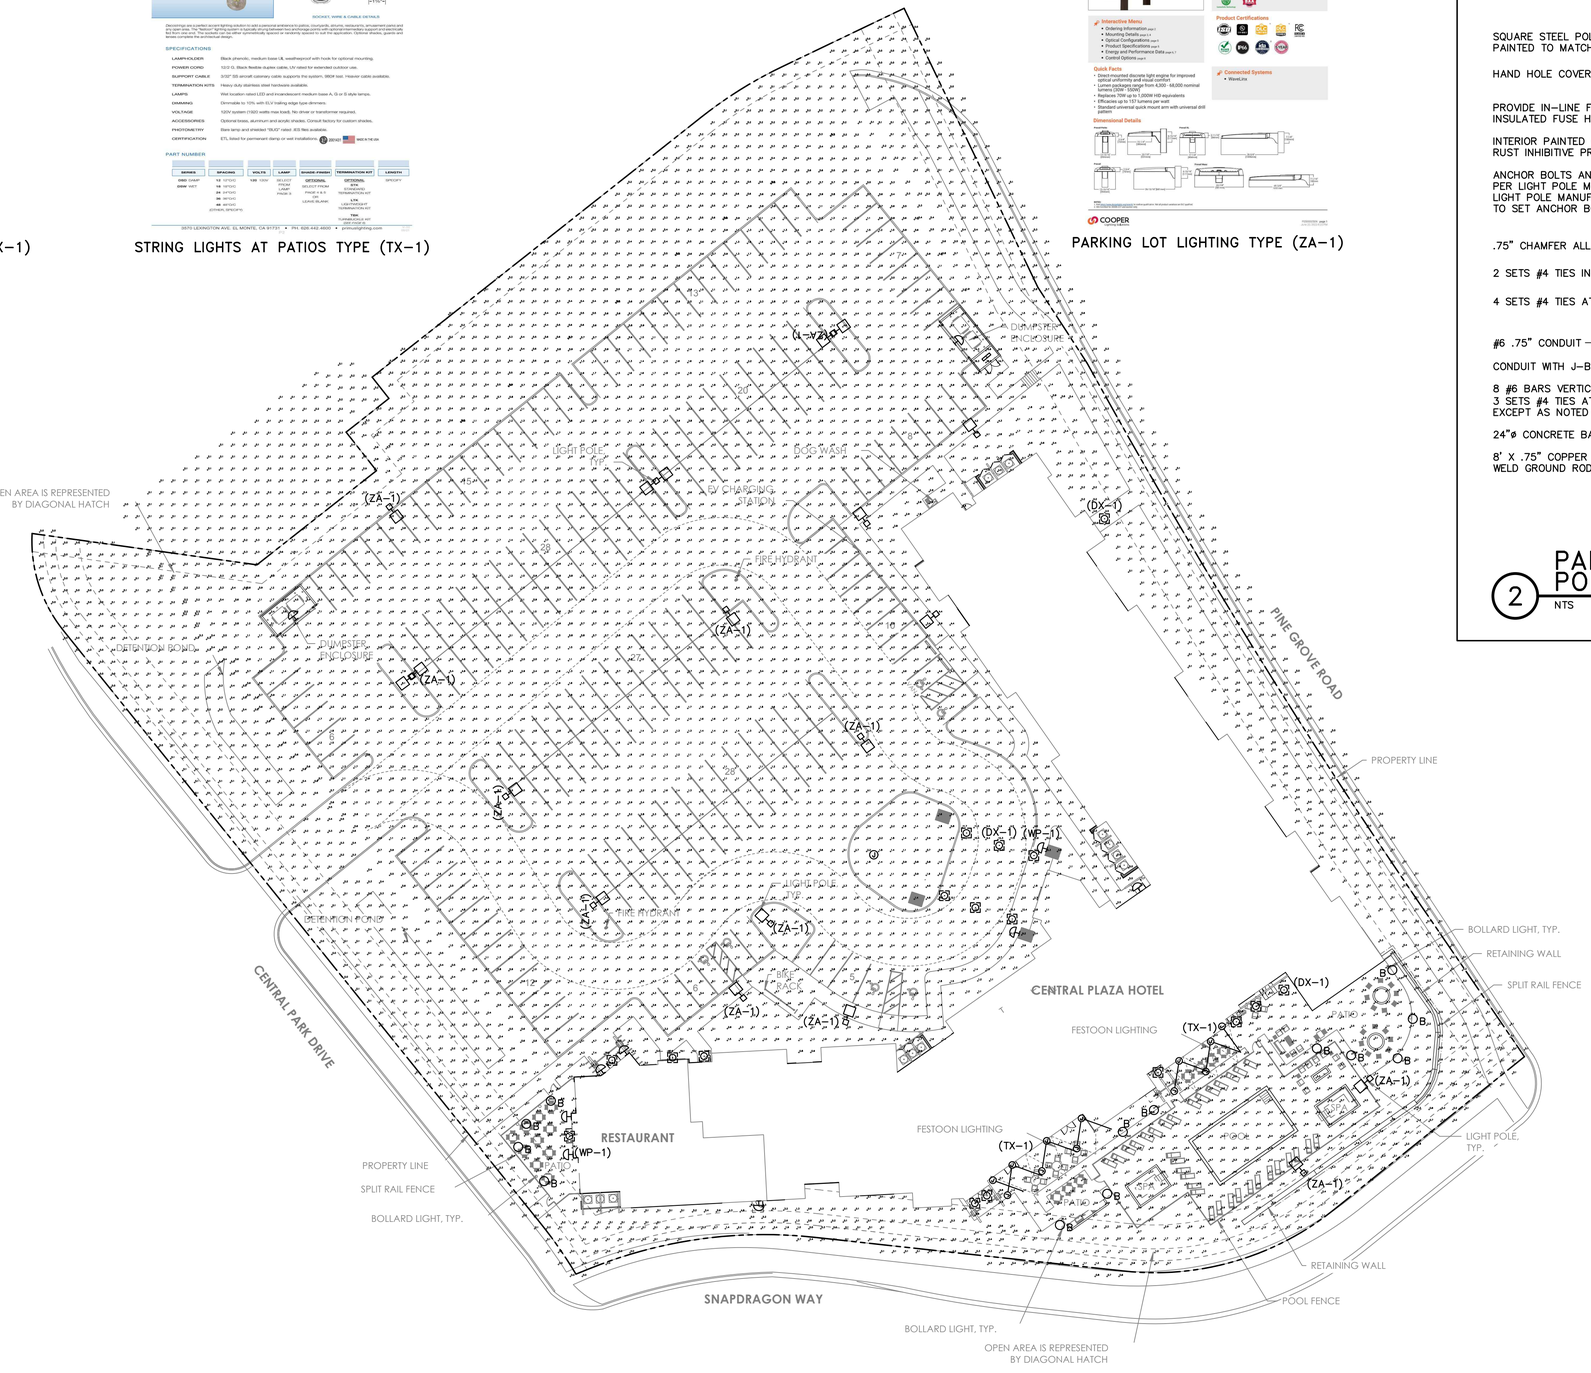

1 PHOTOMETRIC SITE PLAN

SCALE: 1" = 30'

0 15' 30' 60'

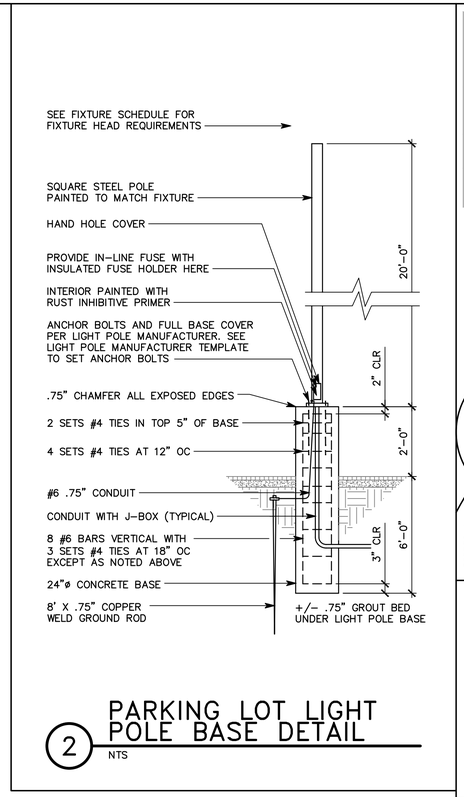

2 PARKING LOT LIGHT POLE BASE DETAIL

NTS

THE RICHARDSON DESIGN PARTNERSHIP, L.L.C.
510 South 600 East
Salt Lake City, Utah 84102
P: 801.355.6868
F: 801.355.6880

THE GRAPHIC MATERIAL AND DESIGN ON THIS SHEET ARE THE PROPRIETARY INTELLECTUAL PROPERTY OF AND PROPERTY OF THE RICHARDSON DESIGN PARTNERSHIP, L.L.C. REPRODUCTION OR REUSE OF THE MATERIAL AND DESIGN CONTAINED HEREIN IS PROHIBITED WITHOUT THE WRITTEN CONSENT OF THE RICHARDSON DESIGN PARTNERSHIP, L.L.C. © 2019 THE RICHARDSON DESIGN PARTNERSHIP, L.L.C. ALL RIGHTS RESERVED.

5051 Westheimer Rd, Suite 1750
Houston, TX 77056

OWNER:

CENTRAL PARK PLAZA HOTEL

STEAMBOAT SPRINGS, CO

PROJECT:

DATE	DESCRIPTION

SPECTRUM ENGINEERS
324 S. State St., Suite 400
Salt Lake City, UT 84111
800-678-7077
801-328-5151
fax: 801-328-5155
www.spectrum-engineers.com

north

PHOTOMETRIC SITE PLAN

PROJECT #: 21-170
DRAWN BY: RPP/DGH
CHECKED BY: DGH

SHEET #

ES101P

File Name: P:\2023\230357\1Drawings\2Sheet\57ES101P.dwg Last Plotted: 2023/09/11 @ 3:26 PM By: dgh