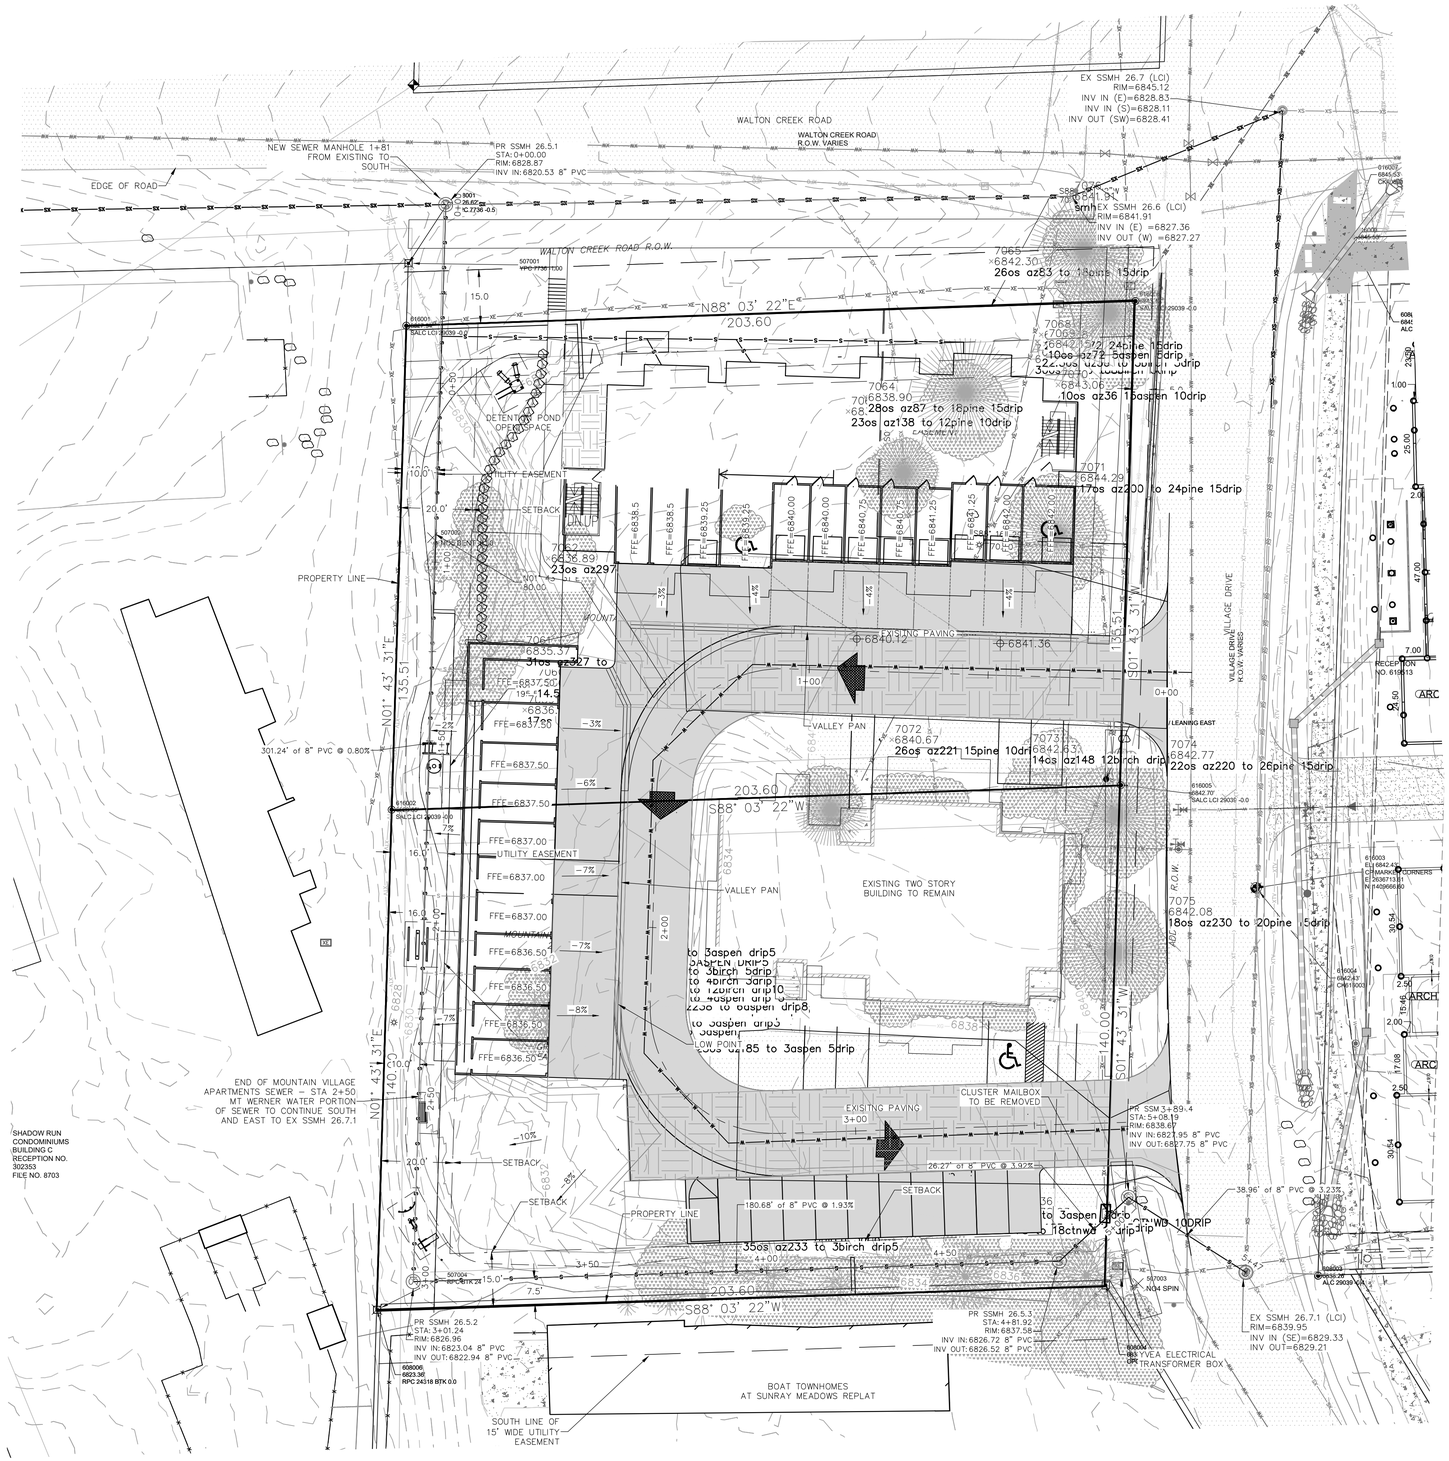

ABBREVIATIONS:

BOW	BOTTOM OF WALL
BLDG	BUILDING
CL	CENTERLINE
CMU	CONCRETE MASONRY UNITS
CO	CLEAN OUT
CONC	CONCRETE
ELEV	ELEVATION
EOC	EDGE OF CONCRETE
EOG	EDGE OF GRAVEL
EX	EXISTING
FFE	FINISHED FLOOR ELEVATION
FND	FOUNDATION
HP	HIGH POINT
INV	INVERT
LF	LINEAR FEET
PR	PROPOSED
SCH	SCHEDULE
SF	SQUARE FEET
SS	SNOW STORAGE
TOW	TOP OF WALL

LEGEND

- PROPERTY BOUNDARY
- ADJACENT PROPERTY BOUNDARY
- EXISTING EASEMENT
- EXISTING EDGE OF ASPHALT
- EXISTING 2' CONTOUR
- EXISTING 10' CONTOUR
- PROPOSED 2' CONTOUR
- PROPOSED 10' CONTOUR
- EXISTING DRAINAGE DITCH
- PROPOSED DRAINAGE DITCH
- EXISTING STORM SEWER
- PROPOSED STORM SEWER
- EXISTING SEWER MAIN
- PROPOSED SEWER SERVICE
- EXISTING WATER MAIN
- PROPOSED WATER SERVICE
- EXISTING FIRE HYDRANT
- PROPOSED GRAVEL SURFACING
- PROPOSED ASPHALT PAVING
- PROPOSED CONCRETE PAVING
- PROPOSED PARKING STRIPING
- EXISTING BUILDING FOOTPRINT
- PROPOSED BUILDING FOOTPRINT
- PROPOSED BUILDING OVERHANG
- PROPOSED FENCING
- SNOW STORAGE
- EXISTING — EXISTING LABEL
- PROPOSED — PROPOSED LABEL

440 S. Lincoln Ave, Suite 4A
P.O. Box 775966
Steamboat Springs, CO 80487
(970)-871-6772
www.fourpointsse.com

No.	DATE	REVISIONS	INT

2955 VILLAGE DRIVE

LOT A AND LOT B MT. OFFICE PARK SUBDIVISION

Horizontal Scale

0 20' 40'

SCALE: 1" = 20'

Contour Interval = 2 ft

DATE: 2-12-2023
JOB #: 2033-004
DRAWN BY:
DESIGN BY:
REVIEW BY:

IF THIS DRAWING IS PRESENTED IN A FORMAT OTHER THAN 24" X 36", THE GRAPHIC SCALE SHOULD BE UTILIZED.

DRAWING: SITE PLAN

SHEET #

1