Statistics						
Description	Symbol	Avg	Max	Min	Max/Min	Avg/Min
PROP. ZONE.	■	0.3 fc	2.3 fc	0.0 fc	N/A	N/A
OVERALL	+	0.3 fc	2.3 fc	0.0 fc	N/A	N/A

EXTERIOR LUMINAIRE SCHEDULE

KEY	LAMP	DESCRIPTION	MOUNT. (HGT.)	DIM	MANUFACTURER / #	VOLT
LA1	26W LED 3000K 823 LUM	5" INDOOR/OUTDOOR WALL SCONCE, WET LOC., DARK SKY (BLACK)	WALL (8'-0")	ELV	VISUAL COMFORT MODERN / PITCH	120
LB1**	8W LED E26 B. 2700K 800 LUM	14" ROUND RLM FIXTURE, WET LOC. (BLACK)	WALL (10'-0")	ELV	MAXIM LIGHTING / PIER M	120
LC1**	8W LED E26 B. 2700K 800 LUM	10" ROUND CONE WALL SCONCE, WET LOC. (BLACK)	WALL (8'-0")	ELV	MERCURY ROW / DEADMON	120
LD1	2W LED 2700K 160 LUM	5" HORIZONTAL STEP LIGHT	WALL (1'-3")	ELV	HINKLEY / TAPER LED	120

NOTES: *NOTIFY ENGINEER OF ANY DISCREPANCIES BETWEEN MODEL NUMBERS AND DESCRIPTIONS PRIOR TO ORDERING
**BULB SHALL NOT EXTEND BELOW FLARED LIP

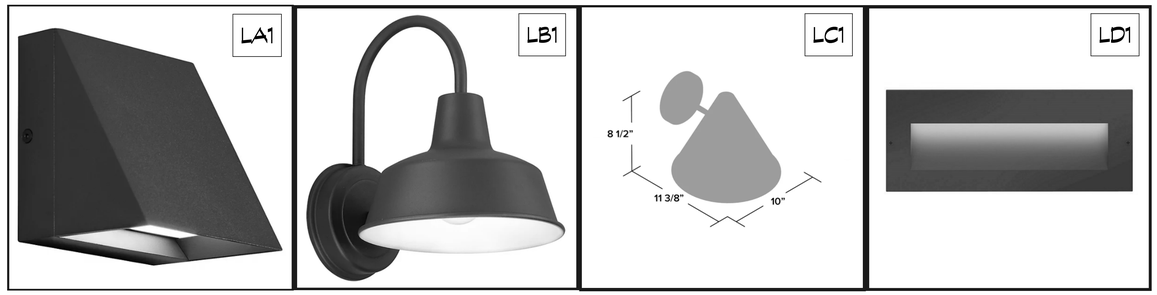

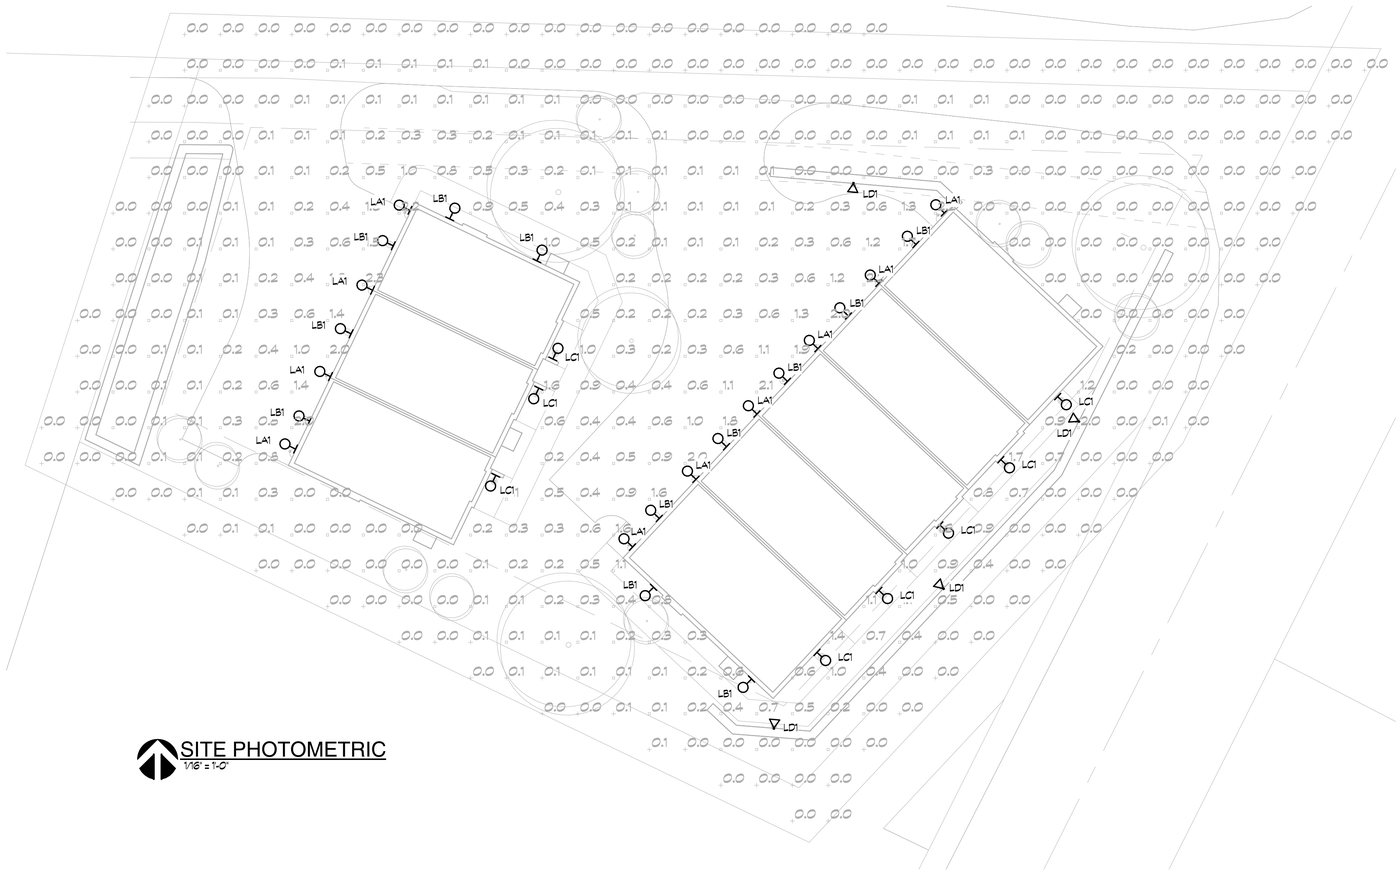

SITE PHOTOMETRIC
1/16" = 1'-0"

GENERAL NOTES

A. ANY PROPOSED LIGHT FIXTURES ARE TO INSTALLED ON PRIVATE PROPERTY, ADJACENT TO THE PUBLIC RIGHT OF WAY. LIGHT FIXTURES SHALL BE ORIENTED IN SUCH A MANNER OR LIMITED IN LUMEN OUTPUT TO PREVENT GLARE PROBLEMS AND SHALL NOT EXCEED NATIONAL I.E.S. LIGHTING STANDARDS FOR DISABILITY GLARE.

B. ALL FIXTURES SHALL BE FULL CUT-OFF, DARK SKY COMPLIANT. RE: EXTERIOR LUMINAIRE SCHEDULE AND ATTACHED CUTSHEETS FOR ADDITIONAL INFORMATION.

C. ALL EXTERIOR LIGHTING FIXTURES TO BE CONTROLLED VIA TIMECLOCK AND/OR PHOTO SENSORS. RE: ONE LINE DIAGRAM FOR ADDITIONAL INFORMATION.

D. REFER TO ATTACHED COMCHECK COMPLIANCE DOCUMENTATION FOR ALLOWED/INSTALLED WATTAGE OF PROPOSED EXTERIOR LIGHTING FIXTURES.

E. VERIFY POLE HEIGHT REQUIRED AT EACH LOCATION WITH BASE HEIGHT AND SURROUNDING GRADE. ELEVATION PROVIDED IN LUMINAIRE SCHEDULE IS HEIGHT OF FIXTURE TO ADJACENT GRADE.

APPROVAL STAMPS:

No.	Date	Description
1	04/08/24	Development Plan Submittal

SUBMISSIONS & REVISIONS

OWNER

May Riegler Properties
2201 Wisconsin Avenue NW Suite 200
Washington, DC 20007
PO Box 881330
Steamboat Springs, CO 80488

ARCHITECT

KEVIN & ASAKO SPERRY ARCHITECTURE
3318 N. Columbus Street
Arlington, VA 22207
T.312.636.3248 / 312.636.4252
www.kasa-arch.com

STRUCTURAL ENGINEER

ANTHEM ENGINEERING
430 Yampa Street, Suite K
Steamboat Springs, CO 80487
T.970.300.3338

M.E.P. & F.P. ENGINEERS

BOULDER ENGINEERS
1717 15th Street
Boulder, CO 80302
T.303.444.6038

CIVIL ENGINEER

BASELINE ENGINEERS
1169 Hilltop Parkway, Suite 204
PO Box 770152
Steamboat Springs, Colorado 80487
T.970.879.1825

LANDSCAPE ARCHITECT

BASELINE ENGINEERS
1169 Hilltop Parkway, Suite 204
PO Box 770152
Steamboat Springs, Colorado 80487
T.970.879.1825

GENERAL CONTRACTOR

PROJECT LOCATION

WALTON CREEK RESIDENCES

2075 Walton Creek Rd
Steamboat Springs, CO

DRAWING TITLE

SITE PHOTOMETRIC

SEAL

DATE: 10/12/21
DRAWN BY: FG
CHECKED BY: MV
PROJECT NO: 22066

DRAWING NO:

E0.1

COPYRIGHT 2019

4/8/2024 11:50:51 AM