






① Elevation BD3 NORTHEAST (GLAZING = 16.2%)
1/4" = 1'-0"

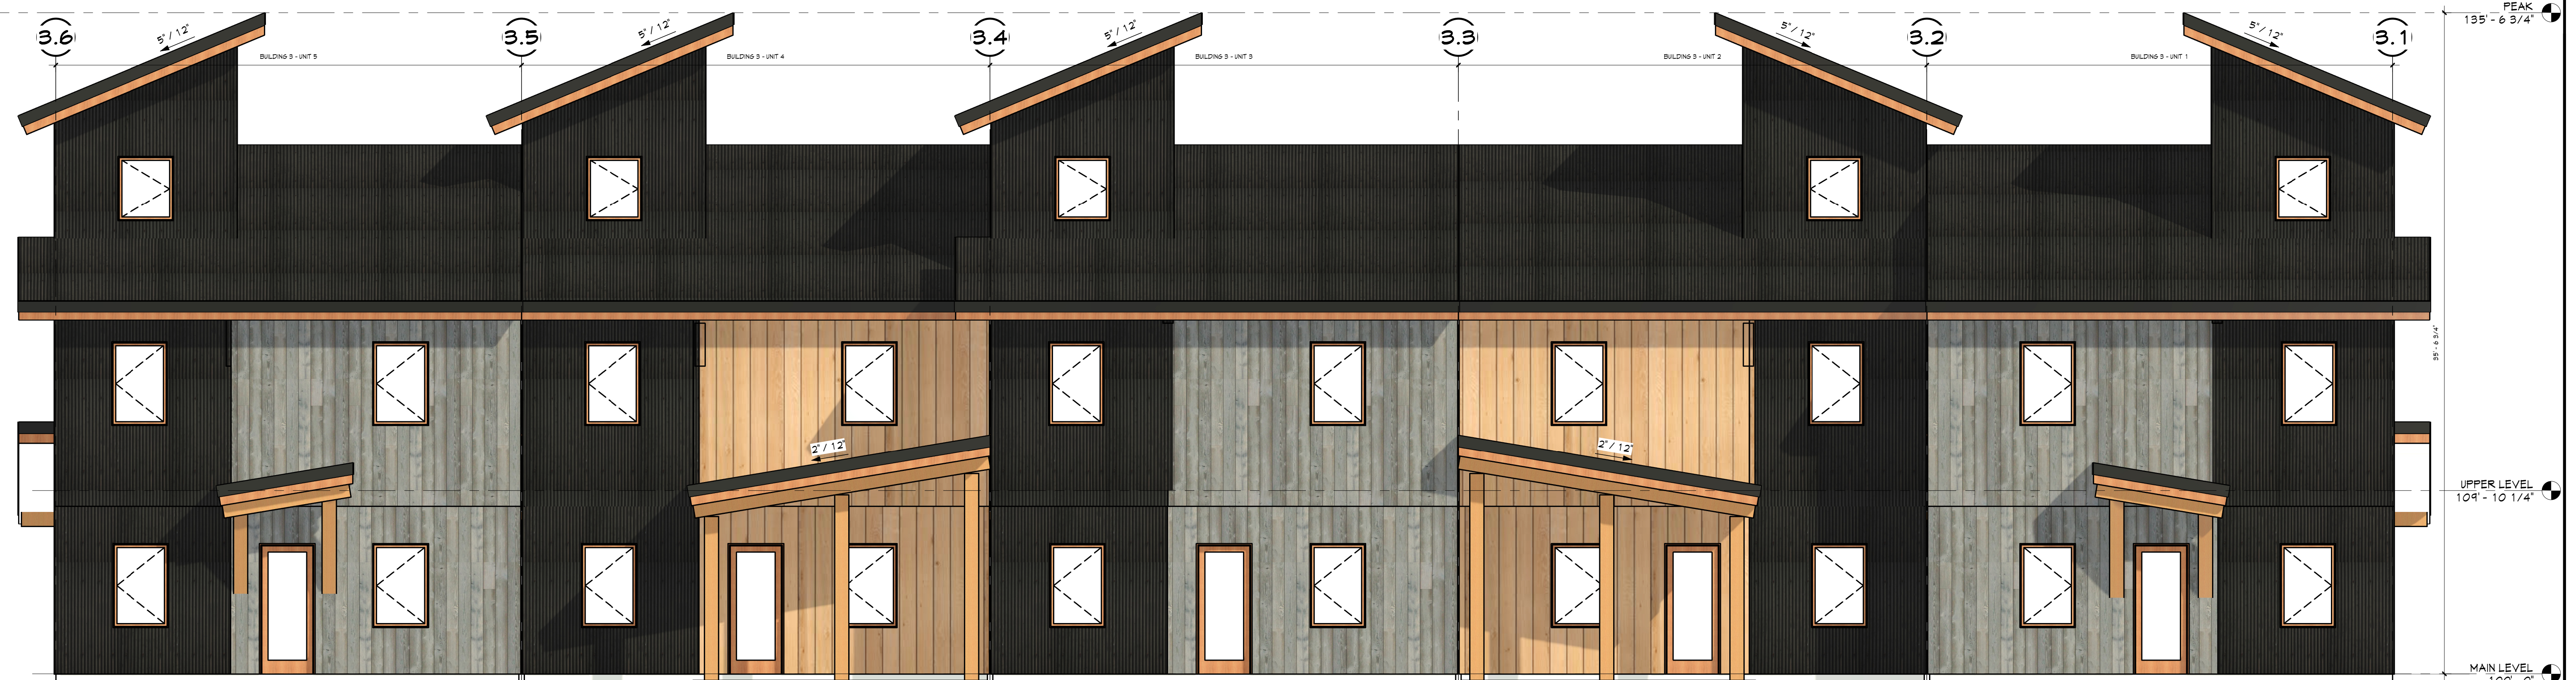

④ Elevation BD3 SOUTHWEST
1/4" = 1'-0" (GLAZING = 13.4%)

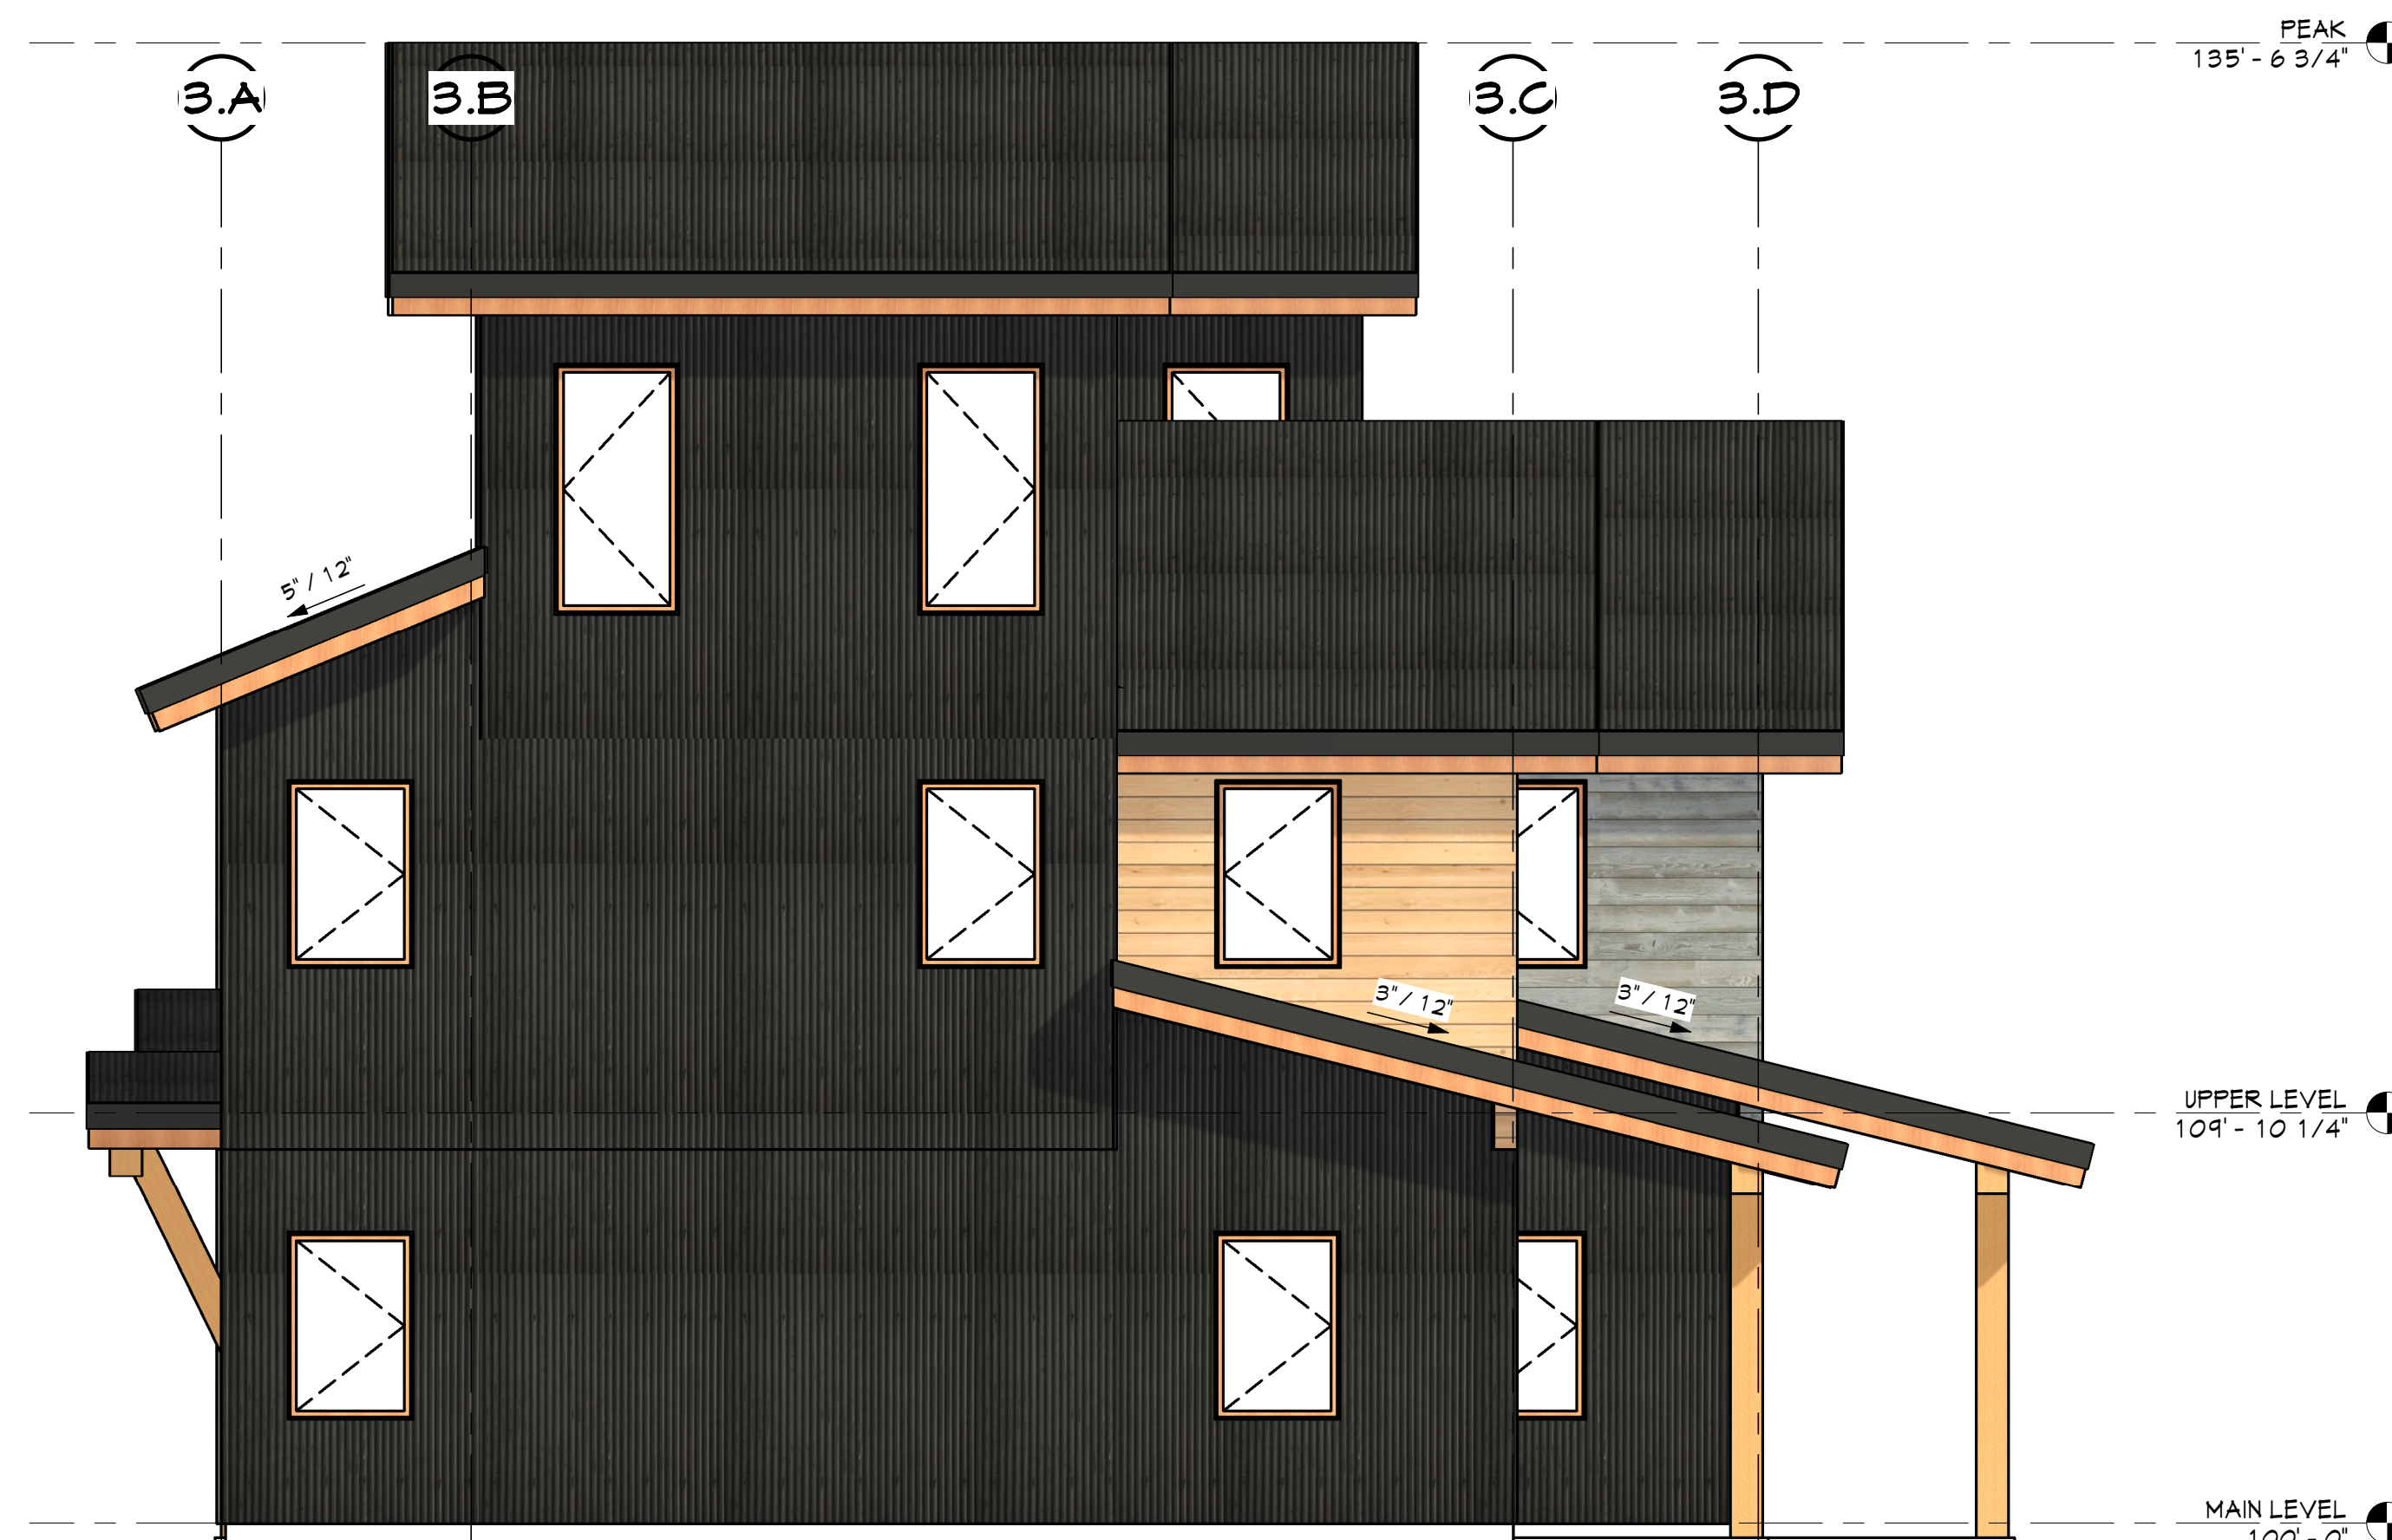

③ Elevation BD3 NORTHWEST
1/4" = 1'-0" (GLAZING = 14.0%)


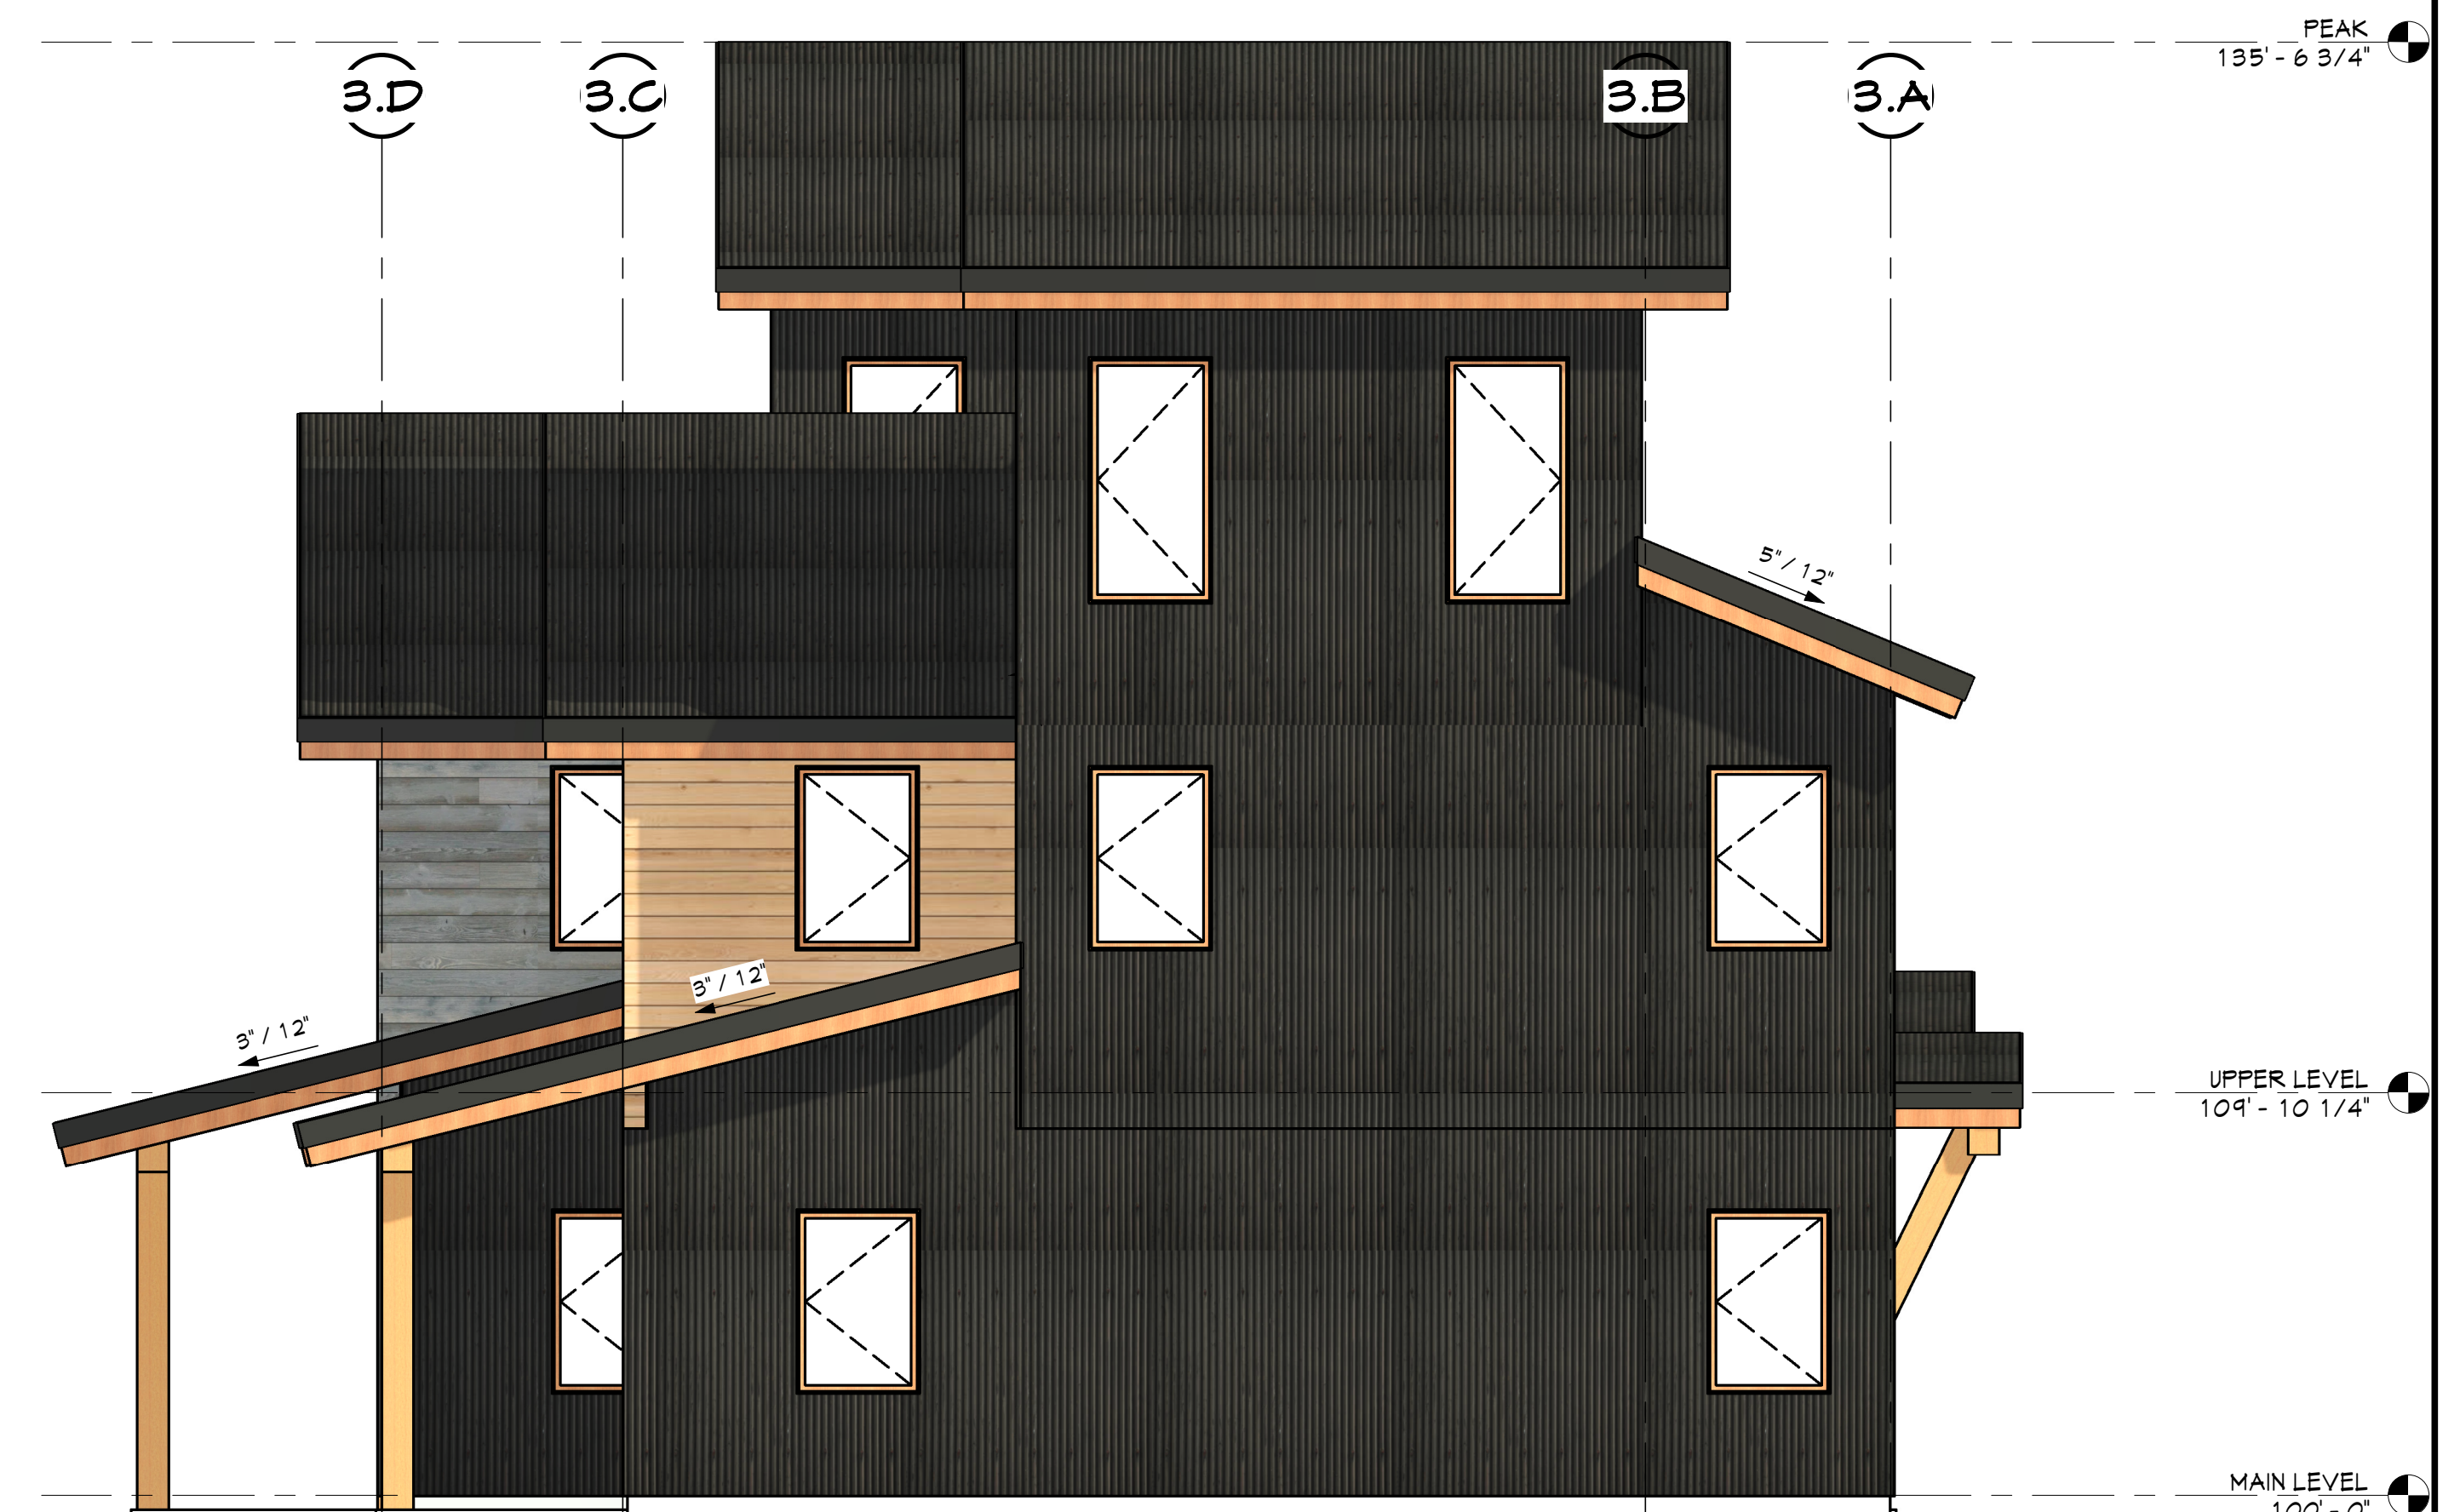


② Elevation BD3 SOUTHEAST
1/4" = 1'-0" (GLAZING = 14.0%)


③ Elevation BD4 SOUTHEAST
1/4" = 1'-0" (GLAZING = 16.2%)



② Elevation BD4 NORTHWEST
1/4" = 1'-0" (GLAZING = 13.4%)

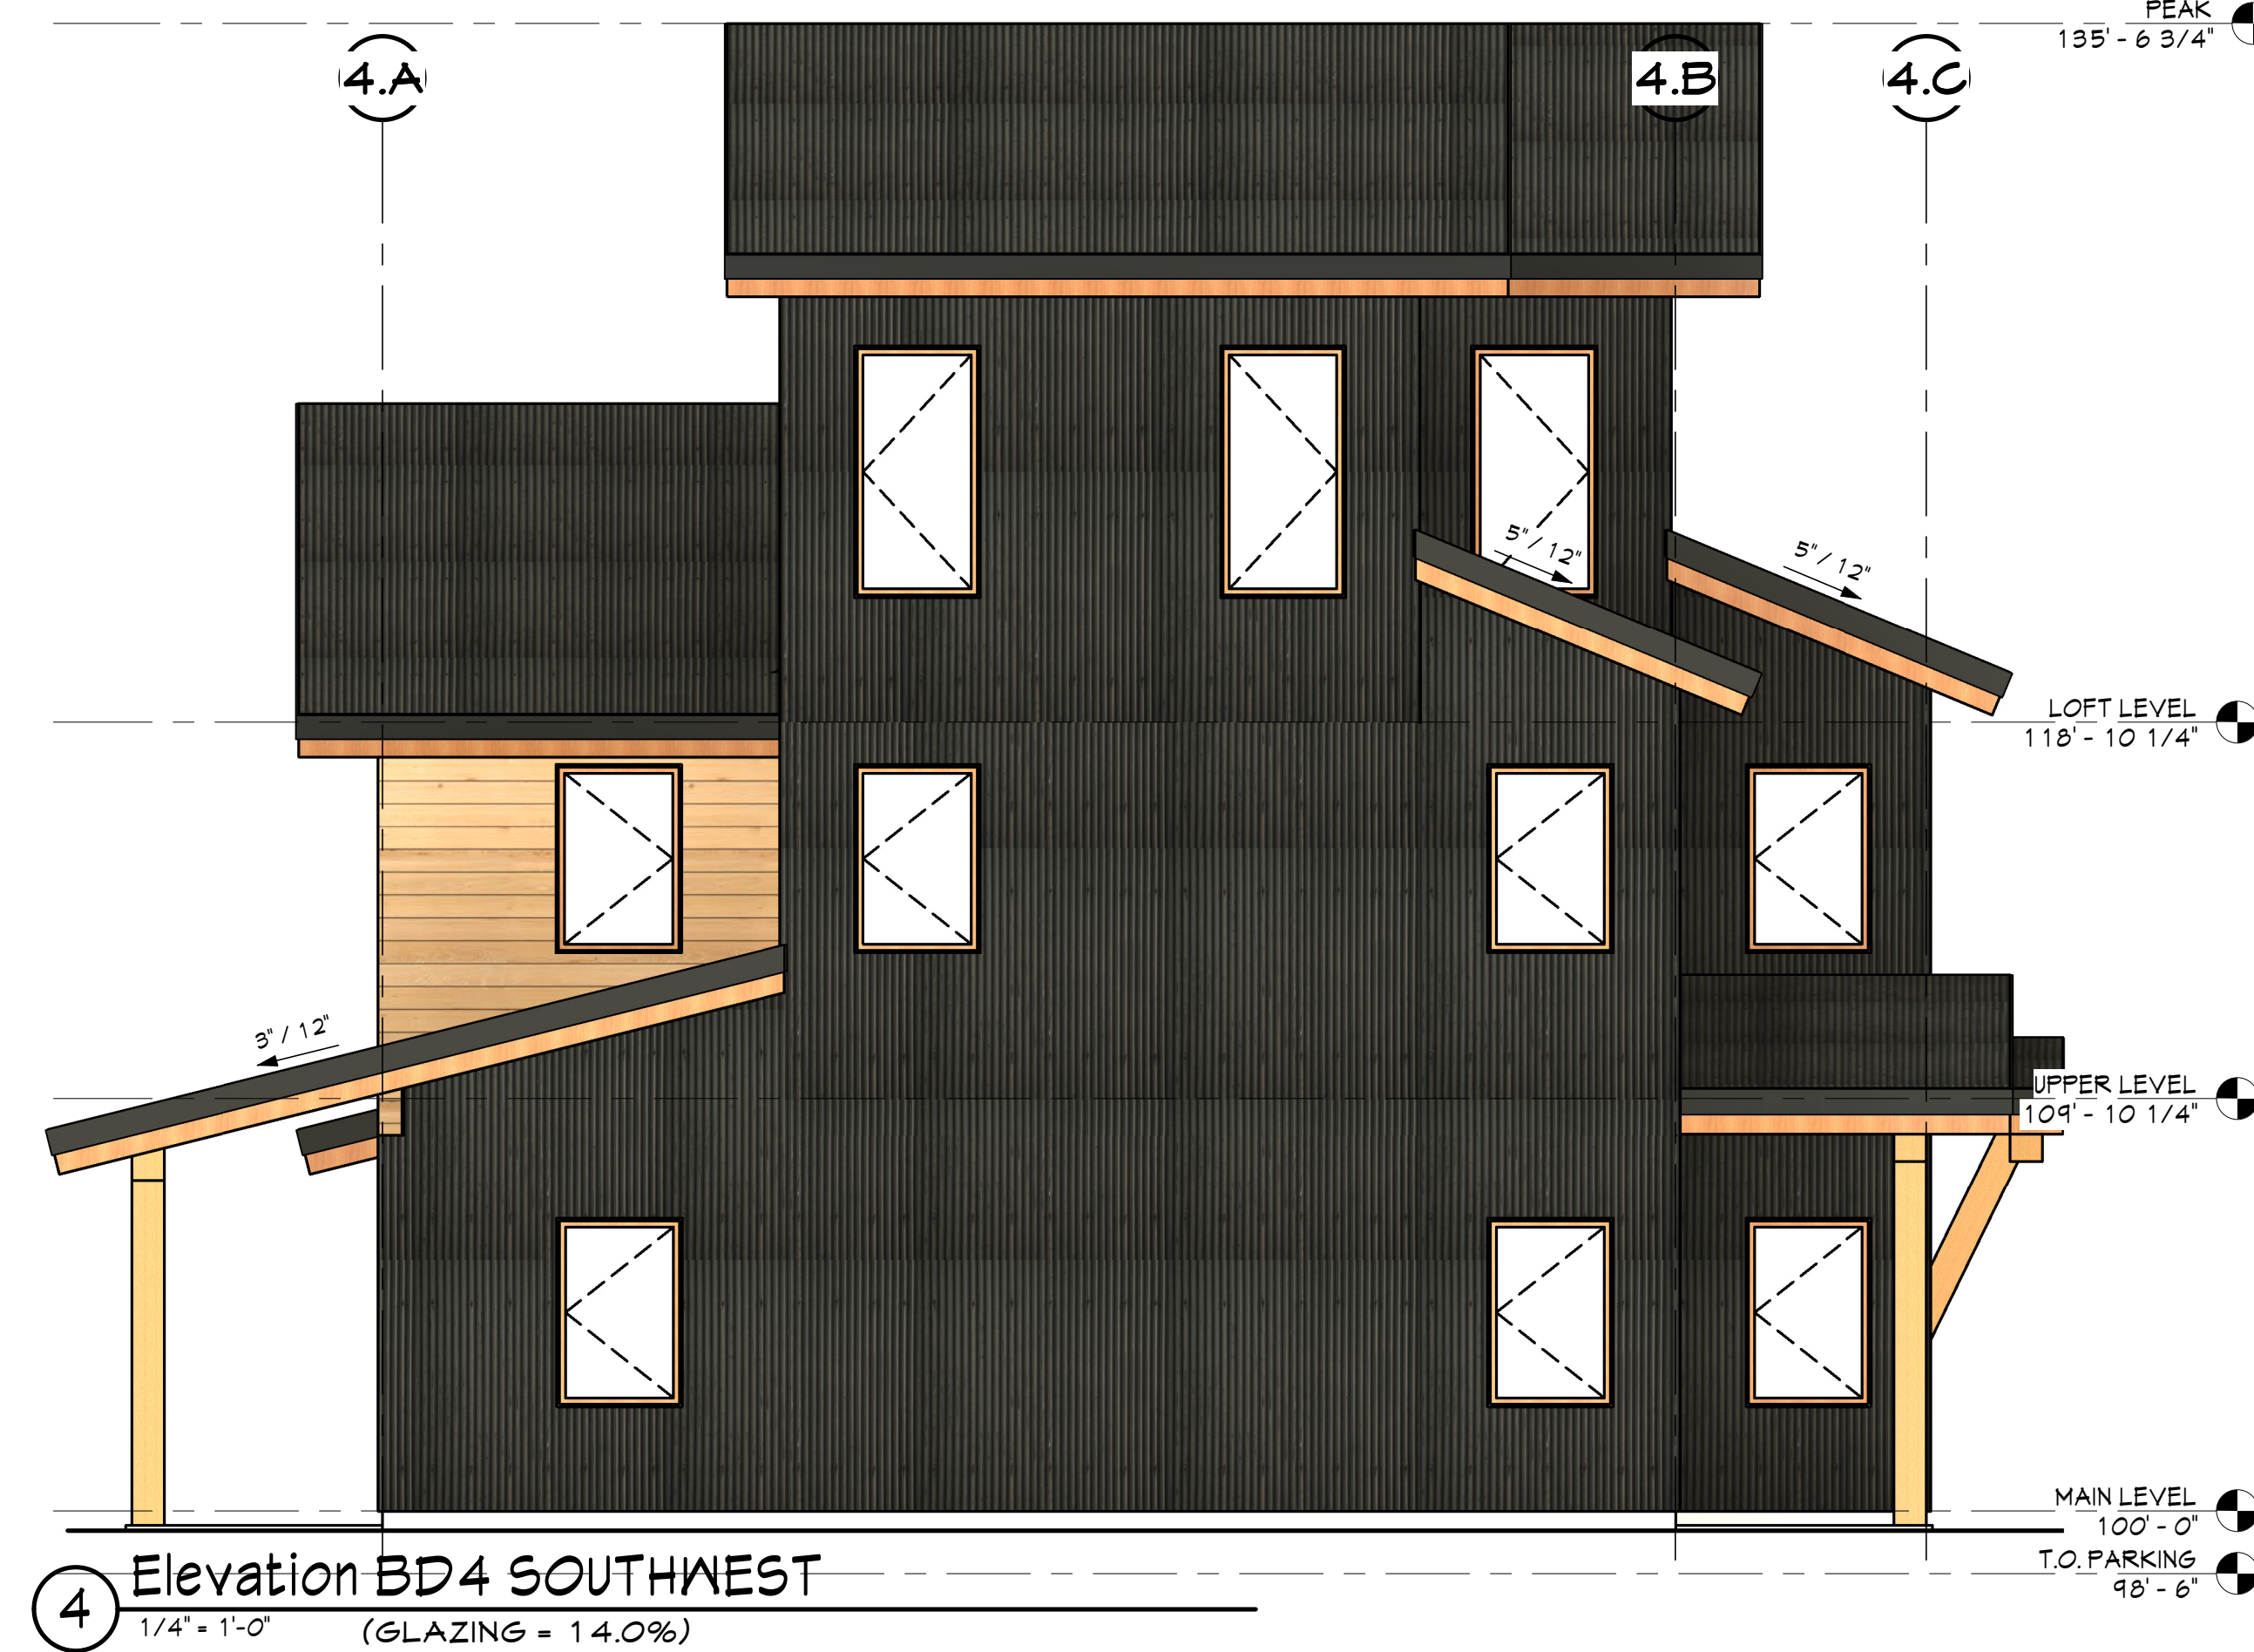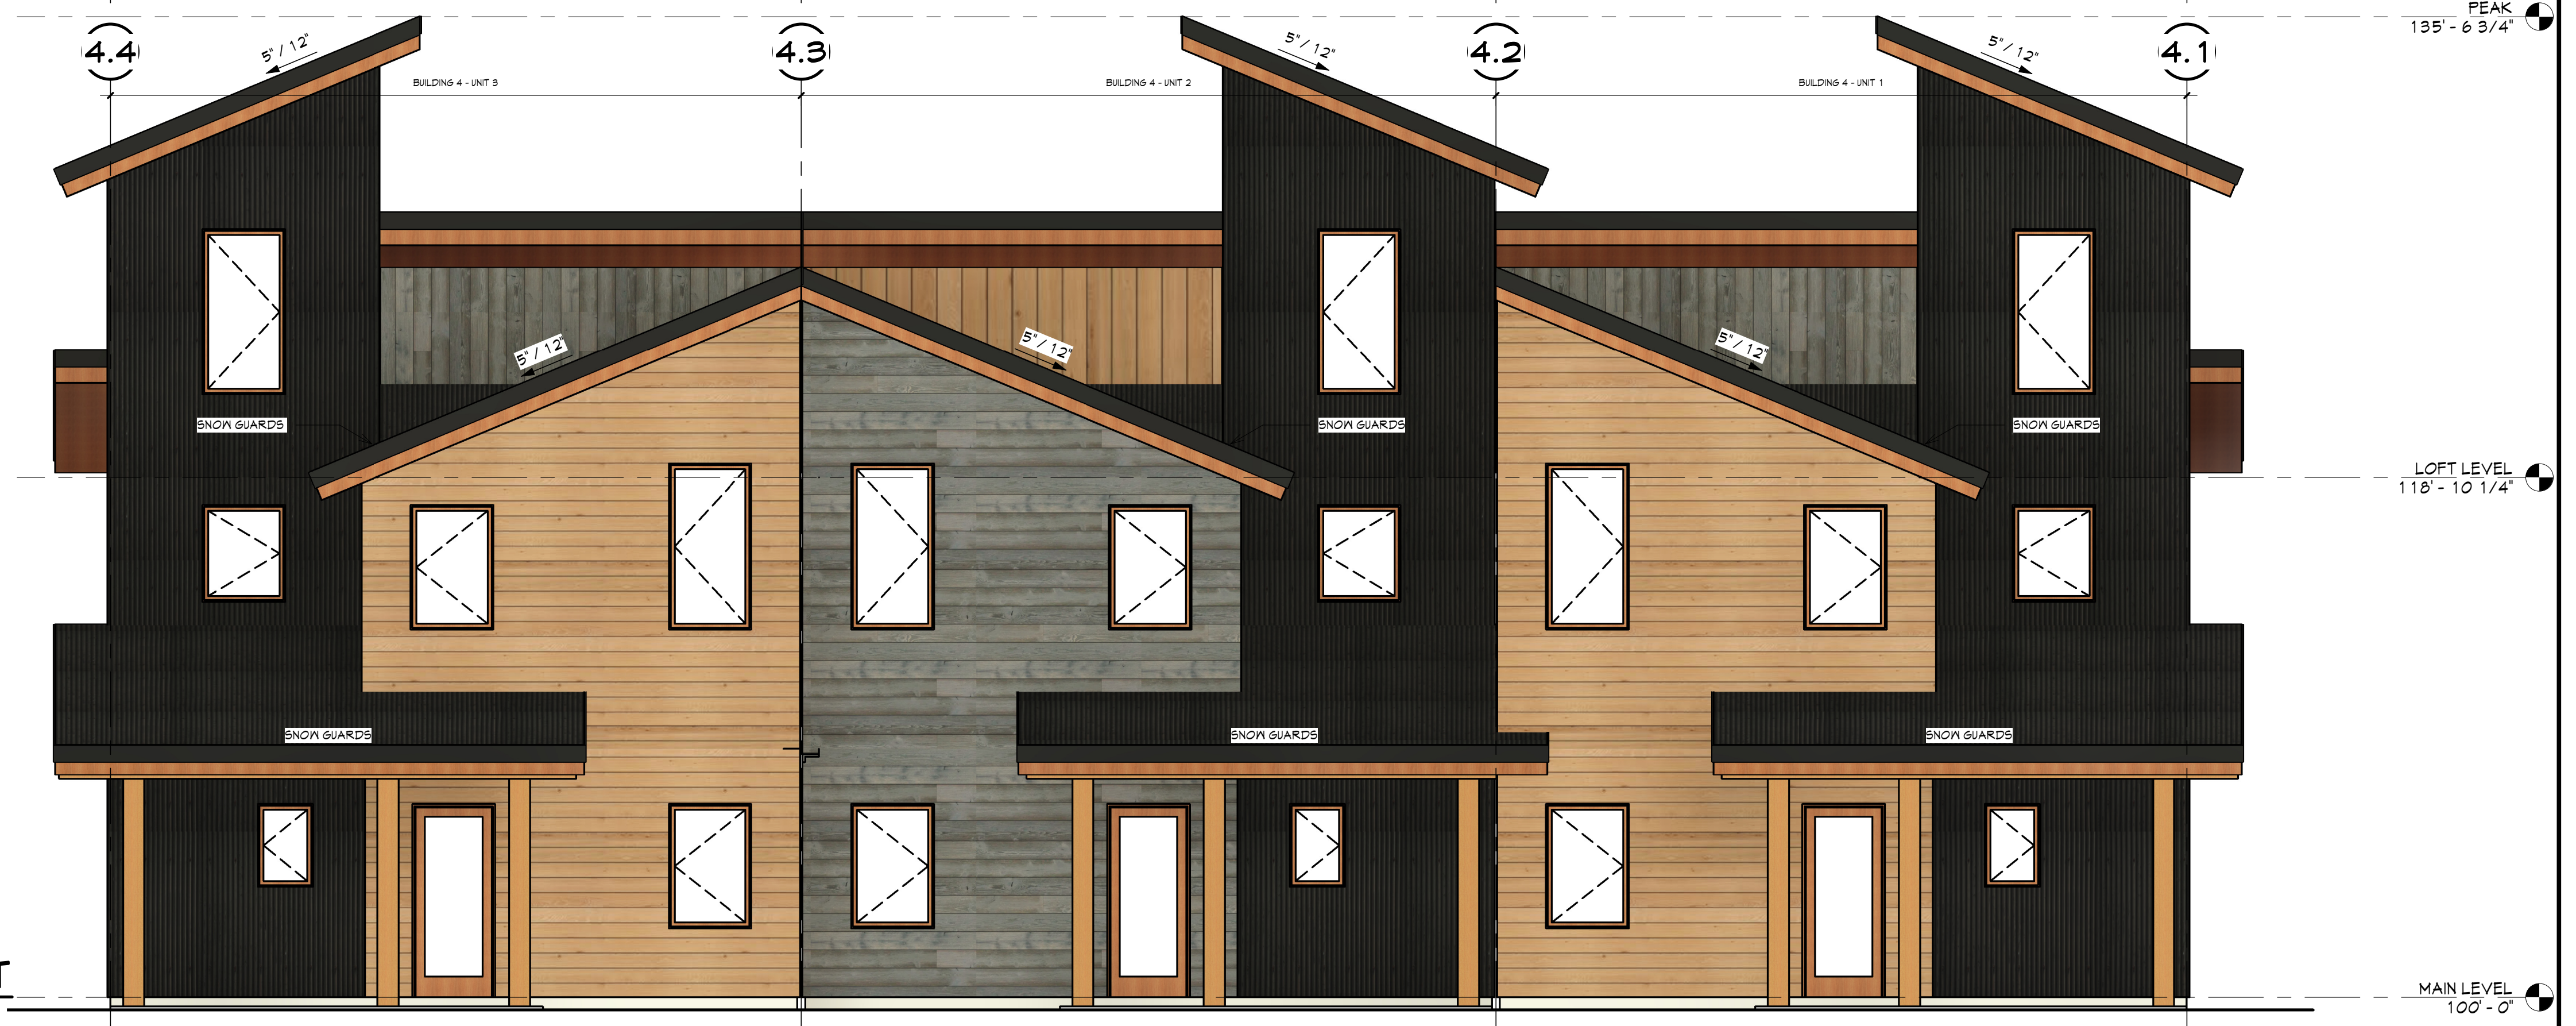


④ Elevation BD4 SOUTHWEST
1/4" = 1'-0" (GLAZING = 14.0%)

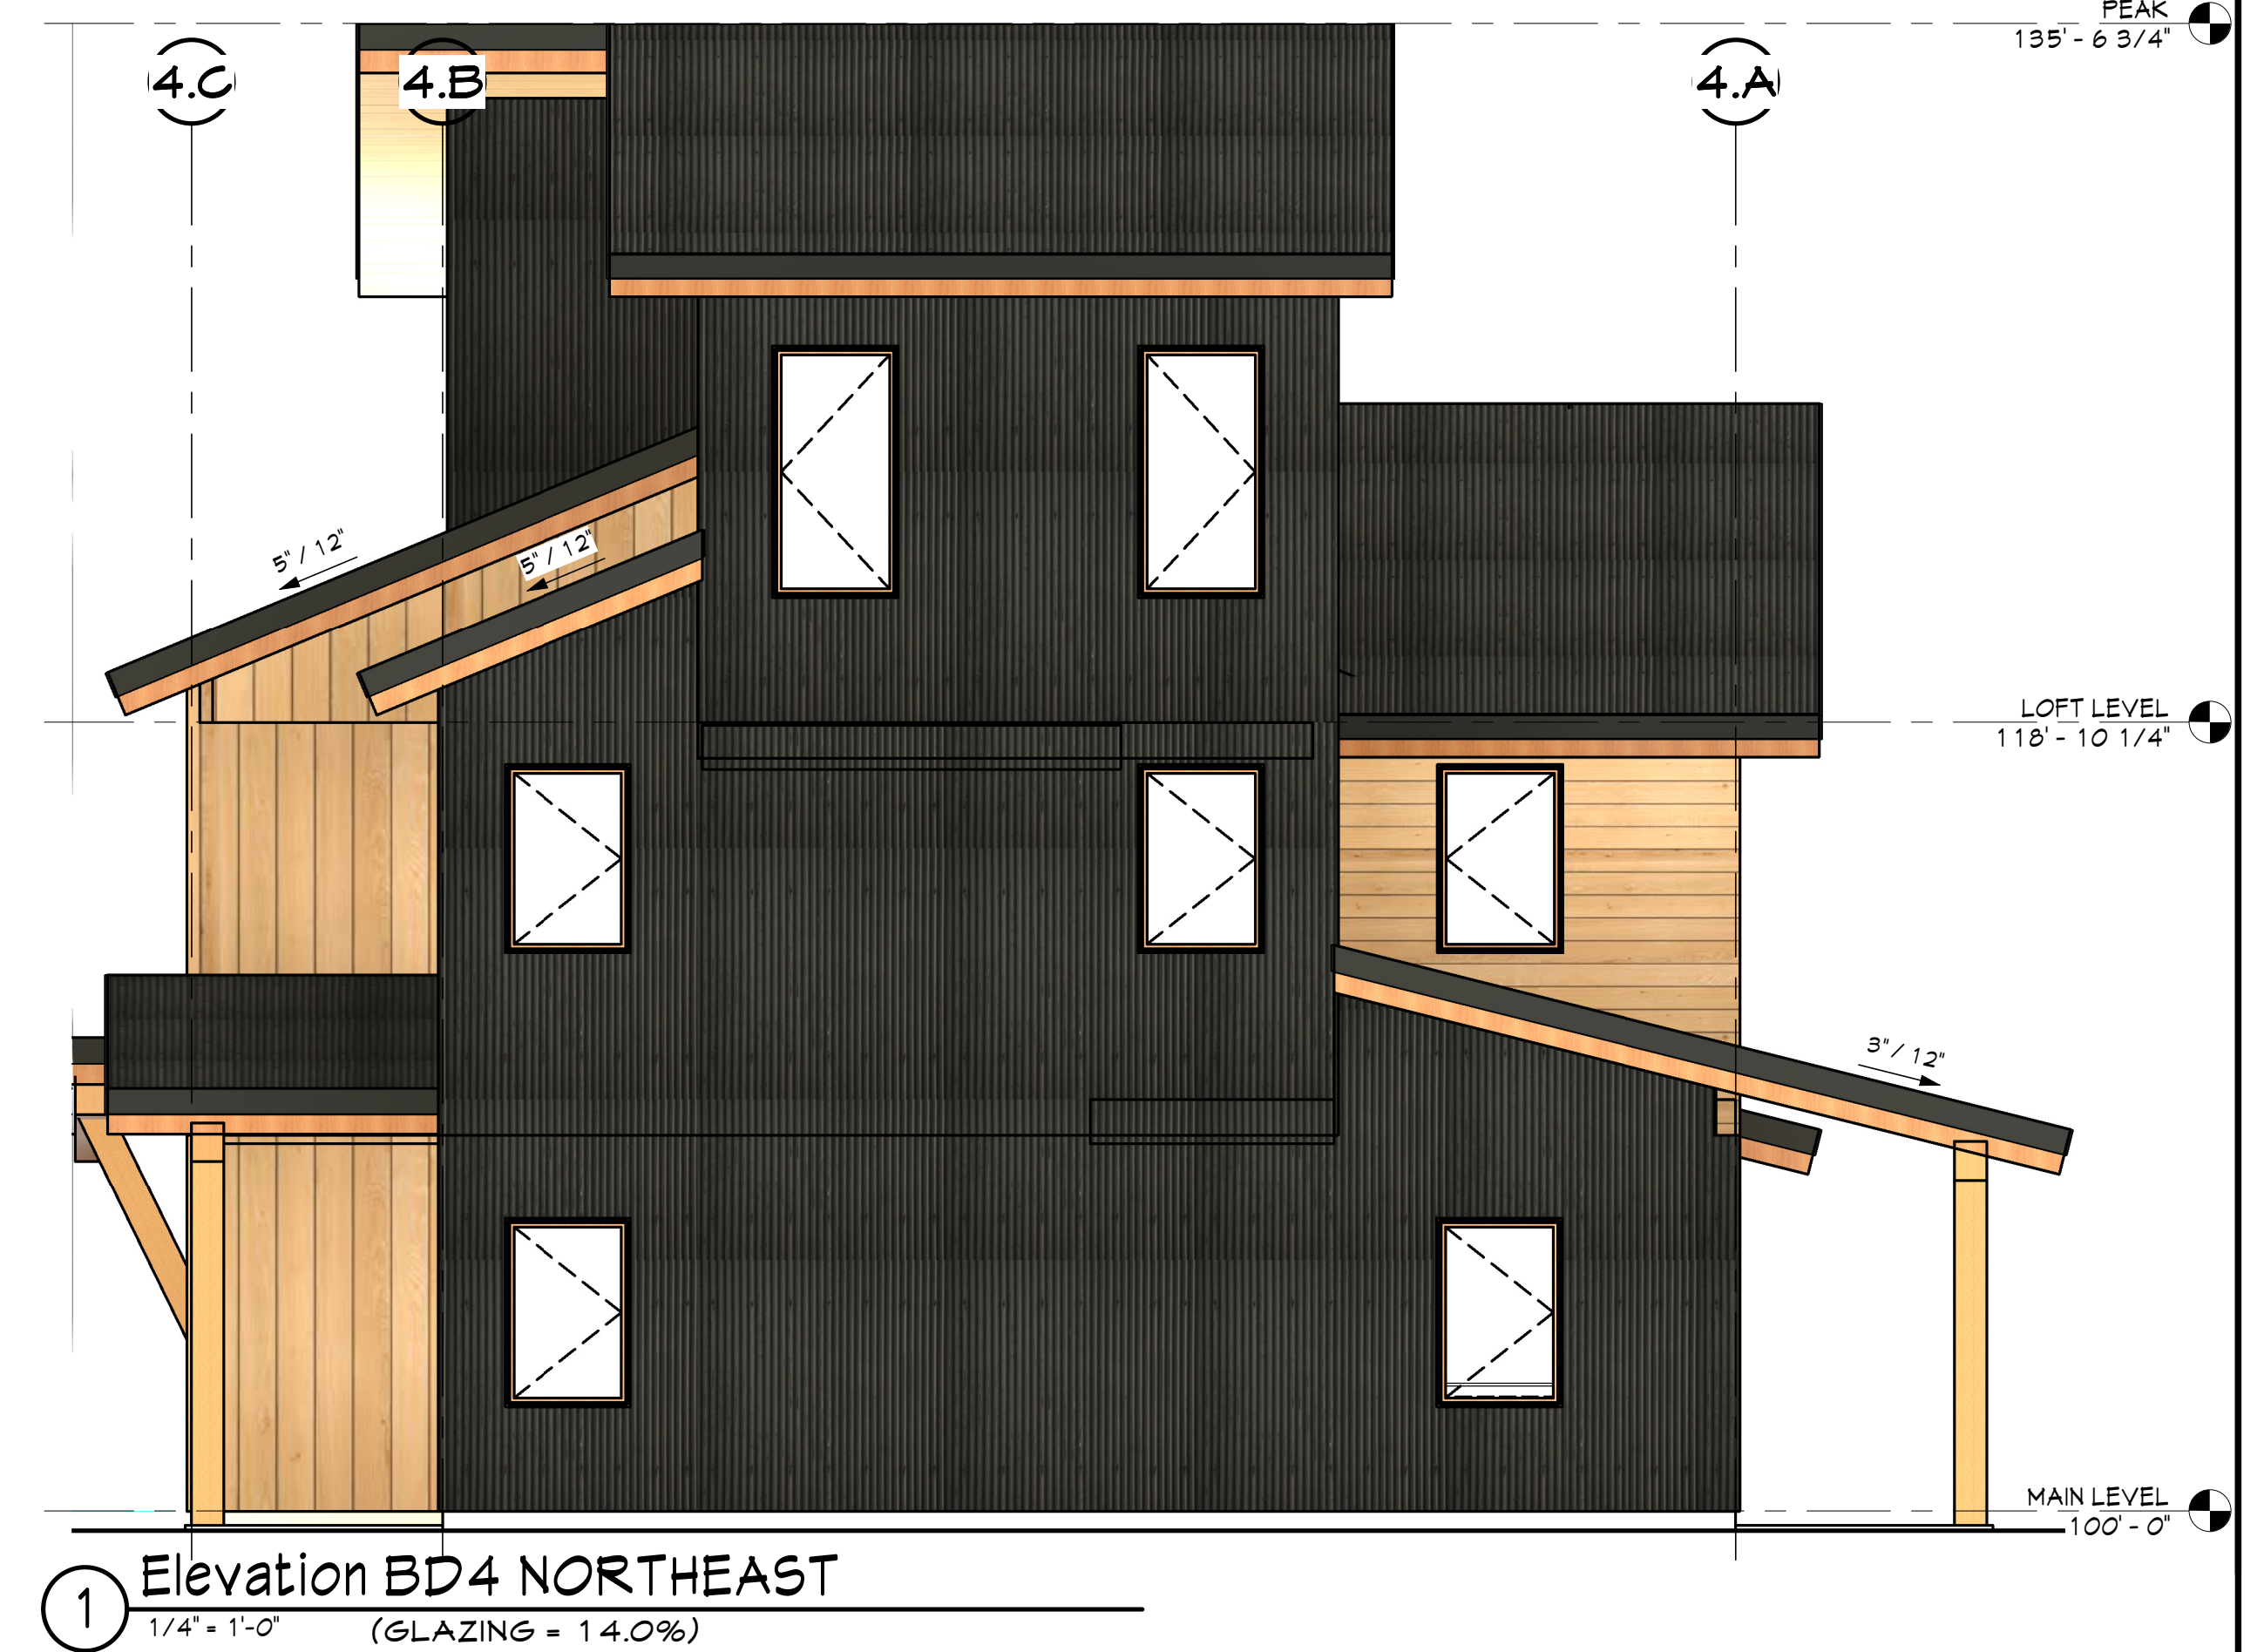

① Elevation BD4 NORTHEAST
1/4" = 1'-0" (GLAZING = 14.0%)


amplifyarch.com
732 LINCOLN AVE. SUITE C
P.O. BOX 774121
STEAMBOAT SPRINGS, CO
970.879.7929

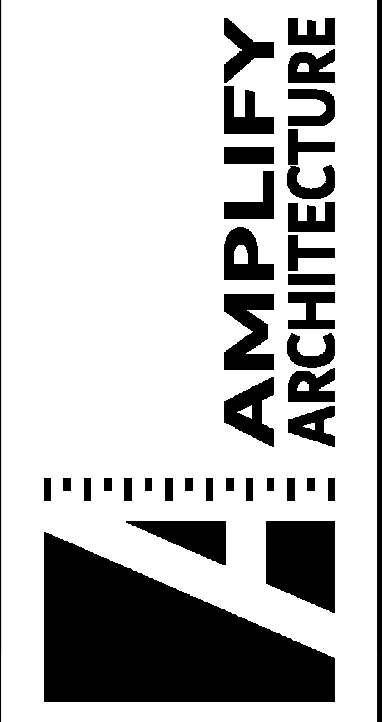


ELEVATIONS BD4
BRIDGE LANE
1940/1960 BRIDGE LANE
STEAMBOAT SPRINGS COLORADO
BUILDER # TBD.

Job # 24.009
File 24009A24
Date 16DEC24
Drawn KPO
Checked KPO
Rel'd 05MAY25
Revised


Sheet Number
A2.4
SHEET 14 OF 16

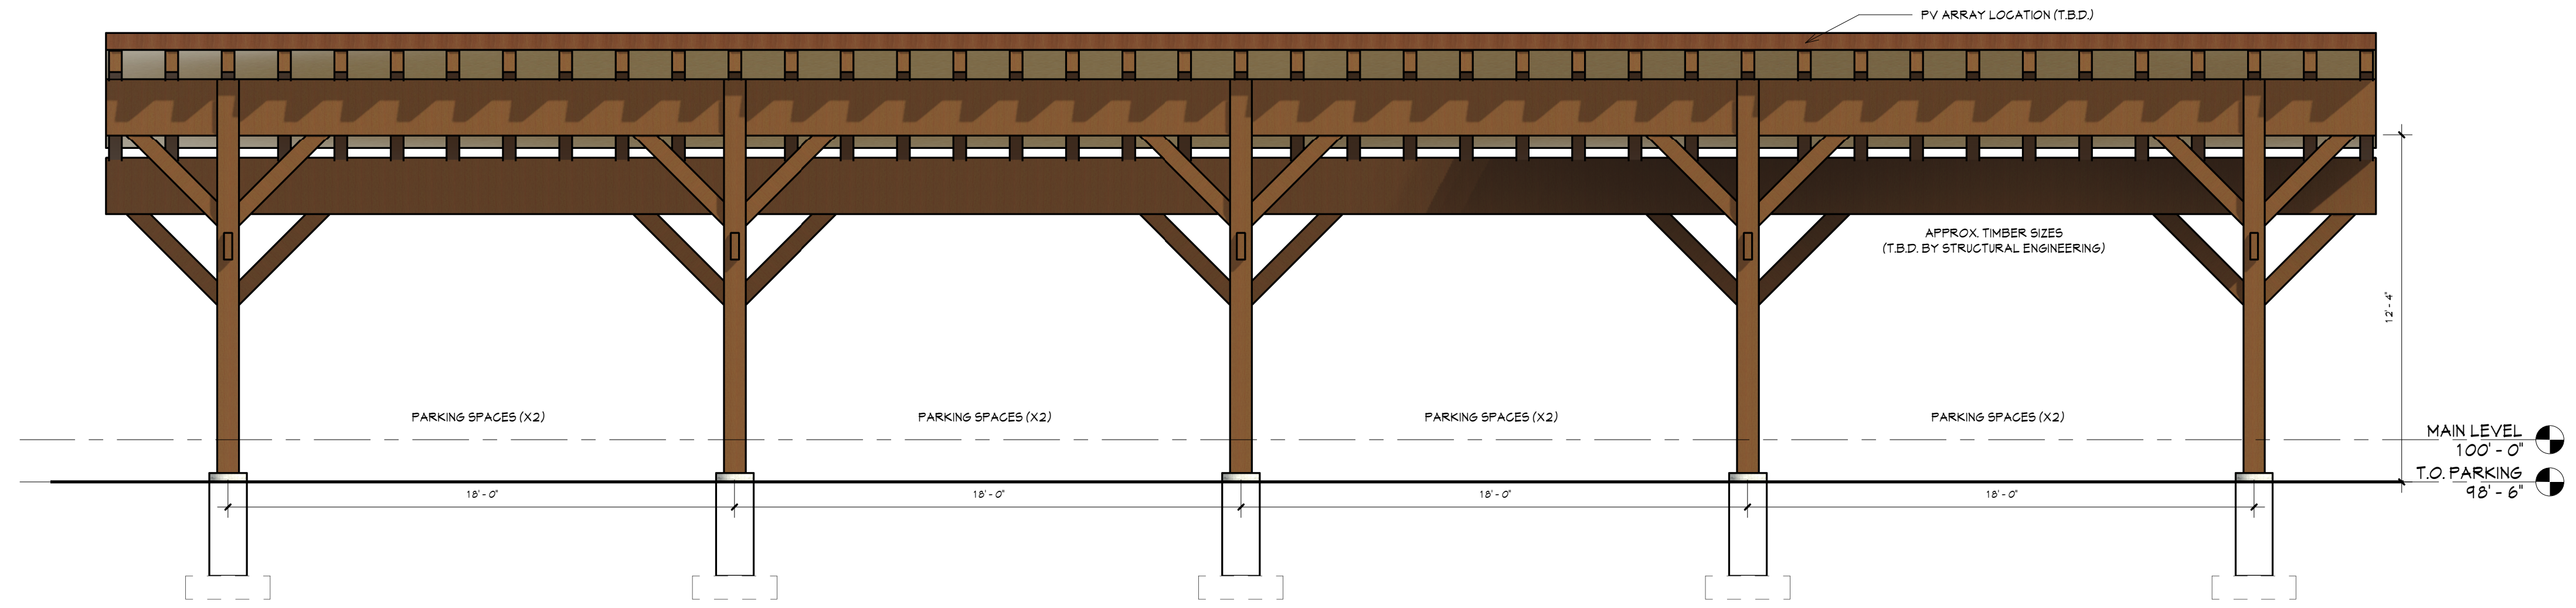


① CARPORT NORTHEAST
1/4" = 1'-0"

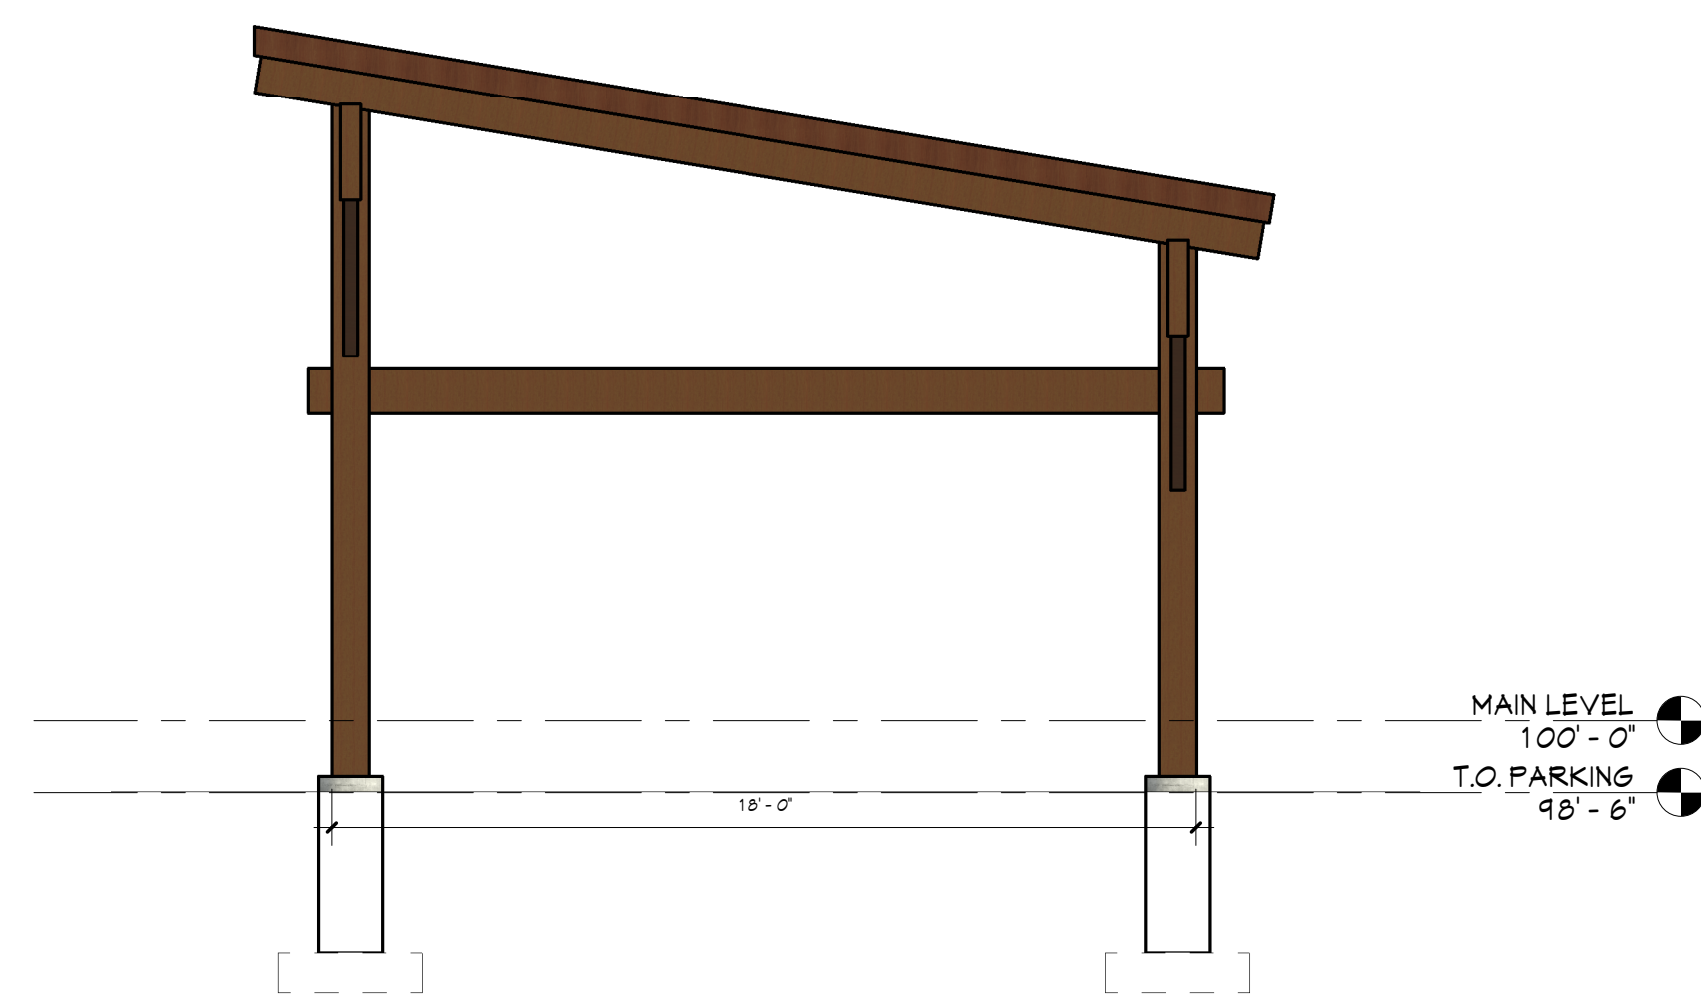

② CARPORT NORTHWEST
1/4" = 1'-0"

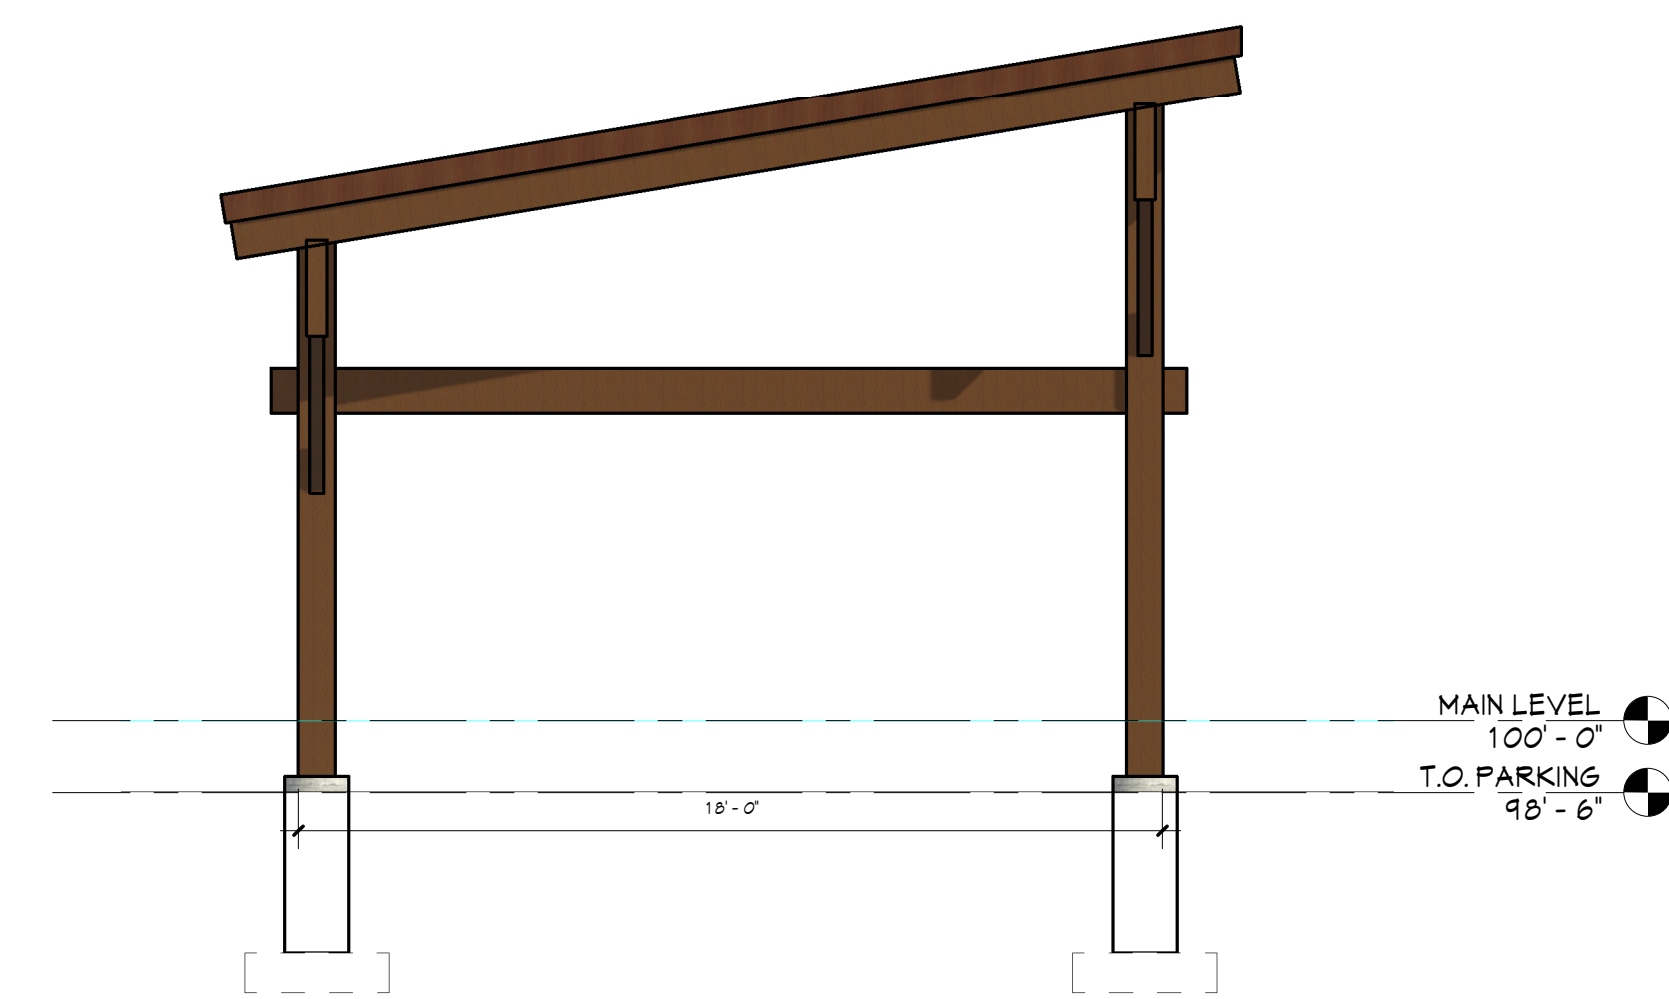

③ CARPORT SOUTHEAST
1/4" = 1'-0"

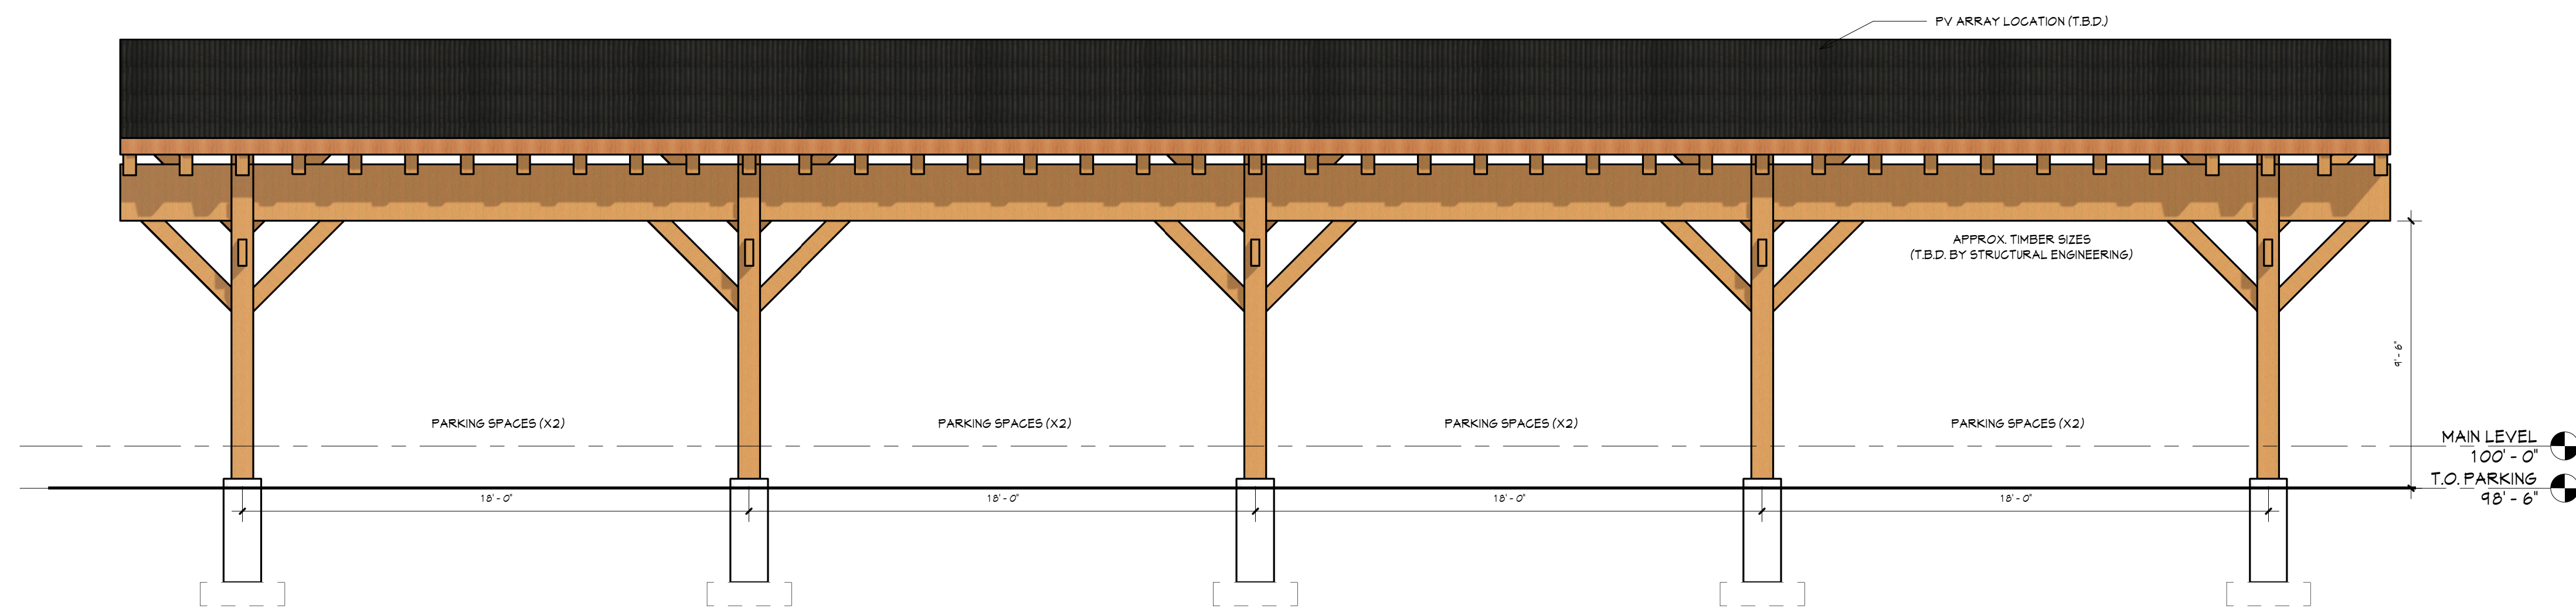

④ CARPORT SOUTHWEST
1/4" = 1'-0"