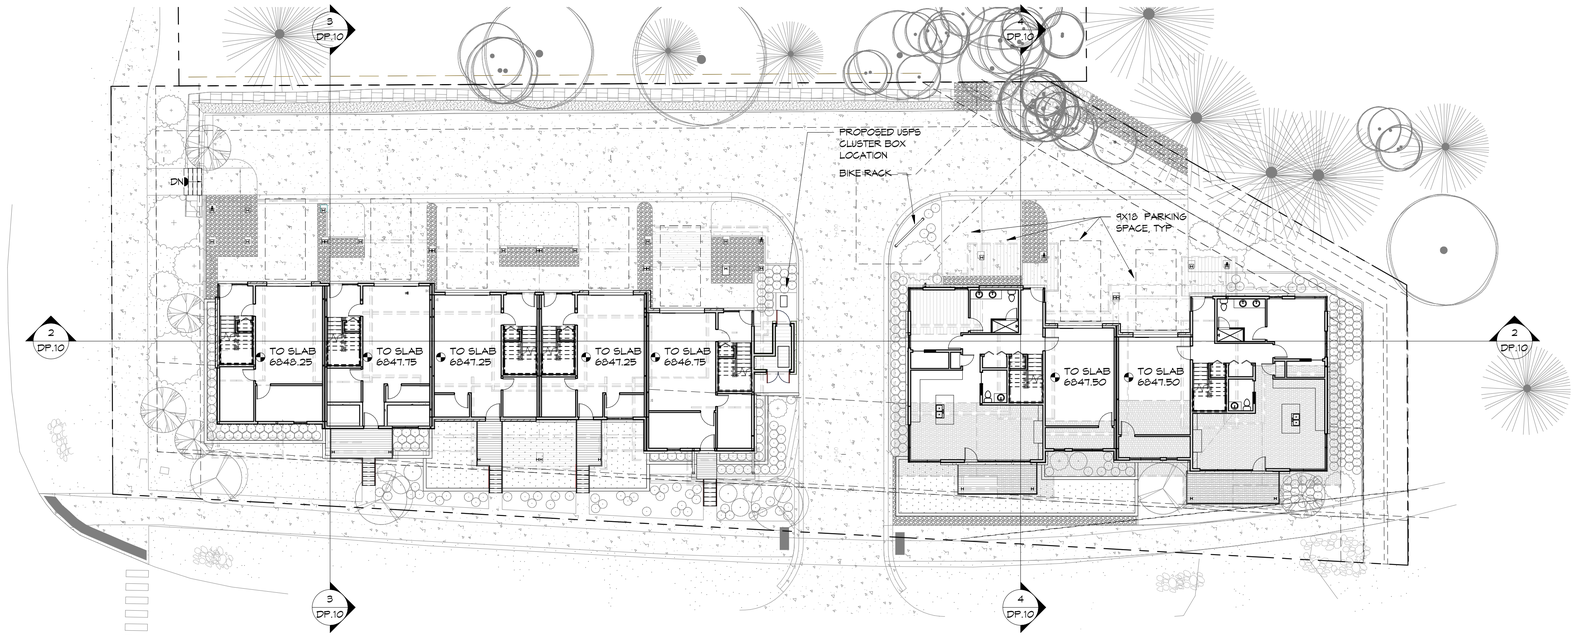

TRUE NORTH

N

1 ARCHITECTURAL SITE PLAN

1/16" = 1'-0"

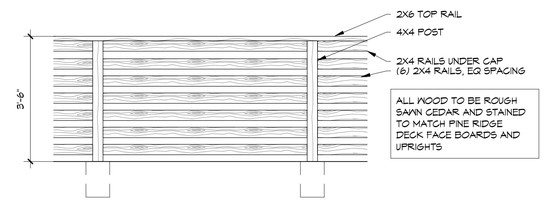

5 FENCE DETAIL

1/2" = 1'-0"

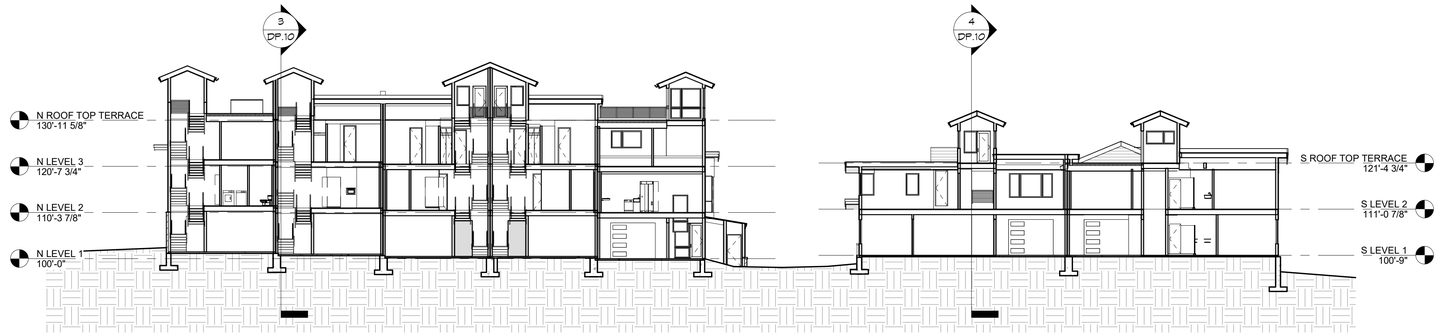

2 N-S SITE SECTION

1/16" = 1'-0"

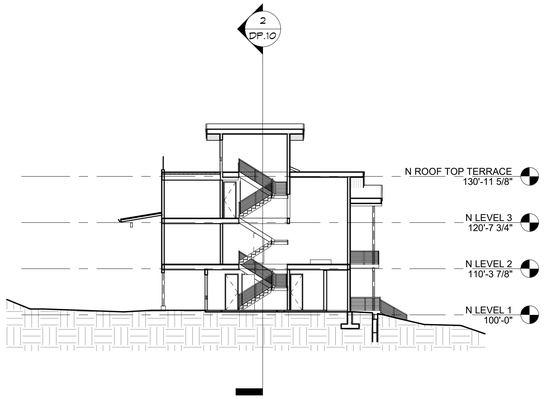

3 E-W SITE SECTION N BLDG

1/16" = 1'-0"

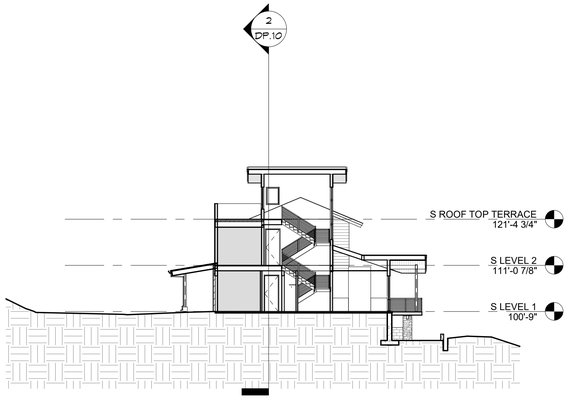

4 E-W SITE SECTION S BLDG

1/16" = 1'-0"

DATE	DESCRIPTION
02/28/22	DEV PLAN SUBMITTAL

SITE PLAN
SITE SECTIONS

THESE DRAWINGS DO NOT INCLUDE THE COMPONENTS NECESSARY FOR CONSTRUCTION SAFETY. © Copyright 2017 SAA, P.C.

DEVELOPMENT PLAN SUBMITTAL

22 AUG 2025

William J. Rangitsch
970.879.0819
p.o. box 772910 345 lincoln ave ste. 200
steamboat springs, co. 80477

STEAMBOAT ARCHITECTURAL ASSOCIATES

A Townhouse Development at
Walton Cr Rd/ Village Dr

1805 Walton Creek Road, Steamboat Springs, Colorado 80487

DP.10

19-37

8/25/2025 8:30:25 AM C:\Users\shari\Documents\Partovi TH R21_sharlene@saa.rvt