AREA OF PROPERTY LOCATED OUTSIDE 50' WATERBODY SETBACK TO SODA CREEK

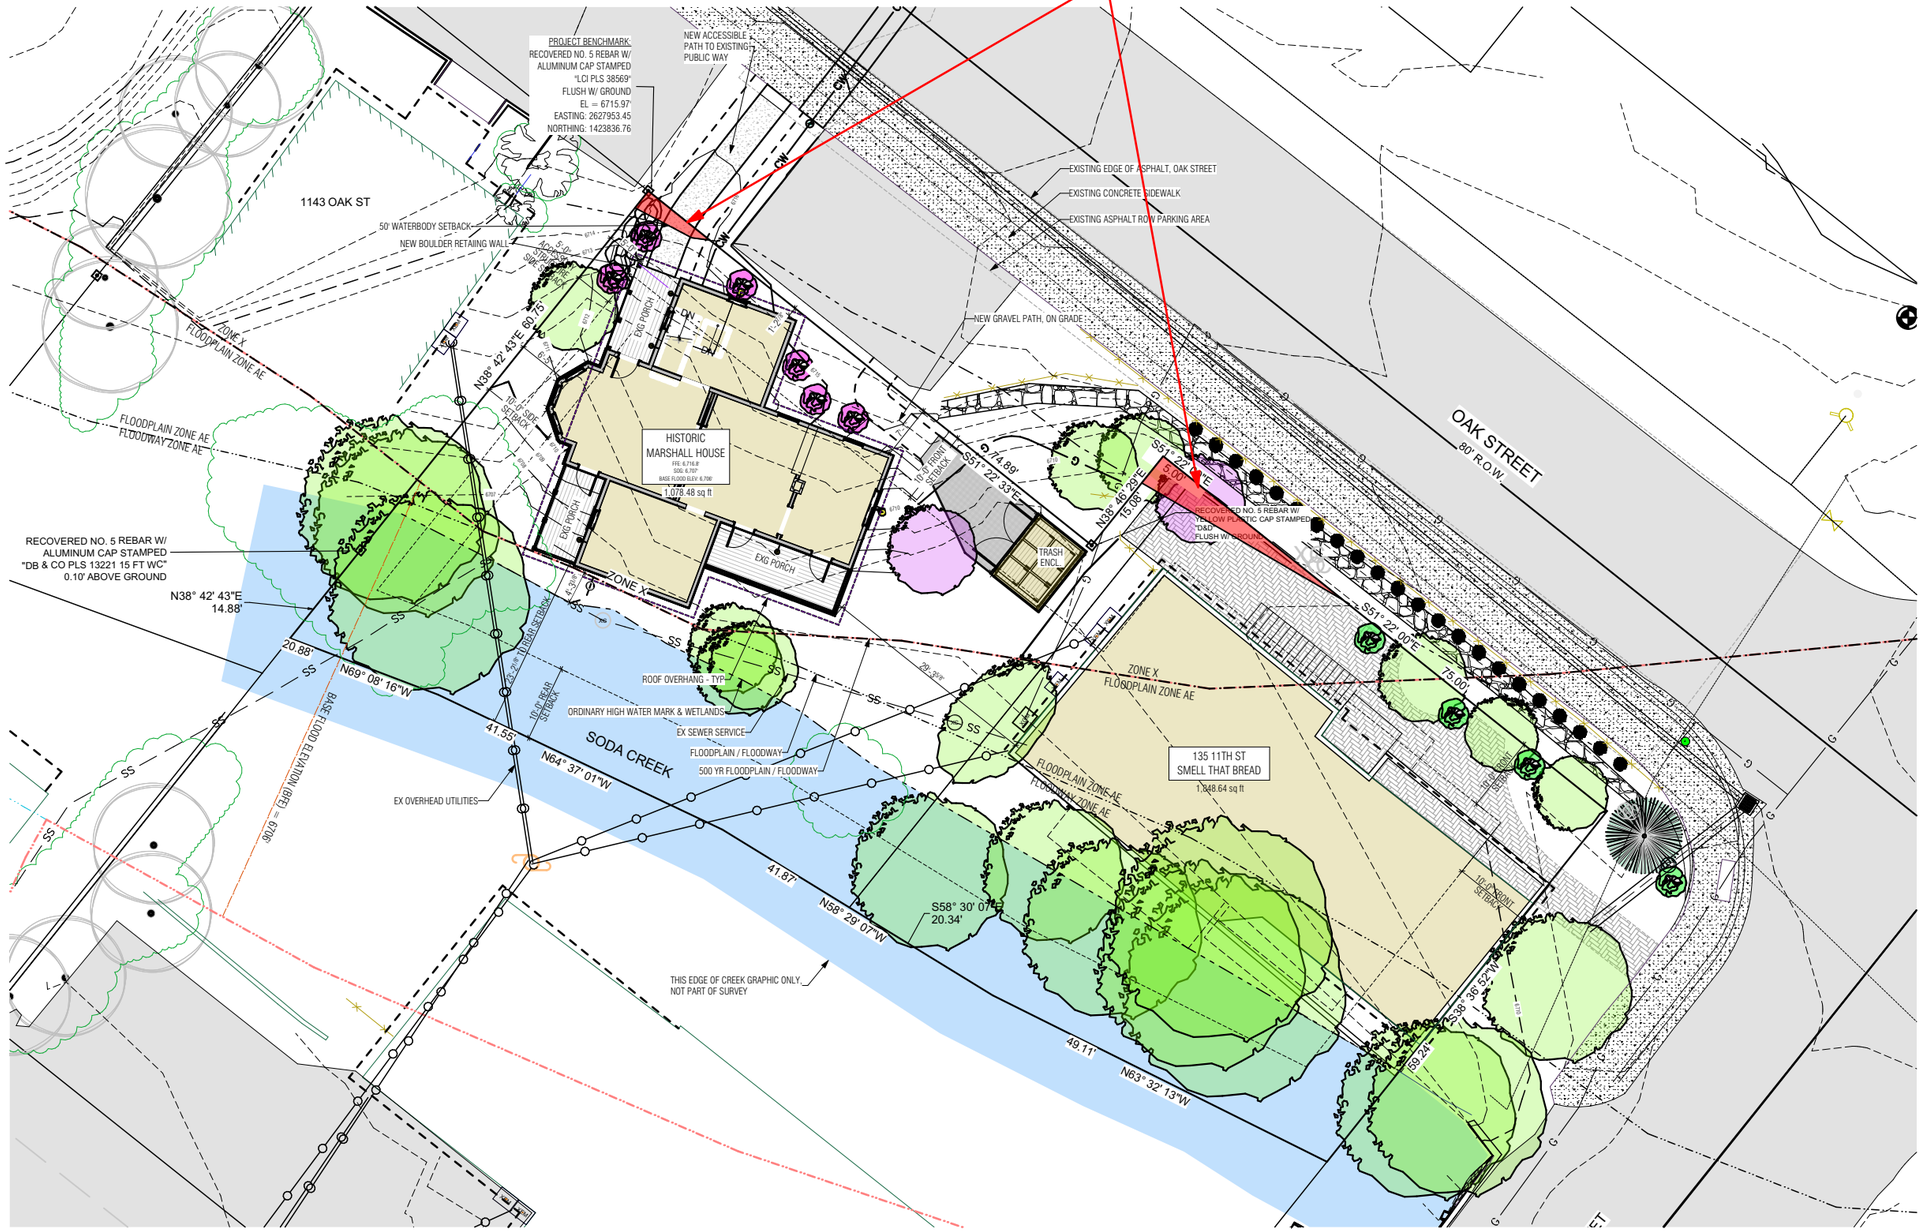

1 SITE PLAN
SCALE: 1" = 20'

EXHIBIT
2
ISSUE DATE: 9/3/2025

MOUNTAIN ARCHITECTURE
DESIGN GROUP

MARSHALL HOUSE

135 11th Street
WATERBODY SETBACK