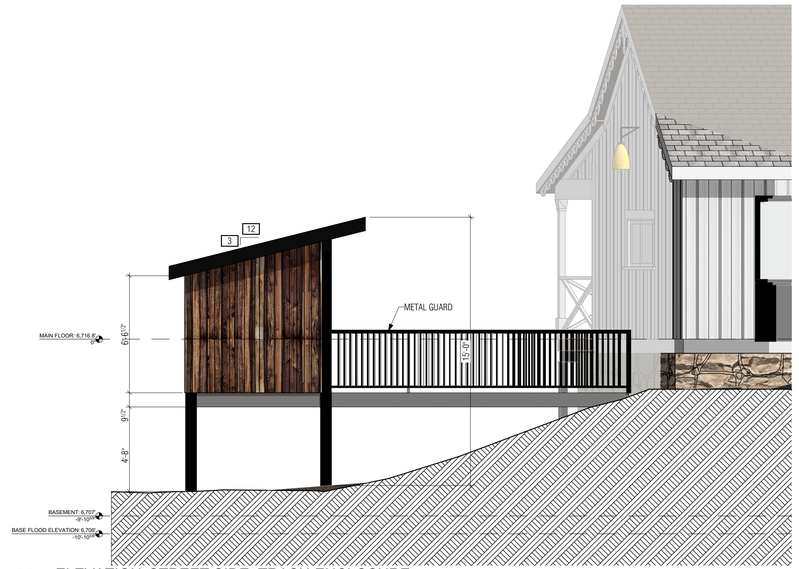

5 ELEVATION: STREET SIDE, TRASH ENCLOSURE

SCALE: 1/4" = 1'-0"

1 MAIN FLOOR PLAN

SCALE: 1/4" = 1'-0"

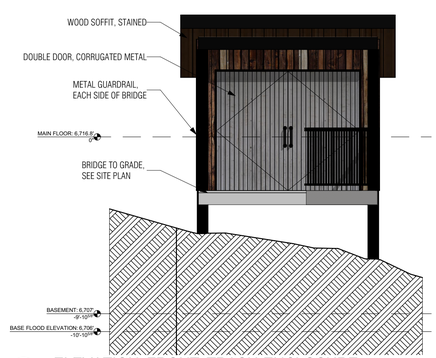

2 ELEVATION: FRONT, TRASH ENCLOSURE

SCALE: 1/4" = 1'-0"

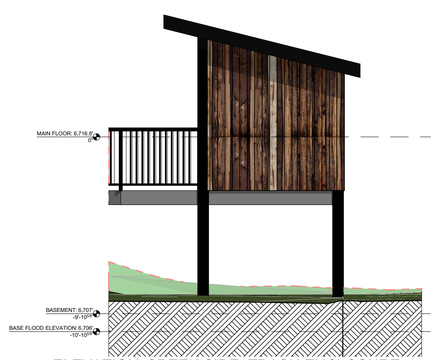

3 ELEVATION: CREEK SIDE, TRASH ENCLOSURE

SCALE: 1/4" = 1'-0"

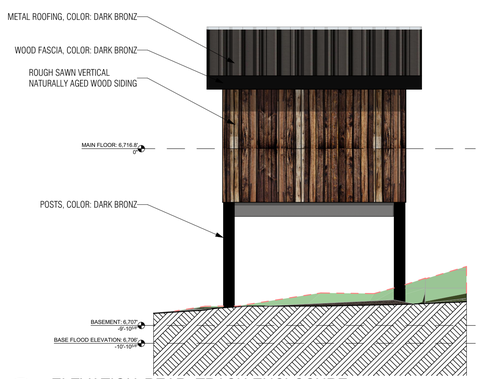

4 ELEVATION: REAR, TRASH ENCLOSURE

SCALE: 1/4" = 1'-0"

MOUNTAIN ARCHITECTURE
DESIGN GROUP
Steamboat Springs, Colorado
111 8TH Street | 970.879.5764 t
mtnarch.com

©

A City of Steamboat Springs Development Plan Application for

MARSHALL HOUSE

135 11th Street
Development Unit River House Condominium
Steamboat Springs, Colorado

JOB NO. 2505
ISSUE DATE 9/3/2025
REVISIONS
1 10/30/2025 DRT Comments

TRASH ENCLOSURE PLANS

DRAWING NUMBER
9

M:\Arch\CAD\Projects\Projects LI-Z\West-Marshall House\Arch\CAD Files\WEST_MARSHALL HOUSE_Permit Set_20250915.pln Thursday, October 30, 2025 4:55 PM M:\Arch\CAD\Projects\Projects LI-Z\West-Marshall House\Arch\CAD Files\WEST_MARSHALL HOUSE_Permit Set_20250915.pln