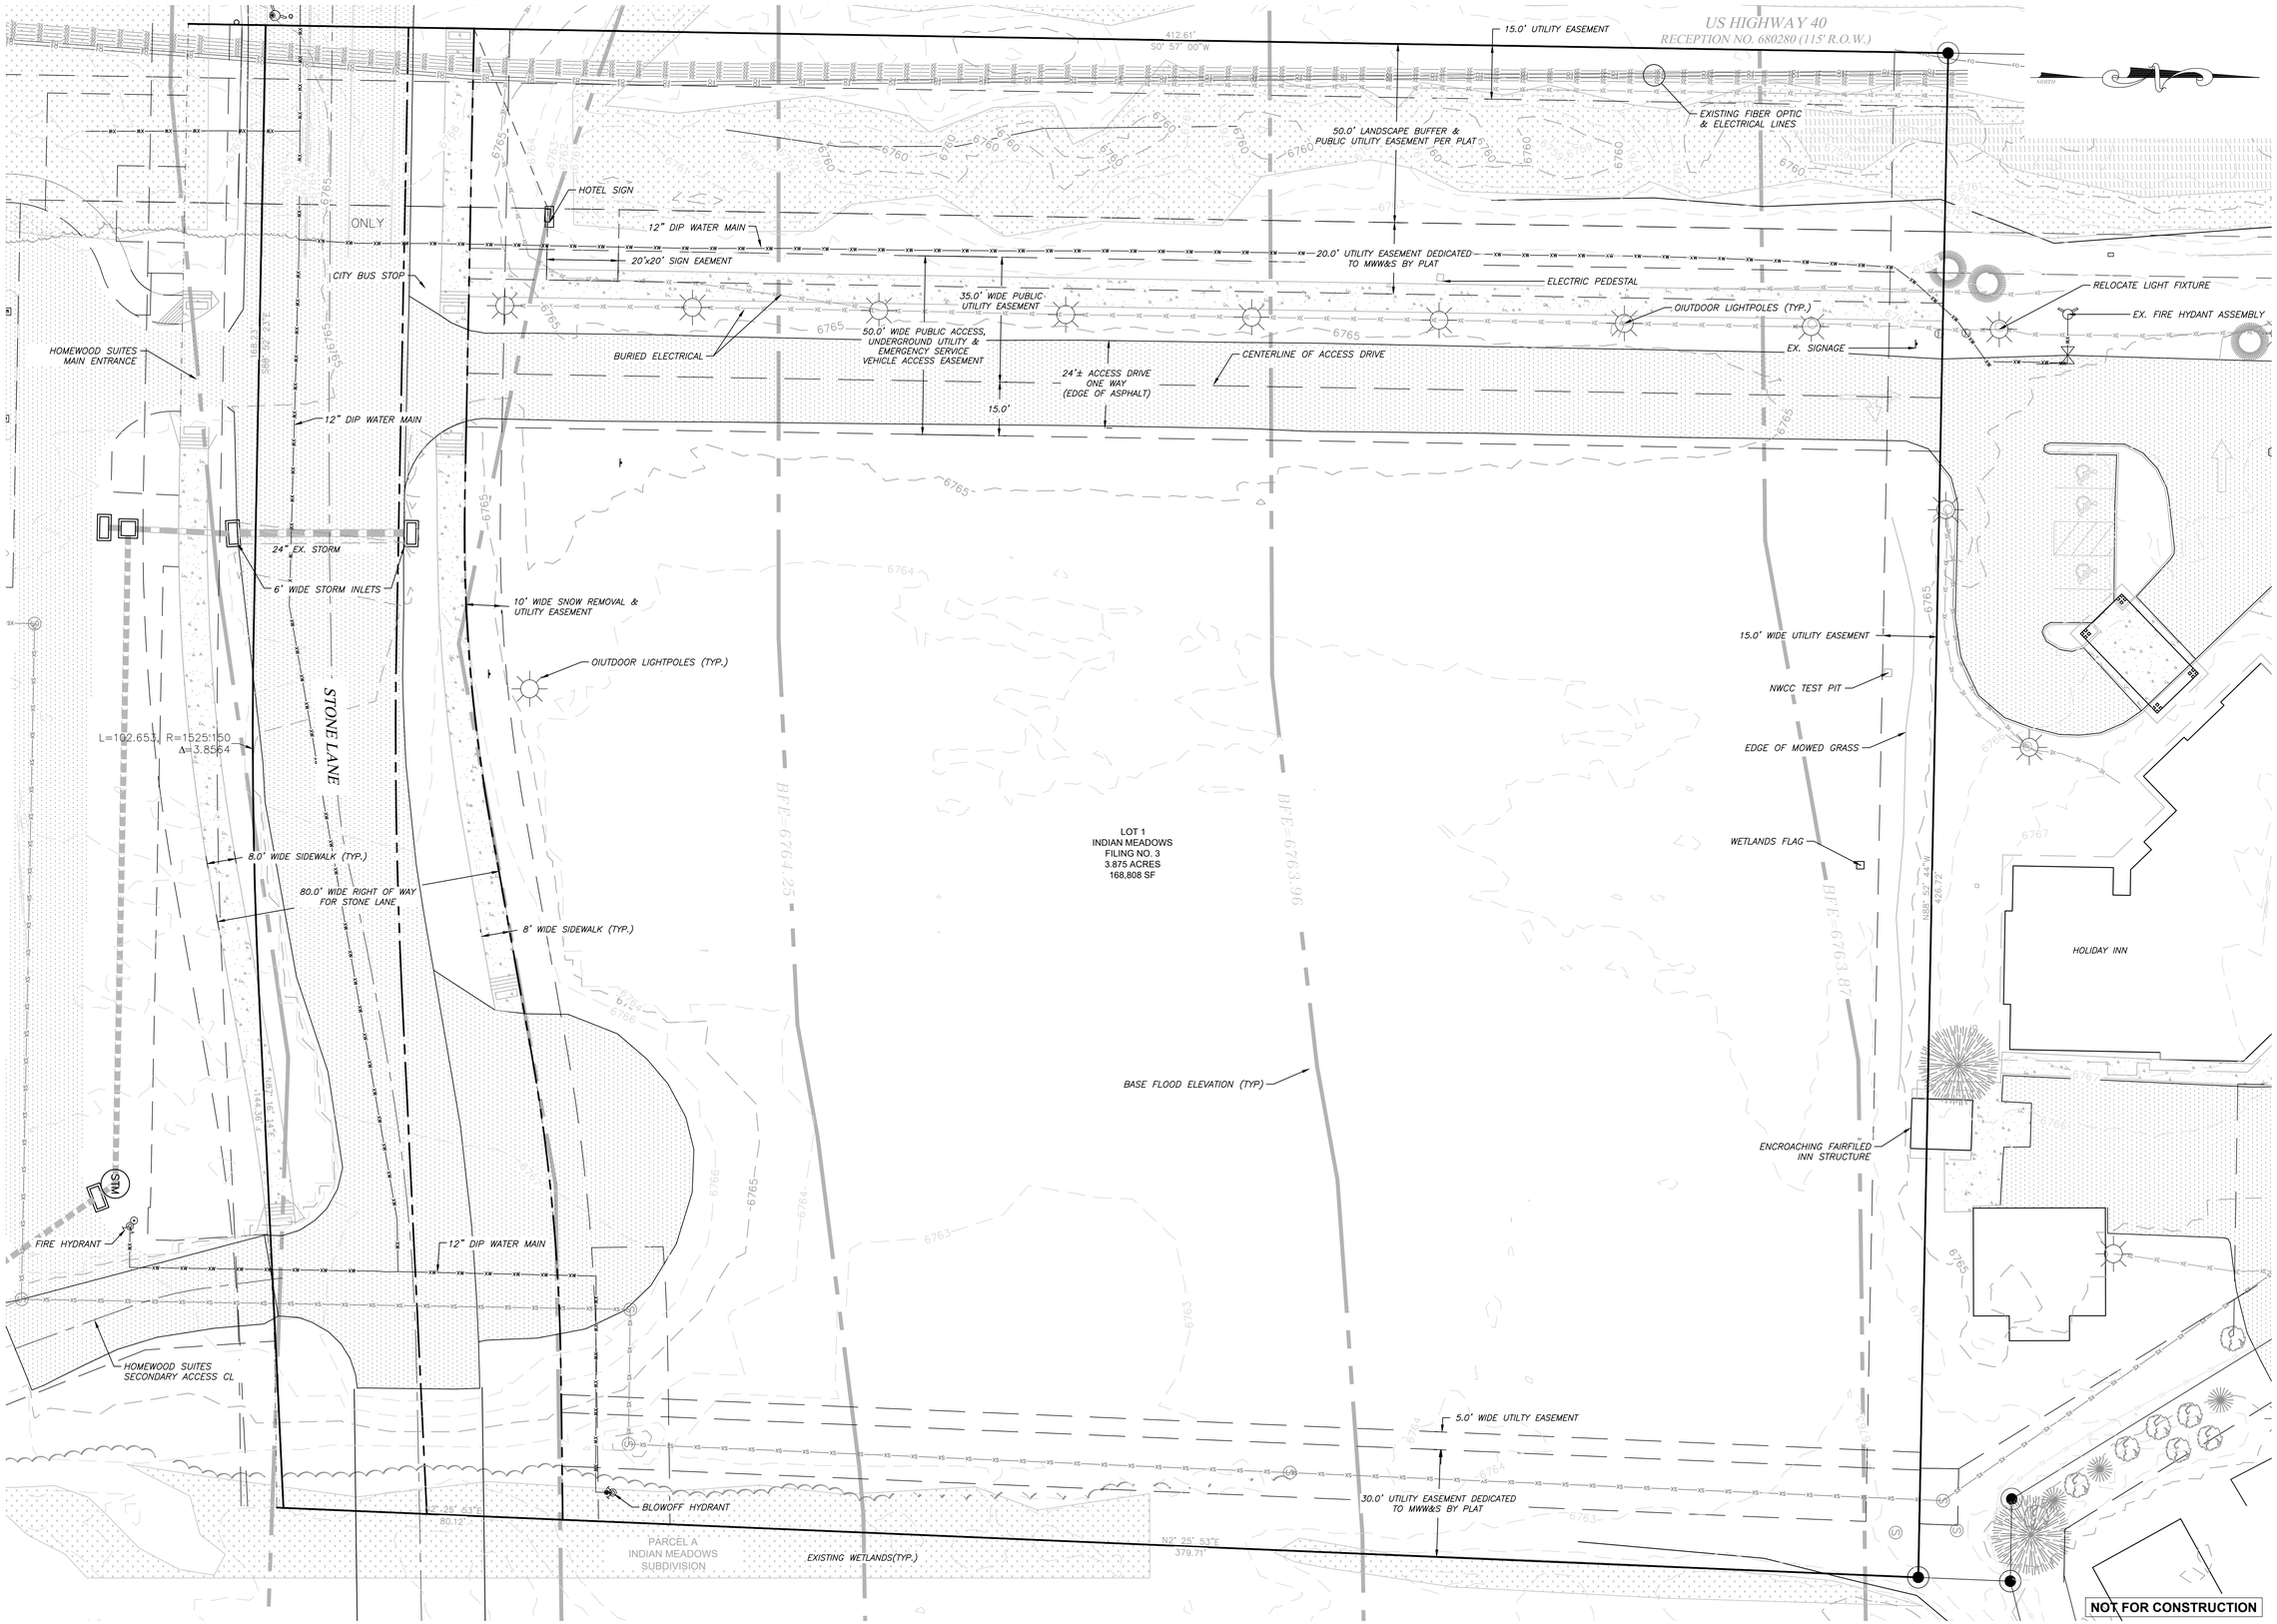

PLOT DATE: 12/9/2021 4:56 PM BY: JOE WIEDEMEIER CTB: FPSE-BW.CTB

DRAWING FILE: P:\1448-005 LOT 1 INDIAN MEADOWS F3 HOTELS\FPSE\CONSTRUCTION PLANS\1448-005 EXISTING CONDITIONS.DWG

FOUR POINTS SURVEYING ENGINEERING

440 S. Lincoln Ave, Suite 4A
P.O. Box 775966
Steamboat Springs, CO 80487
(970)-871-6772
www.fourpointsse.com

No.	DATE	REVISIONS	INT

HAMPTON INN & HOLIDAY INN EXPRESS
LOT 1, INDIAN MEADOWS FILING NO. 3
STEAMBOAT SPRINGS, CO 80487

HORIZONTAL SCALE

0 20' 40'

SCALE: 1" = 20'

CONTOUR INTERVAL = 2FT

DATE: 11/30/2021
JOB #: 1448-005
DRAWN BY: SDW
DESIGN BY: JLW
REVIEW BY: RL

IF THIS DRAWING IS PRESENTED IN A FORMAT OTHER THAN 24" X 36", THE GRAPHIC SCALE SHOULD BE UTILIZED.

DRAWING: **EXISTING CONDITIONS PLAN**

SHEET NO.

C2