LIGHTING PLAN NOTES:
ALL LIGHTING IN THE COVERED PARKING AREA IS TO REMAIN AS IS. ADD NEW LIGHTS AT THE TRASH ENCLOSURE, ENTRY DOORS ON THE UPPER LEVEL AND AT THE PERGOLA.

INSTALL NEW LITHONIA ARC 1 LED LIGHT FIXTURE

INSTALL NEW ARIA 2300KZ-LED

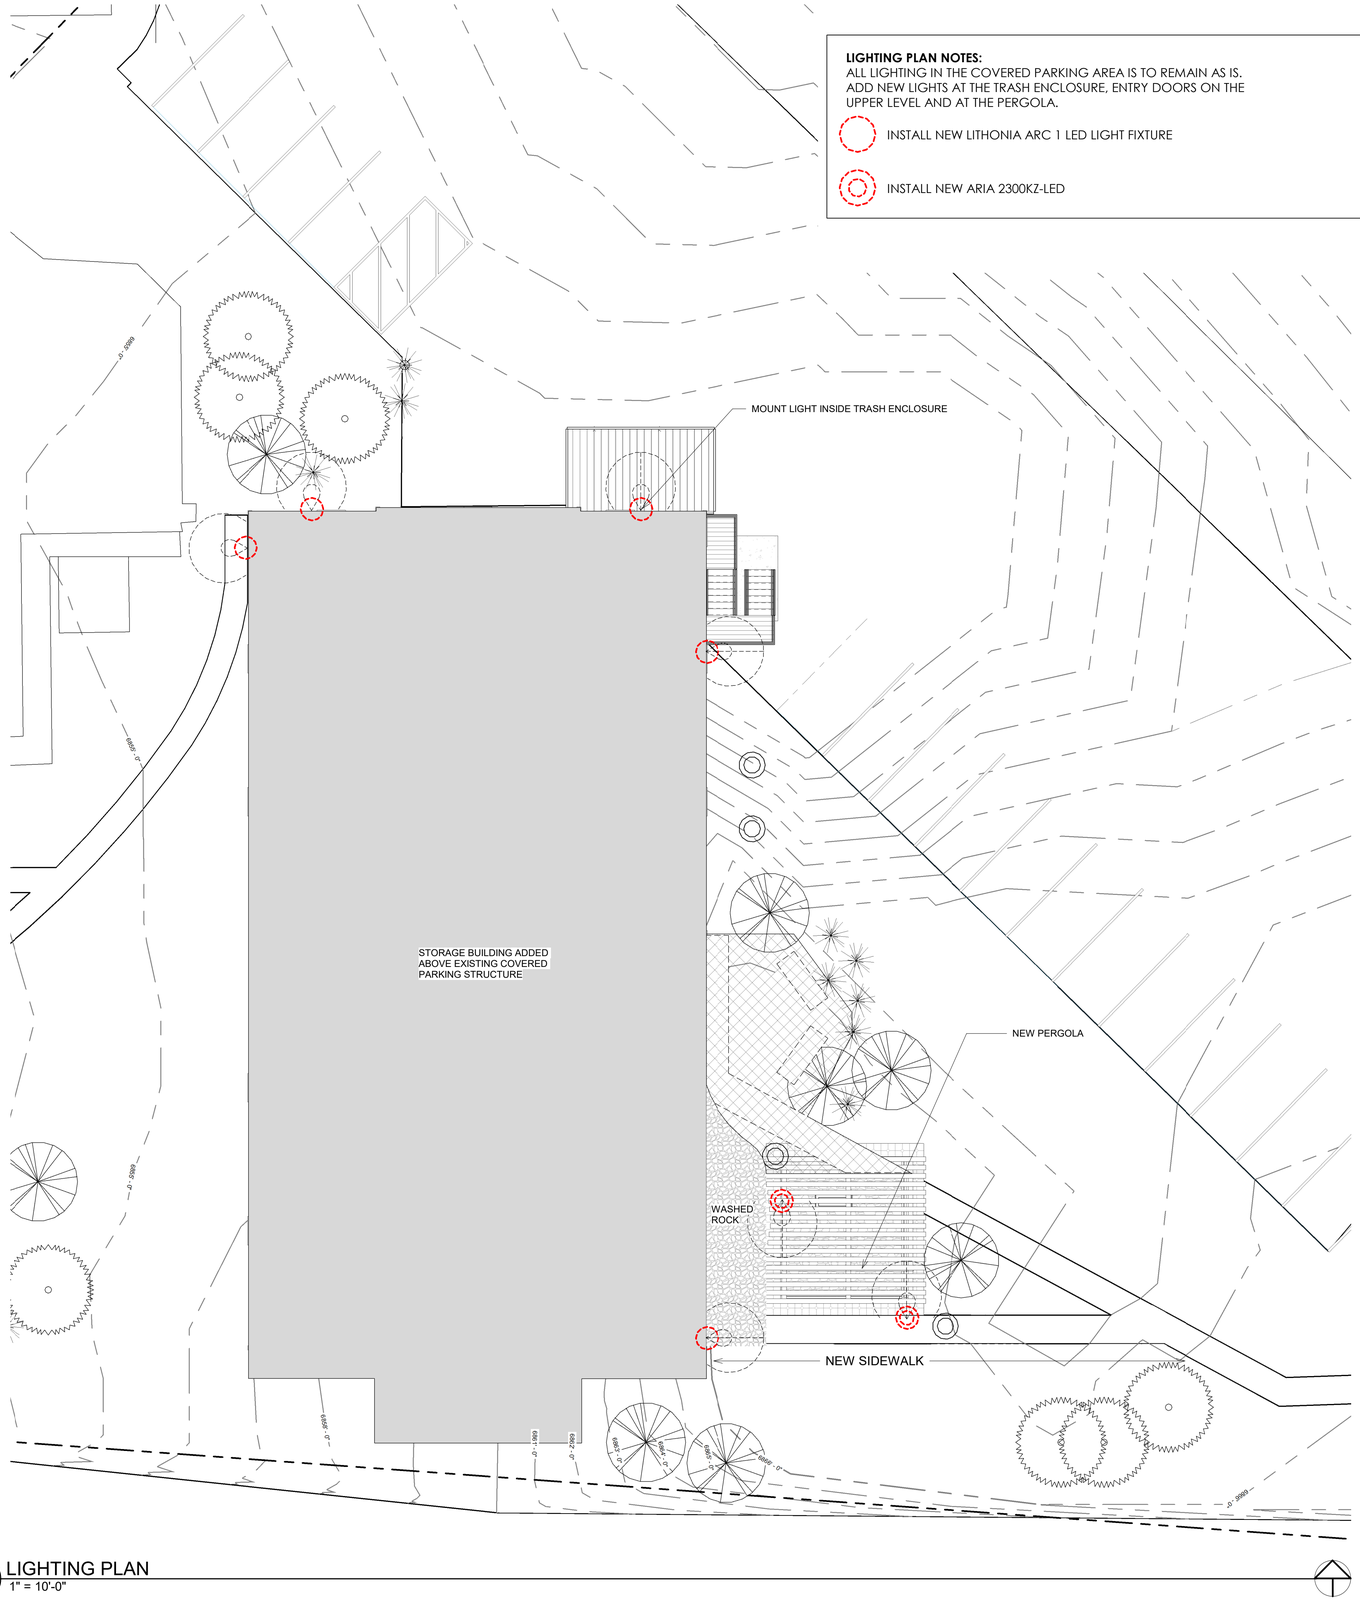

1 DP-2.4 LIGHTING PLAN
1" = 10'-0"

ARC1 LED
Architectural Wall Luminaire

Specifications

Depth (D1):	6.5"
Depth (D2):	4.75"
Height:	5"
Width:	11"
Weight: (without options)	7 lbs

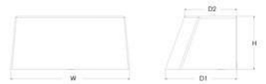

Introduction

The Lithonia Lighting ARC LED wall-mounted luminaires provide both architectural styling and visually comfortable illumination while providing the high energy savings and low initial costs for quick financial payback.

ARC1 delivers up to 3,000 lumens with a soft, non-pixelated light source, creating a visually comfortable environment. The compact size of ARC1, with its integrated emergency battery backup option, is ideal for over-the-door applications.

ARC LED Family Overview

Luminaire	Standard EM, 0°C	Cold EM, -20°C	Approximate Lumens (4000K)				
			P1	P2	P3	P4	P5
ARC1 LED	4W	--	1,500	2,000	3,000	--	--
ARC2 LED	4W	8W	1,500	2,000	3,000	4,000	6,500

Ordering Information

EXAMPLE: ARC1 LED P2 40K MVOLT PE DDBXD

Series	Package	Color Temperature	Voltage	Options		Finish	
ARC1 LED	P1 1,500 Lumens	30K 3000K	MVOLT	E4WH	Emergency battery backup, CEC compliant (4W, 0°C min)[1]	DDBXD	Dark bronze
	P2 2,000 Lumens	40K 4000K	347[1]	PE	Button type photocell for dusk-to-dawn operation	DBLXD	Black
	P3 3,000 Lumens	50K 5000K		DMG	0-10V dimming wires pulled outside fixture (for use with an external control, ordered separately)[2]	DNAXD	Natural aluminum
				SPD6KV	6kV surge protection	DWHXD	White
				FAO	Field adjustable light output device. Allows for easy adjustment to the desired light levels, from 20% to 100%[2]	DSSTXD	Sandstone
						DDBTXD	Textured dark bronze
						DBLBXD	Textured black
						DNATXD	Textured natural aluminum
						DWHGXD	Textured white
						DSSTXD	Textured sandstone

ARIA
2300KZ-LED
SMALL WALL MOUNT LANTERN
Aria is a contemporary style that effortlessly complements the facade of any exterior. Its modern shape in durable aluminum is enhanced by a stainless steel mesh shade. Aria's high style and low maintenance comes standard Dark Sky compliant.

DETAILS	
FINISH:	Buckeye Bronze
MATERIAL:	Aluminum

DIMENSIONS	
WIDTH:	5.3"
HEIGHT:	15.5"
WEIGHT:	2lb
BACK PLATE:	4.5"W X 8.25"H
EXTENSION:	6.8"
TOP TO OUTLET:	5"

LIGHT SOURCE	
LIGHT SOURCE:	Integrated LED
LED NAME:	LESM-100-3
WATTAGE:	14w LED *Included
VOLTAGE:	120v
COLOR TEMP:	3000
LUMENS:	900
CRI:	92
INCANDESCENT EQUIVALENCY:	1 x 75w
DIMMABLE:	Yes - CL Type Dimmer (SSL7A)

SHIPPING	
CARTON LENGTH:	11.6
CARTON WIDTH:	11.6
CARTON HEIGHT:	22.1
CARTON WEIGHT:	3

PRODUCT DETAILS:

- Suitable for use in wet (outdoor direct rain or sprinkler) locations as defined by NEC and CEC. Meets United States UL Underwriters Laboratories & CSA Canadian Standards Association Product Safety Standards
- Fixture is Dark Sky compliant and engineered to minimize light glare upward into the night sky
- Meets California Energy Commission 2013 & 2016 Title regulations/JA8
- 2 year finish warranty
- LED components carry a 5-year limited warranty
- Angular lines, a bold finish and robust details create an industrial edge to add flair to any type of façade
- Bold and robust dark bronze finish

HINKLEY

HINKLEY
33000 Pin Oak Parkway
Avon Lake, OH 44012
PHONE: (440) 653-5500
Toll Free: 1 (800) 446-5539
hinkley.com

DP RESUBMITTAL 7-20-22

NOTICE: DUTY OF COOPERATION
Release of these plans contemplates further cooperation among the owner, his contractor and the architect. Design and construction are complex. Although the architect and his consultants have performed their services with due care and diligence, they cannot guarantee perfection. Communication is imperfect and every contingency cannot be anticipated. Any ambiguity or discrepancy discovered by the use of these plans shall be reported immediately to the architect. Failure to notify the architect compounds misunderstanding and increases construction costs. A failure to cooperate by a simple notice to the architect shall relieve the architect from responsibility for the consequences. Changes made from the plans without consent of the architect are unauthorized and shall relieve the architect of responsibility for all consequences arriving out of such changes.

All design, documents and data prepared by Eric Smith Associates, P.C. as instruments of service shall remain property of Eric Smith Associates, P.C. and shall not be copied, changed or disclosed in any form whatsoever without first obtaining the express written consent of Eric Smith Associates, P.C.

© Eric Smith Associates, P.C.

REVISIONS

No.	Description	Date

PARKING GARAGE SOUTH
THE LODGE AT STEAMBOAT
2700 VILLAGE DR.
STEAMBOAT SPRINGS, CO

ERIC SMITH ASSOCIATES, P.C.
1919 SEVENTH STREET
BOULDER, COLORADO, 80302
(303) 442-5458, (303) 442-4745 FAX

Job Number:	20019.00
Date:	7/15/2021
Drawn By:	AH
Checked By:	TT

Project Phase
PLANNING SUBMITTAL

Sheet Title
LIGHTING PLAN

Sheet Number
DP-2.4

7/19/2022 11:38:09 AM FILE: 20019.00 The Lodge Parking Structure_SOUTH DP Submittal_R22.rvt