SANITARY LATERAL MAIN PROFILE

LOTS 5 THROUGH 9, BLOCK 12,
ORIGINAL TOWN OF STEAMBOAT SPRINGS,
LOCATED IN THE SW ¼ OF SECTION 8, TOWNSHIP 6 NORTH, RANGE 84 WEST, 6TH P.M.,
STEAMBOAT SPRINGS, ROUTT COUNTY, COLORADO

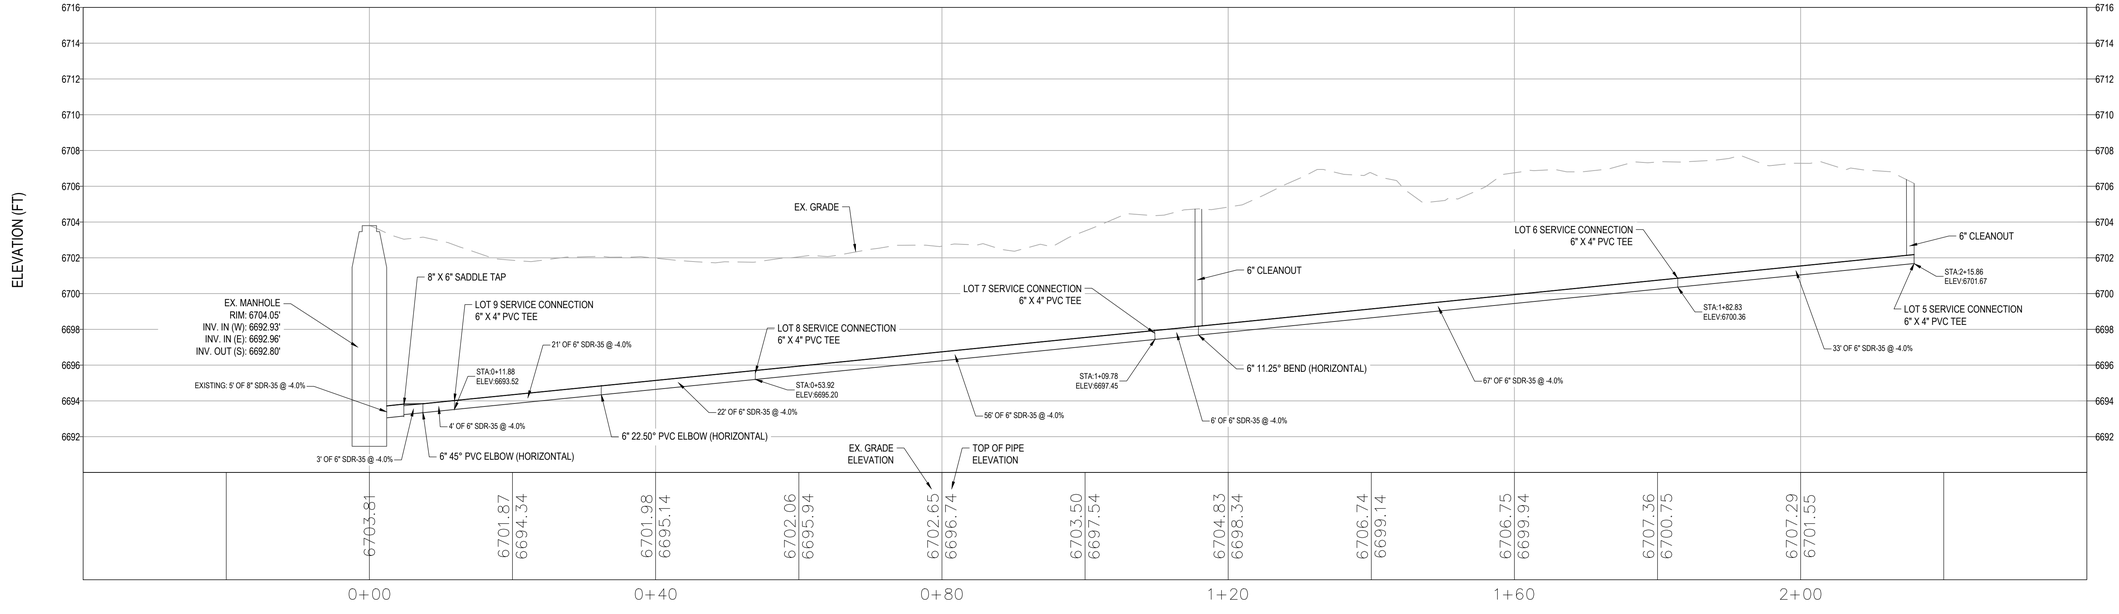

SANITARY LATERAL MAIN PROFILE
HORIZONTAL SCALE: 1" = 10'
VERTICAL SCALE: 1" = 4'

FOUR POINTS SURVEYING ENGINEERING

440 S. Lincoln Ave, Suite 4A
P.O. Box 775966
Steamboat Springs, CO 80487
(970)-871-6772
www.fourpointsse.com

NO.	DATE	REVISIONS	INT

LOTS 5-8, BLOCK 12
STEAMBOAT SPRINGS, CO 80487

DATE: 06/17/2024
JOB #: 1027-032
DRAWN BY: DSC
DESIGN BY: DSC
REVIEW BY: WNM

IF THIS DRAWING IS PRESENTED IN A FORMAT OTHER THAN 24" X 36", THE GRAPHIC SCALE SHOULD BE UTILIZED.

DRAWING: SANITARY LATERAL MAIN PROFILE

SHEET NO.
C2