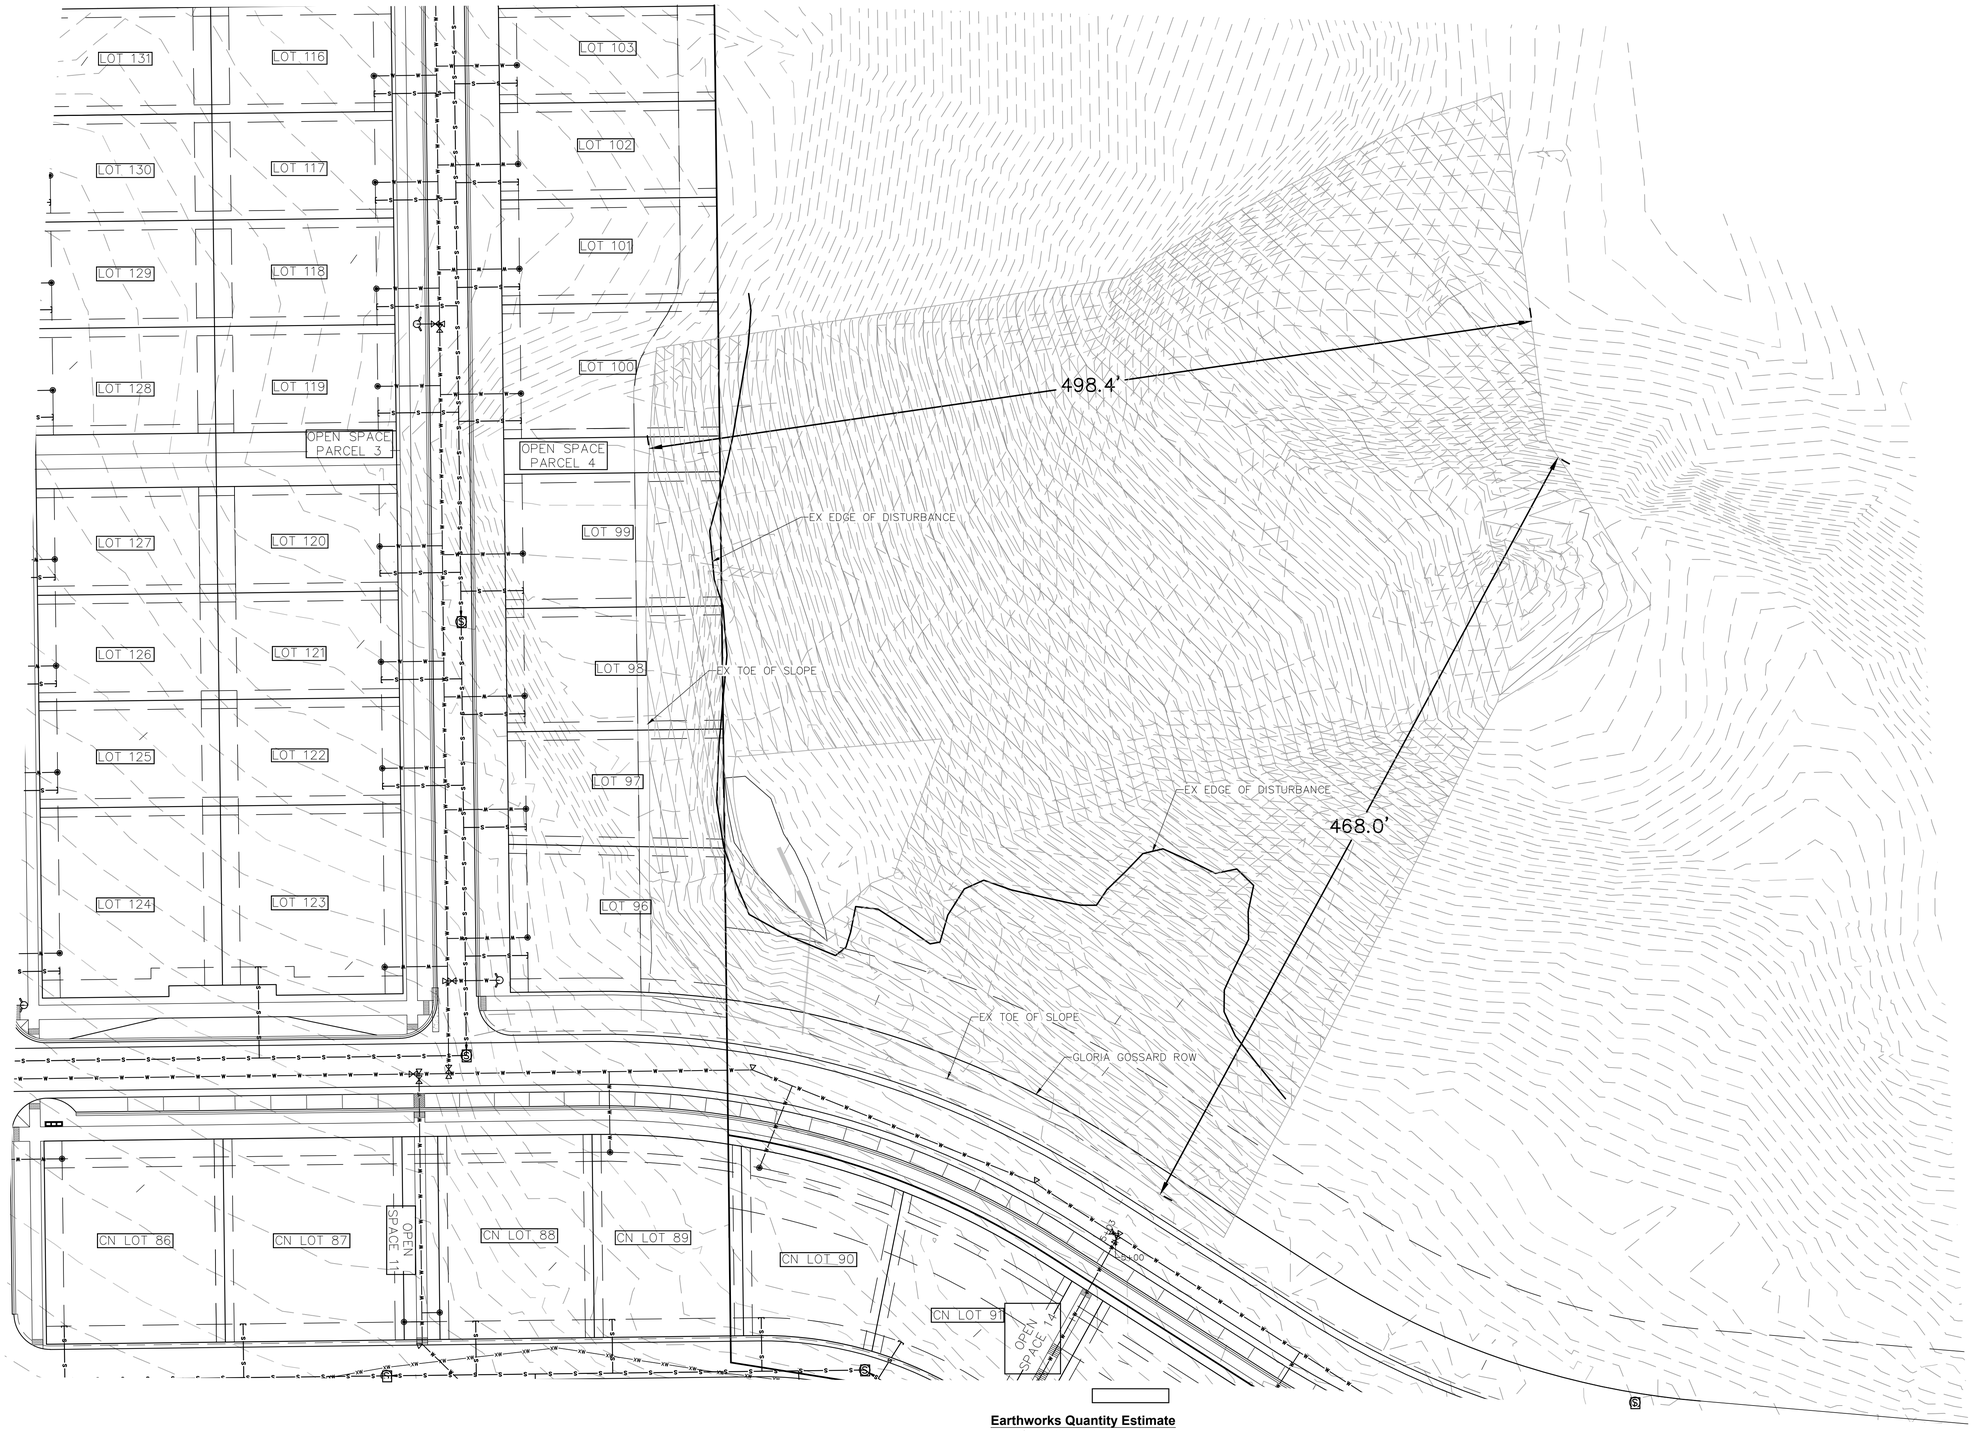

Earthworks Quantity Estimate
Cut = 84,450 cu. yds.

FOUR POINTS SURVEYING ENGINEERING

440 S. Lincoln Ave, Suite 4A
P.O. Box 775966
Steamboat Springs, CO 80487
(970)-871-6772
www.fourpointsse.com

No.	DATE	REVISIONS	INT

OVERLOOK PARK

GLORIA GOSSARD PARKWAY
STEAMBOAT SPRINGS, CO 80487

Horizontal Scale

20' 0 10' 20'

1" = 20'

Contour Interval = 2 ft

DATE: 6-8-2022
JOB #: 1670-001
DRAWN BY: MDM
DESIGN BY: MDM
REVIEW BY: OVERLOOK TEAM

IF THIS DRAWING IS PRESENTED IN A FORMAT OTHER THAN 24" X 36", THE GRAPHIC SCALE SHOULD BE UTILIZED.

DRAWING:

GLORIA GOSSARD 4:1 GRADING EXHIBIT

SHEET #

EXH1