NOT FOR CONSTRUCTION

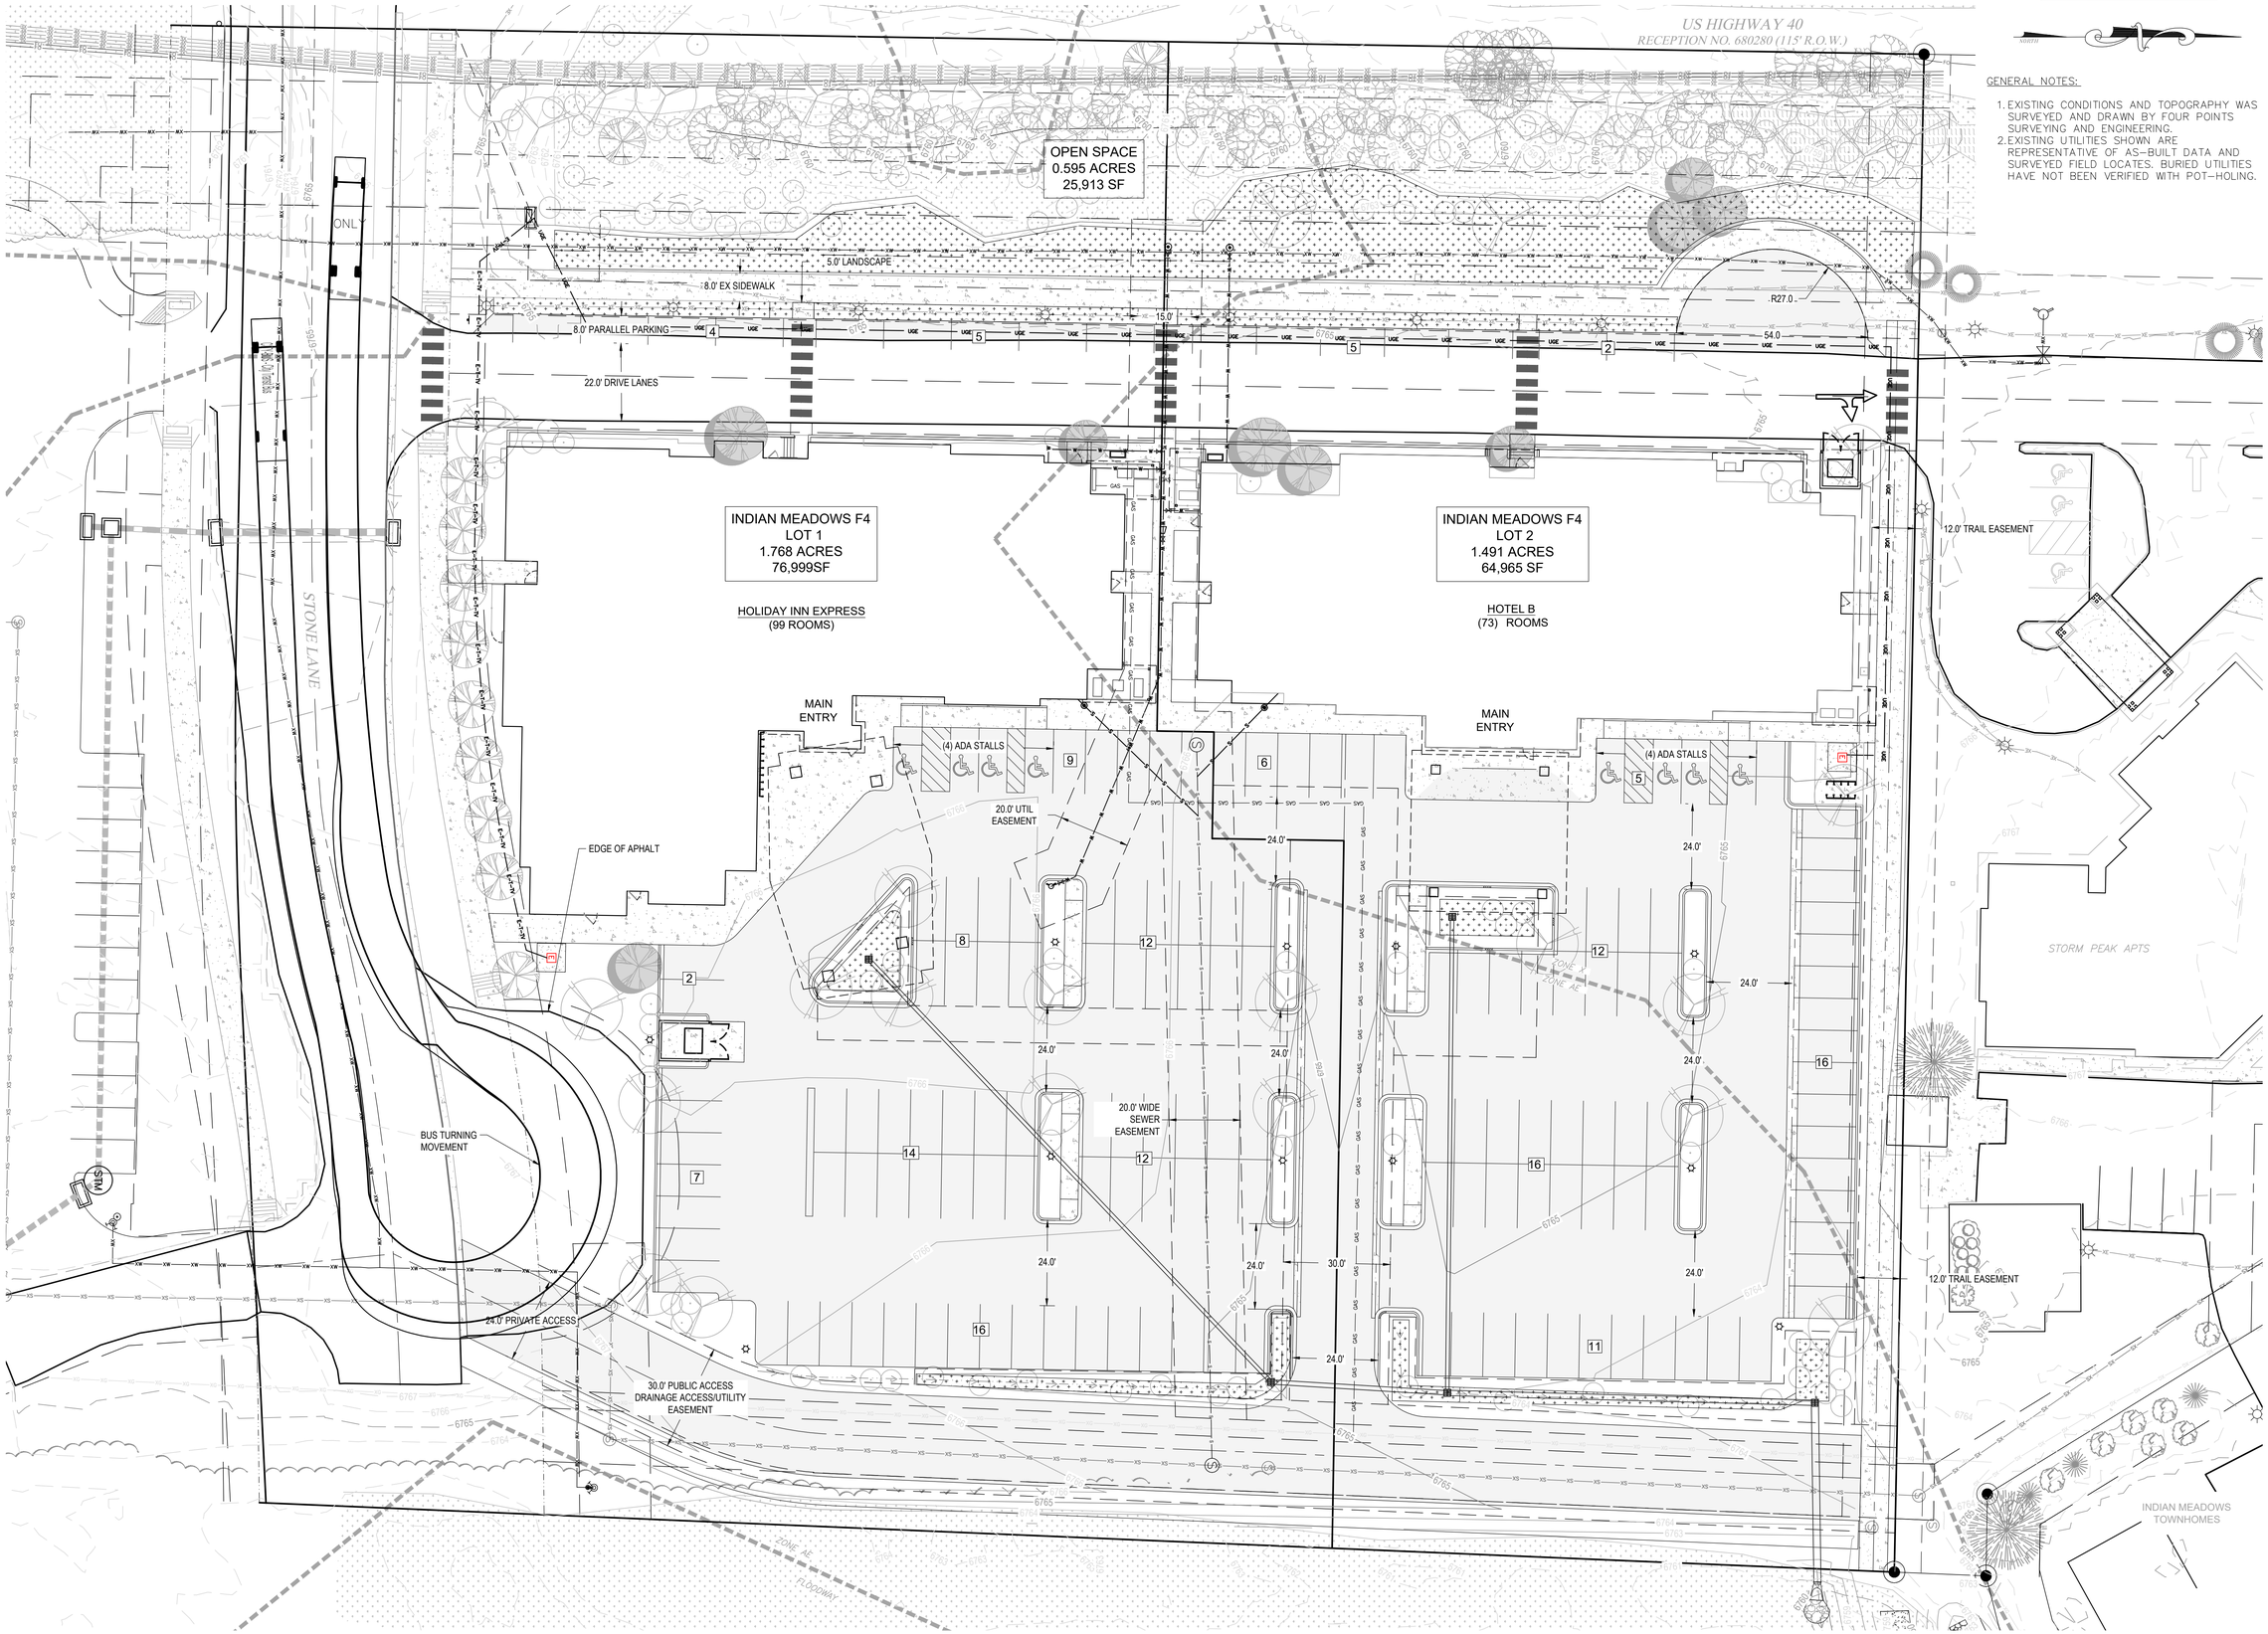

GENERAL NOTES:

1. EXISTING CONDITIONS AND TOPOGRAPHY WAS SURVEYED AND DRAWN BY FOUR POINTS SURVEYING AND ENGINEERING.
2. EXISTING UTILITIES SHOWN ARE REPRESENTATIVE OF AS-BUILT DATA AND SURVEYED FIELD LOCATES. BURIED UTILITIES HAVE NOT BEEN VERIFIED WITH POT-HOLING.

FOUR POINTS SURVEYING ENGINEERING
440 S. Lincoln Ave, Suite 4A
P.O. Box 775966
Steamboat Springs, CO 80487
(970)-871-6772
www.fourpointsse.com

No.	DATE	REVISIONS	INT

HOLIDAY INN EXPRESS & HOTEL B DEVELOPMENT PLANS INDIAN MEADOWS FIL. NO. 4 LOTS 1 AND 2 STEAMBOAT SPRINGS, CO 80487

HORIZONTAL SCALE

0 20' 40'

SCALE: 1" = 20'

CONTOUR INTERVAL = 1 FT

DATE: 5/30/2023
JOB #: 1448-005
DRAWN BY: AP/WNM
DESIGN BY: AP/WNM
REVIEW BY: FPSE

IF THIS DRAWING IS PRESENTED IN A FORMAT OTHER THAN 24" X 36", THE GRAPHIC SCALE SHOULD BE UTILIZED.

DRAWING: BUS TURNING ANALYSIS

SHEET NO.

C16

PLOT DATE: 5/25/2023 8:18 AM BY: ADAM CAMANO CTB: FPSE-BW.CTB

DRAWING FILE: P:\1448-005 LOT 1 INDIAN MEADOWS F3 HOTELS\FPSE\CONSTRUCTION PLANS\1448-005 TURNING.DWG