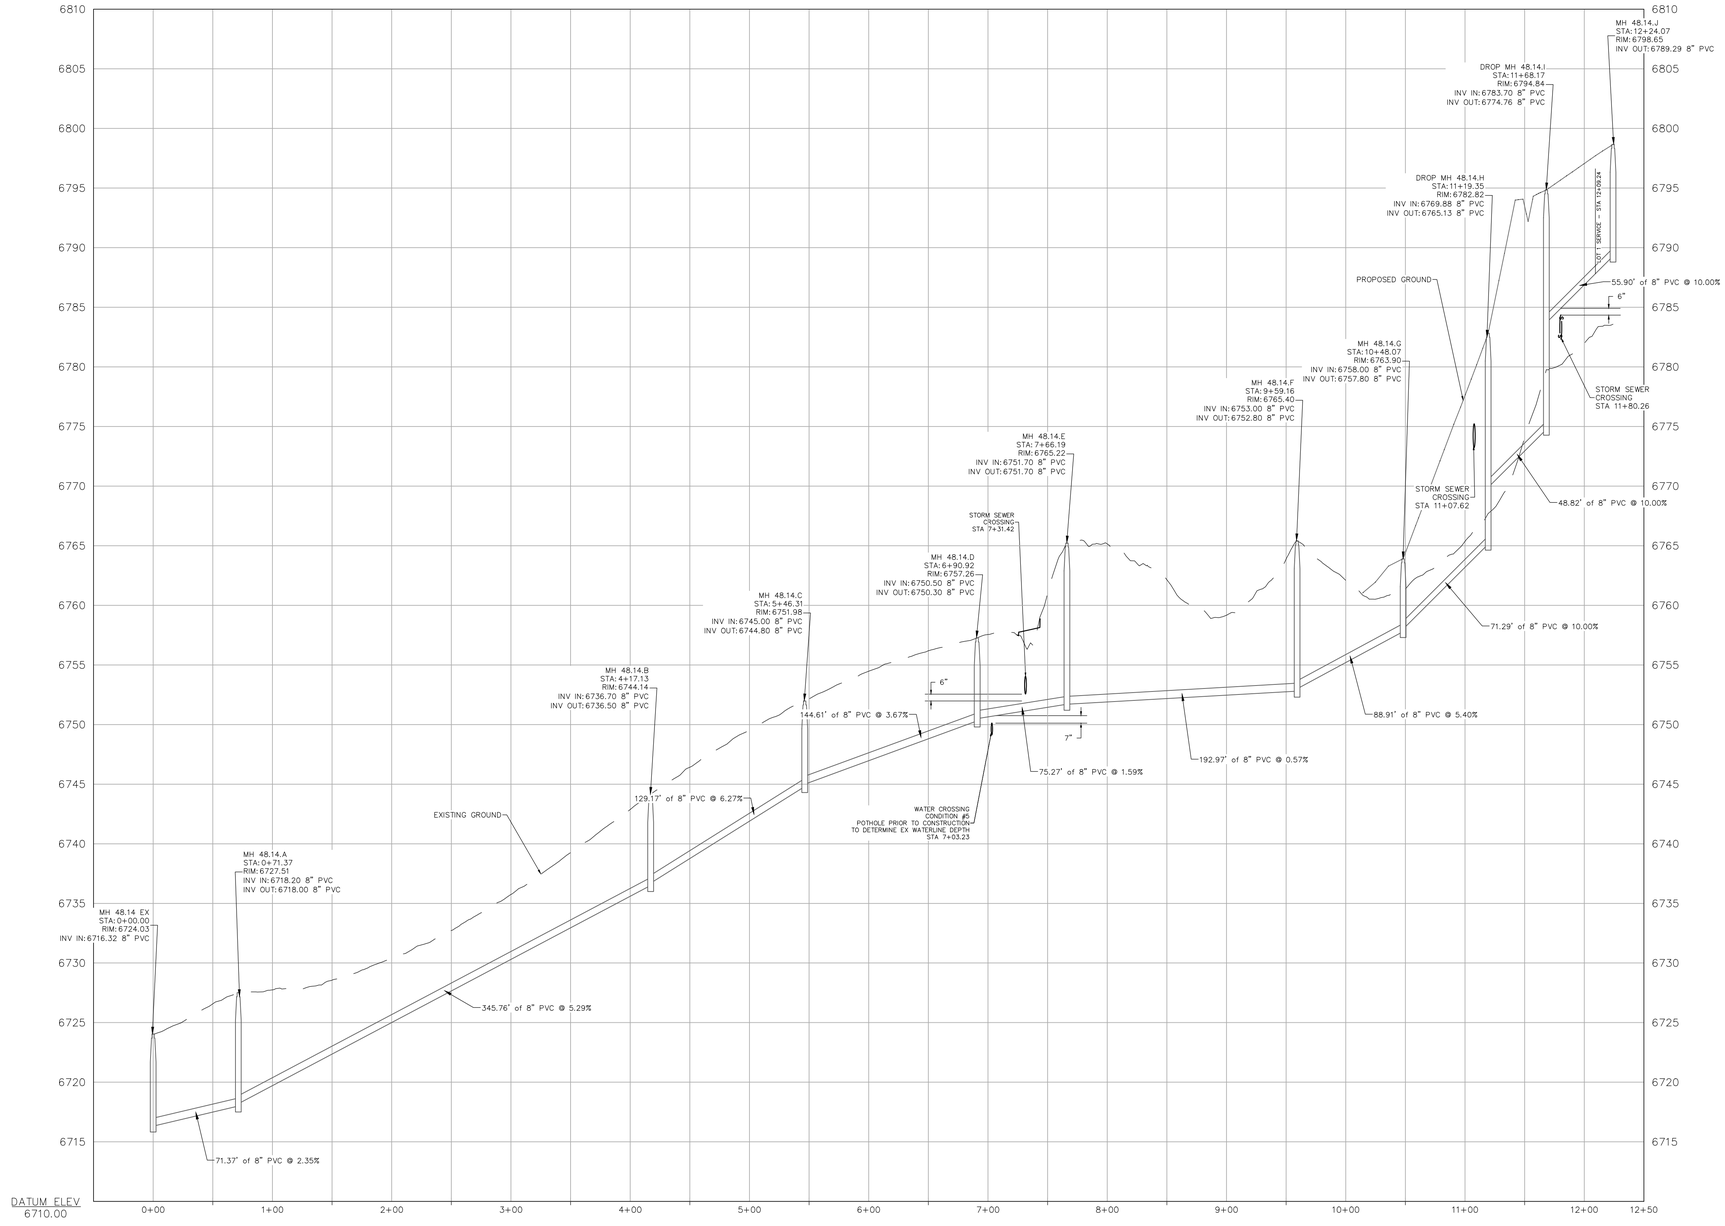


PROFILE SCALE
HORIZ SCALE: 1"=60'
VERT SCALE: 1"=6'


FOUR POINTS SURVEYING ENGINEERING

440 S. Lincoln Ave, Suite 4A
P.O. Box 775966
Steamboat Springs, CO 80487
(970)-871-6772
www.fourpointsse.com


| No. | DATE | REVISIONS | INT |
|---|---|---|---|
| | | | |

# STEAMBOAT AIRPARK SUBDIVISION
# CONSTRUCTION DRAWINGS

## GLORIA GOSSARD PARKWAY
## STEAMBOAT SPRINGS, CO 80487

**Horizontal Scale**

60' 0 30' 60'

1" = 60'

Contour Interval = 2 ft

DATE: 12-1-2023
JOB #: 1992-001
DRAWN BY: MDM
DESIGN BY: MDM
REVIEW BY: WNM

IF THIS DRAWING IS PRESENTED IN A FORMAT OTHER THAN 24" X 36", THE GRAPHIC SCALE SHOULD BE UTILIZED.

DRAWING: **SEWER PROFILE**

SHEET #

**C15a**