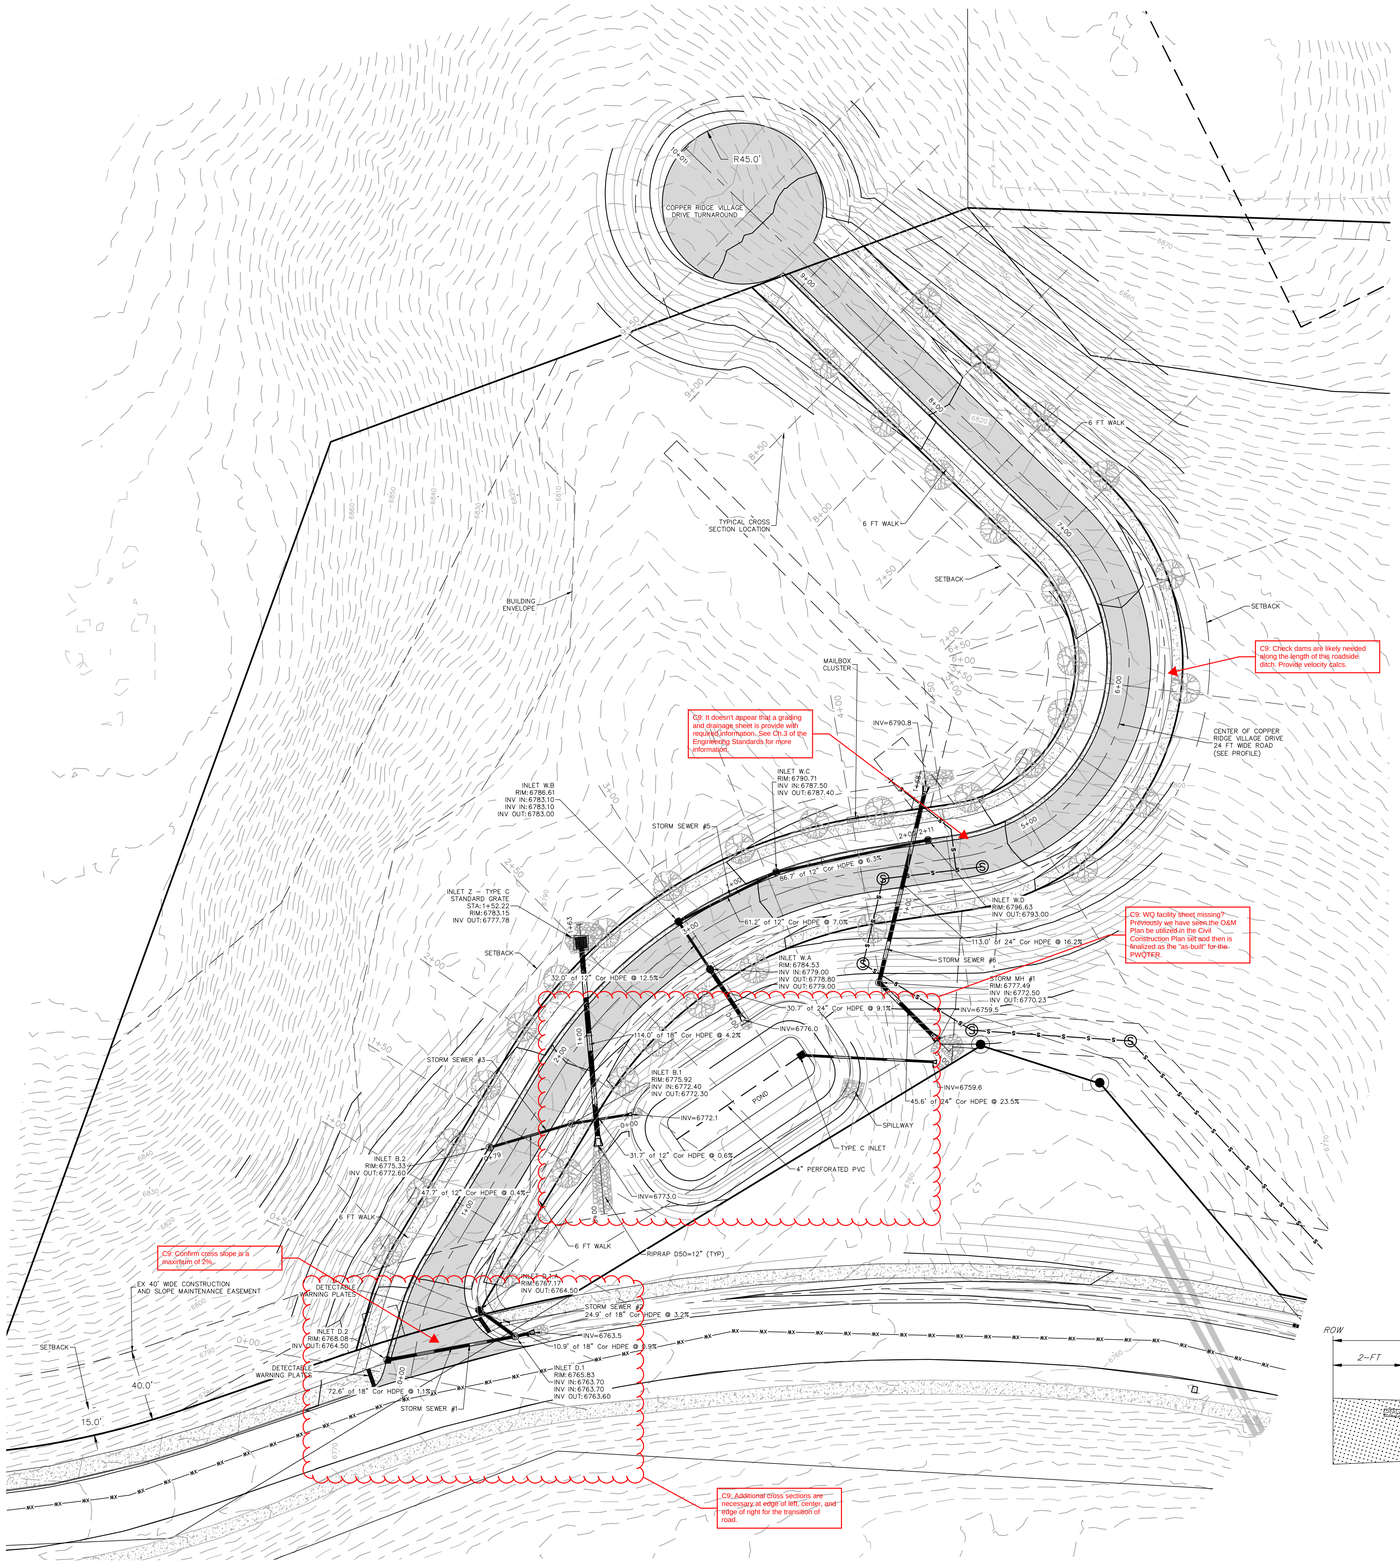

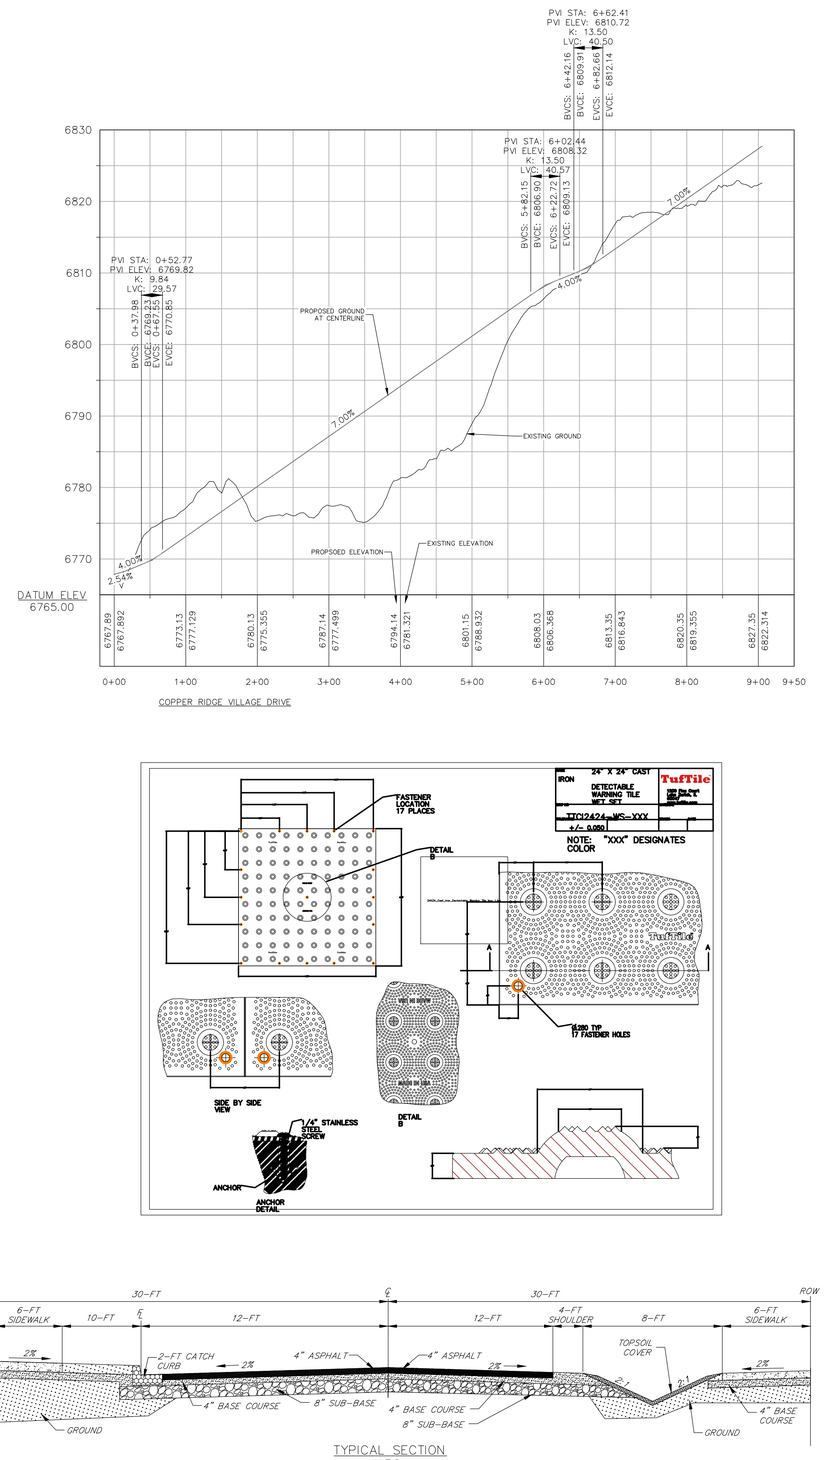

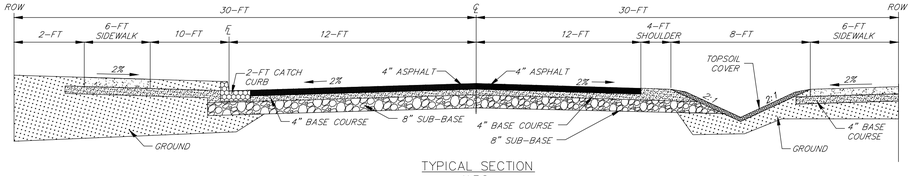

TYPICAL SECTION
N.T.S.

FOUR POINTS SURVEYING ENGINEERING
440 S. Lincoln Ave, Suite 4B
P.O. Box 775966
Steamboat Springs, CO 80487
(970)-871-6772
matthew@fourpointsse.com

No.	DATE	REVISIONS	INT

STEAMBOAT AIRPARK SUBDIVISION CONSTRUCTION DRAWINGS

GLORIA GOSSARD PARKWAY STEAMBOAT SPRINGS, CO 80487

Horizontal Scale

0' 5' 10' 20' 40'

1" = 40'

Contour Interval = 2 ft

DATE:	12-1-2023
JOB #:	1992-001
DRAWN BY:	MDM
DESIGN BY:	MDM
REVIEW BY:	WNM

IF THIS DRAWING IS PRESENTED IN A FORMAT OTHER THAN 24" X 36", THE GRAPHIC SCALE SHOULD BE UTILIZED.

DRAWING: **COPPER RIDGE VILLAGE DRIVE PLAN & PROFILE**

SHEET #

C9