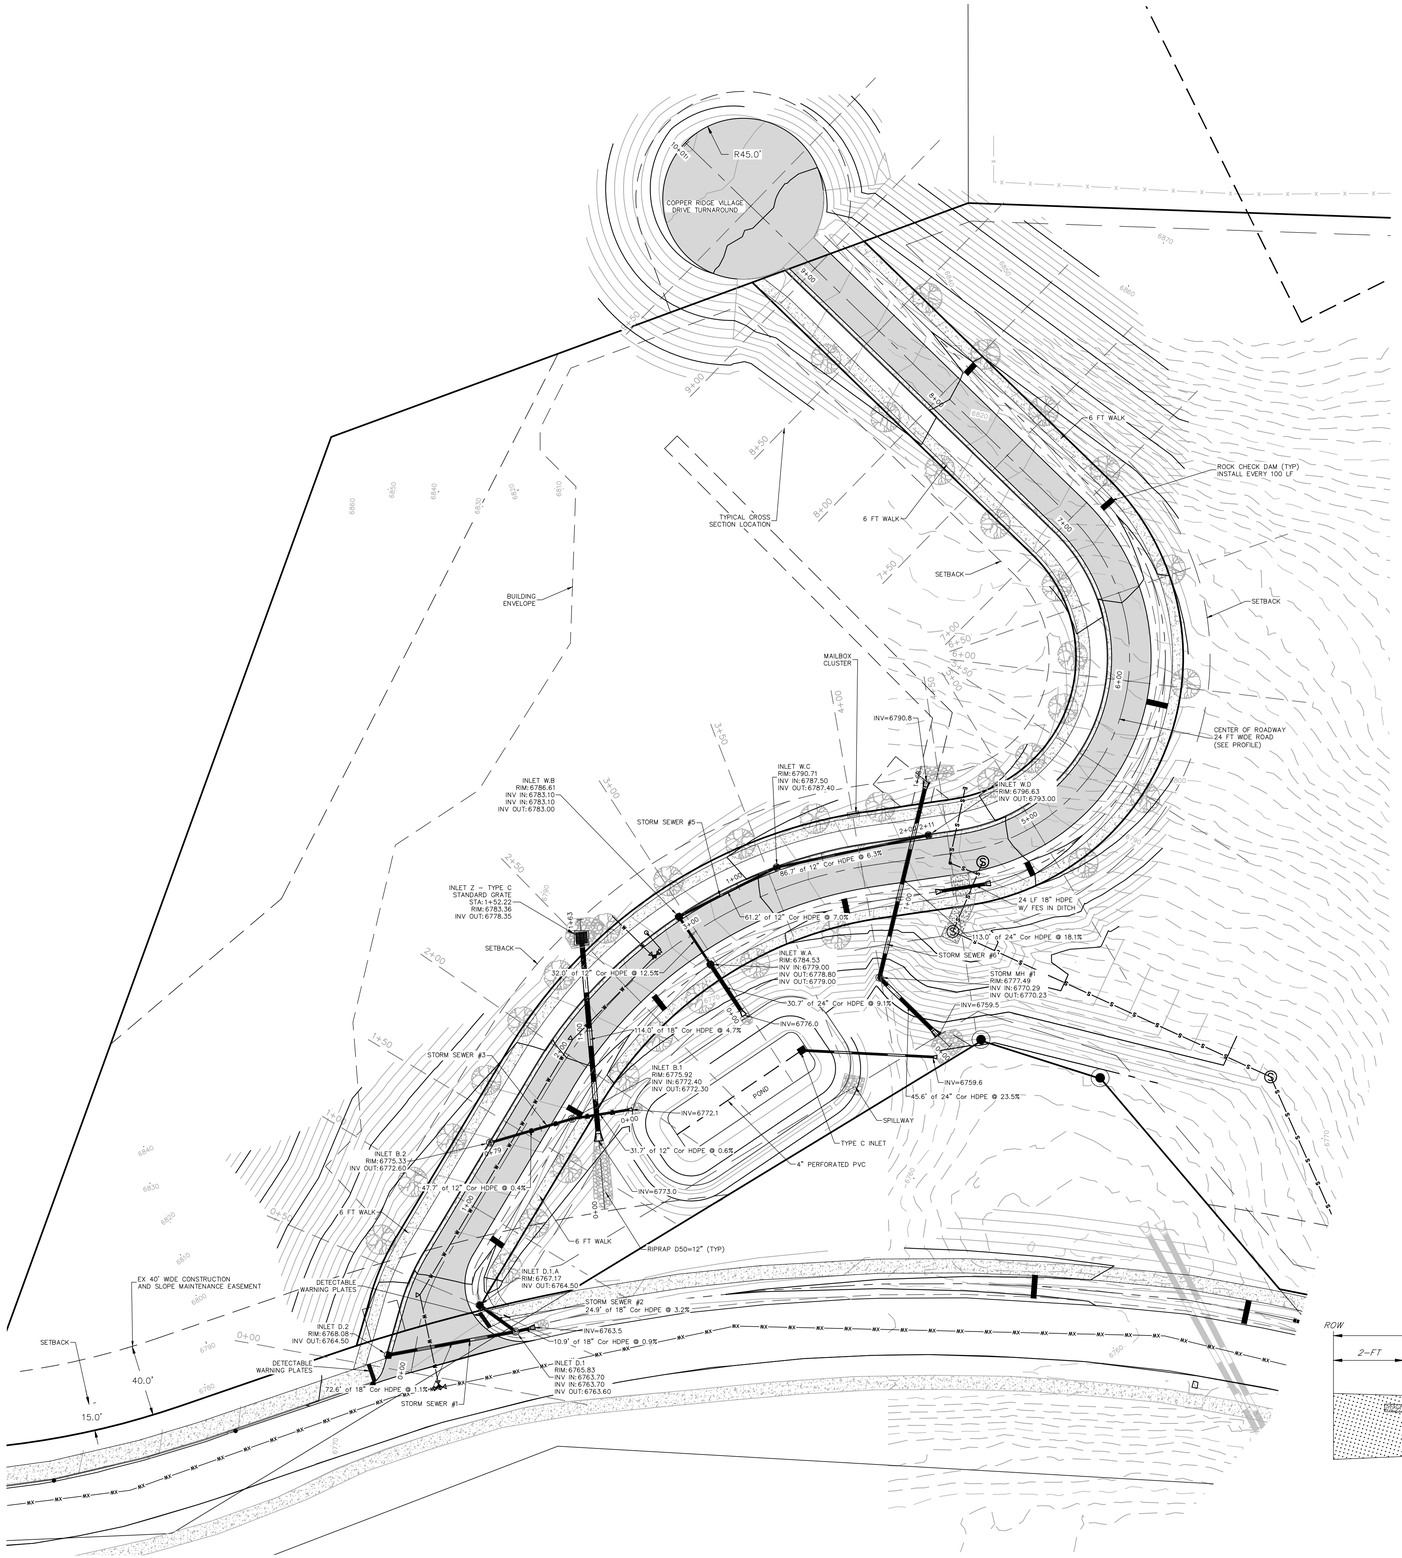

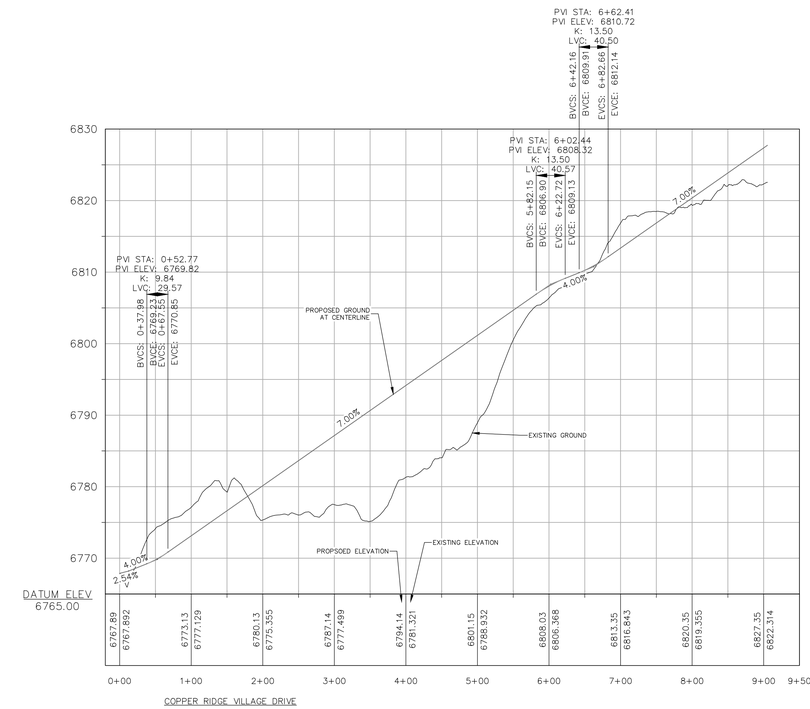

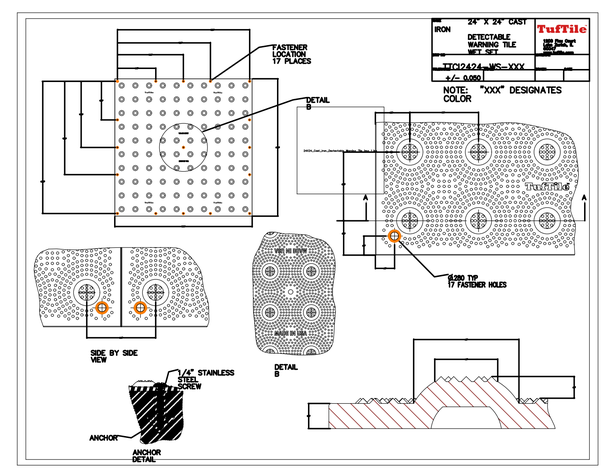

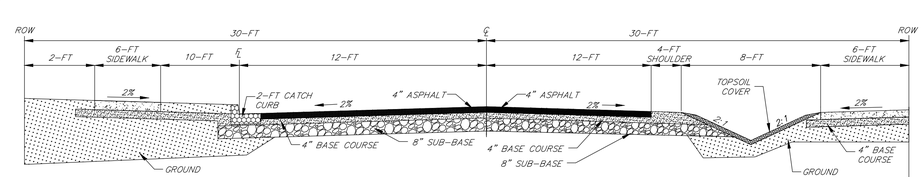

TYPICAL SECTION
N.T.S.

FOUR POINTS SURVEYING ENGINEERING
440 S. Lincoln Ave, Suite 4B
P.O. Box 775966
Steamboat Springs, CO 80487
(970)-871-6772
matthew@fourpointsse.com

No.	DATE	REVISIONS	INT
1	2/12/2024	DRT REVIEW & RESPONSE	MDM
2	4/18/2024	DRT REVIEW & RESPONSE	MDM

STEAMBOAT AIRPARK SUBDIVISION CONSTRUCTION DRAWINGS

GLORIA GOSSARD PARKWAY STEAMBOAT SPRINGS, CO 80487

Horizontal Scale

1" = 40'

Contour Interval = 2 ft

DATE: 12-1-2023
JOB #: 1992-001
DRAWN BY: MDM
DESIGN BY: MDM
REVIEW BY: WNM

IF THIS DRAWING IS PRESENTED IN A FORMAT OTHER THAN 24" X 36", THE GRAPHIC SCALE SHOULD BE UTILIZED.

DRAWING:

ROADWAY GRADING, DRAINAGE, PLAN & PROFILE

SHEET #

C9