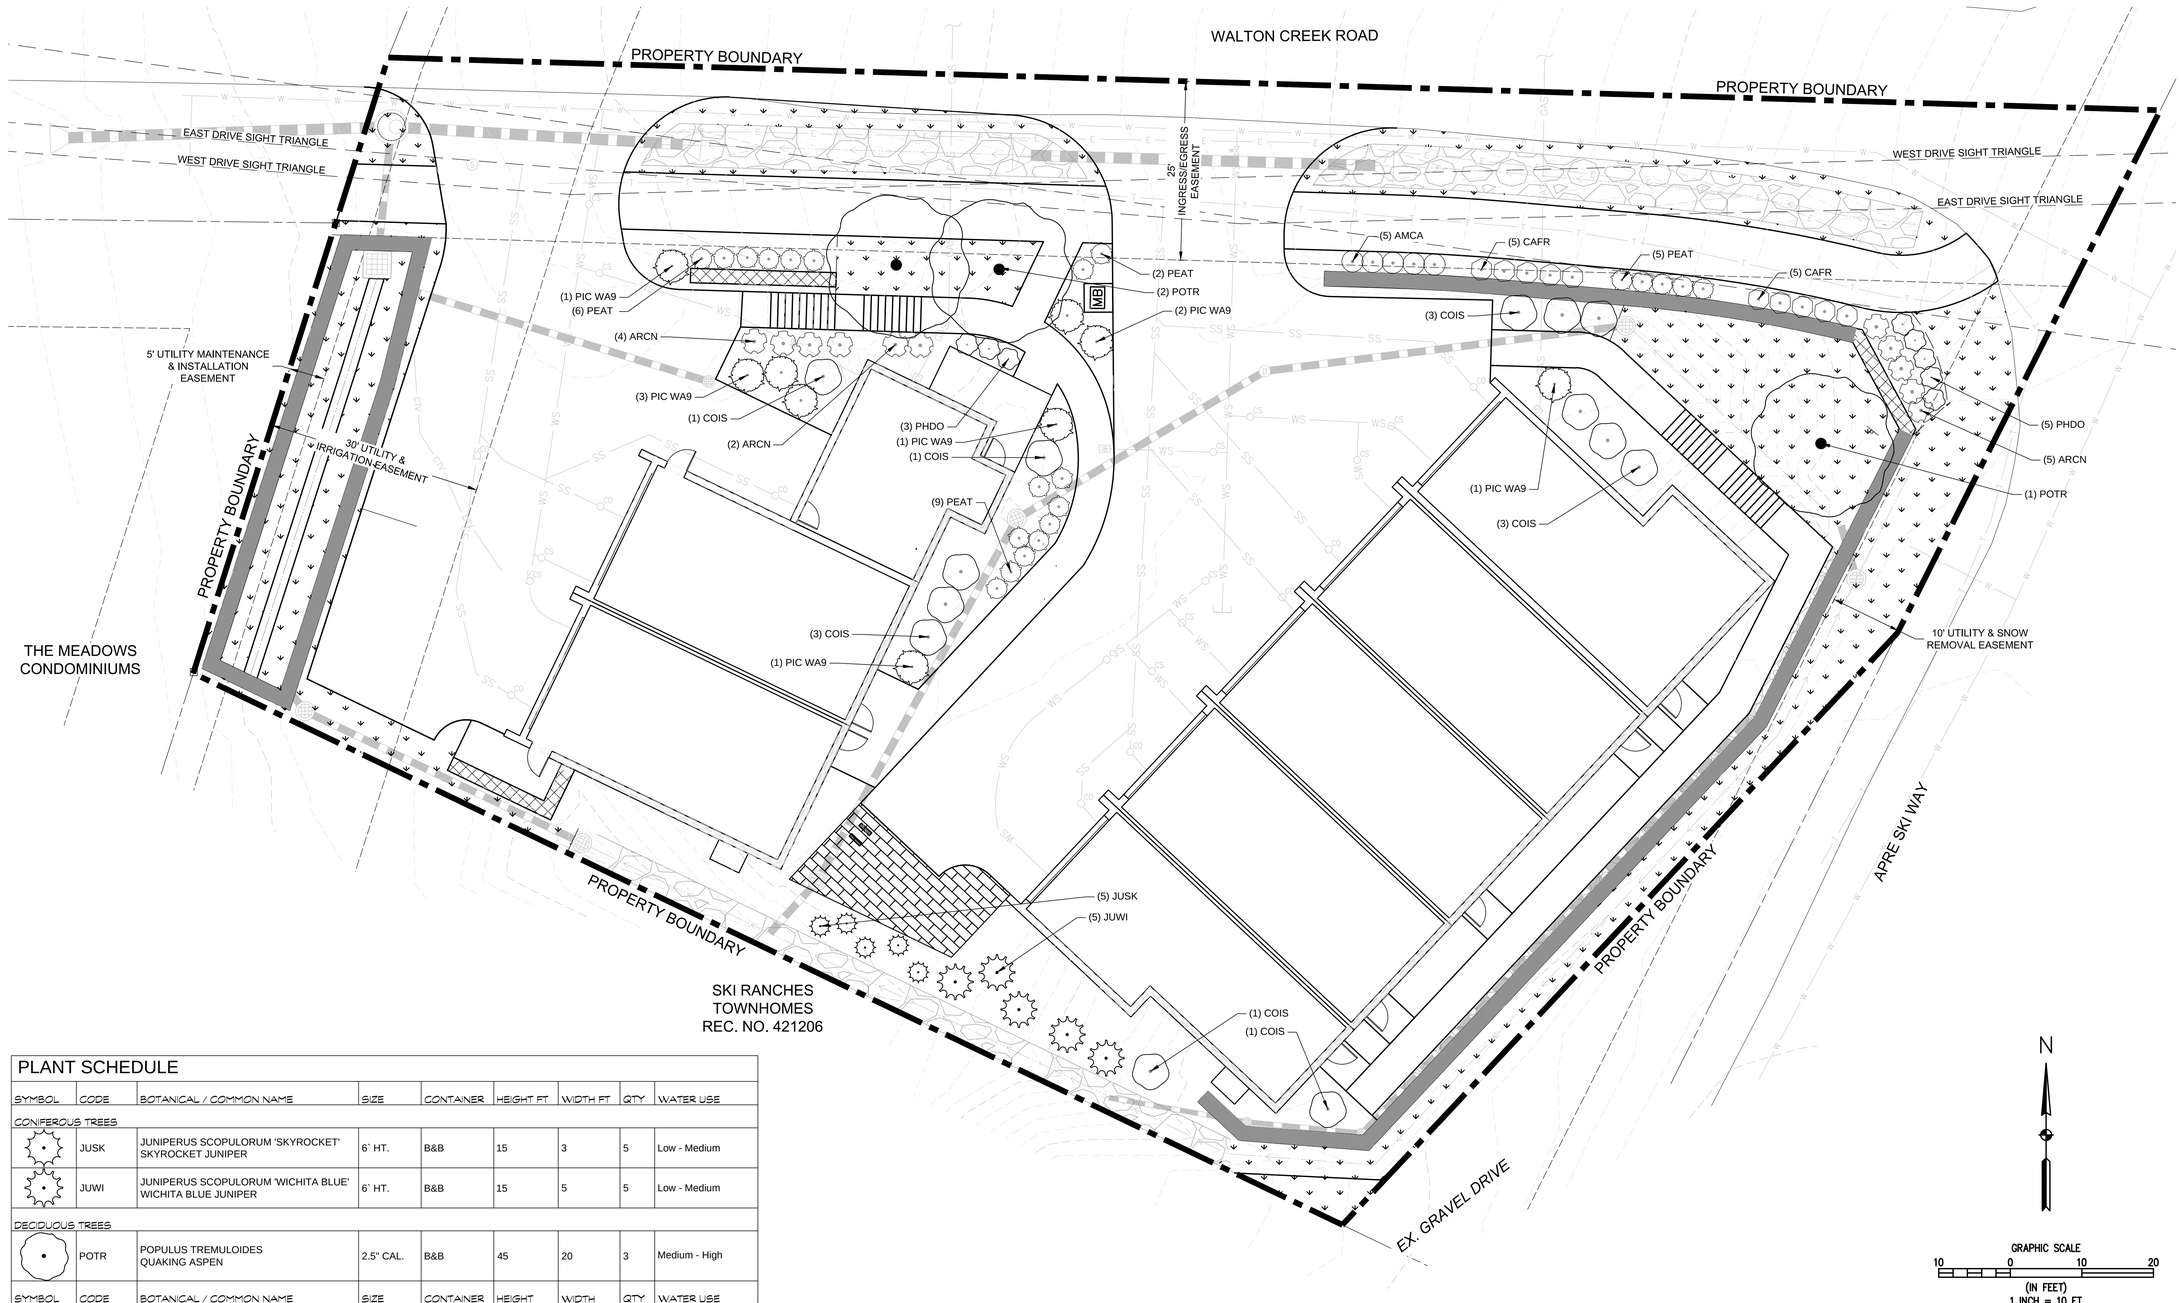

PLANT SCHEDULE

SYMBOL	CODE	BOTANICAL / COMMON NAME	SIZE	CONTAINER	HEIGHT FT	WIDTH FT	QTY	WATER USE
CONIFEROUS TREES								
	JUSK	JUNIPERUS SCOPULORUM 'SKYROCKET' SKYROCKET JUNIPER	6` HT.	B&B	15	3	5	Low - Medium
	JUWI	JUNIPERUS SCOPULORUM 'WICHITA BLUE' WICHITA BLUE JUNIPER	6` HT.	B&B	15	5	5	Low - Medium
DECIDUOUS TREES								
	POTR	POPULUS TREMULOIDES QUAKING ASPEN	2.5" CAL.	B&B	45	20	3	Medium - High
SYMBOL	CODE	BOTANICAL / COMMON NAME	SIZE	CONTAINER	HEIGHT	WIDTH	QTY	WATER USE
DECIDUOUS SHRUBS								
	AMCA	AMORPHA CANESCENS LEADPLANT	5 GAL.		4	3	5	Very low - Medium
	CAFR	CARAGANA FRUTEX 'GLOBOSA' GLOBE RUSSIAN PEASHRUB	5 GAL.		3	3	10	Medium
	COIS	CORNUS SERICEA 'ISANTI' ISANTI RED TWIG DOGWOOD	5 GAL.		5	5	13	Medium - High
	PEAT	PEROVSKIA ATRIPLICIFOLIA 'LITTLE SPIRE' LITTLE SPIRE RUSSIAN SAGE	5 GAL.		3	3	22	Very low
	PHDO	PHYSOCARPUS OPULIFOLIUS 'DONNA MAY' LITTLE DEVIL™ DWARF NINEBARK	5 GAL.		3	3	8	Low - Medium
EVERGREEN SHRUBS								
	ARCN	ARTEMISIA CANA SILVER SAGEBRUSH	5 GAL.		4	3	11	Very low - Low
	PIC WA9	PICEA PUNGENS `WALDBRUNN` WALDBRUNN DWARF COLORADO SPRUCE	5 GAL.		3	5	9	Medium

BASELINE
Engineering · Planning · Surveying
1189 HILLTOP PKWY, SUITE 204 • STEAMBOAT SPRINGS, CO 80477
P: 970.879.1825 • F: 303.940.9859 • www.baselinecorp.com

DESIGNED BY TJM | DRAWN BY TJM | CHECKED BY SRO

REVISION	DESCRIPTION	PREPARED BY	DATE
	2ND SUBMITTAL		12/5/2024

MAY RIEGLER PROPERTIES
CITY OF STEAMBOAT SPRINGS ROUTT COUNTY
WALTON CREEK TOWNHOMES
2075 WALTON CREEK ROAD
LANDSCAPE PLAN

PREPARED UNDER THE DIRECT SUPERVISION OF
PRELIMINARY NOT FOR CONSTRUCTION
FOR AND ON BEHALF OF BASELINE CORPORATION

INITIAL SUBMITTAL 4/05/2024
DRAWING SIZE 24" X 36"
SURVEY FIRM FOUR POINTS, INC. SURVEY DATE 10/24/2021
JOB NO. C020261
DRAWING NAME 20261 LANDSCAPE PLAN.dwg
SHEET 8 OF 4
L1

O:\C020261 2075 Walton Creek Rd Townhomes\Drawings\Preliminary Drawings\20261 LANDSCAPE PLAN.dwg, 12/5/2024 1:52:06 PM, Scott Ohm