

5/5/2025 2:04:35 PM G:\Shared drives\PROJECTS\24.01 - McEntee\Revit\24.009.xb.rvt

① Elevation BD 1 NORTHEAST
1/4" = 1'-0" (GLAZING = 12.7%)




③ Elevation BD 1 SOUTHWEST
1/4" = 1'-0" (GLAZING = 13.6%)




② Elevation BD 1 NORTHWEST
1/4" = 1'-0" (GLAZING = 12.8%)



④ Elevation BD 1 SOUTHEAST
1/4" = 1'-0" (GLAZING = 15.0%)

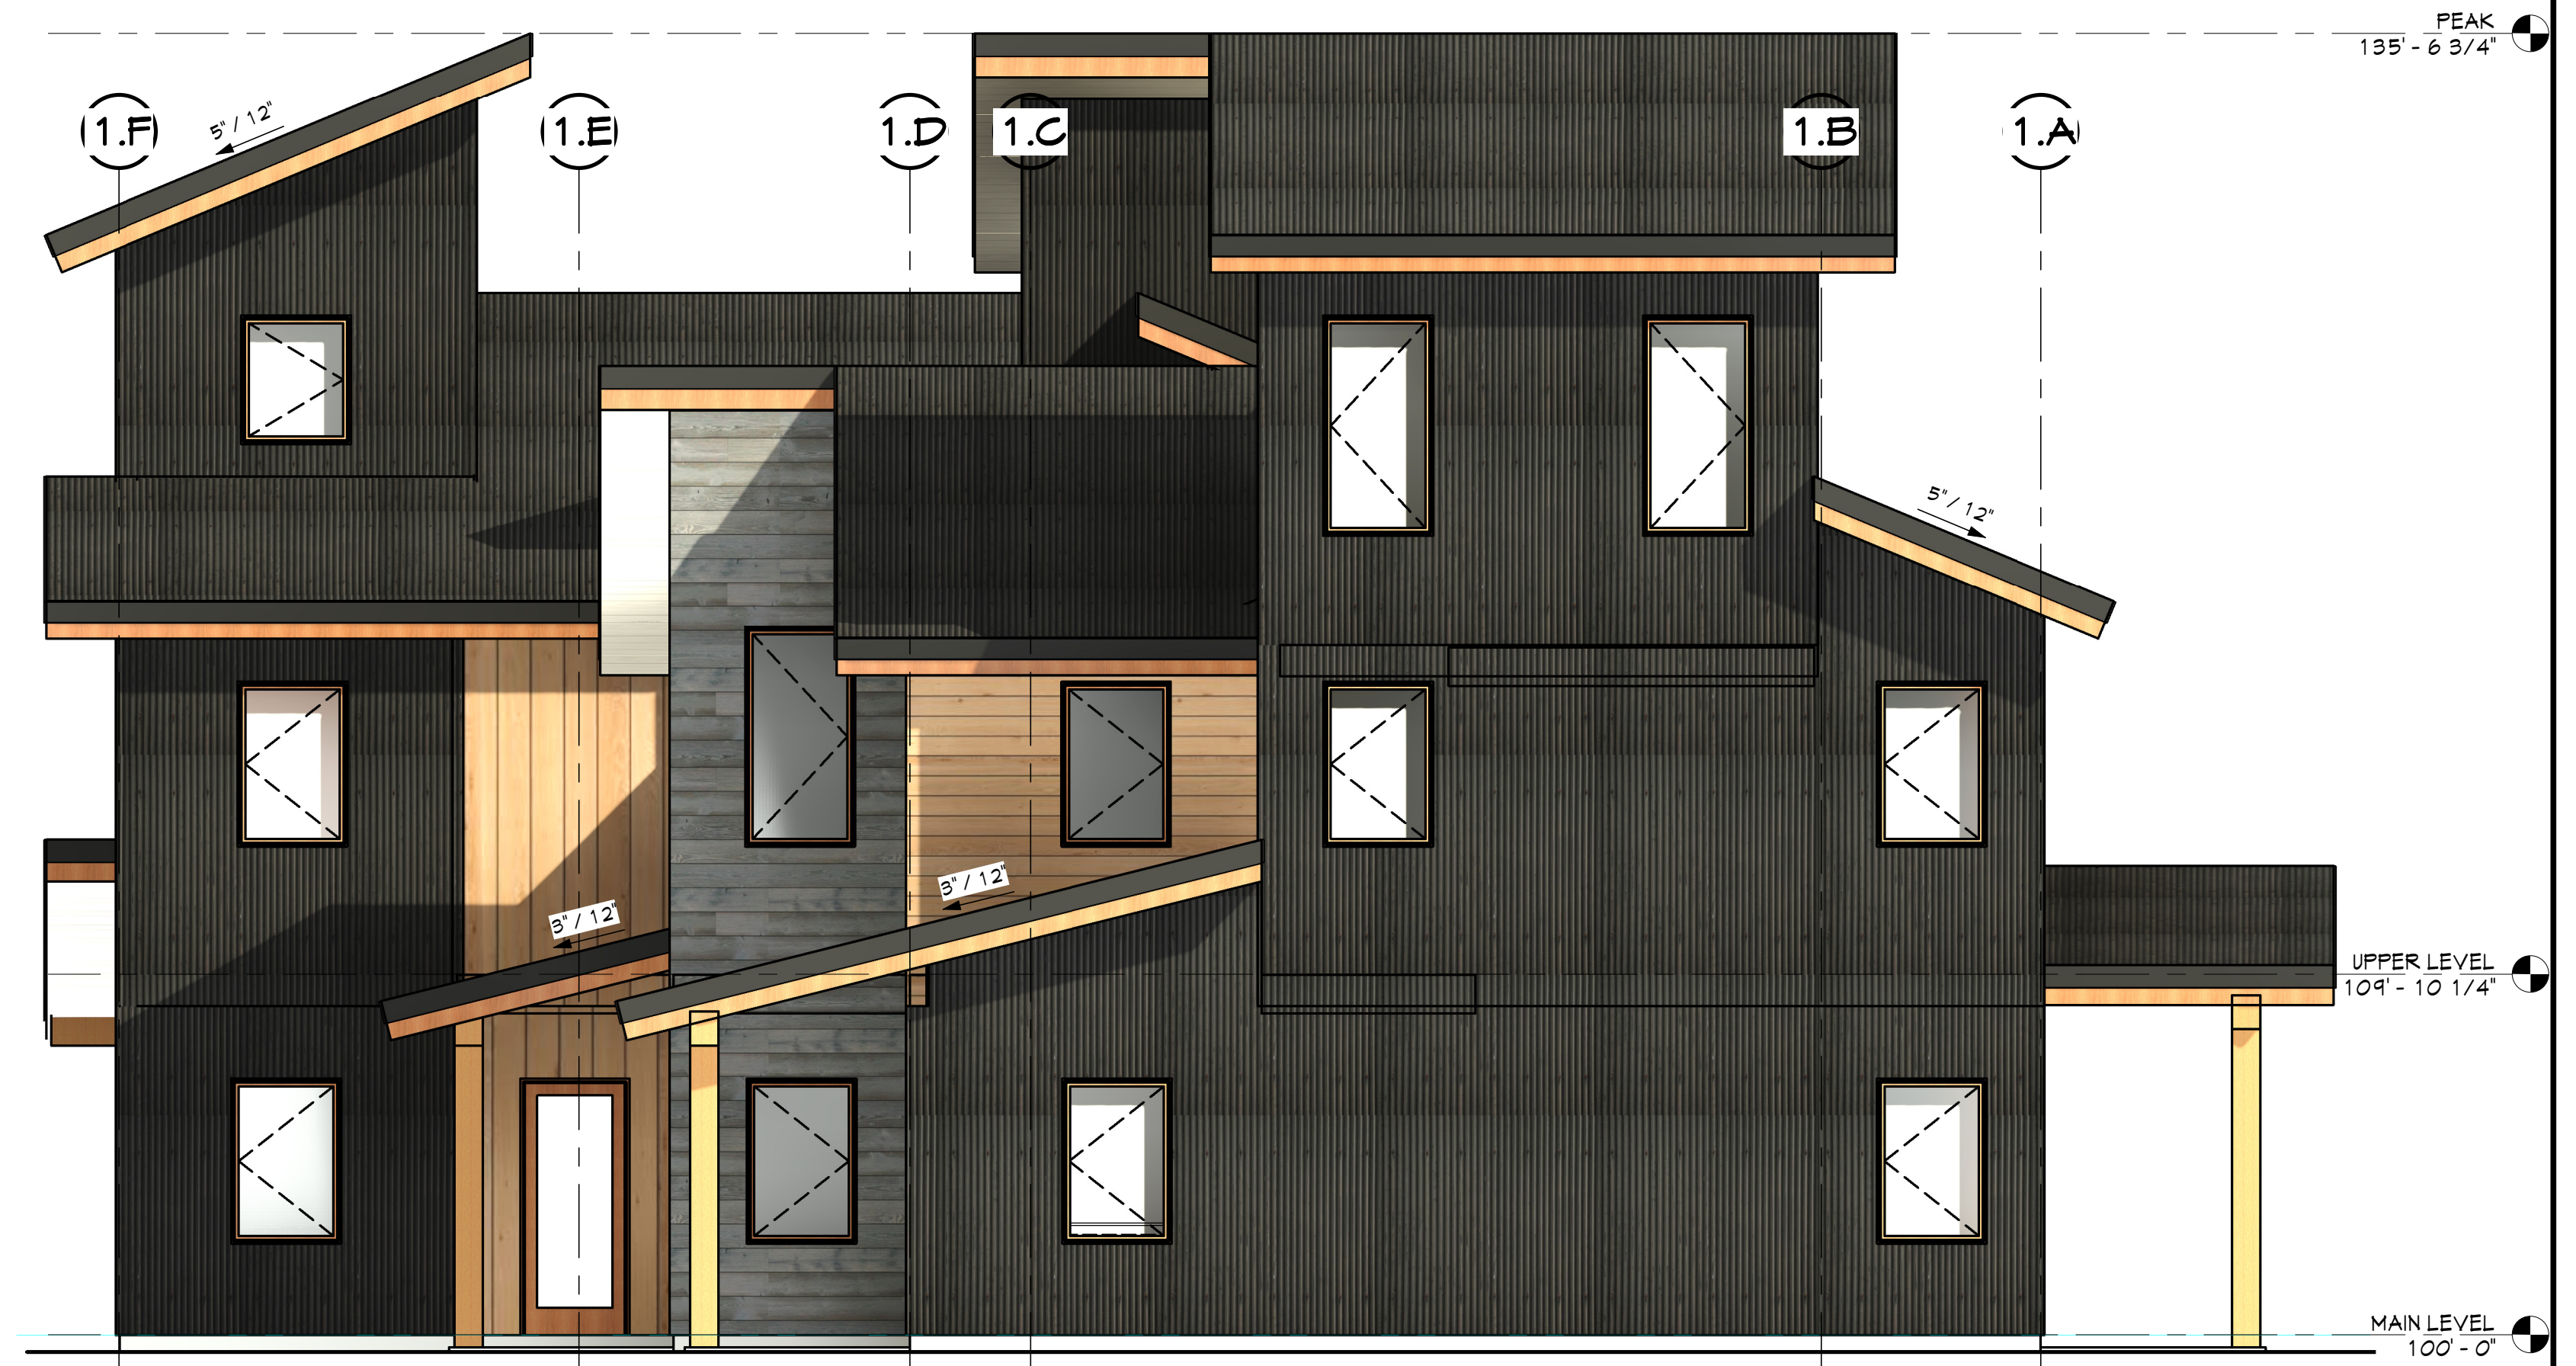

amplifyarch.com
732 LINCOLN AVE. SUITE C
P.O. BOX 774121
STEAMBOAT SPRINGS, CO
970.879.7929

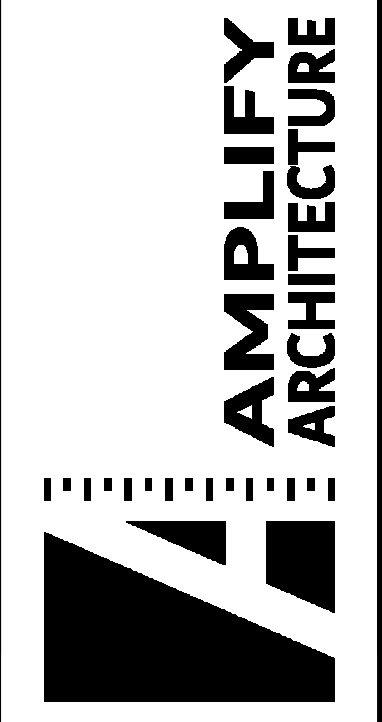

ELEVATIONS BD 1
BRIDGE LANE
1940/1960 BRIDGE LANE
STEAMBOAT SPRINGS COLORADO
BUILDER # TBD.

Job # 24.009
File 24009A21
Date 16DEC24
Drawn KPO
Checked KPO
Rel'd 05MAY25
Revised

Sheet Number
A2.1
SHEET 11 OF 16

① Elevation BD2 NORTHEAST
1/4" = 1'-0" (GLAZING = 16.2%)



③ Elevation BD2 SOUTHWEST
1/4" = 1'-0" (GLAZING = 13.4%)



④ Elevation BD2 NORTHWEST
1/4" = 1'-0" (GLAZING = 14.2%)



② Elevation BD2 SOUTHEAST
1/4" = 1'-0" (GLAZING = 14.2%)

