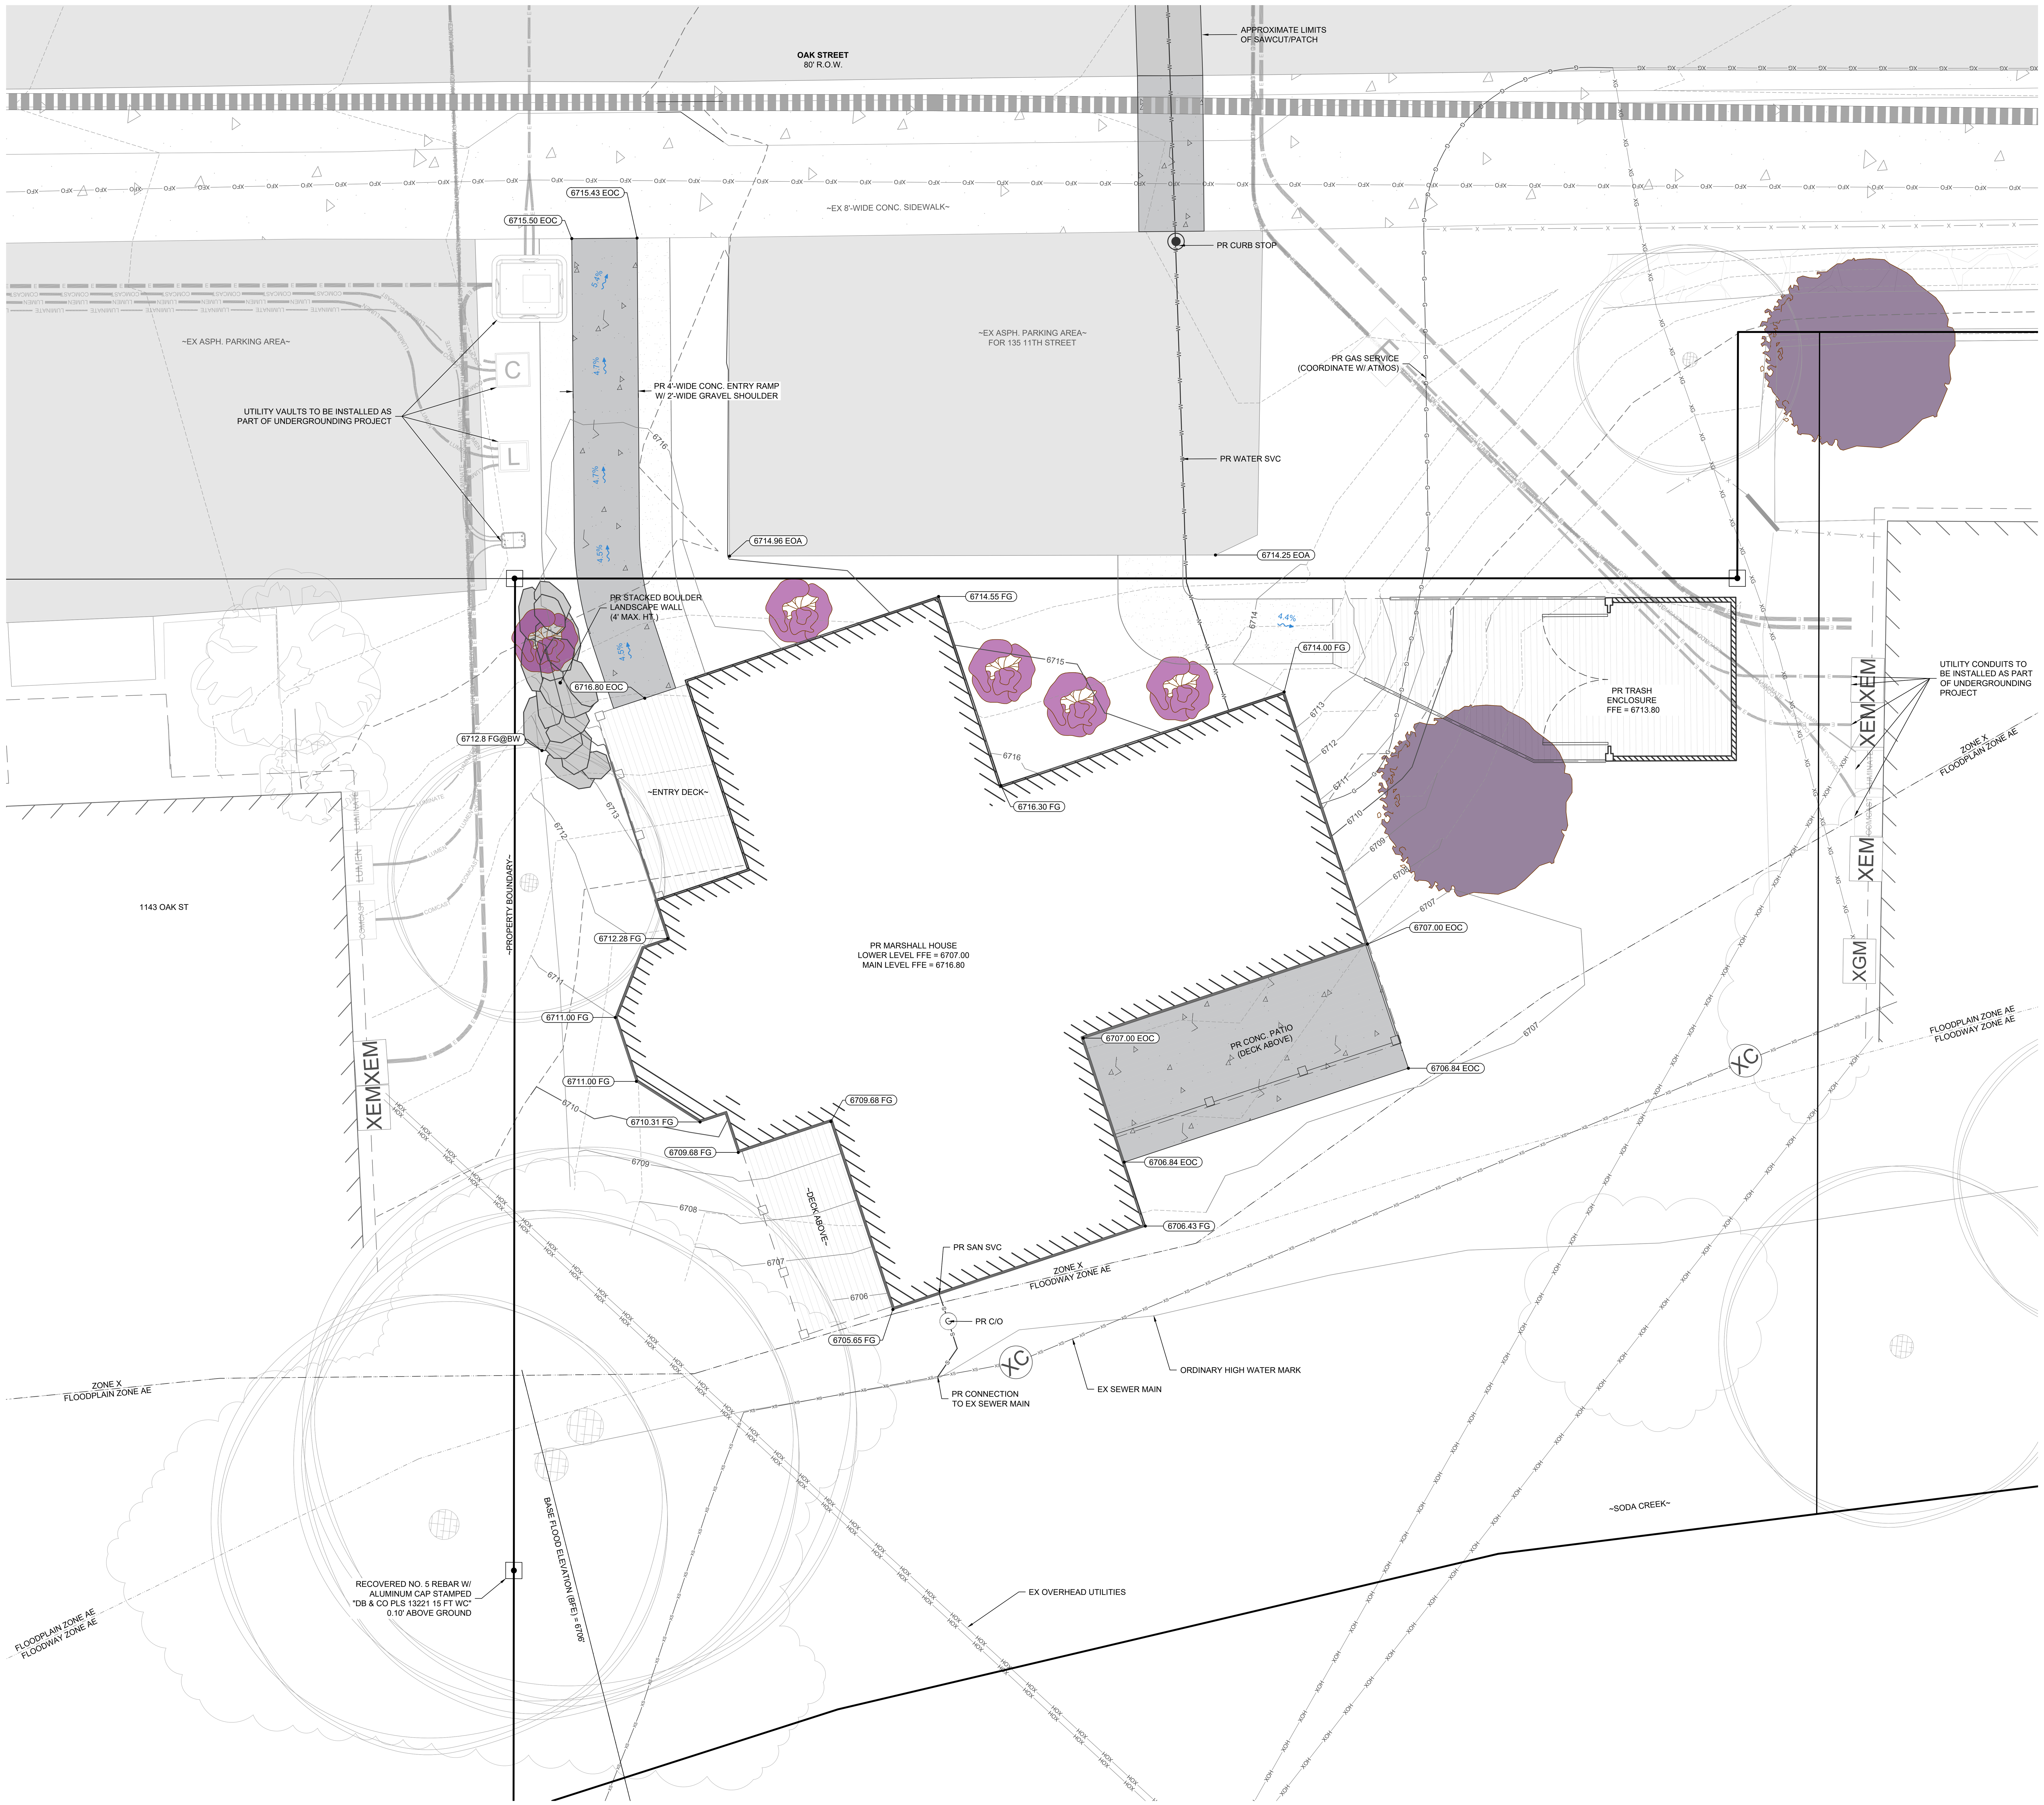

NORTH

5 0 5 10 15

(IN FEET)
1 IN. = 5 FT.

SITE PLAN LEGEND:

- CENTERLINE
- BUILDING
- ROOF LINE/OVERHANG
- DECK
- WALL
- FENCE
- MAJOR CONTOUR (6800)
- MINOR CONTOUR
- ASPHALT
- CONCRETE
- GRAVEL
- SIGN
- DITCH/SWALE
- EX DECIDUOUS TREE
- EX CONIFEROUS TREE
- EX SHRUB/BUSH
- PR LANDSCAPING (TREE)
- PR LANDSCAPING (BUSH/SHRUB)

NOTES:

1. THE MEASURED DISTANCES SHOWN HEREON ARE IN U.S. SURVEY FEET.
2. UNDERGROUND IMPROVEMENTS: LOCATIONS FOR UNDERGROUND IMPROVEMENTS ARE SHOWN HEREON PER ONE OR MORE OF THE FOLLOWING; VISIBLE AND APPARENT SURFACE EVIDENCE, AS-BUILT DRAWINGS PROVIDED BY OTHERS, MARKINGS PROVIDED BY COLORADO 811 ONE CALL SERVICES, PRIVATE UNDERGROUND LOCATING SERVICES, OR GIS INFORMATION. ANY METHOD OF SHOWING UNDERGROUND IMPROVEMENTS, OR ANY COMBINATION THEREOF, MAY NOT PROVIDE COMPLETE AND ACCURATE LOCATIONS FOR ALL UNDERGROUND IMPROVEMENTS. IF ACCURATE LOCATIONS FOR UNDERGROUND IMPROVEMENTS ARE REQUIRED, THEY WILL HAVE TO BE VERIFIED BY FIELD POTHOLING OF THE IMPROVEMENTS. LANDMARK CONSULTANTS, INC. AND THE SURVEYOR OR ENGINEER OF RECORD SHALL NOT BE LIABLE FOR THE FAILURE TO ACCURATELY AND COMPLETELY DEPICT THE LOCATIONS OF UNDERGROUND IMPROVEMENTS.
3. ALL REFERENCES HEREON TO BOOKS, PAGES, FILES, PARCEL ID NUMBERS AND RECEPTION NUMBERS ARE TO PUBLIC DOCUMENTS FILED IN THE RECORDS OF ROUTT COUNTY, COLORADO.
4. PROJECT BENCHMARK: A RECOVERED NO. 5 REBAR W/ ALUMINUM CAP STAMPED "LCI PLS 38569" FLUSH W/ GROUND, HAVING AN ELEVATION OF 6715.97' BASED ON THE NORTH AMERICAN VERTICAL DATUM OF 1988 (NAVD88) AS SHOWN HEREON.
5. CONTOUR INTERVAL = 1 FOOT

CALL UTILITY NOTIFICATION CENTER OF COLORADO

811 Know what's below. Call before you dig.

CALL 2 BUSINESS DAYS IN ADVANCE BEFORE YOU DIG, GRADE, OR EXCAVATE FOR THE MARKING OF UNDERGROUND MEMBER UTILITIES.

LANDMARK CONSULTANTS, INC.
CIVIL ENGINEERS | SURVEYORS
141 9th Street ~ P.O. Box 774943, Steamboat Springs, CO 80477
(970) 871-9494 ~ www.LANDMARK-CO.com

These drawings are instruments of service provided by Landmark Consultants, Inc. and are not to be used for any type of construction or contracting unless signed and sealed by a Professional Engineer in the employ of Landmark Consultants, Inc.

COLORADO LICENSED PROFESSIONAL ENGINEER RYAN DAVID SPAUSTAT 38972 26-25

FOR APPROVAL
NOT FOR CONSTRUCTION

NO.	DATE:	BY:	DESCRIPTION:
1	10-30-2025	RS	ADDRESS DRT COMMENTS

PROJECT:	2725-001
DATE:	08/25/2025
CONTACT:	RDS
EMAIL:	ryans@landmark-co.com

MARSHALL HOUSE
GRADING & DRAINAGE PLAN

SHEET
C.300