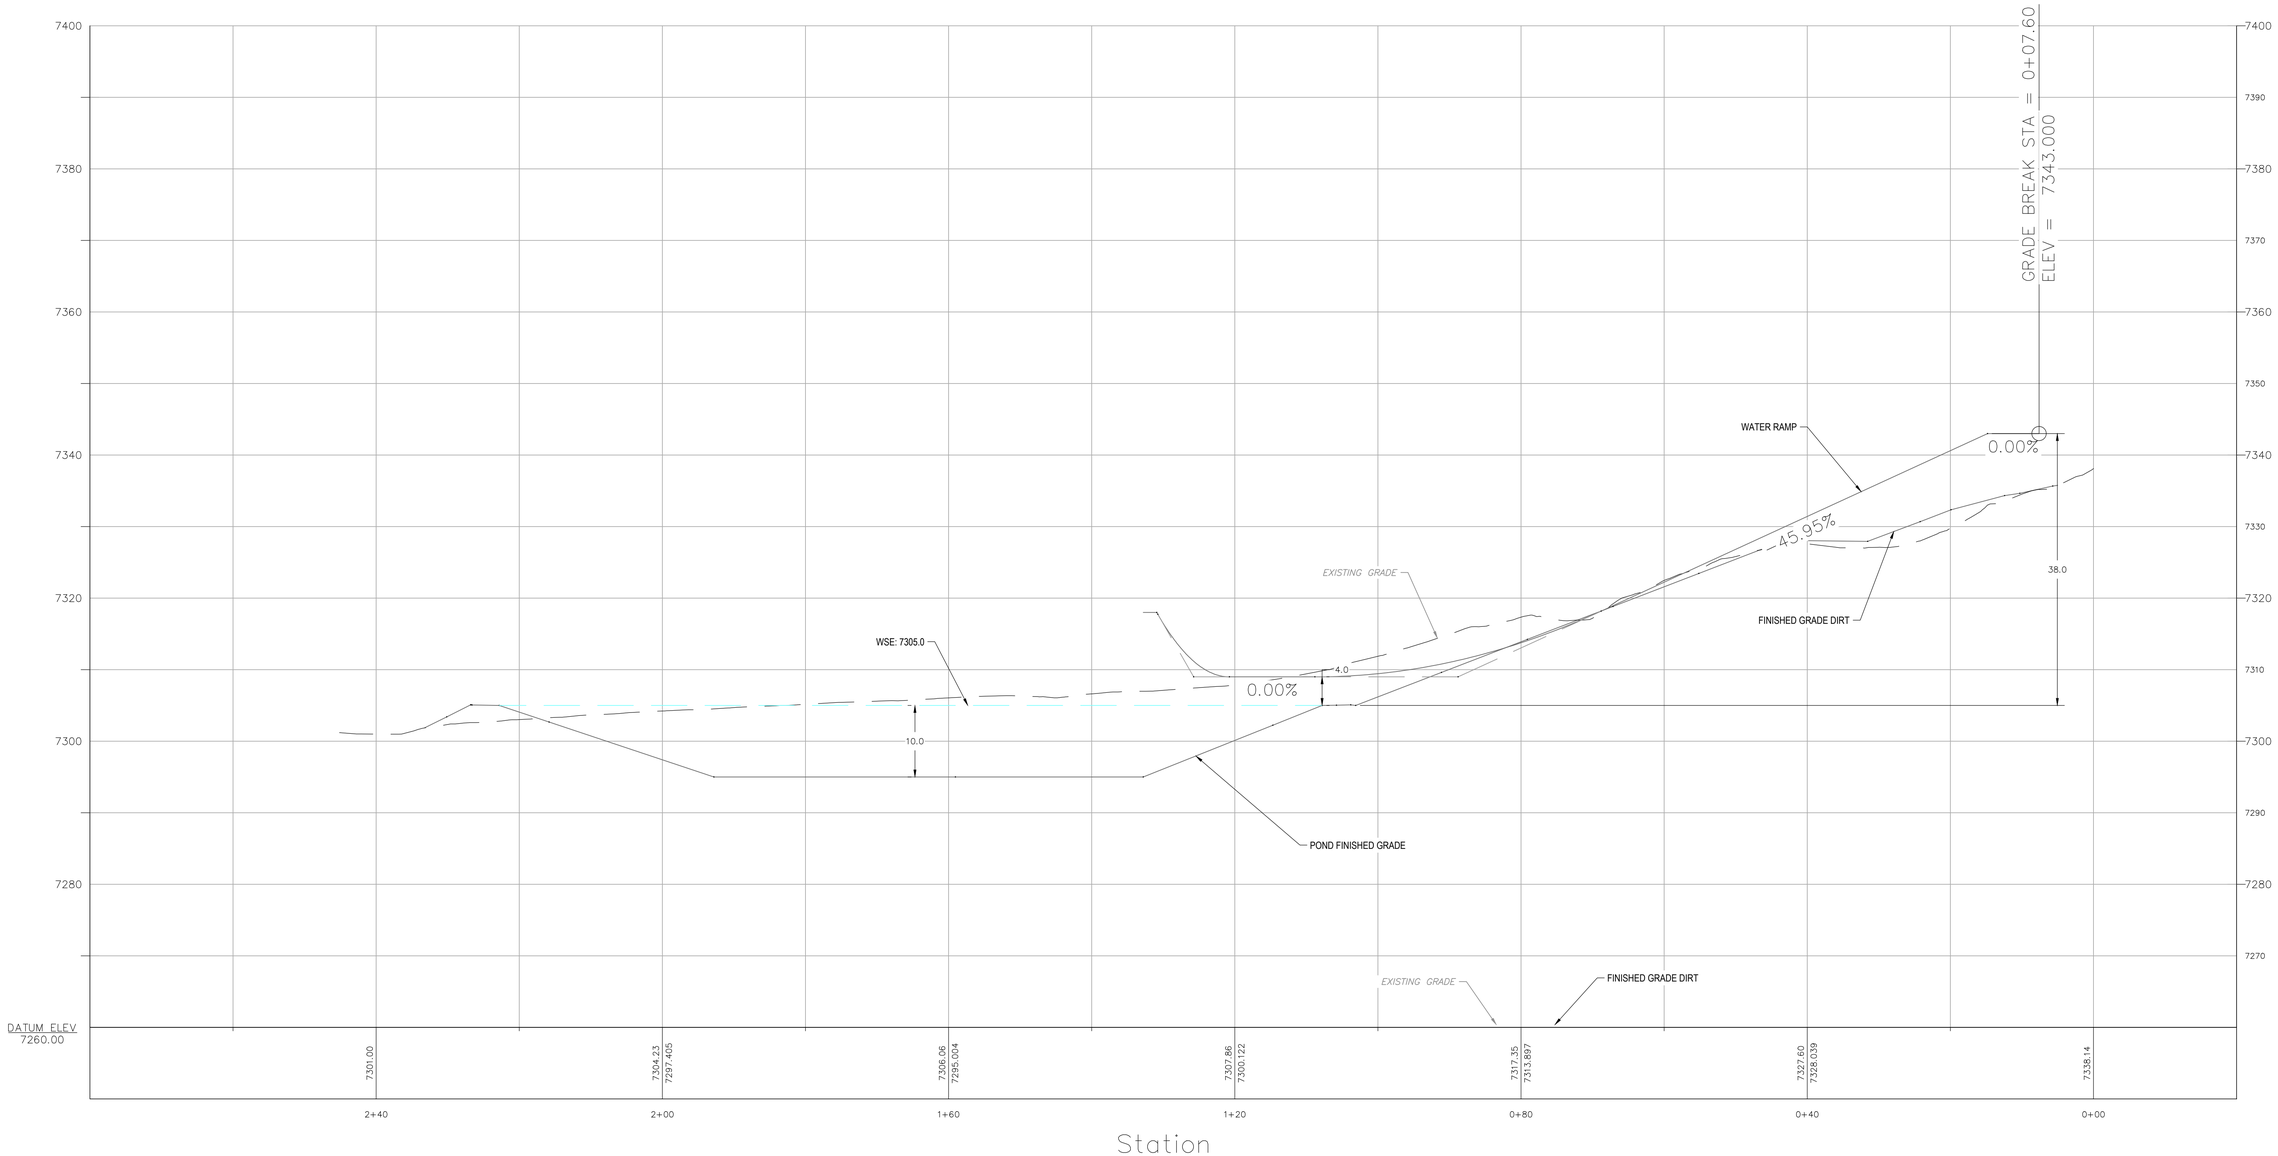

COLORADO LICENSED
WALTER N. MACHT
35743
3-9-2026
PROFESSIONAL ENGINEER

FOUR POINTS SURVEYING ENGINEERING

410 S. Lincoln Ave, Unit 105
P.O. Box 775966
Steamboat Springs, CO 80487
(970)-871-6772
www.fourpointsse.com

No.	DATE	REVISIONS	INT

SSWSC WATER RAMP FACILITY

PART LOT 1 GREEN HORN RANCH
34120 FOREST ROAD 321

Horizontal Scale

0 10' 20'

SCALE: 1" = 10'

DATE: 03-09-2026
JOB #: 1157-010
DRAWN BY: CFB
DESIGN BY: CFB
REVIEW BY:

IF THIS DRAWING IS PRESENTED IN A FORMAT OTHER THAN 24" X 36", THE GRAPHIC SCALE SHOULD BE UTILIZED.

DRAWING:

WATER RAMP AND POND PROFILE

SHEET #

5