PRESCHOOL CLASSROOM
PLAN VIEW

IN WALL FOR POINTS OF ATTACHMENT

NOTE: DETAIL FOR BUILDING REQUIREMENTS ONLY CONTRACTOR MAY APPLY PARAMETERS SHOWN TO DETAIL OF OWN CHOICE.

1.1 / A2.0 **DETAIL**
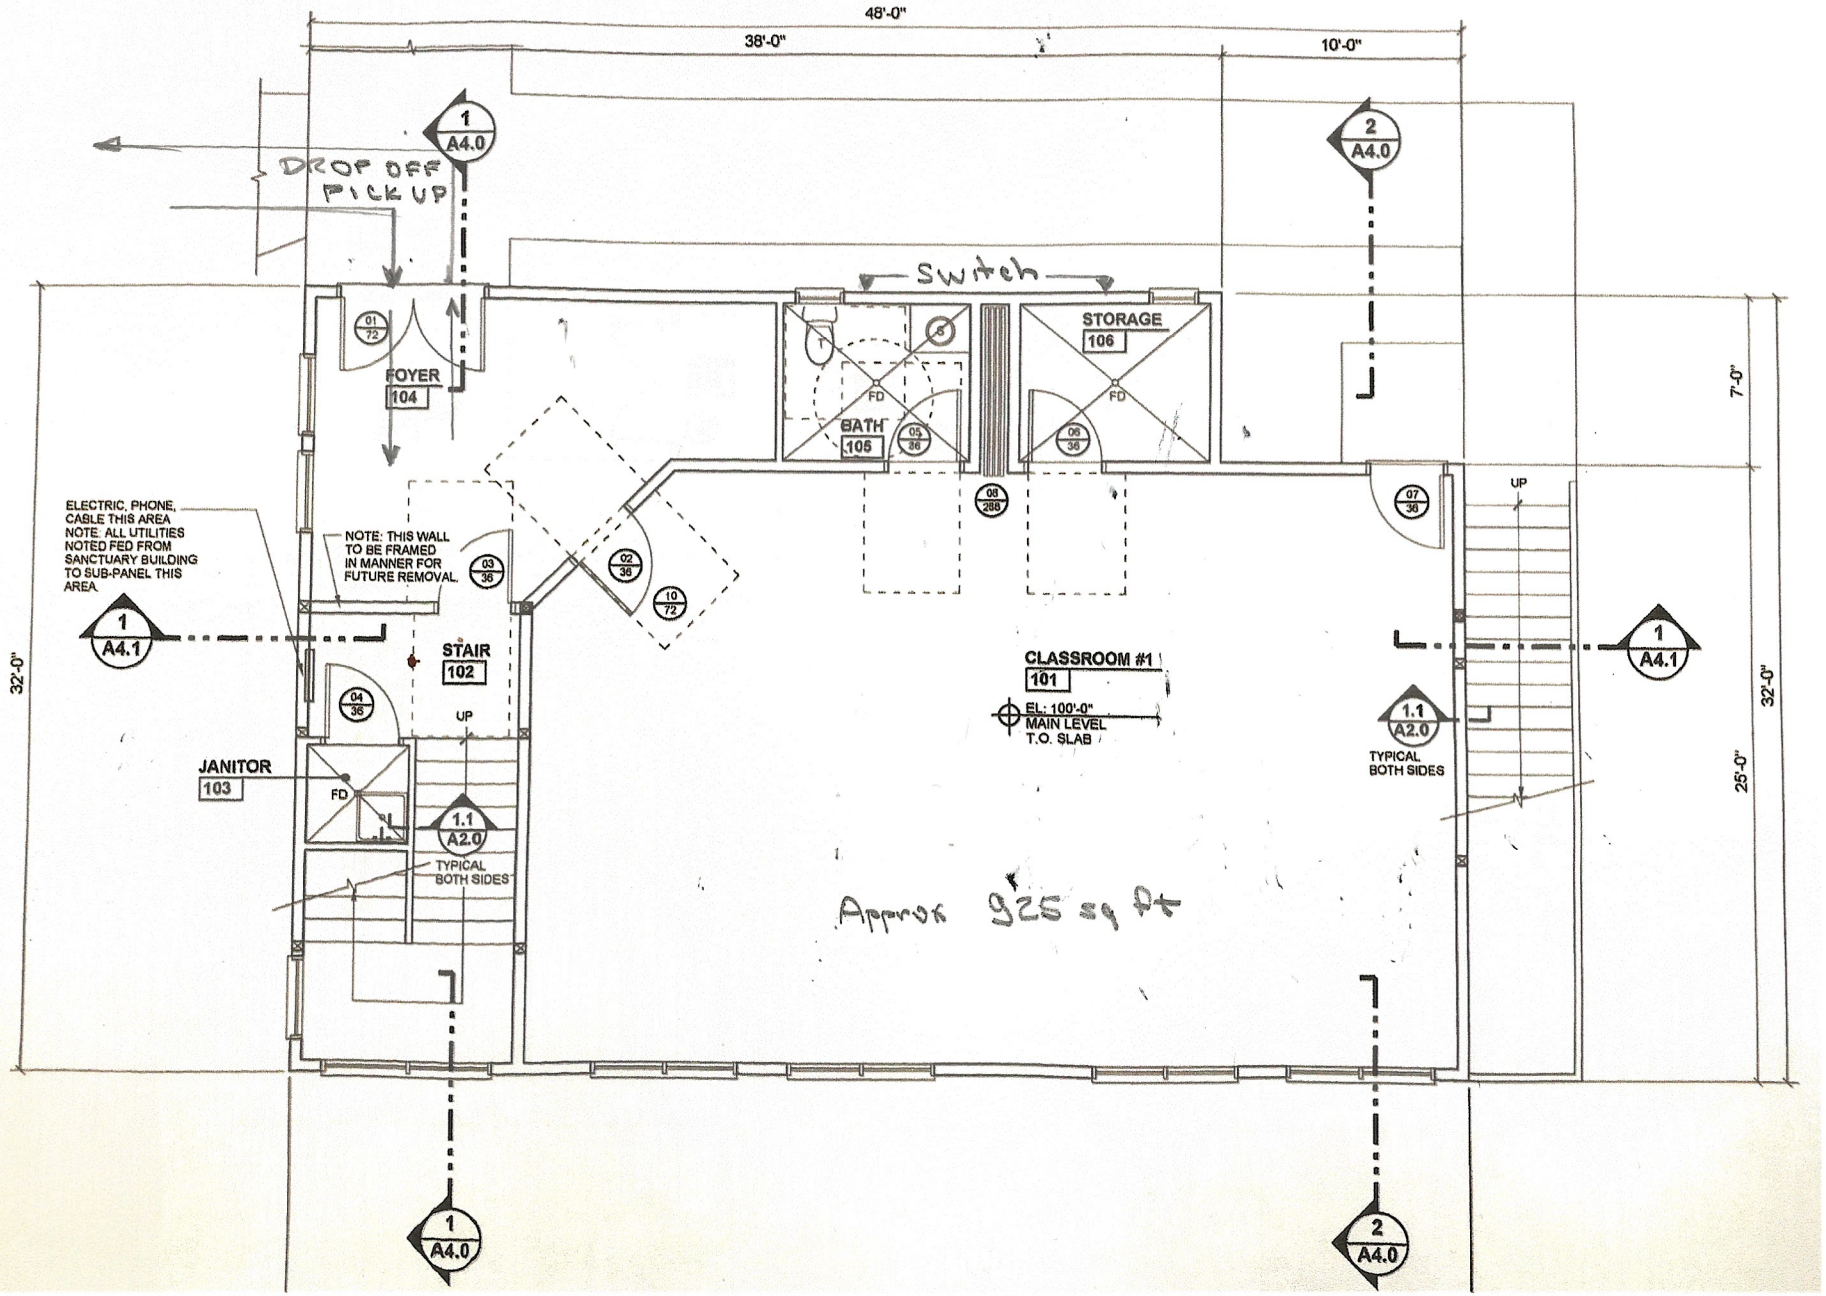
HANDRAIL — NOT TO SCALE